

PP

APPROVAL RECORD

Planning Permission

Perambalur

Perambalur district, Tamil Nadu

APPROVAL TYPE

Building Plan

ISSUING AUTHORITY

Town Panchayat

The approval as the planning authority issued it, reproduced in full behind this page.

An approval speaks to what was sanctioned, not to what was built. Completion is a separate record.



PLAN SHOWING THE PROPOSED
SCHOOL BUILDING GROUND ,
FIRST AND TERRACE FLOOR IN
S.F.NO:288/1A1B, 288/1B2B, 288/1C1,
288/1D1,290/1B AT BILICHI
VILLAGE, COIMBATORE NORTH
TALUK, COIMBATORE DISTRICT

PROPOSED SITE AREA DETAILS		
	Area in Sq.m.	Area in Acre
As per PLR/FMB	10739.58	2.65
As per SITE	10668.01	2.64
As per Document	10800.00	2.67

SWP ONLINE APPLICATION NO:SWP/BPA/0109865/2024.
APPLICANT NAME:SRI RAJA YOGA VIDHYA GANAPATHY
EDUCATIONAL TRUST REP BY MR.K.SELVAM AND MR.R.VENGATESH.

All dimensions are in metre	
Hight of the Building = 9.03	
OSR Area :1082.49 sq.m =10.14%	
FLOOR SPACE INDEX = $\frac{\text{Proposed buildup area}}{\text{Proposed site area}} = \frac{3002.42}{10668.01} = 0.28$	

JOINERY'S DETAILS	
Description of works	In Meter
MD - Door	4.34 x 2.13
D 2 - Door	0.91 x 2.13
D 2 - Door	0.78 x 2.13
W1 - Window	2.50 x 2.13
V2 - Ventilator	0.61 x 0.91
LD - Lift Door	0.91 x 2.13

- Existing Road
- Proposed Building
- Proposed Site Boundary
- Rainwater Harvesting Trench
- Open Space Reservation

For Sri Raja Yoga Vidhya Ganapathy Educational Trust.


APPLICANT

E. V. SANTHOSH KUMAR, M.E.(Struct)
Structural Engineer Grade-I (SE)
Reg. No. SE / 084 / 002 / 2023
3/25A, Chetticholam, Kaduvettipalayam (Po)
Karumampatti, Coimbatore-641 059
Cell: 97085 08444



STRUCTURAL ENGINEER

E. V. SANTHOSH KUMAR, M.E.
OTCP - REGISTERED ENGINEER
SS ASSOCIATES
No: 17A/25 Lakshminagar, Ganapathy,
Coimbatore-641 026
Ph: 98552 10748, 77050 10 2040

ENGINEER (or) ARCHITECT



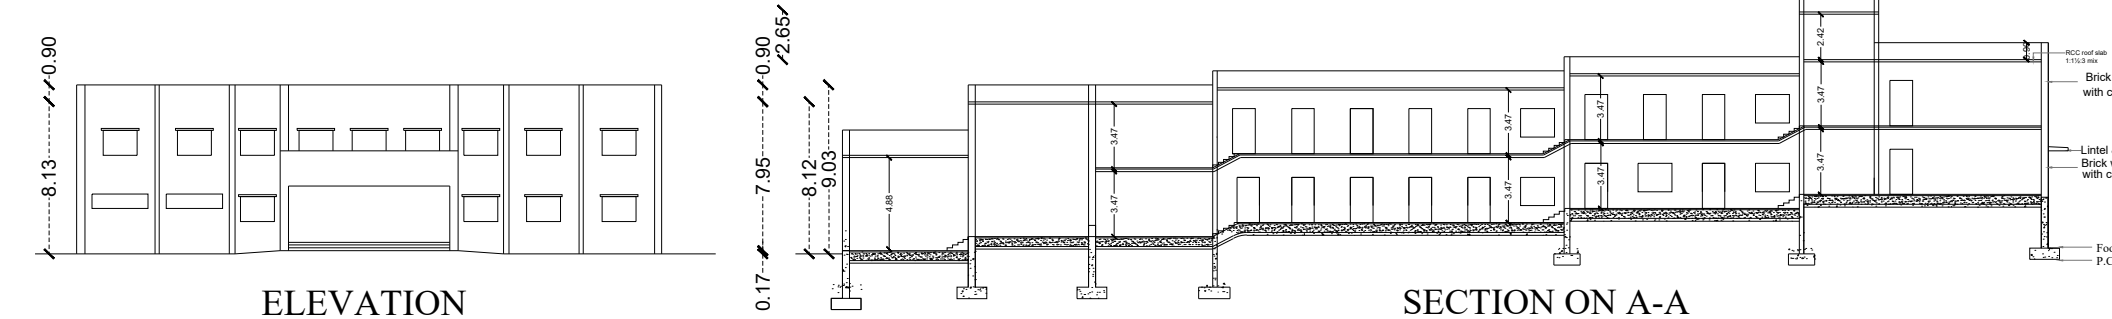


- MULTI TYPE FIRE FIGHTER
- FIRE EXTINGUISHER

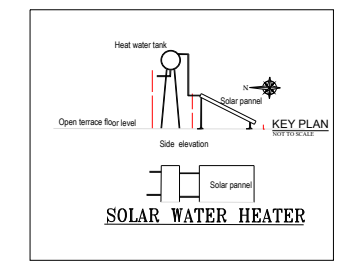
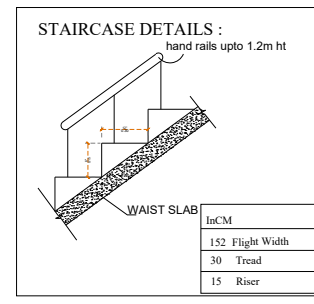


Parking Detail

CAR PARKING - SCHOOL			
1 car space for every 300sq.m of class area $\frac{\text{Fsi Area}}{300} = \frac{\text{Required Car Parking}}{300}$ $\frac{1372.36}{300} = 4.57 \text{ Nos.} = \text{Say } 5.0 \text{ Nos.}$	Car Parking	Required	Provided
TWO WHEELER - OFFICE 1 two wheeler space for every 50sqm of class room area $\frac{\text{Fsi Area}}{50} = \frac{\text{Required Two Wheeler Parking}}{50}$ $\frac{1372.36}{50} = 27.44 \text{ Nos.} = \text{Say } 28 \text{ Nos.}$	Normal Parking	5.0 Nos.	8 Nos.
	Physically Challenged Parking	01 Nos.	02 Nos.
cycle parking space for every 5.0 sqm of Class room area $\frac{\text{Fsi Area}}{5.0} = \frac{\text{Required Two Wheeler Parking}}{5.0}$ $\frac{1372.36}{5.0} = 274.47 \text{ Nos.} = \text{Say } 275 \text{ Nos.}$	Total Car Parking	06 Nos.	10 Nos.
	Two Wheeler Parking	27 Nos.	40 Nos.
	Cycle Parking	275 Nos.	300 Nos.

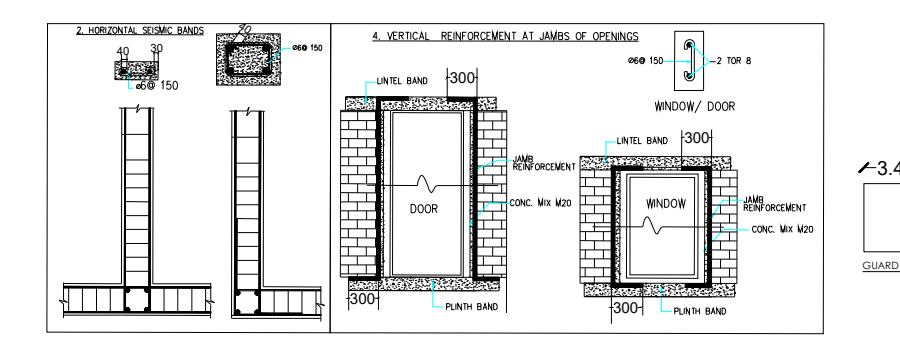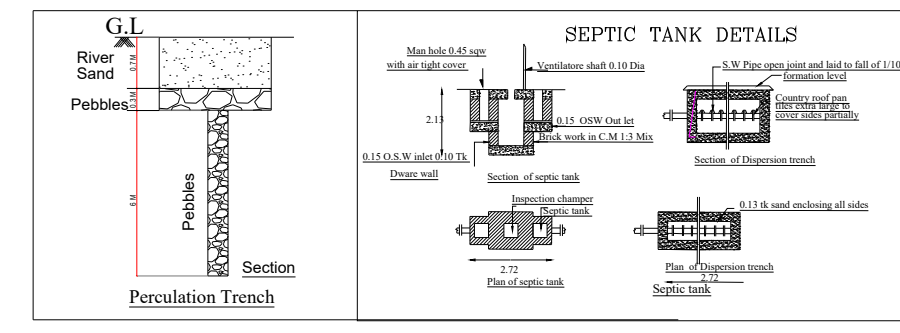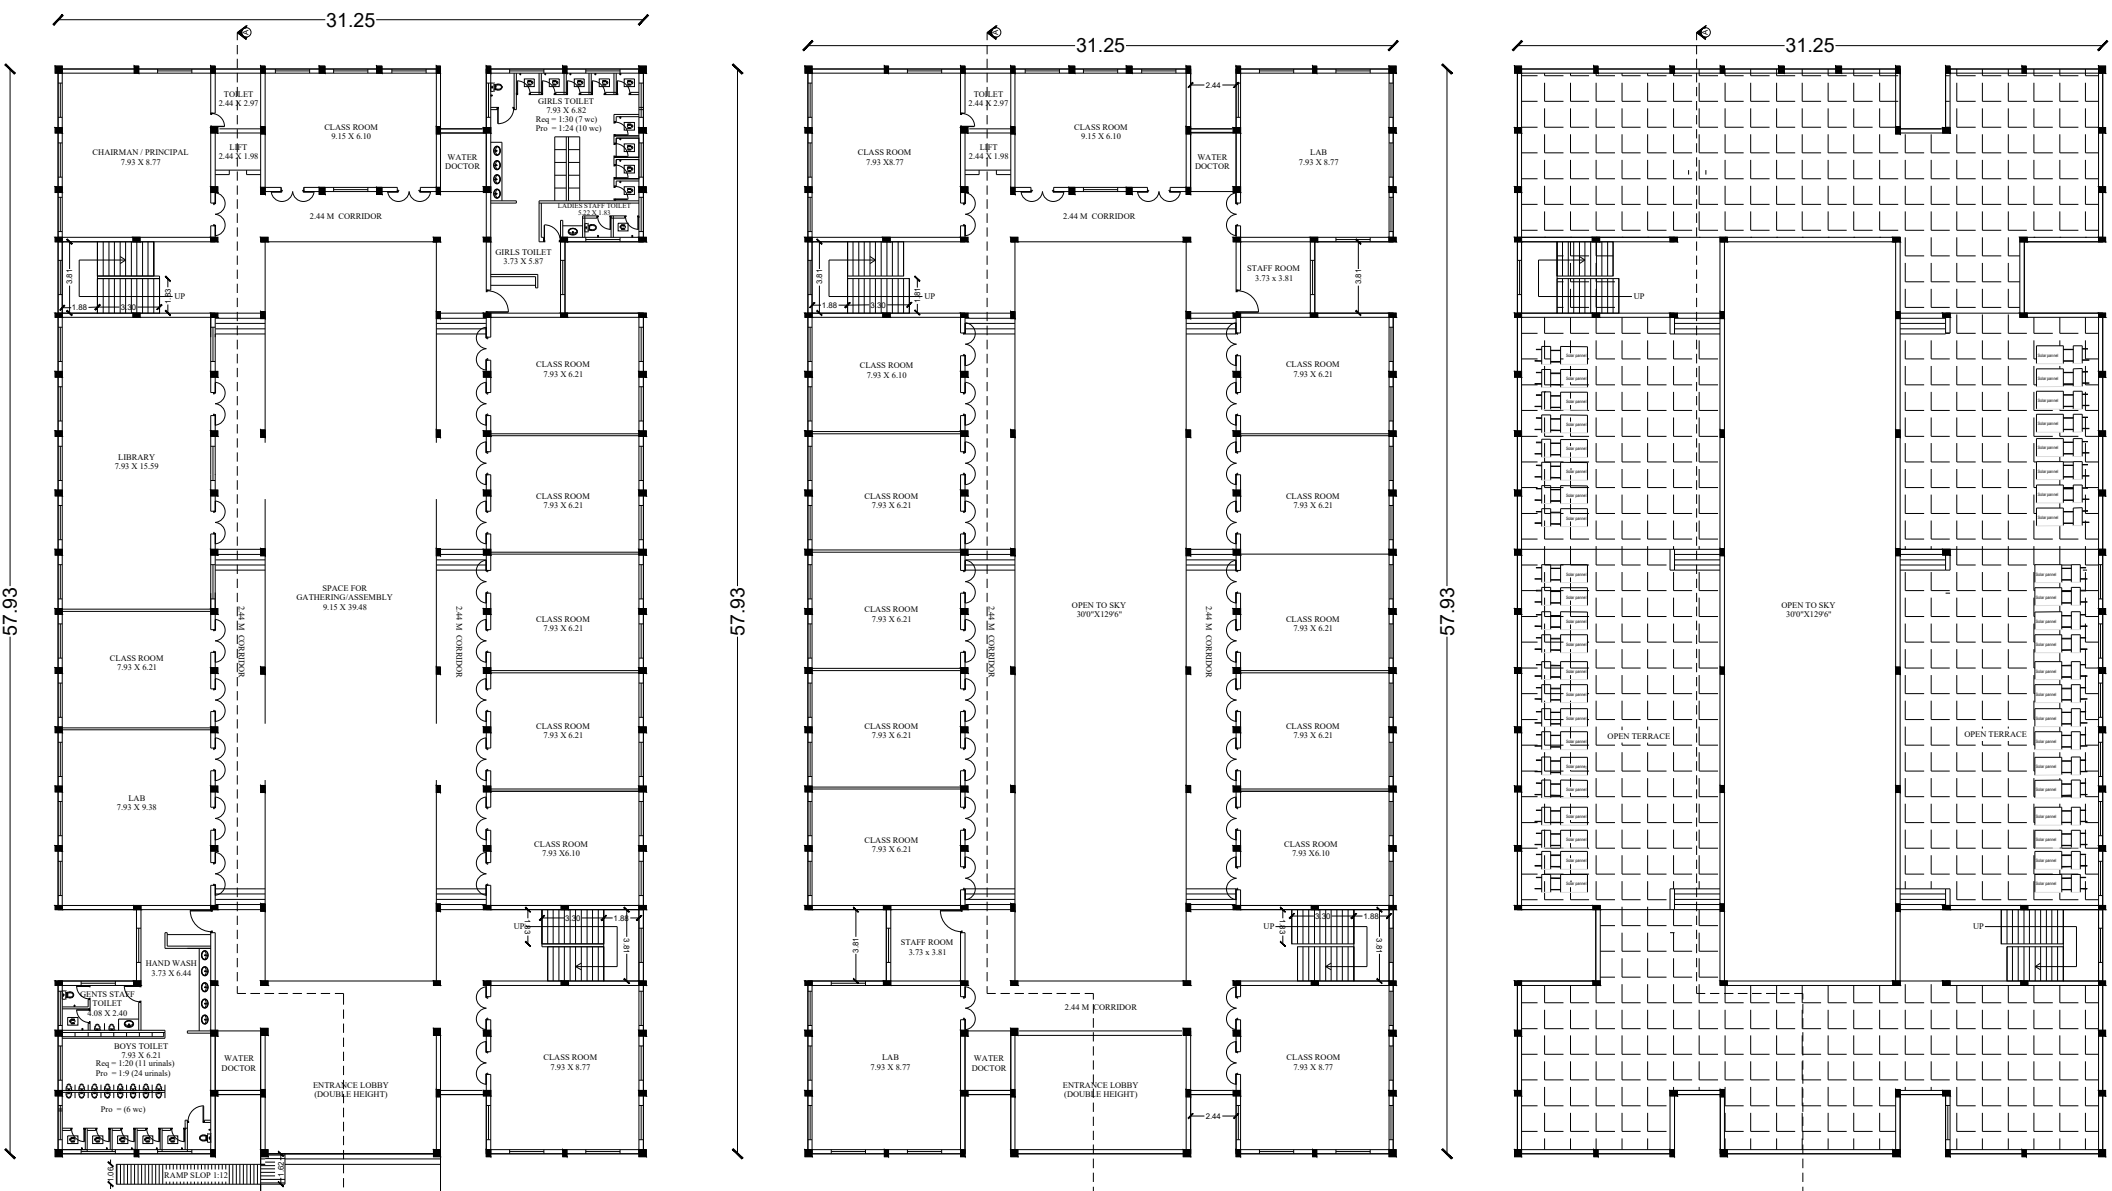

AREA DETAILS :-			
FLOOR	F.S.I Area (sqm)	Non F.S.I Area (sqm)	Total Area (sqm)
Ground floor	1460.52	-	1460.52
First floor	1393.91	-	1393.91
Head Room & Lift Area	--	147.99	147.99
TOTAL	2854.43	147.99	3002.42

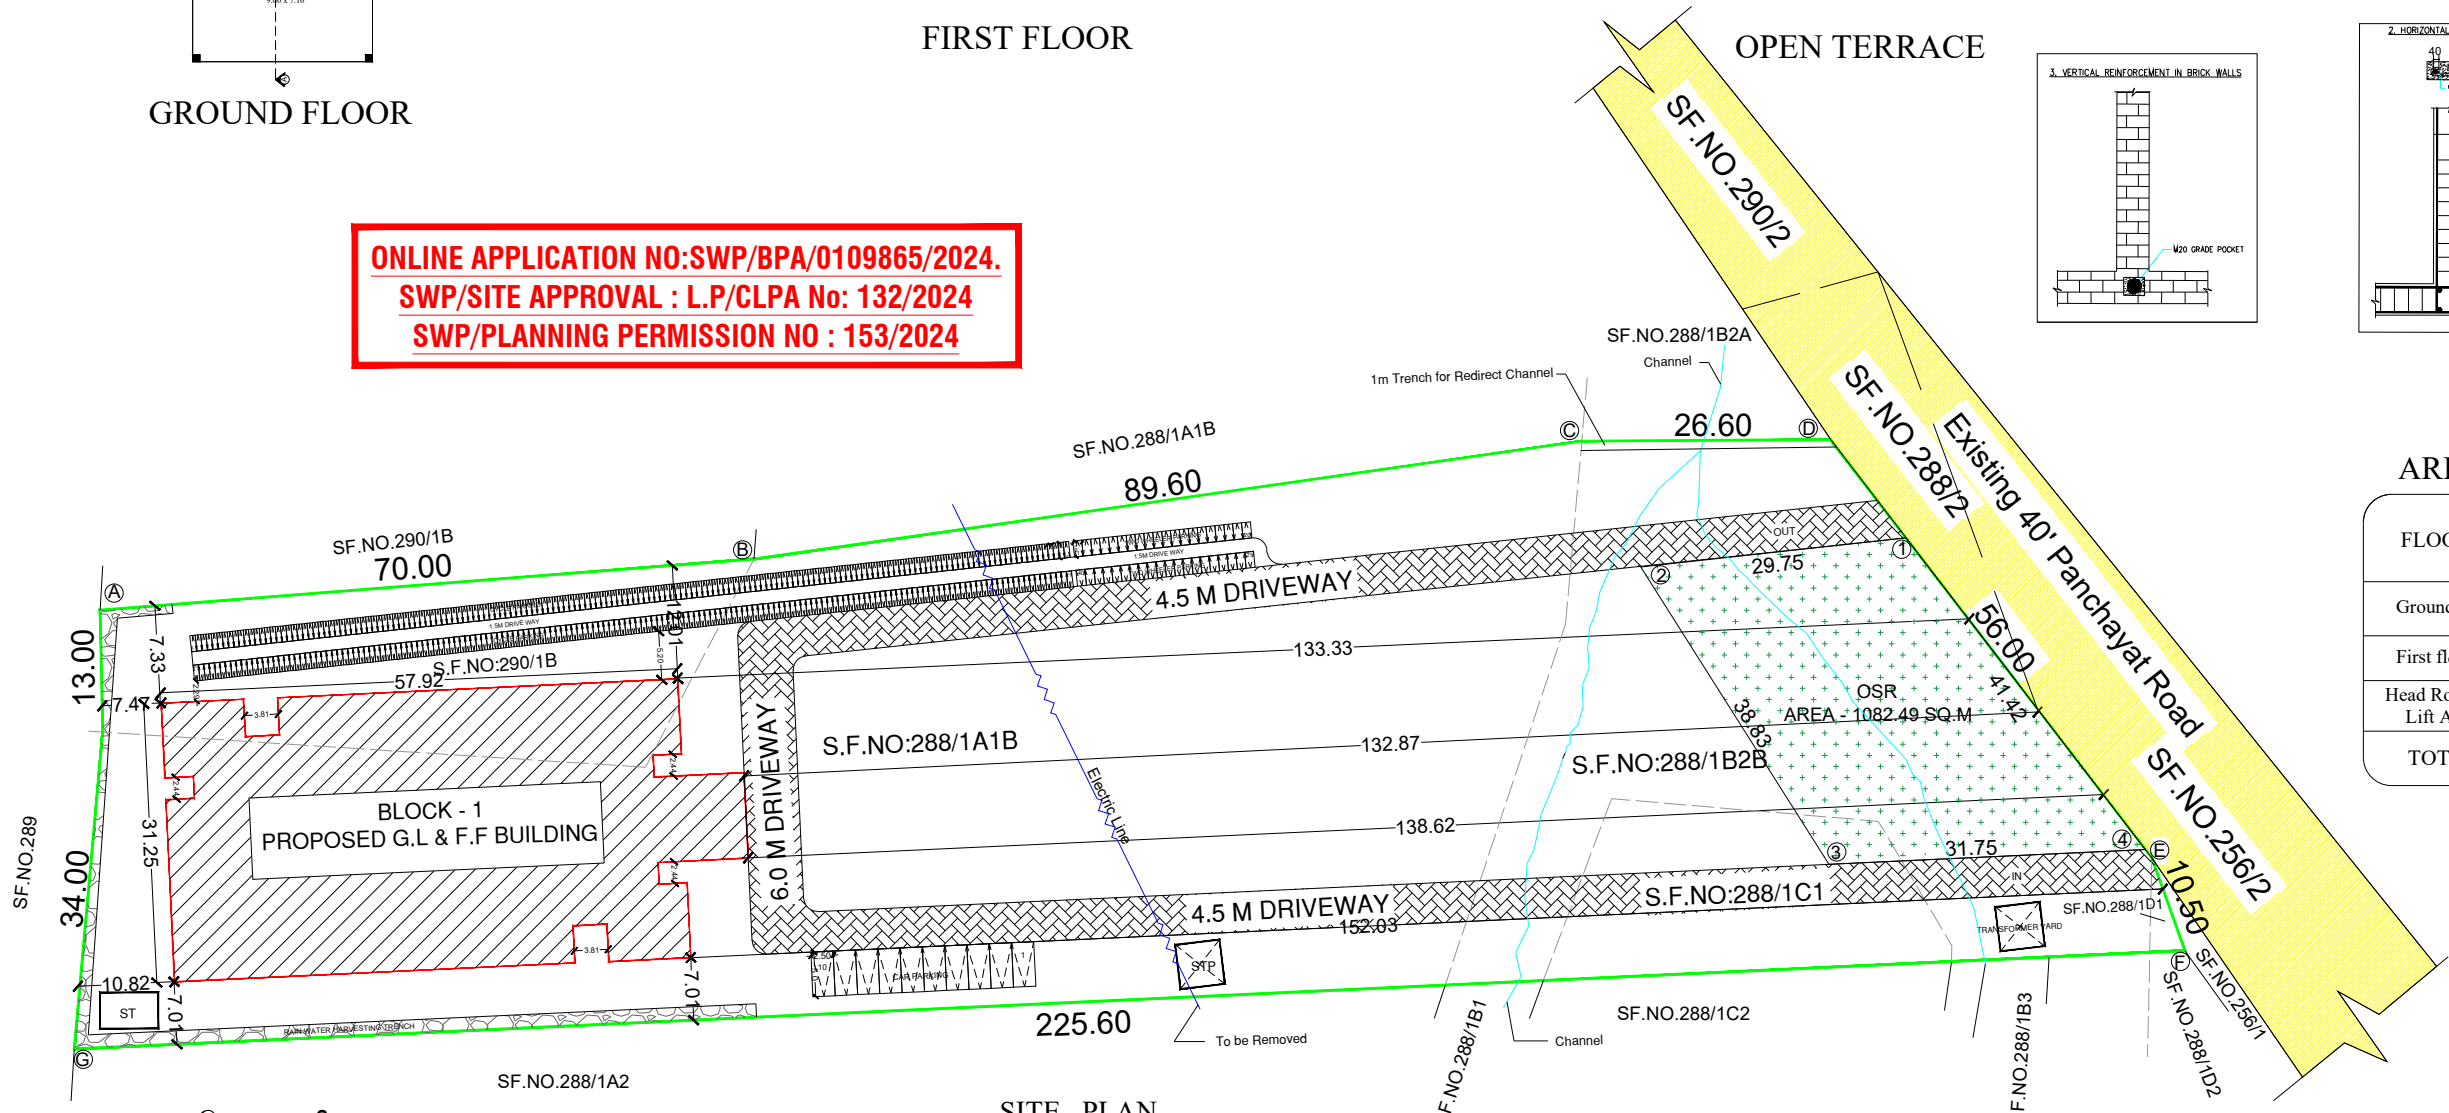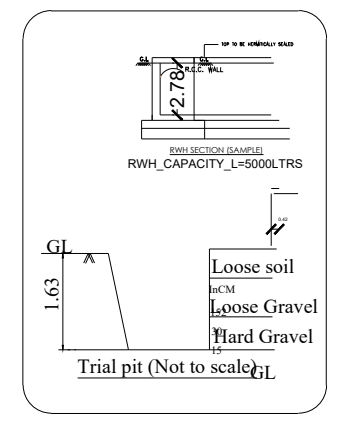

ONLINE APPLICATION NO:SWP/BPA/0109865/2024.
SWP/SITE APPROVAL : L.P/CLPA No: 132/2024
SWP/PLANNING PERMISSION NO : 153/2024

மொ.புபதி
அளவர் / உதவிவரைவாளர்

SITE PLAN
SCALE 1:200

உ.பாரதி
வரைவாளர் நிலை - III

E. V. SANTHOSH KUMAR, M.E.
OTCP - REGISTERED ENGINEER
SS ASSOCIATES
No: 17A/25 Lakshminagar, Ganapathy,
Coimbatore-641 026
Ph: 98552 10748, 77050 10 2040

GEO - TECHNICAL ENGINEERING

Eight ways to know a piece of land before you pay for it.

This report covers one part of the picture. These cover the rest, drawn from the same government records, for any property in Tamil Nadu.

LandLens One

Ask anything about a property and get an answer grounded in live government records, with the sources shown.

[/landlens/one](#)



Verify My Land

Every record check run on one property and returned as a single report.

[/landlens/verify-my-land](#)



Legal Opinion

An advocate's written opinion on the title, built on the records we pull for it.

[/landlens](#)



One Map

Every layer on one map: the parcel, its boundary, zoning, water bodies and what sits around it.

[/landlens/one/map](#)



PriceMap

What land actually changed hands for around this plot, taken from the registered deeds.

[/landlens/pricemap](#)



Build Scope

What you are allowed to build here: floor space, height, coverage and setbacks.

[/landlens/build-scope](#)



Property Tracker

Watch a property and hear about it when something new is registered against it.

[/landlens/property-tracker](#)



Deal Room

Run the transaction in one place: documents, stamping, signatures and the parties.

[/landlens/deal-room](#)



Twenty-four checks you can run yourself, at no cost.

Records and verification

The registers themselves, read for you.

Encumbrance Certificate

Patta and Chitta

Field Measurement Sketch

EC Analyzer

Bank charge check

Court case search

Seller background check

Approval check by survey

Value and duty

What it is worth and what it costs to register.

Guideline value by street

Guideline value by survey

Stamp duty and registration fees

Capital gains

Floor space index

Area unit converter

Zoning and land use

What the plan says can happen on this land.

Land use zone finder

CMDA land use check

Coastal regulation zone

Master plan check

Water bodies finder

Airport height clearance

Registers and directories

Who holds it, and which office keeps the record.

Find your registering office

Temple property check

Waqf property check

RERA register



Every free tool
/tools



Services we run
for you
/services



The LandLens
suite
/landlens/one



Every claim in this document traces back to a government record.

Legal opinions, due diligence and title verification

Building plan, layout and sub-division approvals

Completion and occupancy certificates, regularisation

Escrow, negotiation and NRI property management

Land survey, soil testing, architecture and construction

Verified RealEstate
3/350/2 Mettukuppam,
OMR Thoraipakkam,
Chennai 600 097, India
hello@verified.realestate
+91 9996 12 9996

Prepared from the registers named on the page each finding sits on. Where a register could not be read, this document says so in its place rather than leaving the gap to be read as a clean result.

