

PP

APPROVAL RECORD

Planning Permission

Salem

Perambalur district, Tamil Nadu

APPROVAL TYPE



Building Plan

ISSUING AUTHORITY

DTCP

The approval as the planning authority issued it, reproduced in full behind this page.

An approval speaks to what was sanctioned, not to what was built. Completion is a separate record.

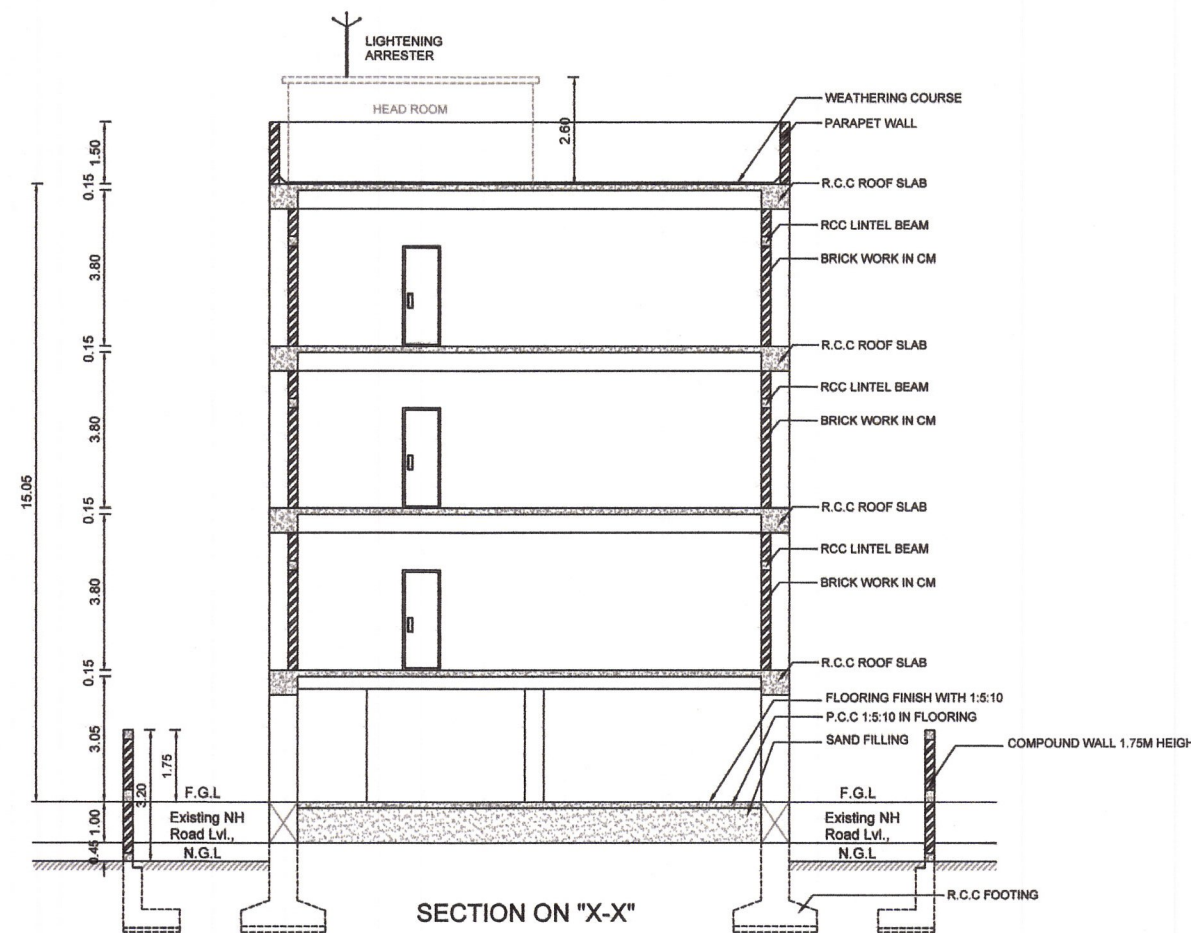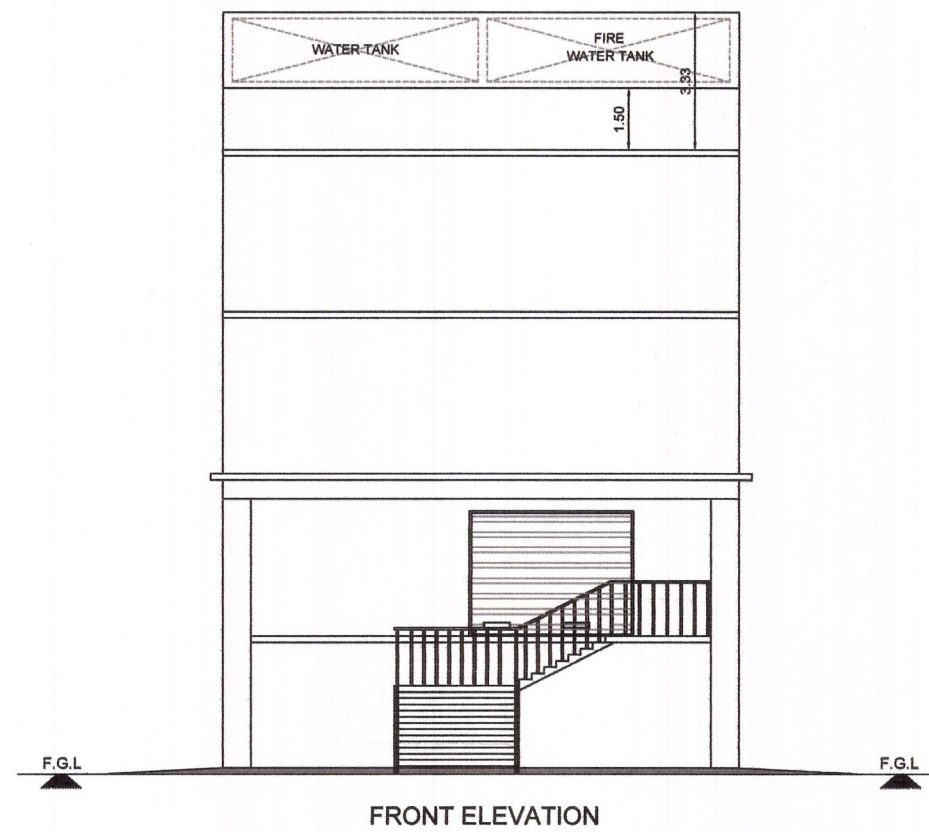

SCHEDULE OF JOINERIES		IN METRE
RS	ROLLING SHUTTER	3.05 X 3.05
D	DOOR	1.22 X 2.13
D1	DOOR	0.91 X 2.13
D1	TOILET DOOR	0.76 X 2.13
SD	SWING DOOR	0.91 X 2.13
LD	LIFT DOOR	0.91 X 2.44
GD	GRILL DOOR	0.91 X 2.44
W	WINDOW	1.52 X 1.37
SV	STAIR VENTILATION	1.52 X 1.22
V	VENTILATOR	0.76 X 0.76

- FIRE EXTINGUISHER
- FIRE ALARM
- SAND BUCKET

PLAN SHOWING THE PROPOSED CONSTRUCTION OF R.C.C TERRACE ROOF COMMERCIAL JEWELLERY SHOP BUILDING (STILT + 3 FLOORS), COMPRISED IN S.F.No. - 150/3B1B, 150/3B2B & 150/42, OF THURAIMANGALAM VILLAGE, KAVULPALAYAM VILLAGE PANCHAYAT, PERAMBALUR TALUK, PERAMBALUR DISTRICT.

APPLICANT :
Mr. V.GUNASEELAN, S/o.VELMURUGAN.







ONLINE APPLICATION No. : SWP / BPA / 389289 / 2024

SCALE 1 : 100 ALL DIMENSIONS ARE IN "METRE"

AREA DETAILS		In Sq.m
SITE AREA AS PER DOCUMENT (0.37 1/4 ACRE)		1507.44
SITE AREA AS PER PATTA		1513.00
SUPERIMPOSED PLOT AREA		1516.89

BUILDING AREA DETAILS (In Sq.m)			
FLOOR DETAILS	FSI AREA	NON - FSI AREA	TOTAL BUILUP AREA
STILT FLOOR	---	503.30	503.30
FIRST FLOOR	503.30	---	503.30
SECOND FLOOR	503.30	---	503.30
THIRD FLOOR	503.30	---	503.30
TERRACE FLOOR (Head Room)	---	48.92	48.92
WATCHMAN BOOTH	---	6.25	6.25
TOTAL AREA	1509.90	558.47	2068.37

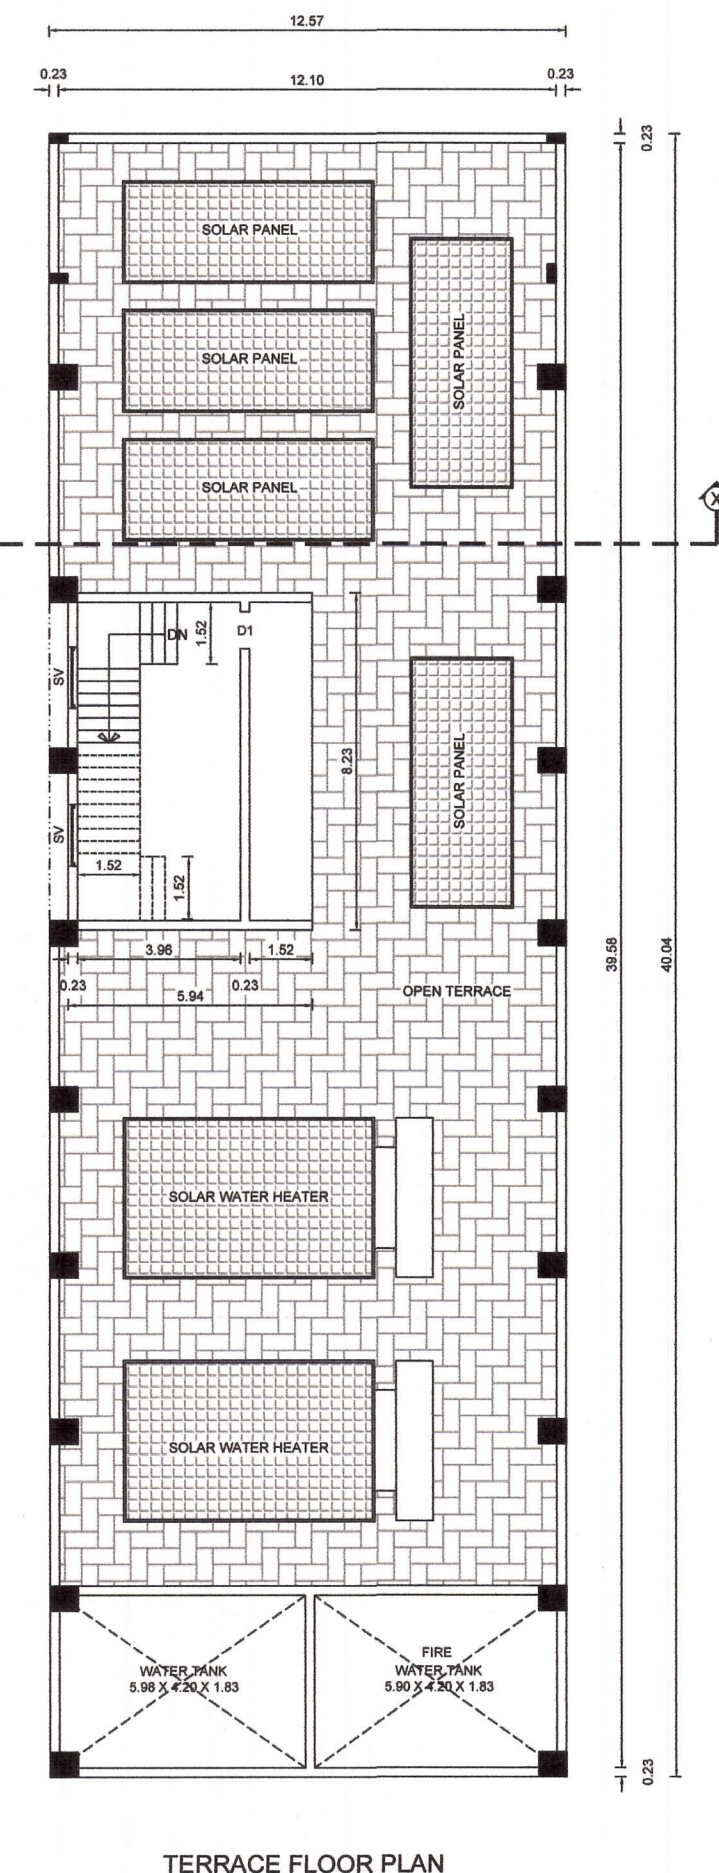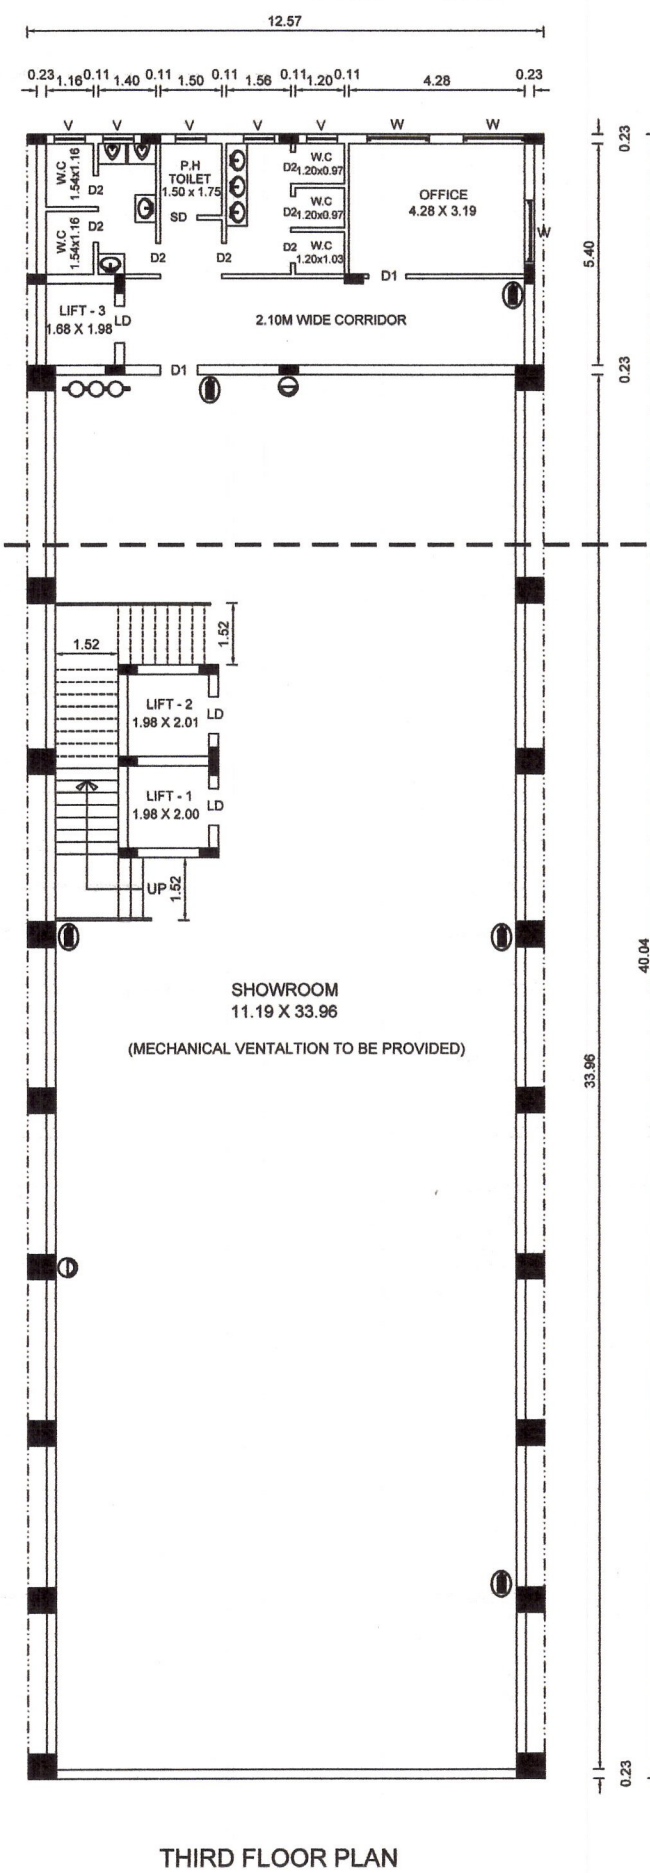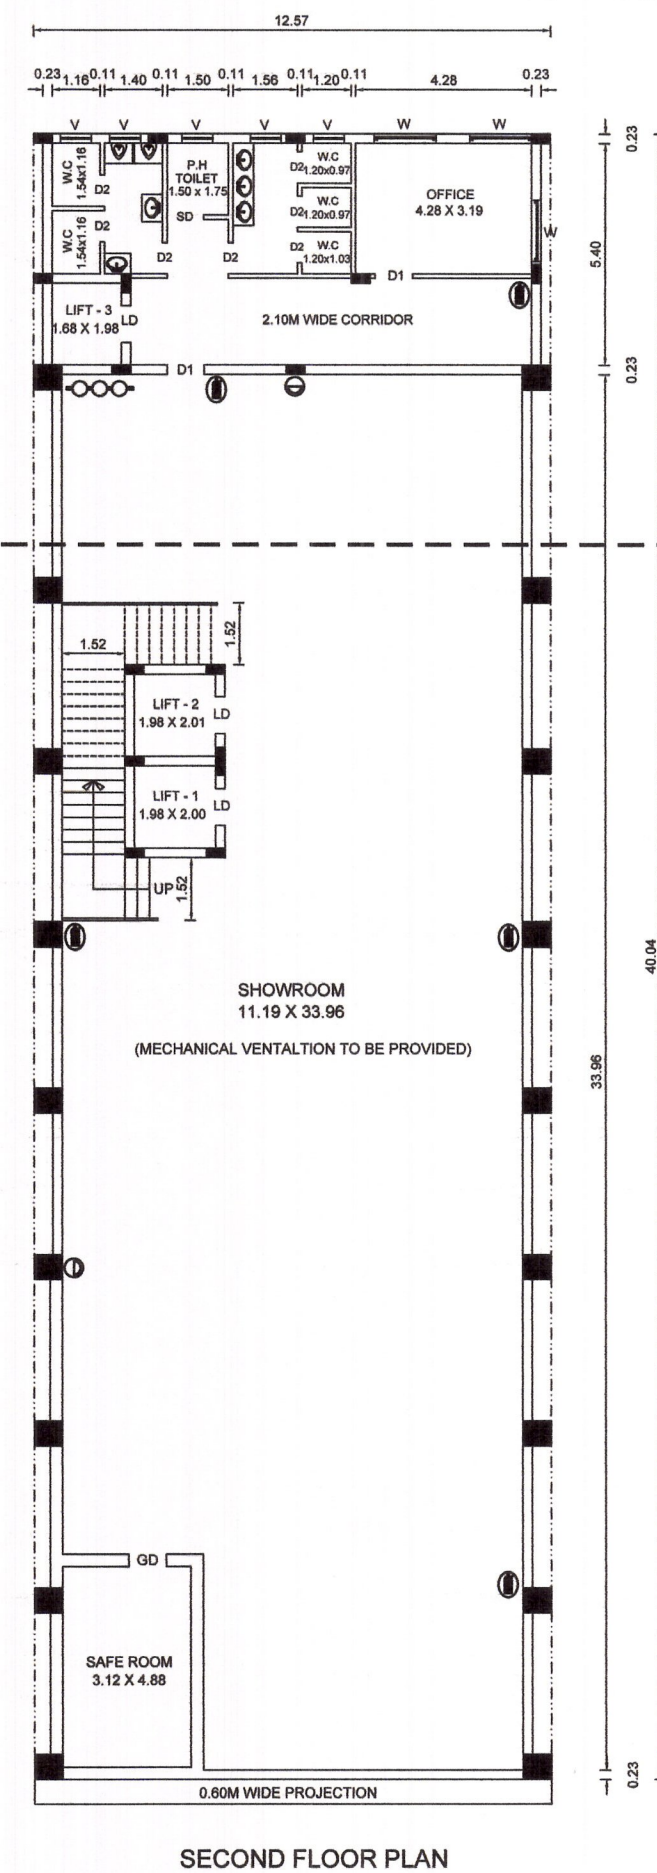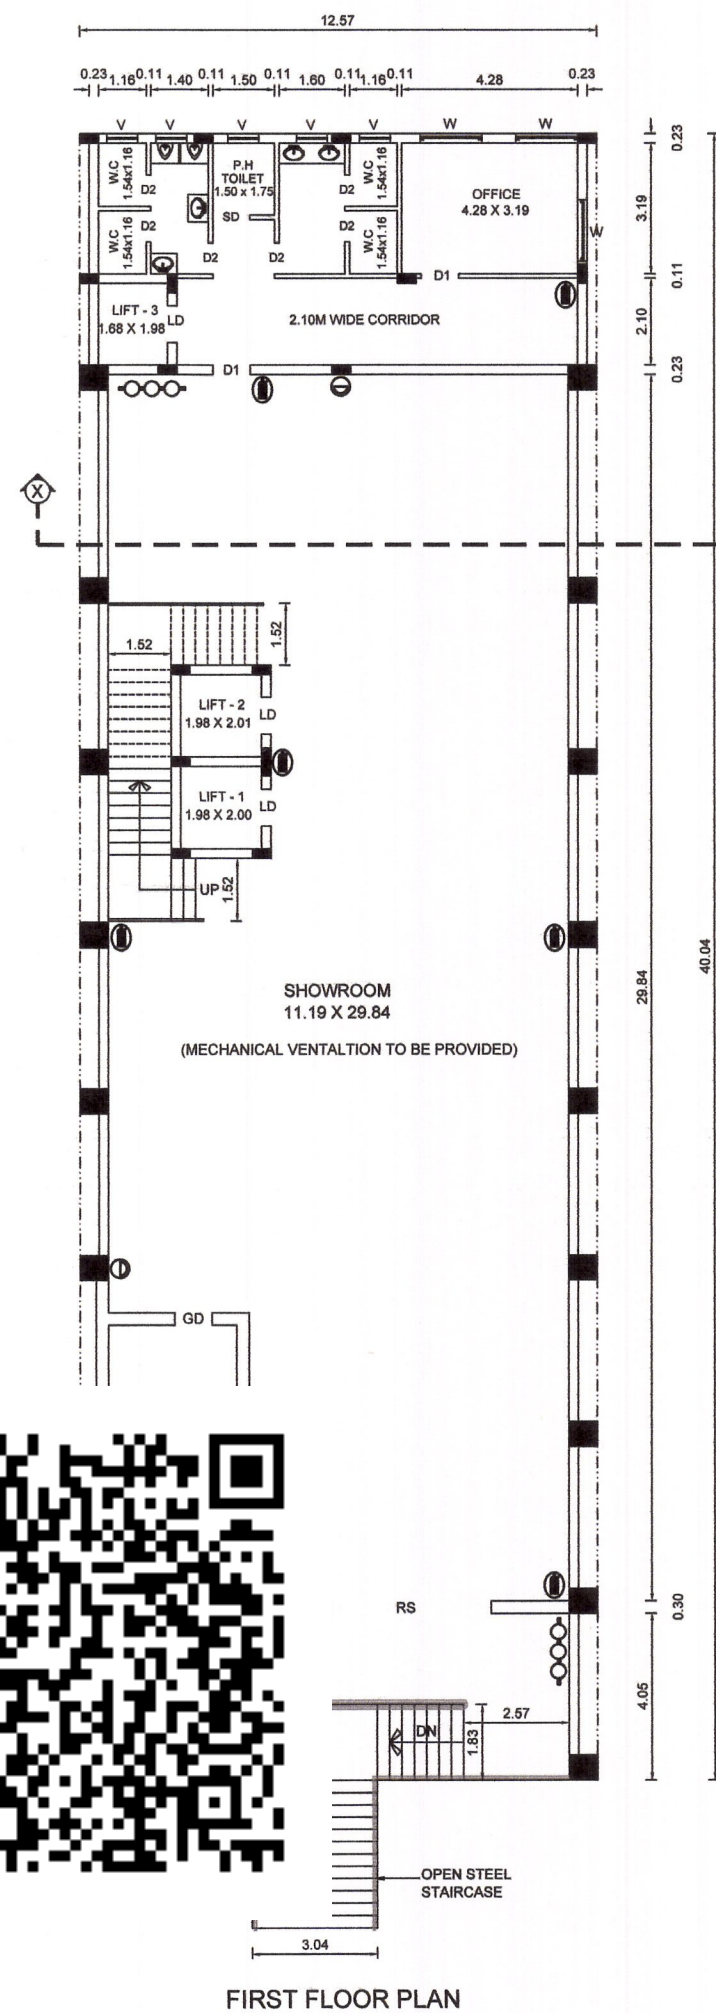


APPLICANT :
V. Gunaseelan

STRUCTURAL ENGINEER:
Er.N.VIJAY M.E., (Structural)
Registered Structural Engineer in DTCP, Salem
Registration No:02/2022 SE-GR-I.
6/54, Kuttakadu, Pagalpatty Po, Omalur Tk,
SALEM- 636 304. Cell: 99407 31215

REGISTERED ENGINEER :
Er.K.KALAIKATHIRAVAN, B.E., AMIE., AIV,
Chartered Engineer, Reg. Engineer,
Registration No:11/RE-II/2024.
14-3, Pettaiyar Garden,
Subramaniya Kovil Street, sandhai Pettai Road,
ELAMPILLAI, SALEM - 637 502.

S.F.No. : 150/3B2A

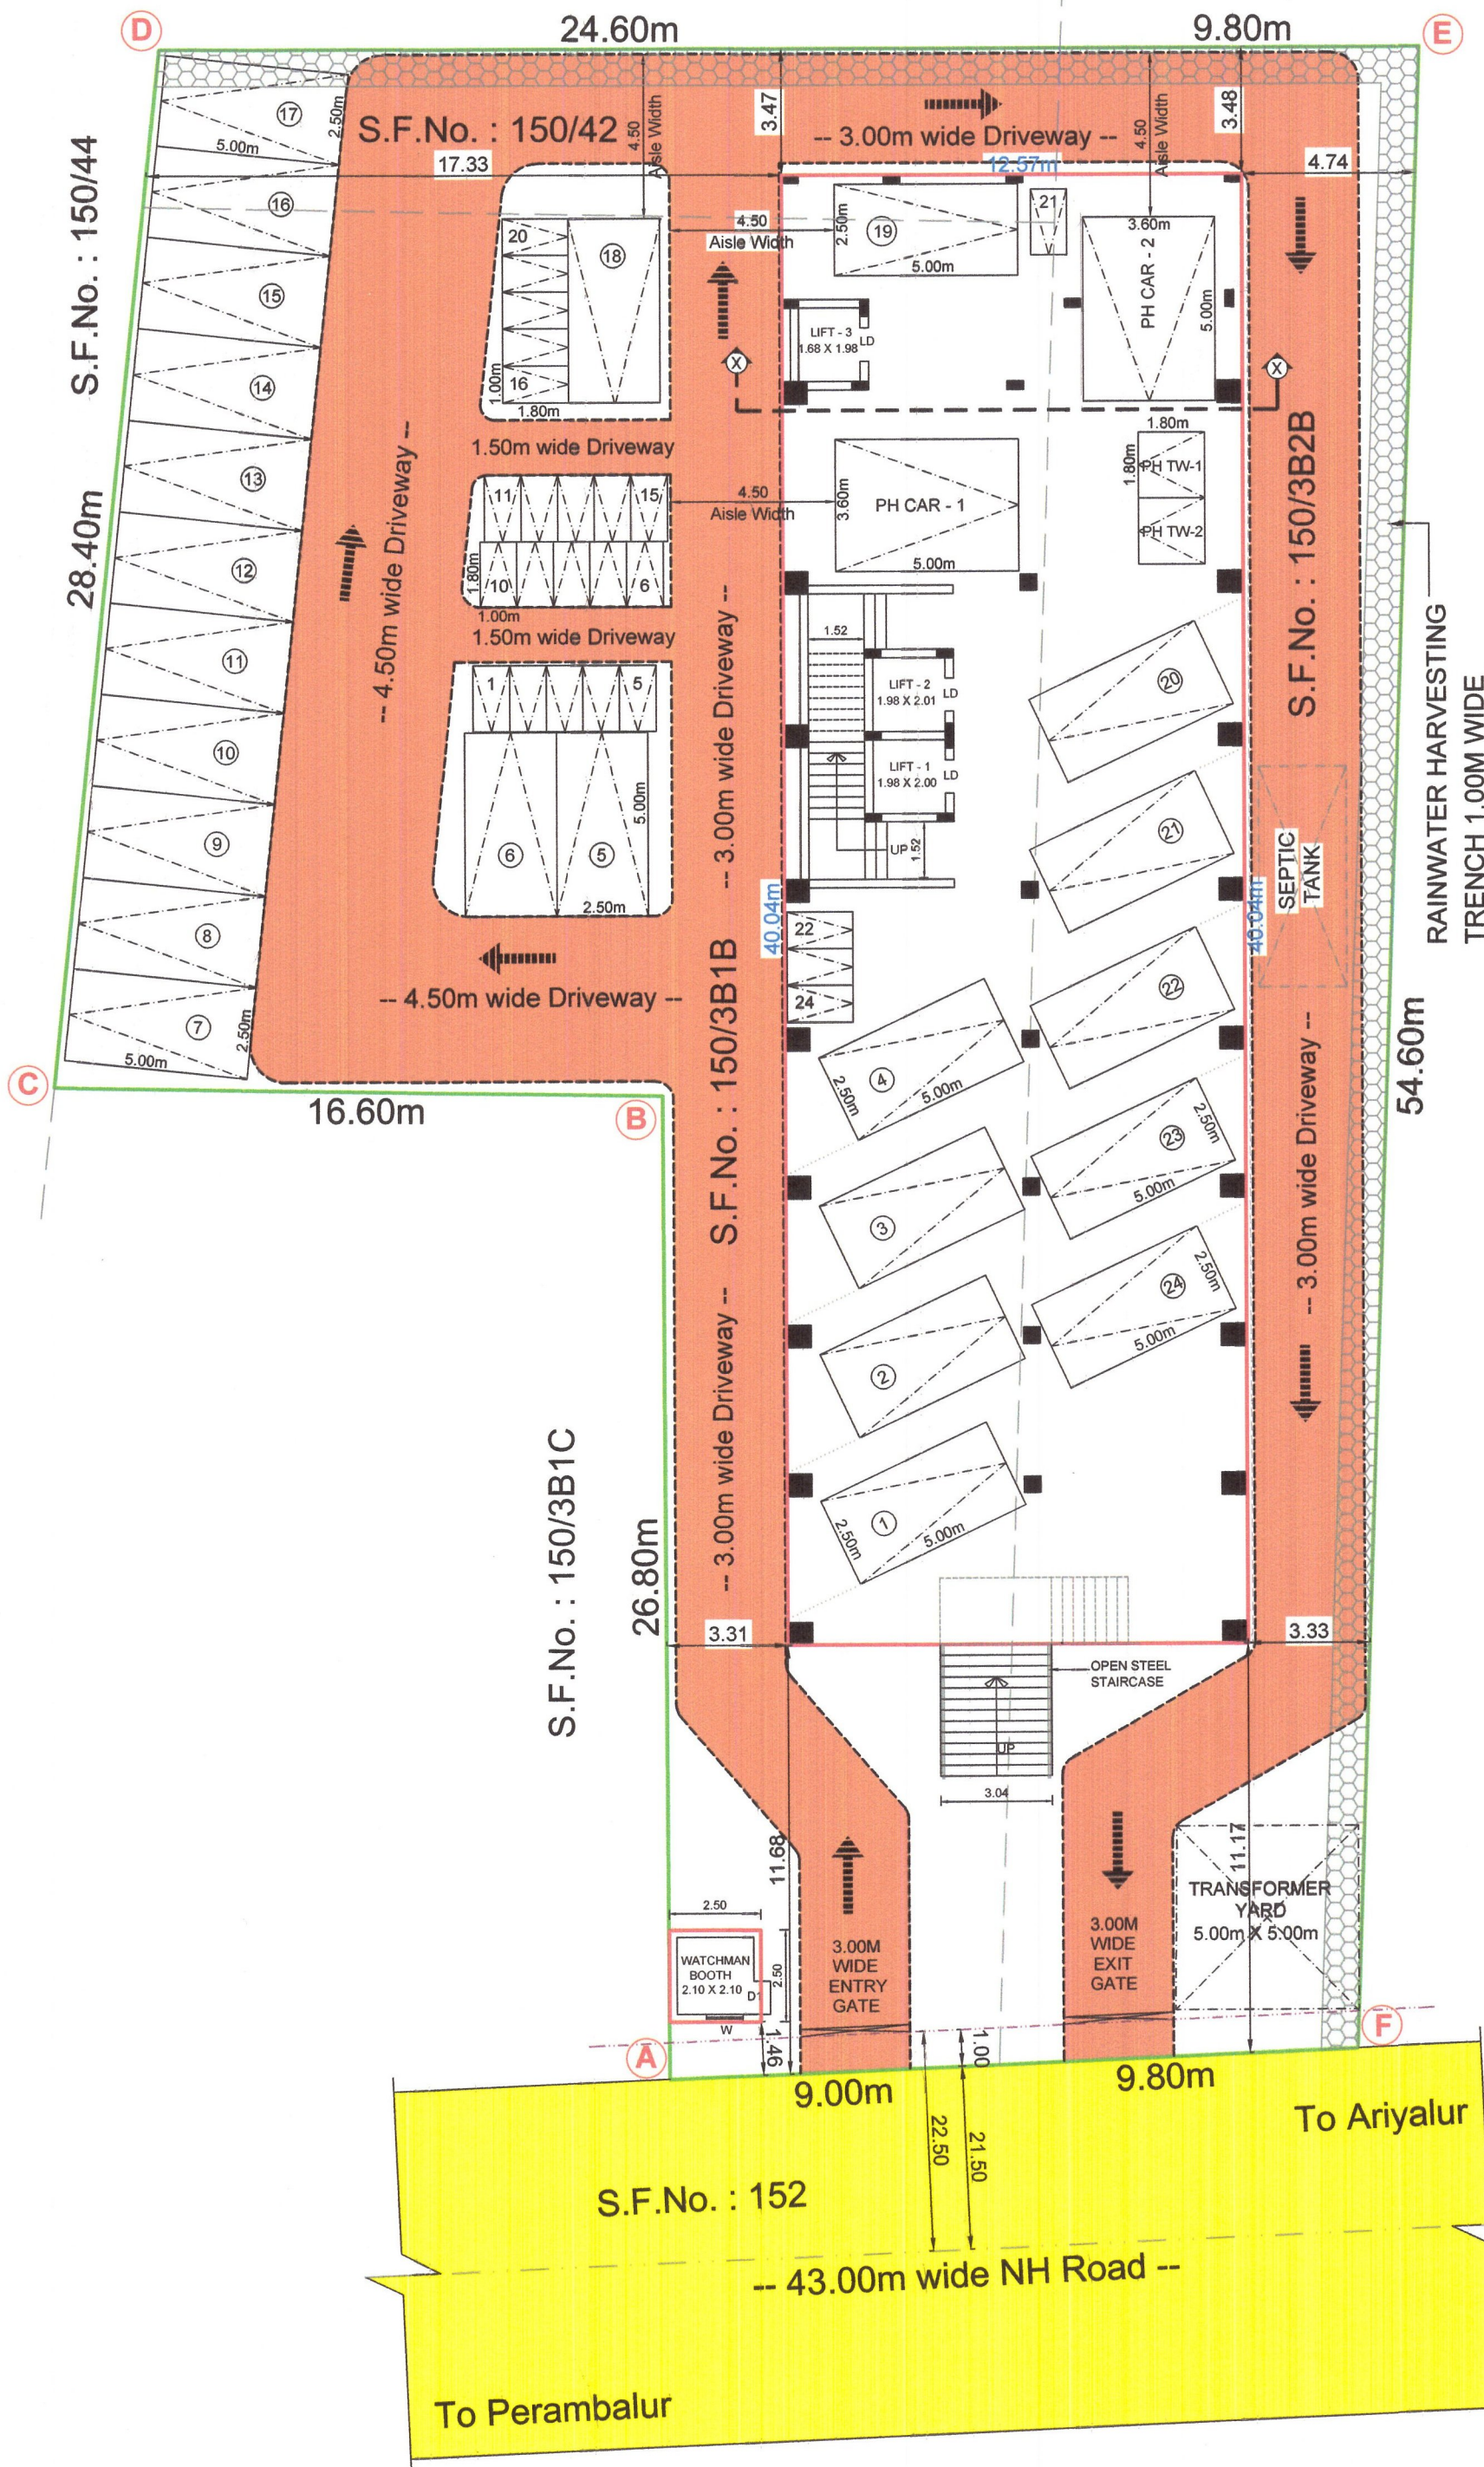

SITE CUM STILT FLOOR PLAN

PLAN SHOWING THE PROPOSED CONSTRUCTION OF R.C.C TERRACE ROOF COMMERCIAL JEWELLERY SHOP BUILDING (STILT + 3 FLOORS), COMPRISED IN S.F.No. - 150/3B1B, 150/3B2B & 150/42, OF THURAIMANGALAM VILLAGE, KAVULPALAYAM VILLAGE PANCHAYAT, PERAMBALUR TALUK, PERAMBALUR DISTRICT.

APPLICANT : Mr. V.GUNASEELAN, S/o.VELMURUGAN.



ONLINE APPLICATION No. : SWP / BPA / 389289 / 2024

SCALE 1 : 100 ALL DIMENSIONS ARE IN "METRE"

AREA DETAILS In Sq.m

SITE AREA AS PER DOCUMENT (0.37 1/4 ACRE) 1507.44

SITE AREA AS PER PATTA 1513.00

SUPERIMPOSED PLOT AREA 1516.89

BUILDING AREA DETAILS (In Sq.m)

FLOOR DETAILS	FSI AREA	NON - FSI AREA	TOTAL BUILUP AREA
STILT FLOOR	---	503.30	503.30
FIRST FLOOR	503.30	---	503.30
SECOND FLOOR	503.30	---	503.30
THIRD FLOOR	503.30	---	503.30
TERRACE FLOOR (Head Room)	---	48.92	48.92
WATCHMAN BOOTH	---	6.25	6.25
TOTAL AREA	1509.90	558.47	2068.37

FLOOR SPACE INDEX [F.S.I] = $\frac{1509.90}{1507.44} = 1.00$

PLOT COVERAGE [P.C] = $\frac{503.30}{1507.44} \times 100 = 33.38\%$

PARKING DETAILS

PARKING TYPE	REQUIRED	PROVIDED
CAR PARKING	19 Nos.	24 Nos.
P.H CAR PARKING	02 Nos.	02 Nos.
TWO WHEELERS	19 Nos.	24 Nos.
P.H TWO WHEELERS	02 Nos.	02 Nos.

COLOUR REFERENCES

SITE BOUNDARY SHOWN IN	Green Line
PROPOSED BUILDING SHOWN IN	Red Line
DRIVEWAY SHOWN IN	Orange Line
EXISTING ROAD SHOWN IN	Yellow Line

APPLICANT :

V. Gunaseelan

STRUCTURAL ENGINEER :

Er. N. VIJAY, M.E., (Structural)
Registered Structural Engineer in DTCP, Salem
Registration No: 02/2022 SE-GR-I.
6/54, Kuttakadu, Pagalpatty Po, Omalur Tk,
SALEM - 636 304. Cell: 99407 31215

REGISTERED ENGINEER :

Er. K. KALAIKATHIRAVAN, B.E., AMIE., AIV,
Chartered Engineer, Reg. Engineer,
Registration No: 11/RE-II/2024.
14-3, Pettaiyar Garden,
Subramaniya Kovil Street, sandhai Pettai Road,
ELAMPILLAI, SALEM - 637 502.

SHEET No. : 2 / 2

Eight ways to know a piece of land before you pay for it.

This report covers one part of the picture. These cover the rest, drawn from the same government records, for any property in Tamil Nadu.

LandLens One

Ask anything about a property and get an answer grounded in live government records, with the sources shown.

[/landlens/one](#)



Verify My Land

Every record check run on one property and returned as a single report.

[/landlens/verify-my-land](#)



Legal Opinion

An advocate's written opinion on the title, built on the records we pull for it.

[/landlens](#)



One Map

Every layer on one map: the parcel, its boundary, zoning, water bodies and what sits around it.

[/landlens/one/map](#)



PriceMap

What land actually changed hands for around this plot, taken from the registered deeds.

[/landlens/pricemap](#)



Build Scope

What you are allowed to build here: floor space, height, coverage and setbacks.

[/landlens/build-scope](#)



Property Tracker

Watch a property and hear about it when something new is registered against it.

[/landlens/property-tracker](#)



Deal Room

Run the transaction in one place: documents, stamping, signatures and the parties.

[/landlens/deal-room](#)



Twenty-four checks you can run yourself, at no cost.

Records and verification

The registers themselves, read for you.

Encumbrance Certificate

Patta and Chitta

Field Measurement Sketch

EC Analyzer

Bank charge check

Court case search

Seller background check

Approval check by survey

Value and duty

What it is worth and what it costs to register.

Guideline value by street

Guideline value by survey

Stamp duty and registration fees

Capital gains

Floor space index

Area unit converter

Zoning and land use

What the plan says can happen on this land.

Land use zone finder

CMDA land use check

Coastal regulation zone

Master plan check

Water bodies finder

Airport height clearance

Registers and directories

Who holds it, and which office keeps the record.

Find your registering office

Temple property check

Waqf property check

RERA register



Every free tool
/tools



Services we run
for you
/services



The LandLens
suite
/landlens/one



Every claim in this document traces back to a government record.

Legal opinions, due diligence and title verification

Building plan, layout and sub-division approvals

Completion and occupancy certificates, regularisation

Escrow, negotiation and NRI property management

Land survey, soil testing, architecture and construction

Verified RealEstate
3/350/2 Mettukuppam,
OMR Thoraipakkam,
Chennai 600 097, India
hello@verified.realestate
+91 9996 12 9996

Prepared from the registers named on the page each finding sits on. Where a register could not be read, this document says so in its place rather than leaving the gap to be read as a clean result.

