

PP

APPROVAL RECORD

Planning Permission

Perambalur district, Tamil Nadu

APPROVAL TYPE


Building Plan

ISSUING AUTHORITY


Rural Panchayat

The approval as the planning authority issued it, reproduced in full behind this page.

An approval speaks to what was sanctioned, not to what was built. Completion is a separate record.

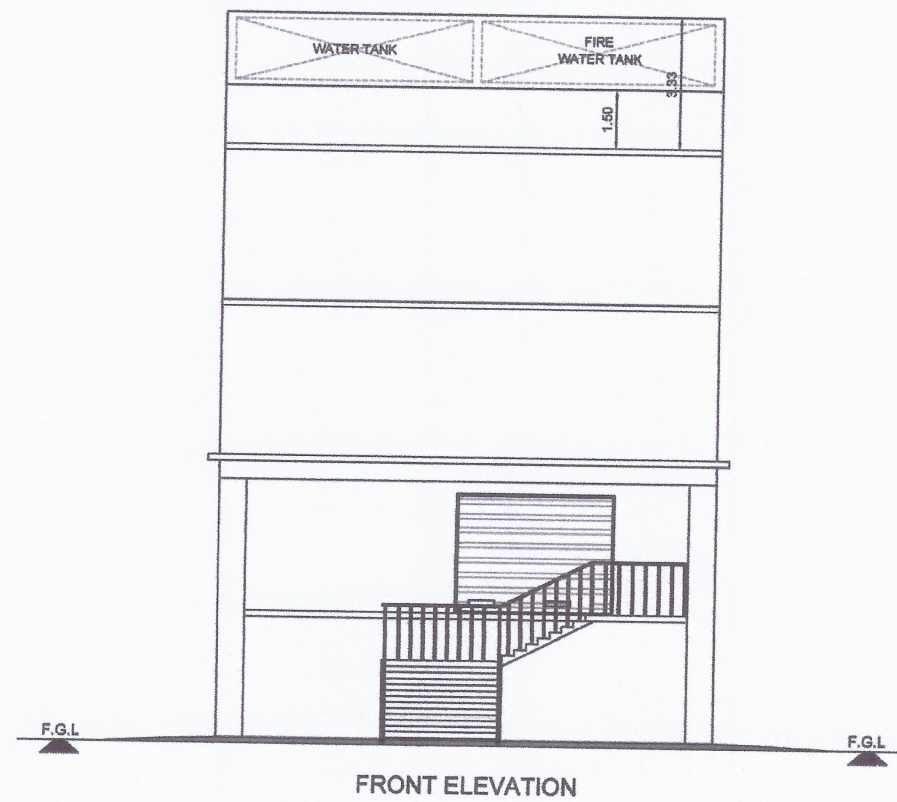

FRONT ELEVATION

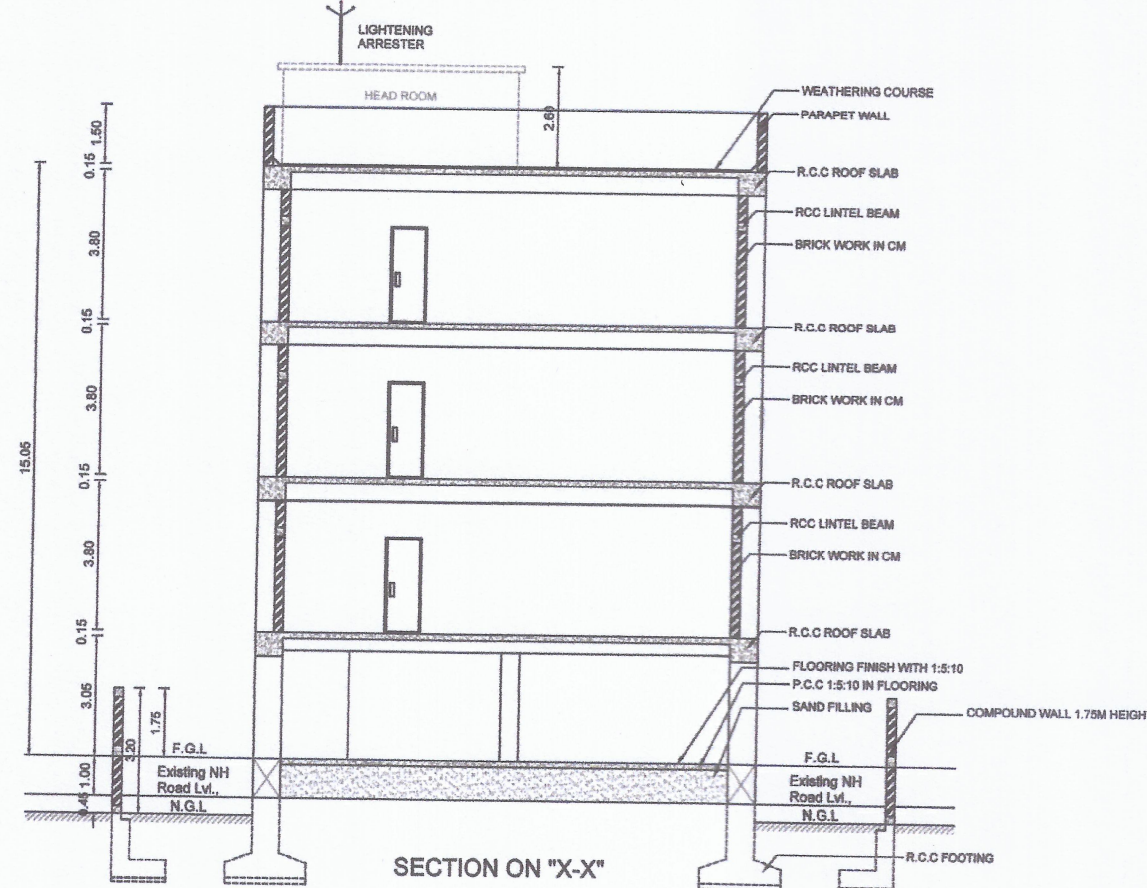

SECTION ON "X-X"

SCHEDULE OF JOINERIES	IN METRE
RS ROLLING SHUTTER	3.05 X 3.05
D DOOR	1.22 X 2.13
D1 DOOR	0.91 X 2.13
D1 TOILET DOOR	0.76 X 2.13
SD SWING DOOR	0.91 X 2.13
LD LIFT DOOR	0.91 X 2.44
GD GRILL DOOR	0.91 X 2.44
W WINDOW	1.52 X 1.37
SV STAIR VENTILATION	1.52 X 1.22
V VENTILATOR	0.76 X 0.76

- FIRE EXTINGUISHER
- FIRE ALARM
- SAND BUCKET

PLAN SHOWING THE PROPOSED CONSTRUCTION OF R.C.C TERRACE ROOF COMMERCIAL JEWELLERY SHOP BUILDING (STILT + 3 FLOORS), COMPRISED IN S.F.No. - 150/3B1B, 150/3B2B & 150/42, OF THURAIMANGALAM VILLAGE, KAVULPALAYAM VILLAGE PANCHAYAT, PERAMBALUR TALUK, PERAMBALUR DISTRICT.

APPLICANT :
Mr. V.GUNASEELAN, S/o.VELMURUGAN.




ONLINE APPLICATION No. : SWP / BPA / 389289 / 2024


SCALE 1 : 100 **ALL DIMENSIONS ARE IN "METRE"**

AREA DETAILS	In Sq.m
SITE AREA AS PER DOCUMENT (0.37 1/4 ACRE)	1507.44
SITE AREA AS PER PATTa	1513.00
SUPERIMPOSED PLOT AREA	1516.89


BUILDING AREA DETAILS (In Sq.m)	FSI AREA	NON - FSI AREA	TOTAL BUILUP AREA
STILT FLOOR	---	503.30	503.30
FIRST FLOOR	503.30	---	503.30
SECOND FLOOR	503.30	---	503.30
THIRD FLOOR	503.30	---	503.30
TERRACE FLOOR (Head Room)	---	48.92	48.92
WATCHMAN BOOTH	---	6.25	6.25
TOTAL AREA	1509.90	558.47	2068.37

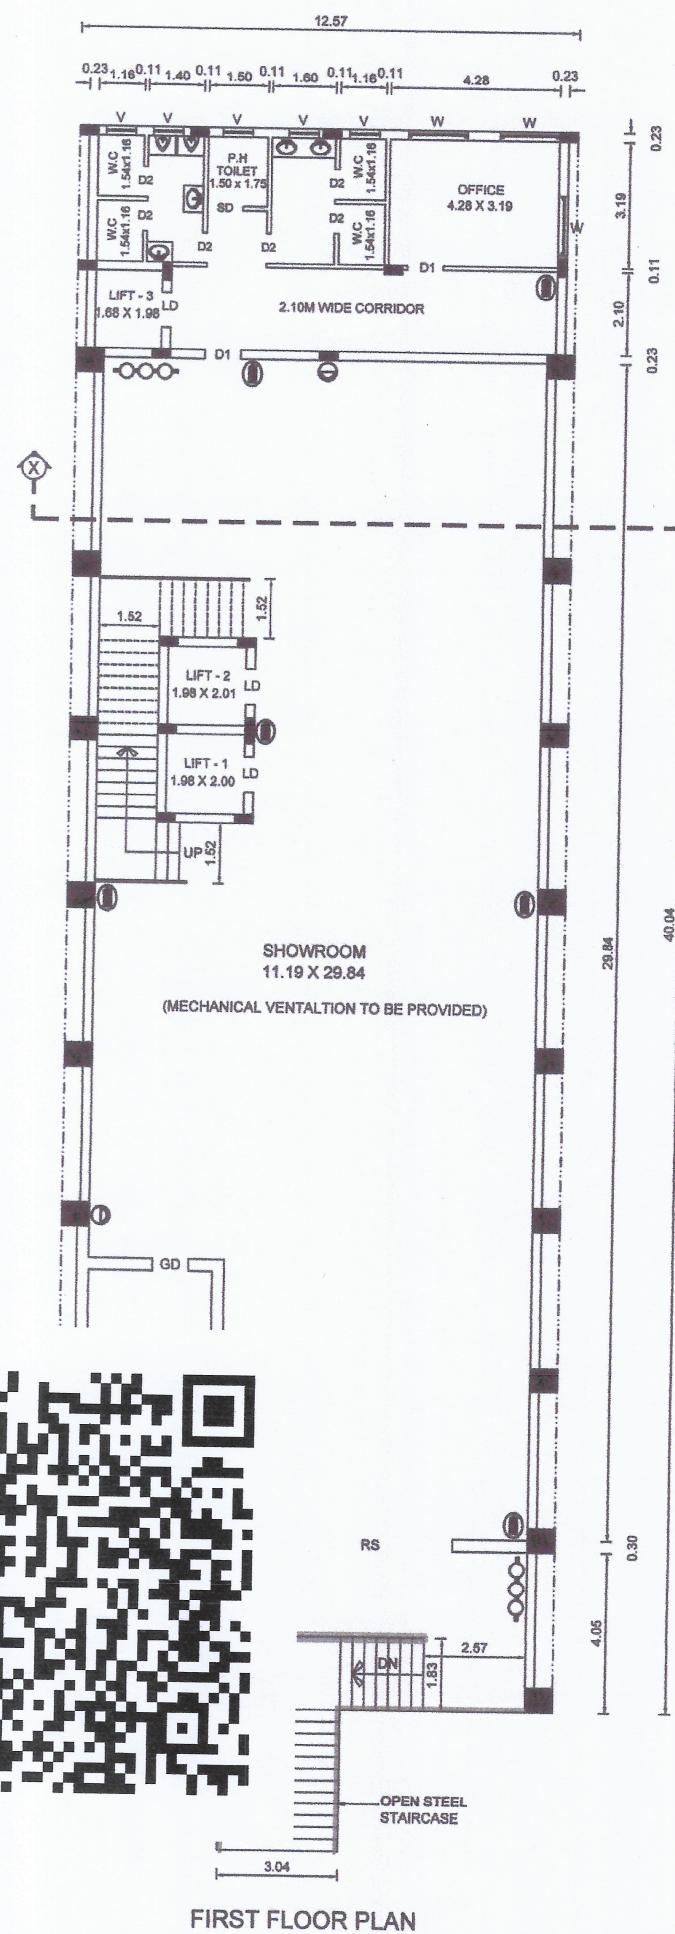


FIRST FLOOR PLAN

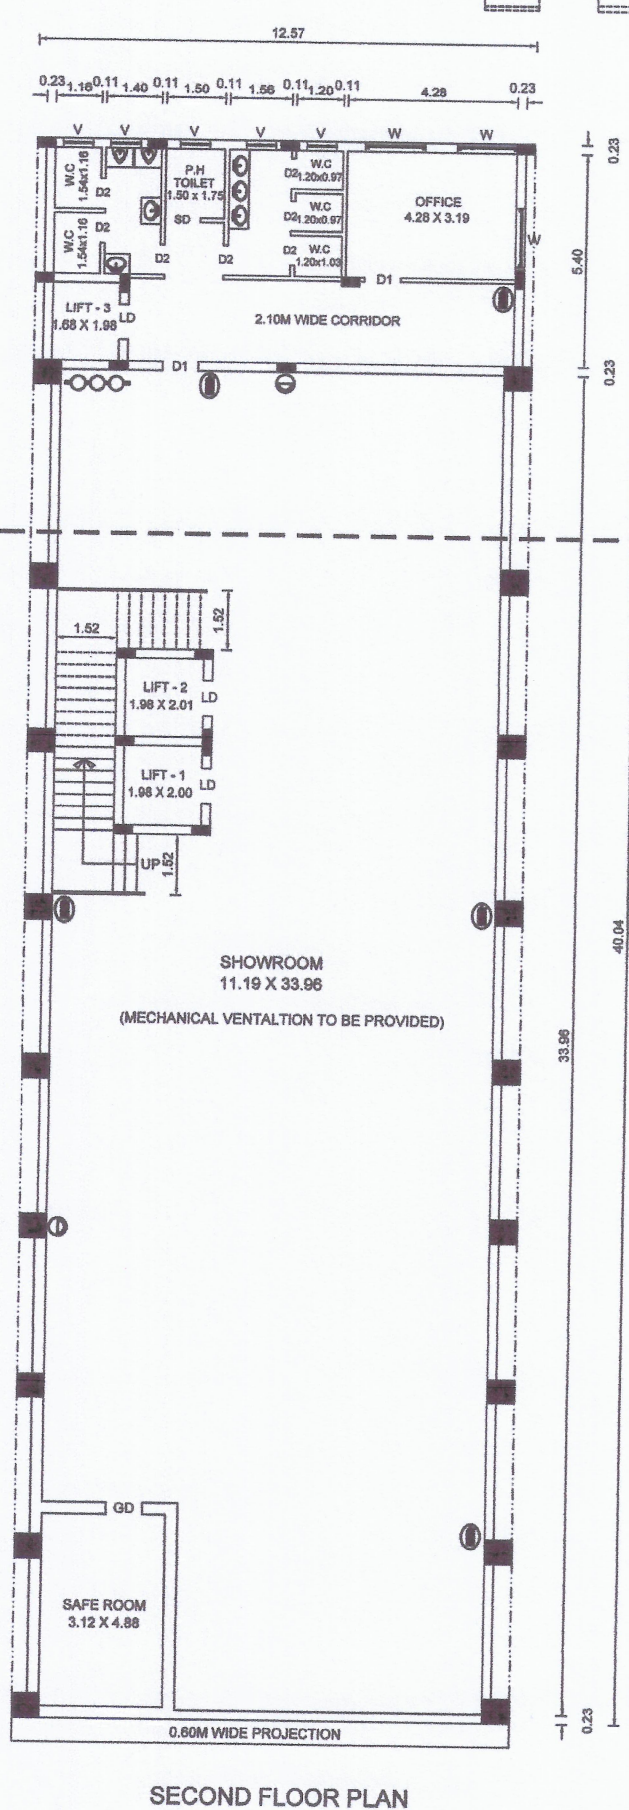

SECOND FLOOR PLAN

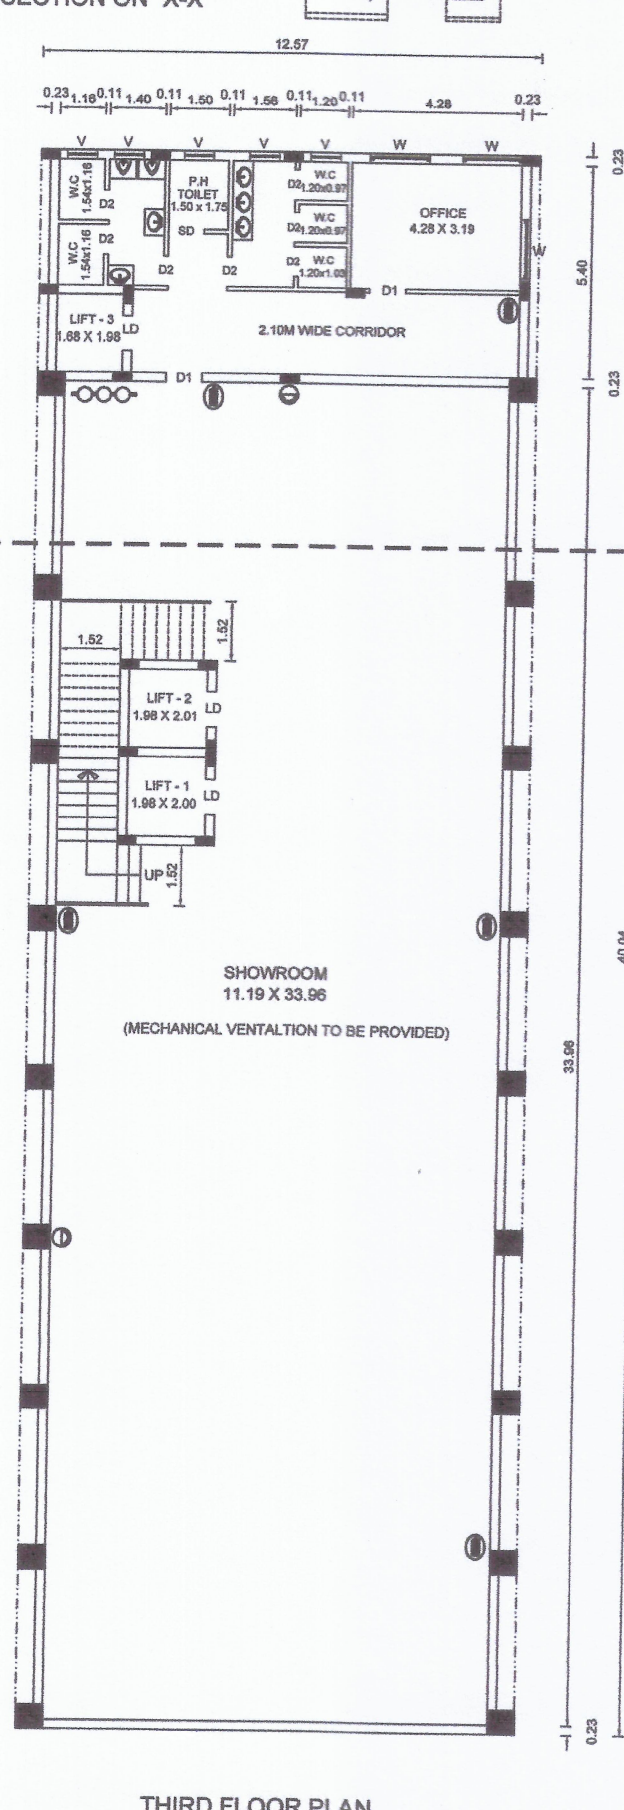

THIRD FLOOR PLAN

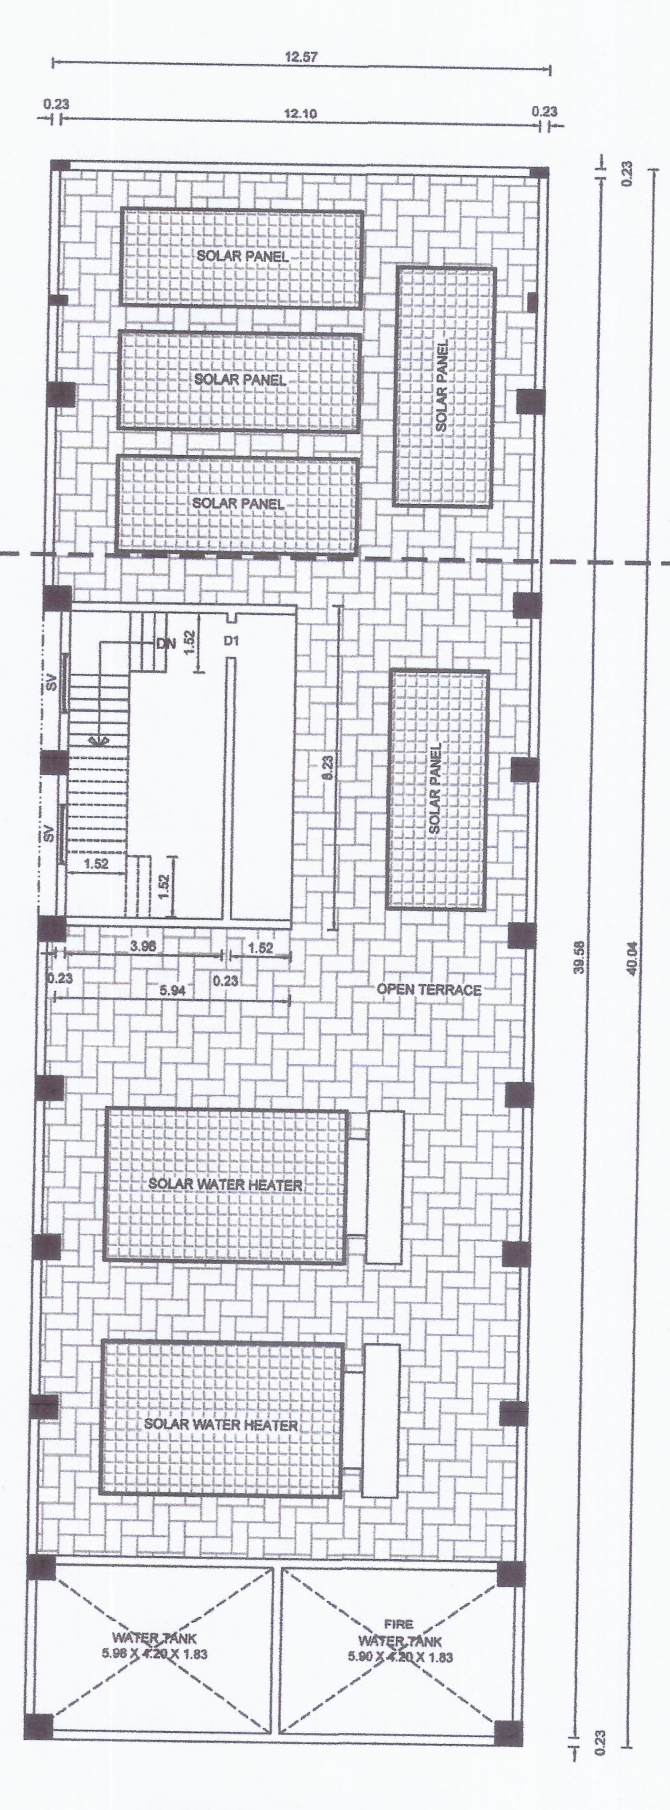


TERRACE FLOOR PLAN

APPLICANT :
V. Gunaseelan







STRUCTURAL ENGINEER
Er. N. VIJAY, M.E., (Structural)
Registered Structural Engineer in DTCP, Salem
Registration No: 02/2022 SE-GR-I.
6/54, Kuttakadu, Pagalpatty Po, Omalur Tk,
SALEM - 636 304. Cell: 99407 31215

REGISTERED ENGINEER :
Er. K. KALAIKATHIRAVAN, B.E., AMIE., AN,
Chartered Engineer, Reg. Engineer,
Registration No: 11/RE-II/2024.
14-3, Pettaiyer Garden,
Subramanya Kovil Street, sandhal Pettai Road,
ELAMPILLAI, SALEM - 637 502.

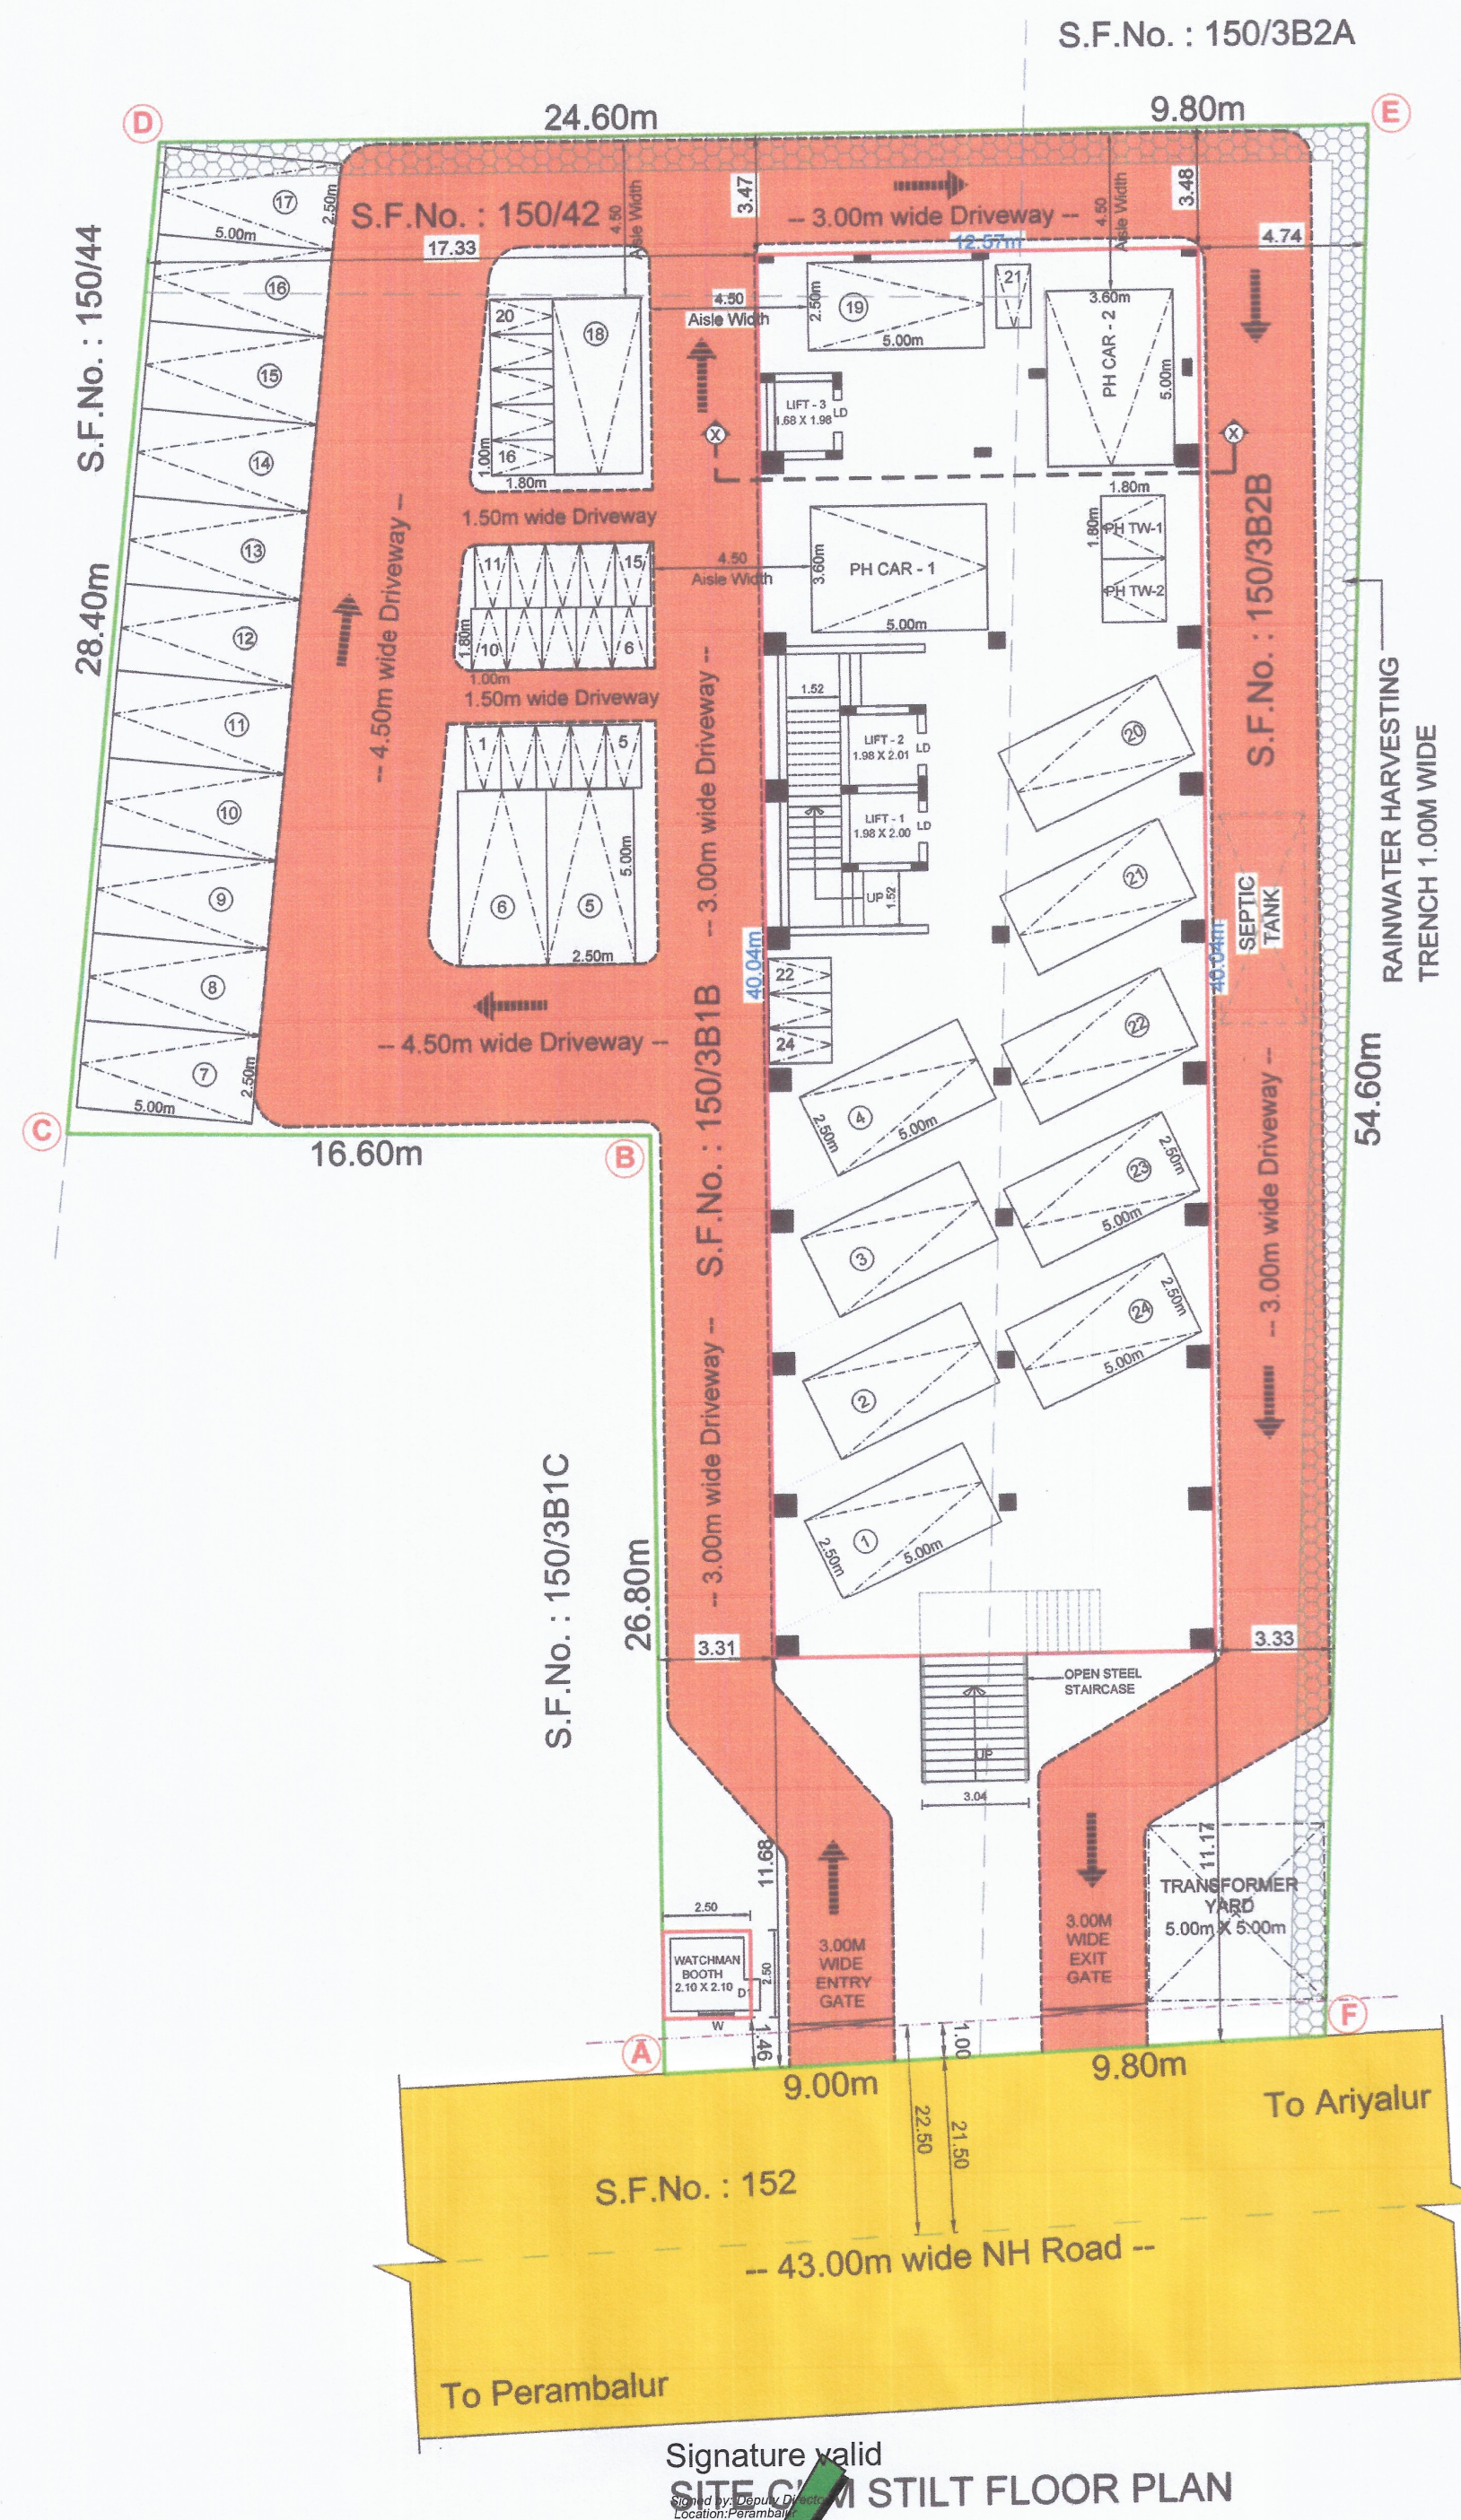

PLAN SHOWING THE PROPOSED CONSTRUCTION OF R.C.C TERRACE ROOF COMMERCIAL JEWELLERY SHOP BUILDING (STILT + 3 FLOORS), COMPRISED IN S.F.No. - 150/3B1B, 150/3B2B & 150/42, OF THURAIMANGALAM VILLAGE, KAVULPALAYAM VILLAGE PANCHAYAT, PERAMBALUR TALUK, PERAMBALUR DISTRICT.

APPLICANT : Mr. V.GUNASEELAN, S/o.VELMURUGAN.

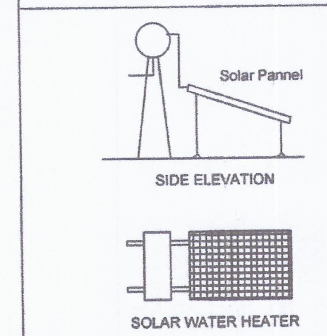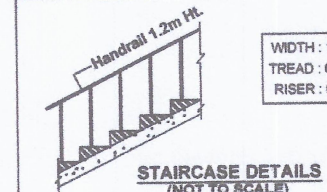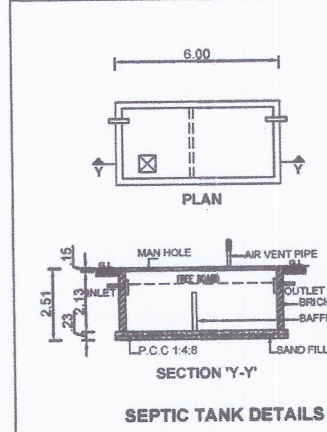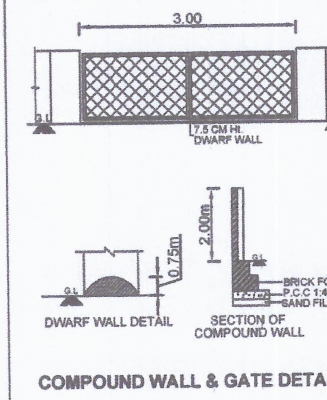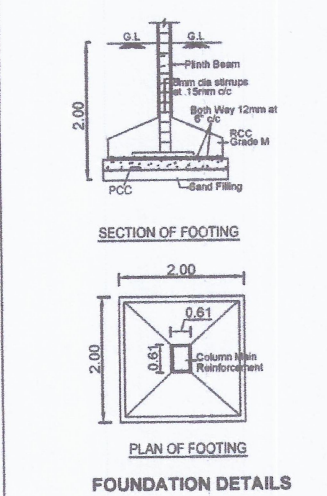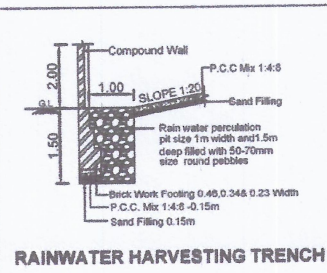

ONLINE APPLICATION No. : SWP / BPA / 389289 / 2024

SCALE 1 : 100 ALL DIMENSIONS ARE IN "METRE"

AREA DETAILS	In Sq.m
SITE AREA AS PER DOCUMENT (0.37 1/4 ACRE)	1507.44
SITE AREA AS PER PATTA	1513.00
SUPERIMPOSED PLOT AREA	1516.89

BUILDING AREA DETAILS (In Sq.m)			
FLOOR DETAILS	FSI AREA	NON - FSI AREA	TOTAL BUILUP AREA
STILT FLOOR	---	503.30	503.30
FIRST FLOOR	503.30	---	503.30
SECOND FLOOR	503.30	---	503.30
THIRD FLOOR	503.30	---	503.30
TERRACE FLOOR (Head Room)	---	48.92	48.92
WATCHMAN BOOTH	---	6.25	6.25
TOTAL AREA	1509.90	558.47	2068.37

FLOOR SPACE INDEX [F.S.I.]	= 1509.90 / 1507.44	= 1.00
PLOT COVERAGE [P.C.]	= 503.30 x 100 / 1507.44	= 33.38 %

PARKING DETAILS		
PARKING TYPE	REQUIRED	PROVIDED
CAR PARKING	19 Nos.	24 Nos.
P.H CAR PARKING	02 Nos.	02 Nos.
TWO WHEELERS	19 Nos.	24 Nos.
P.H TWO WHEELERS	02 Nos.	02 Nos.

COLOUR REFERENCES	
SITE BOUNDARY SHOWN IN	Green
PROPOSED BUILDING SHOWN IN	Red
DRIVEWAY SHOWN IN	Orange
EXISTING ROAD SHOWN IN	Yellow

APPLICANT :
V. Gunaseelan

STRUCTURAL ENGINEER :
Et. N. Vijay
Et. N. VIJAY, M.E., (Structural)
Registered Structural Engineer in DTCP, Salem
Registration No:02/2022 SE-GR-I.
6/54, Kuttakadu, Pagalpatty Po, Omalur Tk,
SALEM - 636 304. Cell:99407 31215

REGISTERED ENGINEER :
Et. K. Kalai Kithiravan
Et. K. KALAIKATHIRAVAN, B.E., AMIE, AIV,
Chartered Engineer, Reg. Engineer,
Registration No:11/RE-II/2024.
14-3, Pettaiyer Garden,
Subramanya Kovil Street, sandhai Pettai Road,
ELAMPILLAI, SALEM - 637 502.

Eight ways to know a piece of land before you pay for it.

This report covers one part of the picture. These cover the rest, drawn from the same government records, for any property in Tamil Nadu.

LandLens One

Ask anything about a property and get an answer grounded in live government records, with the sources shown.

[/landlens/one](#)



Verify My Land

Every record check run on one property and returned as a single report.

[/landlens/verify-my-land](#)



Legal Opinion

An advocate's written opinion on the title, built on the records we pull for it.

[/landlens](#)



One Map

Every layer on one map: the parcel, its boundary, zoning, water bodies and what sits around it.

[/landlens/one/map](#)



PriceMap

What land actually changed hands for around this plot, taken from the registered deeds.

[/landlens/pricemap](#)



Build Scope

What you are allowed to build here: floor space, height, coverage and setbacks.

[/landlens/build-scope](#)



Property Tracker

Watch a property and hear about it when something new is registered against it.

[/landlens/property-tracker](#)



Deal Room

Run the transaction in one place: documents, stamping, signatures and the parties.

[/landlens/deal-room](#)



Twenty-four checks you can run yourself, at no cost.

Records and verification

The registers themselves, read for you.

Encumbrance Certificate

Patta and Chitta

Field Measurement Sketch

EC Analyzer

Bank charge check

Court case search

Seller background check

Approval check by survey

Value and duty

What it is worth and what it costs to register.

Guideline value by street

Guideline value by survey

Stamp duty and registration fees

Capital gains

Floor space index

Area unit converter

Zoning and land use

What the plan says can happen on this land.

Land use zone finder

CMDA land use check

Coastal regulation zone

Master plan check

Water bodies finder

Airport height clearance

Registers and directories

Who holds it, and which office keeps the record.

Find your registering office

Temple property check

Waqf property check

RERA register



Every free tool
/tools



Services we run
for you
/services



The LandLens
suite
/landlens/one



Every claim in this document traces back to a government record.

Legal opinions, due diligence and title verification

Building plan, layout and sub-division approvals

Completion and occupancy certificates, regularisation

Escrow, negotiation and NRI property management

Land survey, soil testing, architecture and construction

Verified RealEstate
3/350/2 Mettukuppam,
OMR Thoraipakkam,
Chennai 600 097, India
hello@verified.realestate
+91 9996 12 9996

Prepared from the registers named on the page each finding sits on. Where a register could not be read, this document says so in its place rather than leaving the gap to be read as a clean result.

