

PP

APPROVAL RECORD

Planning Permission

Pudukkottai

Pudukkottai district, Tamil Nadu

APPROVAL TYPE

Building Plan

ISSUING AUTHORITY

DTCP

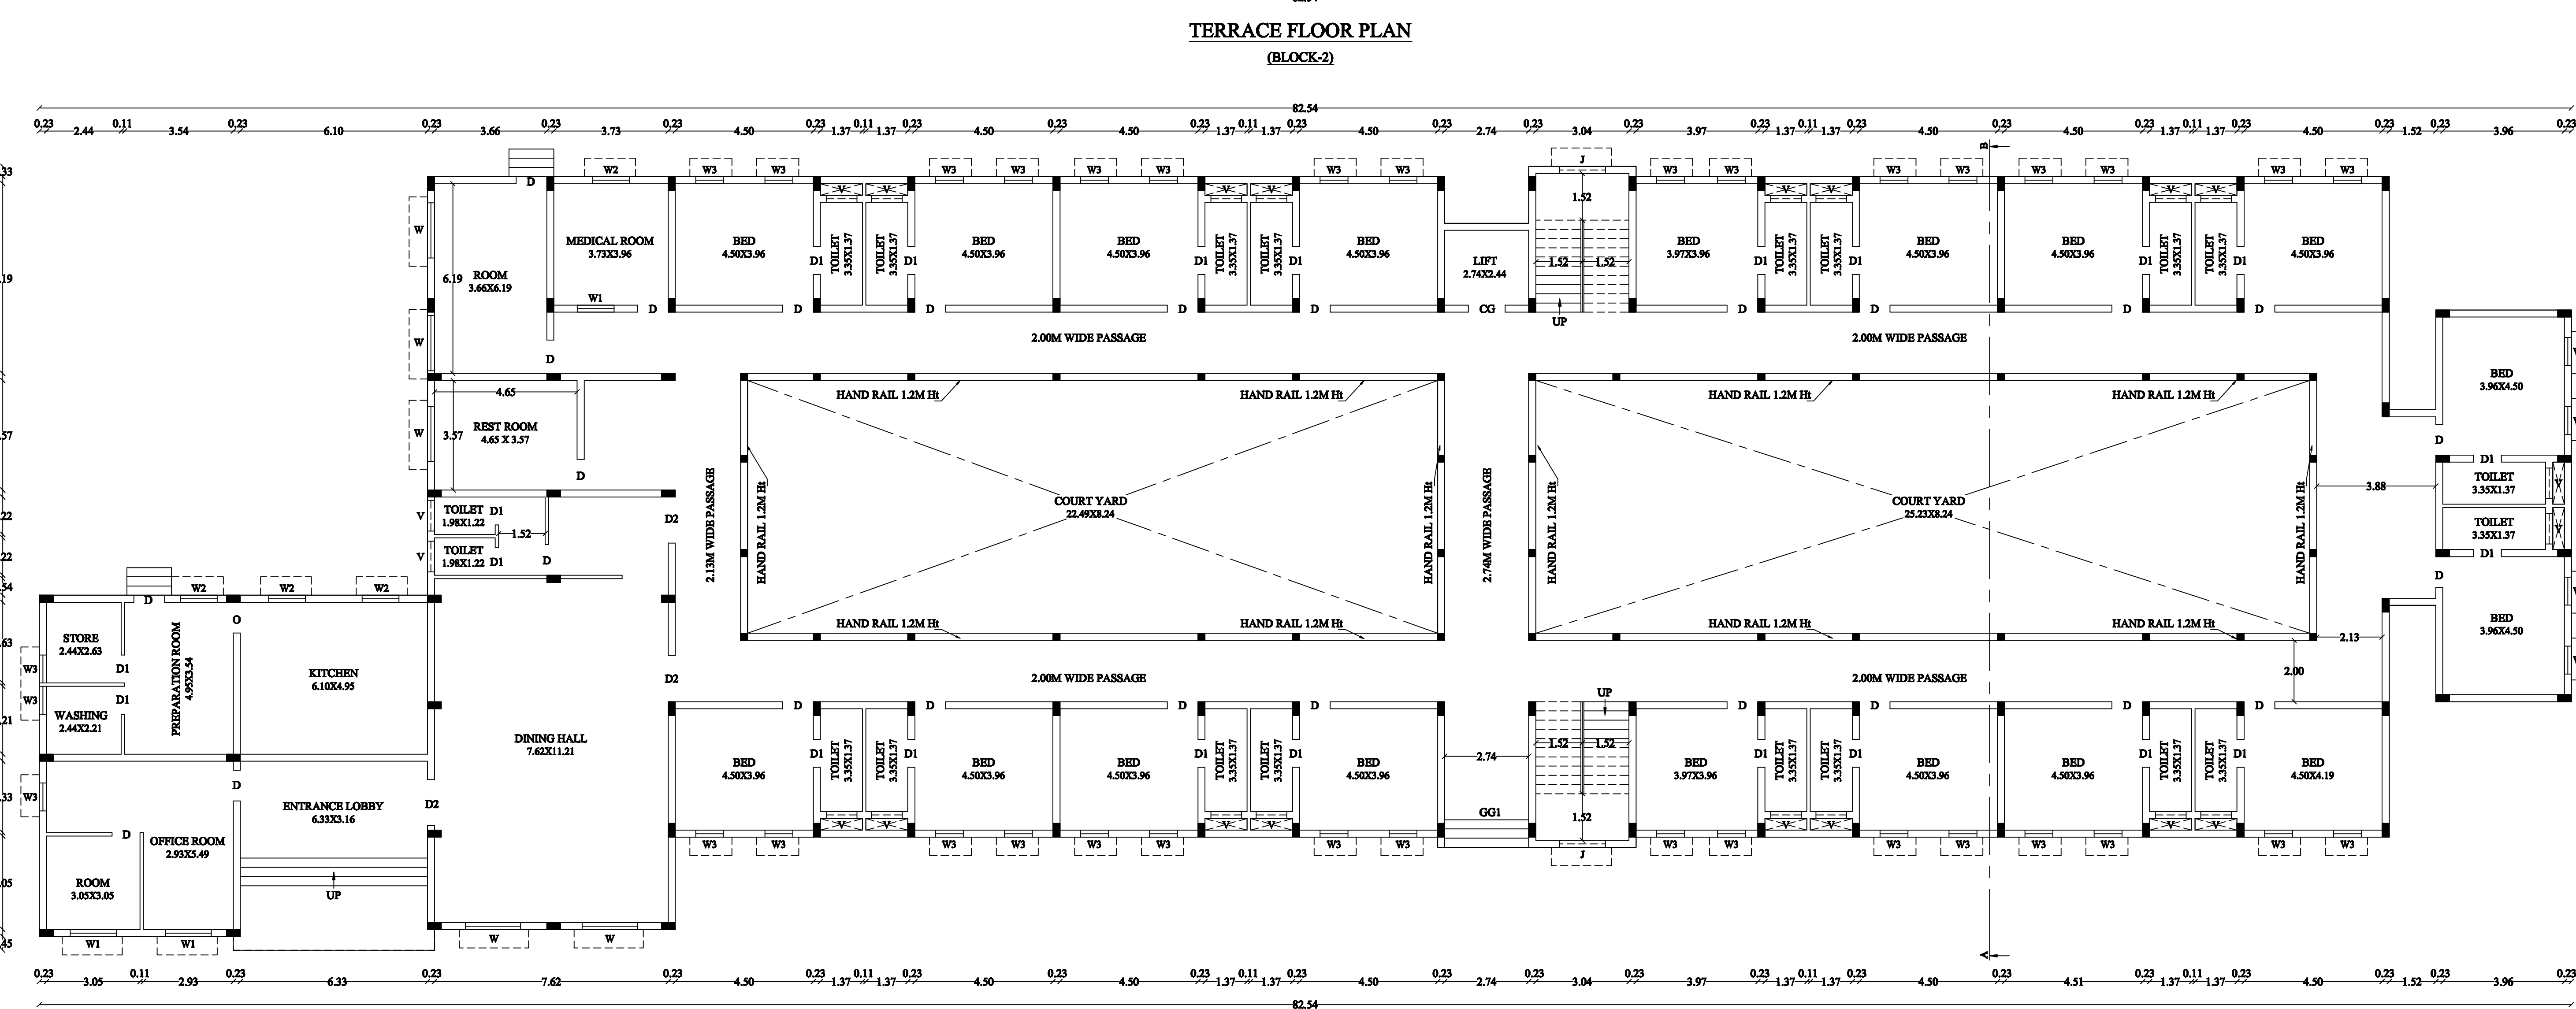
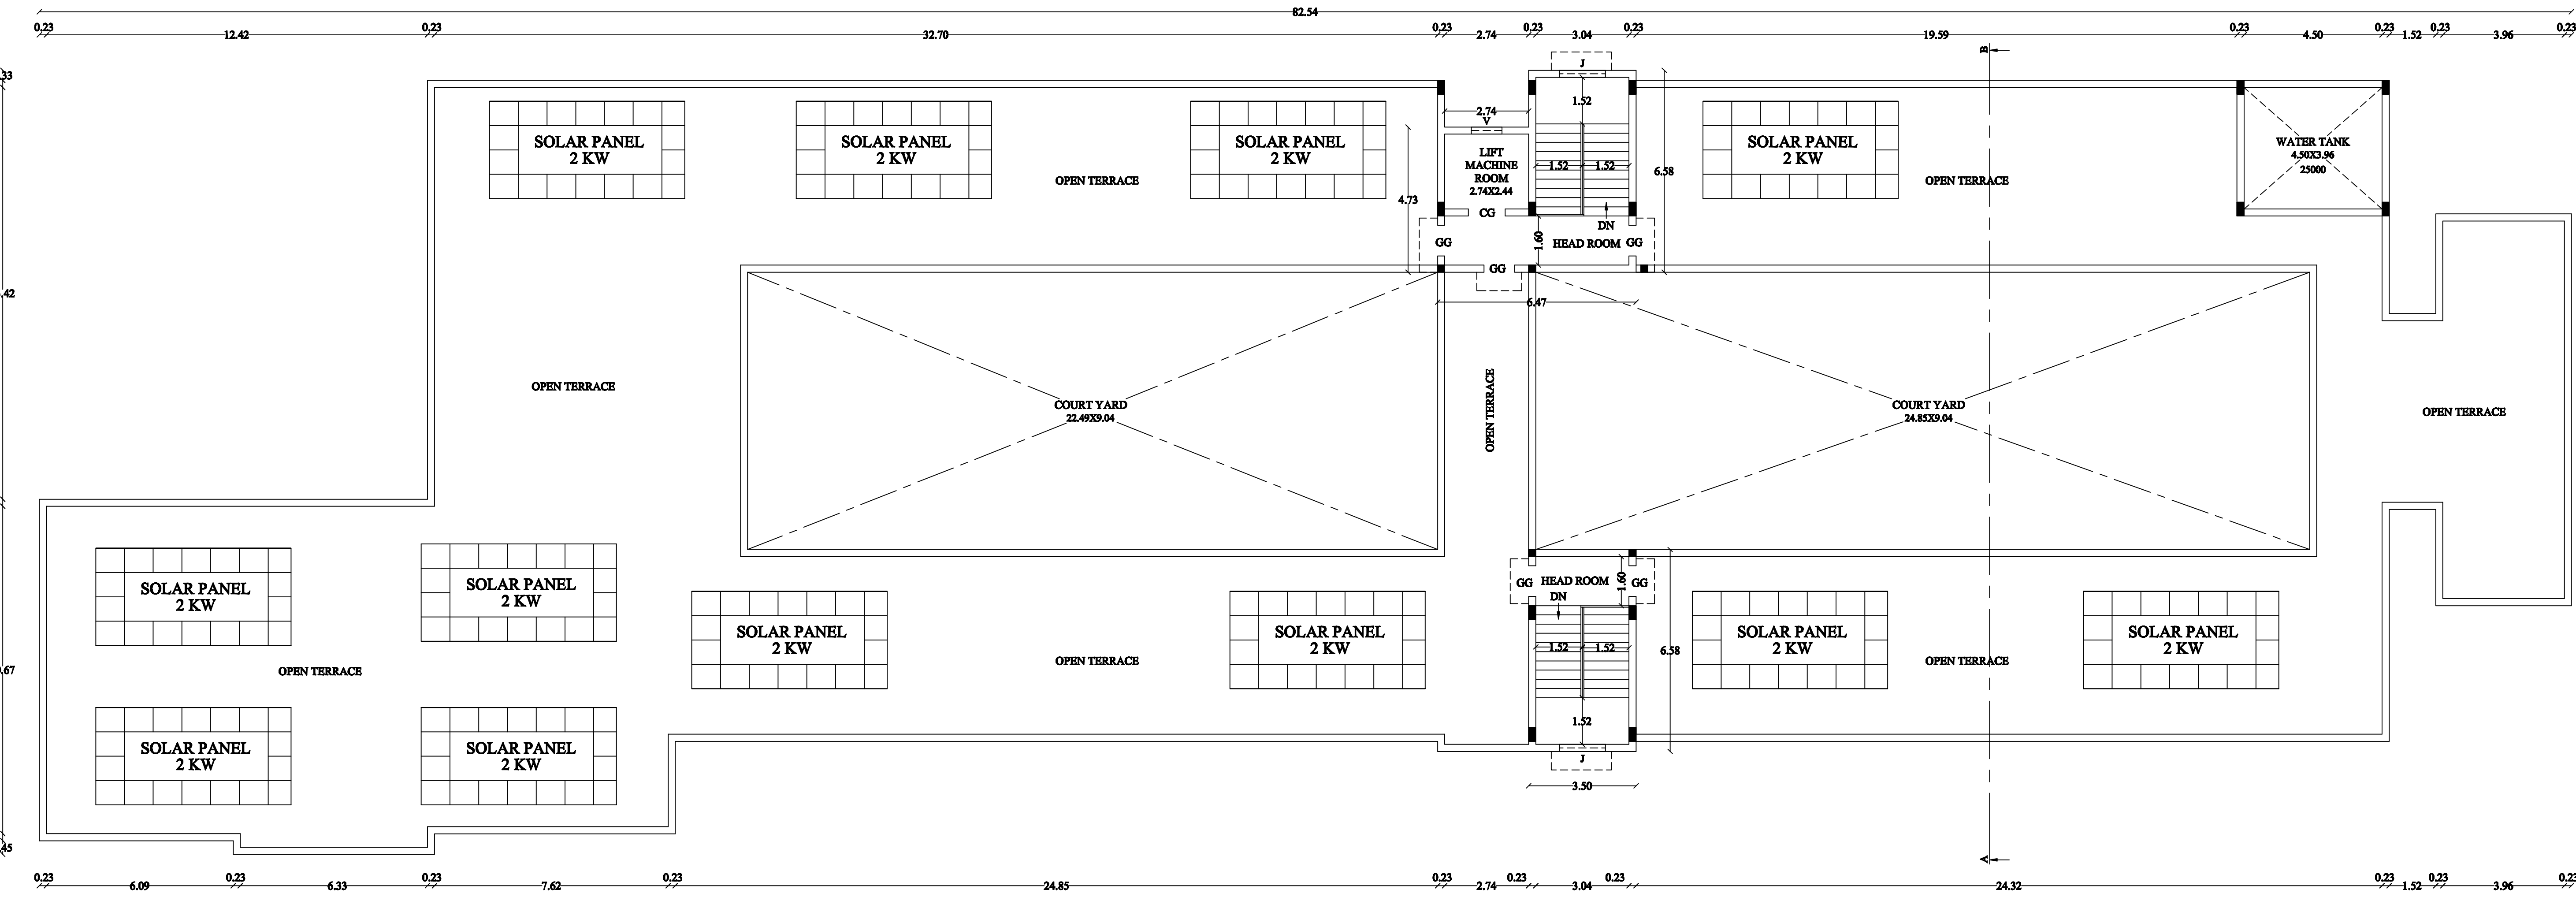
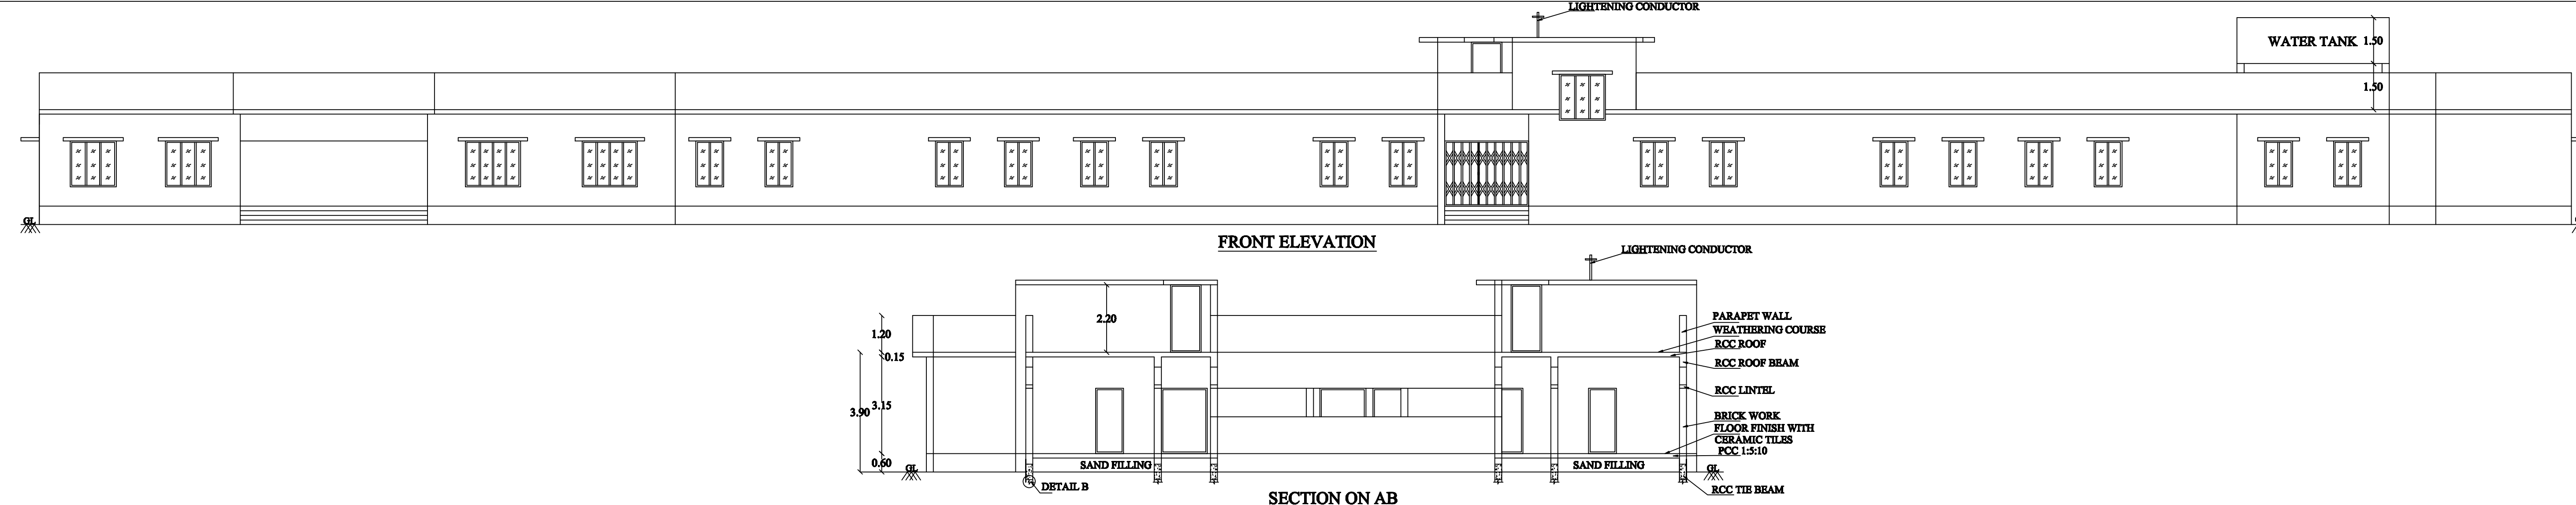
The approval as the planning authority issued it, reproduced in full behind this page.

An approval speaks to what was sanctioned, not to what was built. Completion is a separate record.

DISTRICT TOWN AND COUNTRY PLANNING OFFICE
PUDUKKOTTAI DISTRICT

PLAN SHOWING THE PROPOSED CONSTRUCTION
OF OLD AGED HOME BUILDING IN S.F.NO: 5/4B,
AKKALNAYAKANPATTI VILLAGE & KATHALOOR
PANCHAYATH, VIRALIMALAI TALUK,
PUDUKKOTTAI DISTRICT.

APPLICATION NO: SWP/BPA/326843/2024
ALL DIMENSION ARE IN METER
SCALE - 1:100.



SCHEDULE OF JOINERIES:

REFERENCE	METRE
GG - GRILL GATE	1.00 x 2.20
GG1 - GRILL GATE	2.74 x 2.13
D - FLUSH DOOR	1.00 x 2.13
D1 - FLUSH DOOR	0.91 x 2.13
D2 - FLUSH DOOR	1.50 x 2.13
W - GLAZED WINDOW	1.80 x 1.50
W1 - GLAZED WINDOW	1.50 x 1.50
W2 - GLAZED WINDOW	1.20 x 1.50
W3 - GLAZED WINDOW	0.91 x 1.50
V - VENTILATOR	1.00 x 1.00
J - JALY	1.50 x 1.50

PROPOSED BUILTUP AREA

SL NO.	DESCRIPTION	F.S.I AREA (SQM)	NON F.S.I AREA (SQM)	TOTAL AREA (SQM)
1)	GROUND FLOOR AREA	1217.87	-	1217.87
2)	TERRACE FLOOR AREA	-	60.11	60.11

PROFESSIONAL DETAILS

APPLICANT	S.Velchamy & V.Santhi	
REGISTER ENGINEER	Shri R.VETRIVEL (RE/Gr. 1/DTCP/TRICHY/ JUNE 2024/012)	
CONSTRUCTION ENGINEER	Shri M.KARTHIKEYAN (RE/GR 11/TLPA/APL 2019/013)	

PLANNING PERMISSION NO. - SWP/DTCP/DP/No-362/2024
This Planning permission is valid for a period of 8 years from the date of e-sign.

e-signed
DEPUTY DIRECTOR
District Town & Country Planning Office
Pudukkottai District



DISTRICT TOWN AND COUNTRY PLANNING OFFICE
PUDUKKOTTAI DISTRICT

PLAN SHOWING THE PROPOSED CONSTRUCTION OF OLD AGED HOME BUILDING IN S.F.NO: 5/4B, AKKALNAYAKANPATTI VILLAGE & KATHALOOR PANCHAYATH, VIRALIMALAI TALUK, PUDUKKOTTAI DISTRICT.

APPLICATION NO: SWP/BPA/326843/2024

ALL DIMENSION ARE IN METER

SCALE - 1:100.



SCHEDULE OF JOINERIES:

REFERENCE	METRE
GG - GRILL GATE	1.00 x 2.20
GG1 - GRILL GATE	2.74 x 2.13
D - FLUSH DOOR	1.00 x 2.13
D1 - FLUSH DOOR	0.91 x 2.13
D2 - FLUSH DOOR	1.50 x 2.13
W - GLAZED WINDOW	1.80 x 1.50
W1 - GLAZED WINDOW	1.50 x 1.50
W2 - GLAZED WINDOW	1.20 x 1.50
W3 - GLAZED WINDOW	0.91 x 1.50
V - VENTILATOR	1.00 x 1.00
J - JALLY	1.50 x 1.50

AREA DETAILS

DESCRIPTION	SQ.M
PLOT AREA AS PER FMB	5200.00
PLOT AREA AS PER DOCUMENT	5200.00
SUPER IMPOSED PLOT AREA	5199.89

PROPOSED BUILTUP AREA

BLOCK-1				
SL NO.	DESCRIPTION	F.S.I AREA (SQM)	NON F.S.I AREA(SQM)	TOTAL AREA(SQM)
1)	GROUND FLOOR AREA	62.67	—	62.67
2)	TERRACE FLOOR AREA	—	13.36	13.36

BLOCK-2				
SL NO.	DESCRIPTION	F.S.I AREA (SQM)	NON F.S.I AREA(SQM)	TOTAL AREA(SQM)
3)	GROUND FLOOR AREA	1217.87	—	1217.87
4)	TERRACE FLOOR AREA	—	60.11	60.11
5)	TOTAL AREA	1280.54	73.47	1354.01
6)	VACANT AREA	—	—	3919.35

PLOT COVERAGE = $1280.54 / 1599.89 \times 100 = 80.04\%$
F.S.I = $1280.54 / 1599.89 = 0.800$

SL NO.	DESCRIPTION	REQUIRED	PROVIDED
1)	CAR PARKING SPACE	NIL	4
2)	TWO WHEELER PARKING SPACE	NIL	7

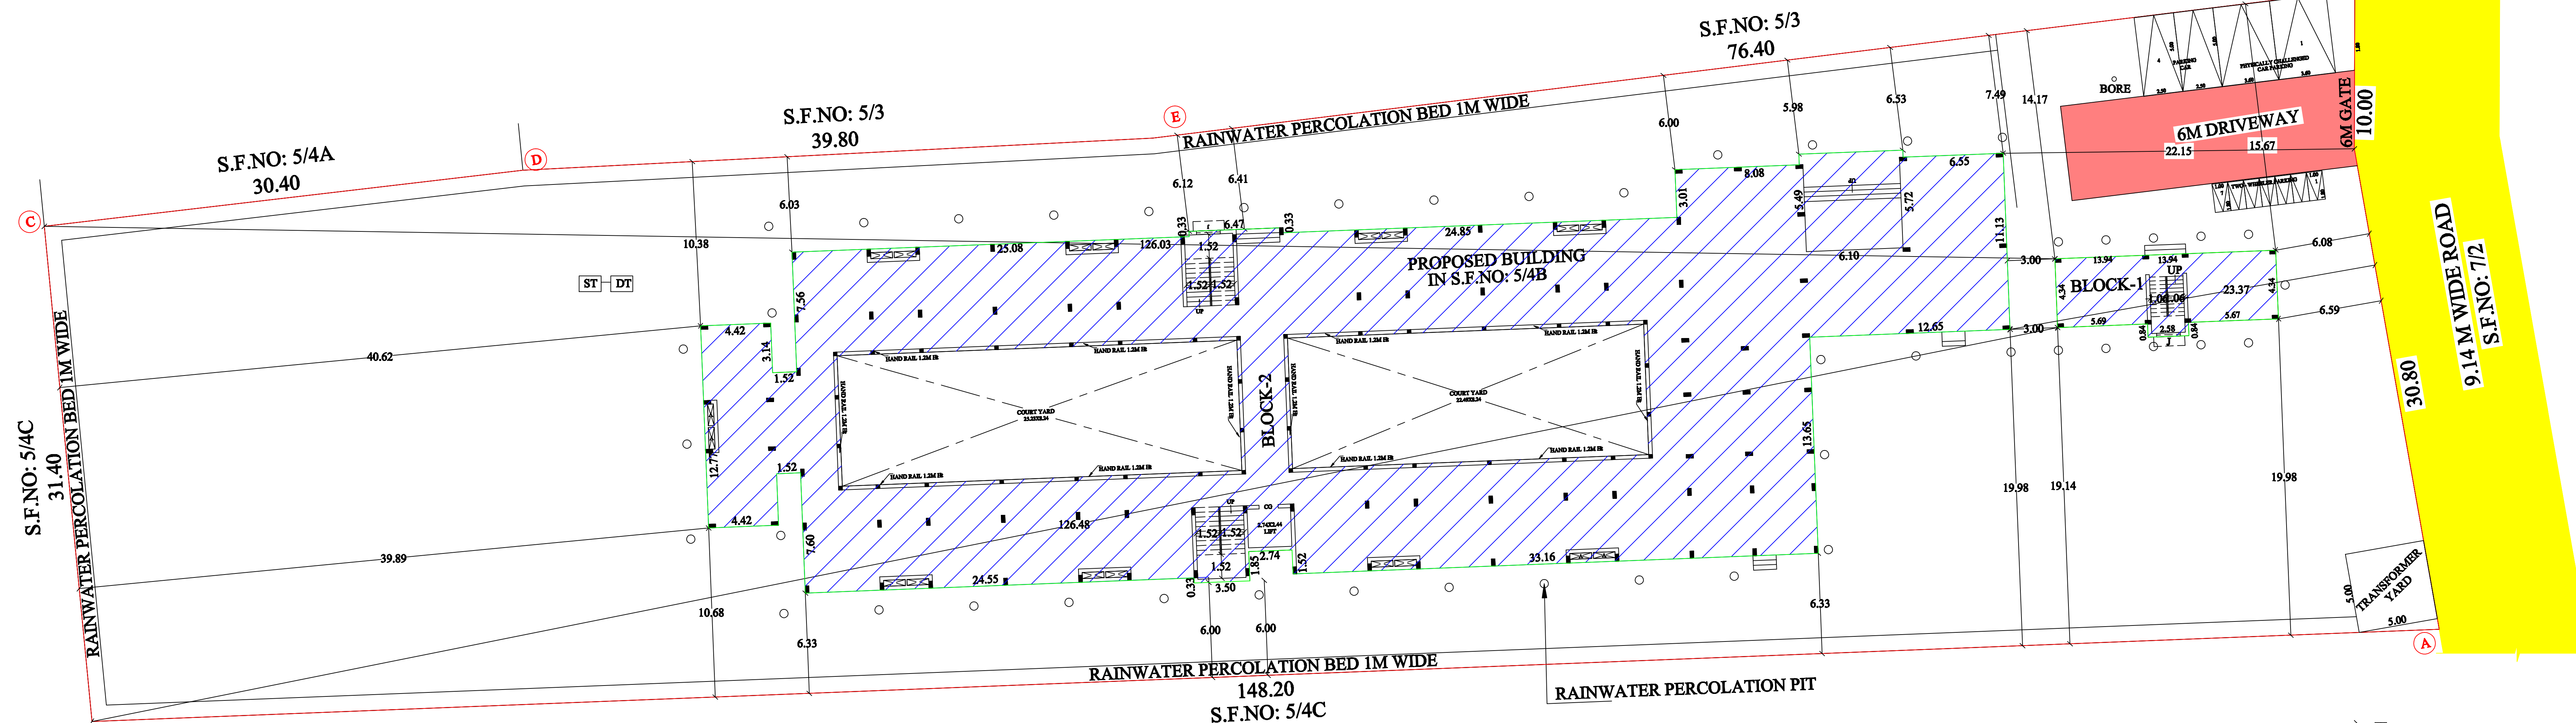
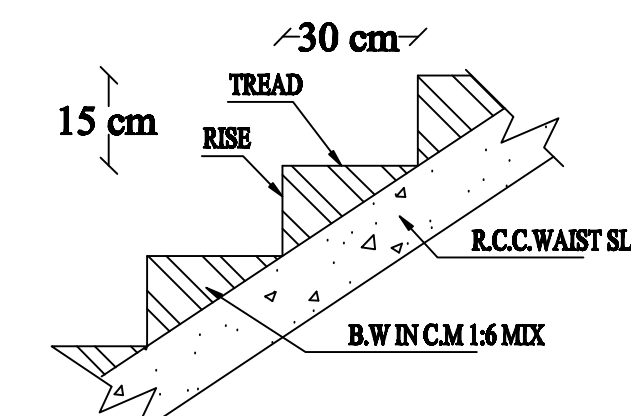
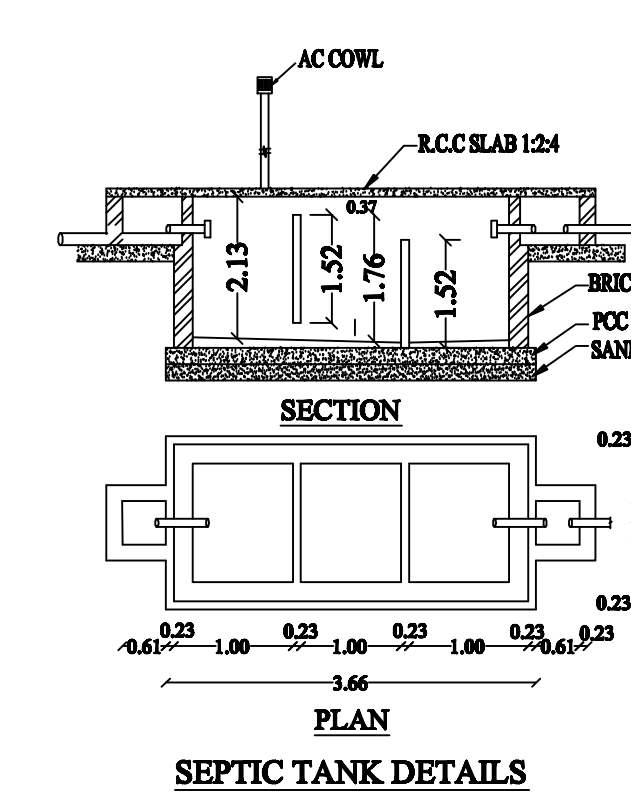
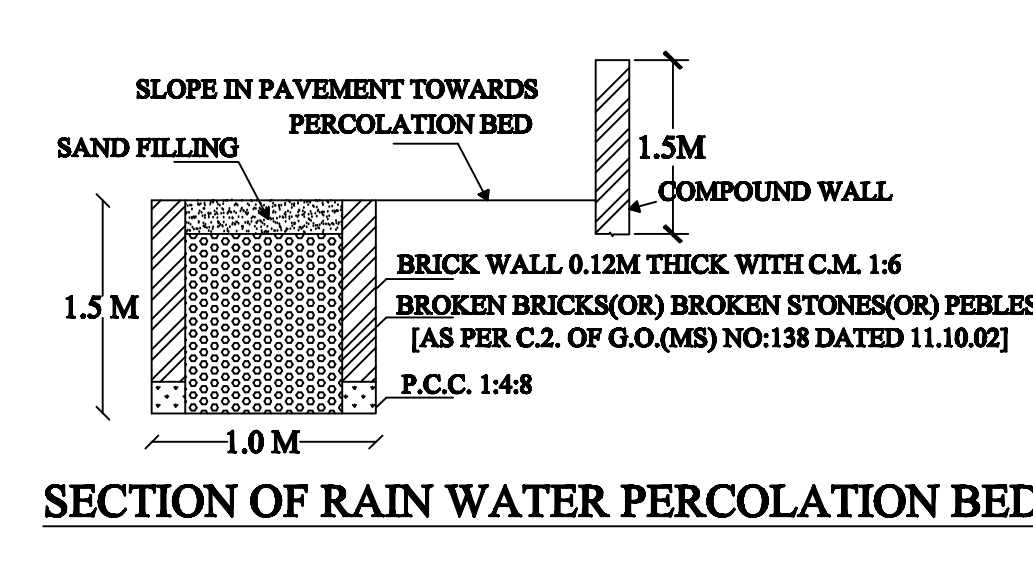
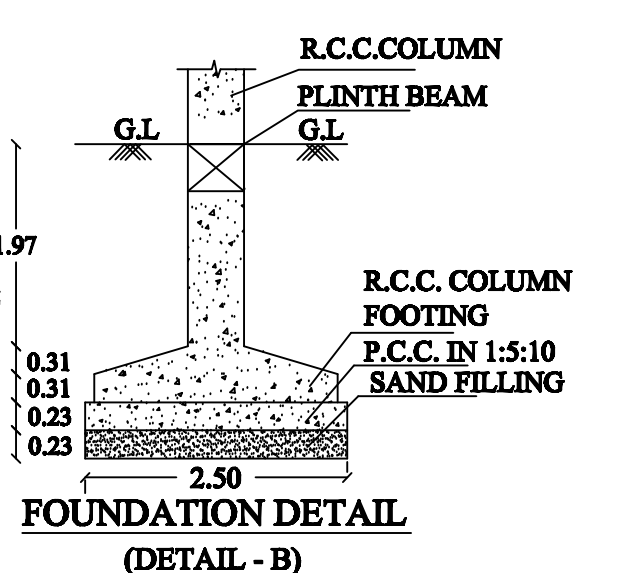
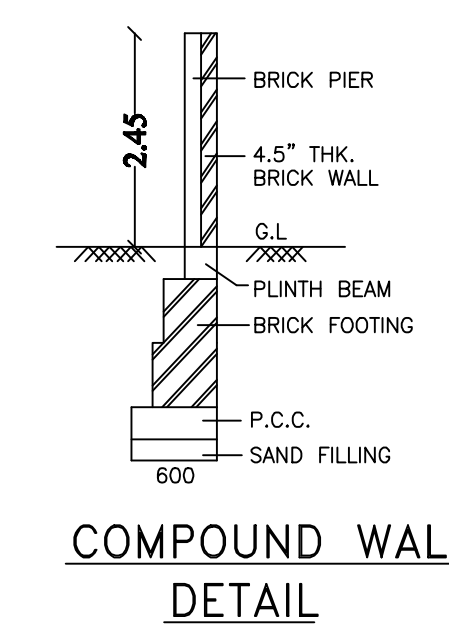
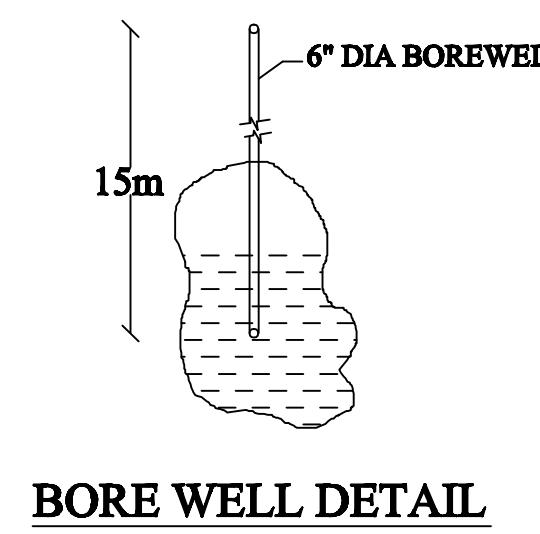
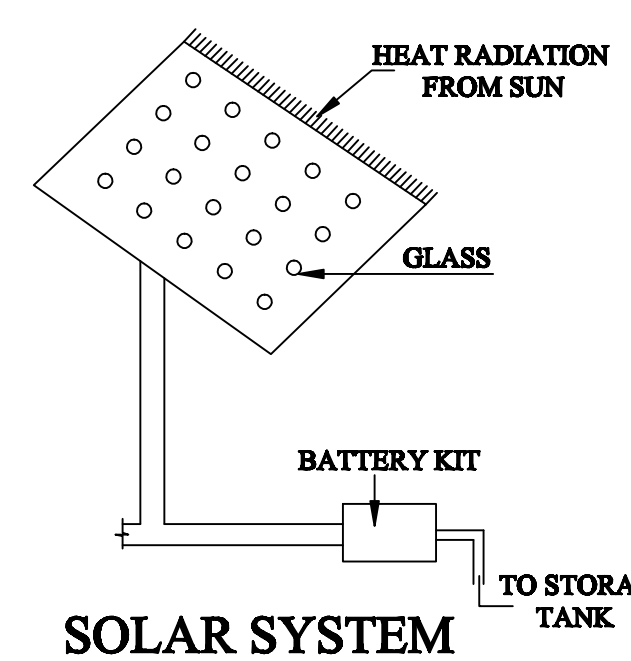
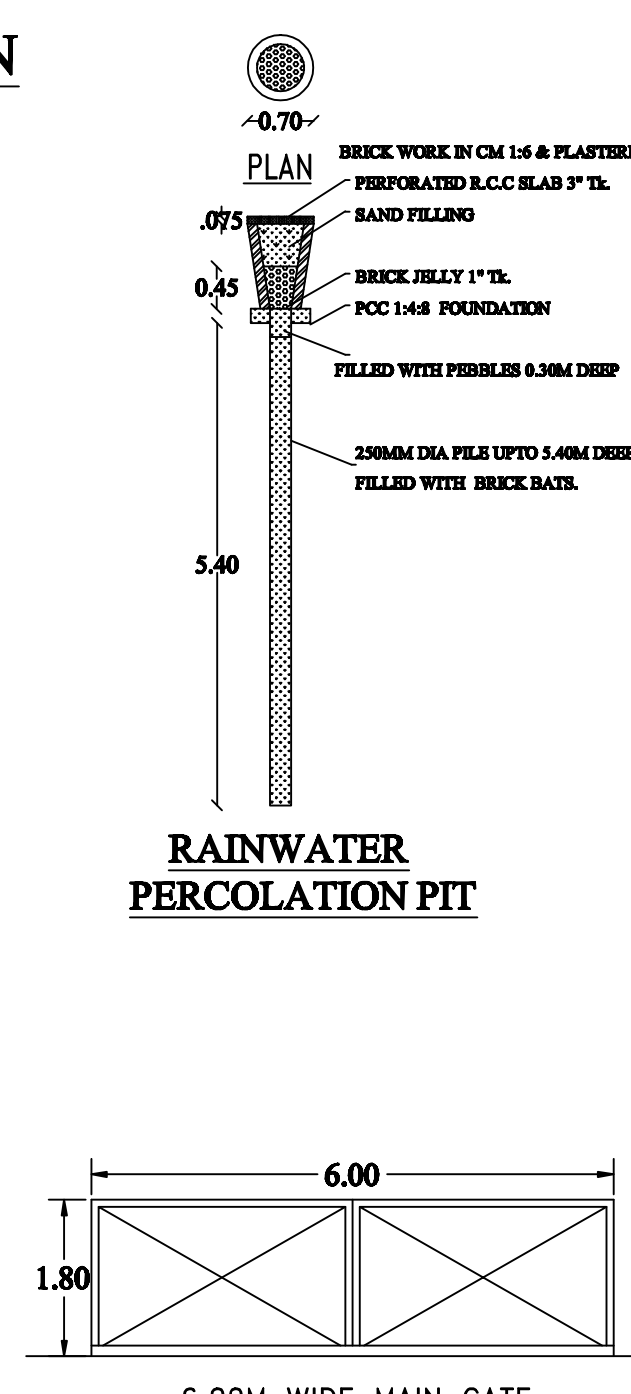
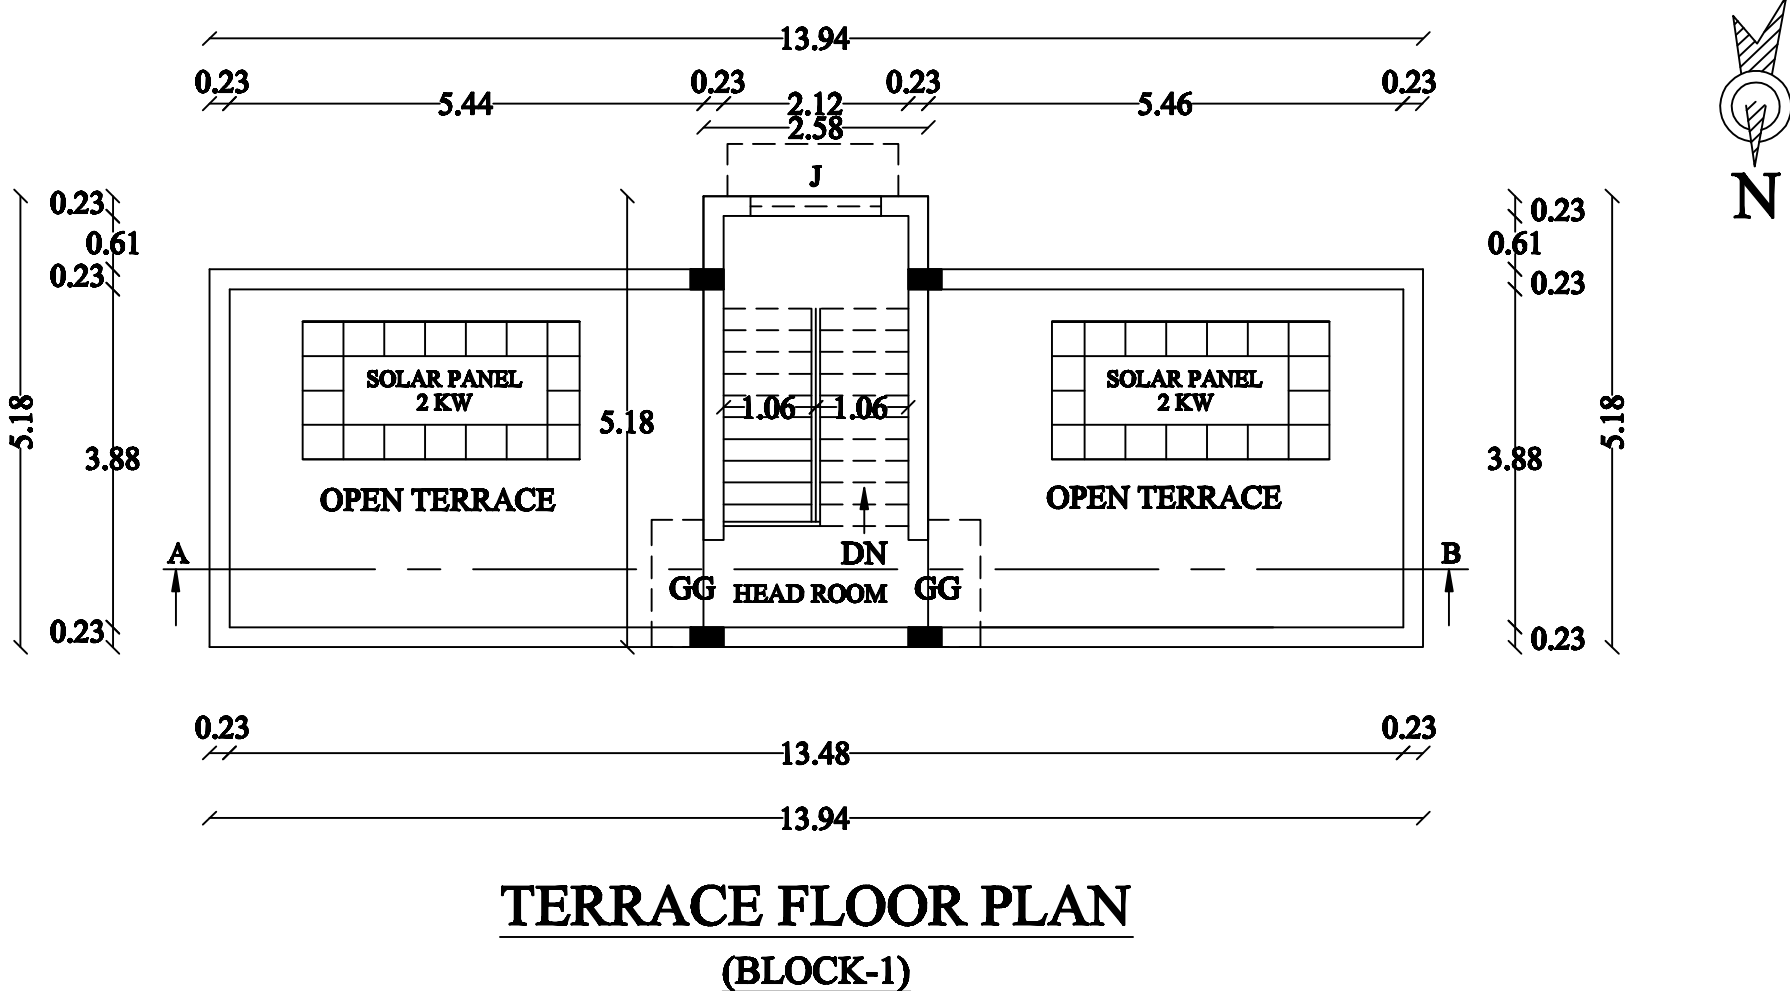
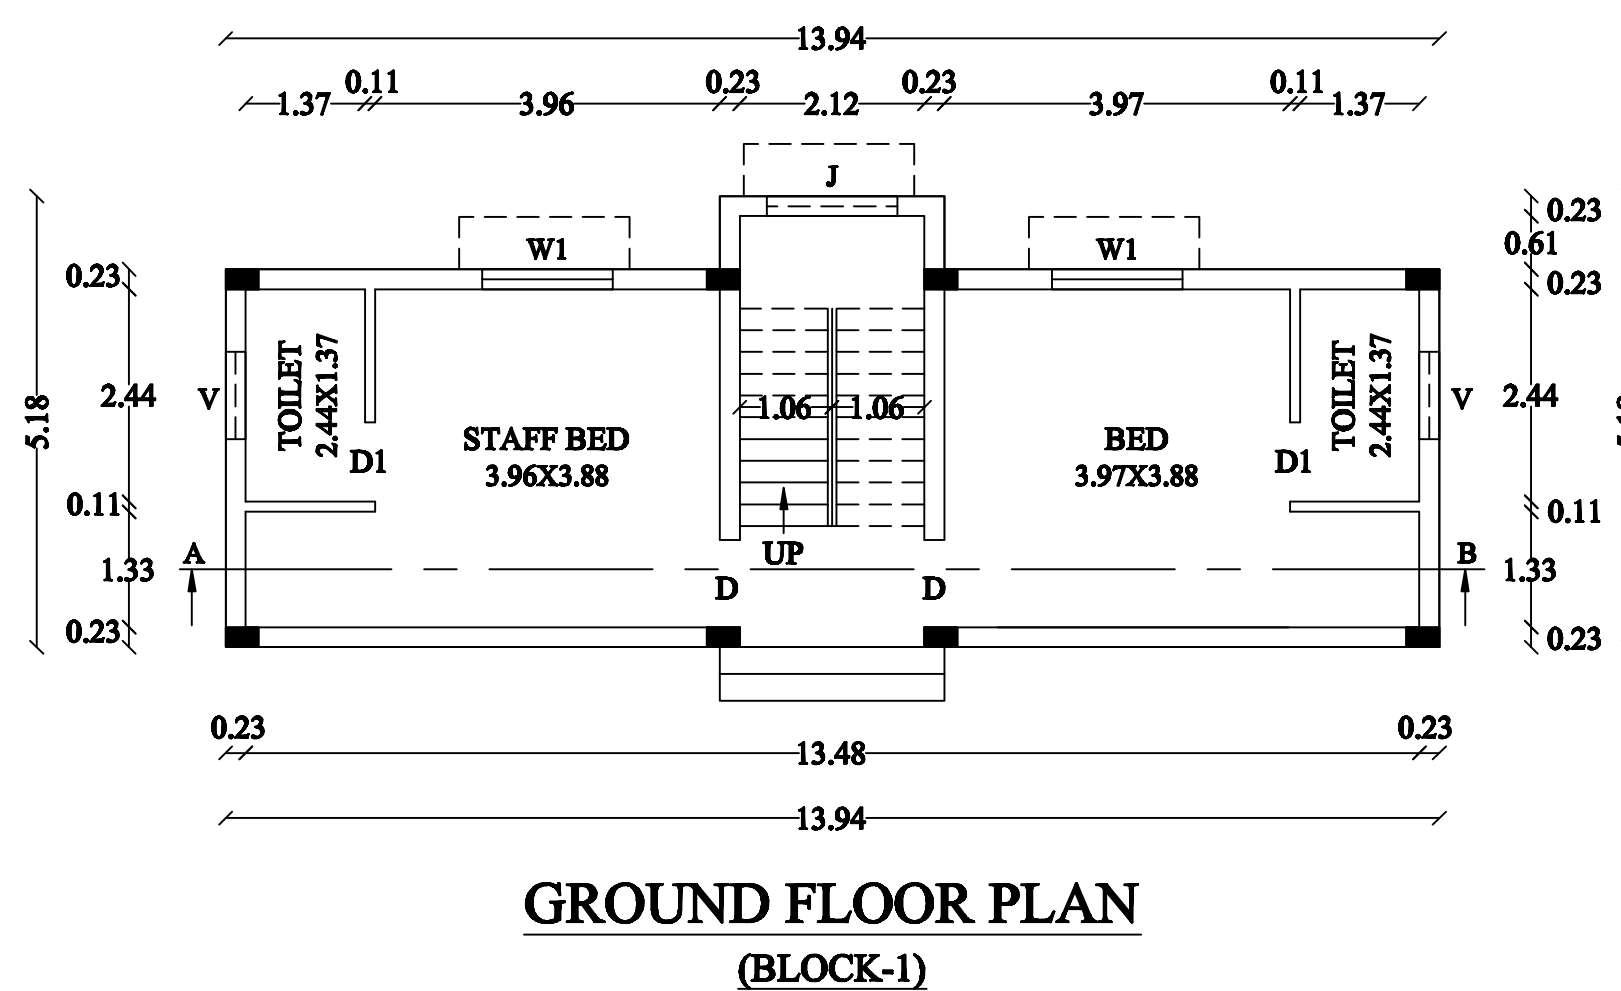
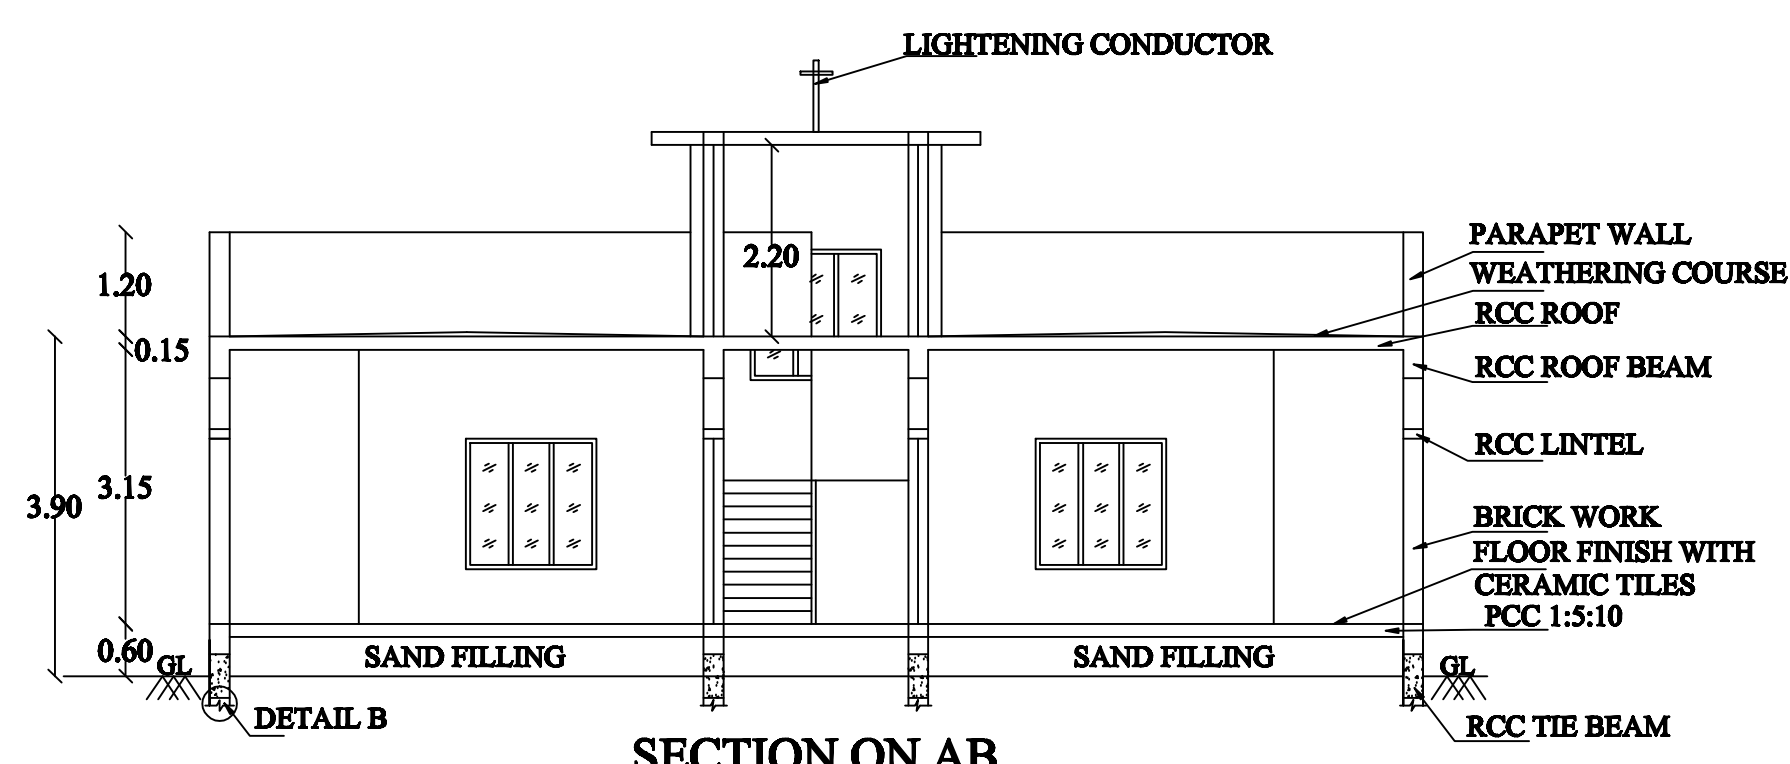
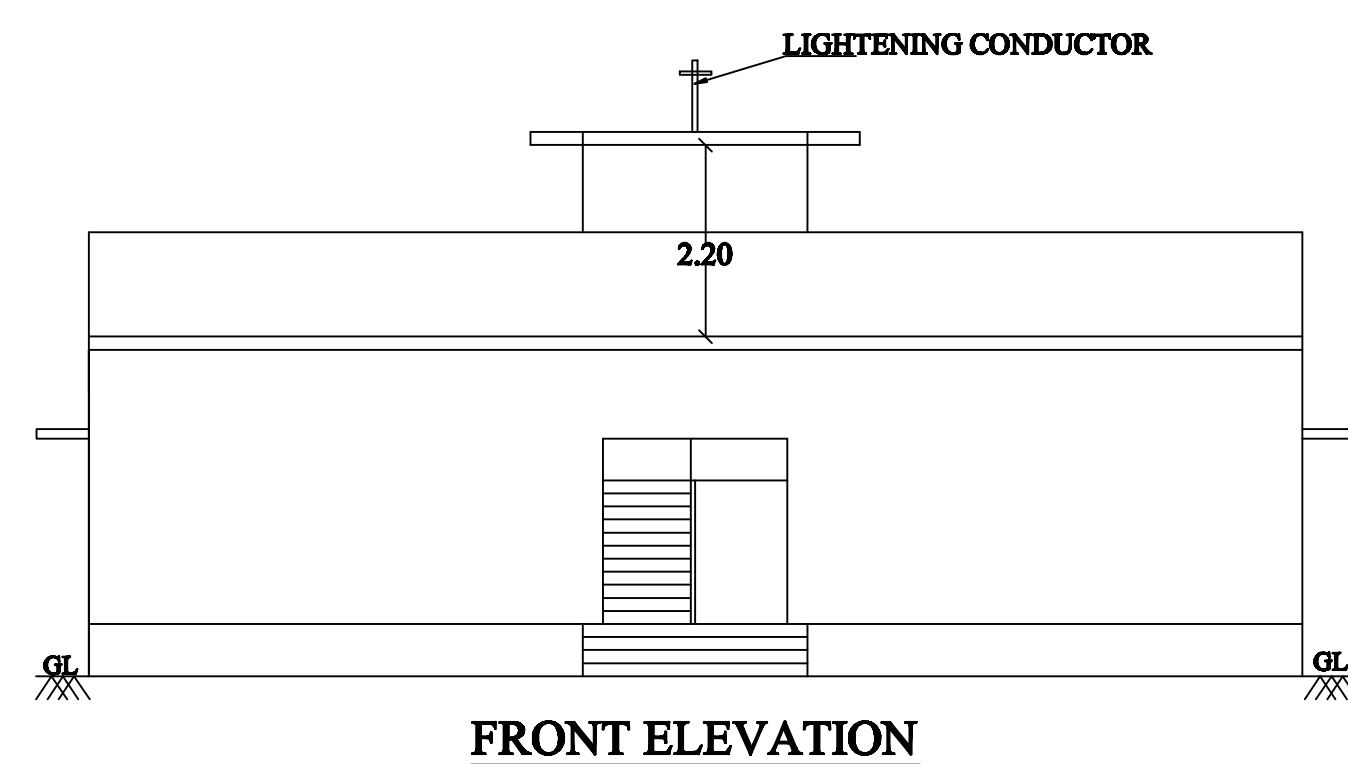
BOUNDARY SHOWN IN	—	●
PROPOSED BUILDING	—	●
EXISTING ROAD	—	●
DRIVEWAY	—	●

PROFESSIONAL DETAILS

APPLICANT	S.Velchamy & V.Santhi	
REGISTER ENGINEER	Shri R.VETRIVEL (RE/Gr. 1/DTCP/TRICHY/ JUNE 2024/012)	 R.V. VETRIVEL, B.E. CIVIL Dist. Approved Professional Engineer Class-1A, Registered Engineer, Reg. No. 93/G-1/DTCP/TRICHY/JUNE-2024/012 D-142, Santhi Nagar, Trichy-620 015, Tamil Nadu. Approved Number: 93245.
CONSTRUCTION ENGINEER	Shri M.KARTHIKEYAN (RE/GR 11/TLPA/APL 2019/013)	 M.KARTHIKEYAN, B.E. CIVIL LPA - Registered Engineer REGISTRATION NUMBER: 931913/11 D-142, Santhi Nagar, Trichy-620 015, Tamil Nadu. Approved Number: 93245.

PLANNING PERMISSION NO. - SWP/DTCP(PD)/BP No-36/2024
This Planning permission is valid for a period of 8 years from the date of e-sign

e-signed
DEPUTY DIRECTOR
District Town & Country Planning Office
Pudukkottai District

SITE PLAN
(SCALE 1:200)

NOTE:

- SULLAGE WASTE FROM TOILET WILL BE CONNECTED INTO ST-DT
- BORE WELL WITH MOTAR WATER TANK AND PANCHAYATH WATER SUPPLY
- RAIN WATER PERCOLATION PIT PROVIDED @ 1/30 Sqm OF PLINTH AREA @ 6 M C/C
- RAIN WATER PERCOLATION BED 1.0m WIDE WILL BE PROVIDED AROUND THE BUILDING
- RAIN WATER TAKEN TO THE BORE WELL THROUGH 150MM DIA PIPES.
- RAIN WATER COLLECTED FROM OPEN TERRACE SHALL BE COLLECTED THROUGH PIPES AND LED INTO A FILTER PIT (SIZE 60 X 60 X 60 CM) WITH APPROPRIATE FILTER MATERIAL AND THEN LED INTO COLLECTION TANK.
- SOLAR WATER HEATER LINE ARRANGEMENTS WILL BE PROVIDED.

Eight ways to know a piece of land before you pay for it.

This report covers one part of the picture. These cover the rest, drawn from the same government records, for any property in Tamil Nadu.

LandLens One

Ask anything about a property and get an answer grounded in live government records, with the sources shown.

[/landlens/one](#)



Verify My Land

Every record check run on one property and returned as a single report.

[/landlens/verify-my-land](#)



Legal Opinion

An advocate's written opinion on the title, built on the records we pull for it.

[/landlens](#)



One Map

Every layer on one map: the parcel, its boundary, zoning, water bodies and what sits around it.

[/landlens/one/map](#)



PriceMap

What land actually changed hands for around this plot, taken from the registered deeds.

[/landlens/pricemap](#)



Build Scope

What you are allowed to build here: floor space, height, coverage and setbacks.

[/landlens/build-scope](#)



Property Tracker

Watch a property and hear about it when something new is registered against it.

[/landlens/property-tracker](#)



Deal Room

Run the transaction in one place: documents, stamping, signatures and the parties.

[/landlens/deal-room](#)



Twenty-four checks you can run yourself, at no cost.

Records and verification

The registers themselves, read for you.

Encumbrance Certificate

Patta and Chitta

Field Measurement Sketch

EC Analyzer

Bank charge check

Court case search

Seller background check

Approval check by survey

Value and duty

What it is worth and what it costs to register.

Guideline value by street

Guideline value by survey

Stamp duty and registration fees

Capital gains

Floor space index

Area unit converter

Zoning and land use

What the plan says can happen on this land.

Land use zone finder

CMDA land use check

Coastal regulation zone

Master plan check

Water bodies finder

Airport height clearance

Registers and directories

Who holds it, and which office keeps the record.

Find your registering office

Temple property check

Waqf property check

RERA register



Every free tool
/tools



Services we run
for you
/services



The LandLens
suite
/landlens/one



Every claim in this document traces back to a government record.

Legal opinions, due diligence and title verification

Building plan, layout and sub-division approvals

Completion and occupancy certificates, regularisation

Escrow, negotiation and NRI property management

Land survey, soil testing, architecture and construction

Verified RealEstate
3/350/2 Mettukuppam,
OMR Thoraipakkam,
Chennai 600 097, India
hello@verified.realestate
+91 9996 12 9996

Prepared from the registers named on the page each finding sits on. Where a register could not be read, this document says so in its place rather than leaving the gap to be read as a clean result.

