

PP

APPROVAL RECORD

Planning Permission



Pudukkottai
Pudukkottai district, Tamil Nadu

APPROVAL TYPE
Building Plan

ISSUING AUTHORITY
DTCP

The approval as the planning authority issued it, reproduced in full behind this page.

An approval speaks to what was sanctioned, not to what was built. Completion is a separate record.

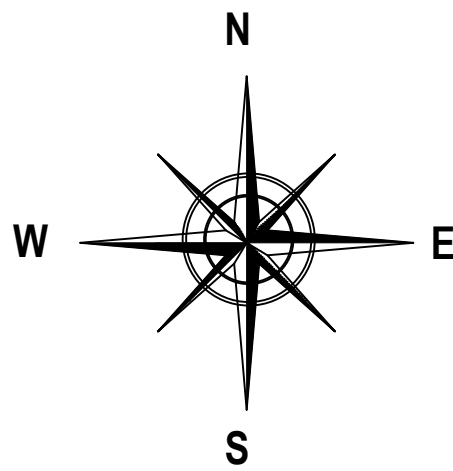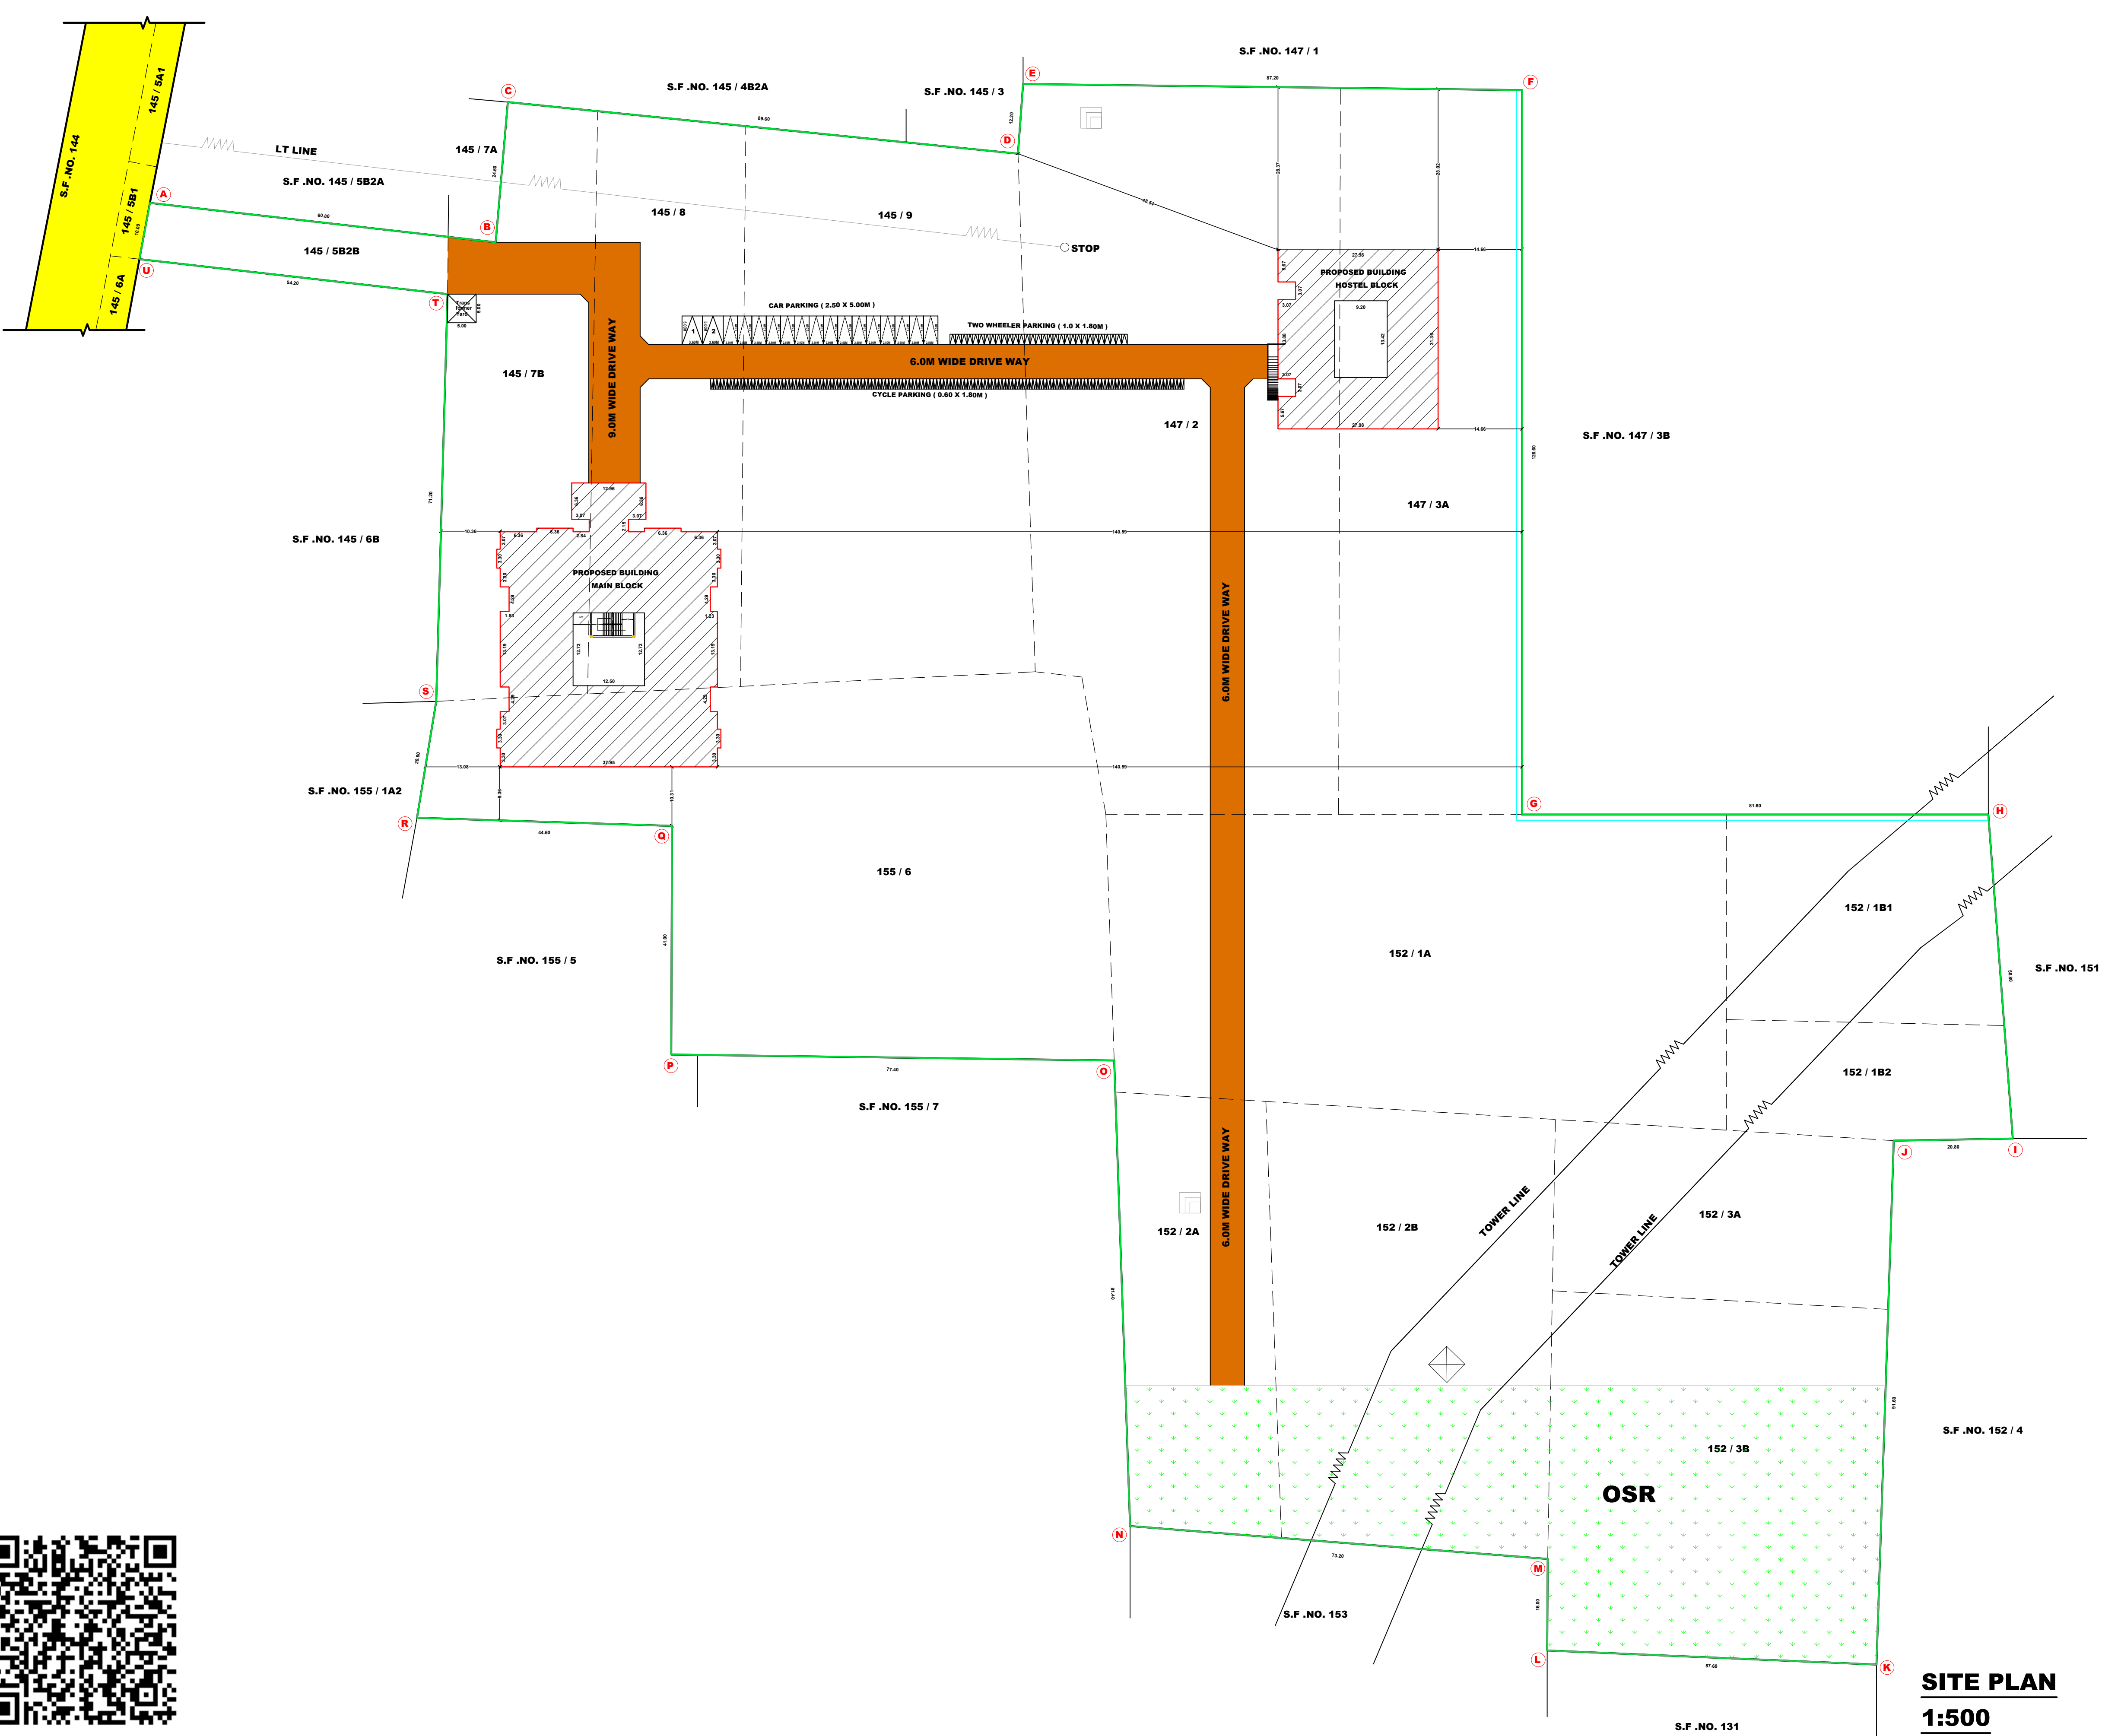

DISTRICT TOWN AND COUNTRY PLANNING OFFICE
PUDUKOTTAI DISTRICT

ONLINE APPLICATION NO : SWP / BPA / 338254 / 2024

AREA DETAILS	SQ.MT.	
AREA OF SITE	47558.00	
ADMIN BLOCK	FSI	NON FSI
AREA OF GROUND FLOOR	1489.62	
AREA OF FIRST FLOOR	695.30	
AREA OF SECOND FLOOR	695.30	
AREA OF HEAD ROOM & LIFT MACHINE ROOM		86.55
EMERGENCY		103.83
OPEN STAIRCASE		17.60
AREA OF RAMP		
HOSTEL BLOCK		
AREA OF GROUND FLOOR	735.19	
AREA OF HEAD ROOM &		87.30
AREA OF RAMP		17.68
TOTAL AREA	3615.41	312.96

FLOOR SPACE INDEX (FSI) = $\frac{3615.41}{47558.00} = 0.07$

PARKING
NUMBER OF CAR PARKING (2.50 X 5.00) = 15 NOS.
PHYSICALLY HANDICAPPED PARKING (3.60 X 5.00) = 2 NOS.
NUMBER OF TWO WHEELER PARKING (1.00 X 1.80) = 31 NOS.
NUMBER OF CYCLE PARKING (0.60 X 1.80) = 138 NOS.

OPEN SPACE RESERVATION (OSR) = 4791.00 SQ.M - 10.07 %

COLOUR INDEX
PROPOSED SITE
PROPOSED BUILDING
PROPOSED DRIVE WAY
EXISTING ROAD
RAIN WATER HARVEST BED
OSR

APPLICANT

ENGINEER

SWP / DTCP (PD) BP No - 03 / 2025

JOINT DIRECTOR / DEPUTY DIRECTOR (i / c)
DISTRICT TOWN AND COUNTRY PLANNING OFFICE
PUDUKOTTAI DISTRICT

SITE PLAN
1:500

PLAN SHOWING THE PROPOSED CONSTRUCTION OF NURSHING COLLEGE BUILDING IN S.F. NO. 145 / 5B2B, 7B, 8, 9,
147 / 2, 3A, 152 / 1A, 1B1, 1B2, 2A, 2B, 3A, 3B, 155 / 6 AT PUNALKULAM VILLAGE & PANCHAYAT, GANDARVAKKOTTAI TALUK,
PUDUKKOTTAI DISTRICT.

SHEET NO. 2 / 3
DISTRICT TOWN AND COUNTRY PLANNING OFFICE
PUDUKOTTAI DISTRICT

ONLINE APPLICATION NO : SWP / BPA / 338254 / 2024

SCHEDULE OF JOINERIES		
MD	- MAIN DOOR	- 3.66 X 2.40M
D	- DOOR	- 1.22 X 2.10M
D1	- DOOR	- 0.76 X 2.10M
W	- WINDOW	- 2.40 X 1.37M
W1	- WINDOW	- 1.20 X 1.37M
V	- VENTILATOR	- 2.45 X 0.61M
J	- VENTILATOR	- 2.45 X 0.61M

AREA DETAILS	SQ.MT.	
HOSTEL BLOCK	FSI	NON FSI
AREA OF GROUND FLOOR	735.19	
AREA OF HEAD ROOM		87.30
AREA OF RAMP		17.68
TOTAL AREA	735.19	104.98

- NOTES:-
- 1.ALL DIMENSIONS ARE IN METRE
 2. RAINWATER COLLECTION WELLS WILL BE PROVIDED
 3. FIRE FIGHTING ARRANGEMENTS WILL BE PROVIDED
 4. EMERGENCY ALARMS WILL BE PROVIDED
 5. DRINKING WATER WILL BE PROVIDED
 6. GROUND WATER SUMPS WILL BE PROVIDED
 7. FILTERED RAIN WATER SUMPS WILL BE PROVIDED
 8. EXHAUST FAN PROVISION IS MADE AT TOILET & WASH
 9. SOLAR WATER HEATING SYSTEM PROVIDED.
 10. RAINWATER HARVESTING FACILITIES PROVIDED.
 11. WASTE WATER RECYCLING TRENCH AND TANK PROVIDED.
 12. SEWAGE TREATMENT PLANT PROVIDED.
 13. SEPTIC TANK PROVIDED.
 14. WATER FACILITIES PROVIDED.
 15. TRANSFORMER YARD PROVIDED.
 16. FA - FIRE ALARM PROVIDED
 17. F E - FIRE SAFETY MEASURES PROVIDED.
 18. SB - SAND BUCKET PROVIDED
 19. FE - FIRE EXTINGUISHER PROVIDED

APPLICANT


ENGINEER

Joint Director / Deputy Director (i/c)
DISTRICT TOWN AND COUNTRY PLANNING OFFICE
PUDUKOTTAI DISTRICT


SWP / DTCP (PD) BP No - 03 / 2025

JOINT DIRECTOR / DEPUTY DIRECTOR (i/c)
DISTRICT TOWN AND COUNTRY PLANNING OFFICE
PUDUKOTTAI DISTRICT


SCALE 1:100

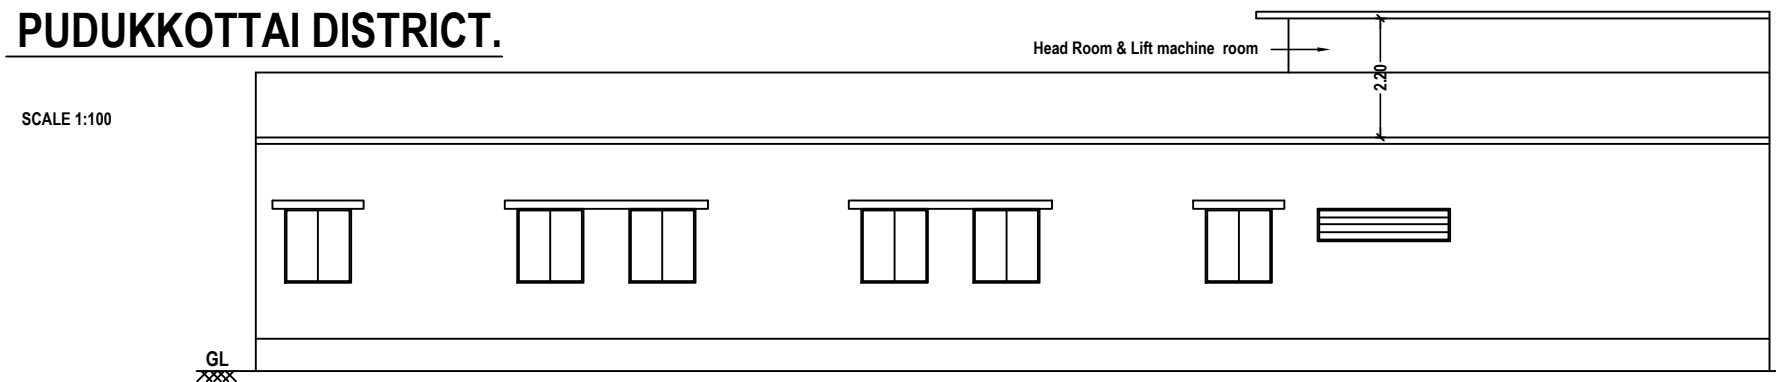


SOUTH SIDE ELEVATION

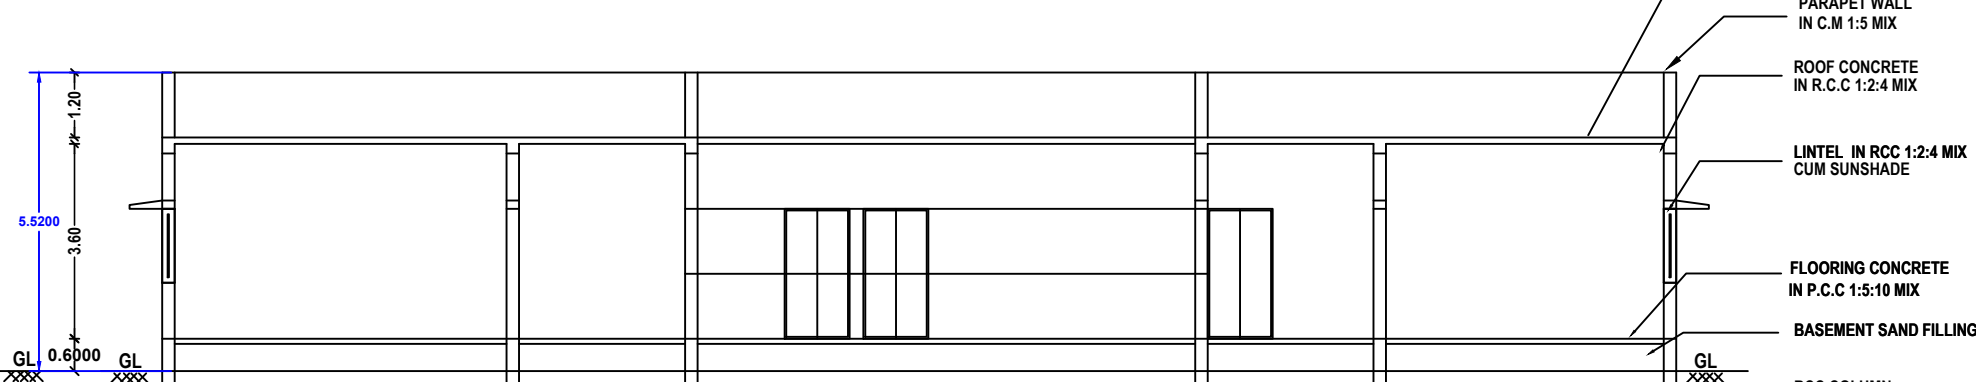

SECTION ON 'AA'

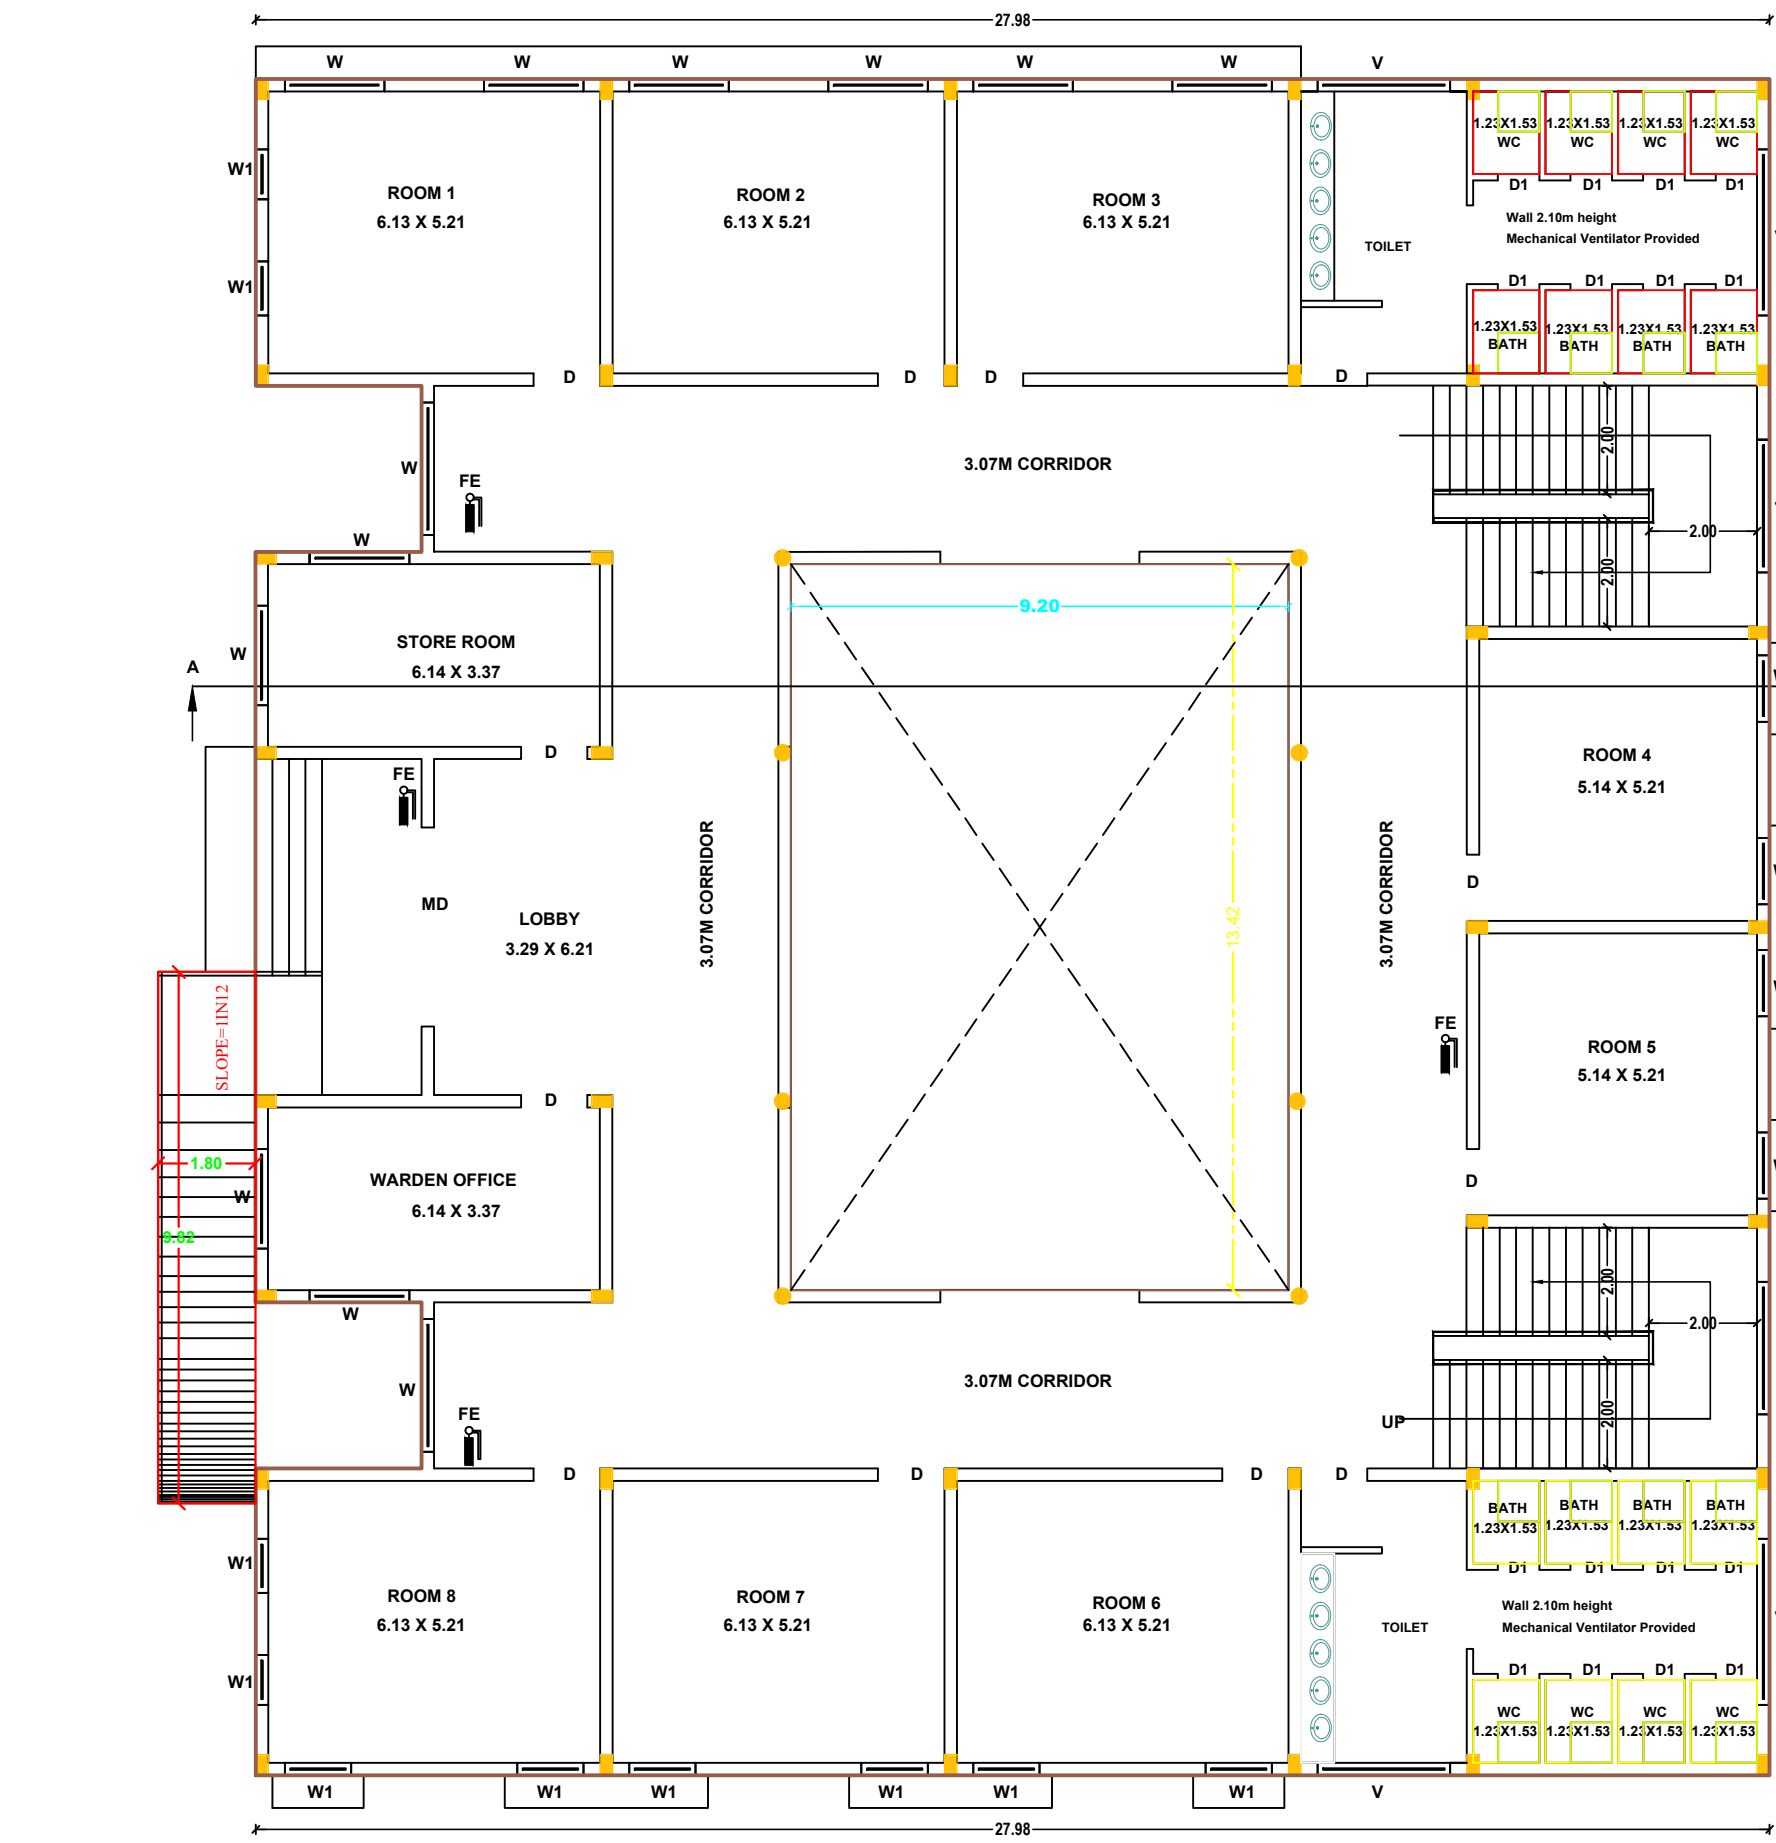


GROUND FLOOR PLAN

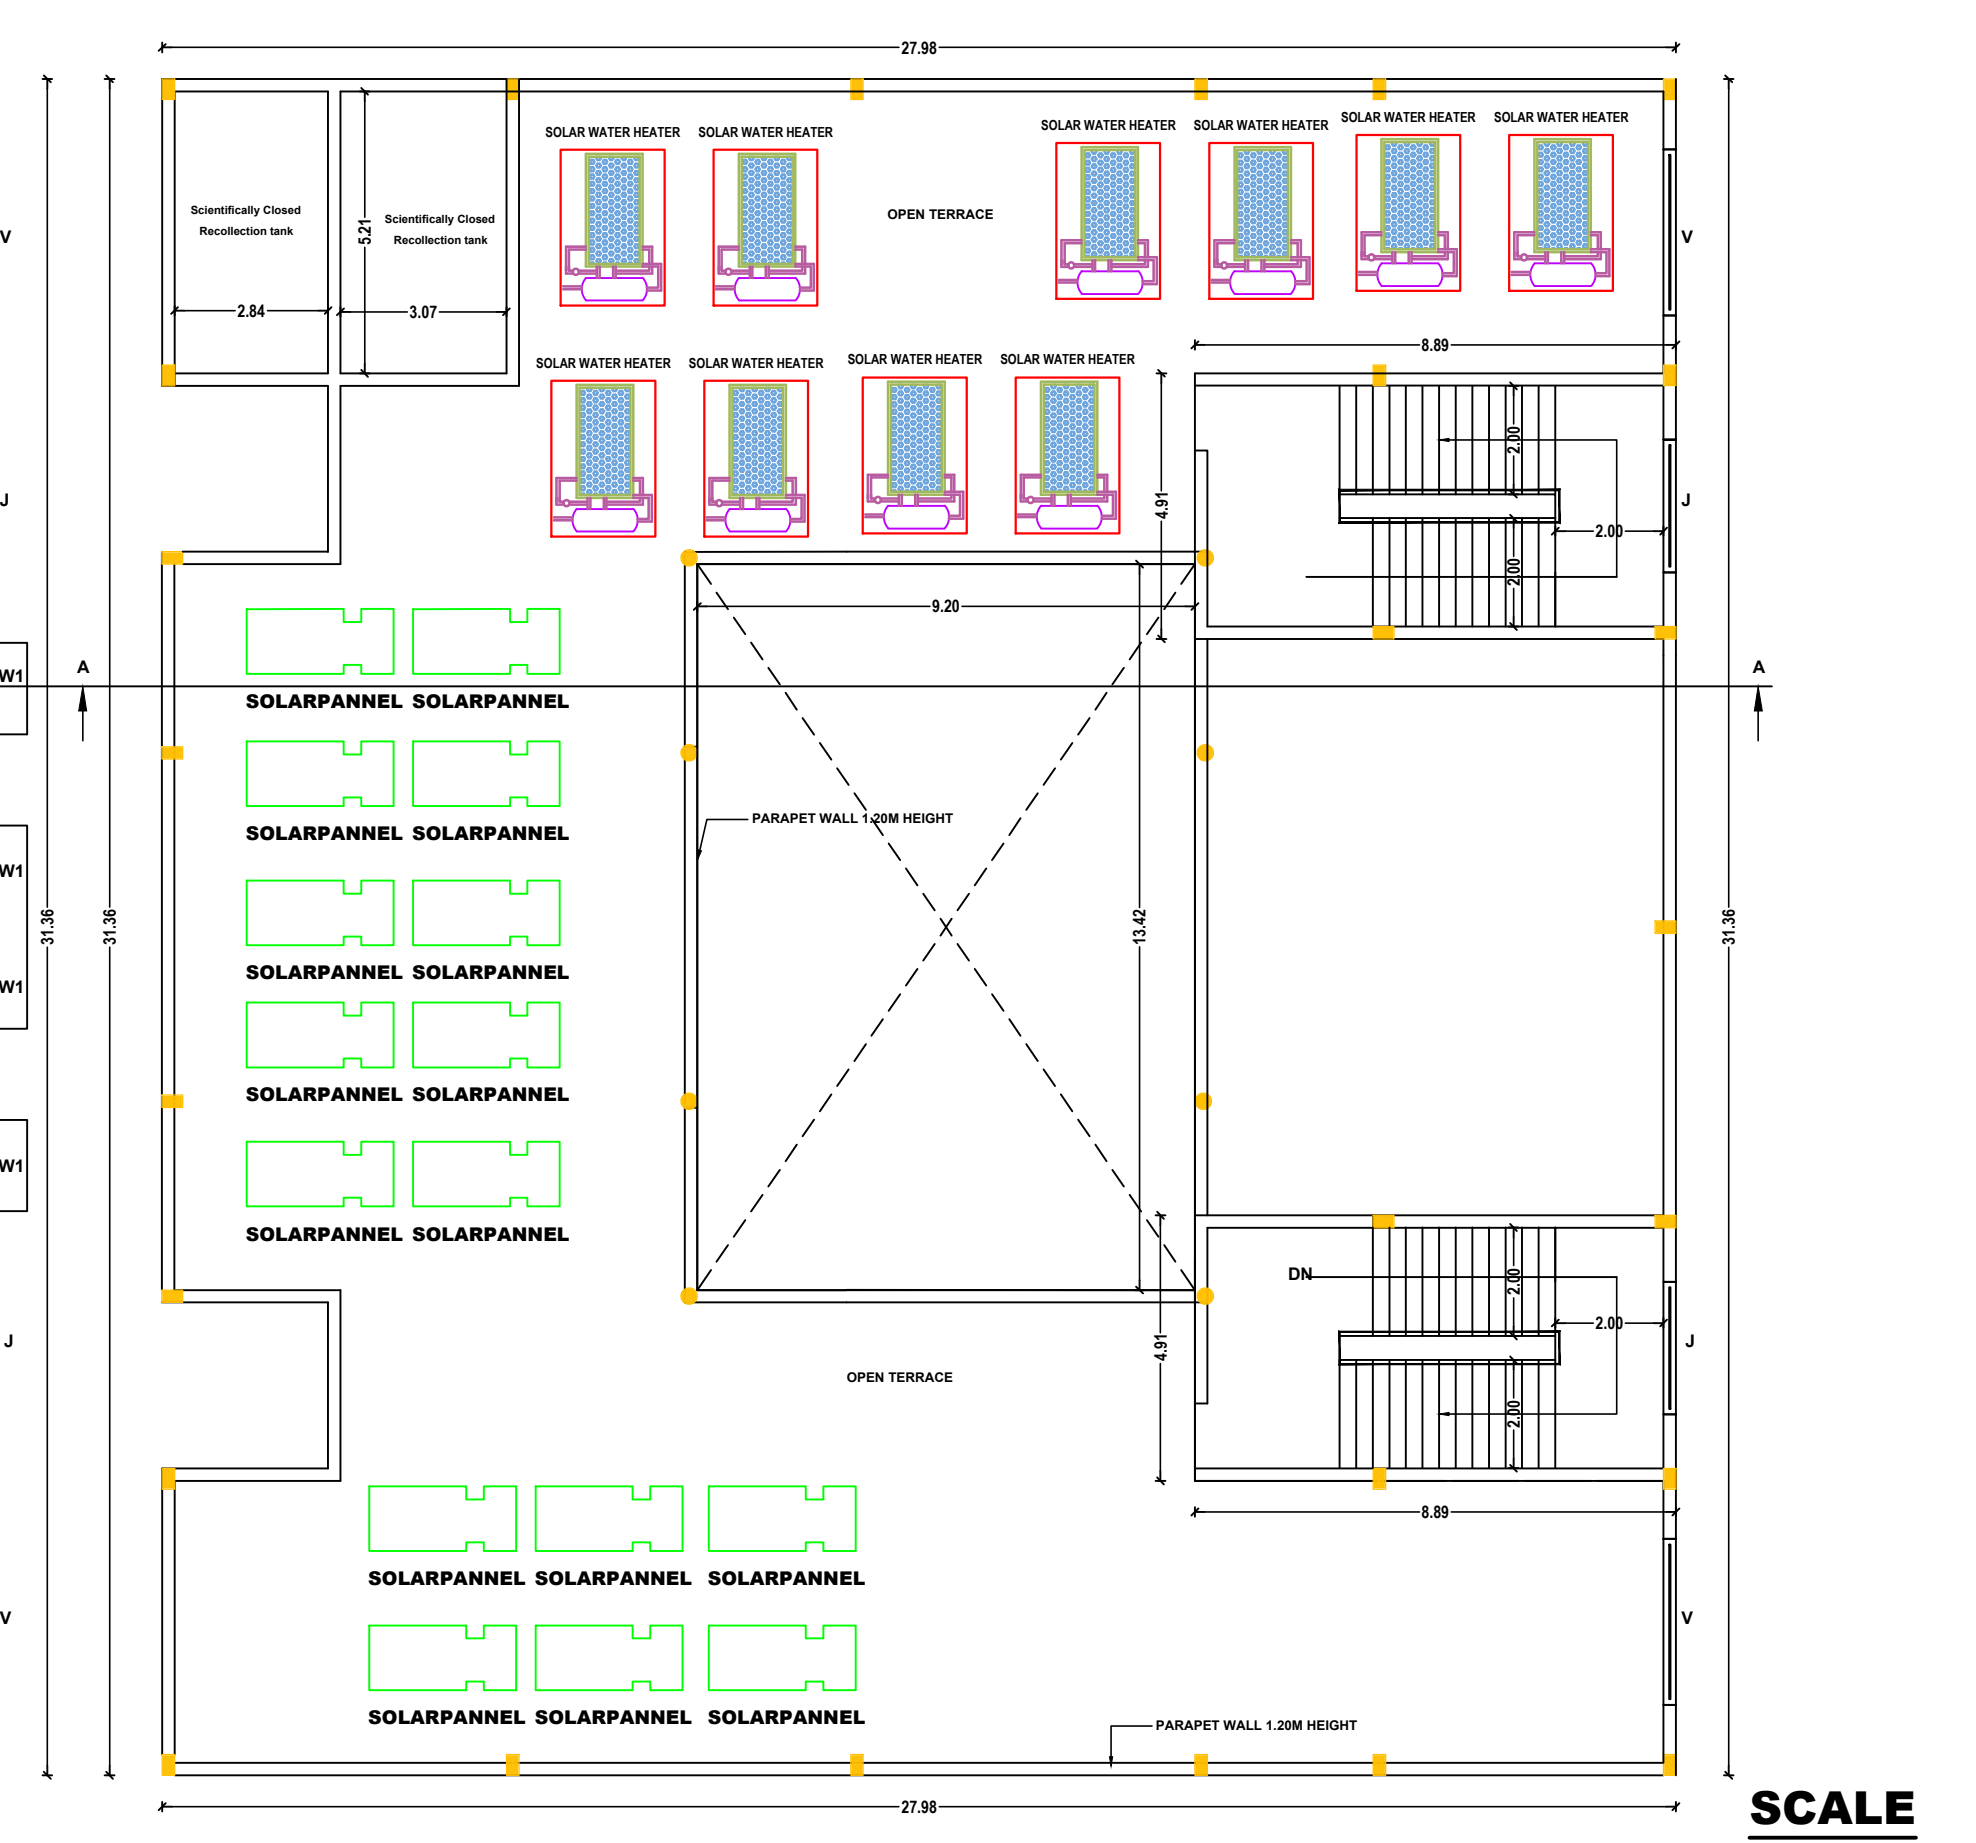


TERRACE FLOOR PLAN

SCALE
1:100

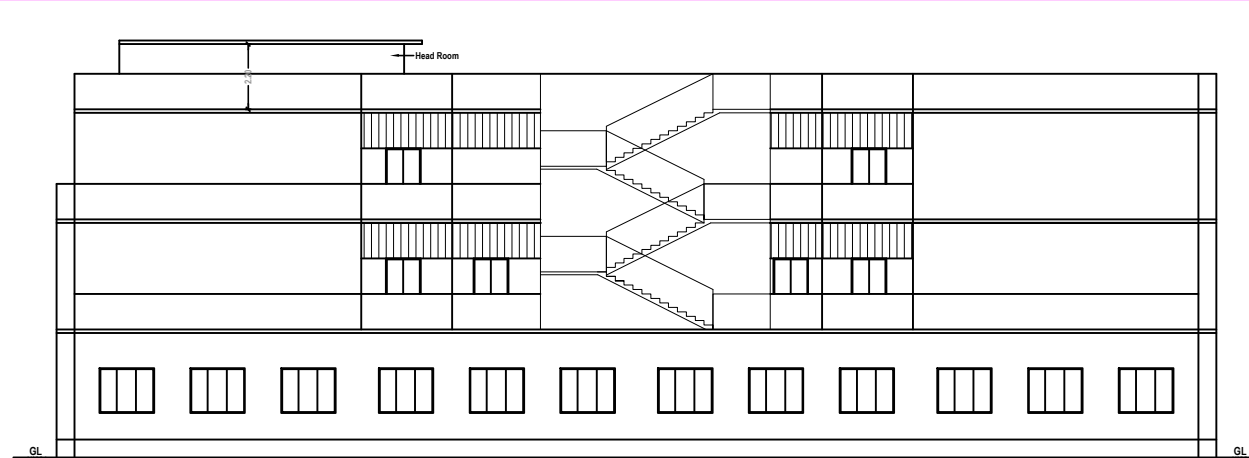

SOUTH SIDE ELEVATION

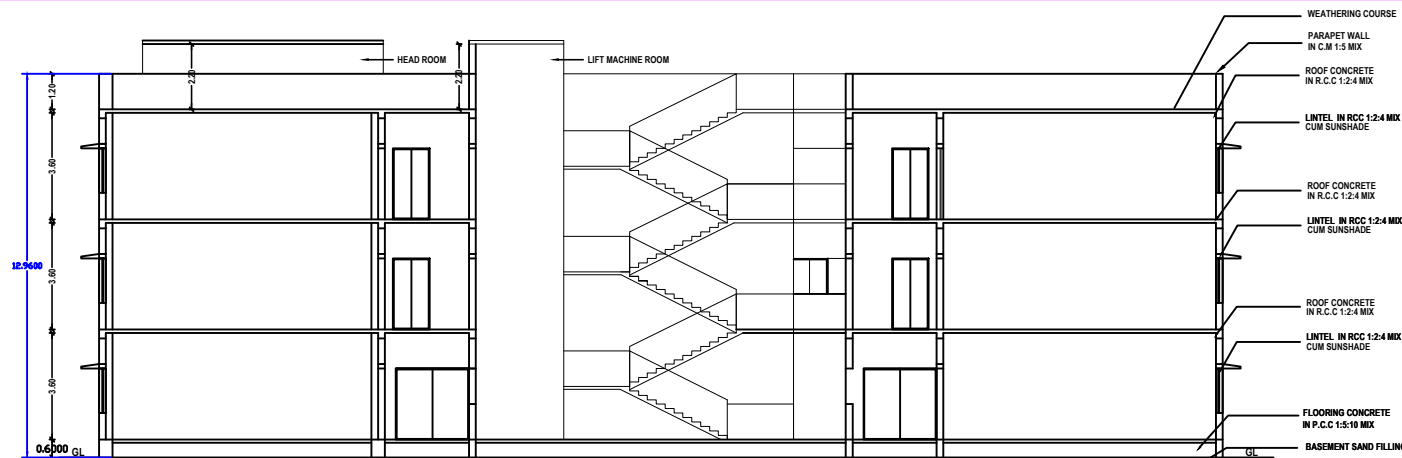

SECTION ON 'AA'

PLAN SHOWING THE PROPOSED CONSTRUCTION OF NURSING COLLEGE BUILDING IN S.F. NO. 145 / 5B2B, 7B, 8, 9, 147 / 2, 3A, 152 / 1A, 1B1, 1B2, 2A, 2B, 3A, 3B, 155 / 6 AT PUNALKULAM VILLAGE & PANCHAYAT, GANDARVAKKOTTAI TALUK, PUDUKKOTTAI DISTRICT.

SCALE 1:100

DISTRICT TOWN AND COUNTRY PLANNING OFFICE
PUDUKKOTTAI DISTRICT

ONLINE APPLICATION NO : SWP / BPA / 338254 / 2024

SCHEDULE OF JOINERIES

MD	- MAIN DOOR	- 3.07 X 2.40M
D	- DOOR	- 1.84 X 2.40M
D1	- DOOR	- 1.07 X 2.40M
D2	- DOOR	- 0.70 X 2.10M
D3	- DOOR	- 2.53 X 2.40M
W	- WINDOW	- 2.44 X 1.37M
W1	- WINDOW	- 1.83 X 1.37M
W2	- WINDOW	- 1.22 X 1.37M
V	- VENTILATOR	- 1.83 X 0.61M

AREA DETAILS

	SQ.MT.
ADMIN BLOCK	FSI NON FSI
AREA OF GROUND FLOOR	1489.62
AREA OF FIRST FLOOR	695.30
AREA OF SECOND FLOOR	695.30
AREA OF HEAD ROOM & LIFT MACHINE ROOM	86.55
EMERGENCY OPEN STAIRCASE	103.83
AREA OF RAMP	17.60
TOTAL AREA	2880.22
	207.98

NOTES:-


1. ALL DIMENSIONS ARE IN METRE
2. RAINWATER COLLECTION WELLS WILL BE PROVIDED
3. FIRE FIGHTING ARRANGEMENTS WILL BE PROVIDED
4. EMERGENCY ALARMS WILL BE PROVIDED
5. DRINKING WATER WILL BE PROVIDED
6. GROUND WATER PUMPS WILL BE PROVIDED
7. FILTERED RAIN WATER PUMPS WILL BE PROVIDED
8. EXHAUST FAN PROVISION IS MADE AT TOILET & WASH
9. SOLAR WATER HEATING SYSTEM PROVIDED.
10. RAINWATER HARVESTING FACILITIES PROVIDED.
11. WASTE WATER RECYCLING TRENCHES AND TANK PROVIDED.
12. SEWAGE TREATMENT PLANT PROVIDED.
13. SEPTIC TANK PROVIDED.
14. WATER FACILITIES PROVIDED.
15. TRANSFORMER YARD PROVIDED.
16. FA - FIRE ALARM PROVIDED
17. F.E - FIRE SAFETY MEASURES PROVIDED.
18. SB - SAND BUCKET PROVIDED
19. FE - FIRE EXTINGUISHER PROVIDED

APPLICANT


ENGINEER




SWP / DTCP (PD) BP No - 03 / 2025

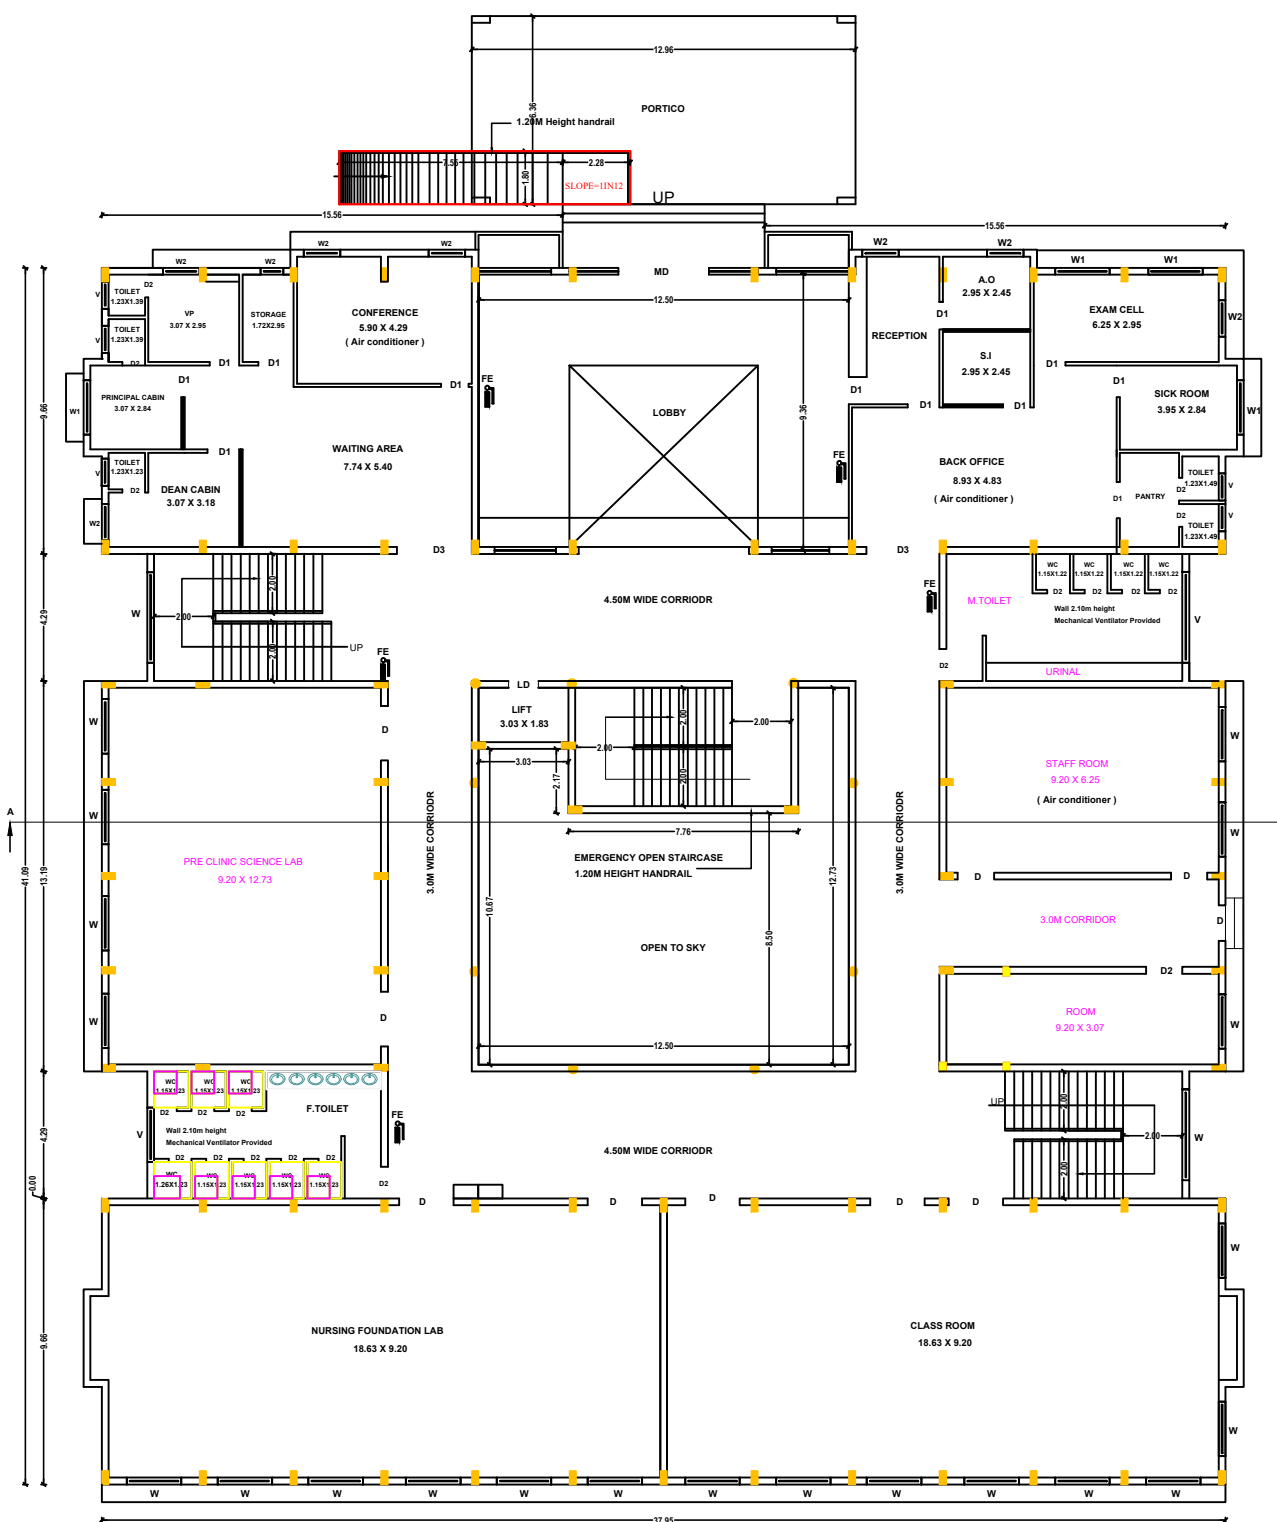JOINT DIRECTOR / DEPUTY DIRECTOR (I/C)
DISTRICT TOWN AND COUNTRY PLANNING OFFICE
PUDUKKOTTAI DISTRICT


GROUND FLOOR PLAN

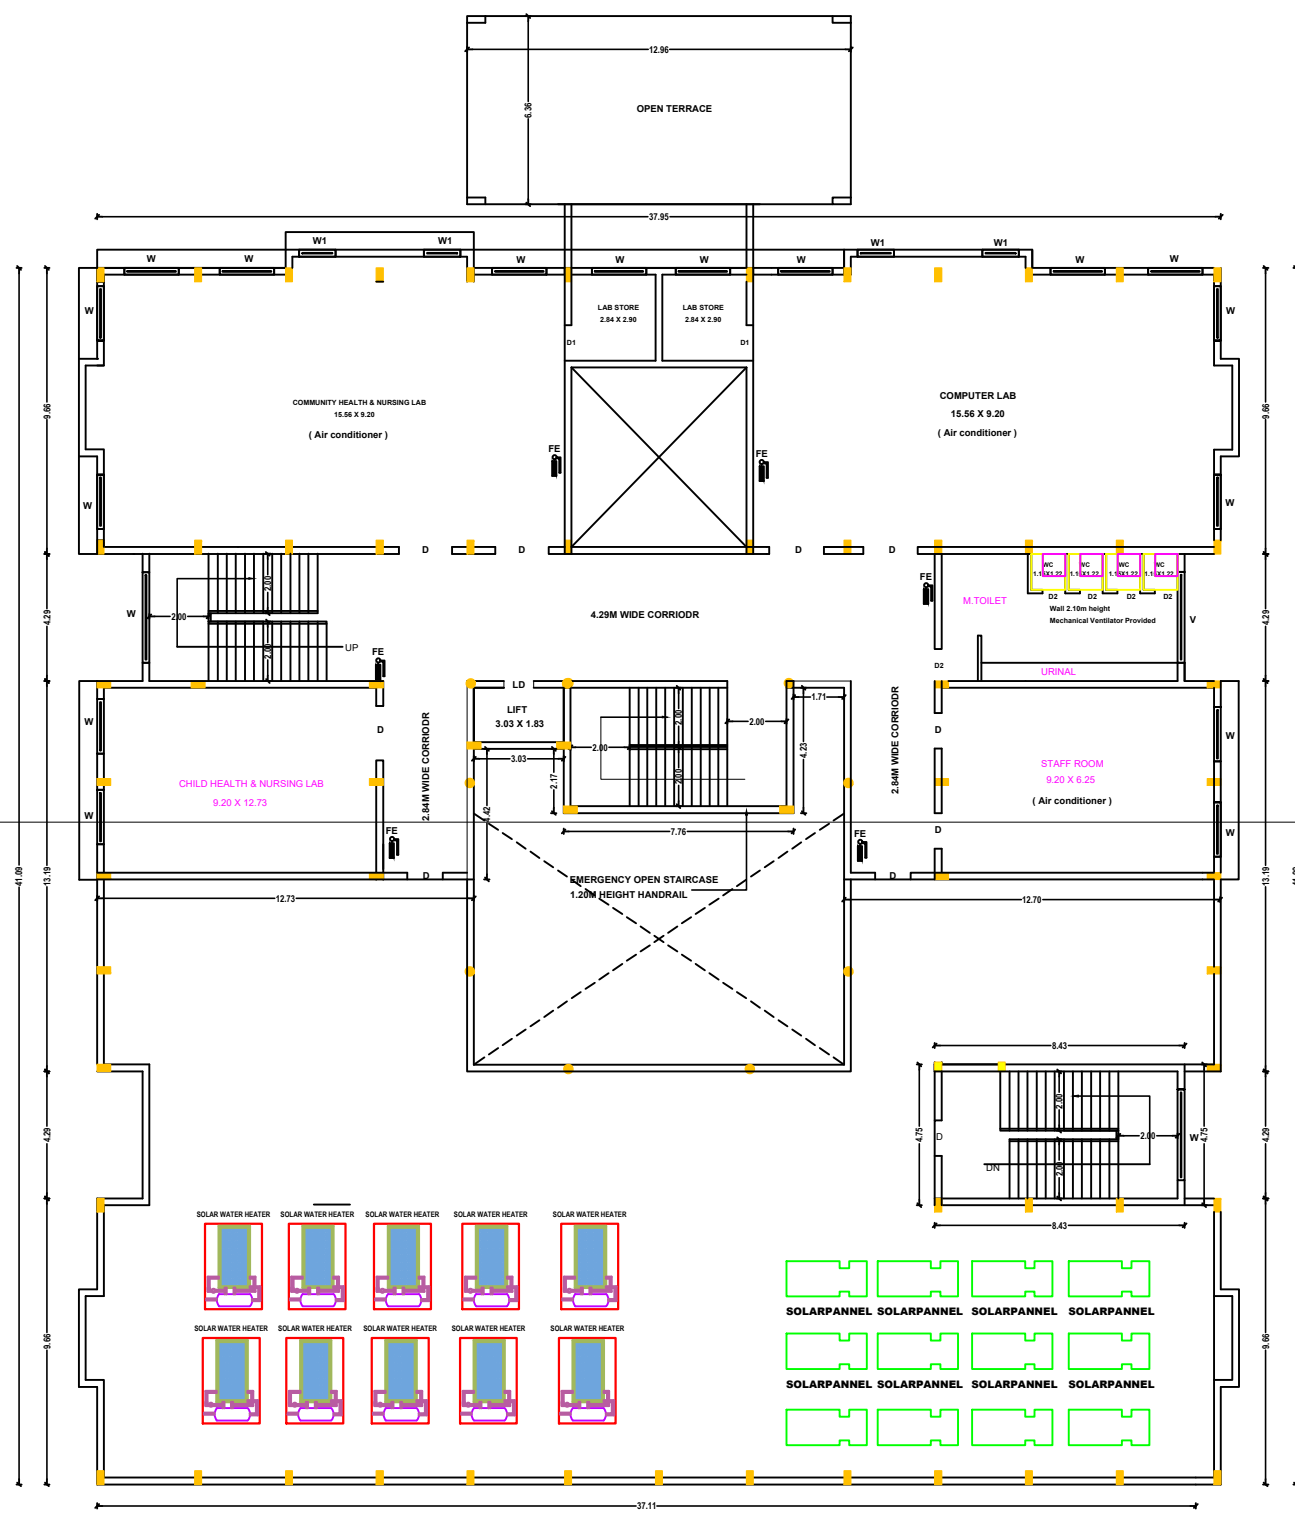

FIRST FLOOR PLAN

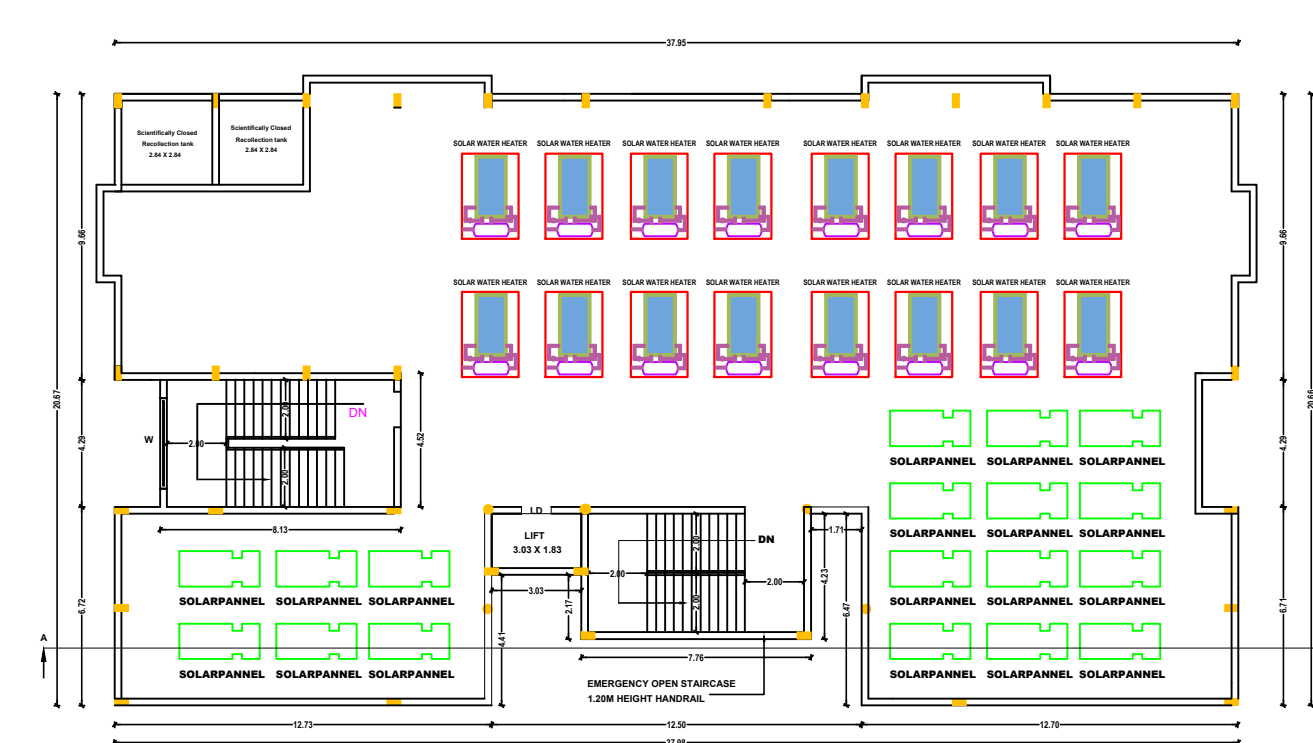

TERRACE FLOOR PLAN

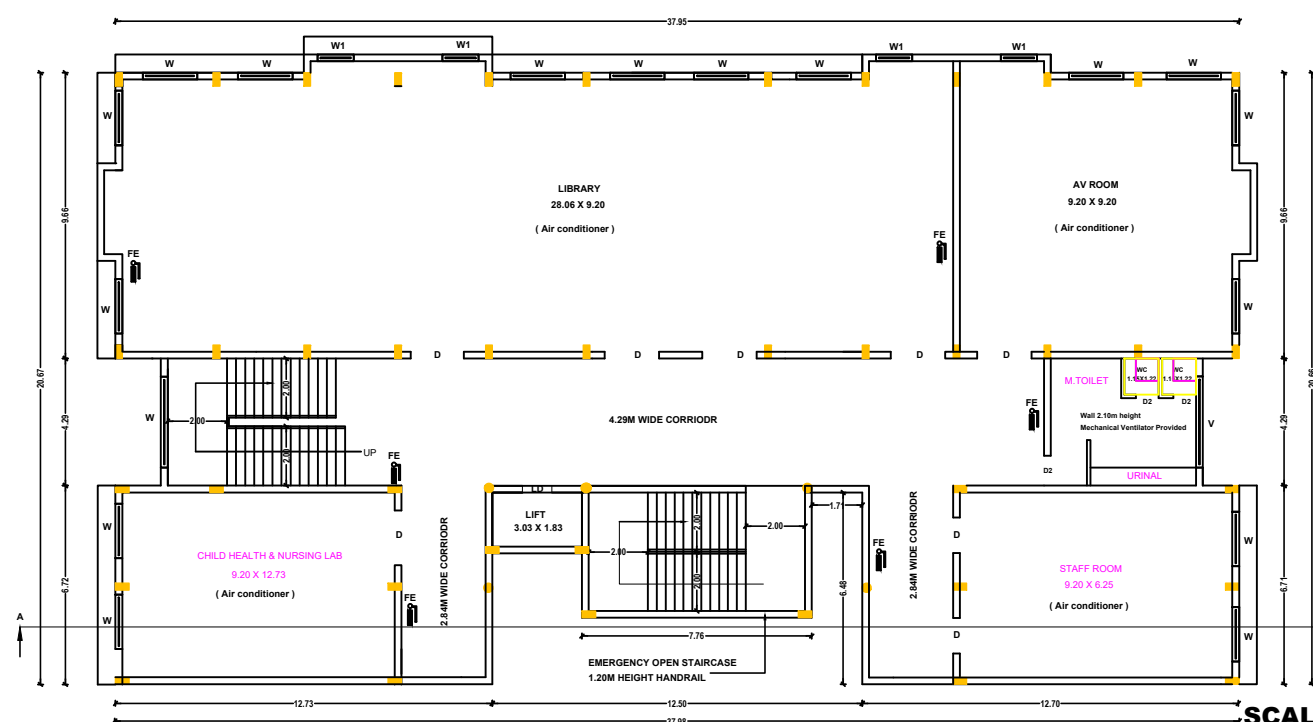

SECOND FLOOR PLAN

SCALE
1:100

Eight ways to know a piece of land before you pay for it.

This report covers one part of the picture. These cover the rest, drawn from the same government records, for any property in Tamil Nadu.

LandLens One

Ask anything about a property and get an answer grounded in live government records, with the sources shown.

[/landlens/one](#)



Verify My Land

Every record check run on one property and returned as a single report.

[/landlens/verify-my-land](#)



Legal Opinion

An advocate's written opinion on the title, built on the records we pull for it.

[/landlens](#)



One Map

Every layer on one map: the parcel, its boundary, zoning, water bodies and what sits around it.

[/landlens/one/map](#)



PriceMap

What land actually changed hands for around this plot, taken from the registered deeds.

[/landlens/pricemap](#)



Build Scope

What you are allowed to build here: floor space, height, coverage and setbacks.

[/landlens/build-scope](#)



Property Tracker

Watch a property and hear about it when something new is registered against it.

[/landlens/property-tracker](#)



Deal Room

Run the transaction in one place: documents, stamping, signatures and the parties.

[/landlens/deal-room](#)



Twenty-four checks you can run yourself, at no cost.

Records and verification

The registers themselves, read for you.

Encumbrance Certificate

Patta and Chitta

Field Measurement Sketch

EC Analyzer

Bank charge check

Court case search

Seller background check

Approval check by survey

Zoning and land use

What the plan says can happen on this land.

Land use zone finder

CMDA land use check

Coastal regulation zone

Master plan check

Water bodies finder

Airport height clearance

Value and duty

What it is worth and what it costs to register.

Guideline value by street

Guideline value by survey

Stamp duty and registration fees

Capital gains

Floor space index

Area unit converter

Registers and directories

Who holds it, and which office keeps the record.

Find your registering office

Temple property check

Waqf property check

RERA register



Every free tool
/tools



Services we run
for you
/services



The LandLens
suite
/landlens/one



Every claim in this document traces back to a government record.

Legal opinions, due diligence and title verification

Building plan, layout and sub-division approvals

Completion and occupancy certificates, regularisation

Escrow, negotiation and NRI property management

Land survey, soil testing, architecture and construction

Verified RealEstate
3/350/2 Mettukuppam,
OMR Thoraipakkam,
Chennai 600 097, India
hello@verified.realestate
+91 9996 12 9996

Prepared from the registers named on the page each finding sits on. Where a register could not be read, this document says so in its place rather than leaving the gap to be read as a clean result.

