

PP

APPROVAL RECORD

Planning Permission

Pudukkottai

Pudukkottai district, Tamil Nadu

APPROVAL TYPE

Building Plan

ISSUING AUTHORITY

DTCP


The approval as the planning authority issued it, reproduced in full behind this page.

An approval speaks to what was sanctioned, not to what was built. Completion is a separate record.

SITE PLAN SHOWING THE PROPOSED NURSING COLLEGE AT SURVEY No : 255 / 2, 3A, 4 MANJAPETTAI VILLAGE & PANCHAYATH , GANDARVAKOTTAI TALUK, PUDUKKOTTAI DISTRICT.

NAME OF THE OWNER : Mr. K. MARUTHUPANDIAN (MANAGING TRUSTEE), ATHIVETTI KARUMUTHUVALLI EDUCATIONAL AND CHARITABLE TRUST

SHEET NO : 1 / 3







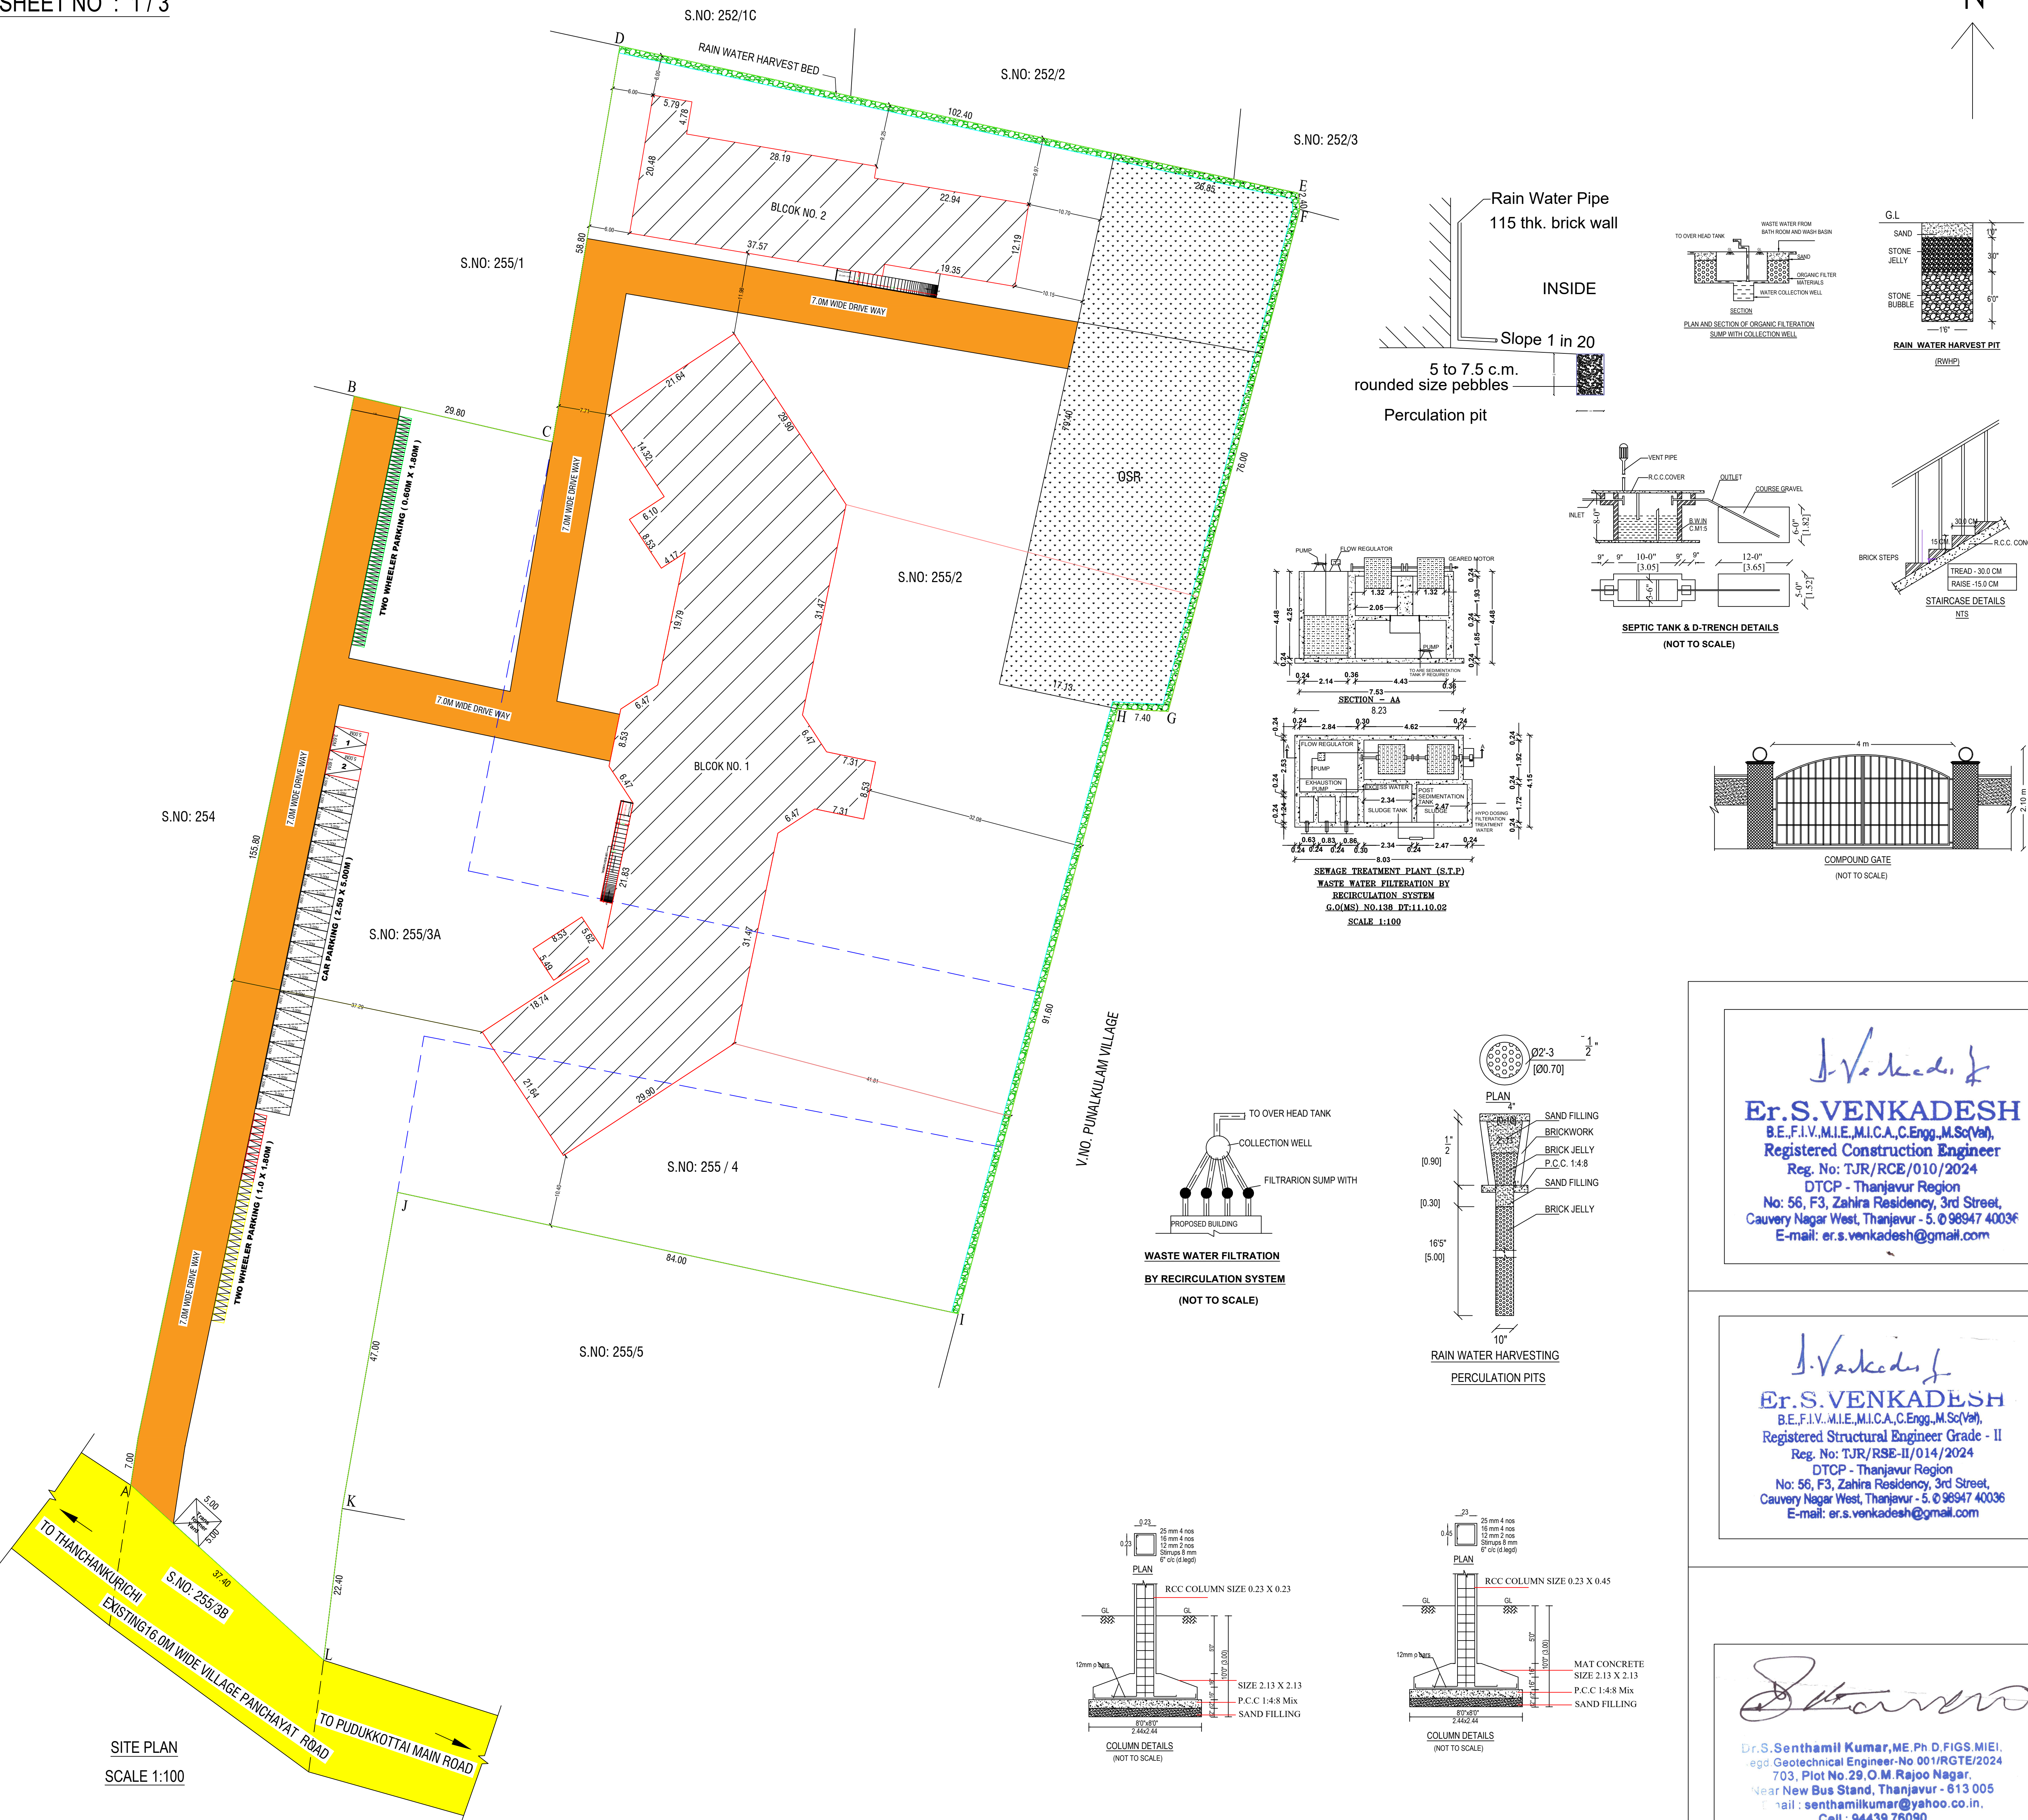


Rain Water Pipe
115 thk. brick wall





INSIDE

Slope 1 in 20
5 to 7.5 c.m.
rounded size pebbles

Percolation pit

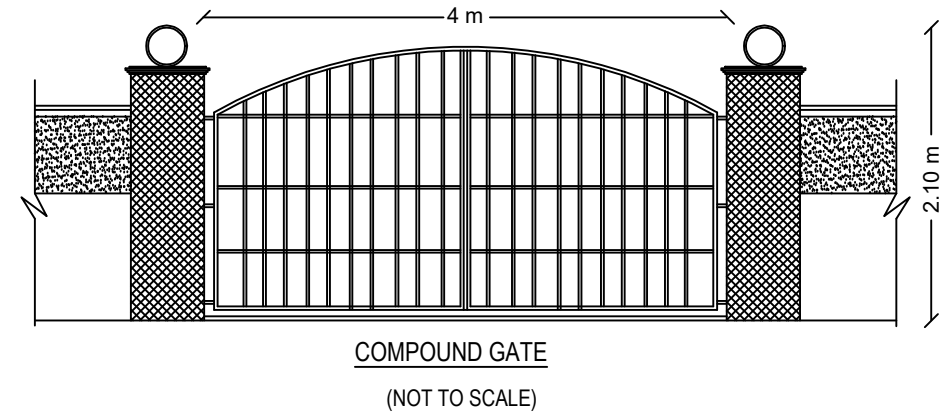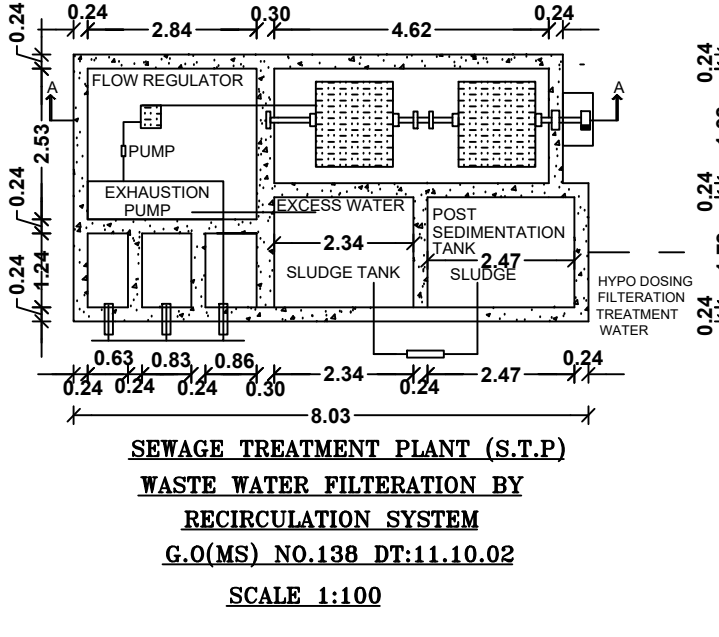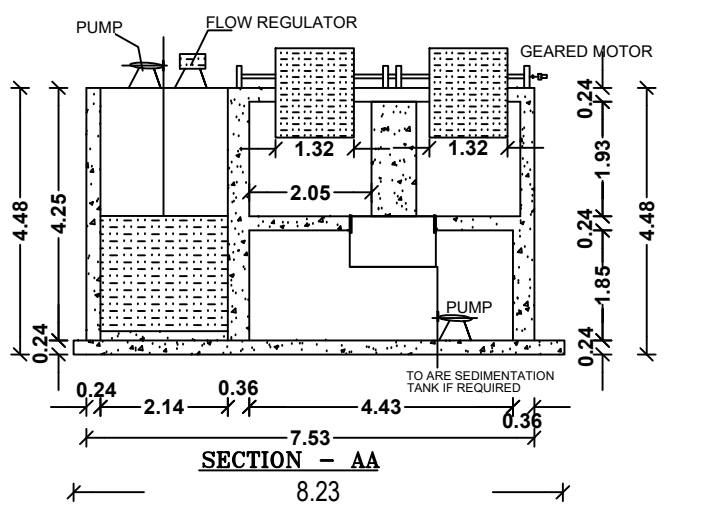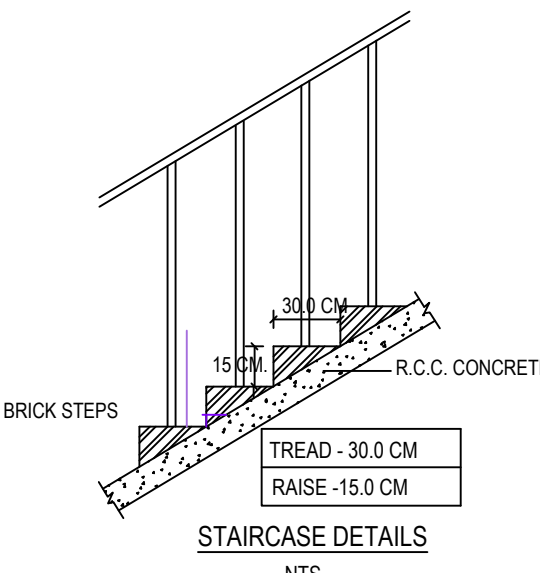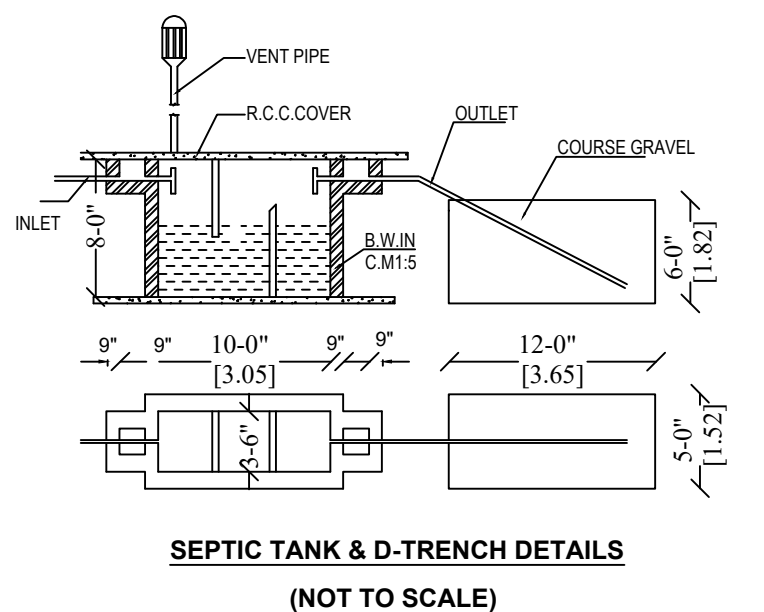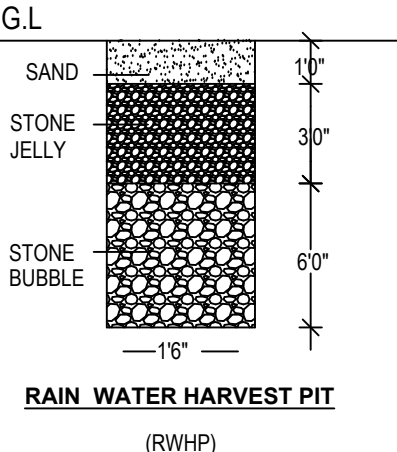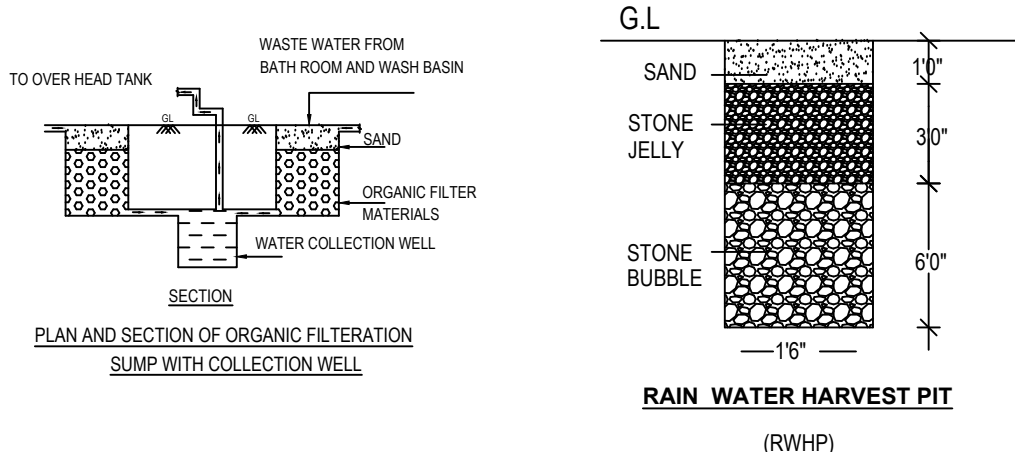

V.NO PUNALKULAM VILLAGE

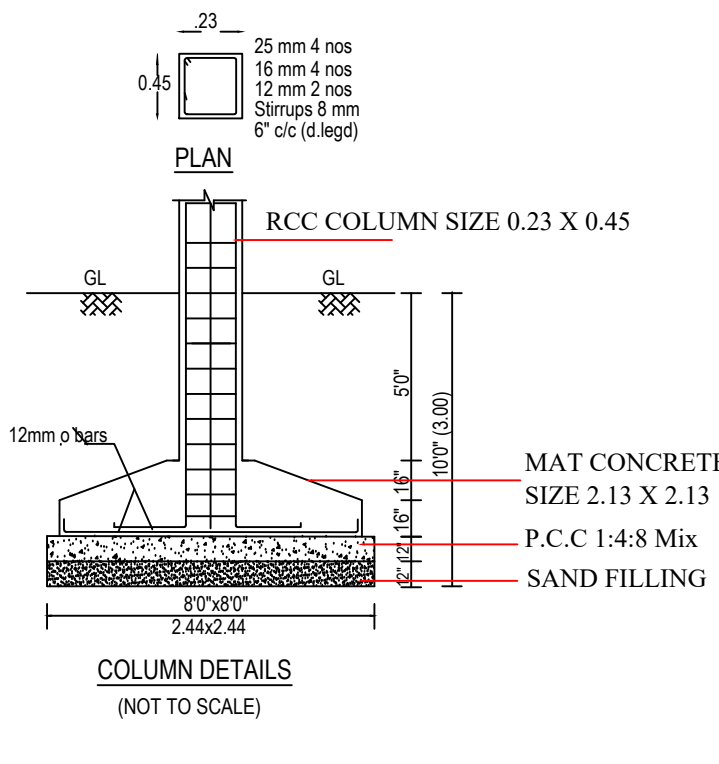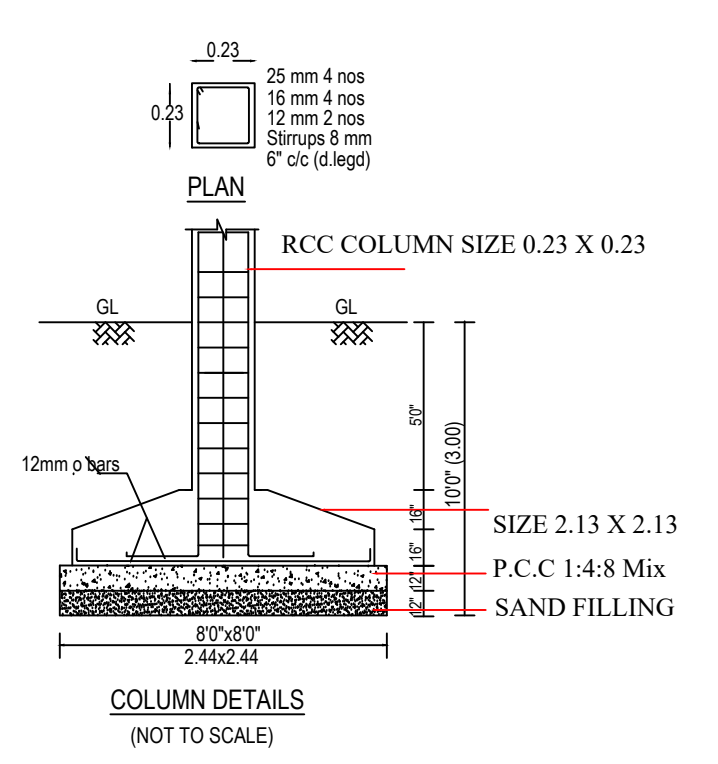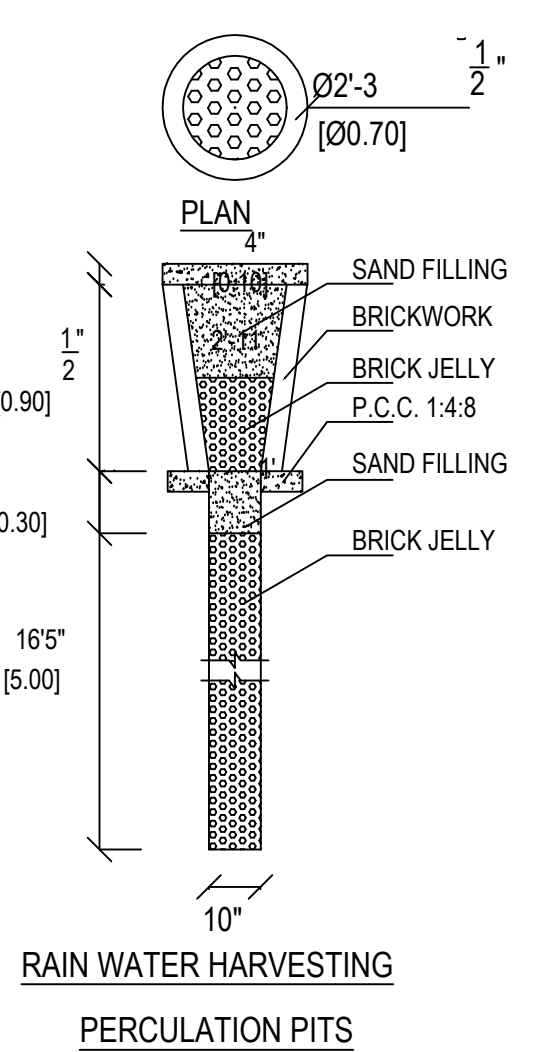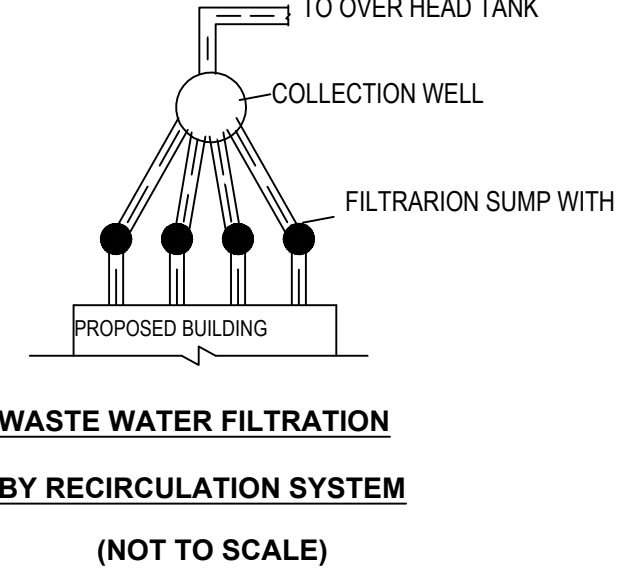

SITE PLAN
SCALE 1:100

DISTRICT TOWN AND COUNTRY PLANNING OFFICE
PUDUKKOTTAI DISTRICT

ONLINE APPLICATION NO : SWP / BPA / 372899 / 2024

AREA DETAILS	SQ.MT.		
AREA OF SITE	20450.00		
	FSI	NON - FSI	TOTAL AREA
BLOCK - 1			
AREA OF GROUND FLOOR	2888.22		2888.22
AREA OF HEAD ROOM		288.43	288.43
AREA OF RAMP		27.45	27.45
BLOCK - 2			
AREA OF GROUND FLOOR	841.20		841.20
AREA OF HEAD ROOM		77.12	77.12
AREA OF RAMP		27.45	27.45
TOTAL AREA	3729.42	420.45	4149.87

FLOOR SPACE INDEX (FSI) = $\frac{3729.42}{20450.00} = 0.18$

PARKING

NUMBER OF CAR PARKING (2.50 X 5.00) = 20 NOS.

PHYSICALLY HANDICAPED PARKING (3.60 X 5.00) = 2 NOS.

NUMBER OF TWO WHEELER PARKING (1.00 X 1.80) = 21 NOS.

NUMBER OF CYCLE PARKING (0.60 X 1.80) = 57 NOS.

OPEN SPACE RESERVATION (OSR) = 2111.79 SQ.M

COLOUR INDEX

PROPOSED SITE	
PROPOSED BUILDING	
PROPOSED DRIVE WAY	
EXISTING ROAD	
RAIN WATER HARVEST BED	
OSR	

APPLICANT

Mr. K. Maruthupandian
MANAGING TRUSTEE,
ATHIVETTI KARUMUTHUVALLI
EDUCATIONAL AND CHARITABLE TRUST
THANJAVUR.

ENGINEER

Er. S. VENKADESH
B.E., F.I.V., M.I.E., M.I.C.A., C.Engg., M.Sc(Va),
Registered Engineer Grade - I
Reg. No: T.JR/RSE-1/032/2024
DTCP - Thanjavur Region
No: 56, F3, Zahira Residency, 3rd Street,
Cauvery Nagar West, Thanjavur - 5. 098947 40036
E-mail: er.s.venkadesh@gmail.com


Er. S. VENKADESH
B.E., F.I.V., M.I.E., M.I.C.A., C.Engg., M.Sc(Va),
Registered Construction Engineer
Reg. No: T.JR/RCE/010/2024
DTCP - Thanjavur Region
No: 56, F3, Zahira Residency, 3rd Street,
Cauvery Nagar West, Thanjavur - 5. 098947 40036
E-mail: er.s.venkadesh@gmail.com

Er. S. VENKADESH
B.E., F.I.V., M.I.E., M.I.C.A., C.Engg., M.Sc(Va),
Registered Structural Engineer Grade - II
Reg. No: T.JR/RSE-II/014/2024
DTCP - Thanjavur Region
No: 56, F3, Zahira Residency, 3rd Street,
Cauvery Nagar West, Thanjavur - 5. 098947 40036
E-mail: er.s.venkadesh@gmail.com


SWP / DTCP / PD / BPA No - 44 / 2024

Dr. S. Senthamil Kumar, M.E., Ph.D., FGS, M.I.E.,
egd Geotechnical Engineer - No 001VRGTE/2024
703, Plot No 29 O.M. Rajoo Nagar,
Near New Bus Stand, Thanjavur - 613 005
E-mail: senthamilkumar@yahoo.co.in,
Cell : 94439 76090


JOINT DIRECTOR / DEPUTY DIRECTOR (i/c)
DISTRICT TOWN AND COUNTRY PLANNING OFFICE
PUDUKKOTTAI DISTRICT

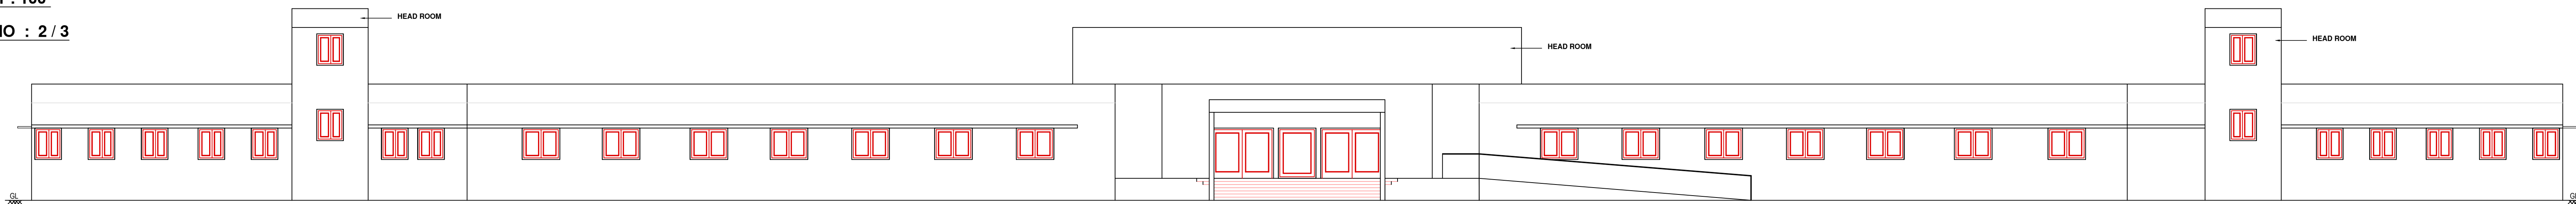


ELEVATION

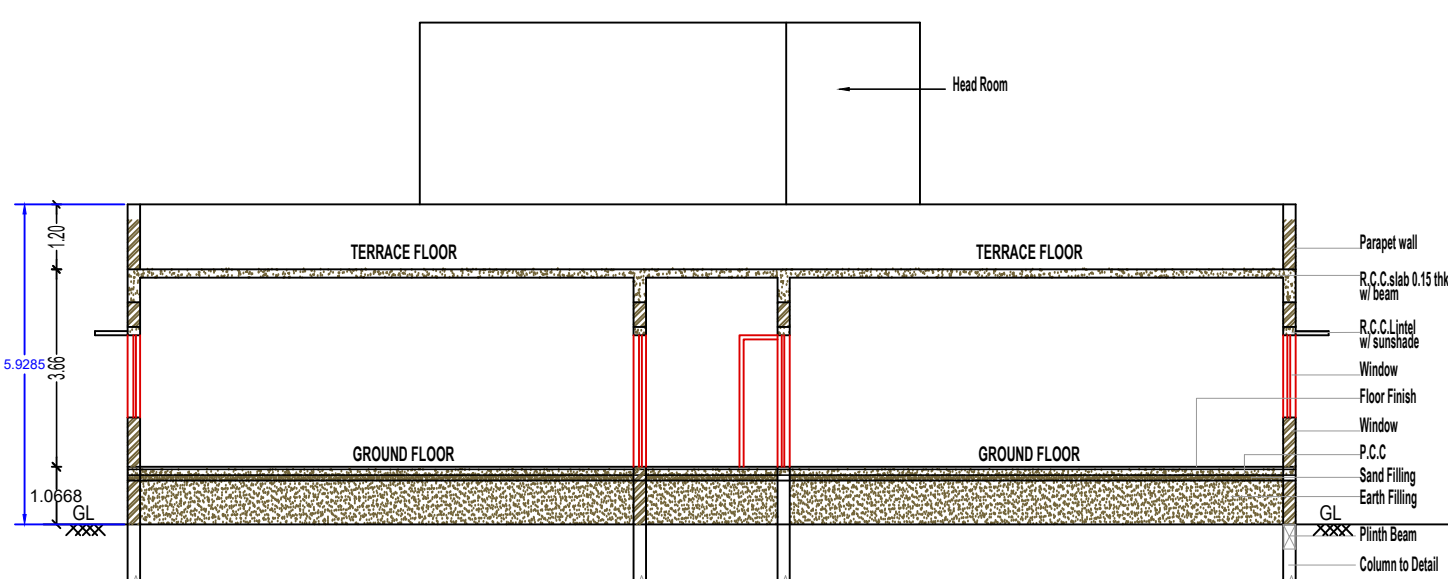

SECTION ON XX

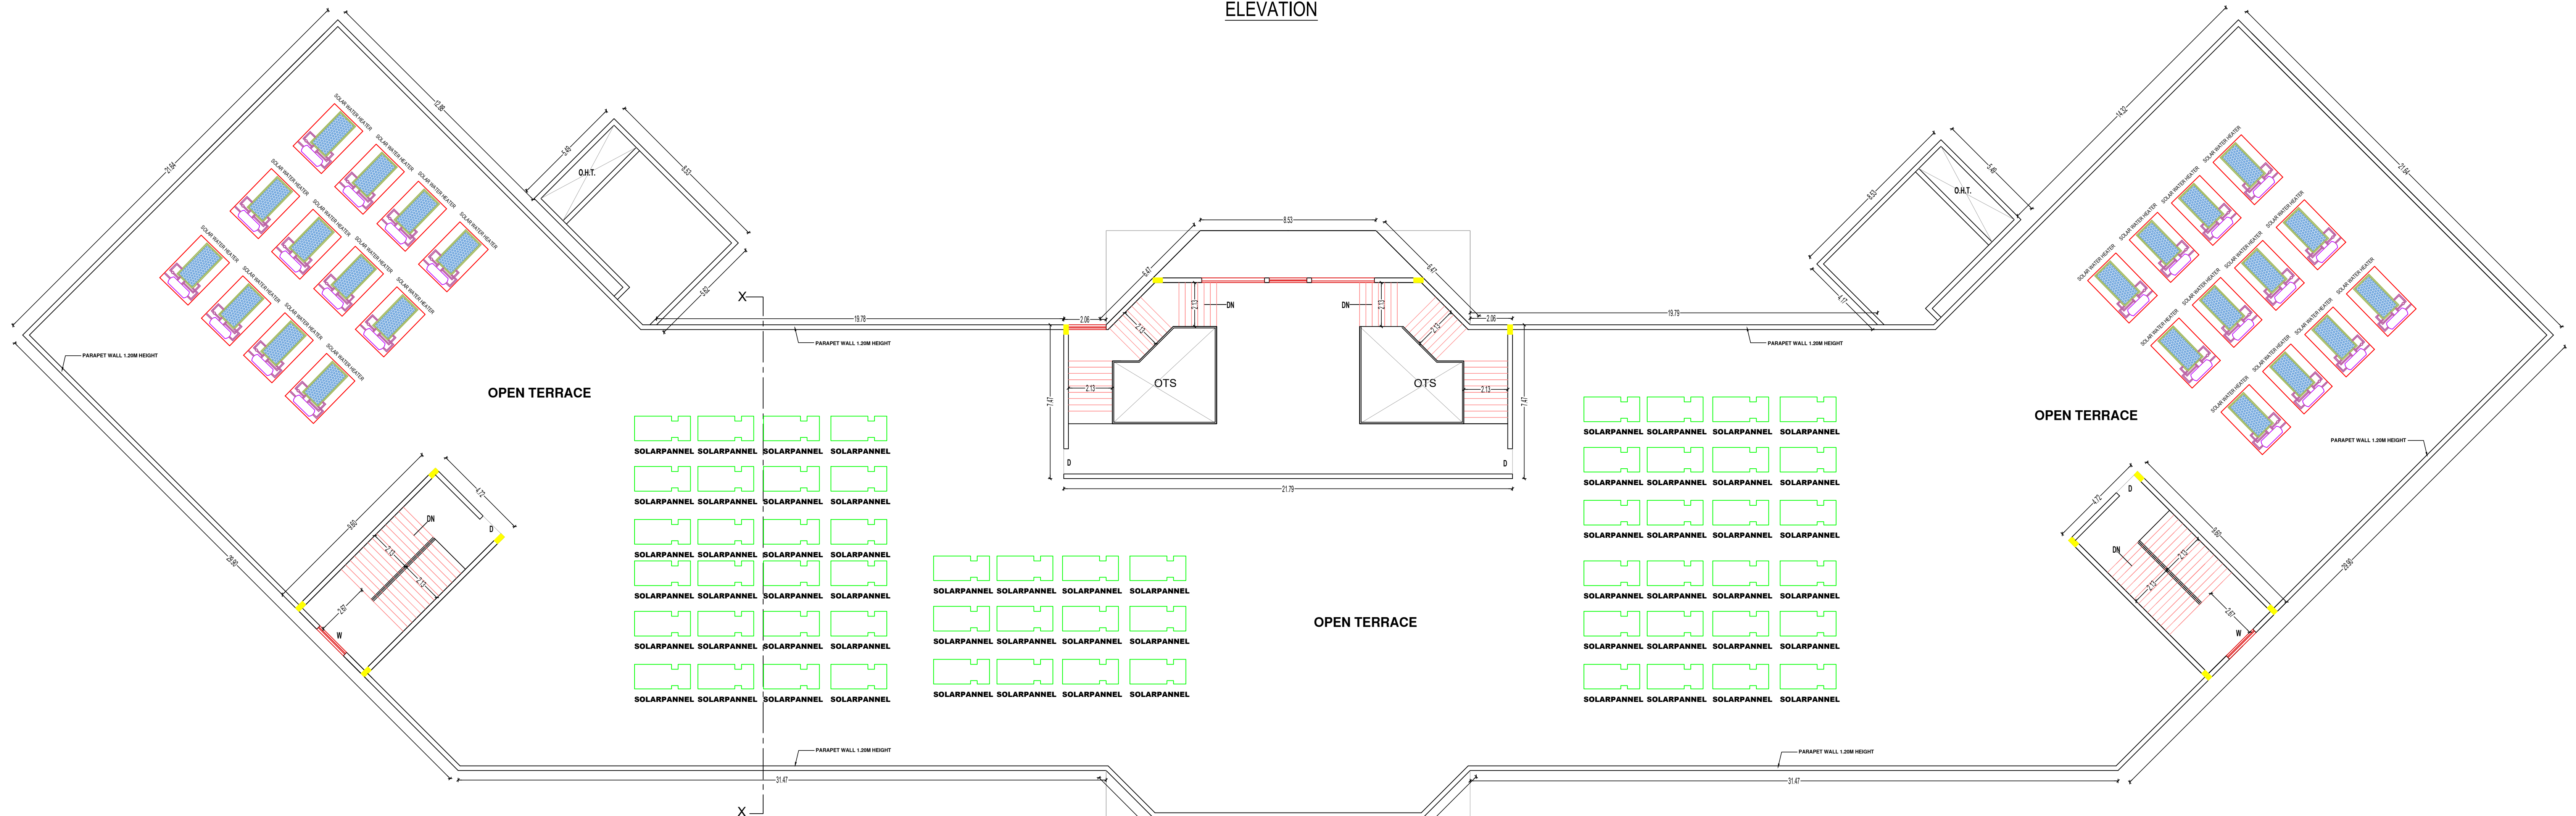

TERRACE FLOOR PLAN

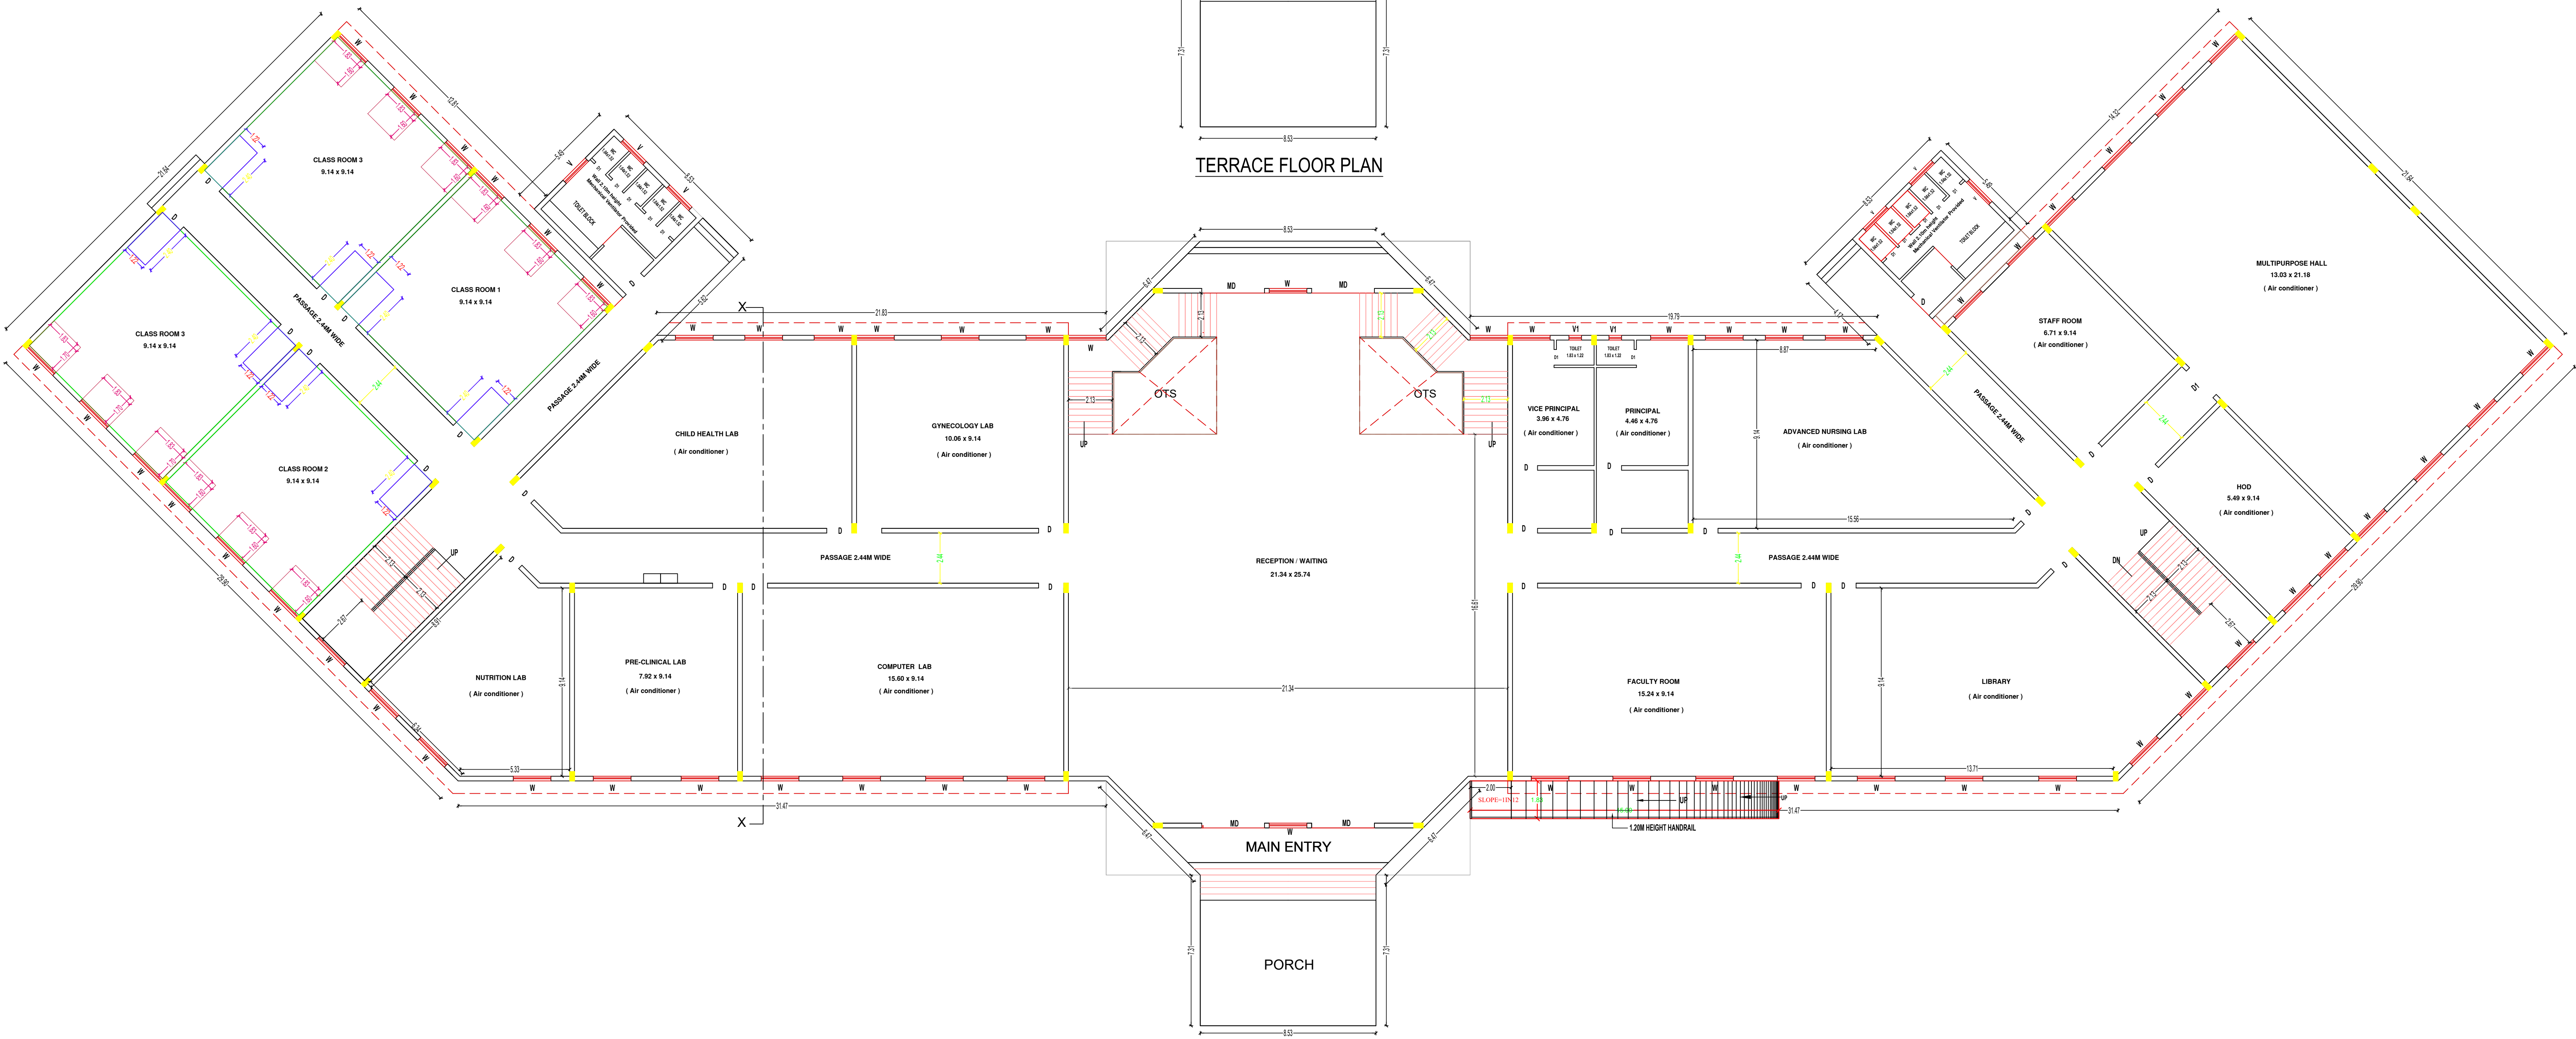

GROUND FLOOR PLAN

SCHEDULE OF JOINERIES

MD	- MAIN DOOR	- 3.05 X 2.40M
D	- DOOR	- 1.20 X 2.40M
D1	- DOOR	- 0.76 X 2.10M
W	- WINDOW	- 2.44 X 1.37M
W1	- WINDOW	- 1.83 X 1.60M
V	- VENTILATOR	- 1.52 X 0.61M

AREA DETAILS




SQ.MT.

BLOCK - 1	FSI	
	2888.22	
AREA OF GROUND FLOOR		
AREA OF HEAD ROOM		
AREA OF RAMP		
TOTAL AREA	2888.22	

NOTES:-

1. ALL DIMENSIONS ARE IN METRE
2. RAINWATER COLLECTION WELLS WILL BE PROVIDED
3. FIRE FIGHTING ARRANGEMENTS WILL BE PROVIDED
4. EMERGENCY ALARMS WILL BE PROVIDED
5. DRINKING WATER WILL BE PROVIDED
6. GROUND WATER SUMPS WILL BE PROVIDED
7. FILTERED RAIN WATER SUMPS WILL BE PROVIDED
8. EXHAUST FAN PROVISION IS MADE AT TOILET & WASH
9. SOLAR WATER HEATING SYSTEM PROVIDED.
10. RAINWATER HARVESTING FACILITIES PROVIDED.
11. WASTE WATER RECYCLING TRENCH AND TANK PROVIDED.
12. SEWAGE TREATMENT PLANT PROVIDED.
13. SEPTIC TANK PROVIDED.
14. WATER FACILITIES PROVIDED.
15. TRANSFORMER YARD PROVIDED.
16. FA - FIRE ALARM PROVIDED
17. F E - FIRE SAFETY MEASURES PROVIDED.
18. SB - SAND BUCKET PROVIDED
19. FE - FIRE EXTINGUISHER PROVIDED

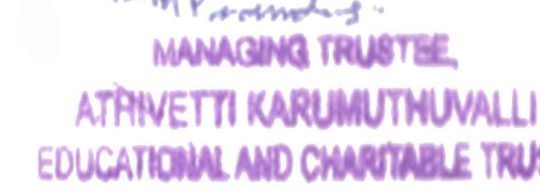
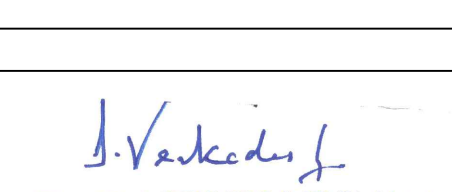
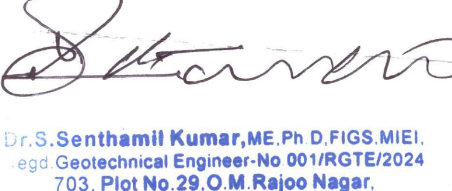


 Er. S. VENKADESH B.E./F.V./ALE/MICA/CEngg./M.Sc/M.Phil. Registered Construction Engineer Reg. No: T/R/RCE/1010/2024 DTCP - Thanjavur Region No. 56, F3, Zahira Residency, 3rd Street, Cauvery Nagar West, Thanjavur - 610 007 E-mail: sr.s.venkadesh@gmail.com	 MANAGING TRUSTEE, ATHIVETTI KARUMUTHUVALI EDUCATIONAL AND CHARITABLE TRUST THANJAVUR
 Er. S. VENKADESH B.E./F.V./ALE/MICA/CEngg./M.Sc/M.Phil. Registered Engineer Grade - I Reg. No: T/R/RB-1/032/2024 DTCP - Thanjavur Region No. 56, F3, Zahira Residency, 3rd Street, Cauvery Nagar West, Thanjavur - 610 007 E-mail: sr.s.venkadesh@gmail.com	 Er. S. VENKADESH B.E./F.V./ALE/MICA/CEngg./M.Sc/M.Phil. Registered Engineer Grade - I Reg. No: T/R/RB-1/032/2024 DTCP - Thanjavur Region No. 56, F3, Zahira Residency, 3rd Street, Cauvery Nagar West, Thanjavur - 610 007 E-mail: sr.s.venkadesh@gmail.com
 Joint Director / Deputy Director (i/c) DISTRICT TOWN AND COUNTRY PLANNING OFFICE PUDUKKOTTAI DISTRICT	SWP / DTCP / PD / BPA No - 44 / 2024

PLAN SHOWING THE PROPOSED NURSING COLLEGE AT SURVEY No : 255 / 2, 3A, 4 MANJAPETTAI VILLAGE & PANCHAYAT, GANDHARVAKOTTAI TALUK, PUDUKKOTTAI DISTRICT

SCALE 1 : 100

SHEET NO : 3 / 3

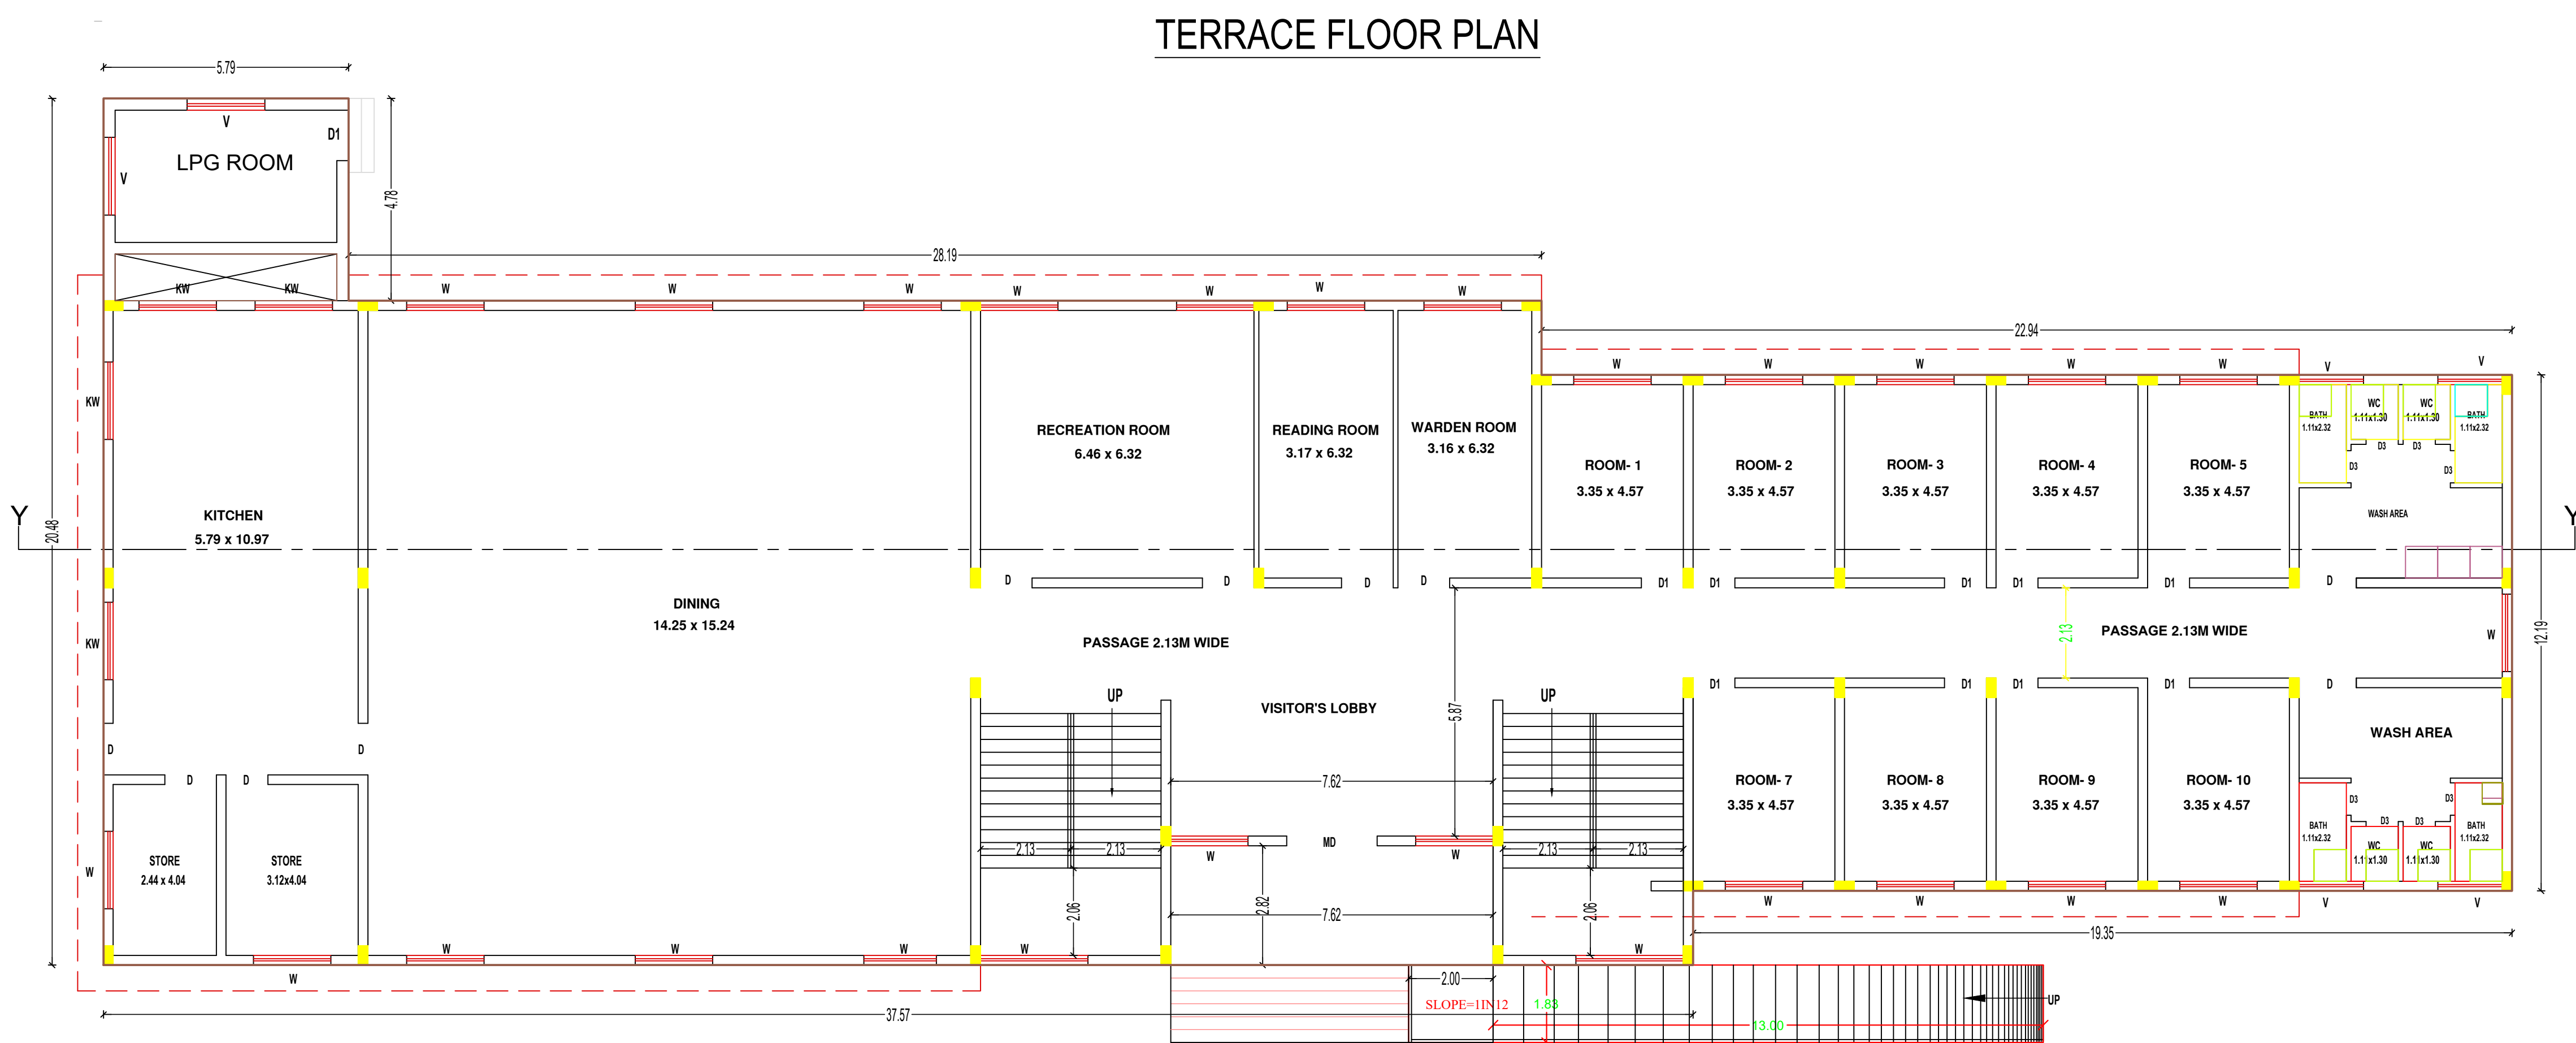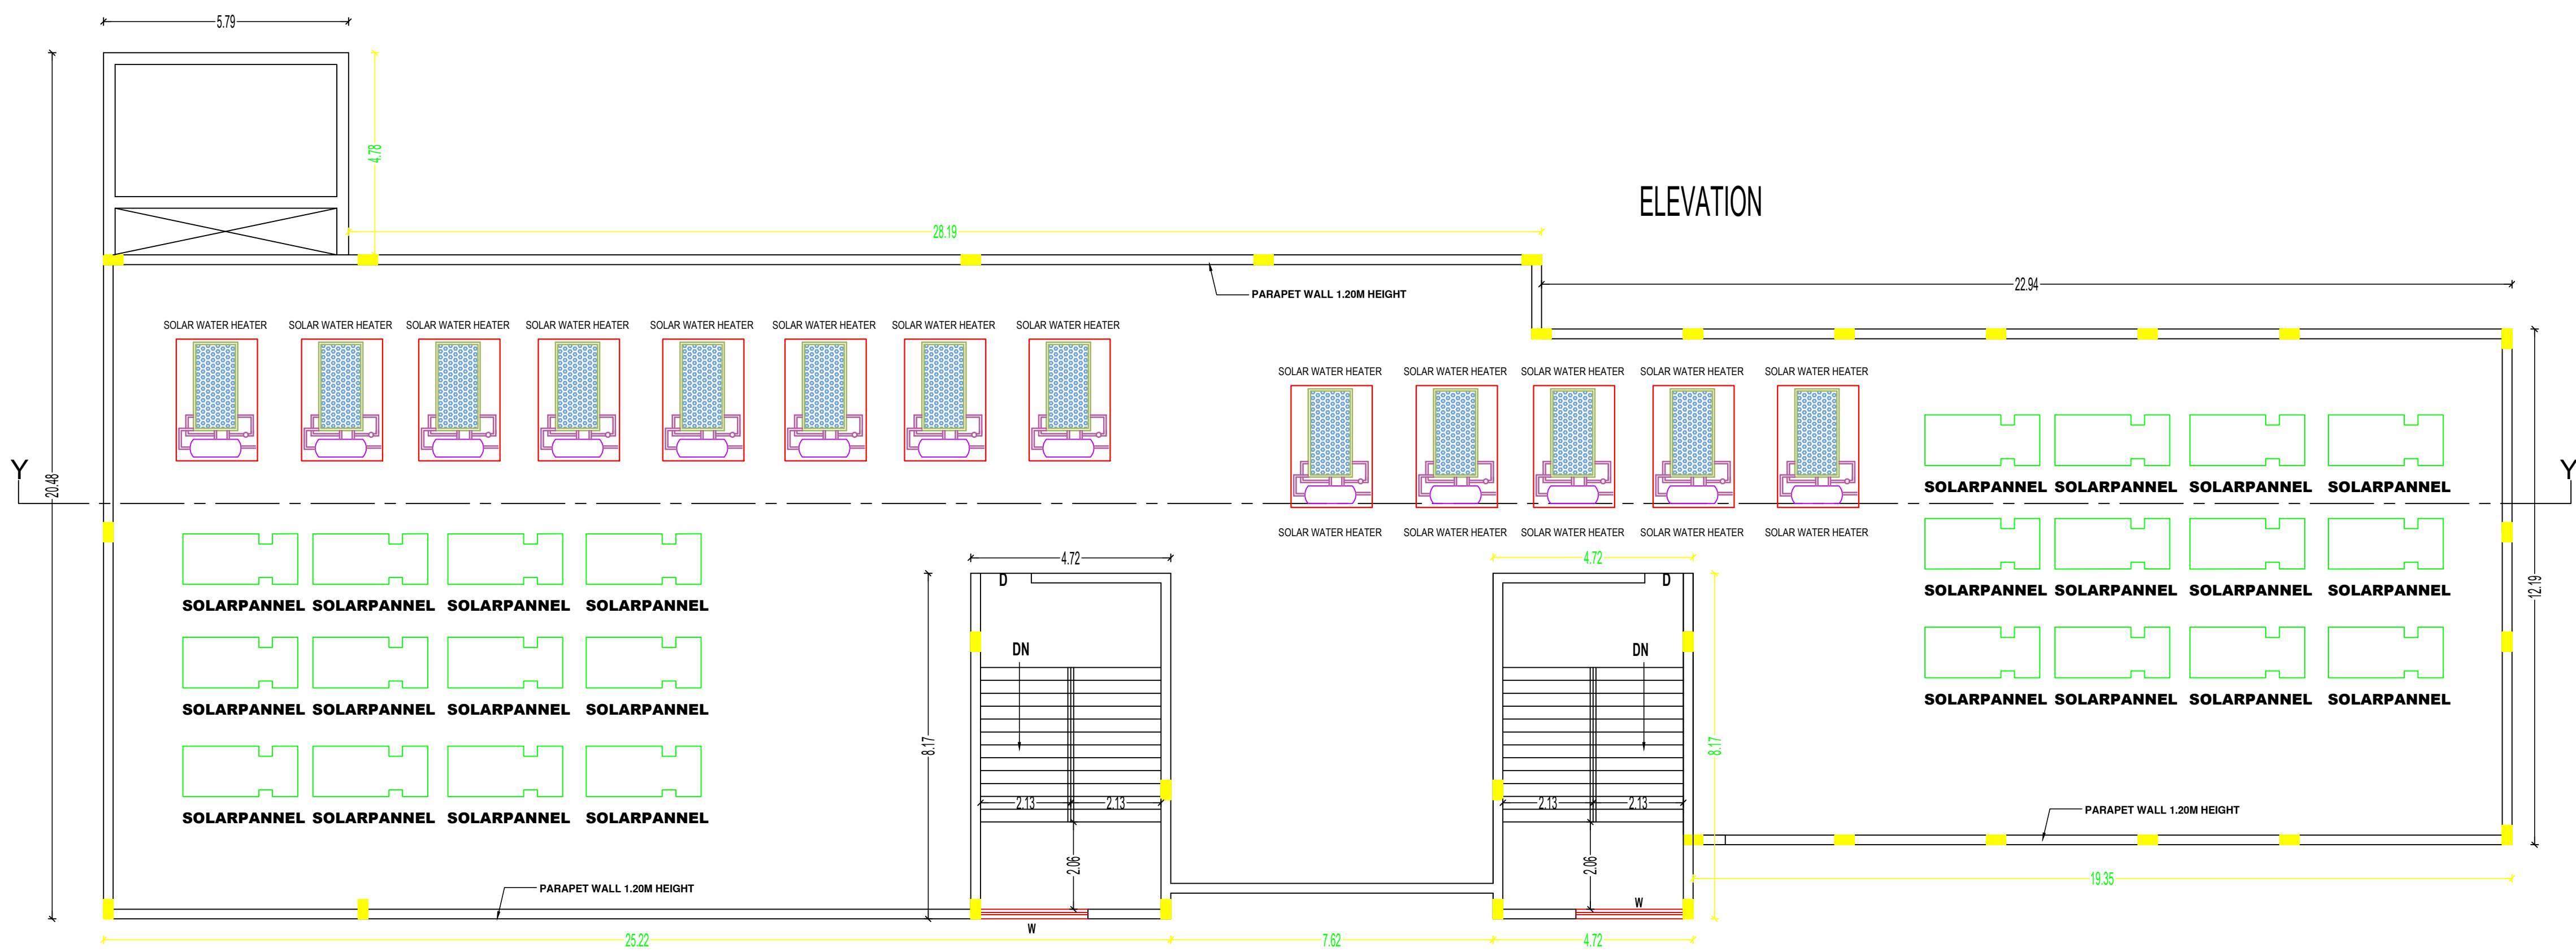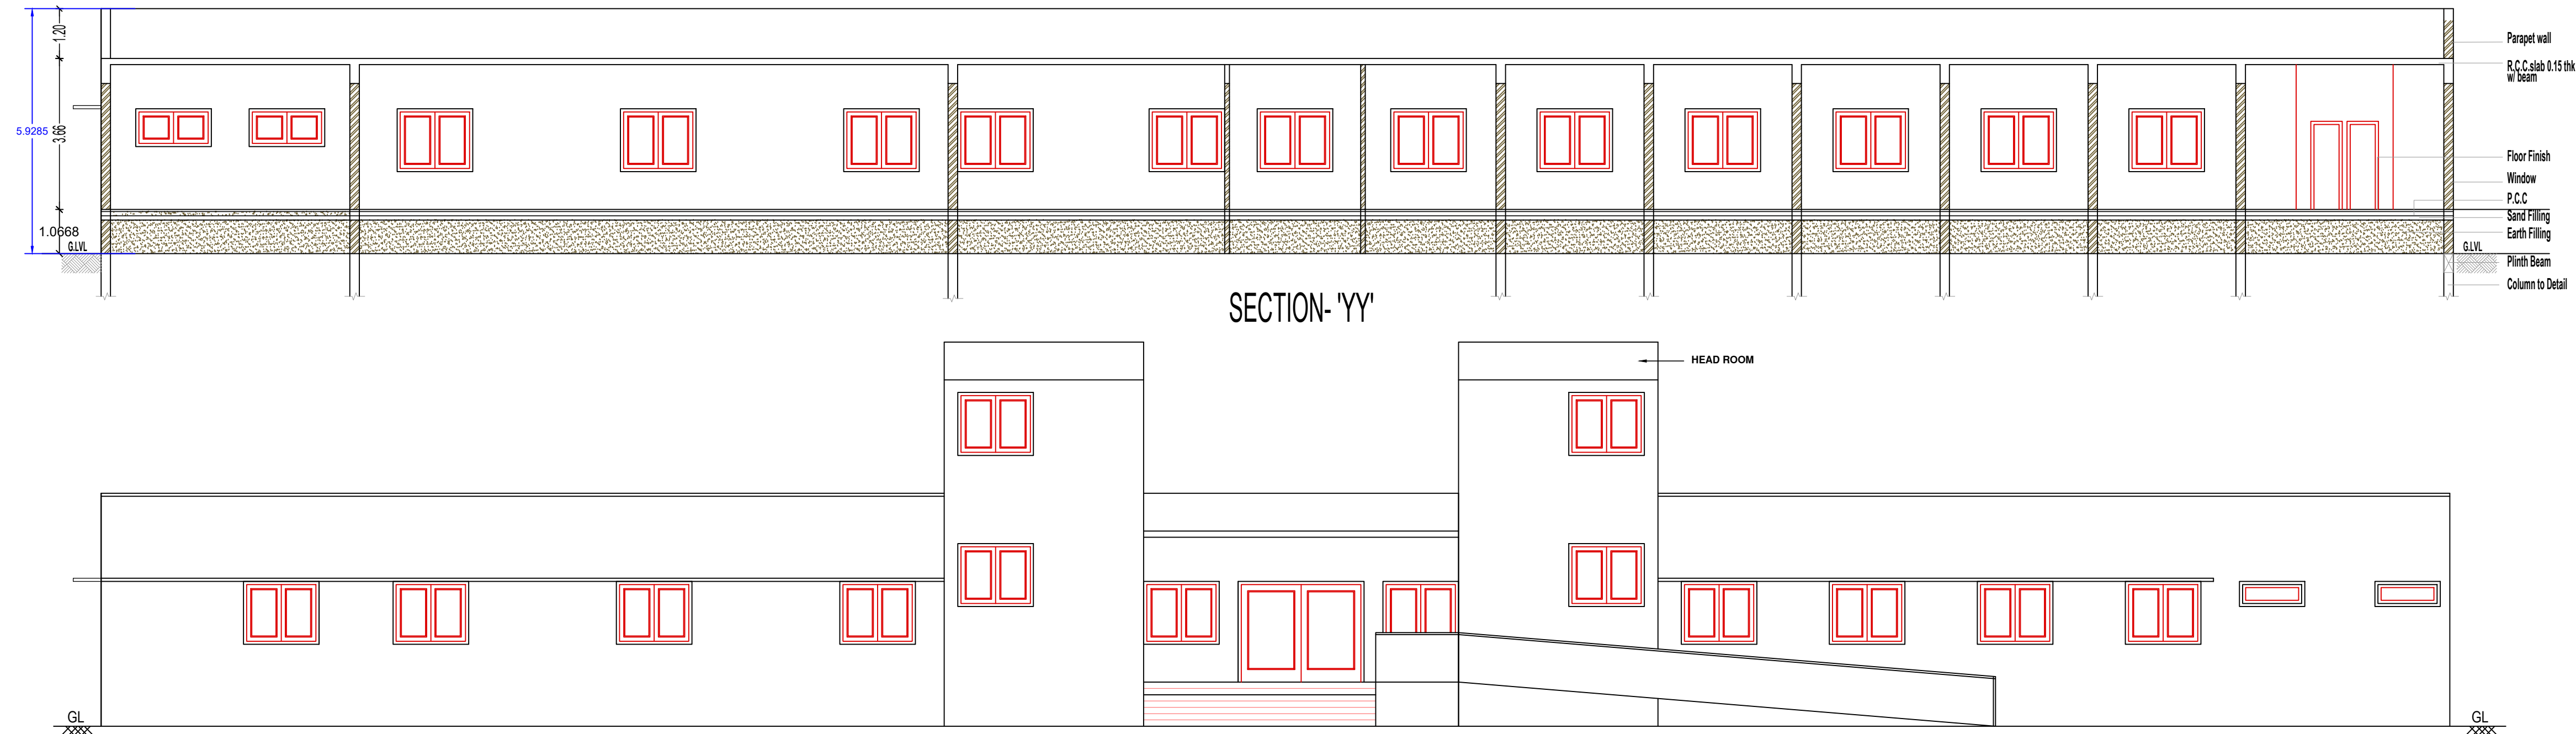

SCHEDULE OF JOINERIES

MD	-	MAIN DOOR	-	3.05 X 2.40M
D	-	DOOR	-	1.20 X 2.40M
D1	-	DOOR	-	0.76 X 2.10M
W	-	WINDOW	-	2.44 X 1.37M
W1	-	WINDOW	-	1.83 X 1.60M
V	-	VENTILATOR	-	1.52 X 0.61M

AREA DETAILS

BLOCK - 2	SQ.MT.	
	FSI	NON FSI
AREA OF GROUND FLOOR	841.20	
AREA OF HEAD ROOM		77.12
AREA OF RAMP		27.45
TOTAL AREA	841.20	104.57

NOTES:-

1. ALL DIMENSIONS ARE IN METRE
2. RAINWATER COLLECTION WELLS WILL BE PROVIDED
3. FIRE FIGHTING ARRANGEMENTS WILL BE PROVIDED
4. EMERGENCY ALARMS WILL BE PROVIDED
5. DRINKING WATER WILL BE PROVIDED
6. GROUND WATER SUMPS WILL BE PROVIDED
7. FILTERED RAIN WATER SUMPS WILL BE PROVIDED
8. EXHAUST FAN PROVISION IS MADE AT TOILET & WASH
9. SOLAR WATER HEATING SYSTEM PROVIDED.
10. RAINWATER HARVESTING FACILITIES PROVIDED.
11. WASTE WATER RECYCLING TRENCH AND TANK PROVIDED.
12. SEWAGE TREATMENT PLANT PROVIDED.
13. SEPTIC TANK PROVIDED.
14. WATER FACILITIES PROVIDED.
15. TRANSFORMER YARD PROVIDED.
16. FA - FIRE ALARAM PROVIDED
17. F E - FIRE SAFETY MEASURES PROVIDED.
18. SB - SAND BUCKET PROVIDED
19. FE - FIRE EXTINGUISHER PROVIDED



Er. S. Venkadesh
Er. S. VENKADESH
B.E., F.I.V., M.I.E., M.I.C.A., C.Engg., M.Sc(Vel),
Registered Construction Engineer
Reg. No: TJR/RCE/010/2024
DTCP - Thanjavur Region
No: 56, F3, Zahira Residency, 3rd Street,
Cauvery Nagar West, Thanjavur - 5. 098947 40036
E-mail: er.s.venkadesh@gmail.com

ENGINEER

Er. S. Venkadesh
Er. S. VENKADESH
B.E., F.I.V., M.I.E., M.I.C.A., C.Engg., M.Sc(Vel),
Registered Structural Engineer Grade - II
Reg. No: TJR/RSE-II/014/2024
DTCP - Thanjavur Region
No: 56, F3, Zahira Residency, 3rd Street,
Cauvery Nagar West, Thanjavur - 5. 098947 40036
E-mail: er.s.venkadesh@gmail.com

Er. S. Venkadesh
Er. S. VENKADESH
B.E., F.I.V., M.I.E., M.I.C.A., C.Engg., M.Sc(Vel),
Registered Engineer Grade - I
Reg. No: TJR/RE-I/032/2024
DTCP - Thanjavur Region
No: 56, F3, Zahira Residency, 3rd Street,
Cauvery Nagar West, Thanjavur - 5. 098947 40036
E-mail: er.s.venkadesh@gmail.com

SWP / DTCP / PD / BPA No - 44 / 2024

Dr. S. Senthamil Kumar
Dr. S. Senthamil Kumar, M.E., Ph.D., F.I.G.S., M.I.E.I.,
egd. Geotechnical Engineer-No 001/RGTE/2024
703, Plot No.29, O.M. Rajoo Nagar,
Near New Bus Stand, Thanjavur - 613 005
Mail: senthamilkumar@yahoo.co.in,
Cell: 94439 76090

JOINT DIRECTOR / DEPUTY DIRECTOR (i/c)
DISTRICT TOWN AND COUNTRY PLANNING OFFICE
PUDUKKOTTAI DISTRICT

Eight ways to know a piece of land before you pay for it.

This report covers one part of the picture. These cover the rest, drawn from the same government records, for any property in Tamil Nadu.

LandLens One

Ask anything about a property and get an answer grounded in live government records, with the sources shown.

[/landlens/one](#)



Verify My Land

Every record check run on one property and returned as a single report.

[/landlens/verify-my-land](#)



Legal Opinion

An advocate's written opinion on the title, built on the records we pull for it.

[/landlens](#)



One Map

Every layer on one map: the parcel, its boundary, zoning, water bodies and what sits around it.

[/landlens/one/map](#)



PriceMap

What land actually changed hands for around this plot, taken from the registered deeds.

[/landlens/pricemap](#)



Build Scope

What you are allowed to build here: floor space, height, coverage and setbacks.

[/landlens/build-scope](#)



Property Tracker

Watch a property and hear about it when something new is registered against it.

[/landlens/property-tracker](#)



Deal Room

Run the transaction in one place: documents, stamping, signatures and the parties.

[/landlens/deal-room](#)



Twenty-four checks you can run yourself, at no cost.

Records and verification

The registers themselves, read for you.

Encumbrance Certificate

Patta and Chitta

Field Measurement Sketch

EC Analyzer

Bank charge check

Court case search

Seller background check

Approval check by survey

Value and duty

What it is worth and what it costs to register.

Guideline value by street

Guideline value by survey

Stamp duty and registration fees

Capital gains

Floor space index

Area unit converter

Zoning and land use

What the plan says can happen on this land.

Land use zone finder

CMDA land use check

Coastal regulation zone

Master plan check

Water bodies finder

Airport height clearance

Registers and directories

Who holds it, and which office keeps the record.

Find your registering office

Temple property check

Waqf property check

RERA register



Every free tool
/tools



Services we run
for you
/services



The LandLens
suite
/landlens/one



Every claim in this document traces back to a government record.

Legal opinions, due diligence and title verification

Building plan, layout and sub-division approvals

Completion and occupancy certificates, regularisation

Escrow, negotiation and NRI property management

Land survey, soil testing, architecture and construction

Verified RealEstate
3/350/2 Mettukuppam,
OMR Thoraipakkam,
Chennai 600 097, India
hello@verified.realestate
+91 9996 12 9996

Prepared from the registers named on the page each finding sits on. Where a register could not be read, this document says so in its place rather than leaving the gap to be read as a clean result.

