

PP

APPROVAL RECORD

Planning Permission

Pudukkottai district, Tamil Nadu

APPROVAL TYPE

Building Plan

ISSUING AUTHORITY





Rural Panchayat

The approval as the planning authority issued it, reproduced in full behind this page.

An approval speaks to what was sanctioned, not to what was built. Completion is a separate record.

PLAN SHOWING THE PROPOSED CONSTRUCTION OF R.C.C ROOF GROUND AND FIRST FLOOR RESIDENTIAL BUILDING IN SF.NO:469/2AA2,PATTA NO:3238 AT PONNANVIDUTHI VILLAGE AND RURAL PANCHAYAT,KARAMBAKUDI TALUK AND PUDUKKOTTAI DISTRICT.


OWNER NAME : PALANIYAPPAN S/o RAMAKONAR

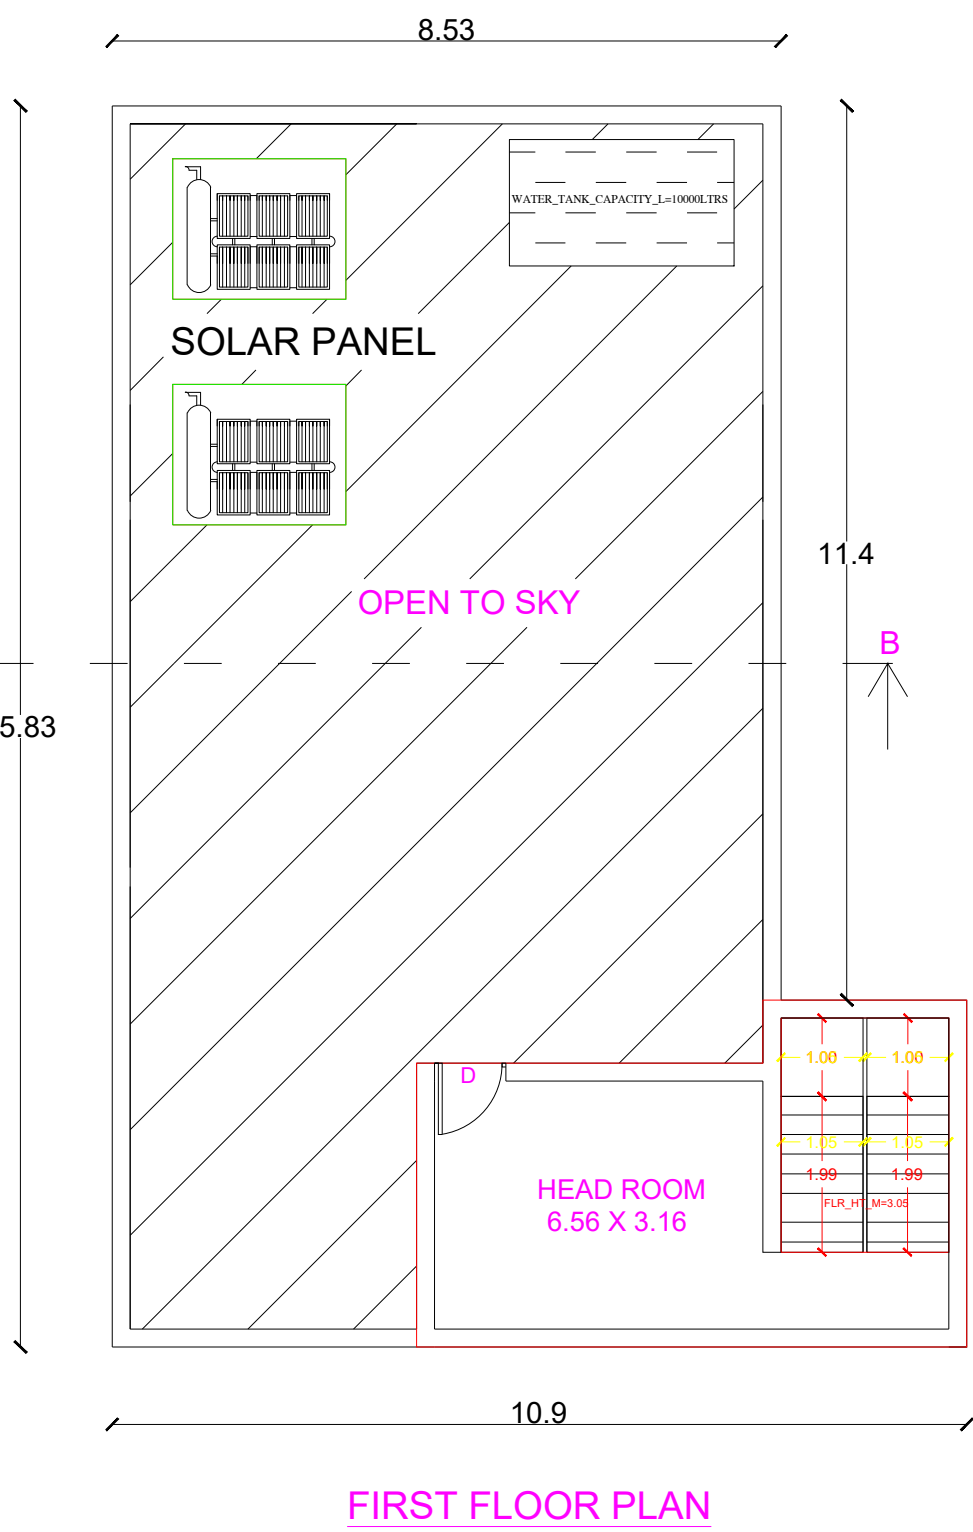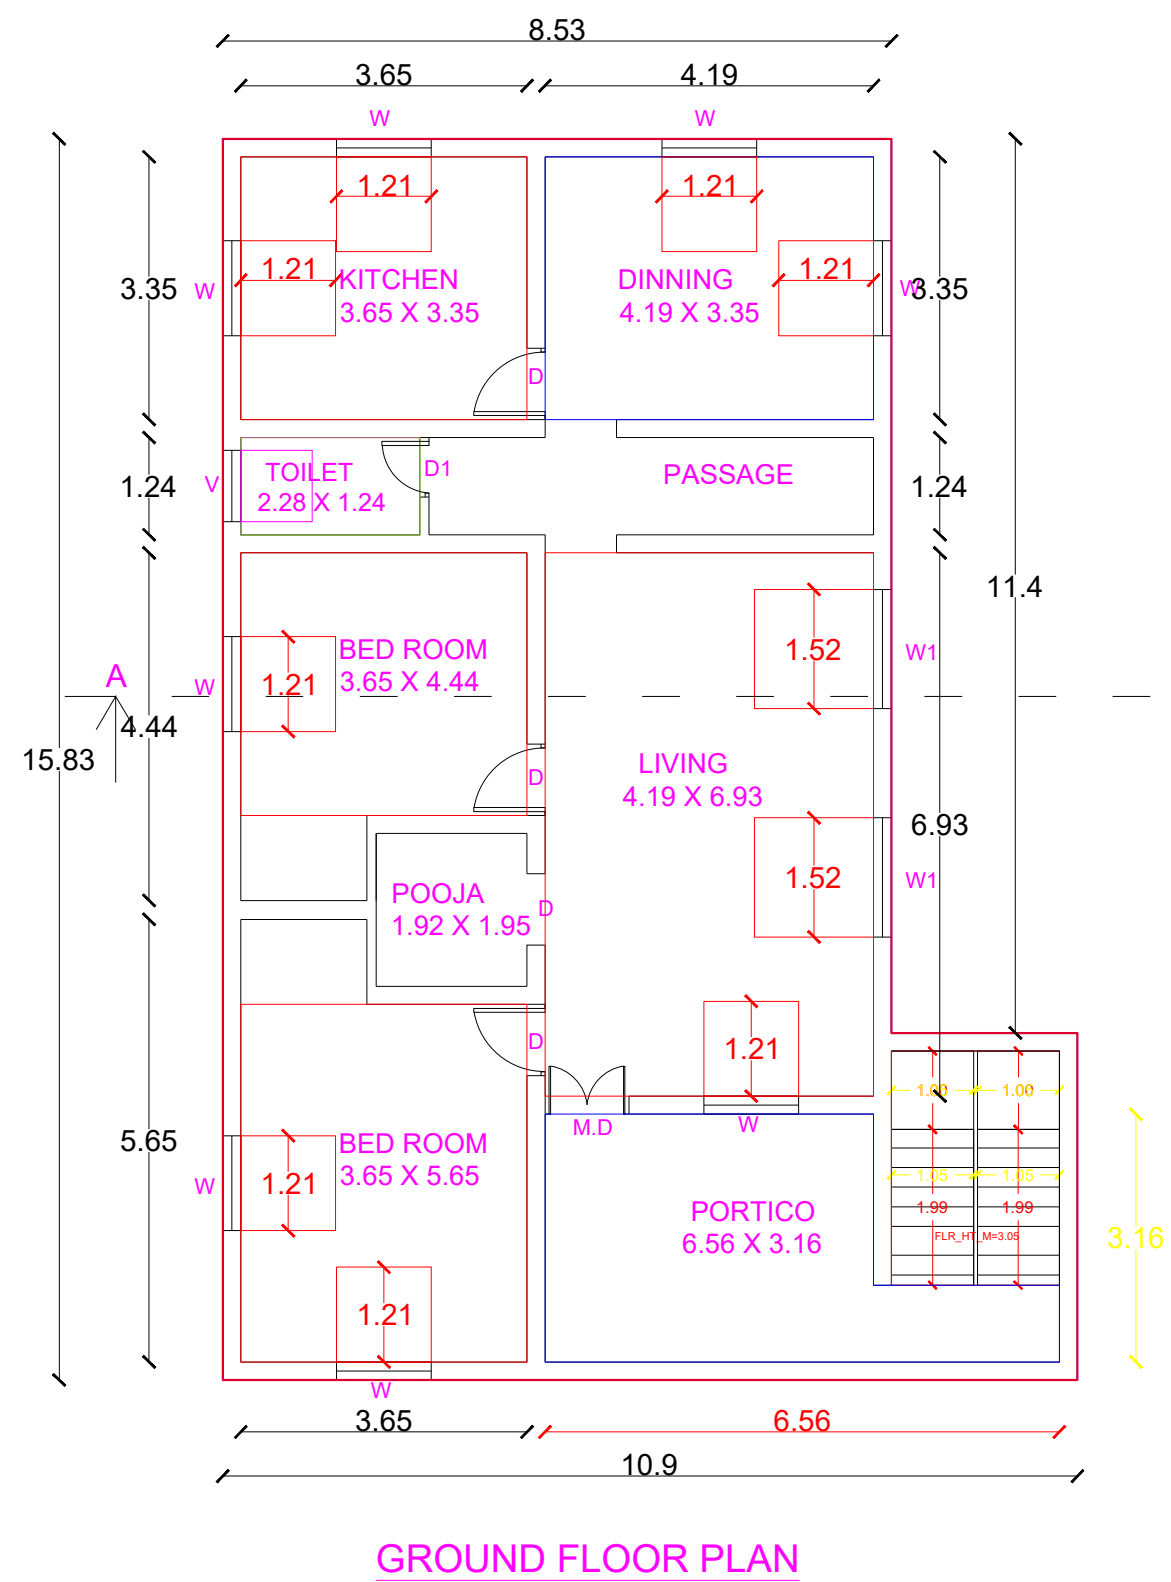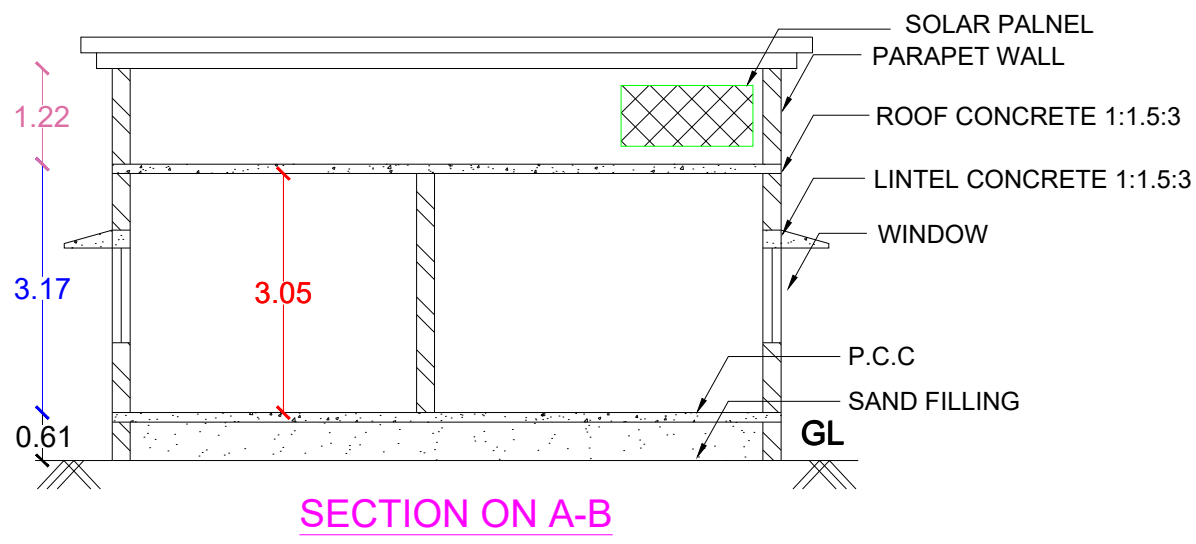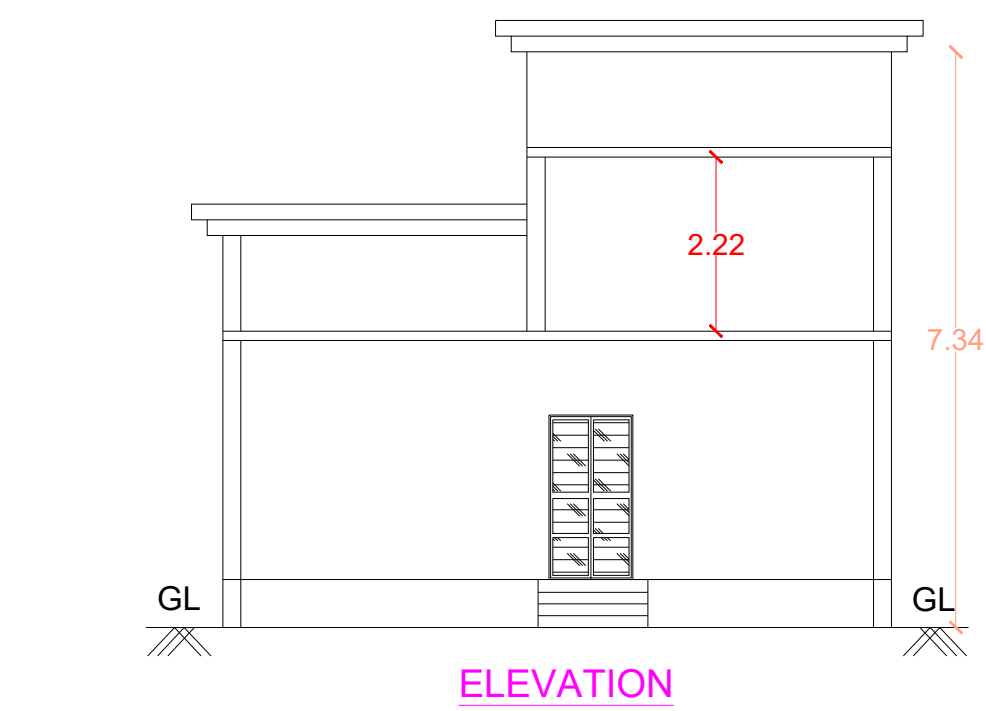

SF.NO:
469/2H2B1

SF.NO:
469/2G2

N

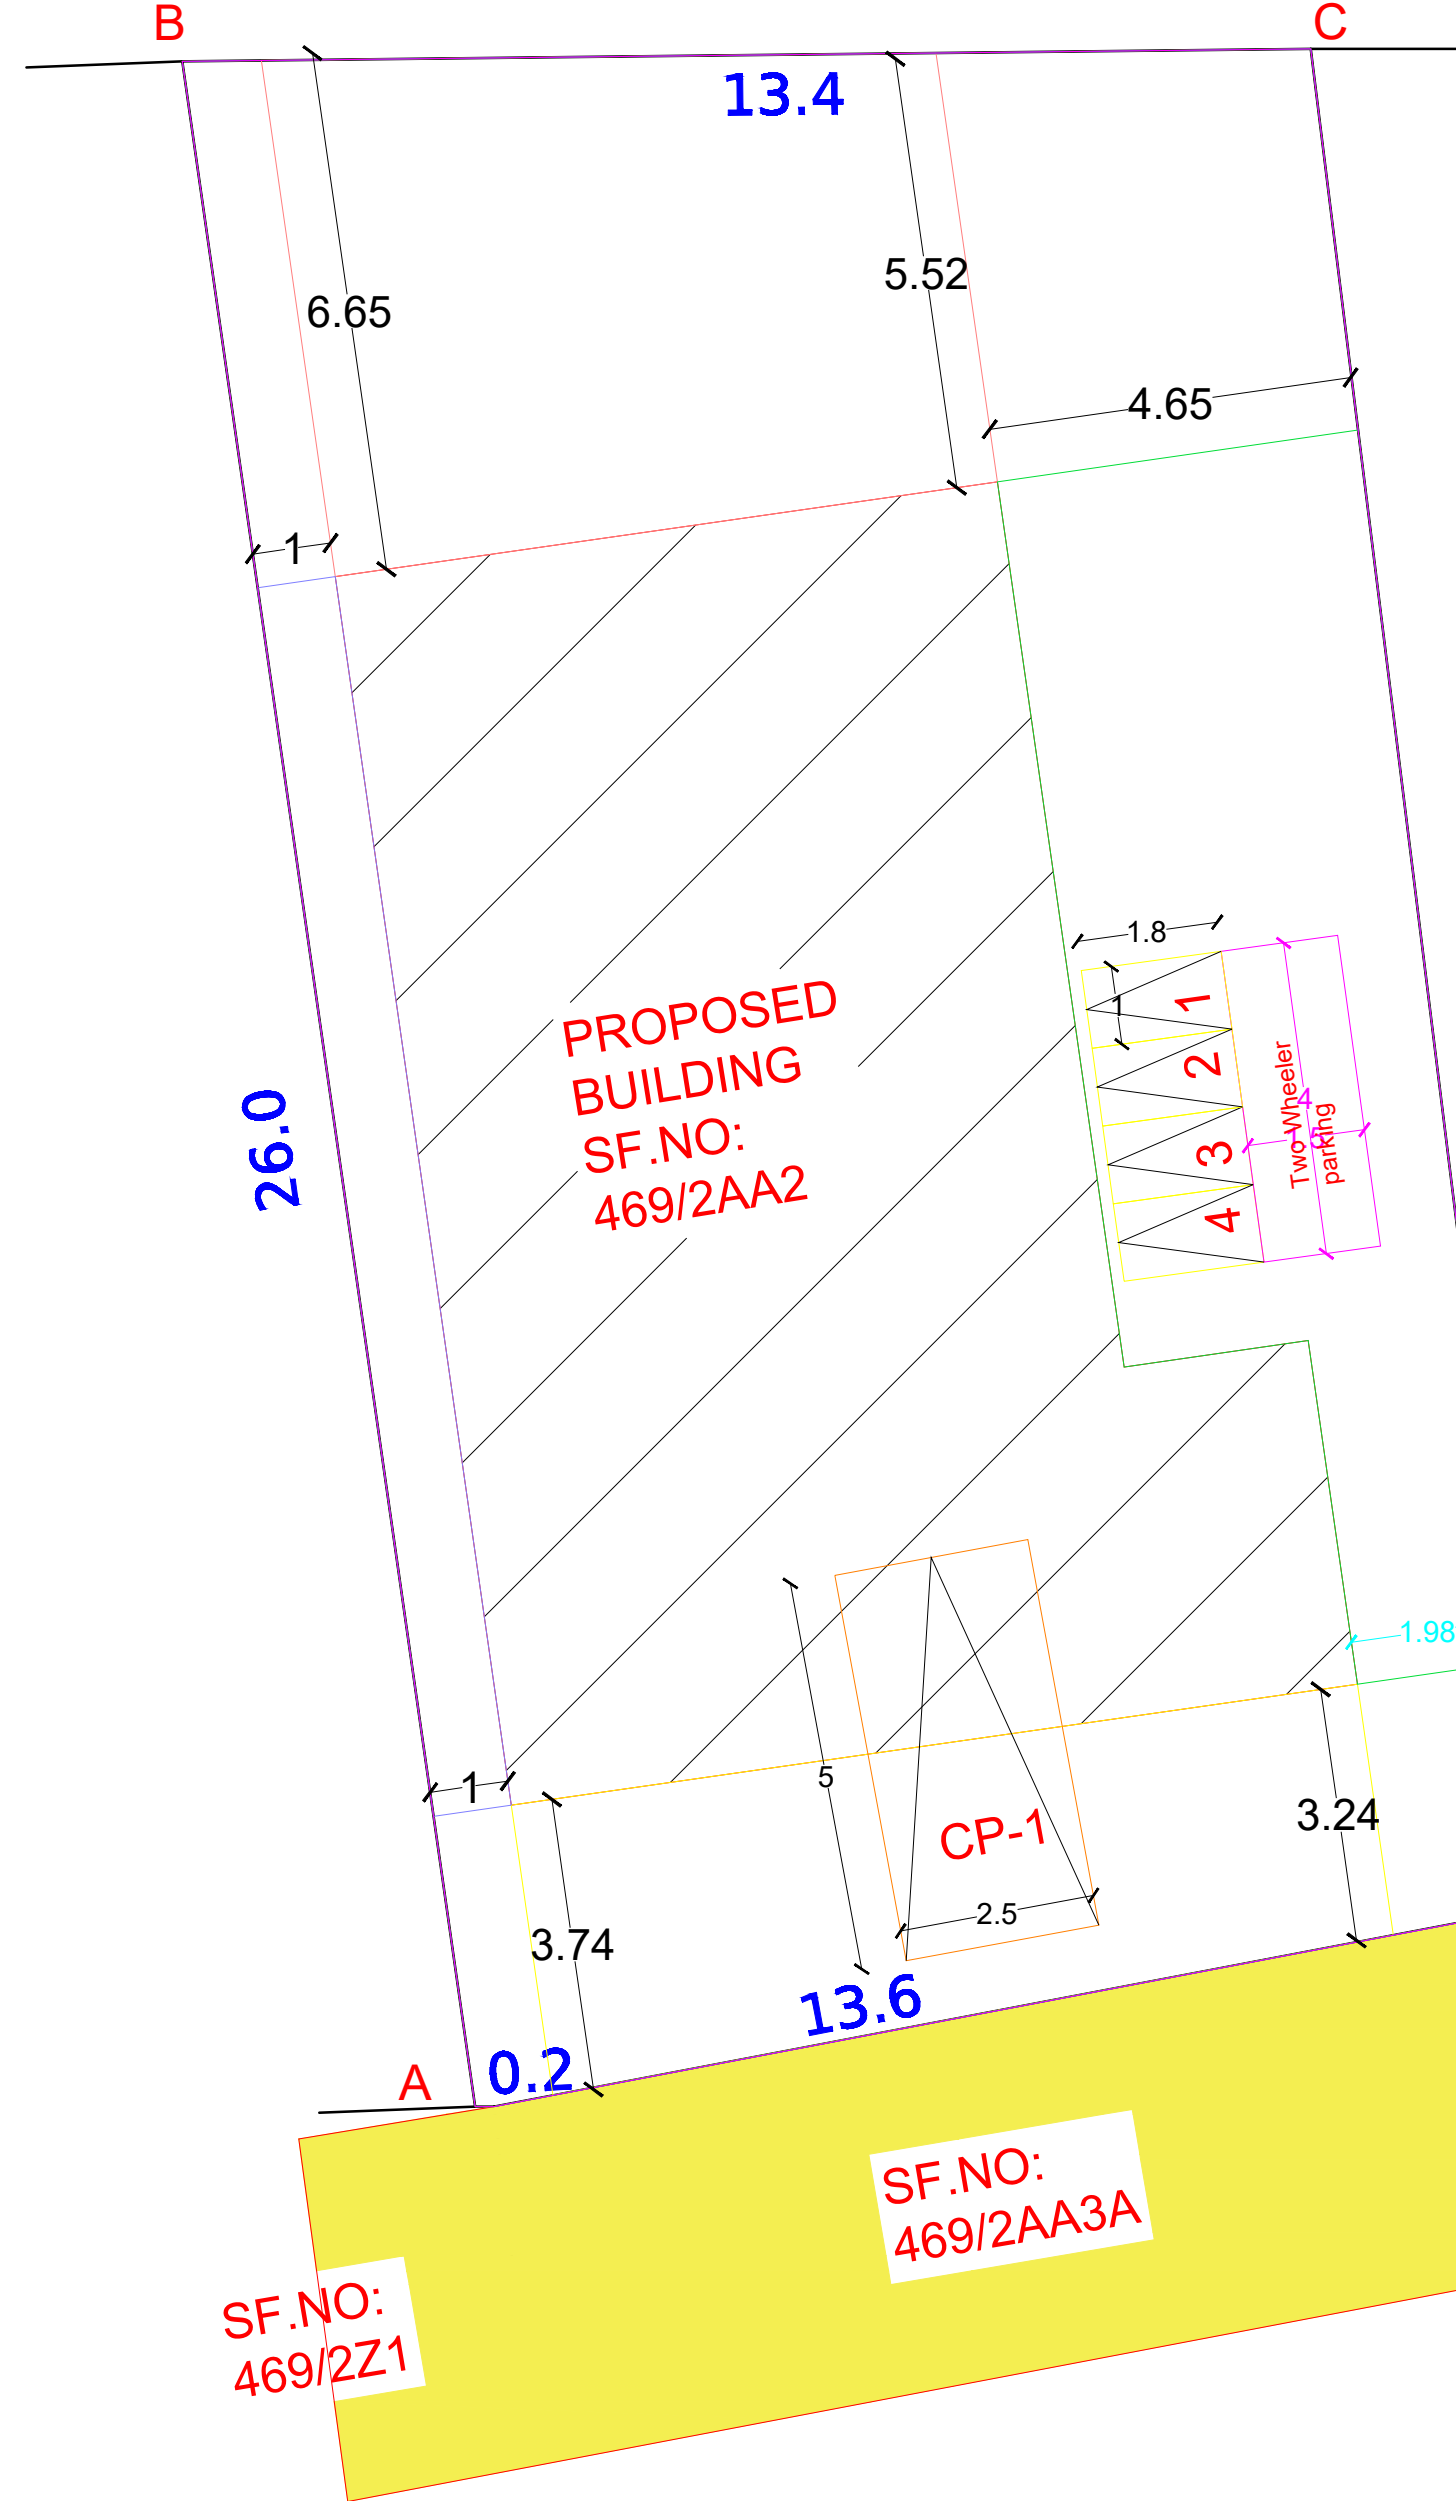

SF.NO:
469/2AB1

SITE PLAN
1:100

SF.NO:
469/2AB2A

SF.NO:
469/2AA3A

SF.NO:
469/2Z1

PUDUKKOTTAI DISTRICT
KARAMBAKUDI TALUK,PONNANVIDUTHI VILLAGE
PANCHAYAT

Online Application no :
Scrutiny Reference :

PARKING DETAILS

DESCRIPTION	REQUIRED	PROVIDED
CAR PARKING SPACE	1	1
TWO WHEELER PARKING SPACE	1	4

F.S.I = 145.52 / 353.19 = 0.412

SCALE 1: 100

ALL DIMENSION ARE IN METER

SCHEDULE OF JOINERIES:

Short.ct	Description	Dimension(m)
M.D	Main Door	1.07 x 2.13
D	Door	0.91 x 2.13
D1	Toilet/bath Door	0.76 x 2.13
W	Window	1.21 x 1.21
W1	Window	1.52 x 1.52
V	Ventilator	0.91 x 0.91

Note:

- 1.Waste water used for kitchen garden purpose
2. Solar water heater to be Provided
3. Exhaust fan used for kitchen
4. Rain water Storage Tank to be Provided
- 5.Septic tank dispersion trench to be Provided
- 6.Excluding corridor & staircase 5% of Plinth Area
- 7.Fire Resistance to be provided
- 8.Emergency alarm to be provided
- 9.Drinking water to be provided
- 10.Solid waste tub to be Provided
- 11.Waste water from recycled water tank & Trench connected to sullage disposal tank.
- 12.'U' traps provided in septic tank to prevent curb breeding of mosquitoes.

SLNO	DESCRIPTION	Sq.ft	Sq.mt
1	Area of site		
	Super Imposed plot Area	3,801.73	353.19
	Document Area	3,444.48	320.00
	FMB/PLR Plot Extent	3,444.48	320.00
2	GROUND FLOOR PROPOSED	1,566.37	145.52
3	FIRST FLOOR HEAD ROOM	296.11	27.51
4	VACANT AREA	2,235.36	207.67

Signature


Applicant

OWNER NAME : PALANIYAPPAN S/o RAMAKONAR

Er.S.SUHAIB AHMED D.C.E.,B.E.,
Registered Engineer / Consulting Architect
NOBLE BUILDERS
13 No.6362, THIRUKODAI, PUDUKKOTTAI-622 003
Cell:96 55 720 786

Registered Engineer



Er.S.Suhaib Ahamed D.C.E.,B.E.,
Registered Engineer / Consulting Architect
NOBLE BUILDERS
Architects & Engineers
Branch - 13 No.6362, Thirukodai, Thiruvananthapuram, Pudukkottai
Cell: 9655-720-786

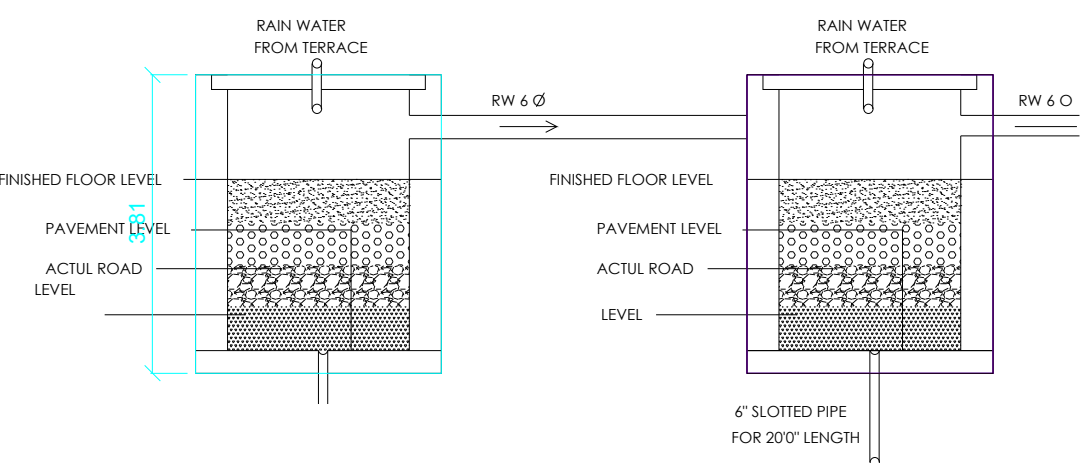



SOLAR_WATER_HEATER

Y_L=1000


RWH_CAPACITY_L=1000

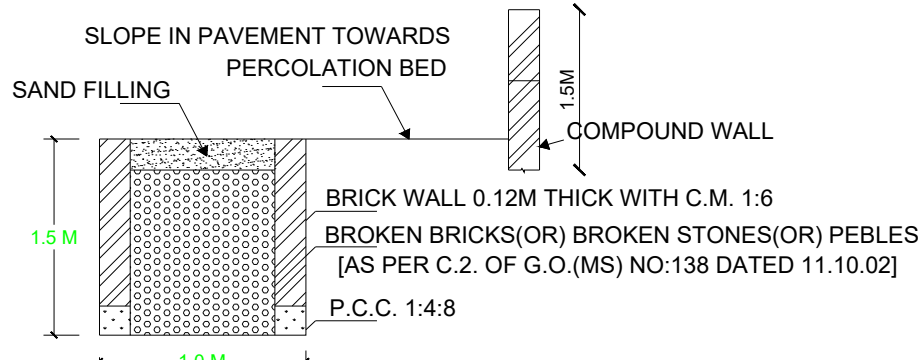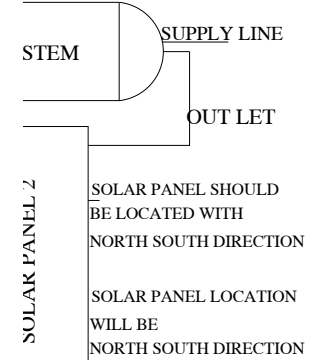


SECTION OF RAIN WATER PERCOLATION BED

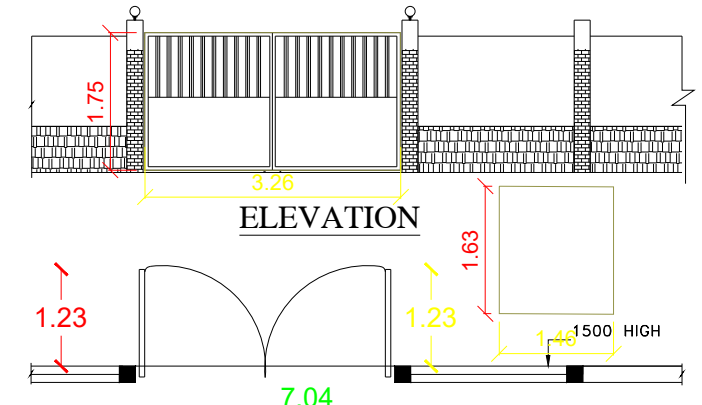 


Compound wall Detail

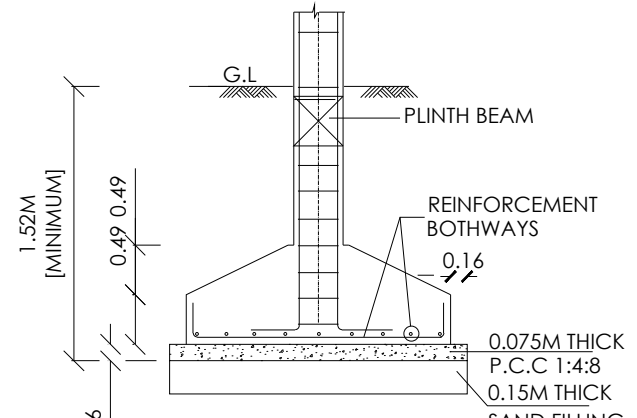


FOUNDATION DETAILS

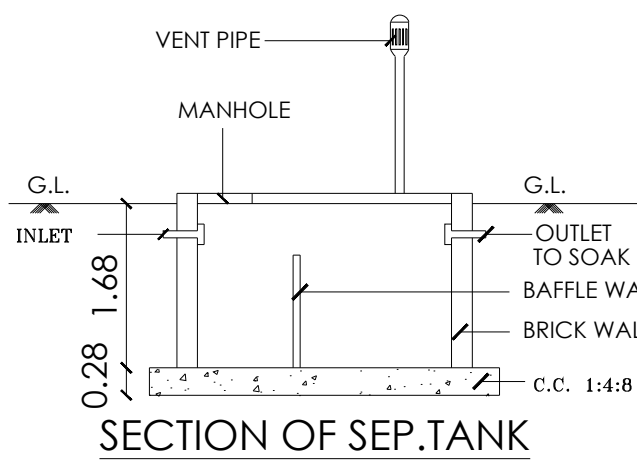


SECTION OF SEP.TANK

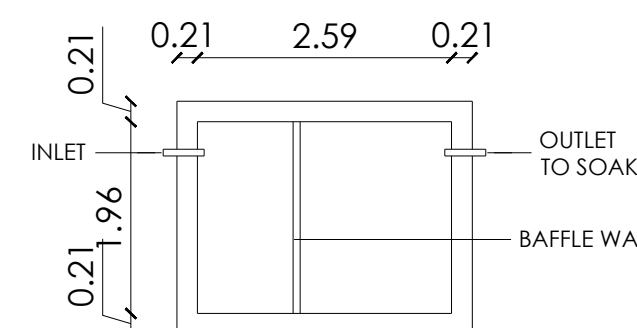

PLAN SEPTIC. TANK

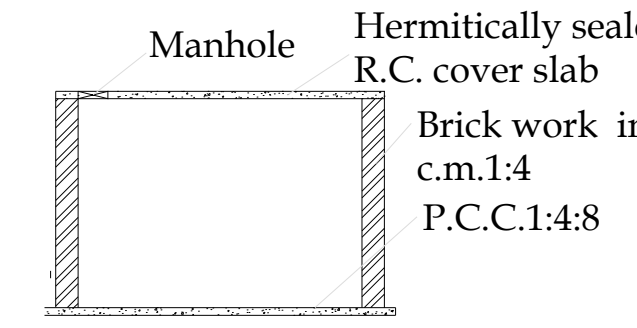

Section On 'Y-Y'

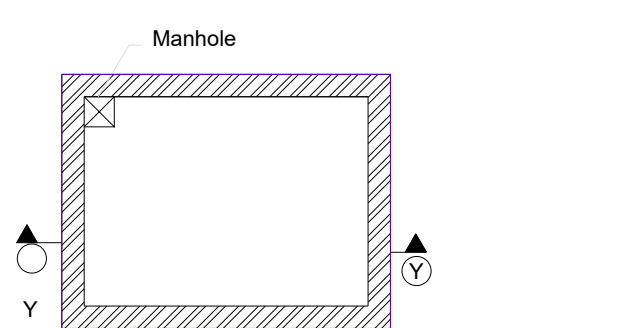

Sump Detail - Plan
SUMP_CAPACITY_L=1000LTRS



SOLAR WATER HEATER SYSTEM

Eight ways to know a piece of land before you pay for it.

This report covers one part of the picture. These cover the rest, drawn from the same government records, for any property in Tamil Nadu.

LandLens One

Ask anything about a property and get an answer grounded in live government records, with the sources shown.

[/landlens/one](#)



Verify My Land

Every record check run on one property and returned as a single report.

[/landlens/verify-my-land](#)



Legal Opinion

An advocate's written opinion on the title, built on the records we pull for it.

[/landlens](#)



One Map

Every layer on one map: the parcel, its boundary, zoning, water bodies and what sits around it.

[/landlens/one/map](#)



PriceMap

What land actually changed hands for around this plot, taken from the registered deeds.

[/landlens/pricemap](#)



Build Scope

What you are allowed to build here: floor space, height, coverage and setbacks.

[/landlens/build-scope](#)



Property Tracker

Watch a property and hear about it when something new is registered against it.

[/landlens/property-tracker](#)



Deal Room

Run the transaction in one place: documents, stamping, signatures and the parties.

[/landlens/deal-room](#)



Twenty-four checks you can run yourself, at no cost.

Records and verification

The registers themselves, read for you.

Encumbrance Certificate

Patta and Chitta

Field Measurement Sketch

EC Analyzer

Bank charge check

Court case search

Seller background check

Approval check by survey

Value and duty

What it is worth and what it costs to register.

Guideline value by street

Guideline value by survey

Stamp duty and registration fees

Capital gains

Floor space index

Area unit converter

Zoning and land use

What the plan says can happen on this land.

Land use zone finder

CMDA land use check

Coastal regulation zone

Master plan check

Water bodies finder

Airport height clearance

Registers and directories

Who holds it, and which office keeps the record.

Find your registering office

Temple property check

Waqf property check

RERA register



Every free tool
/tools



Services we run
for you
/services



The LandLens
suite
/landlens/one



Every claim in this document traces back to a government record.

Legal opinions, due diligence and title verification

Building plan, layout and sub-division approvals

Completion and occupancy certificates, regularisation

Escrow, negotiation and NRI property management

Land survey, soil testing, architecture and construction

Verified RealEstate
3/350/2 Mettukuppam,
OMR Thoraipakkam,
Chennai 600 097, India
hello@verified.realestate
+91 9996 12 9996

Prepared from the registers named on the page each finding sits on. Where a register could not be read, this document says so in its place rather than leaving the gap to be read as a clean result.

