


SITE PLAN SHOWING THE PROPOSED CONSTRUCTION OF SCHOOL BUILDING IN S.F.NO:73/7, 73/8A,73/9A AT PILLUVALASAI VILLAGE AND VELVARAI PANCHAYAT IN AVUDAIYARKOIL TALUK OF PUDUKKOTTAI DISTRICT.

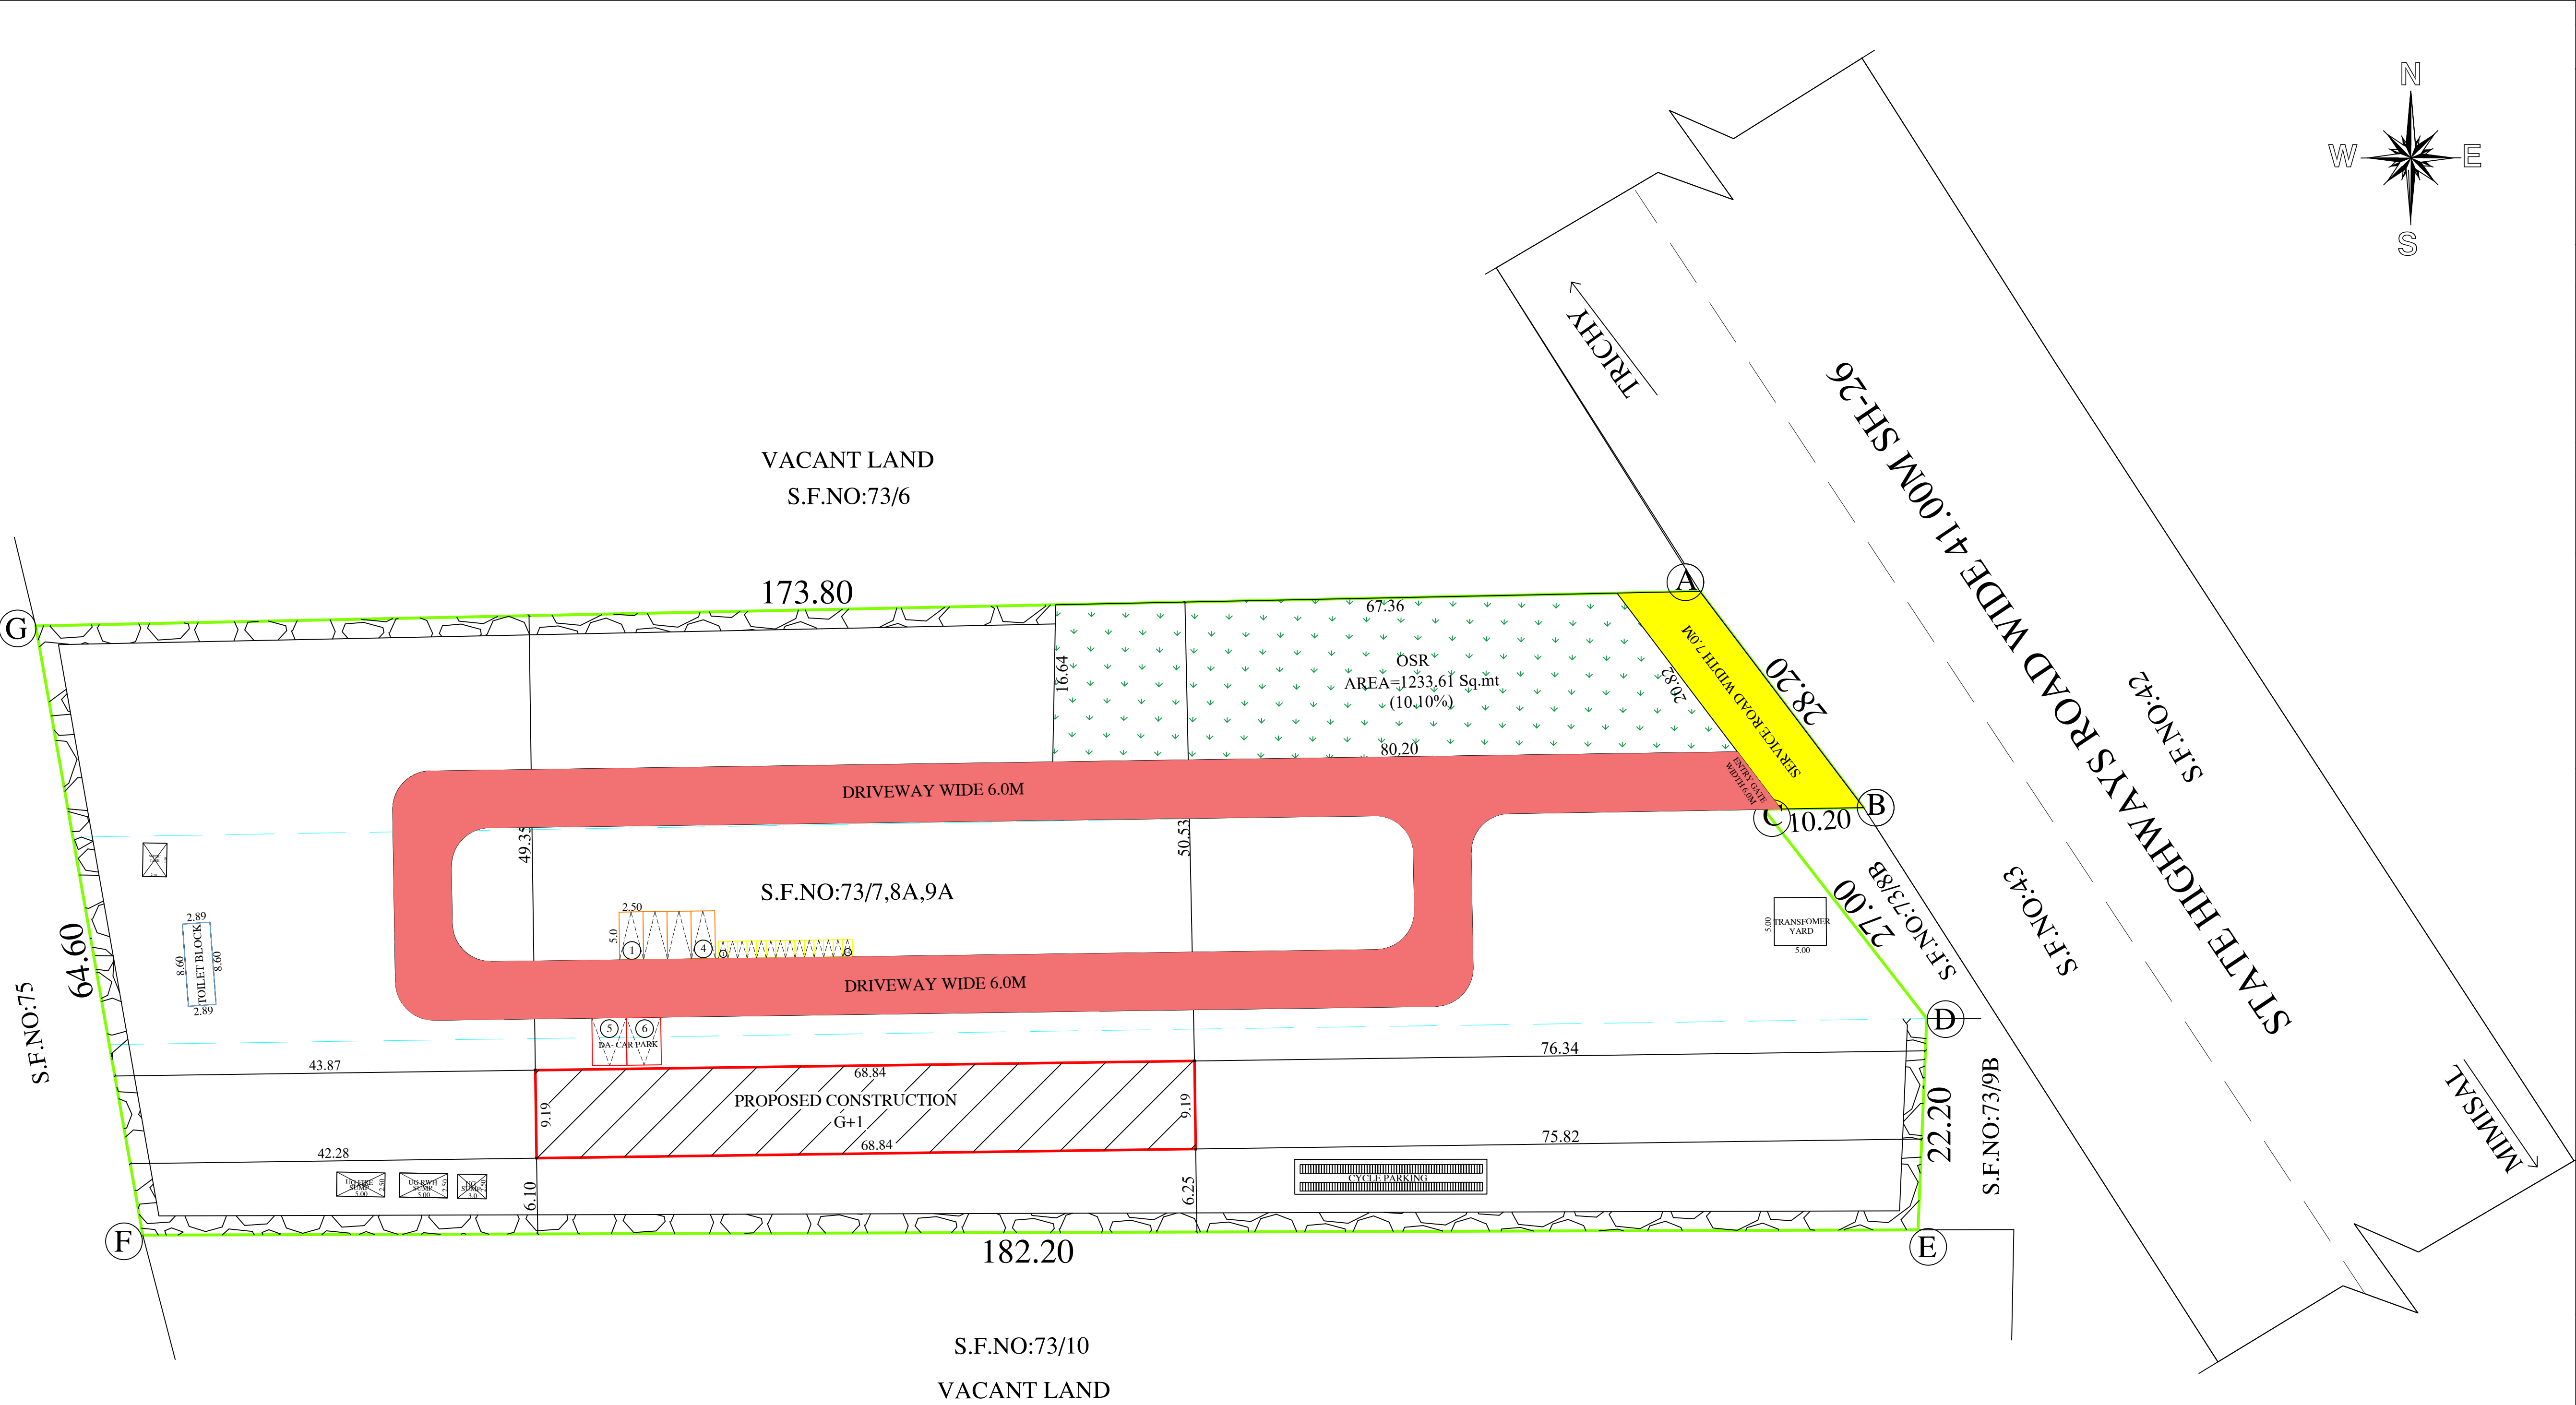

Sheet No- 1 of 2			
DISTRICT TOWN AND COUNTRY PLANNING OFFICE			
PUDUKKOTTAI DISTRICT			
ONLINE APPLICATION NO:			
DWG SCRUTINY NO:			
AREA STATEMENT		Sq.mt	
SITE AREA (As Per Document)		11652.00	
SITE AREA (As Per Patta)		11652.00	
SITE AREA (As Per Site Condition)		11652.00	
SITE AREA (minimum of above shall be taken into account)			
PROPOSED BUILDING			
DESCRIPTION	FSI AREA Sq.Mt	NON FSI AREA Sq.Mt	TOTAL BUILT UP AREA Sq.Mt
GROUND FLOOR	632.64	-	632.64
FIRST FLOOR	632.64	-	632.64
HEAD ROOM AREA	-	82.00	82.00
TOTAL AREA	1265.28	-	1347.28
F.S.I ACHIEVED = 1265.28 /11652.00=0.10 < 2.0			
PARKING DETAILS			
DESCRIPTION	REQUIRED	PROVIDED	
CAR PARKING SPACE (Including PCP Parking)	4 Nos	6 Nos	
TWO WHEELER PARKING SPACE (Including PCP Parking)	13 Nos	14 Nos	
CYCLE PARKING SPACE	122 Nos	124 Nos	
Note:			
ALL DIMENSION ARE IN METER			
SCHEDULE OF JOINERIES:			
D -DOOR	-	1.20 X 2.13M	
D2 -DOOR	-	0.76 X 2.13M	
W-WINDOW	-	1.53 X 1.50M	
W1,O-WINDOW	-	1.22 X 1.37M	
V-VENTILATOR	-	0.91X 0.91	
Applicant Signature			
Registered Engineer			
Structural Engineer Signature			
SWP/BP/D.DTCP(PD) No. ----- /2025			
Assistance Director/Deputy Director (i/c) District Town and Country Planning office Pudukkottai District			

PLAN SHOWING THE PROPOSED CONSTRUCTION OF SCHOOL BUILDING IN S.F.NO:73/7, 73/8A,73/9A AT PILLUVALASAI VILLAGE AND VELVARAI PANCHAYAT IN AVUDAIYARKOIL TALUK OF PUDUKKOTTAI DISTRICT.

Online Application No:

ALL DIMENSION ARE IN METER


Colour Index

Existing Road


Site Boundry

Proposed Building


Driveway

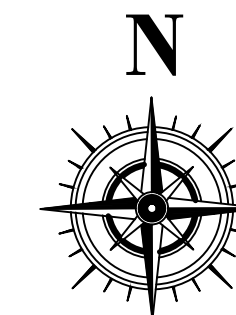


SCALE: 1:100

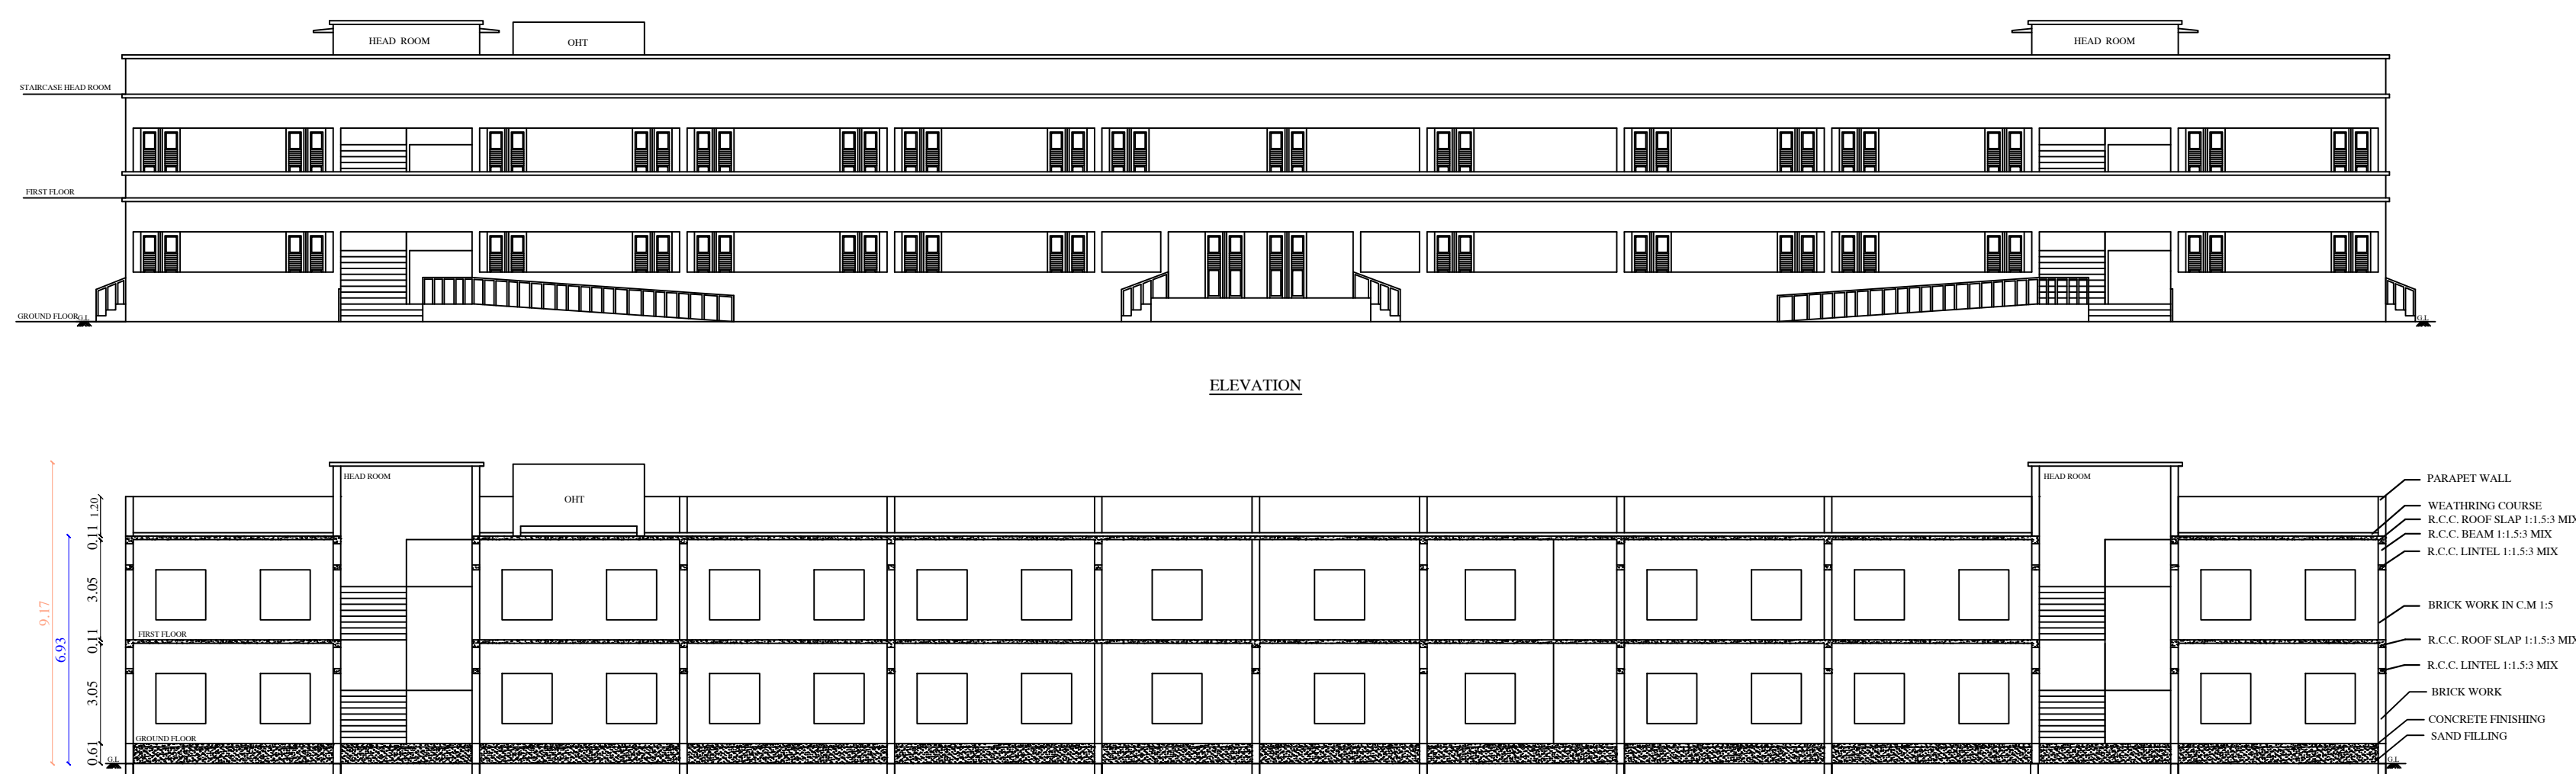


ELEVATION

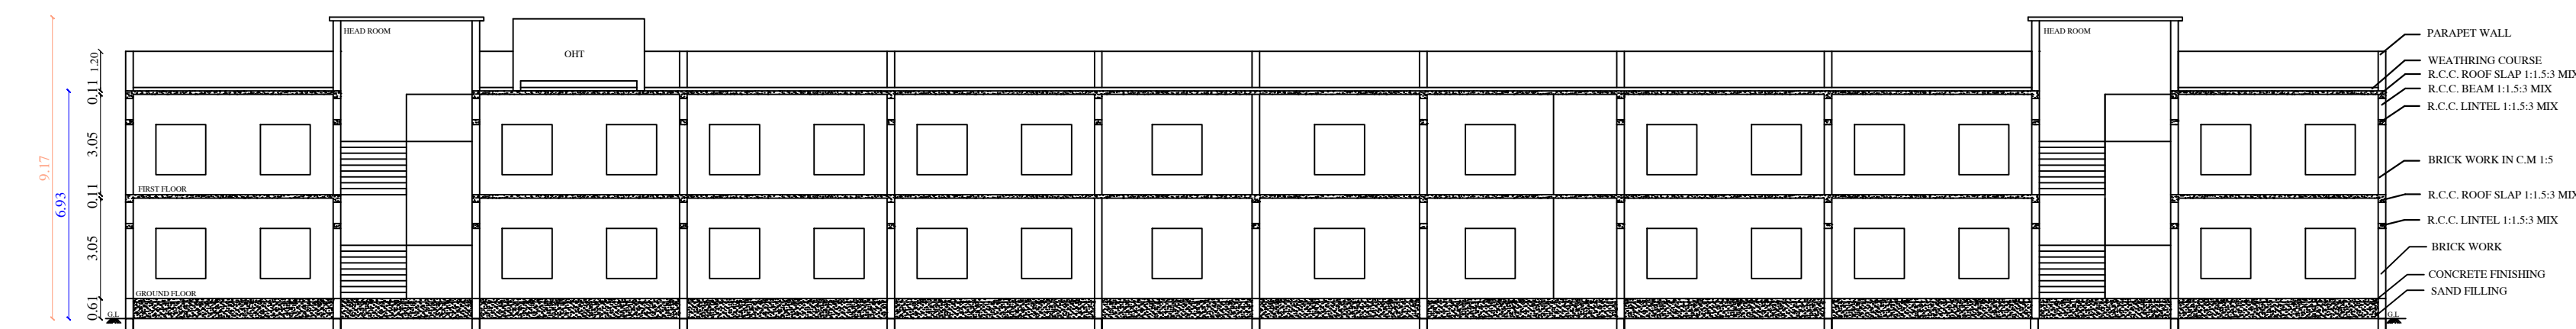


SECTION ON A-A

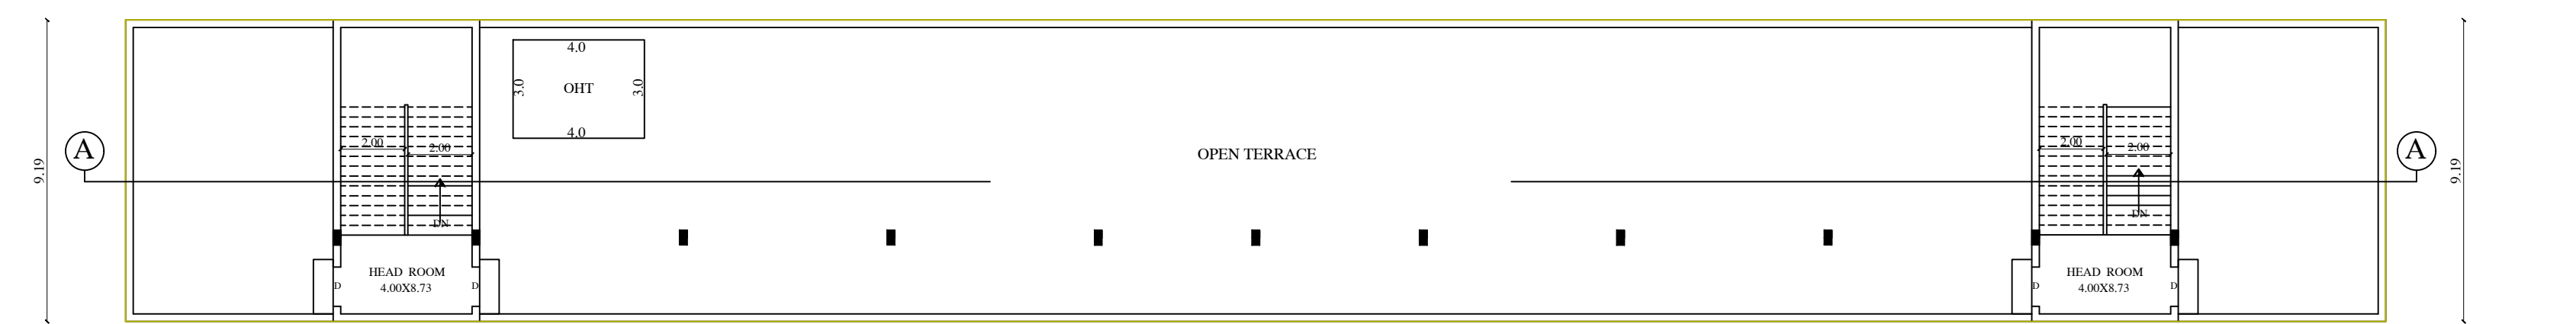


TERRACE FLOOR PLAN

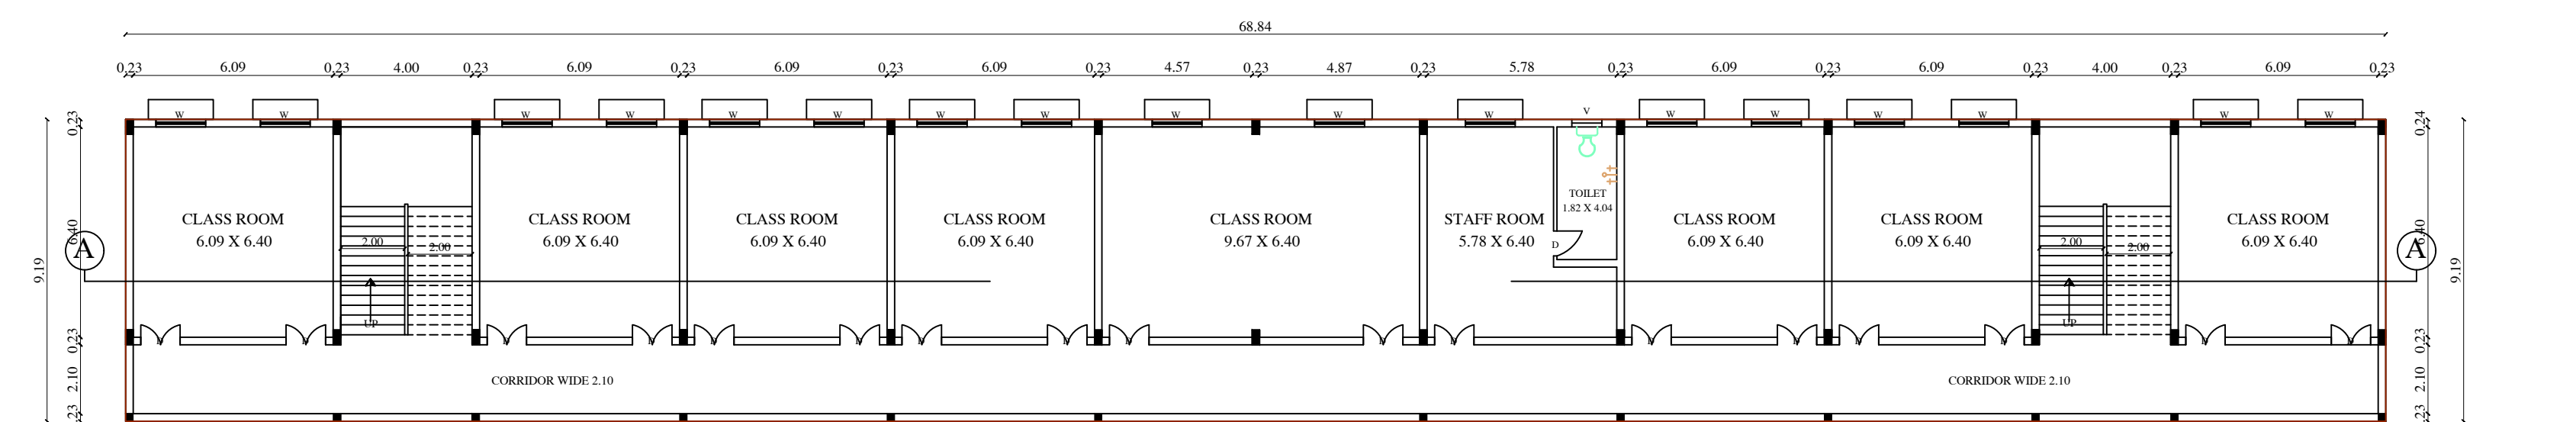


PRO-FIRST FLOOR PLAN

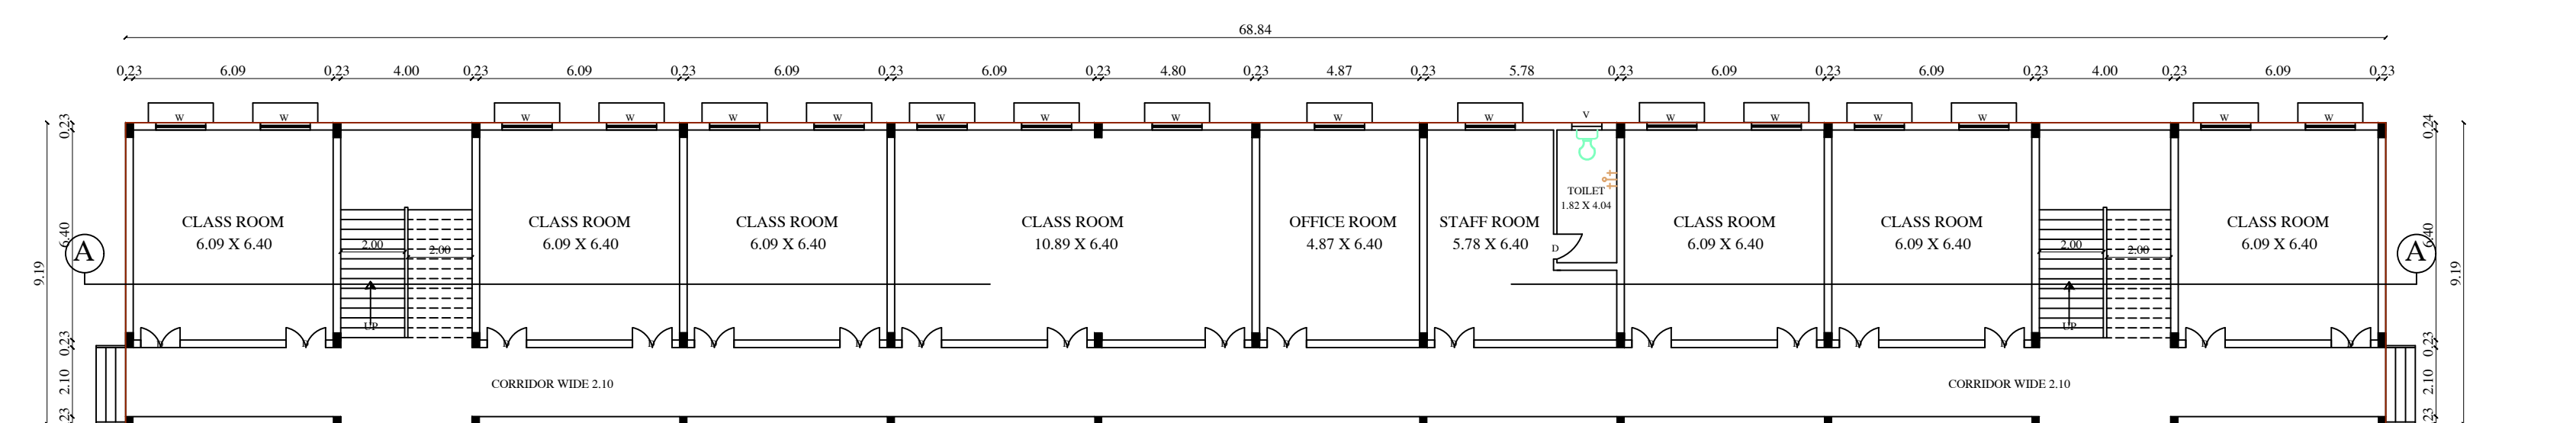


PRO.GROUND FLOOR PLAN

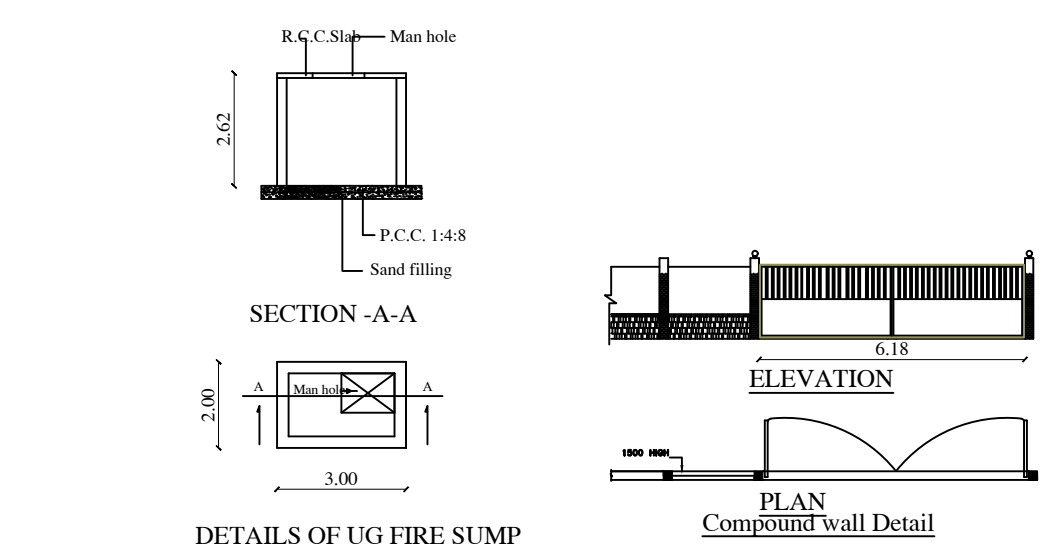


Signature Not
Verified

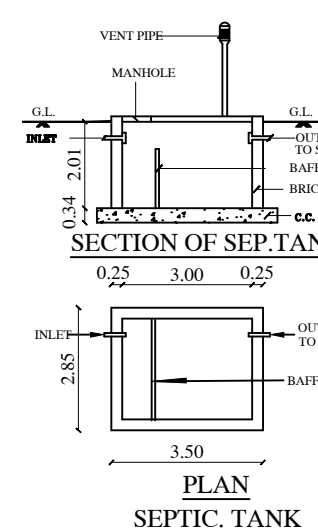


PLAN
SEPTIC. TANK

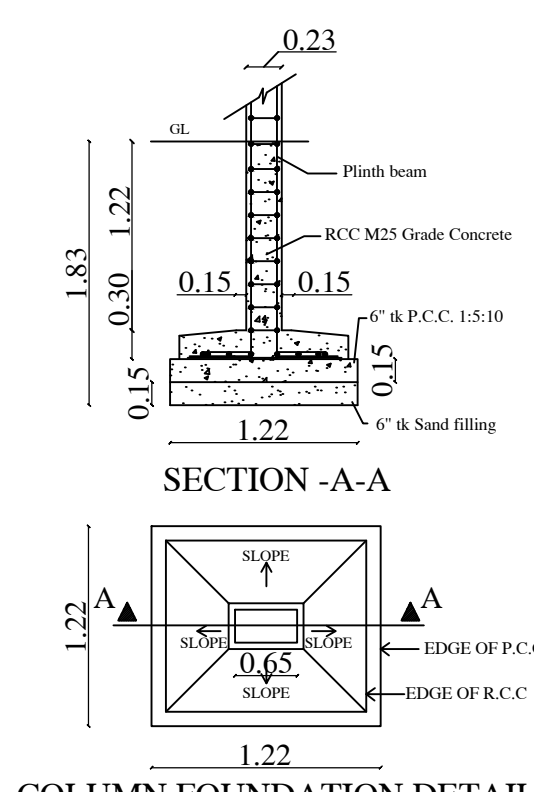


COLUMN FOUNDATION DETAIL

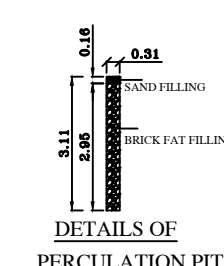

DETAILS OF

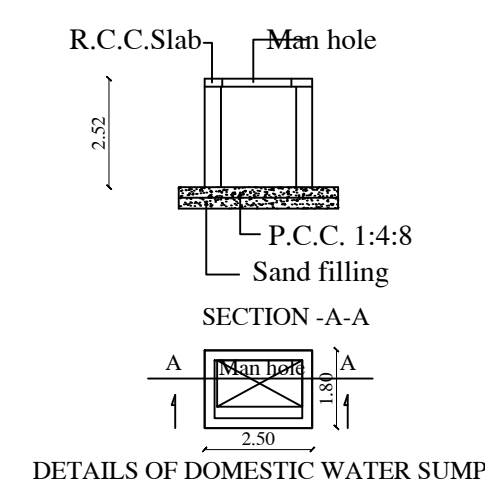

DETAILS OF DOMESTIC WATER SUMP

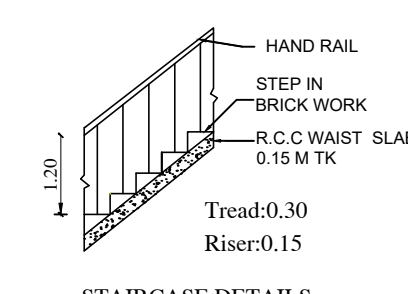

STAIRCASE DETAILS

SCHEDULE OF JOINERIES:

D1 -DOOR	-	2.10 X 2.13M
D2,GD -DOOR	-	1.20 X 2.13M
D3 -DOOR	-	0.91 X 2.13M
D4 -DOOR	-	0.76 X 2.13M
W-WINDOW	-	1.53 X 1.50M
W1,O-WINDOW	-	1.22 X 1.37M
V-VENTILATOR	-	0.91X 0.91

Applicants Signature

Registered Engineer

Structural Engineer Signature

SWP/BP/D.DTCP(PD) No.-----/2025

Assistance Director/Deputy Director (i/c)
District Town and Country Planning office
Pudukkottai District