

PP

APPROVAL RECORD

Planning Permission

Pudukkottai district, Tamil Nadu

APPROVAL TYPE

Building Plan

ISSUING AUTHORITY

Rural Panchayat

The approval as the planning authority issued it, reproduced in full behind this page.

An approval speaks to what was sanctioned, not to what was built. Completion is a separate record.


PLAN SHOWING THE PROPOSED CONSTRUCTION OF R.C.C RESIDENTIAL GROUND FLOOR BUILDING IN N.SF. No:382-19, PATTA NO :604 AT NEIVASAL

VILLAGE, NEIVASAL GROUP AND PANCHAYAT, THIRUMAYAM UNION, THIRUMAYAM TALUKA, PUDUKOTTAI DISTRICT.

(all dimensions are in 'metres')

Owner Name: **Mr.A.ANTHONYSAMY, s/o Mr.UBAKARAM**

(scale 1 : 100)

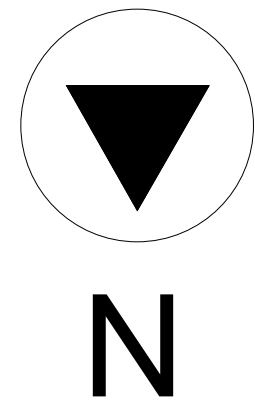

- 1.WASTE WATER FROM KITCHEN AND WASH WILL BE RECHARGED IN R.W.H AS PER BUILDING RULE NO.17A
- 2.'U' TRAP WILL BE PROVIDED IN ALL THE OUTLETS
- 3.ALL SEWAGE LINE TO BE CONNECTED TO THE EXG UGS

Reference	Meter
MD - MAIN DOOR	1.07 X 2.13
D - DOOR	1.00 X 2.13
D1 - DOOR	0.76 X 2.13
W1 - WINDOW	1.22 X 1.37
V - VENTILATOR	0.90 X 0.60

Applicant:


Handwritten signature of Mr. A. Anthonysamy

Engineer:

Handwritten signature of Er. M. Ajith Kumar


Er.M.AJITH KUMAR,B.E.,B.Sc(FIS).,
(REG/CE/SVGA/08/2023),
MAHIZH CONSTRUCTION & INFRASTRUCTURE
No:100A, Vivekananthapuram East, Thirupathur road,
Devakottai,Sivagangai (District)-630302.
Phone: +91 7806825596
Email : ak14119243@gmail.com

AREA DETAILS	SQ.M		SQ.FT	
	F.S.I	NON-F.S.I	F.S.I	NON-F.S.I
Total Site Area (as per Patta)	350.00	-	3767.40	-
Total Site Area (as per document)	350.00	-	3767.40	-
Pro.Ground floor	87.32	-	939.90	-
Total	87.32		939.90	-
Free Space	262.68		2827.50	
F.S.I		87.32/350 =0.24>2		
NO.OF PARKING		FOUR WHEELER - 01		
		TWO WHEELER - 02		
F.S.I AREA	87.32 sq.m	PLOT COVERAGE		0.84%
NON F.S.I AREA	-			

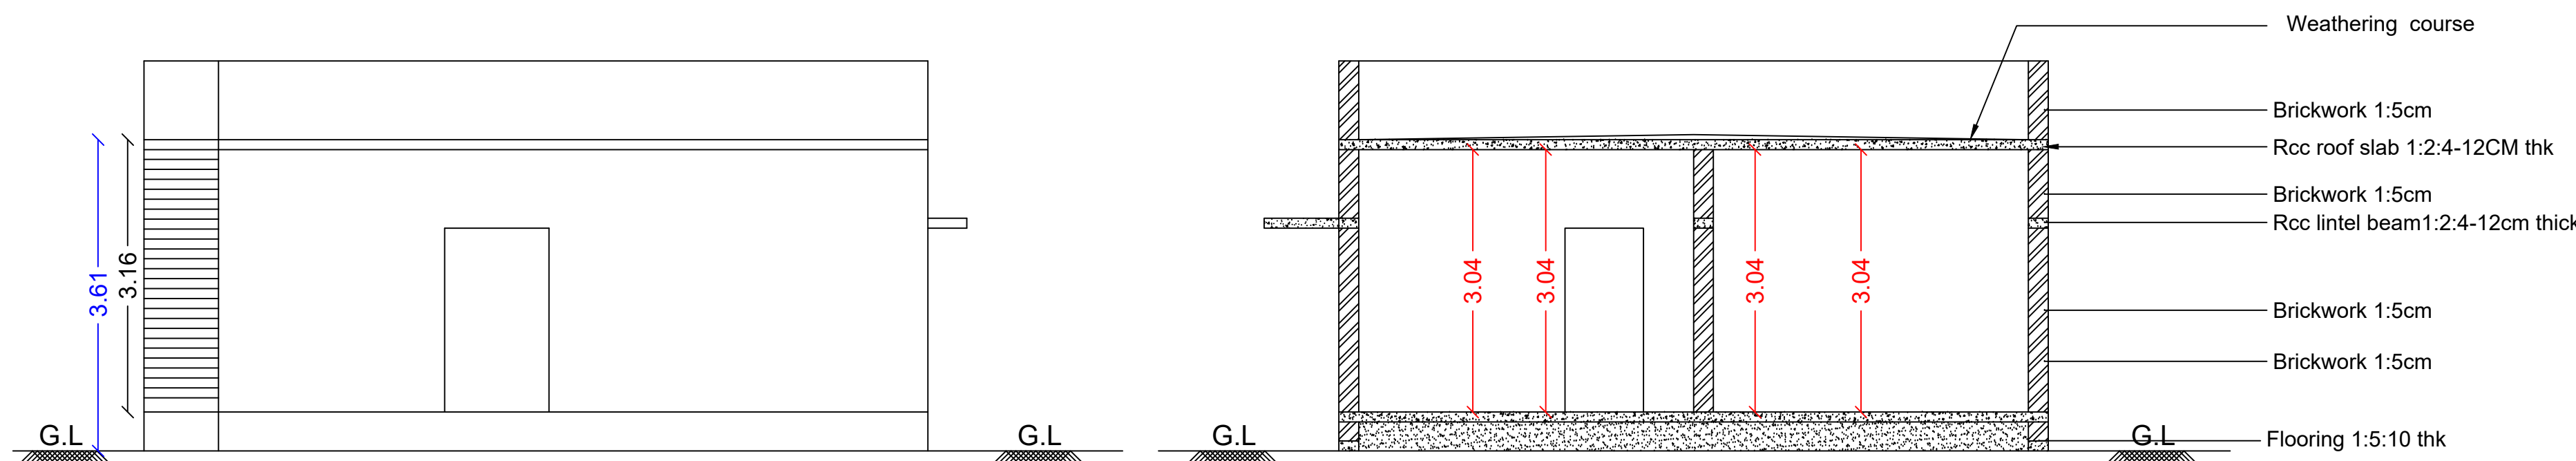


ELEVATION

SECTION A-A

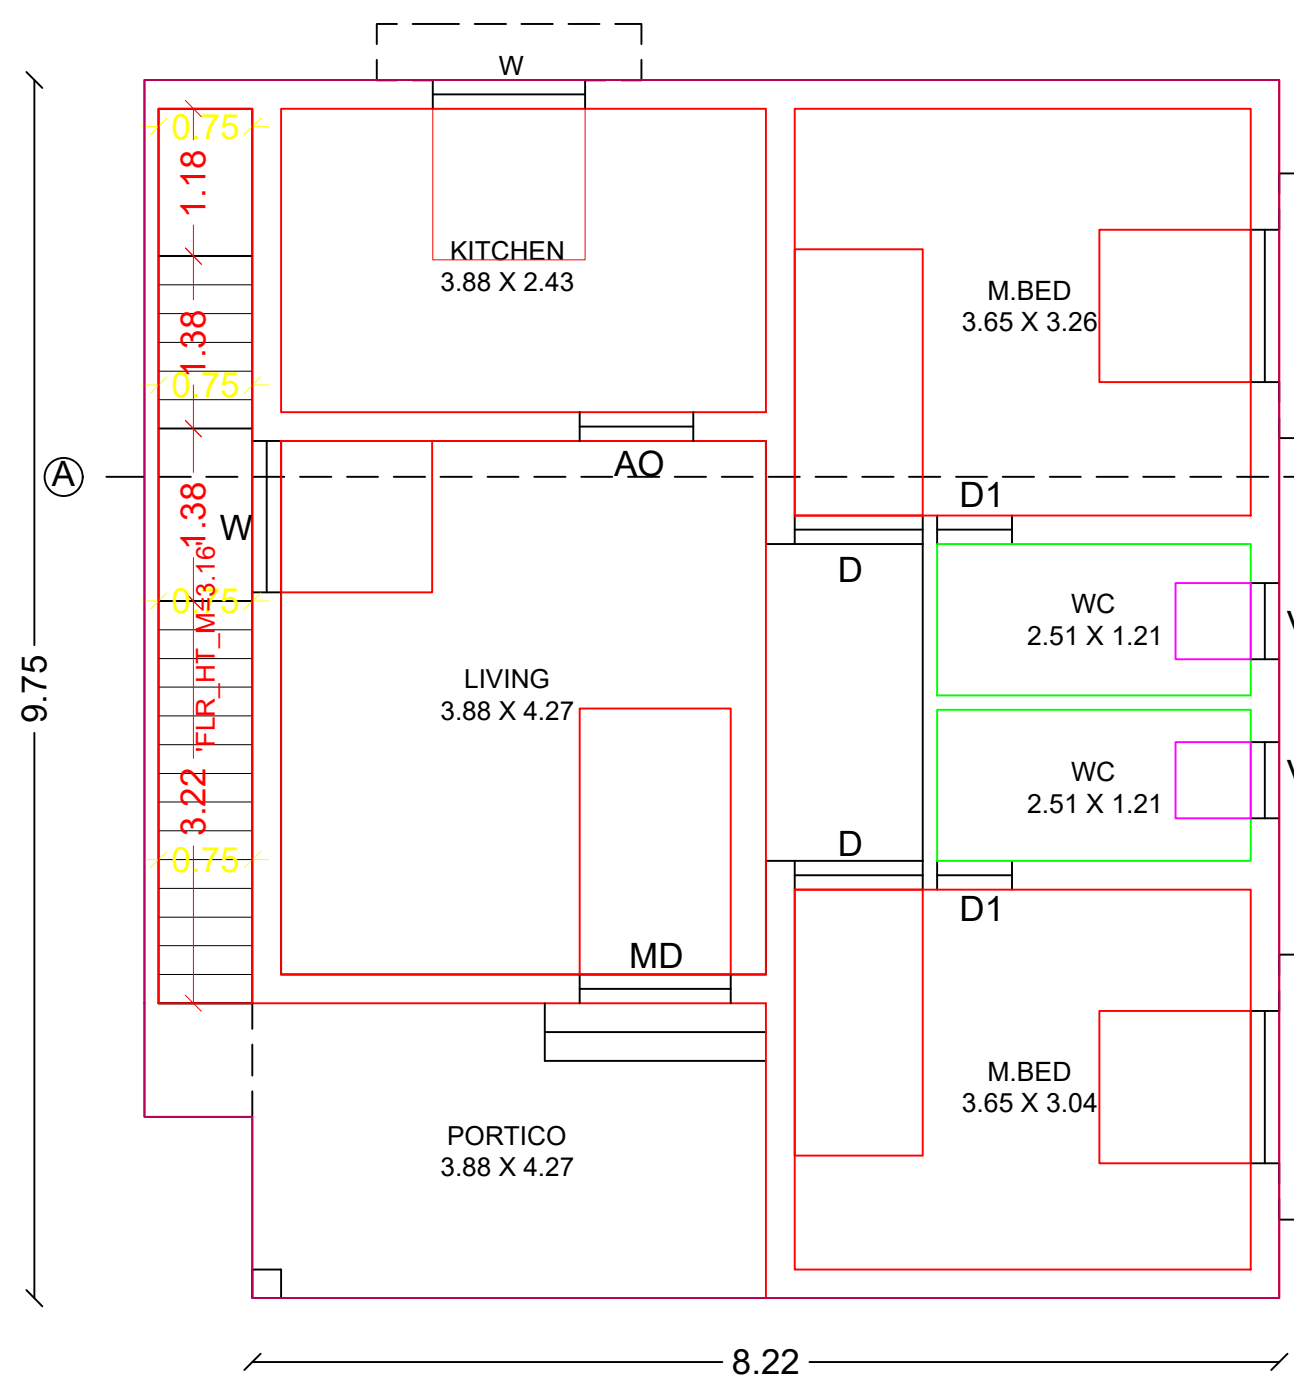


GROUND FLOOR PLAN

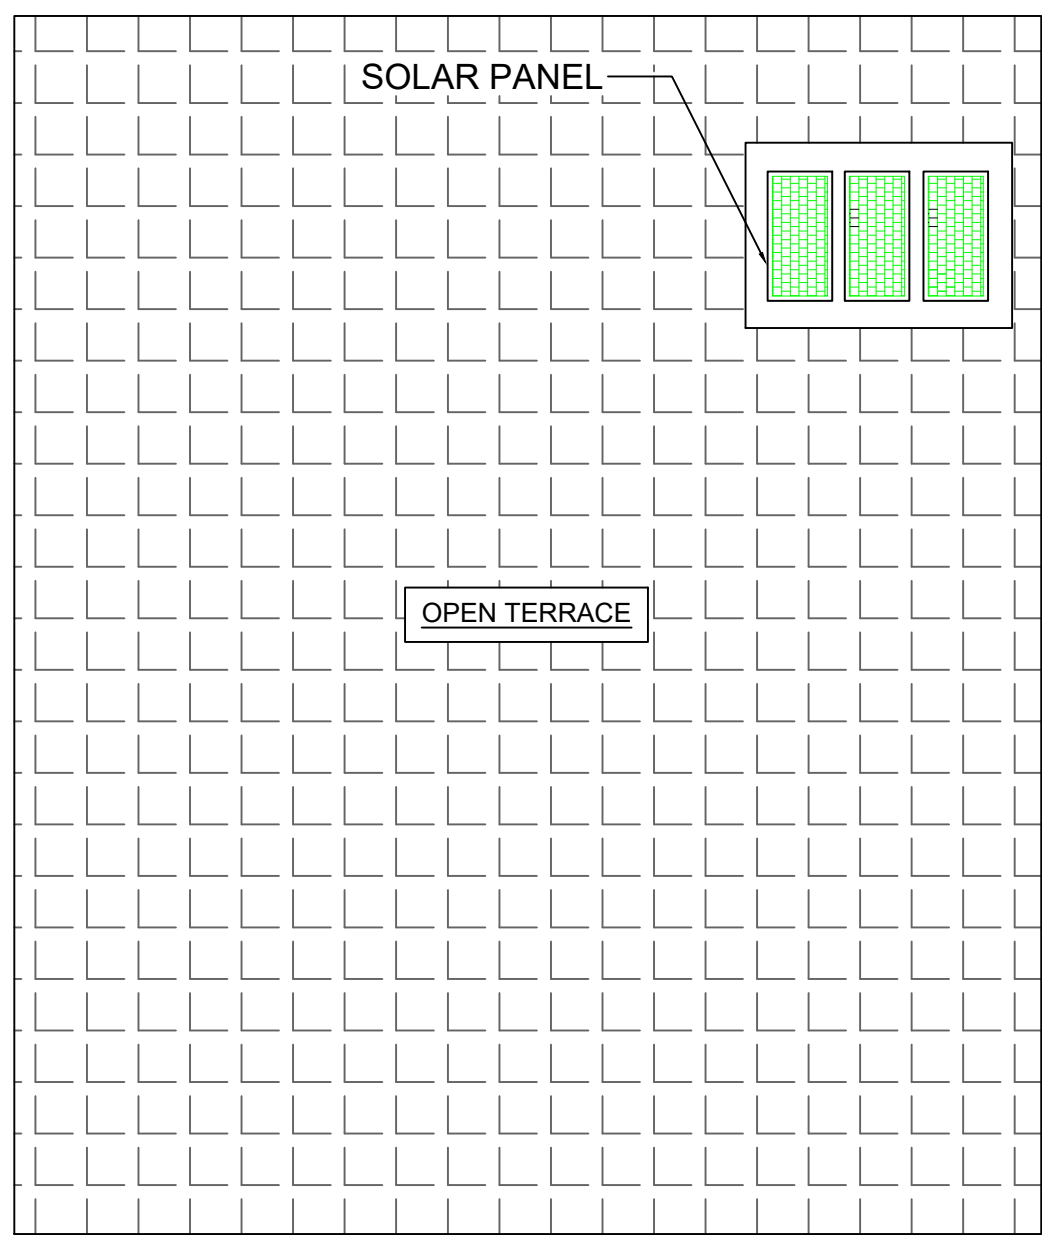


TERRACE FLOOR PLAN

SOLAR PANEL FOR HEATING SYSTEM

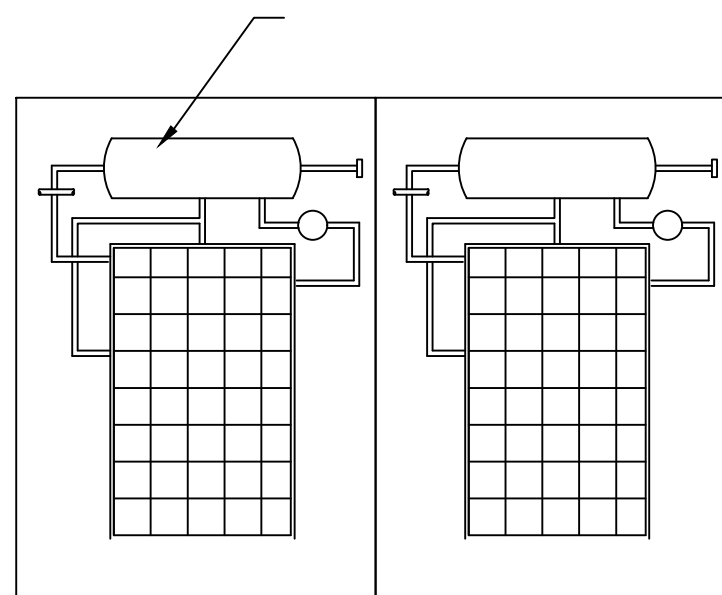


SOLAR HAETING SYSYTEM

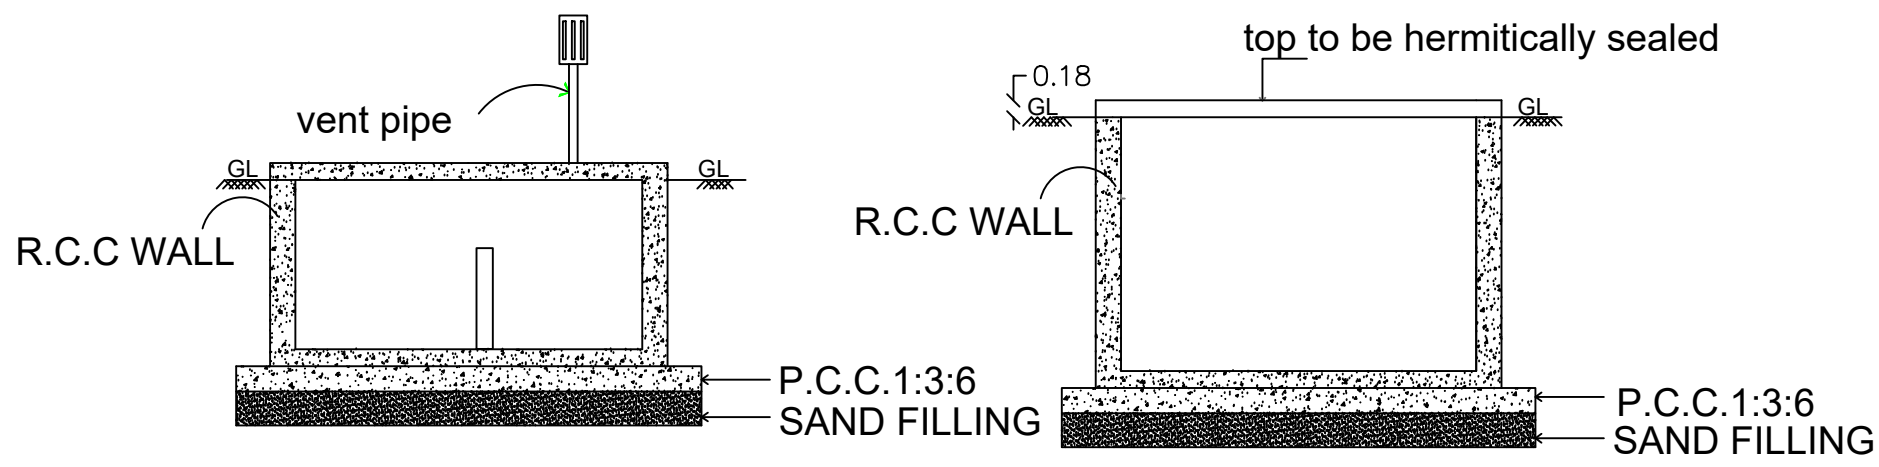


SECTION ON DD


SECTION ON BB

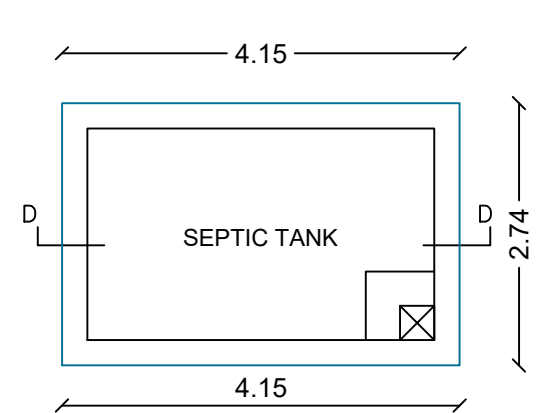


PLAN OF SEPTIC TANK

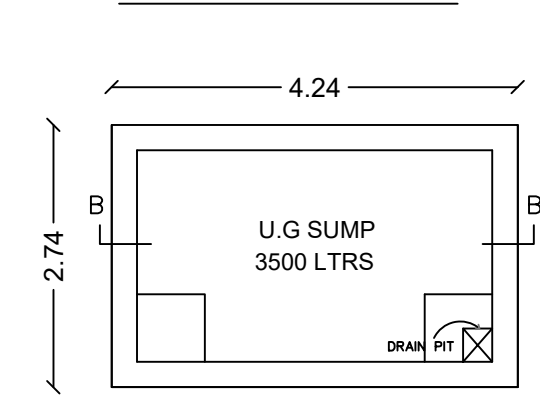


PLAN OF SUMP

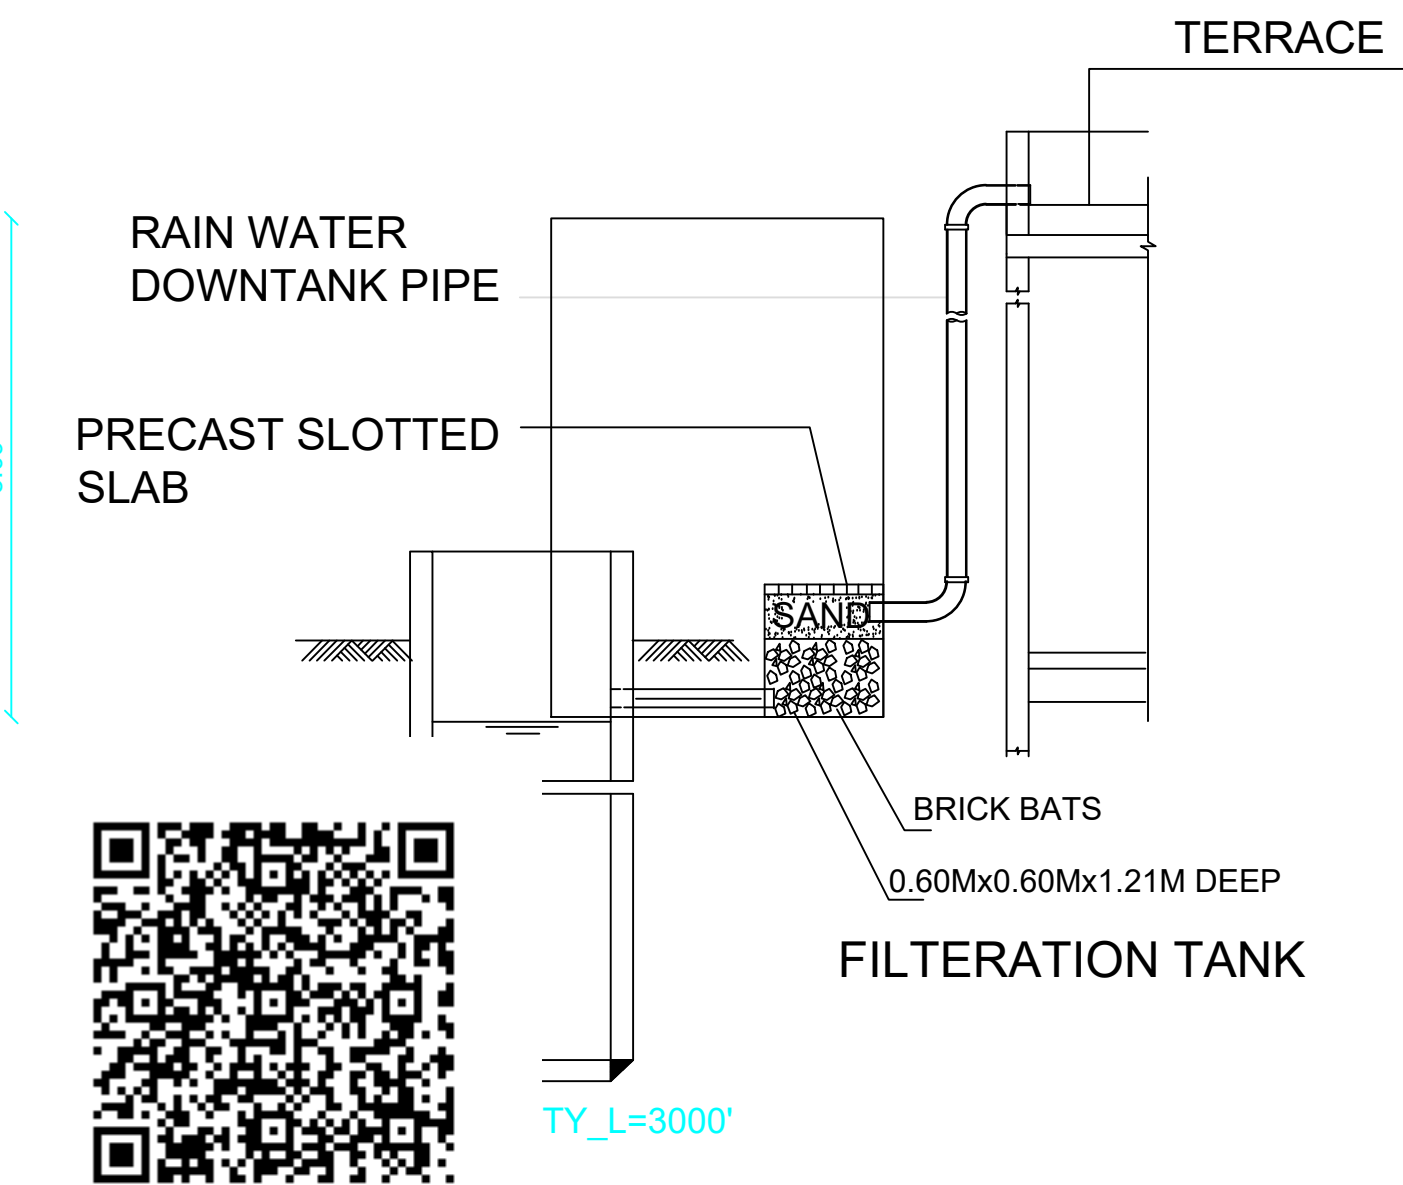



RAIN WATER HARVESTING SYSTEM

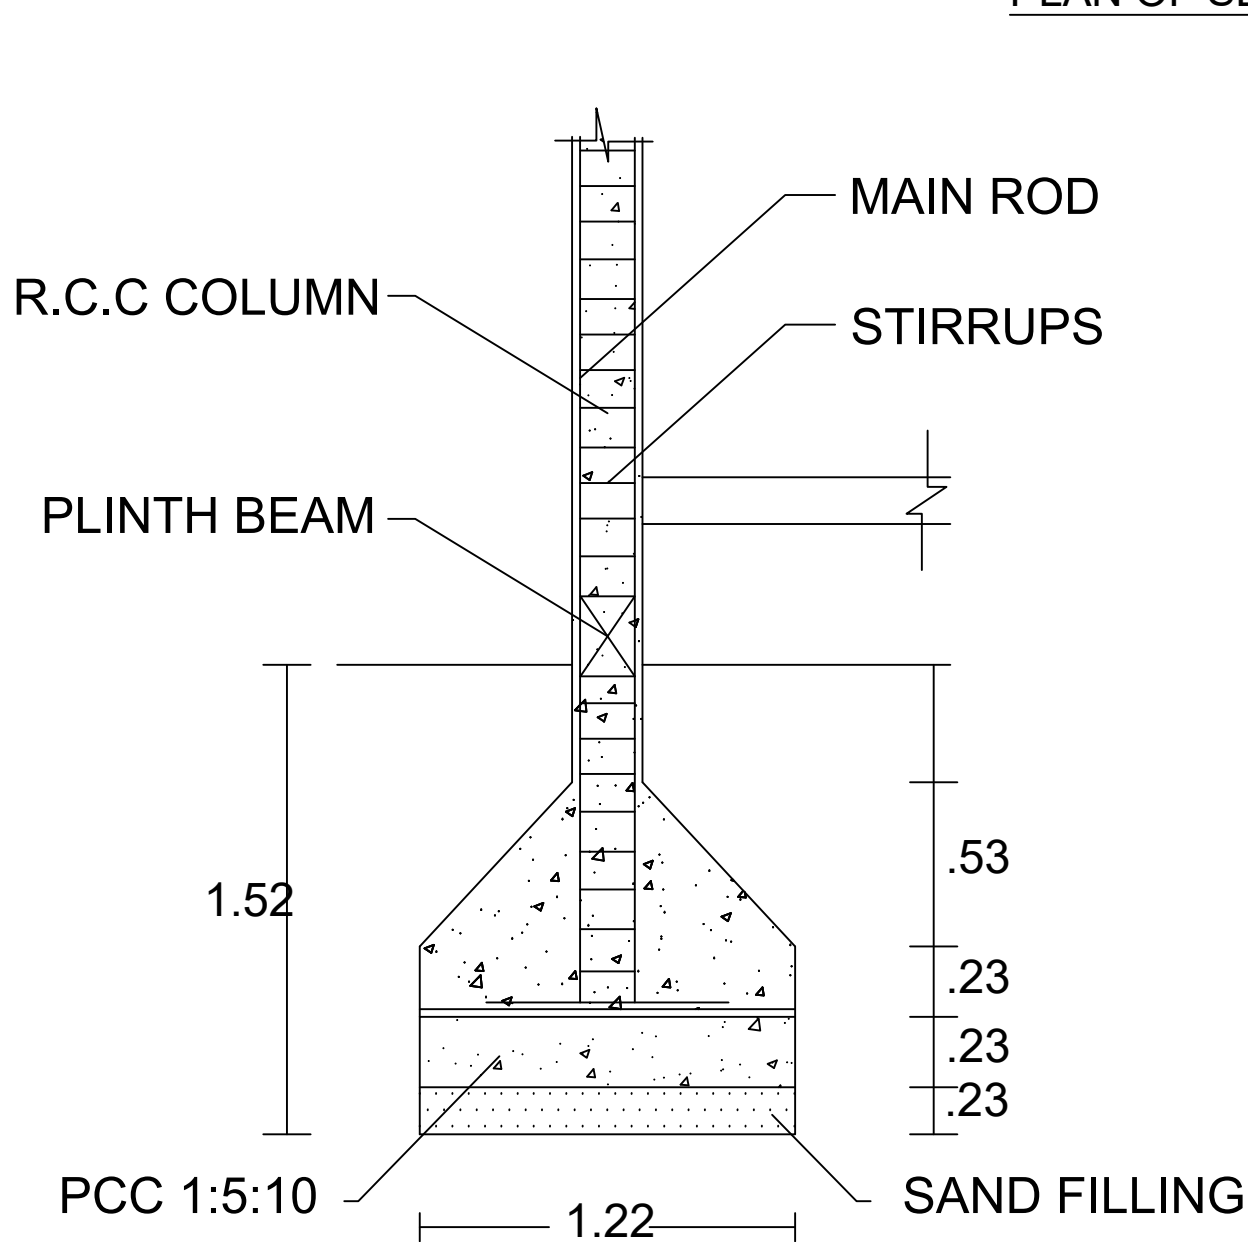

COLUMN DETAILS

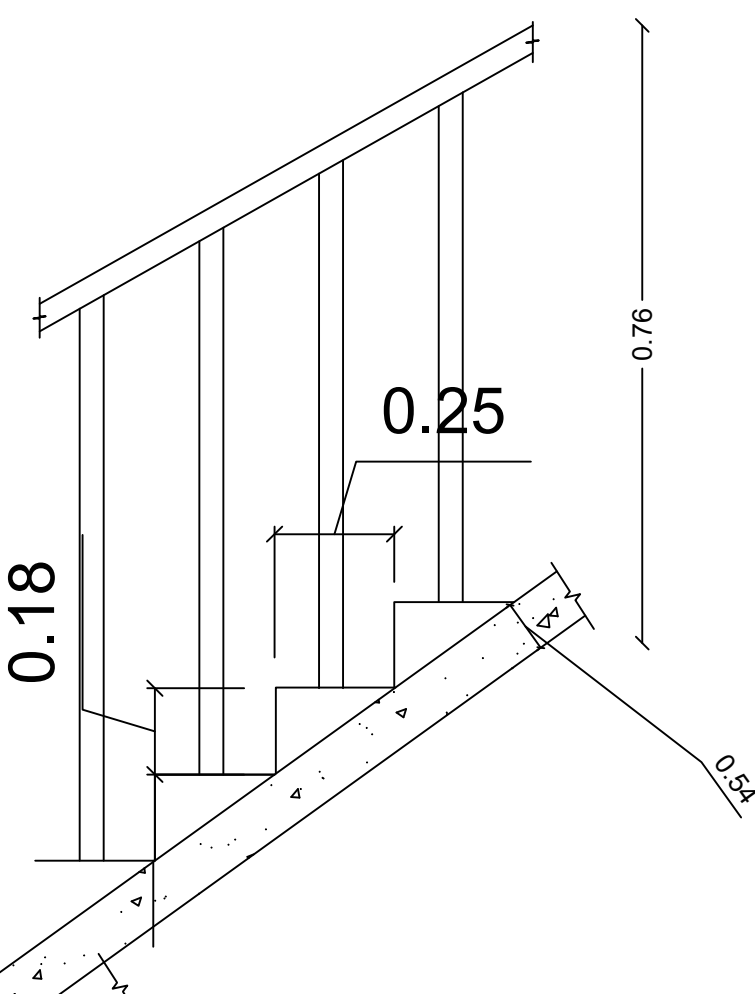

SECTION OF STAIRCASE

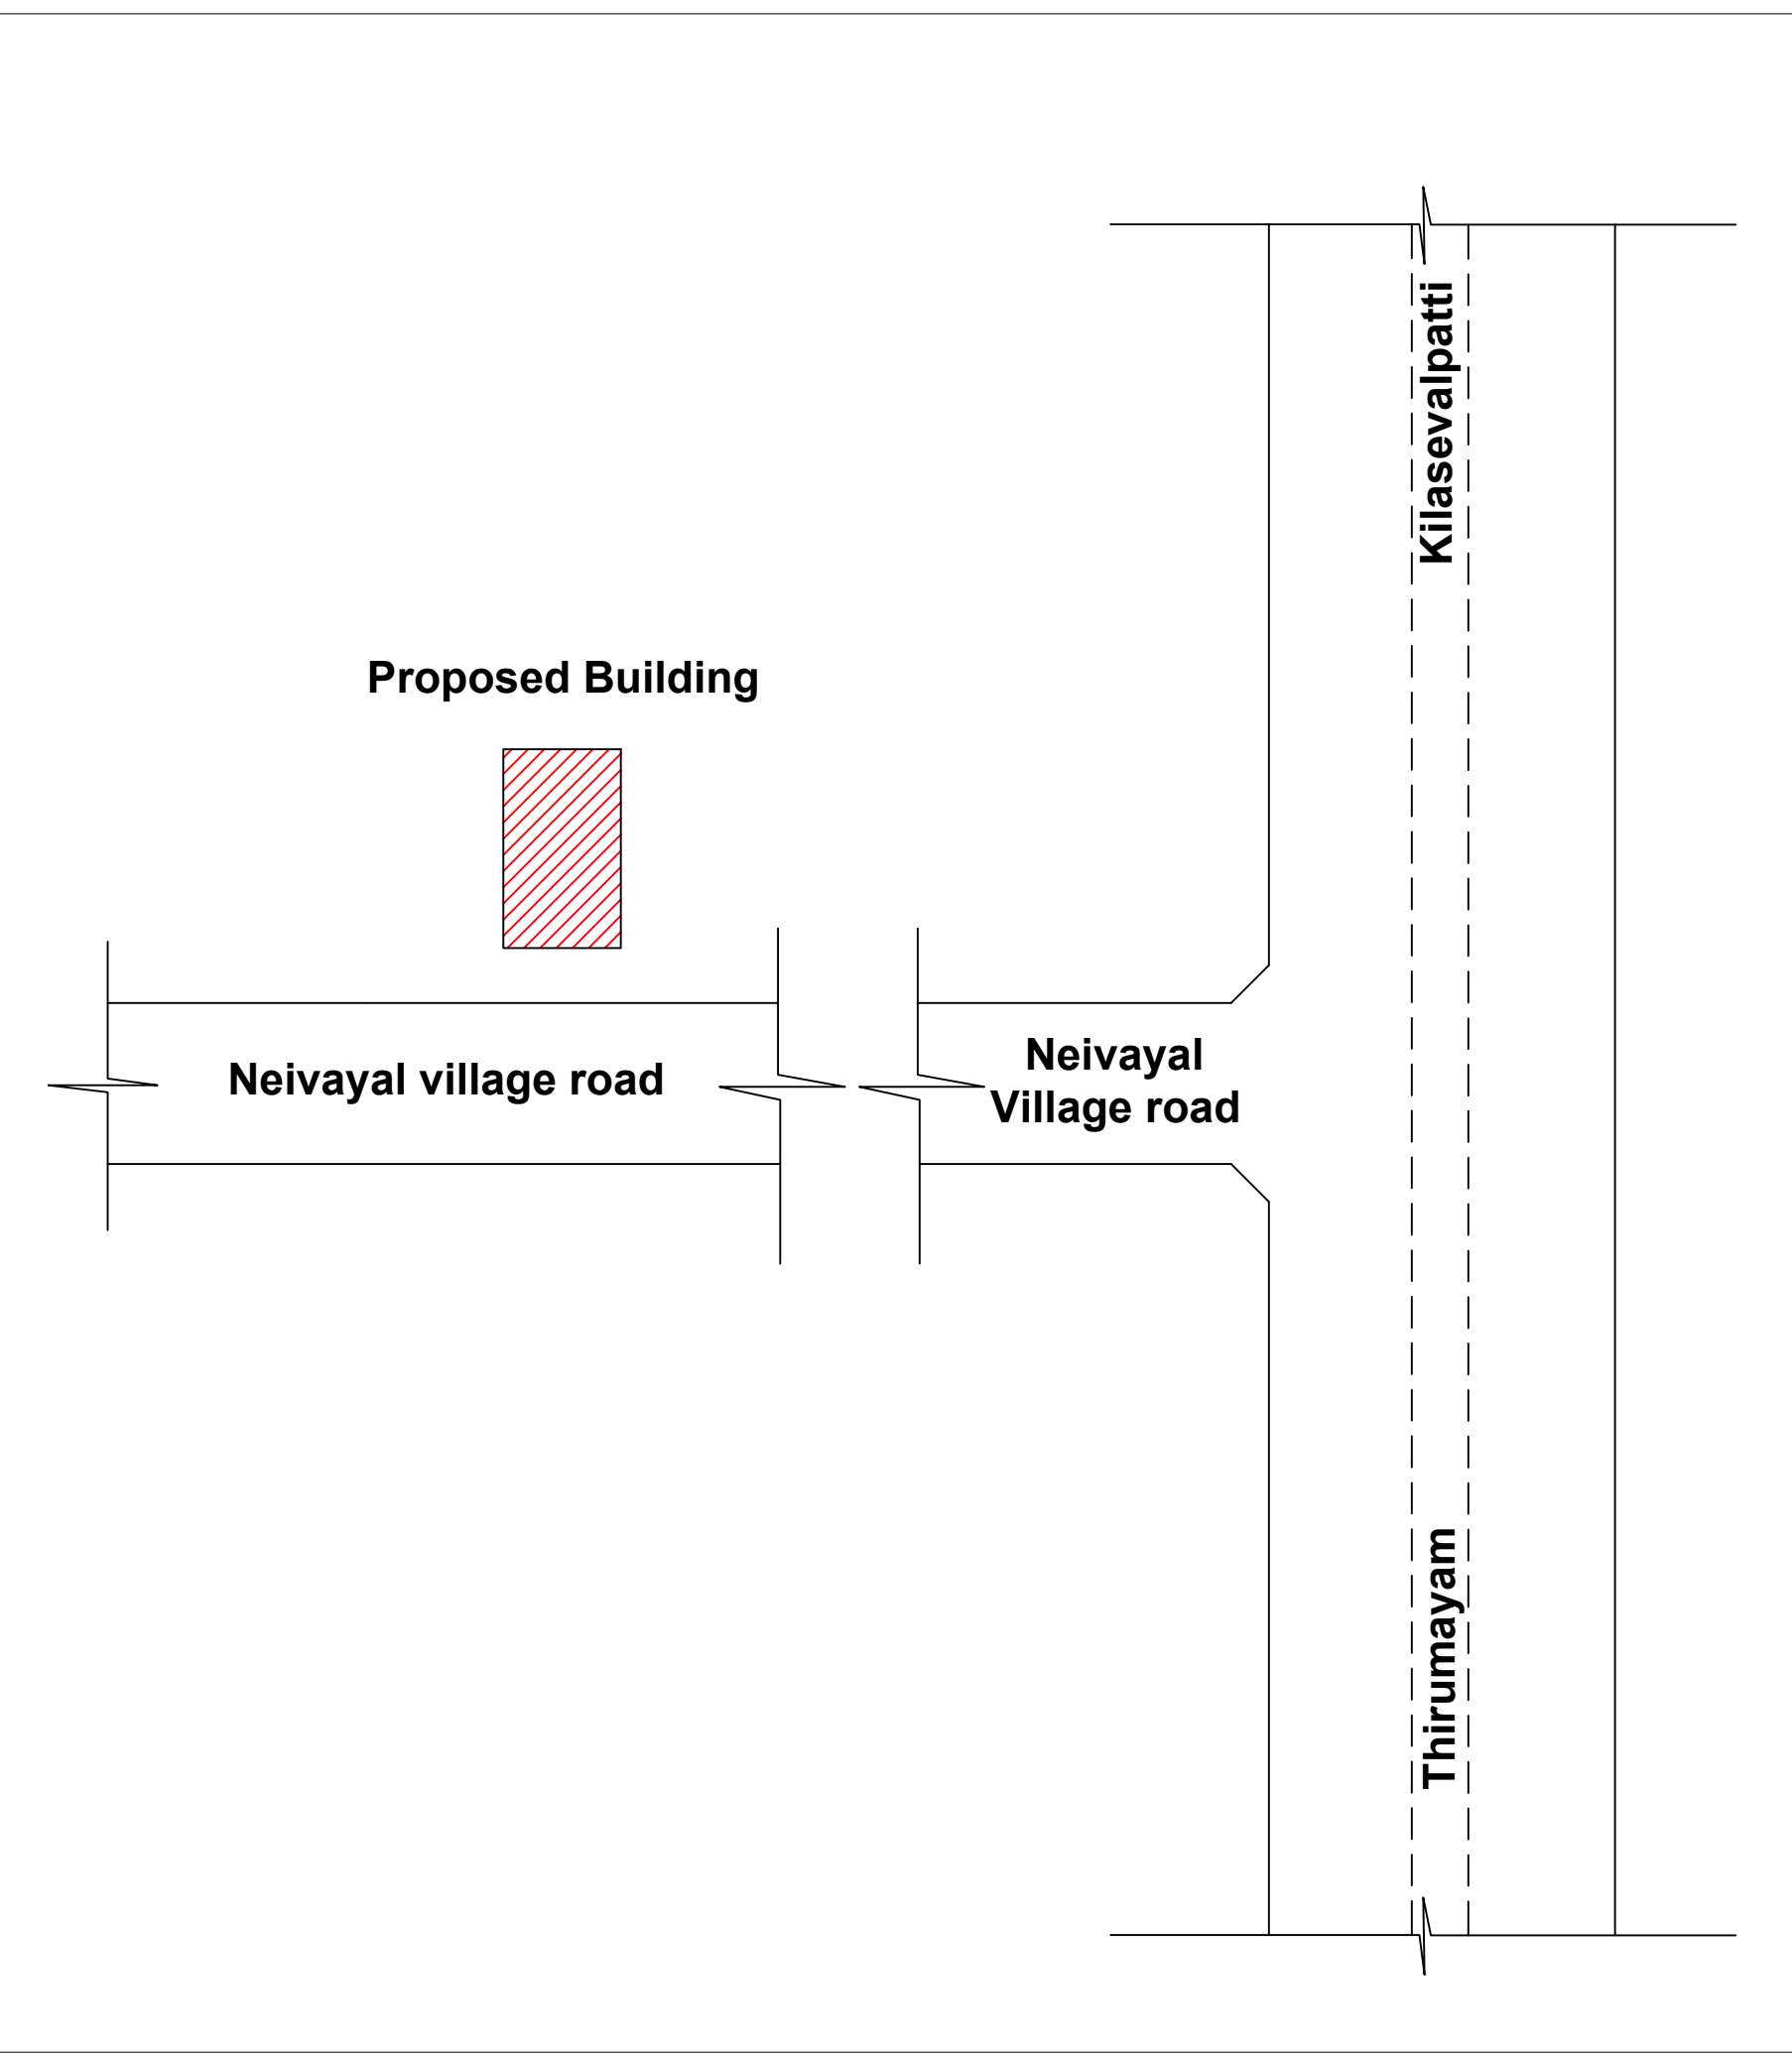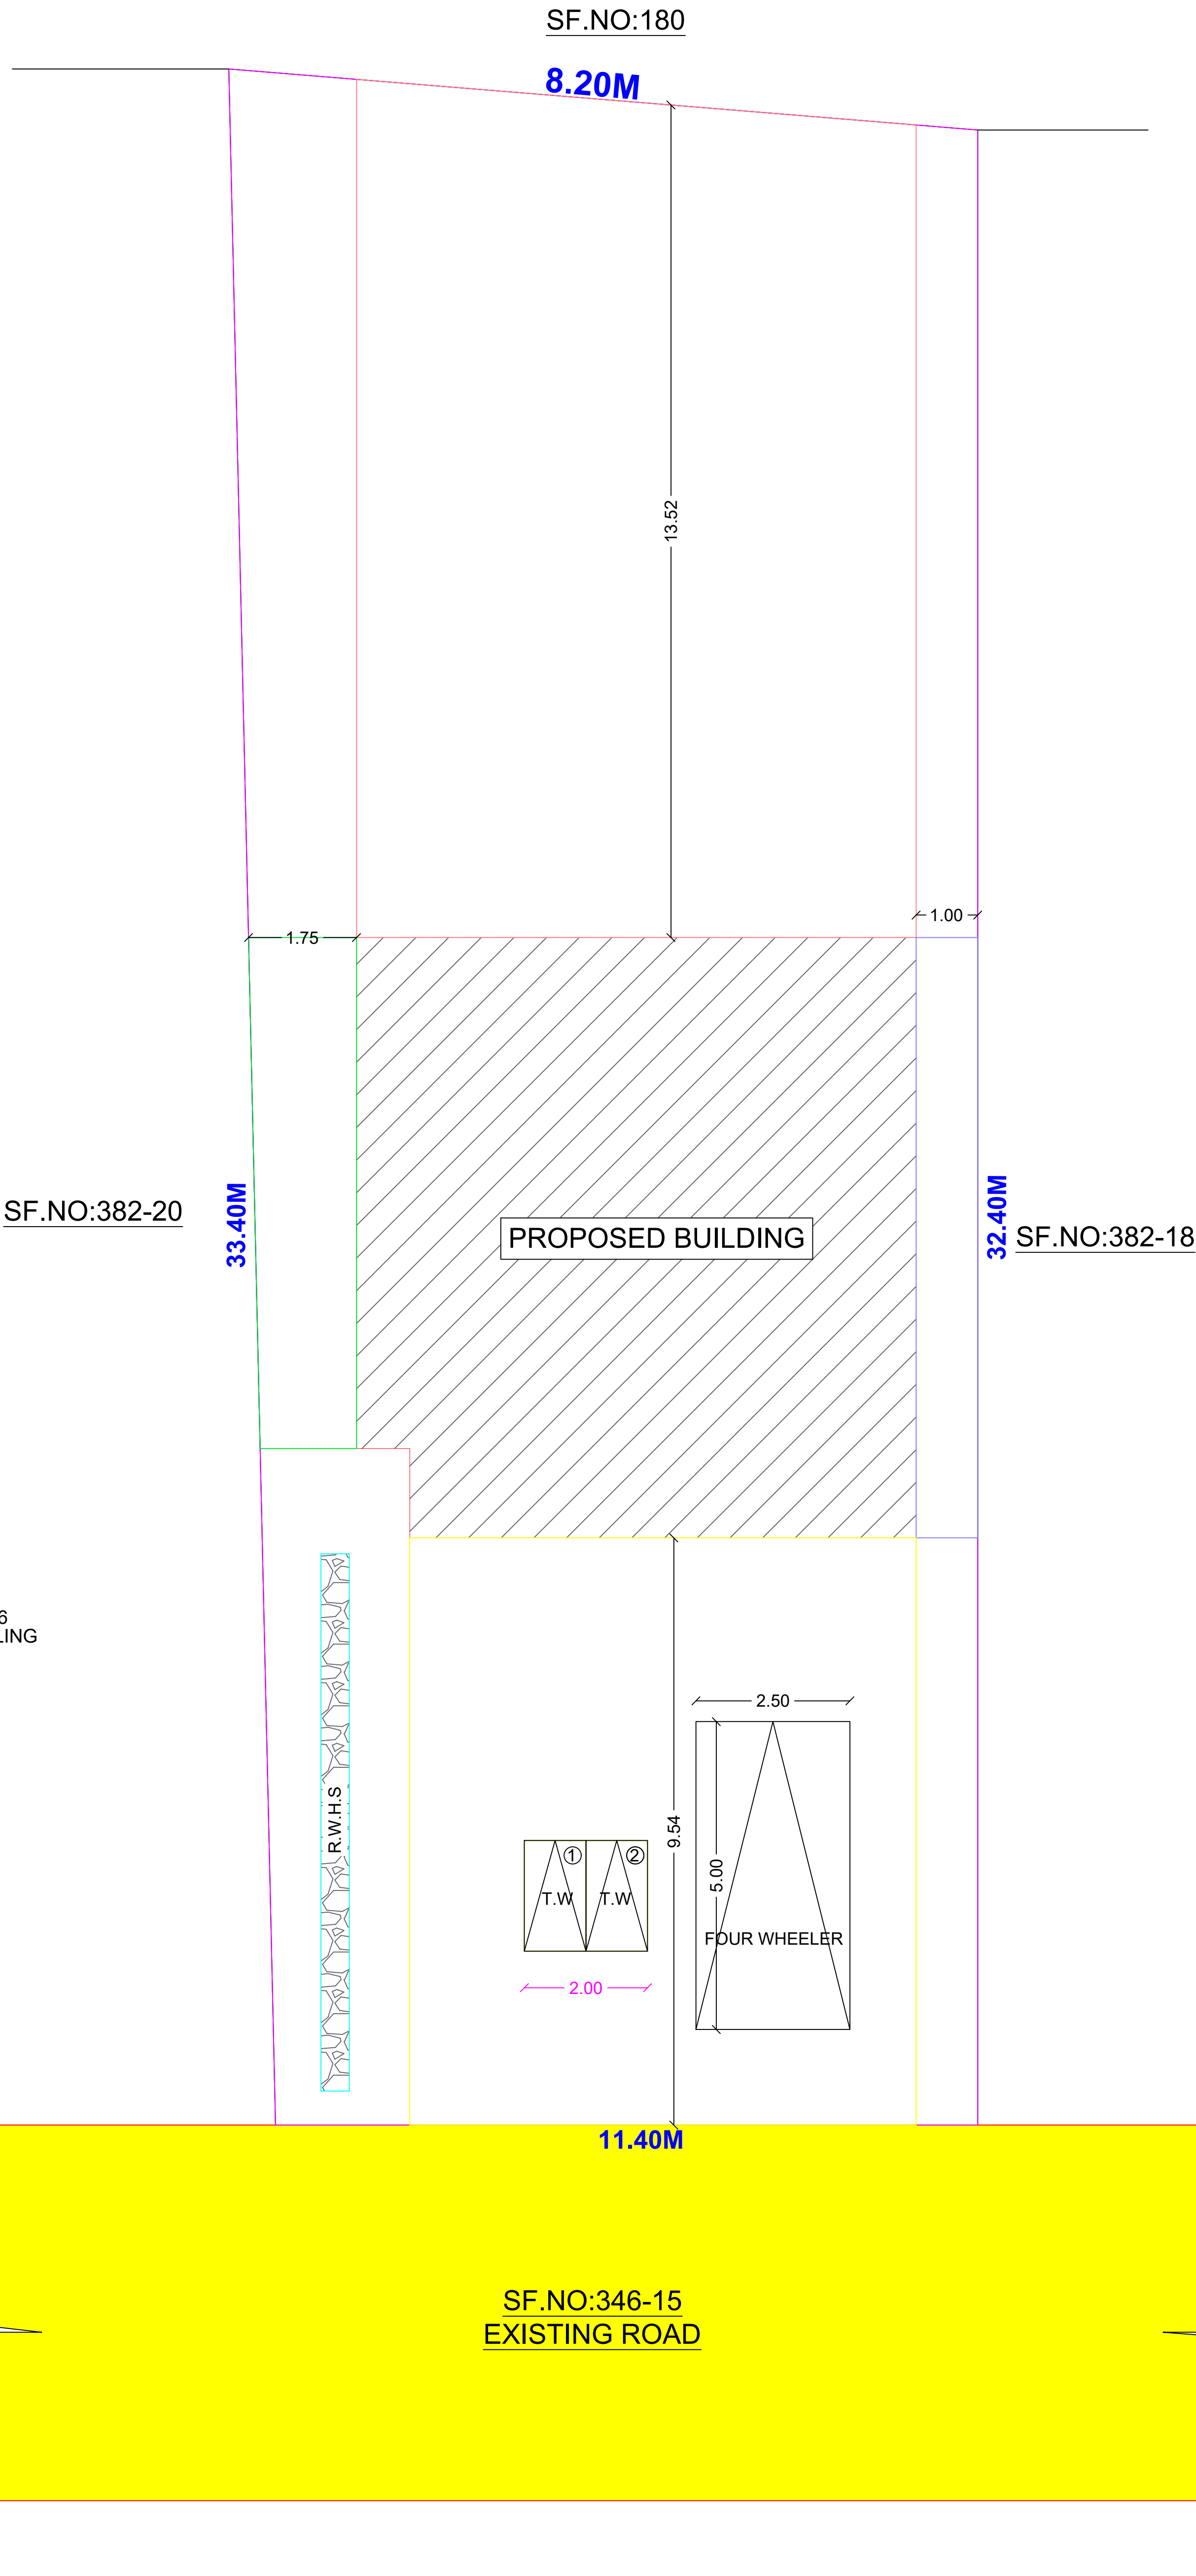

KEY PLAN (N.T.S)

Eight ways to know a piece of land before you pay for it.

This report covers one part of the picture. These cover the rest, drawn from the same government records, for any property in Tamil Nadu.

LandLens One

Ask anything about a property and get an answer grounded in live government records, with the sources shown.

[/landlens/one](#)



Verify My Land

Every record check run on one property and returned as a single report.

[/landlens/verify-my-land](#)



Legal Opinion

An advocate's written opinion on the title, built on the records we pull for it.

[/landlens](#)



One Map

Every layer on one map: the parcel, its boundary, zoning, water bodies and what sits around it.

[/landlens/one/map](#)



PriceMap

What land actually changed hands for around this plot, taken from the registered deeds.

[/landlens/pricemap](#)



Build Scope

What you are allowed to build here: floor space, height, coverage and setbacks.

[/landlens/build-scope](#)



Property Tracker

Watch a property and hear about it when something new is registered against it.

[/landlens/property-tracker](#)



Deal Room

Run the transaction in one place: documents, stamping, signatures and the parties.

[/landlens/deal-room](#)



Twenty-four checks you can run yourself, at no cost.

Records and verification

The registers themselves, read for you.

Encumbrance Certificate

Patta and Chitta

Field Measurement Sketch

EC Analyzer

Bank charge check

Court case search

Seller background check

Approval check by survey

Value and duty

What it is worth and what it costs to register.

Guideline value by street

Guideline value by survey

Stamp duty and registration fees

Capital gains

Floor space index

Area unit converter

Zoning and land use

What the plan says can happen on this land.

Land use zone finder

CMDA land use check

Coastal regulation zone

Master plan check

Water bodies finder

Airport height clearance

Registers and directories

Who holds it, and which office keeps the record.

Find your registering office

Temple property check

Waqf property check

RERA register



Every free tool
/tools



Services we run
for you
/services



The LandLens
suite
/landlens/one



Every claim in this document traces back to a government record.

Legal opinions, due diligence and title verification

Building plan, layout and sub-division approvals

Completion and occupancy certificates, regularisation

Escrow, negotiation and NRI property management

Land survey, soil testing, architecture and construction

Verified RealEstate
3/350/2 Mettukuppam,
OMR Thoraipakkam,
Chennai 600 097, India
hello@verified.realestate
+91 9996 12 9996

Prepared from the registers named on the page each finding sits on. Where a register could not be read, this document says so in its place rather than leaving the gap to be read as a clean result.

