


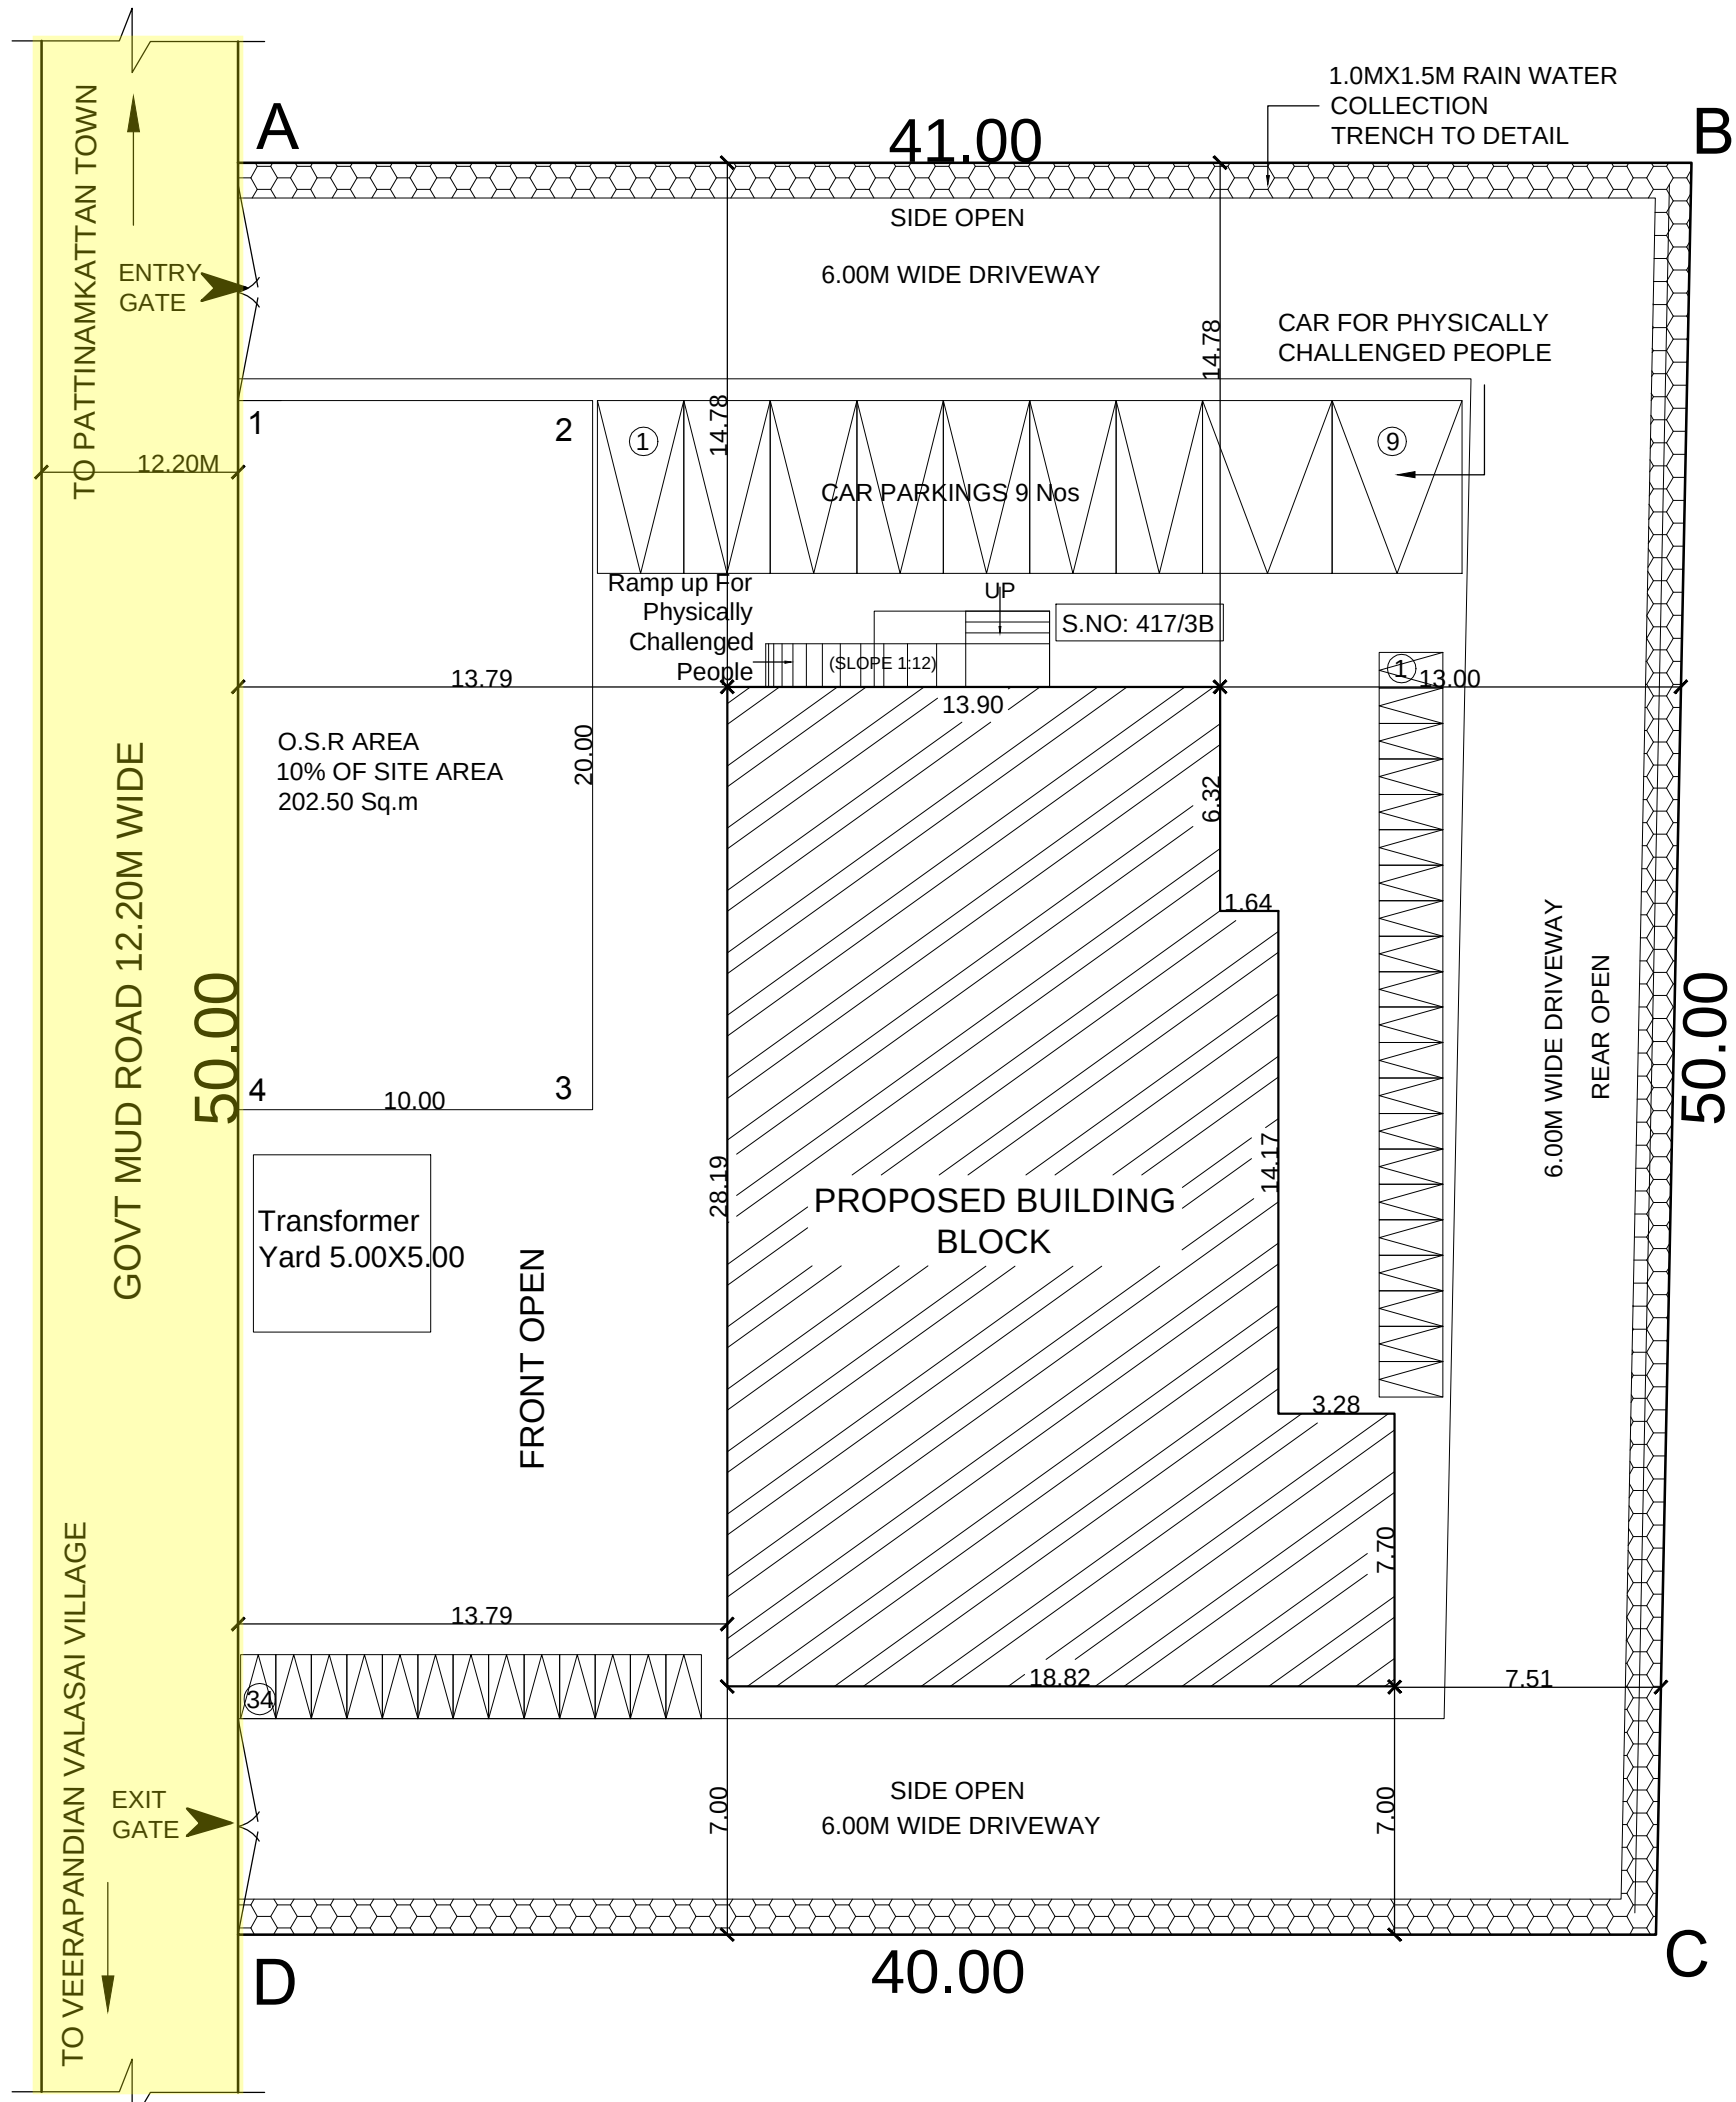


SITE PLAN
(SCALE = 1:100)

ONLINE SCRUTINY REFERENCE NUMBER:WA5JNRQ2
ONLINE APPLICATION NUMBER: SWP/BPA/0023564/2023
BP/DTCP(RAMANATHAPURAM DISTRICT) NO: 09/2023


Signature Not
Verified
Signed Assistant Director
Location Ramanathapuram
Date:2023.10.30 10:10:05




FRONT ELEVATION

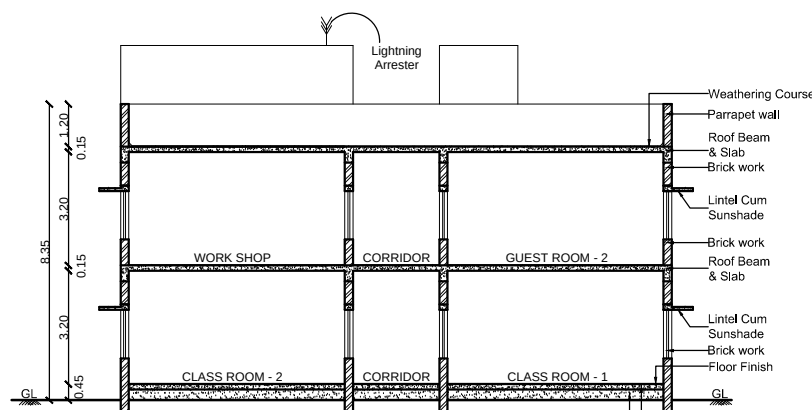


SECTION A - A

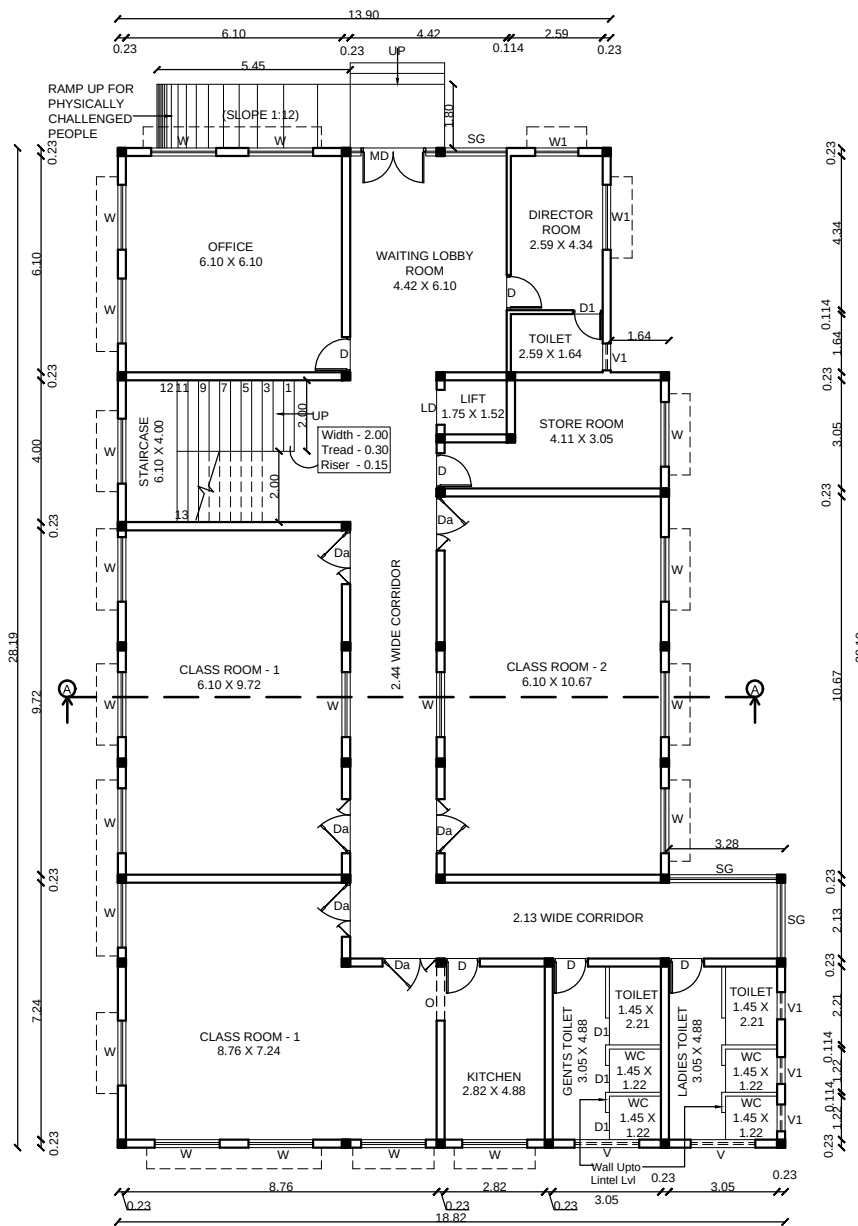


GROUND FLOOR PLAN

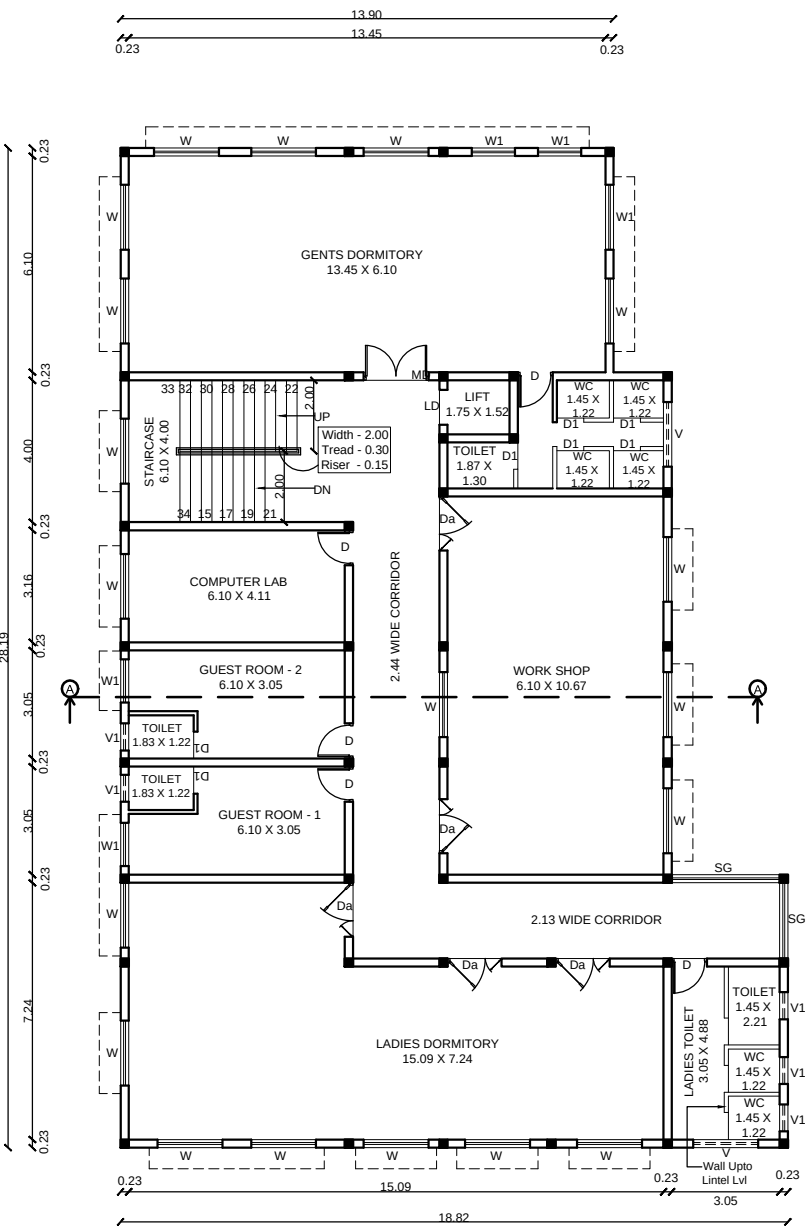


FIRST FLOOR PLAN

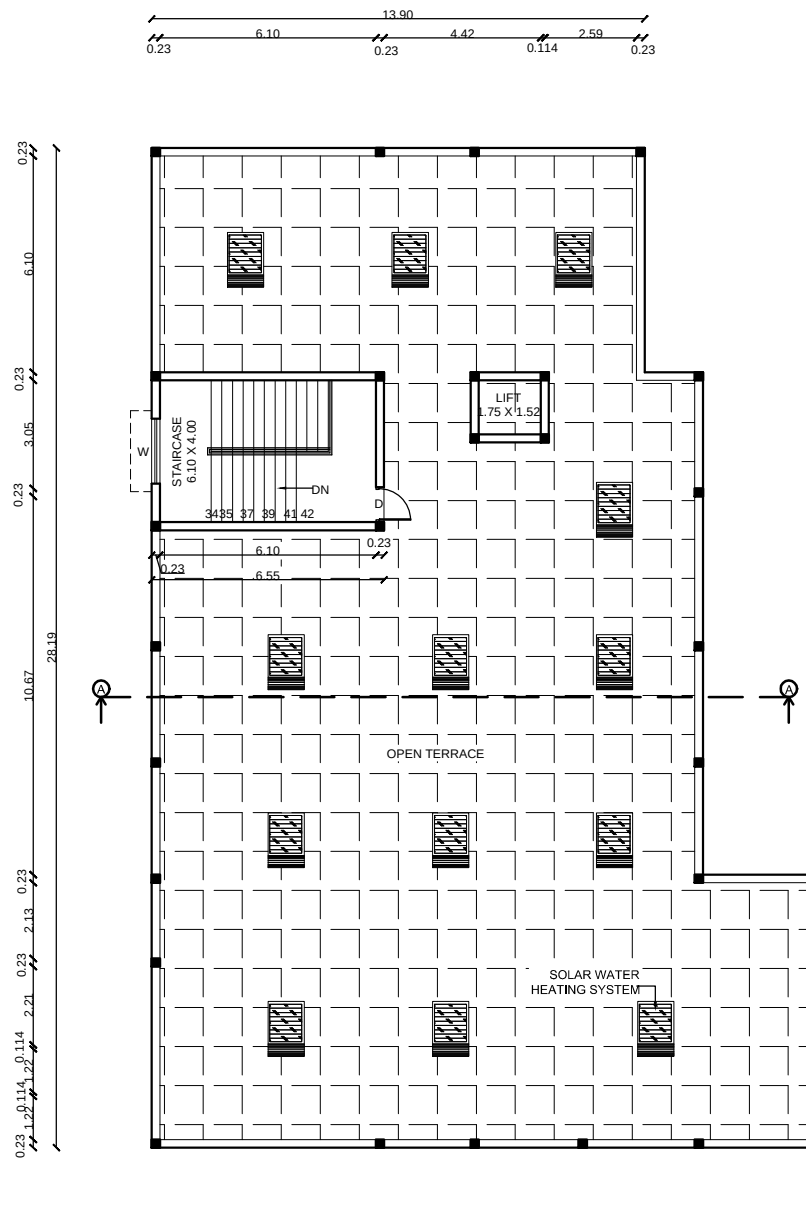


TERRACE FLOOR PLAN

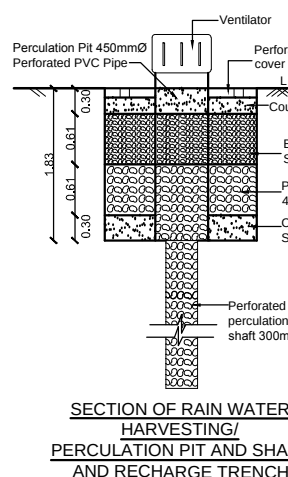


SECTION OF RAIN WATER
HARVESTING/
PERCOLATION PIT AND SHAFT
AND RECHARGE TRENCH

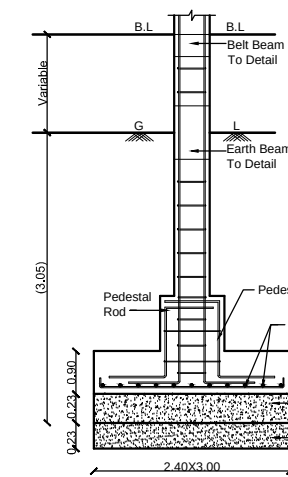


FOUNDATION DETAILS

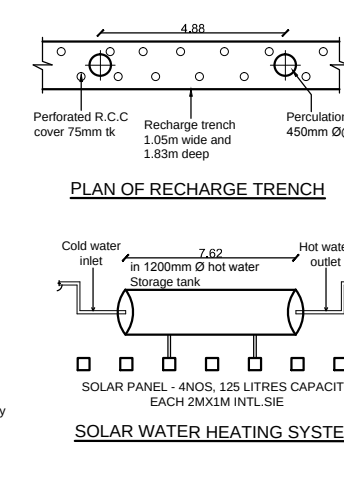


PLAN OF RECHARGE TRENCH

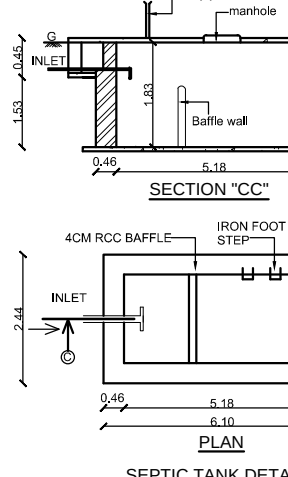


SECTION "CC"

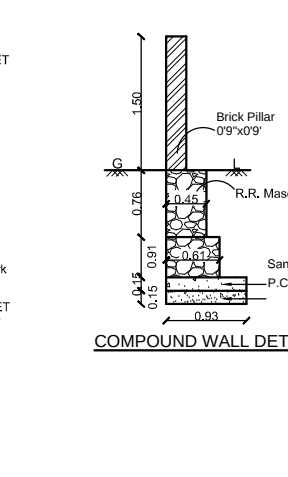


COMPOUND WALL DETAIL

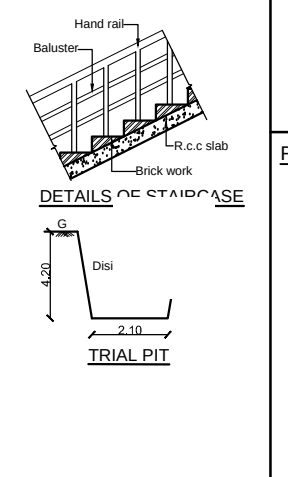


DETAILS OF STAIRCASE

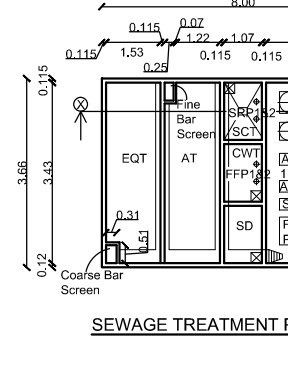


SEWAGE TREATMENT PLANT PLAN

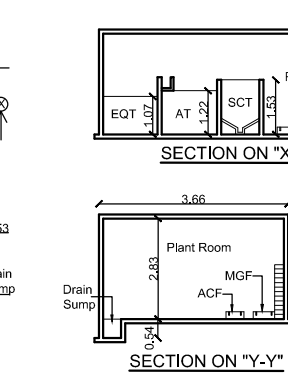

SECTION ON "X-X"

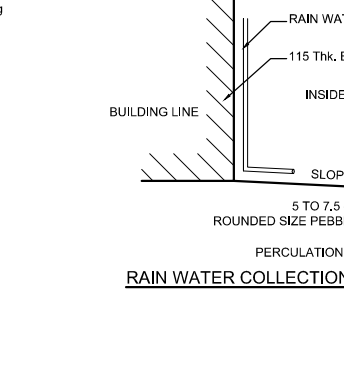


RAIN WATER COLLECTION TRENCH

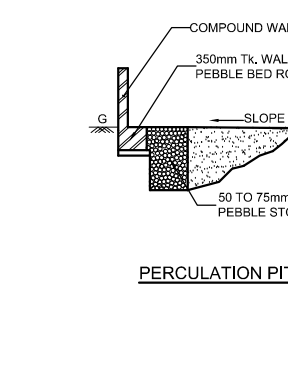

PERCOLATION PIT

SCHEDULE OF JOINERIES

TYPE	DESCRIPTION	LEN	HT
MD	MAIN DOOR	1.83	2.13
SG	STRUCTURAL GLASS	--	FULL HT
Da	DOOR	1.53	2.13
D	DOOR	0.99	2.13
D1	DOOR	0.75	2.13
W	WINDOW	1.83	1.37
W1	WINDOW	1.22	1.37
V	VENTILATOR	1.83	0.75
V1	VENTILATOR	0.76	0.75

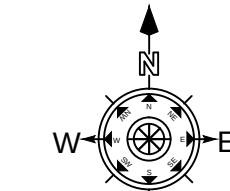

DISTRICT TOWN AND COUNTRY
PLANNING OFFICE
RAMANATHAPURAM DISTRICT

PLAN SHOWING THE PROPOSED CONSTRUCTION OF
RURAL SELF EMPLOYMENT TRAINING INSTITUTE
BUILDING (RSETI) IN S.NO: 417/3B, PATTINAMKATTAN
VILLAGE, RAMANATHAPURAM TALUK,
RAMANATHAPURAM DISTRICT.
(PLANNING AREA)

(ALL DIMENSIONS ARE IN METRE) (SCALE 1:100)

ONLINE APPLICATION NO: SWP/BPA/023564/2023

REFERENCE

DESCRIPTION	CALCULATION	DA VEHICLE	APPLICABLE	PROVIDED
CAR PARKING	2.5X5.0X8+ 3.6X5.0X1	1 No	9 Nos	9 Nos
T.W PARKING	1.0X1.8X34	--	34 Nos	34 Nos

AREA STATEMENT

AREA OF THE SITE	(As Per Document)	2025.00 Sq.m
AREA OF THE SITE	(As Per PATTA)	2025.00 Sq.m
SUPER IMPOSED PLOT AREA		2025.00 Sq.m

FLOORS	FSI AREA Sq.m	NON FSI AREA Sq.m	TOTAL AREA Sq.m
GROUND FLOOR	453.11	--	453.11
FIRST FLOOR	453.11	--	453.11
TERRACE FLOOR	--	23.00	23.00
TOTAL AREA	906.22	23.00	929.22

PLOT COVERAGE = $\frac{\text{PLINTH AREA}}{\text{SITE AREA}} \times 100$	COLOUR INDEX SITE AREA PROPOSED BUILDING ROAD DRIVEWAY
= $\frac{453.11}{2025.00} \times 100$	
PLOT COVERAGE = 22.37%	
FLOOR SPACE INDEX = $\frac{\text{BUILTUP AREA}}{\text{SITE AREA}} = \frac{906.22}{2025.00}$	
F.S.I ACHIEVED = 0.447 < 2.00	

APPLICANT

For INDIAN OVERSEAS BANK

Dr.T.MAYILVAHANAN, M.E(Struct), A.I.I.Arch., Ph.D(Transp)
REGISTERED ARCHITECT / STRUCTURAL ENGINEER /
CHARTERED ENGINEER / PANEL VALUER
Registration(COA) No:CA/2001 / 28531
Structural Engineer SEO15/2019(Grade-1)
6/13, Kamaraj Nagar 4th Street, Tallakulam, Madurai-625 002.

STRUCTURAL ENGINEER

Dr.T.MAYILVAHANAN, M.E(Struct), A.I.I.Arch., Ph.D(Transp)
REGISTERED ARCHITECT / STRUCTURAL ENGINEER /
CHARTERED ENGINEER / PANEL VALUER
Registration(COA) No:CA/2001 / 28531
Structural Engineer SEO15/2019(Grade-1)
6/13, Kamaraj Nagar 4th Street, Tallakulam, Madurai-625 002.

REGISTERED ENGINEER

Dr.T.MAYILVAHANAN, M.E(Struct), A.I.I.Arch., Ph.D(Transp)
REGISTERED ARCHITECT / STRUCTURAL ENGINEER /
CHARTERED ENGINEER / PANEL VALUER
Registration(COA) No:CA/2001 / 28531
Structural Engineer SEO15/2019(Grade-1)
6/13, Kamaraj Nagar 4th Street, Tallakulam, Madurai-625 002.

ASSISTANT DIRECTOR
DISTRICT TOWN AND COUNTRY PLANNING OFFICE
RAMANATHAPURAM DISTRICT.