



PLAN SHOWING THE PROPOSED CONSTRUCTION OF GROUND FLOOR R.C.C ROOF COMMERCIAL BUILDING IN S NO:288/3A2B,PATTA NO :2115,WARD:17 (OLD) & 14(NEW) AT SINGARATHOPPU 1ST STREET , MANDAPAM TOWN PANCHAYAT,RAMANATHAPURAM DISTRICT.

APPLICANT : 1.Mr.RAMPRASANTH,2.Mr.THILLAINISHANTH

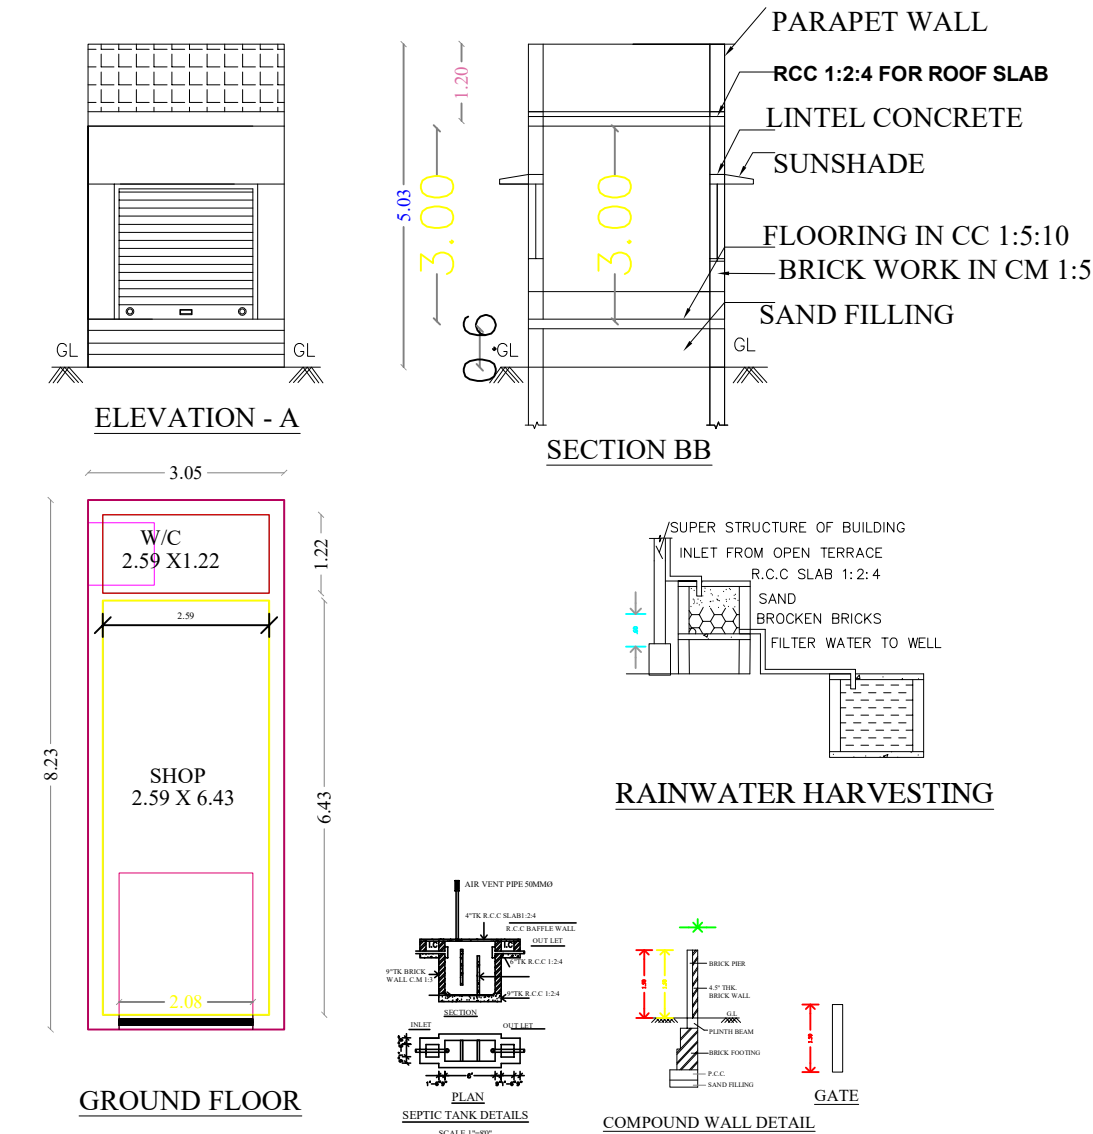

SITE PLAN
SCALE : 1:100

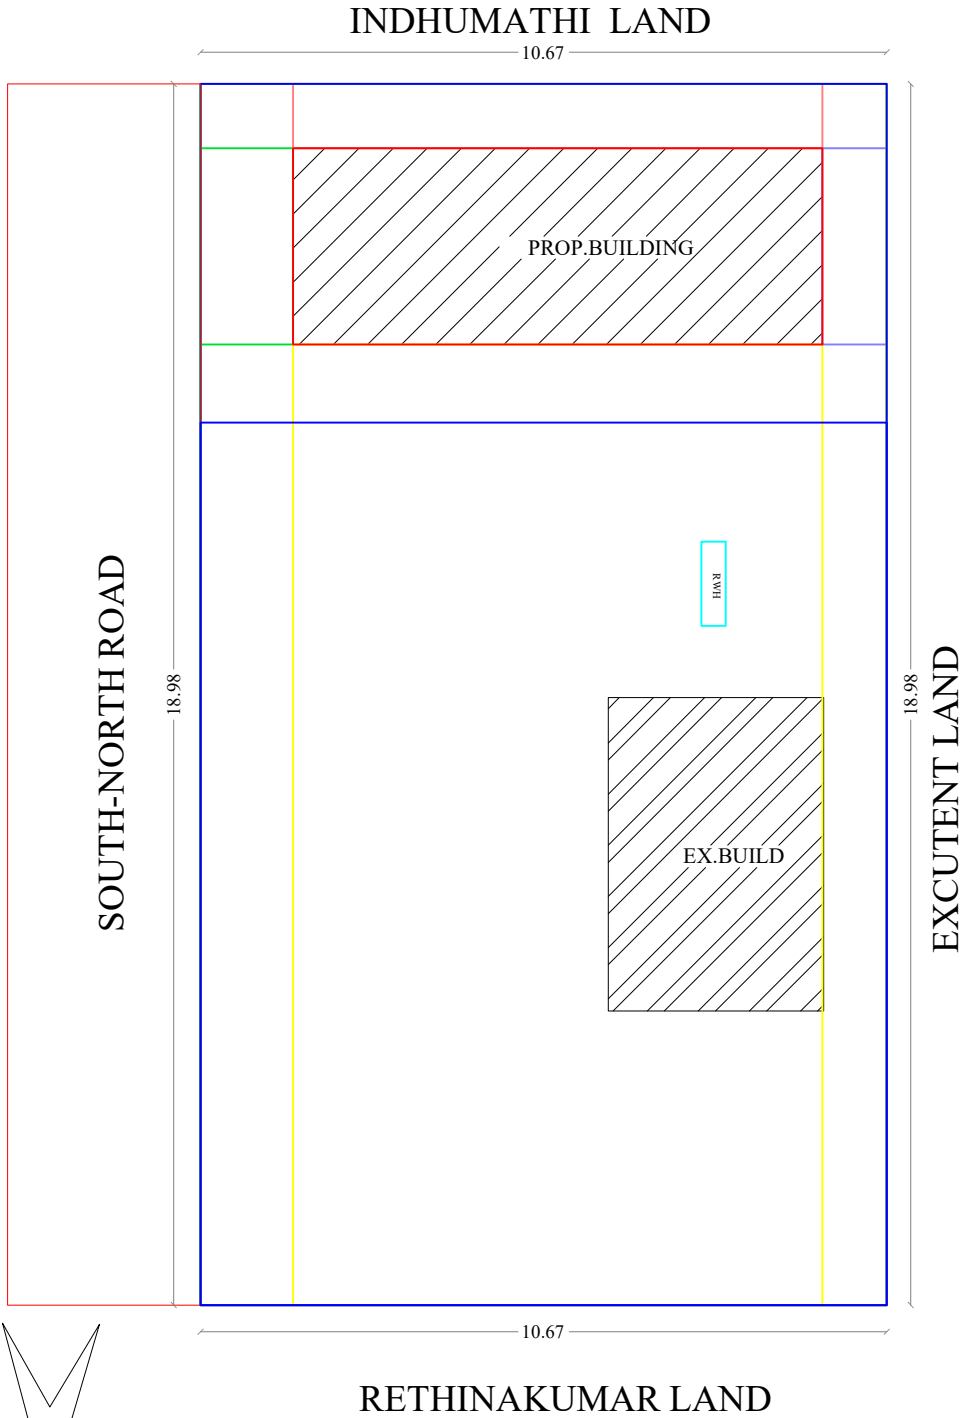


<u>JOINERY DETAILS:-</u>			<u>AREA DETAILS:-</u>	Sq.Mt	Sq.Ft
RS- SHUTTER	3.00 x 2.10	10'0" x 7'0"	AREA OF THE SITE	202.48	2179.47
			Exs. Ground Floor	16.31	175.56
W - Window	1.00 x 1.20	3'0" x 4'0"	Pro. Ground Floor	25.10	270.17
			Open Area	161.07	1733.74
SUNSHADE Width - 0.45m-1'6"					

- LEGANDS:-
- Site Boundry
 - Pro. Building
 - Existing Road

OFFICE USE

APPLICANT

REGISTERED ENGINEER

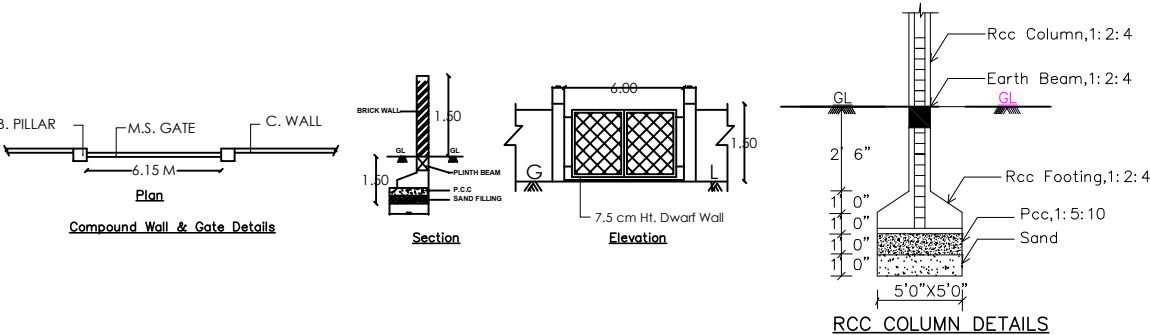

Signature Not
Verified

Signed by Executive Officer
Location:Ramanathapuram
Date:2023.11.16 17:53:03