

S.NO	AREA (Sq.Mt)	AREA (Sq.Mt) (PATTA)	AREA (Sq.Ft) (DOC.)	AREA (Sq.Mt) (SUPER IMPOSED PLOT)
1	1334.46	1334.46	14364.00	1334.46

PLAN SHOWING THE PROPOSED CONSTRUCTION OF GROUND FLOOR R.C.C ROOF
RESIDENTIAL BUILDING IN S NO:159/3A&159/3B,PATTA NO :8177 AT MANDAPAM TOWN
PANCHAYAT, RAMANATHAPURAM DISTRICT.
APPLICANTS: Mr.SHARAD SAMSON RAJAMANI & Mr.SAMEER SAMUEL RAJAMANI

BUILTUP AREA DETAILS:-

SL.NO	FLOOR DETAILS	(Sq.Mt)	(Sq.FT)	TOTAL (Sq.Mt)
(i)	Pro.Ground Floor	41.56	447.35	41.56
(ii)	OPEN SPACE	1292.90	13916.65	1292.90

REFERENCE	
M.D DOOR	3'3"x7'9"
D DOOR	3'0"x7'9"
D1 DOOR	2'5"x7'9"
W WINDOW	5'0"x4'9"
W2 WINDOW	3'0"x4'9"
O OPENING	3'5"x7'9"
V VENTILATOR	2'0"x2'0"
MAIN GATE	8'0"x5'9"

NOTES:-

1. Rain Water Harvesting System to be Provided.

2. Bath ,Kitchen waste water to be used for Garden purpose.

3. Solar Energy System to be Provided.


4. W/C water to be connected with Septic Tank.

All Dimensions are in Metre

REFERENCES:


SITE BOUNDARY

Pro. BUILDING

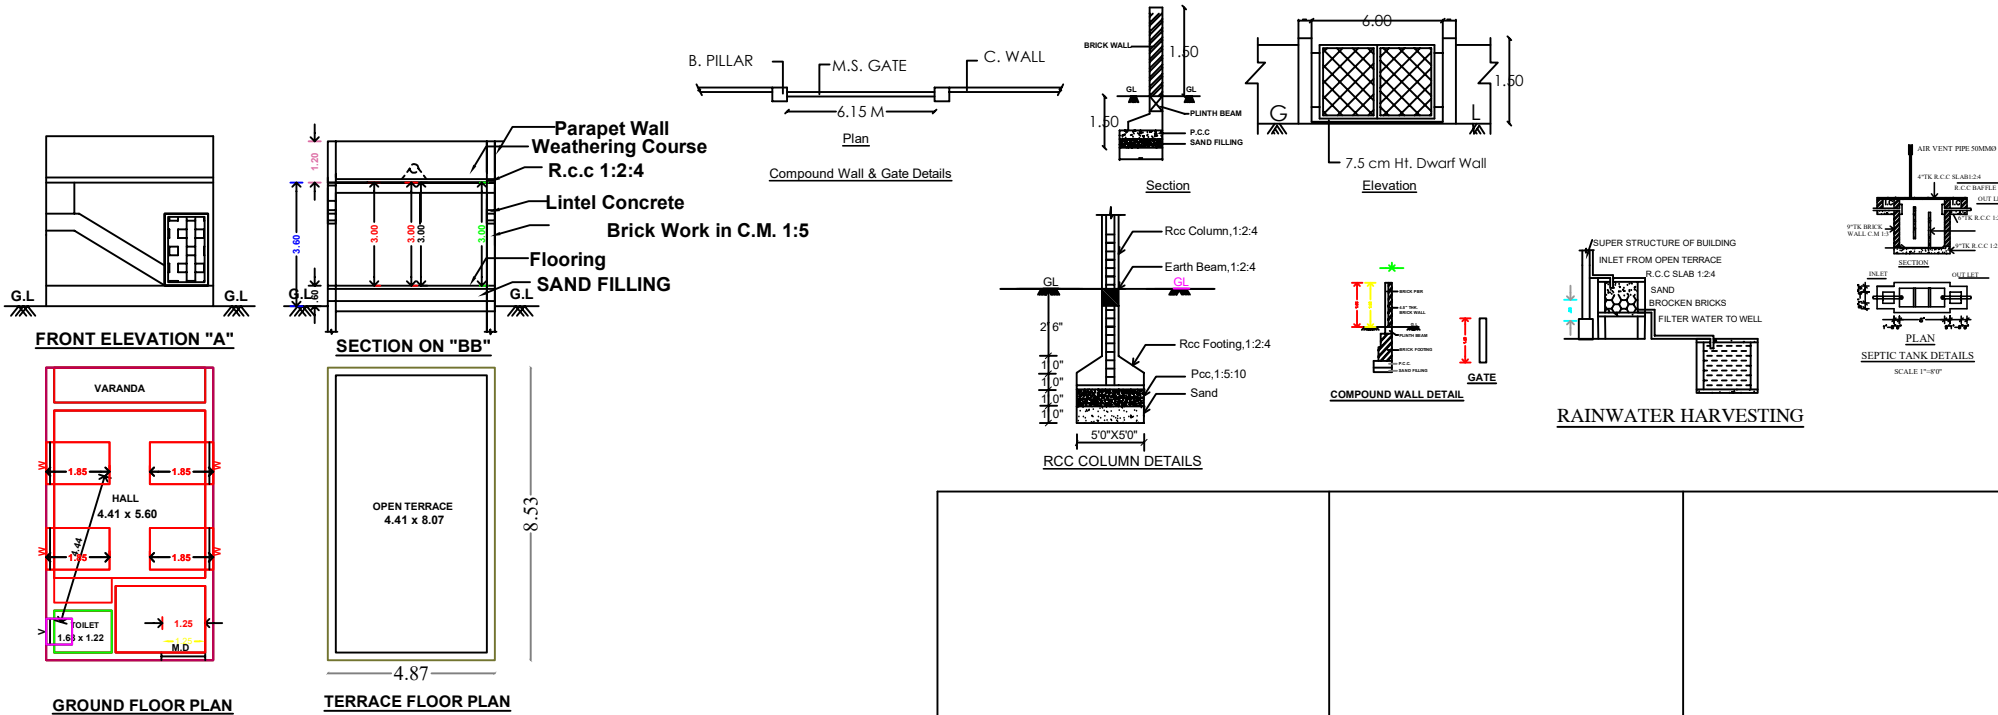


SITE PLAN
SCALE : 1:100

RAJU THEVAR GARDEN

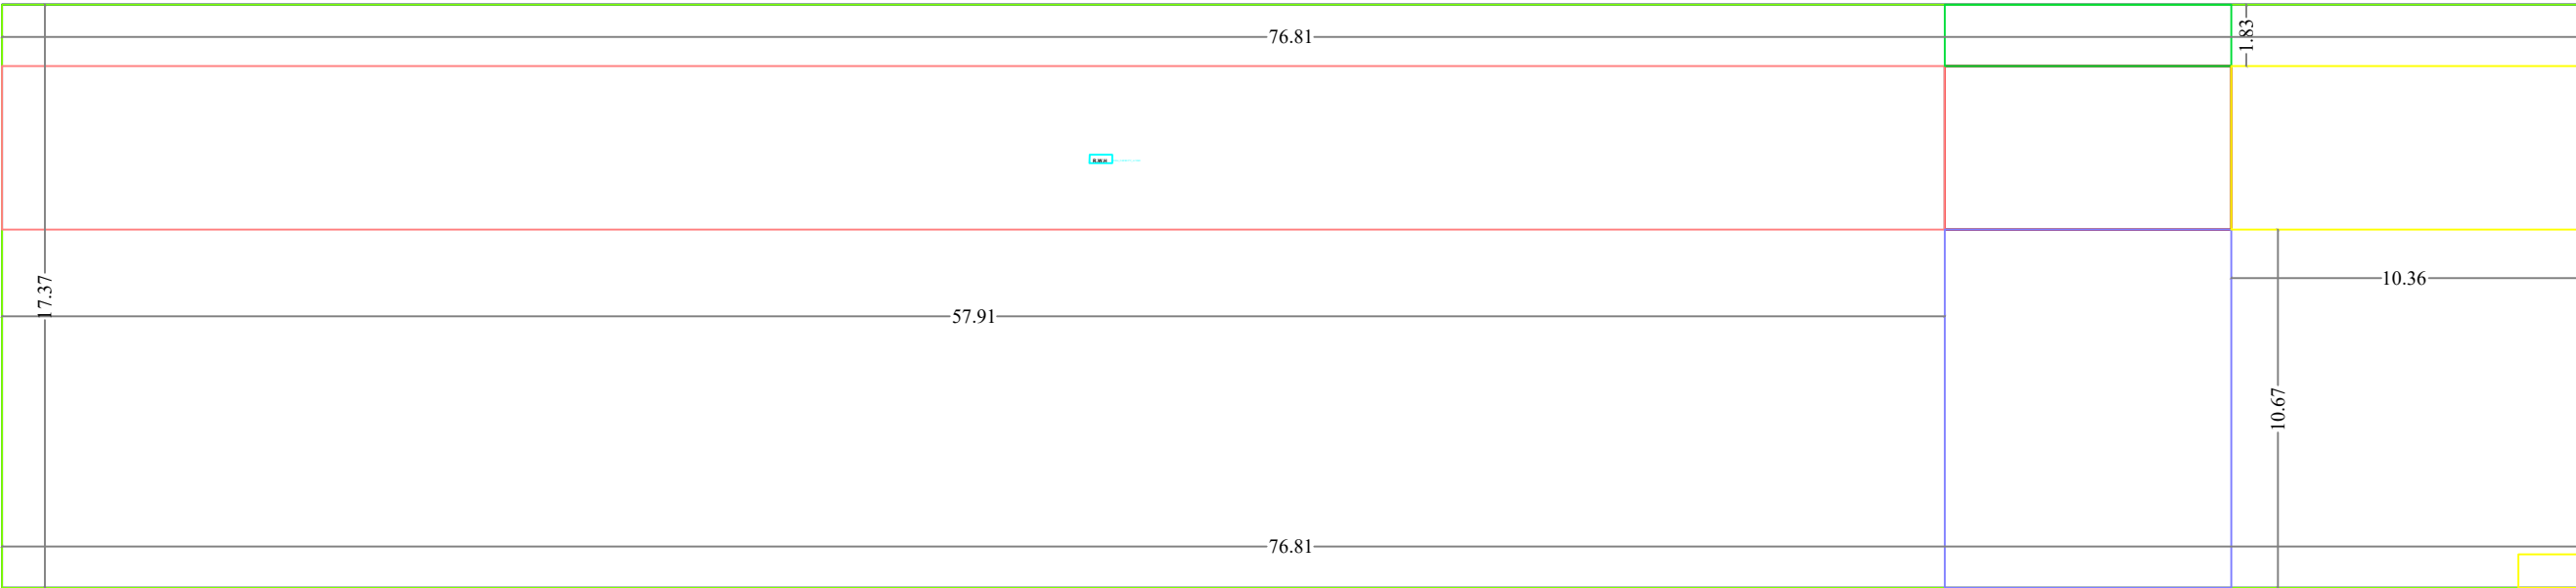

PALKIESSAMMAL LAND

NORTH OCEAN PATH

 

Signature Not
Verified

Signed by: Executive Officer
Location: Ramanathapuram
Date: 2023.11.24 12:47:16

Mr.R.BADMANATHAN LAND