

PP

APPROVAL RECORD

Planning Permission

Ramanathapuram

Ramanathapuram district, Tamil Nadu

APPROVAL TYPE

Building Plan

ISSUING AUTHORITY

Town Panchayat

The approval as the planning authority issued it, reproduced in full behind this page.

An approval speaks to what was sanctioned, not to what was built. Completion is a separate record.






5.00

2.13

2.44

DWARF WALL 2.44 MT

MAIN GATE ELEVATION

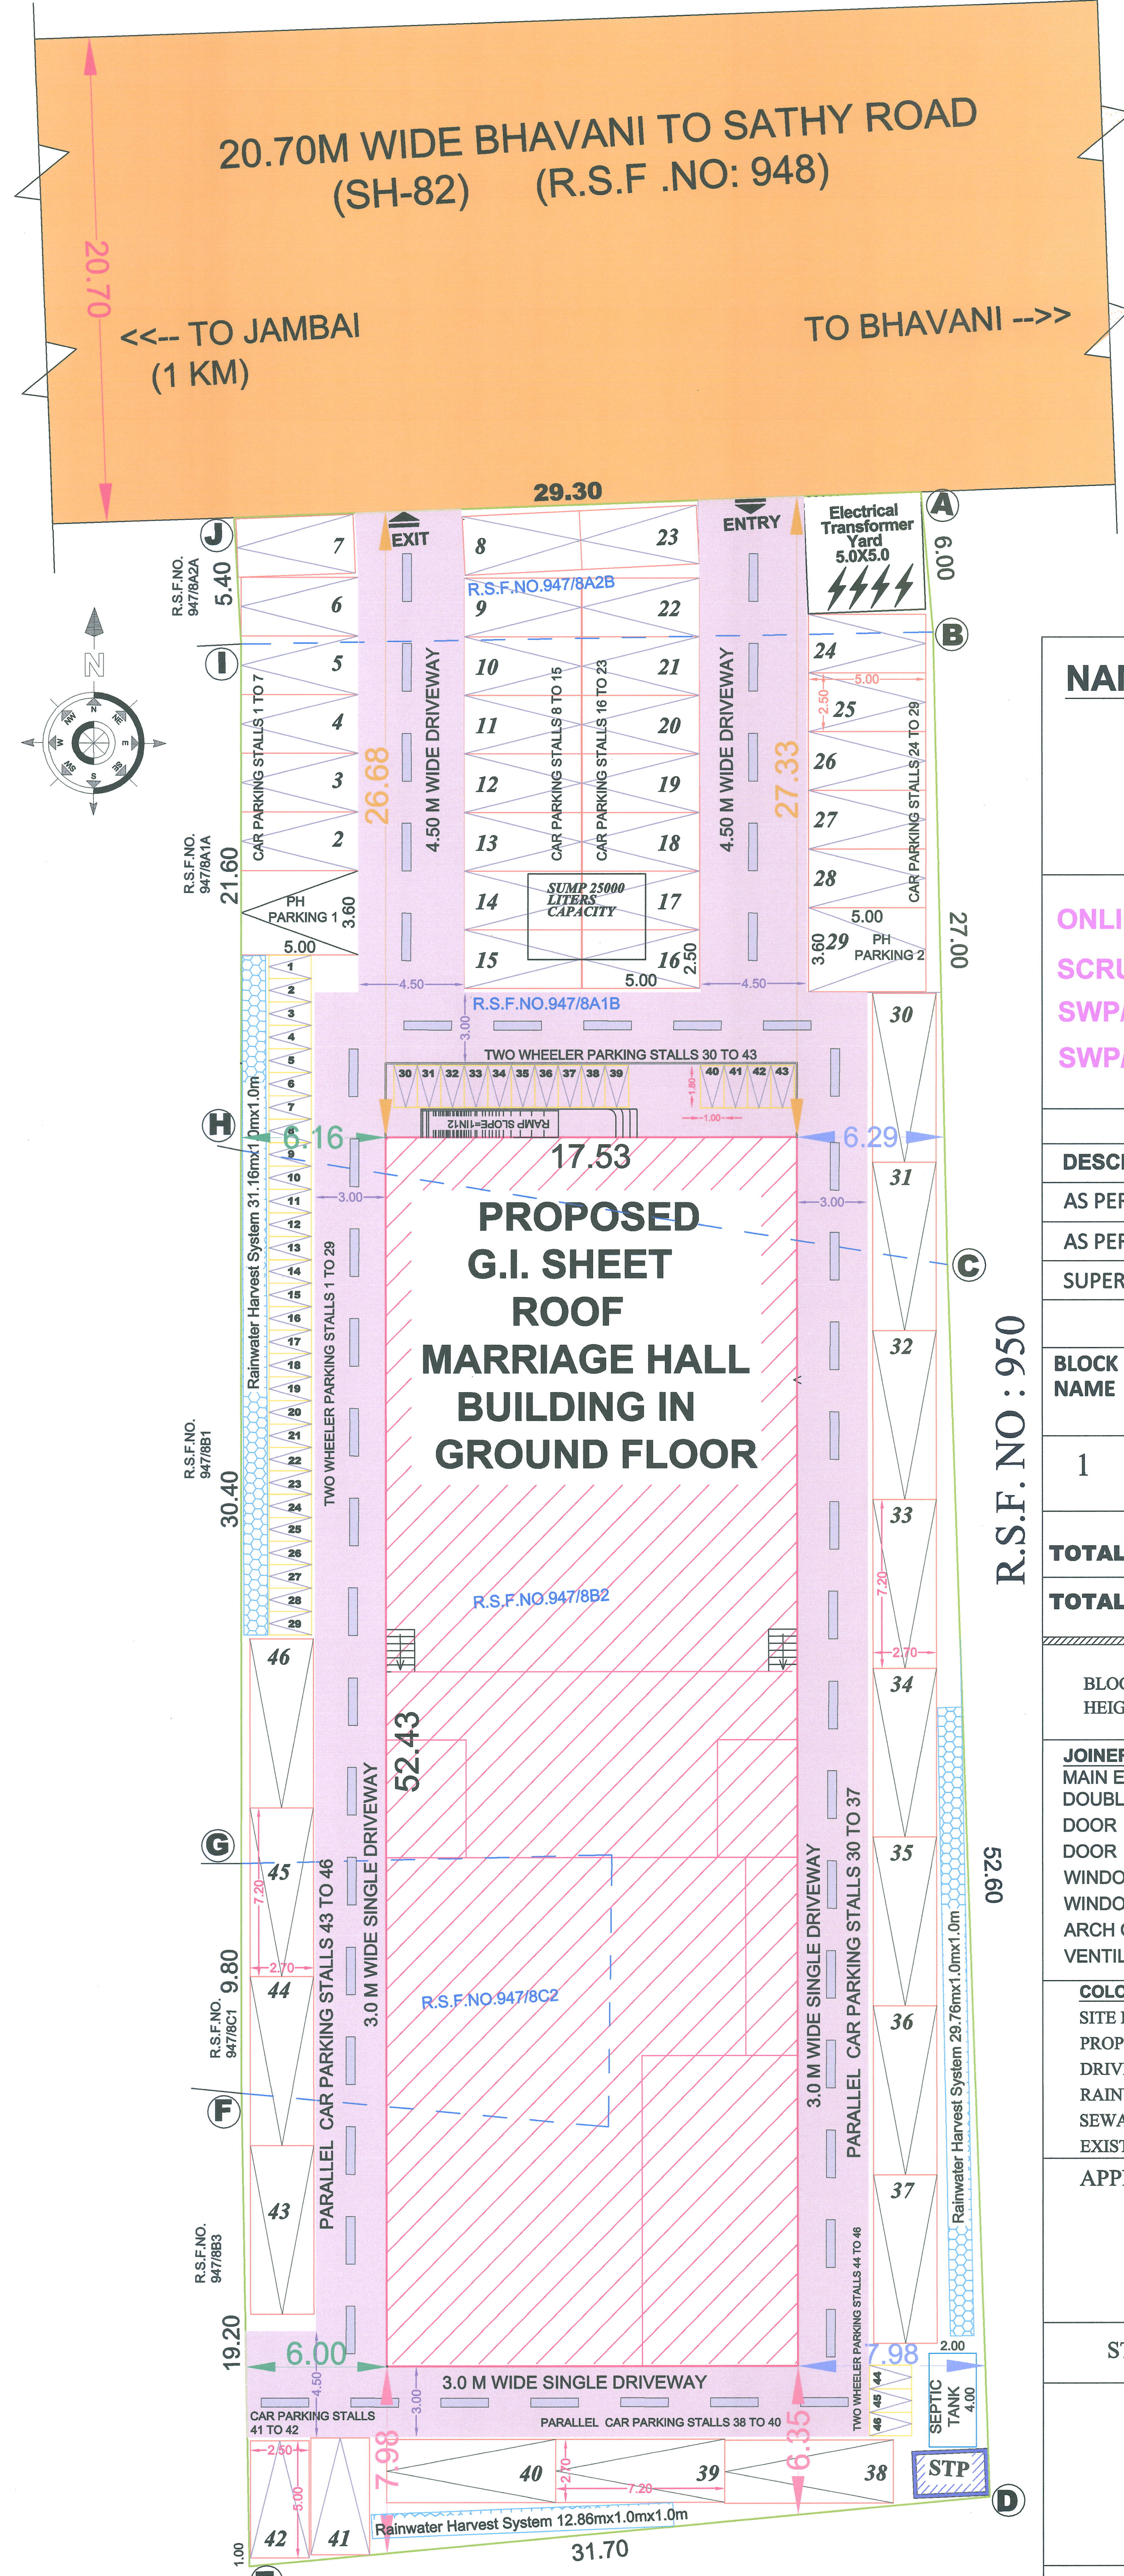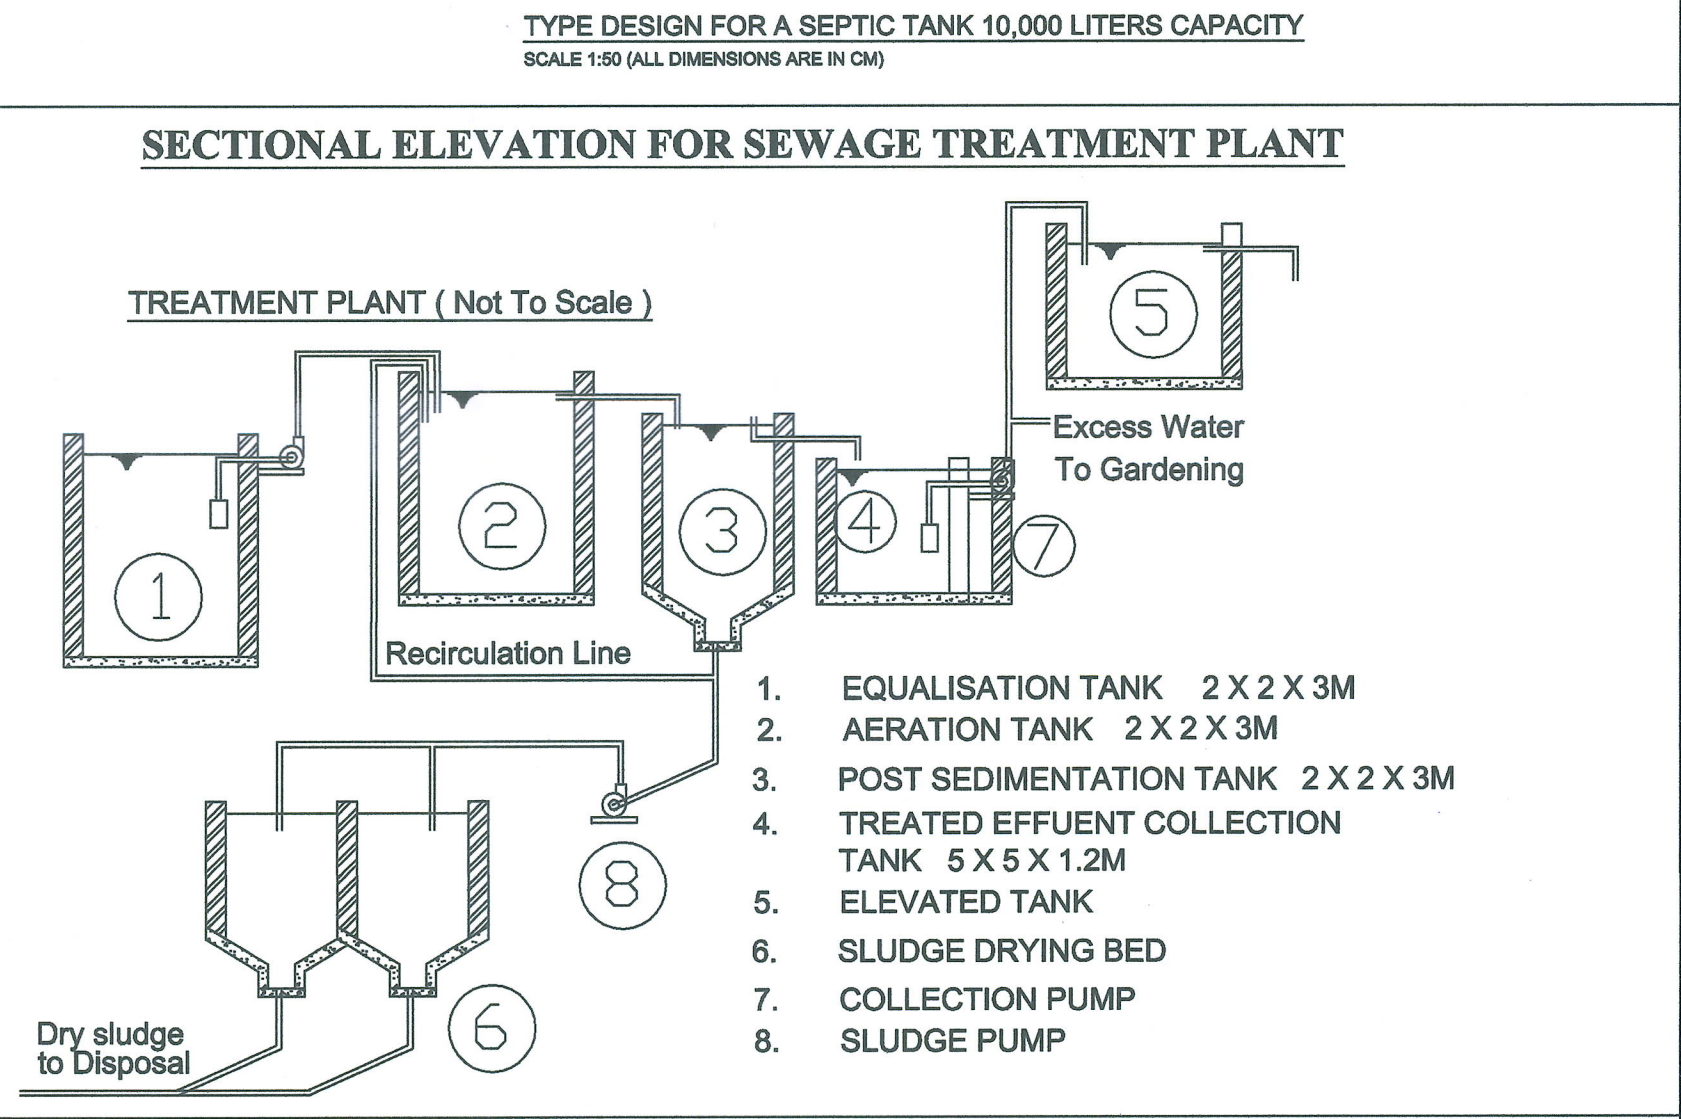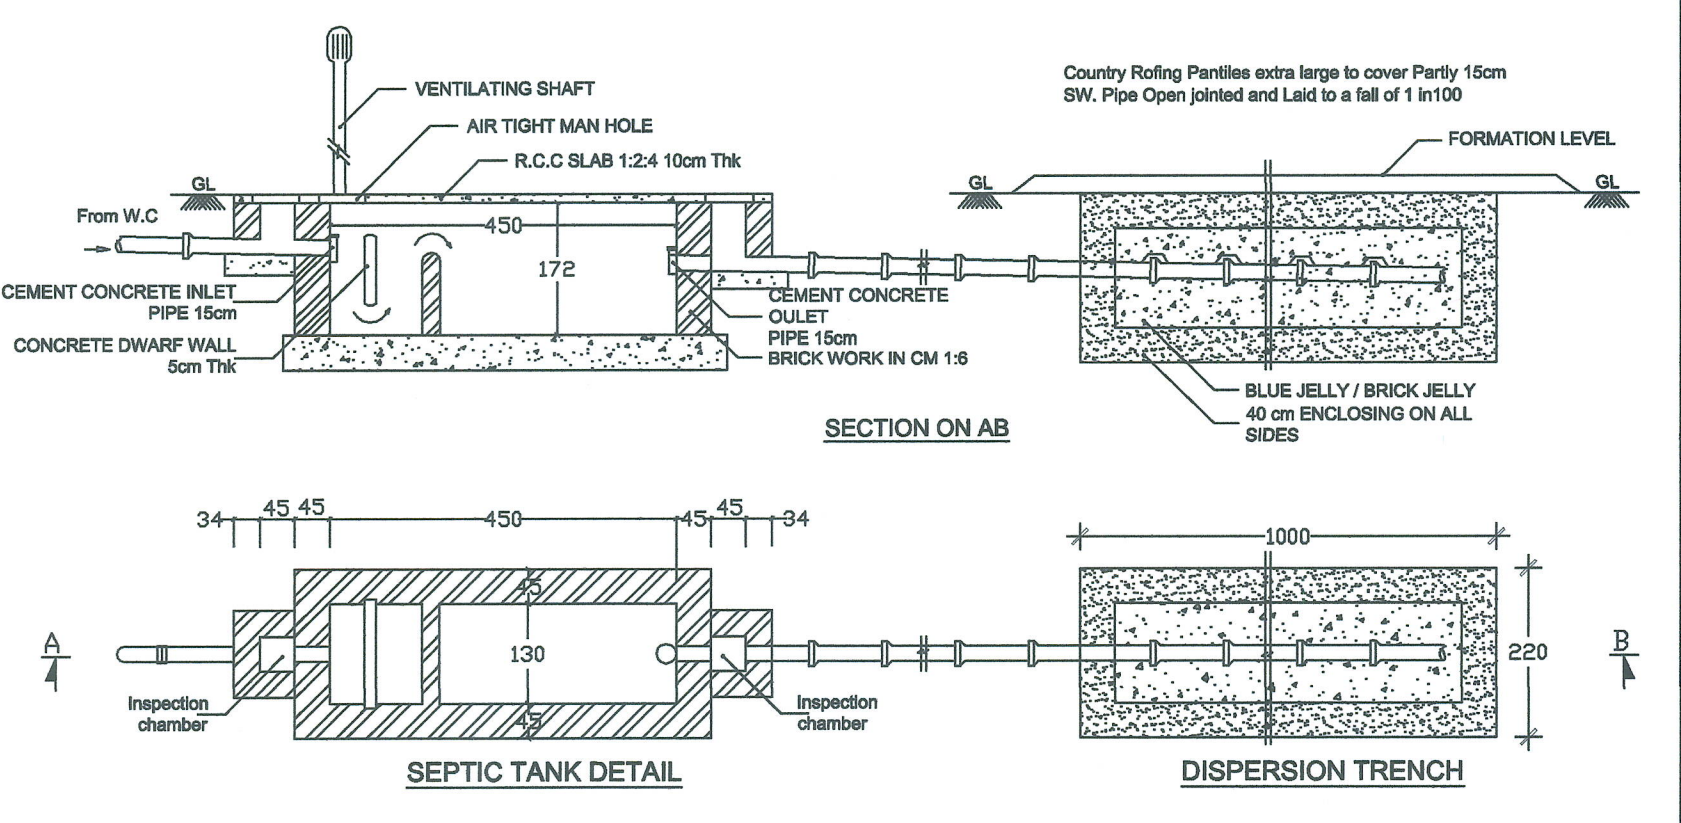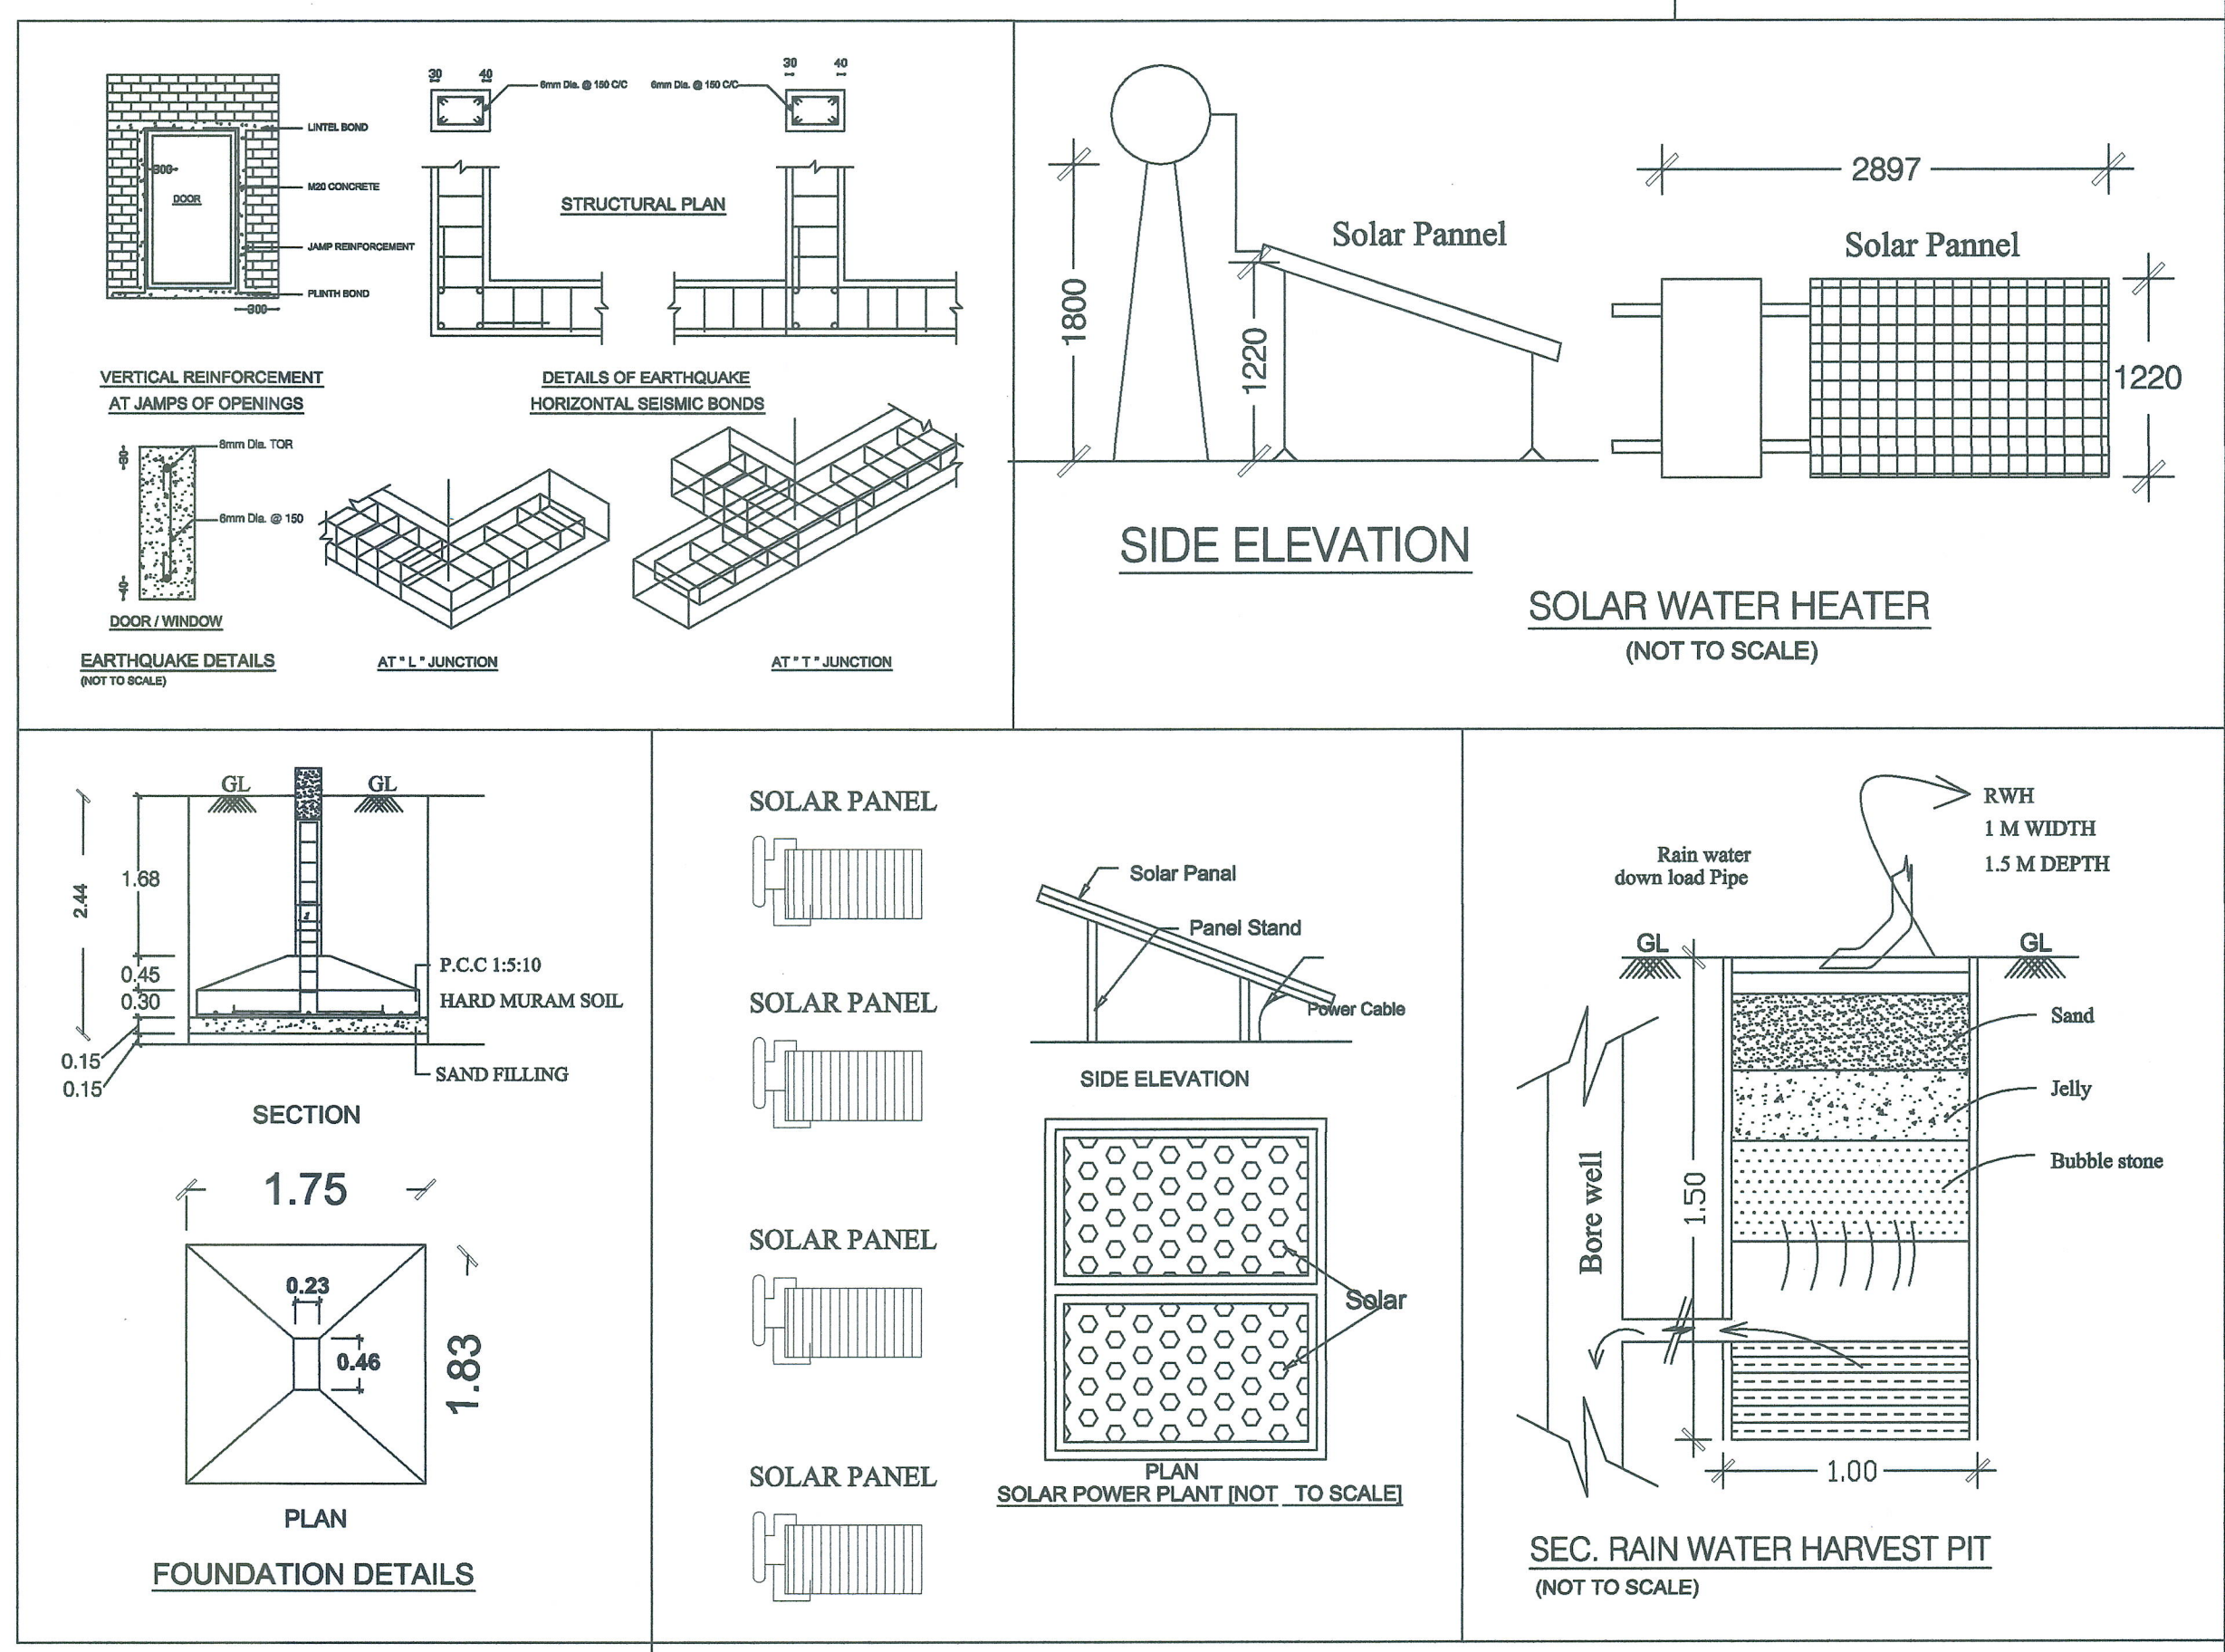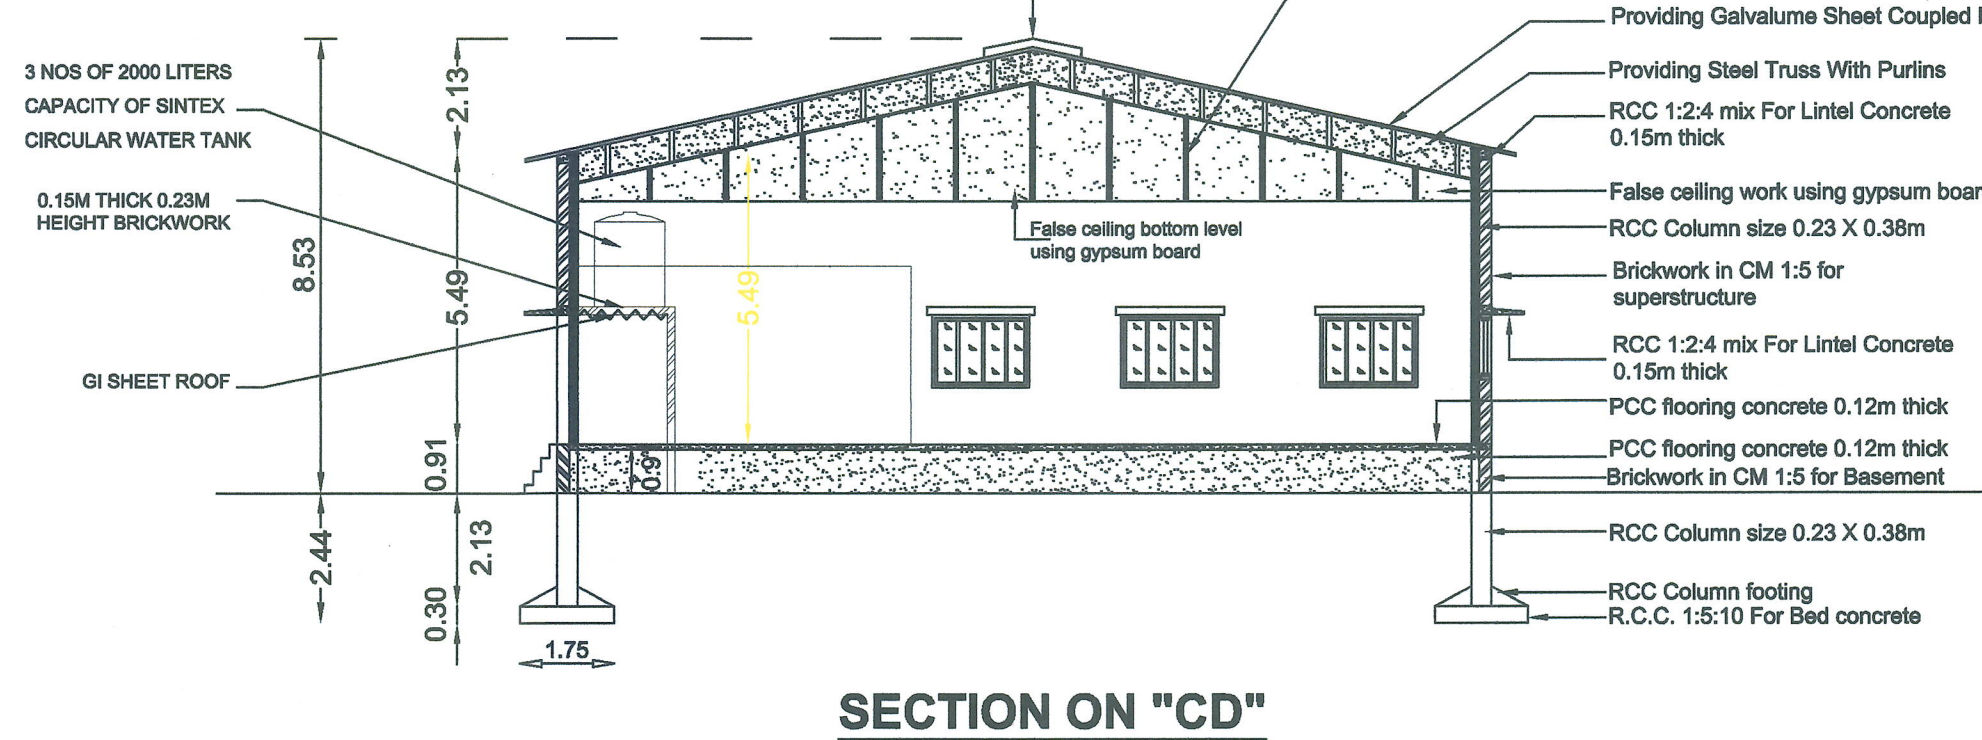

Mr. T.R. SARAVANAN
S/o. Mr.RATHINASAMY.

ONLINE APPLICATION No : SWP/BPA/423888/2024
 SCRUTINY REFERENCE NO : ETPRV47J
 SWP/ DTCP/ ERODE/ SITE APPROVAL No : 22/2025
 SWP/ DTCP/ ERODE/ BUILDING PERMISSION No : 09/2025

SITE AREA DETAILS	
DESCRIPTION	Sq.Meter
AS PER DOCUMENT AREA -(0.67Acre)	2714.00
AS PER PLR/FMB AREA	2714.00
SUPER IMPOSED PLOT AREA	2714.00

BUILDING AREA DETAILS				
BLOCK NAME	FLOOR NAME	FSI AREA (in Sq.m)	NON FSI AREA (in Sq.m)	BUILT UP AREA (in Sq.m)
1	Marriage Hall GROUND FLOOR	919.02	-	919.02

TOTAL FSI AREA	= 919.02 SQ.M	● SCALE- 1:100
TOTAL BUILT UP AREA	= 919.02 SQ.M	● ALL DIMENSIONS ARE IN METRE ● ALL ROOMS ARE HAVING SUFFICIENT VENTILATION

BLOCK-1 HEIGHT OF THE BUILDING: 8.53 M	<u>Parking details:</u> 1.Car parking stalls = 46 Nos 2.Two Wheeler parking stalls = 46 Nos
<u>JOINERIES:</u> MAIN ENTRANCE MD - 2.44 X 2.44 DOUBLE DOOR DD - 2.44 X 2.44 DOOR D1 - 1.00 X 2.13 DOOR D2 - 0.76 X 2.13 WINDOW W - 1.83 X 1.37 WINDOW W1 - 1.22 X 1.37 ARCH OPENING AO - 1.52 X 2.13 VENTILATOR V - 0.90 X 0.46	<u>FLOOR SPACE INDEX (FSI):</u> FSI: $\frac{\text{Total plinth Area}}{\text{Land Area}} = \frac{919.02}{2714.00} = 0.338 < 2.00$ <u>PLOT COVERAGE (P.C.)</u> P.C.: $\frac{\text{Ground Floor area}}{\text{Land Area}} \times 100 = \frac{919.02}{2714.00} \times 100 = 33.86\%$

COLOUR INDEX:				
SITE BOUNDARY SHOWN IN	-			FIRE EXTINGUISHER
PROPOSED BUILDING SHOWN IN	-			
DRIVEWAY SHOWN IN	-			FIRE BUCKET
RAINWATER HARVESTING SYSTEM	-			
SEWAGE TREATMENT PLANT SHOWN IN	-			
EXISTING ROAD SHOWN IN	-			

APPLICANT

STRUCTURAL ENGINEER	REGISTERED ENGINEER
	

TO-0293876000 TO-0293876000 OFF: TO-0293876000		Registered Engineer & Consulting Civil Engineer, 2017 Reg No: TCEP / 000001524 / R/S / P/2 / 2012 Engrg Reg No: 016 / S / 2017 / 00124, Services Sample, Kandy Road, Erata - 620 001, Nuwara-Ela-17-08-1990			
Surveyor / Assistant Draughtsman		Draughtsman Grade-III		Planning Assistant	

DEPUTY DIRECTOR (I/c)
DISTRICT TOWN AND COUNTRY PLANNING
ERODE



R.S.F. NO : 947/8D

SITE PLAN (SCALE 1:100)

Eight ways to know a piece of land before you pay for it.

This report covers one part of the picture. These cover the rest, drawn from the same government records, for any property in Tamil Nadu.

LandLens One

Ask anything about a property and get an answer grounded in live government records, with the sources shown.

[/landlens/one](#)



Verify My Land

Every record check run on one property and returned as a single report.

[/landlens/verify-my-land](#)



Legal Opinion

An advocate's written opinion on the title, built on the records we pull for it.

[/landlens](#)



One Map

Every layer on one map: the parcel, its boundary, zoning, water bodies and what sits around it.

[/landlens/one/map](#)



PriceMap

What land actually changed hands for around this plot, taken from the registered deeds.

[/landlens/pricemap](#)



Build Scope

What you are allowed to build here: floor space, height, coverage and setbacks.

[/landlens/build-scope](#)



Property Tracker

Watch a property and hear about it when something new is registered against it.

[/landlens/property-tracker](#)



Deal Room

Run the transaction in one place: documents, stamping, signatures and the parties.

[/landlens/deal-room](#)



Twenty-four checks you can run yourself, at no cost.

Records and verification

The registers themselves, read for you.

Encumbrance Certificate

Patta and Chitta

Field Measurement Sketch

EC Analyzer

Bank charge check

Court case search

Seller background check

Approval check by survey

Zoning and land use

What the plan says can happen on this land.

Land use zone finder

CMDA land use check

Coastal regulation zone

Master plan check

Water bodies finder

Airport height clearance

Value and duty

What it is worth and what it costs to register.

Guideline value by street

Guideline value by survey

Stamp duty and registration fees

Capital gains

Floor space index

Area unit converter

Registers and directories

Who holds it, and which office keeps the record.

Find your registering office

Temple property check

Waqf property check

RERA register



Every free tool
/tools



Services we run
for you
/services



The LandLens
suite
/landlens/one



Every claim in this document traces back to a government record.

Legal opinions, due diligence and title verification

Building plan, layout and sub-division approvals

Completion and occupancy certificates, regularisation

Escrow, negotiation and NRI property management

Land survey, soil testing, architecture and construction

Verified RealEstate
3/350/2 Mettukuppam,
OMR Thoraipakkam,
Chennai 600 097, India
hello@verified.realestate
+91 9996 12 9996

Prepared from the registers named on the page each finding sits on. Where a register could not be read, this document says so in its place rather than leaving the gap to be read as a clean result.

