

PLAN SHOWING THE PROPOSED INDUSTRIAL BUILDING CONSTRUCTION OF MANUFACTURING UNIT M/S.GALA PRECISION ENGINEERING PRIVATE LIMITED AT PLOT NO:G-18/2, SIPCOT INDUSTRIAL PARK, VALLAM-VADAGAL IN SURVEY NO.37(pt) & 62(pt) VADAGAL 'A' (PALNALLUR VILLAGE), SRIPERUMBUDUR TALUK, KANCHEEPURAM DISTRICT.

TITLE:

BLOCK FACTORY BUILDING PLAN,
ELEVATION



SIPCOT PLOT APPROVAL NO:

ID.வந.அ.து.இ(செ.ப) எண்.126/2020

TNPCB - ORANGE CATEGORY.

CONSENT ORDER NO. 2301254489025 DATED: 25/09/2023
PROCEEDINGS NO.F.3323SPR/OL/DEE/TNPCB/SPR/A/2023

CONSENT ORDER NO. 2301154489025 DATED: 25/09/2023
PROCEEDINGS NO.F.3323SPR/OL/DEE/TNPCB/SPR/W/2023

SCALE: SITE PLAN- 1:200, FLOOR PLAN 1: 100

JOINERY DETAILS


TYPES	DESCRIPTION	SIZE
RS	MOTORIZED ROLLING SHUTTER	3.50 X 5.00
RS-1	MOTORIZED ROLLING SHUTTER - 1	4.50 X 6.00
DD	DOUBLE DOOR	2.00 X 2.70
D1	SINGLE DOOR	0.75 X 2.10
PD	P.H DOOR	1.00 X 2.10
W	WINDOW	1.80 X 1.80
V	VENTILATOR	0.60 X 0.60
ED	EMERGENCY DOOR	1.00 X 2.50

MACHINERY DETAILS

S.NO	NAME OF MACHINERY	NOS	EACH H.P	TOTAL H.P
01	COATING PLANT	1	469.35	469.35
02	HEAT TREATMENT PLANT	1	362.07	362.07
03	DE-MAGNETISER	1	160.92	160.92
04	HEATING	2	100.58	201.15
05	HOT FORGING PRESS	2	87.17	174.33
06	ROLLING MACHINE - 1	4	69.16	277.65
07	NDT MACHINE	2	53.64	107.28
08	ROLLING MACHINE - 2	6	32.59	195.52
09	CNC MACHINE	2	33.53	67.05
10	CUTTING MACHINE - 1	1	13.41	13.41
11	COMPRESSOR	1	7.55	7.55
12	EOT CRANE (5 TON)	2	6.20	12.39
13	LATHE MACHINE	4	5.03	20.12
14	CUTTING MACHINE	3	3.08	9.25
15	SST MACHINE	1	2.68	2.68
16	HEX FORMING MACHINE	1	1.21	1.21
17	BENCH GRINDER	1	1.01	1.01
18	SLEEVE SHRINK MACHINE	2	0.80	1.61
19	PROFILE TESTER	1	0.34	0.34
20	ENGRAVING MACHINE	4	0.20	0.80
21	MISC	1	67.05	67.05
TOTAL				2147.73

COLOUR REFERENCE


PROPOSED BUILDING
PROPOSED MACHINERY

 


OWNER / OCCUPIER

REGISTERED ENGINEER Gr-I


STRUCTURAL ENGINEER Gr-1

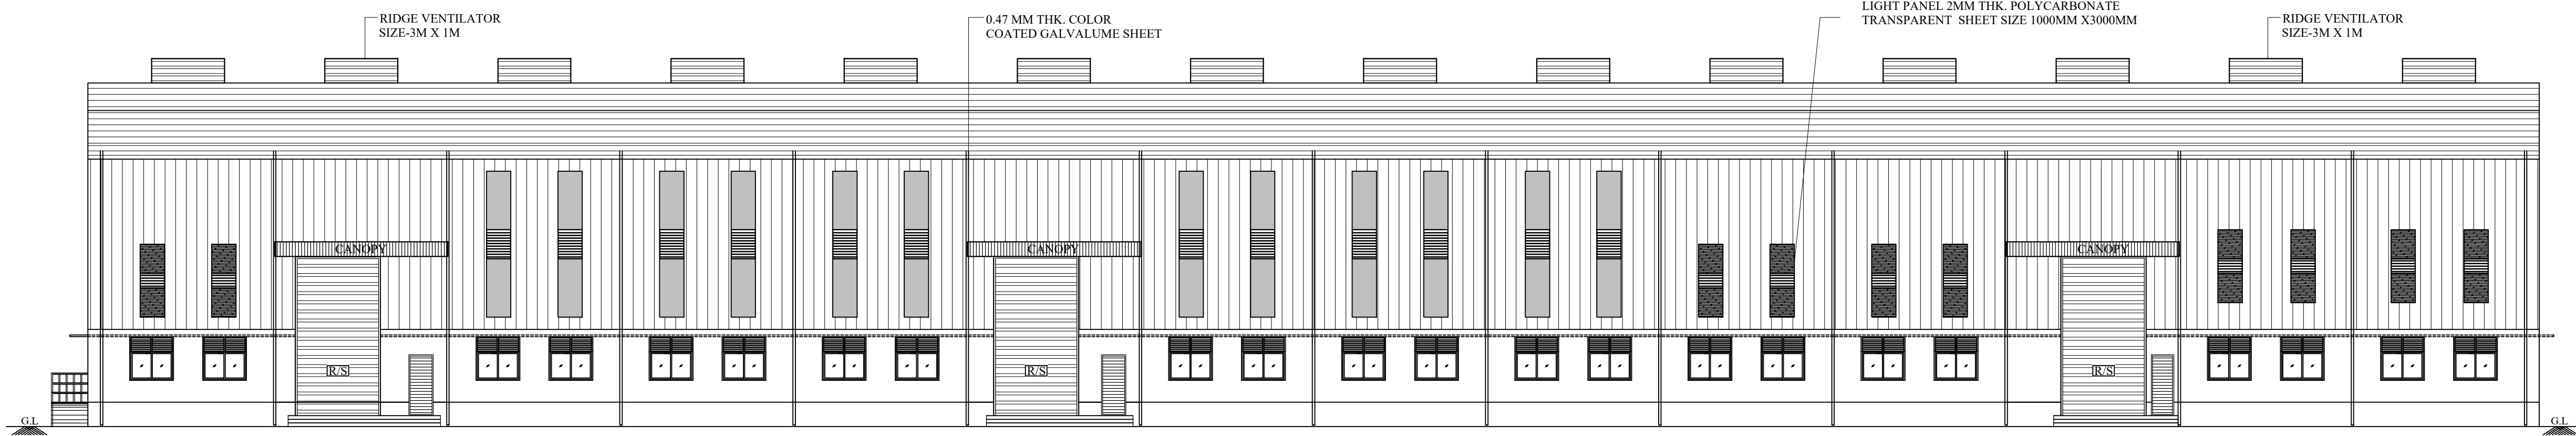

EAST SIDE ELEVATION
MAIN FACTORY BUILDING

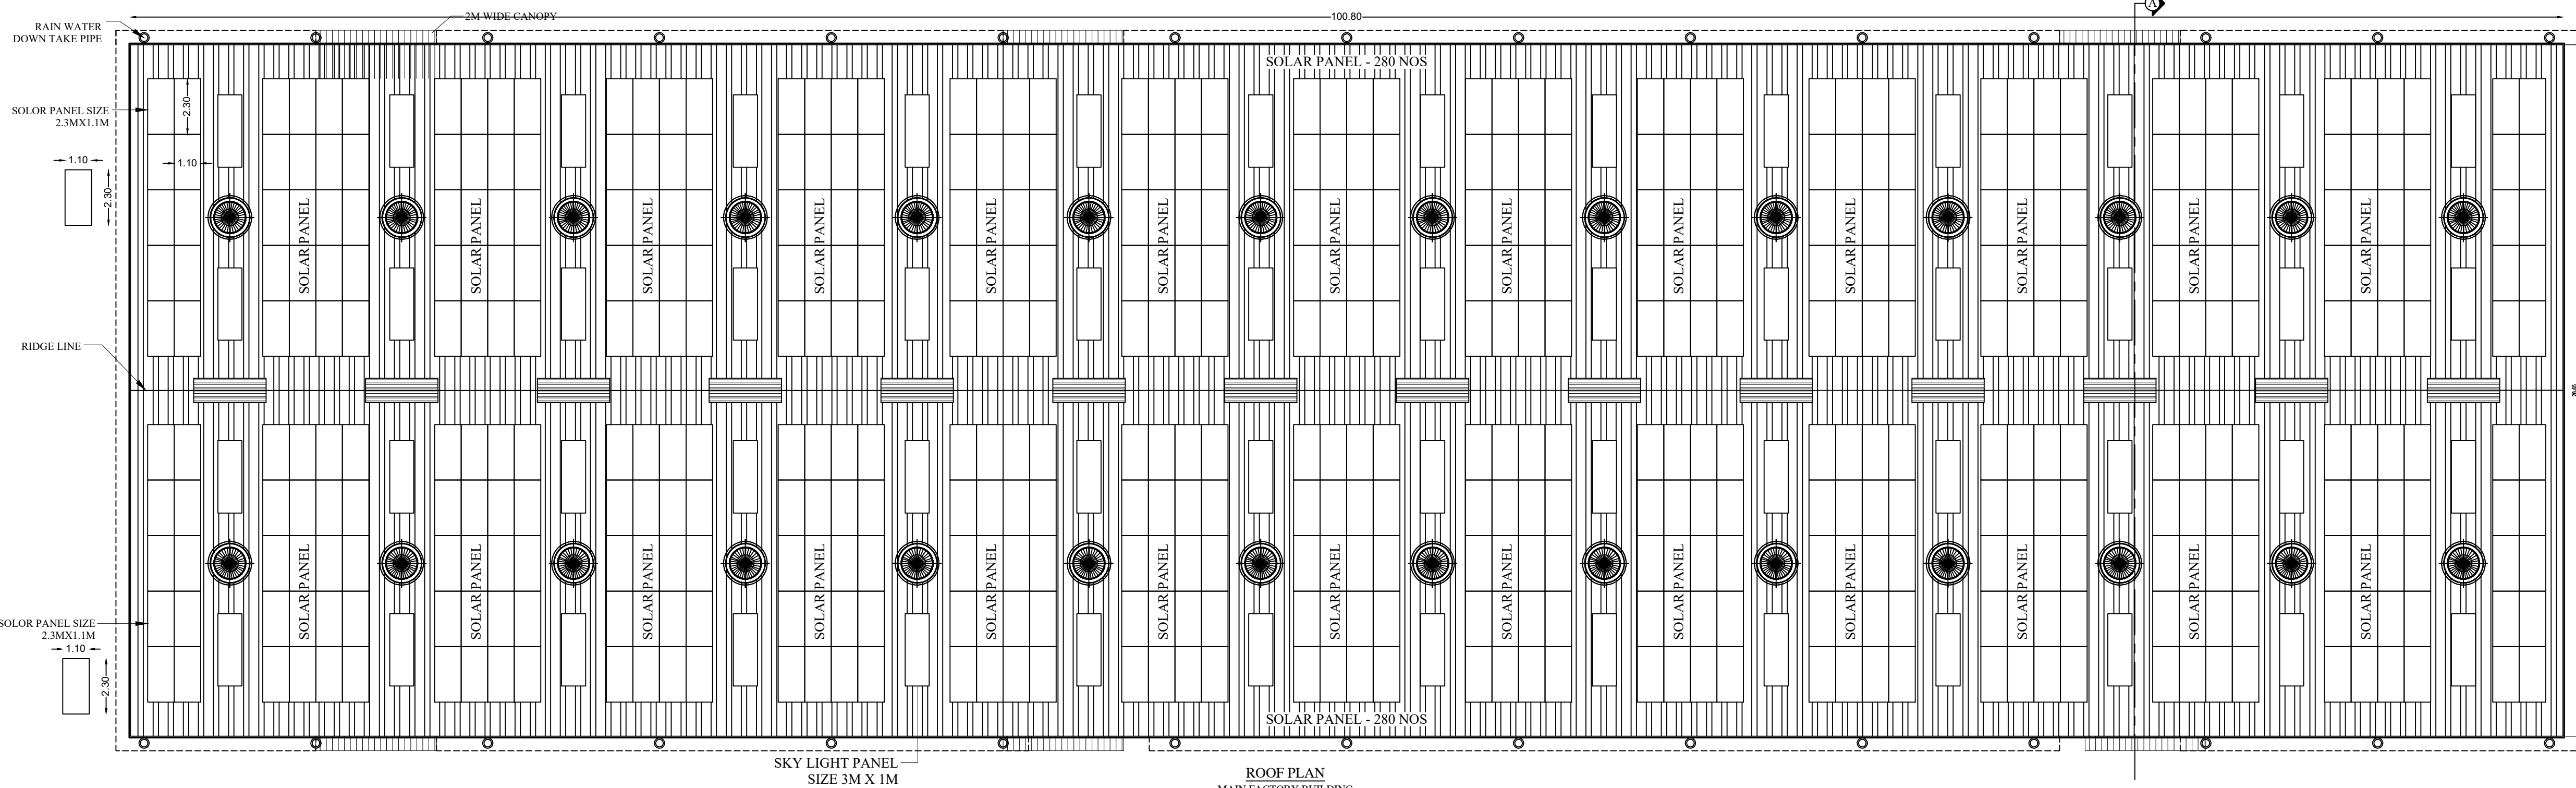


ROOF PLAN
MAIN FACTORY BUILDING

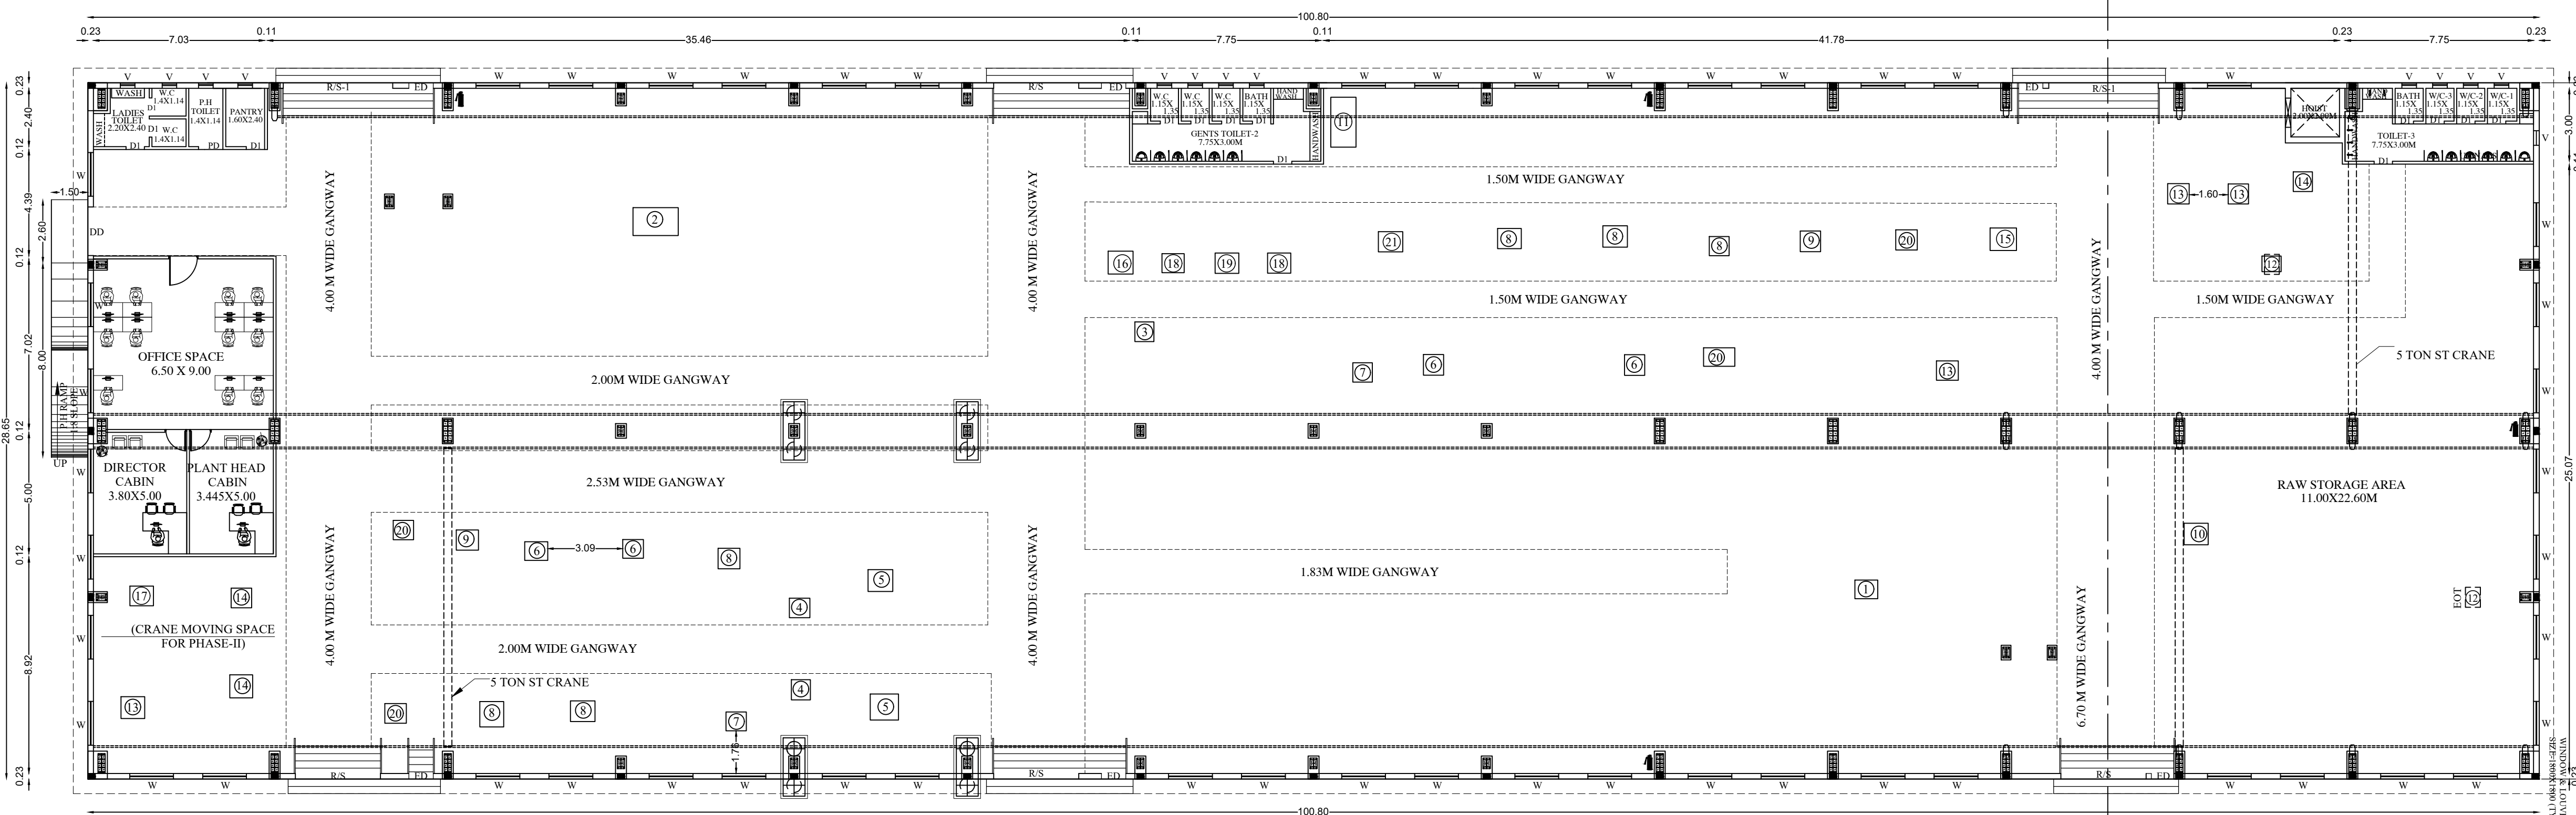

GROUND FLOOR PLAN
MAIN FACTORY BUILDING

SITE PLAN,
SECURITY CUM WORKERS CHANGING ROOM,
ELECTRICAL ROOM,

 

CONSENT ORDER NO. 2301254489025 DATED: 25/09/2023
PROCEEDINGS NO.F.3323SPR/OL/DEE/TNPCB/SPR/A/2023

CONSENT ORDER NO. 2301154489025 DATED: 25/09/2023
PROCEEDINGS NO.F.3323SPR/OL/DEE/TNPCB/SPR/W/2023

TOTAL PLOT AREA : 1.66 Acre (6718.00Sq.m)

TOTAL AREA in Sq.m	3,014.83	12.5	3,027.33
--------------------	----------	------	----------

PARKING	REQUIRED	PROVIDED
LORRY PARKING	06 Nos	06 Nos
CAR PARKING	1 Nos	2 Nos
TWO WHEELER PARKING	59 Nos	60 Nos + 6 Nos
CYCLE PARKING	59 Nos	60 Nos

TOTAL	
-------	--

G1 - GENSET (STAND BY) = 350 KVA
G2 - GENSET (STAND BY) = 250 KVA

TOTAL H.P : (SHEET NO-1 + SHEET NO-2) :2147.73 + 221.27 = 2369.00 H.P

NO OF WORKERS : 127 Nos (114M + 13F)


SCALE: SITE PLAN- 1:200, FLOOR PLAN 1: 100

	ROAD		PROPOSED BUILDING
	SITE BOUNDARY		PROPOSED MACHINERY
	SITE UNDER REFF.		



REGISTERED ENGINEER Gr-

STRUCTURAL ENGINEER Gr-1

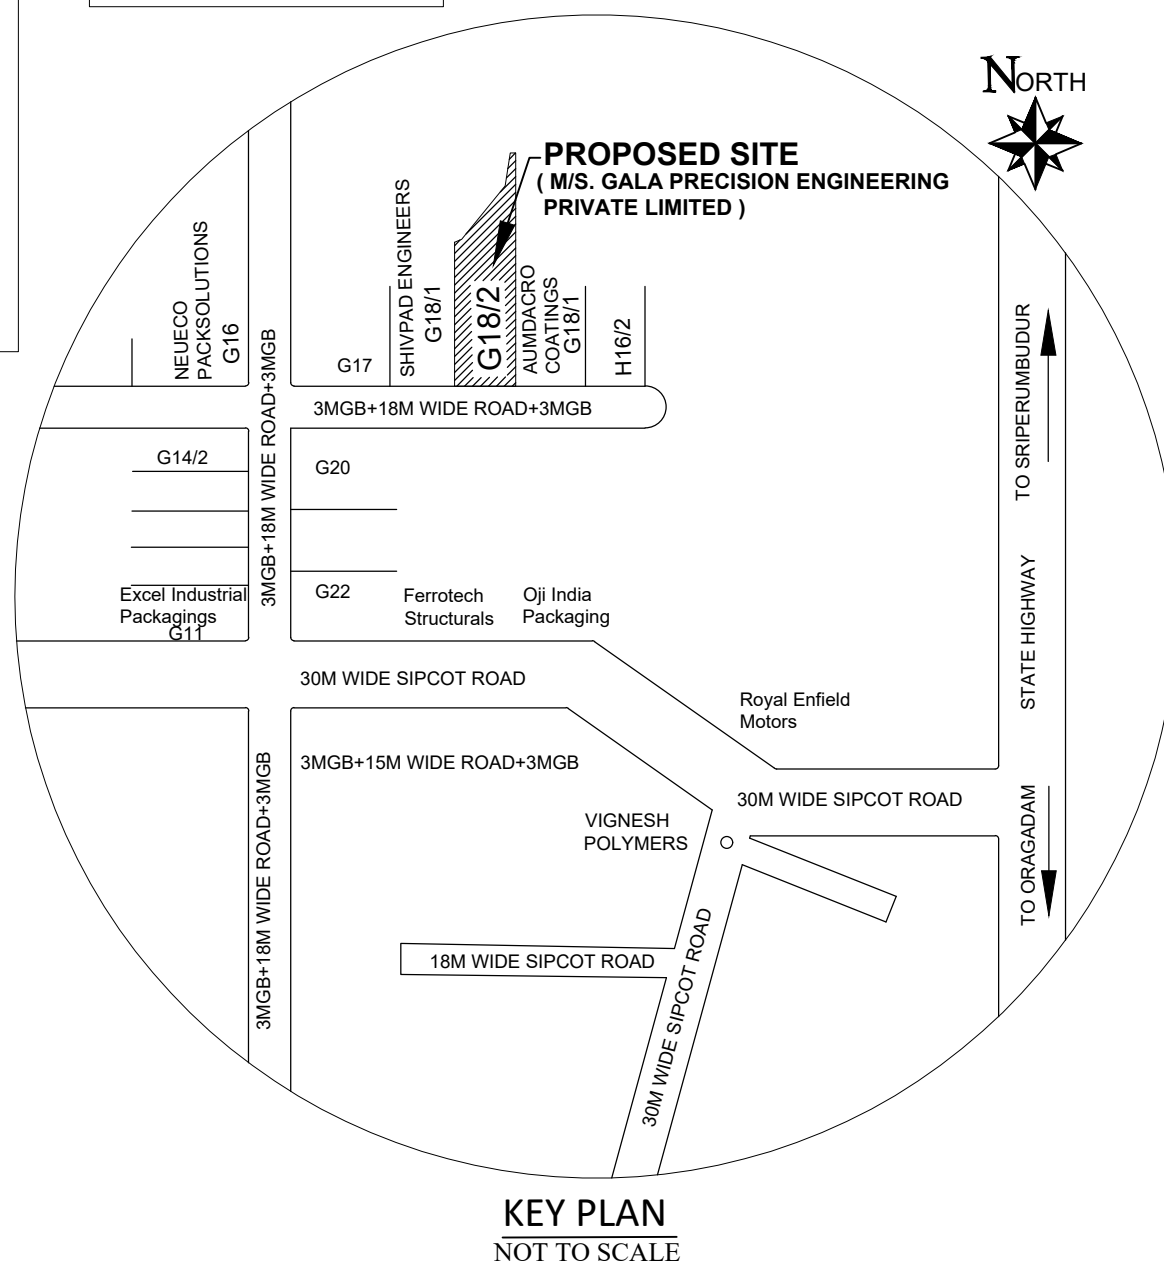

SITE PLAN
SCALE - 1:200