
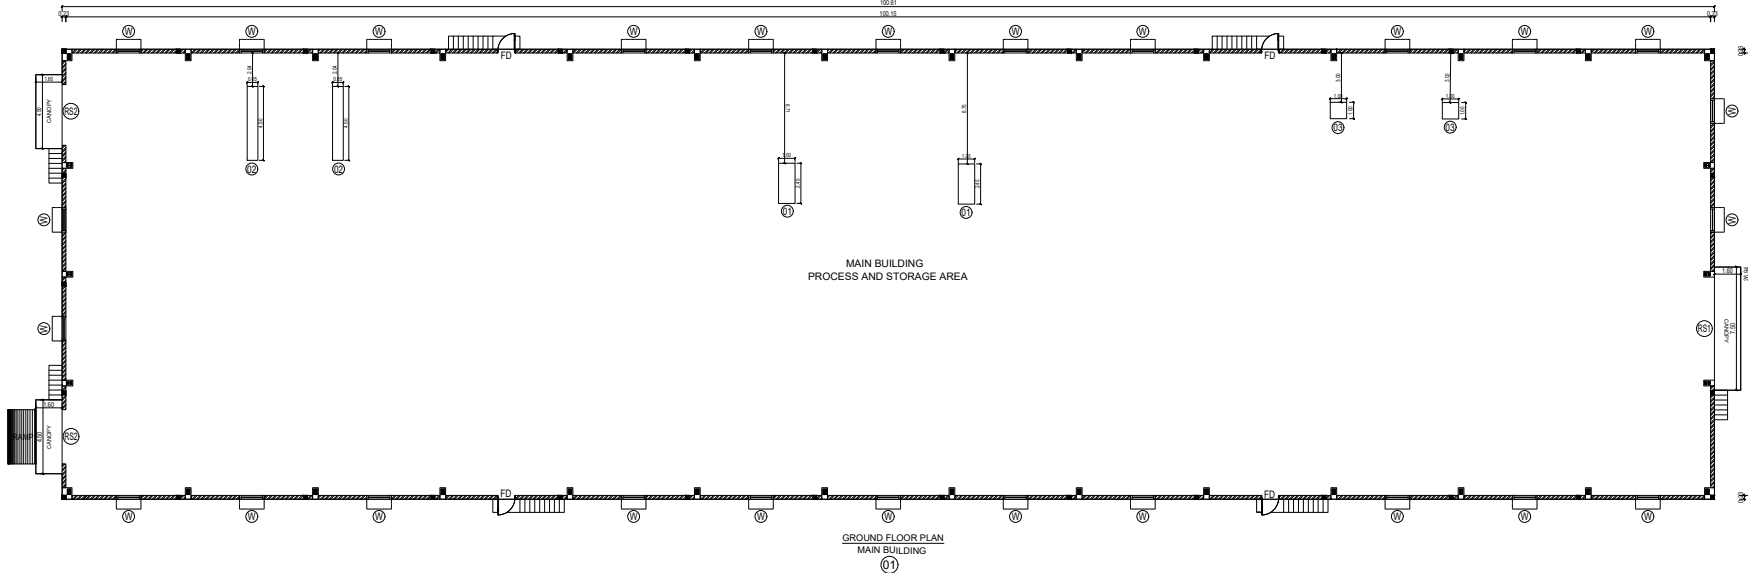
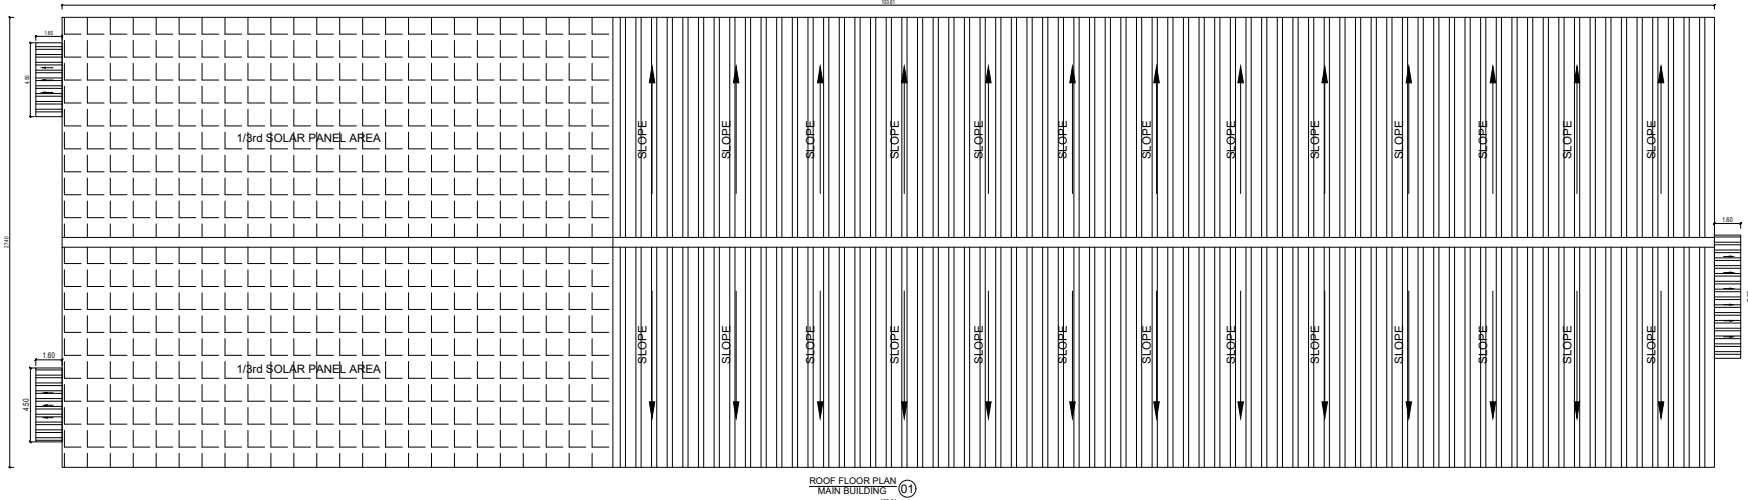


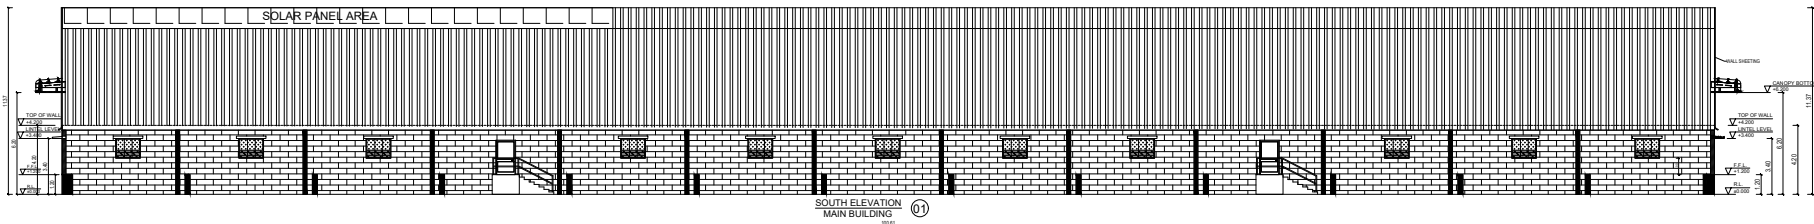

PLAN SHOWING PROPOSED CONSTRUCTION OF INDUSTRIAL BUILDING FOR S.M. SARAVANA KUMAR AT S. Nos. 3A/2B1, 3A/3A, 3A/3B1B, 3A/3B3B & 3A/3B4B, OF KOVALAVEDU VILLAGE, 6A/2B, 6A/3A3 & 7A/7A3 OF AYAMCHER VILLAGE, WALLAJABAD TALUK, KANCHIPURAM DISTRICT, PIN CODE - 631 604, TAMILNADU

MANUFACTURING - ARECA PLATE MANUFACTURING INDUSTRIAL CLASSIFIED - GREEN (S NO 19)

NOTE

MACHANICAL VENTILATION PROVIDED
FIRE EXTINGUISHERS PROVIDED



Scale 1 : 100

NOTE:-

1. ALL DOORS AND WINDOWS ARE OPEN OUTWARDS
2. RILL LEVEL OF WINDOW IS BELOW 1.00m
3. DISTANCE BETWEEN M.C. AND JOINERY IS 5.00m
4. ALL DIMENSIONS ARE IN METERS AREA IN SQ. M.
5. FIRE HYDRANT POINTS HOSE & WATER MONITOR PROVIDED

SPECIFICATION & GRADE OF CONCRETE :-

1. P.C.C 1:4:8 FOR FOUNDATION AND P.C.C 1:5:10 FOR BASEMENT
2. BRICK WORK FOR SUPER STRUCTURE IN CM 1:5
3. PLASTERING IN CM 1:3 FOR CEILING AND CM 1:5 FOR WALL
4. P.C.C 1:2:4 FOR COLUMN, BEAM, SLAB LINTEL AND SUB STRUCTURE
5. BRICK JELLY LIME CONCRETE FOR WEATHERING COURSE WITH ONE COURSE OF PRESS TILES OR MANGALORE TILES OVER THE WEATHERING COURSE
6. ROOFING SHEET

JOINERY DETAILS

FD	STEEL FIRE SAFETY DOOR	1.20 X 2.13
RD	ROLLING SHUTTER	3.00 X 4.50
RS	ROLLING SHUTTER	6.00 X 4.50
W	ALUMINUM WINDOW	1.50 X 1.20

AREA DETAILS

SL.	BUILDING NAME	FLOOR	FBI	NON FBI	TOTAL AREA
01	MAIN BUILDING PROCESS AND STORAGE AREA	G.FLOOR	2785.53	-	2785.53
	TOTAL AREA		2785.53	-	2785.53

DRAWING TITLE:-

PLAN OF MAIN BUILDING FLOOR PLAN, SOUTH ELEVATION & ROOF PLAN

COLOUR INDEX

PROPOSED BUILDING

APPLICANT SIGNATURE

S.M.S.
Mr. S.M. Saravakumar
Owner

ARCHITECT SIGNATURE

For SRI JANAKI & ASSOCIATES

RE. JANKI & ASSOCIATES
OFFICE NO. 10, 11, 12, 1901

