

PP

APPROVAL RECORD

Planning Permission

Pamban

Ramanathapuram district, Tamil Nadu

APPROVAL TYPE

Building Plan

ISSUING AUTHORITY


Rural Panchayat

PURPOSE

Commercial

The approval as the planning authority issued it, reproduced in full behind this page.

An approval speaks to what was sanctioned, not to what was built. Completion is a separate record.

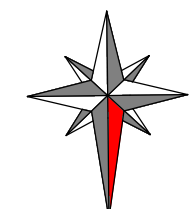

NORTH

PLAN SHOWING THE PROPOSED CONSTRUCTION OF A COMMERCIAL BUILDING (CONSULTING OFFICE) IN S.NO:1036/8, 1039/1C2, PAMBAN VILLAGE & PANCHAYAT, MANDAPAM PANCHAYAT UNION, RAMESHWARAM TALUK, RAMANATHA PURAM DISTRICT.

SCALE 1:100

AREA DETAILS

AREA OF THE SITE (AS PER DOCUMENT)	506.69 Sqm		
AREA OF THE SITE (AS PER PATTA)	506.00 Sqm		
	FSI AREA Sqm	NON FSI AREA Sqm	TOTAL AREA Sqm
STILT FLOOR AREA	-	271.72	271.72
FIRST FLOOR AREA	271.72	-	271.72
SECOND FLOOR AREA	271.72	-	271.72
THIRD FLOOR AREA	271.72	-	271.72
HEAD ROOM AREA		33.68	33.68
TOTAL AREA	815.16	305.40	1120.56
FLOOR SPACE INDEX (F.S.I)	815.16 / 506.00		
PLOT COVERAGE (PC)	271.72 / 506.00 X 100		
CAR PARKING (REQUIRED)	07 NOS		
CAR PARKING (PROVIDED)	07 NOS		
TWO WHEELER PARKING (REQUIRED)	28 NOS		
TWO WHEELER PARKING (PROVIDED)	34 NOS		
PHYSICALLY CHALLENGED RESERVATION (REQUIRED)	02 NO		
PHYSICALLY CHALLENGED RESERVATION (PROVIDED)	02 NO		

JOINERY DETAILS

R.S	ROLLING SHUTTER	2.00X2.13
LD	LIFT DOOR	1.00X2.13
D	DOOR	0.91X2.13
D1	DOOR	0.76X2.13
W	WINDOW	1.83X1.52
V	VENTILATOR	2.45X0.60
V1	VENTILATOR	0.90X0.60

COLOR INDEX

SITE BOUNDRY	DRIVE WAY
EXG ROAD	PROPOSED BUILDING

NOTE:

1. FIRE EXTINGUISHER WILL BE PROVIDED - FE
2. FIRE ALARM TO BE PROVIDED -FA
3. RAIN WATER HARVESTING SYSTEM WILL BE PROVIDED.
4. SOLAR SYSTEM TO BE PROVIDED.
5. STRUCTURE IS DESIGNED SAFELY FOR EARTH QUAKE RESISTANCE.
6. WASTE WATER TO BE CONNECTED TO UNDER GROUND SEWAGE SYSTEM
7. MECHANICAL VENTILATION TO BE PROVIDED

APPLICANT

Er. M. VENKADESHWARAN
M.E (Structural Engg) ANNE,
Chartered Engineer (I),
DTCP Registered Structural Engineer
(Grade - I)
Reg No : RSE / Gr.I / 01/2023
Ramanathapuram, Mob : 9597746957.

Er. Ra. KrishnaRaju
B.E., LL.B., (M.B.A.), ELV,
Registered Civil Engineer Grade - I
Regd No RE/Gr.I/
SVG Region/001/2019
Cell : 9842423270, 8667428354


REGISTERED ENGINEER

STRUCTURAL ENGINEER




FRONT ELEVATION

SECTION ON A - A

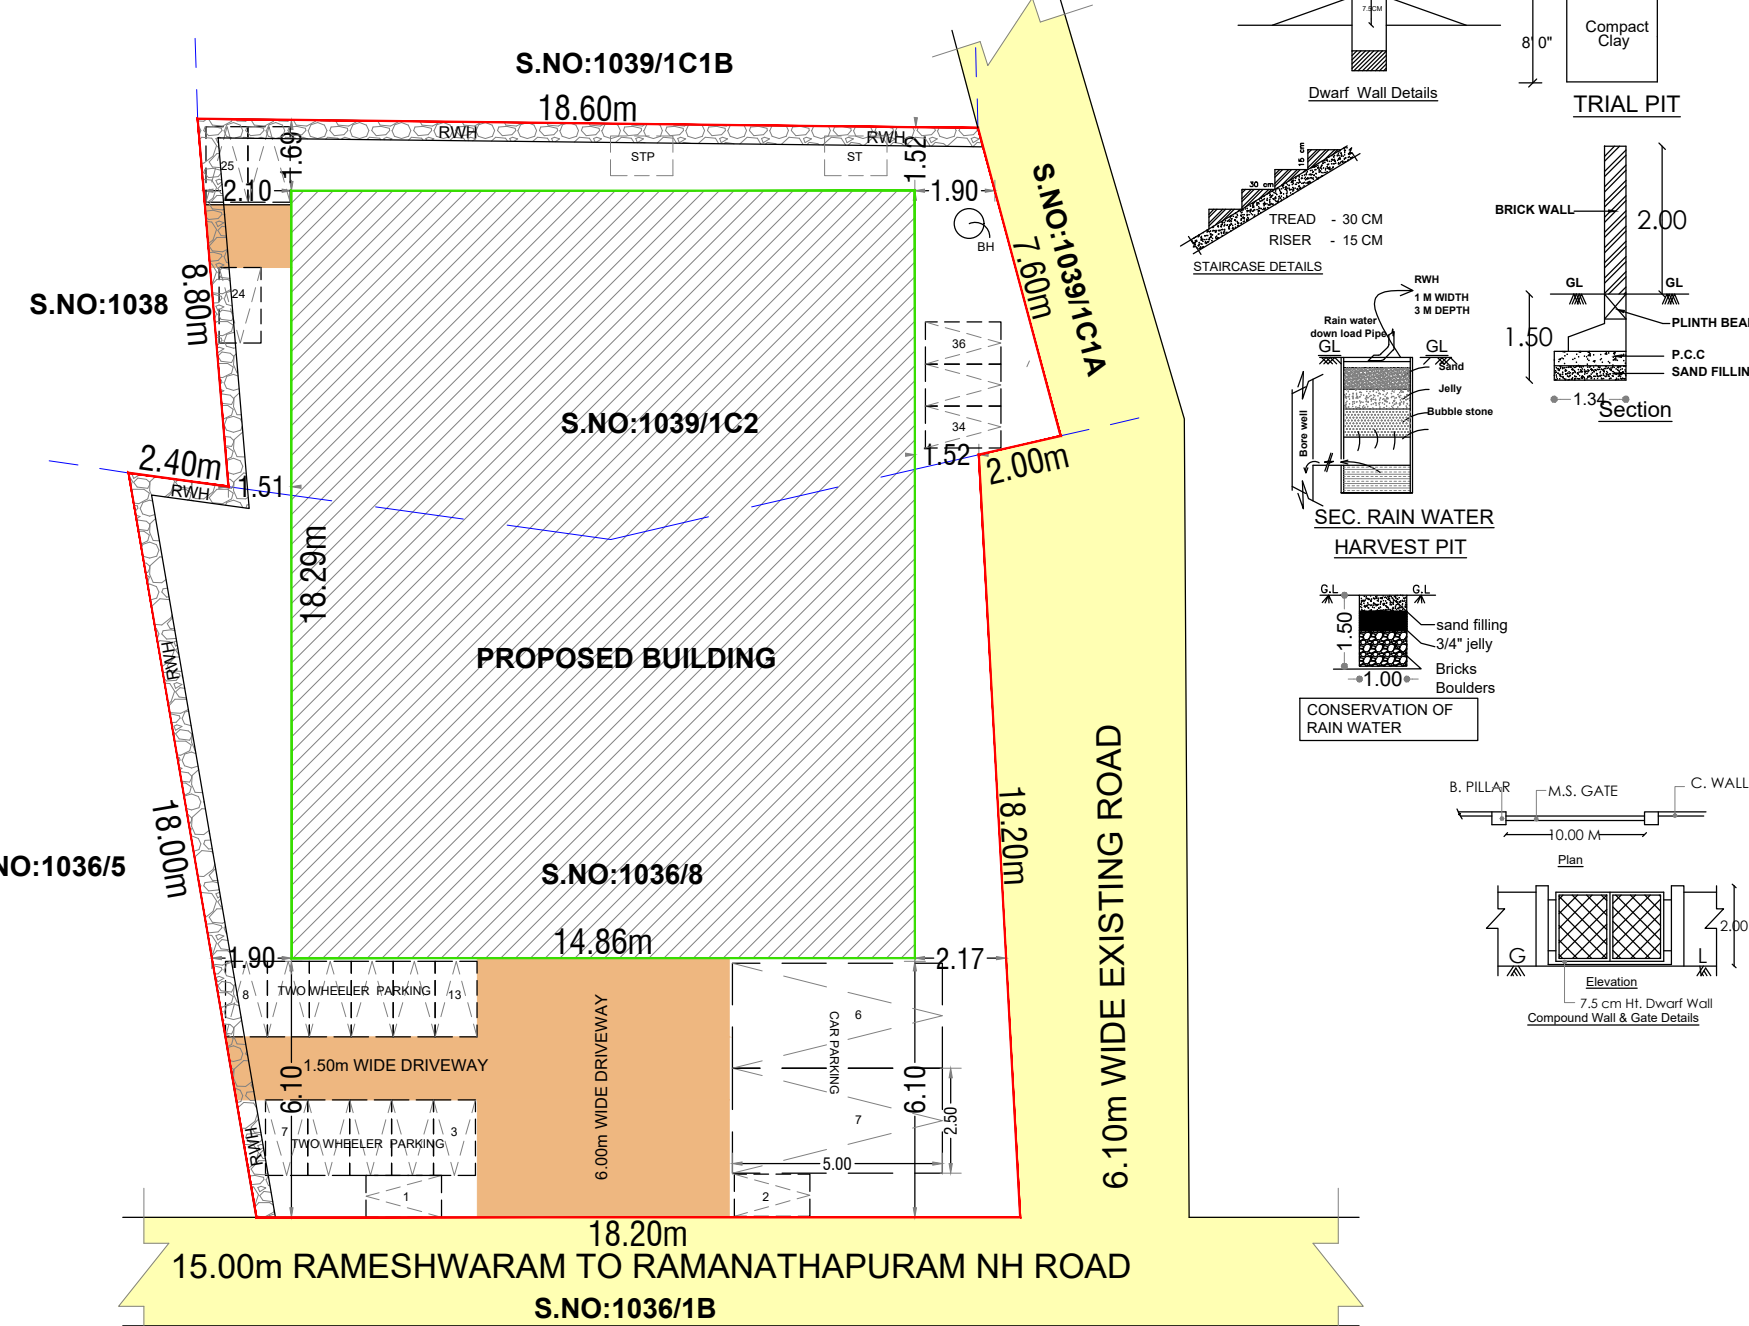


SITE PLAN

(SCALE 1 : 400)

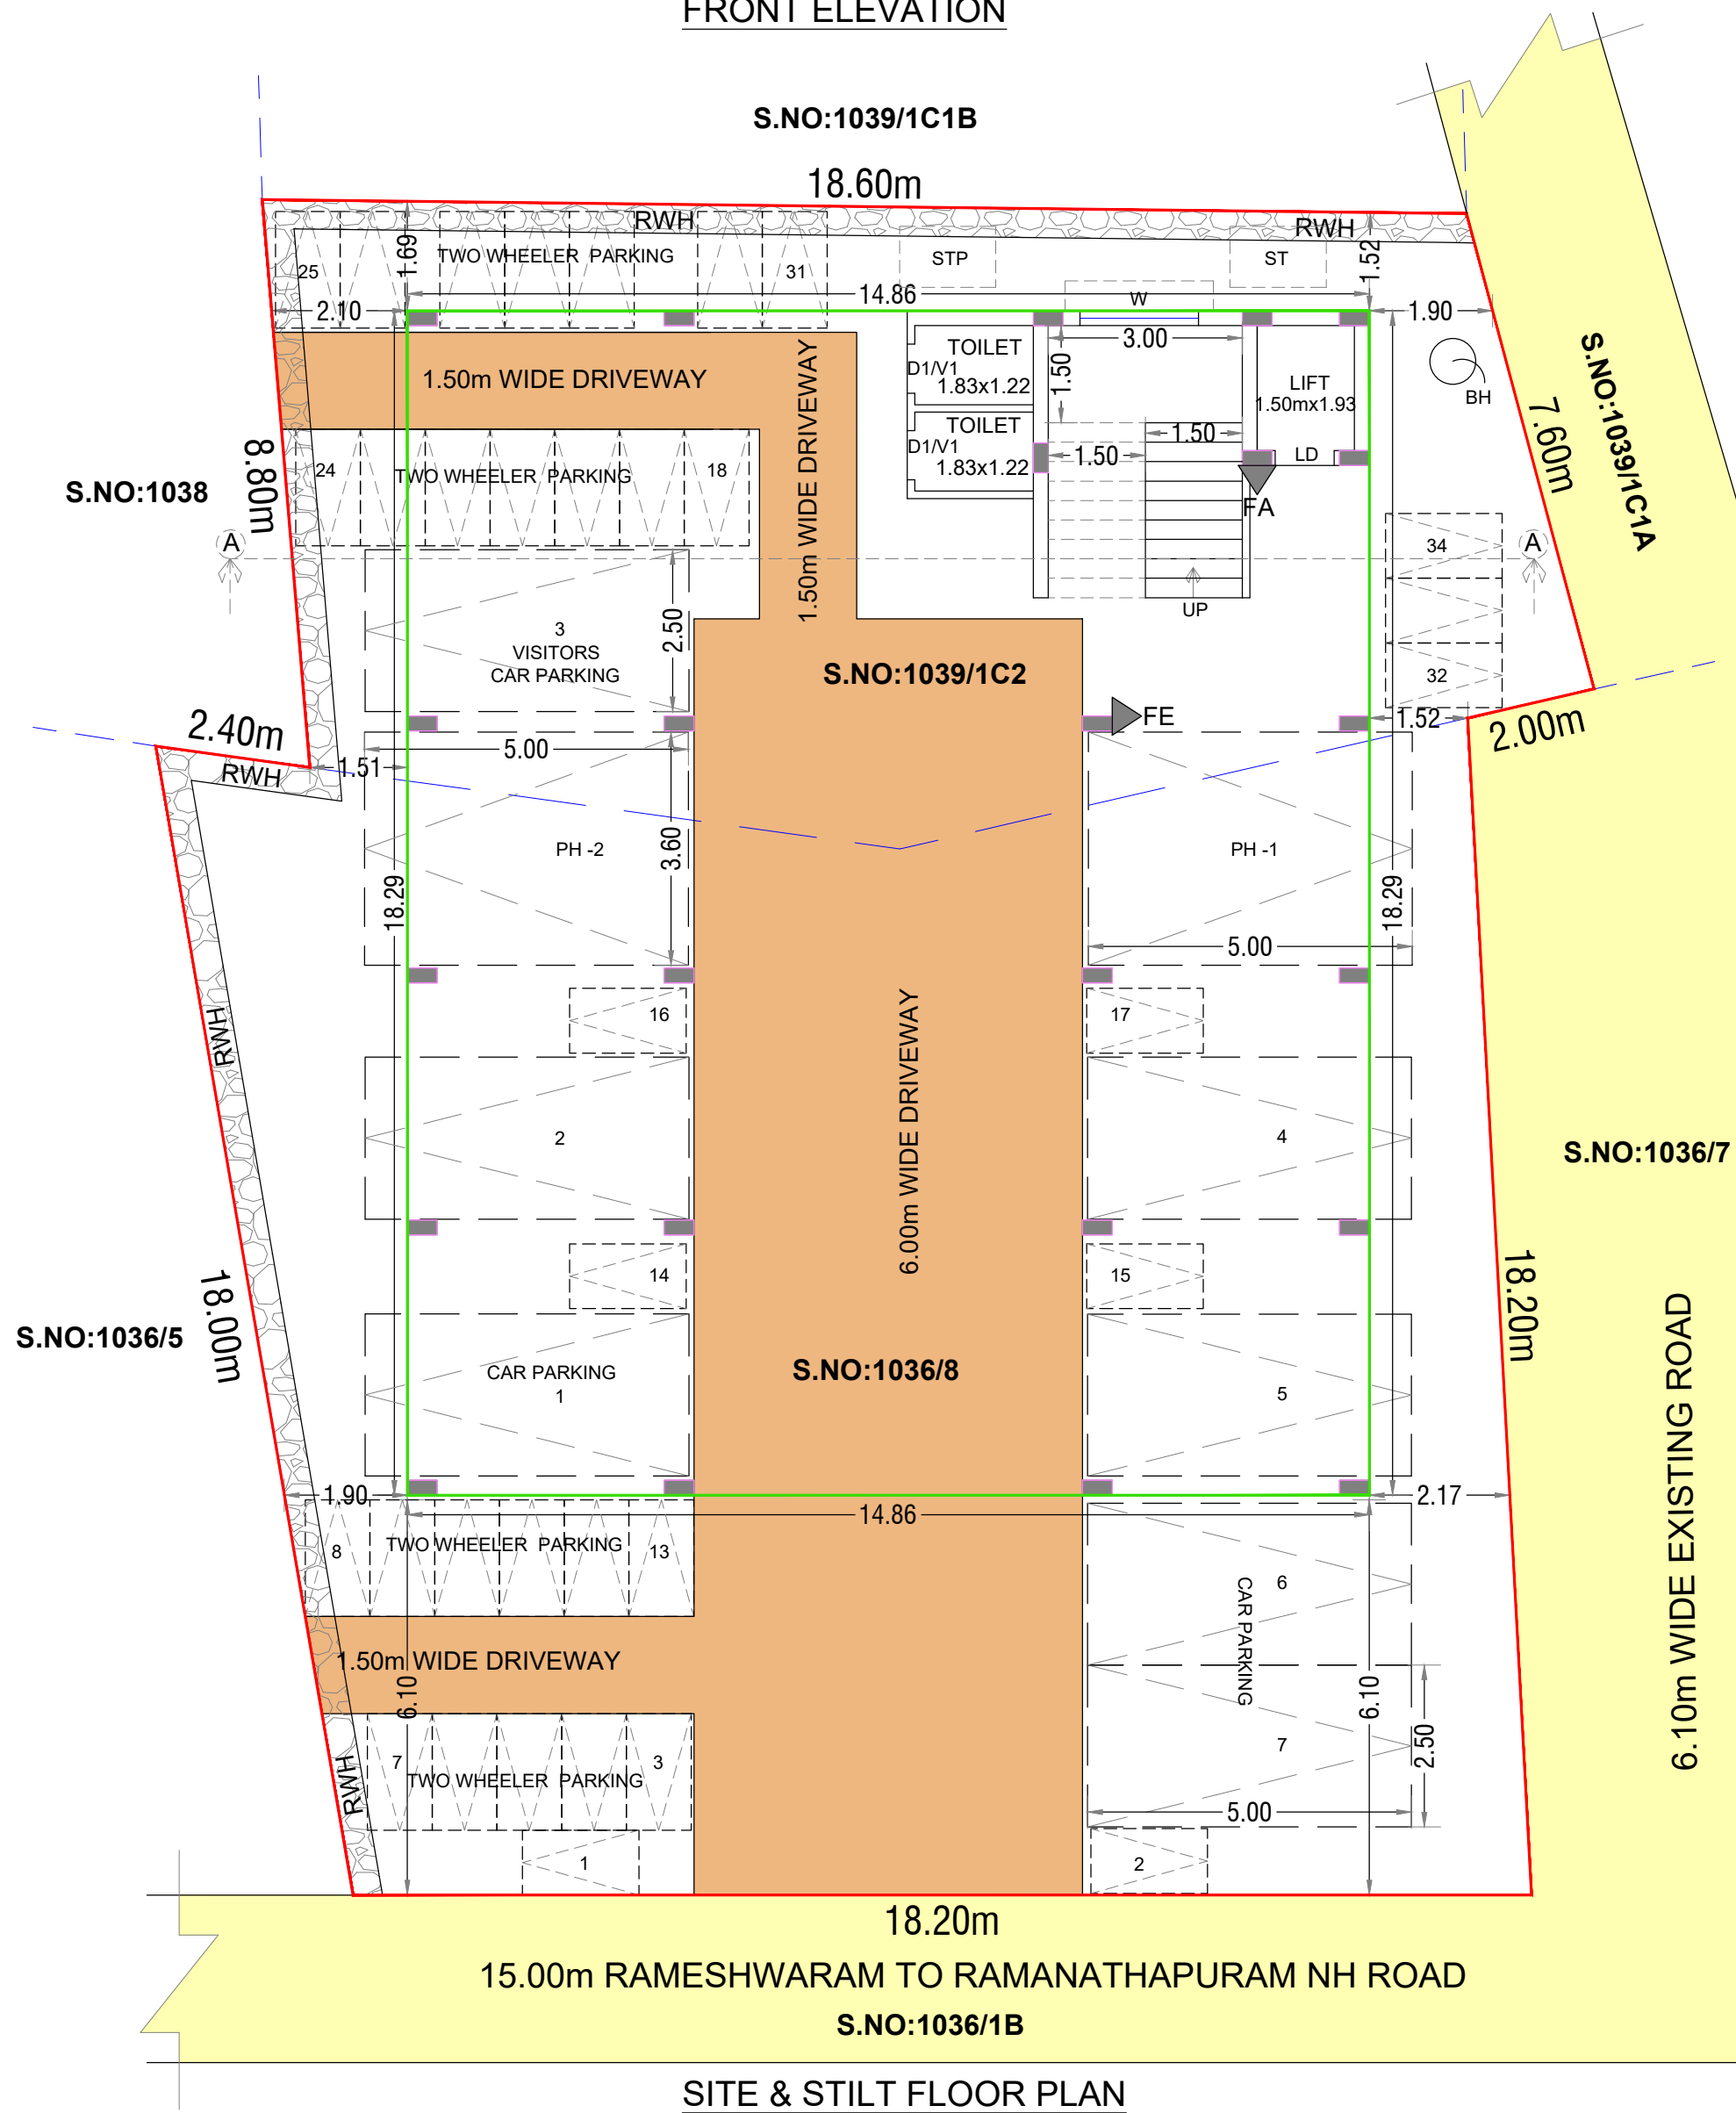


SITE & STILT FLOOR PLAN

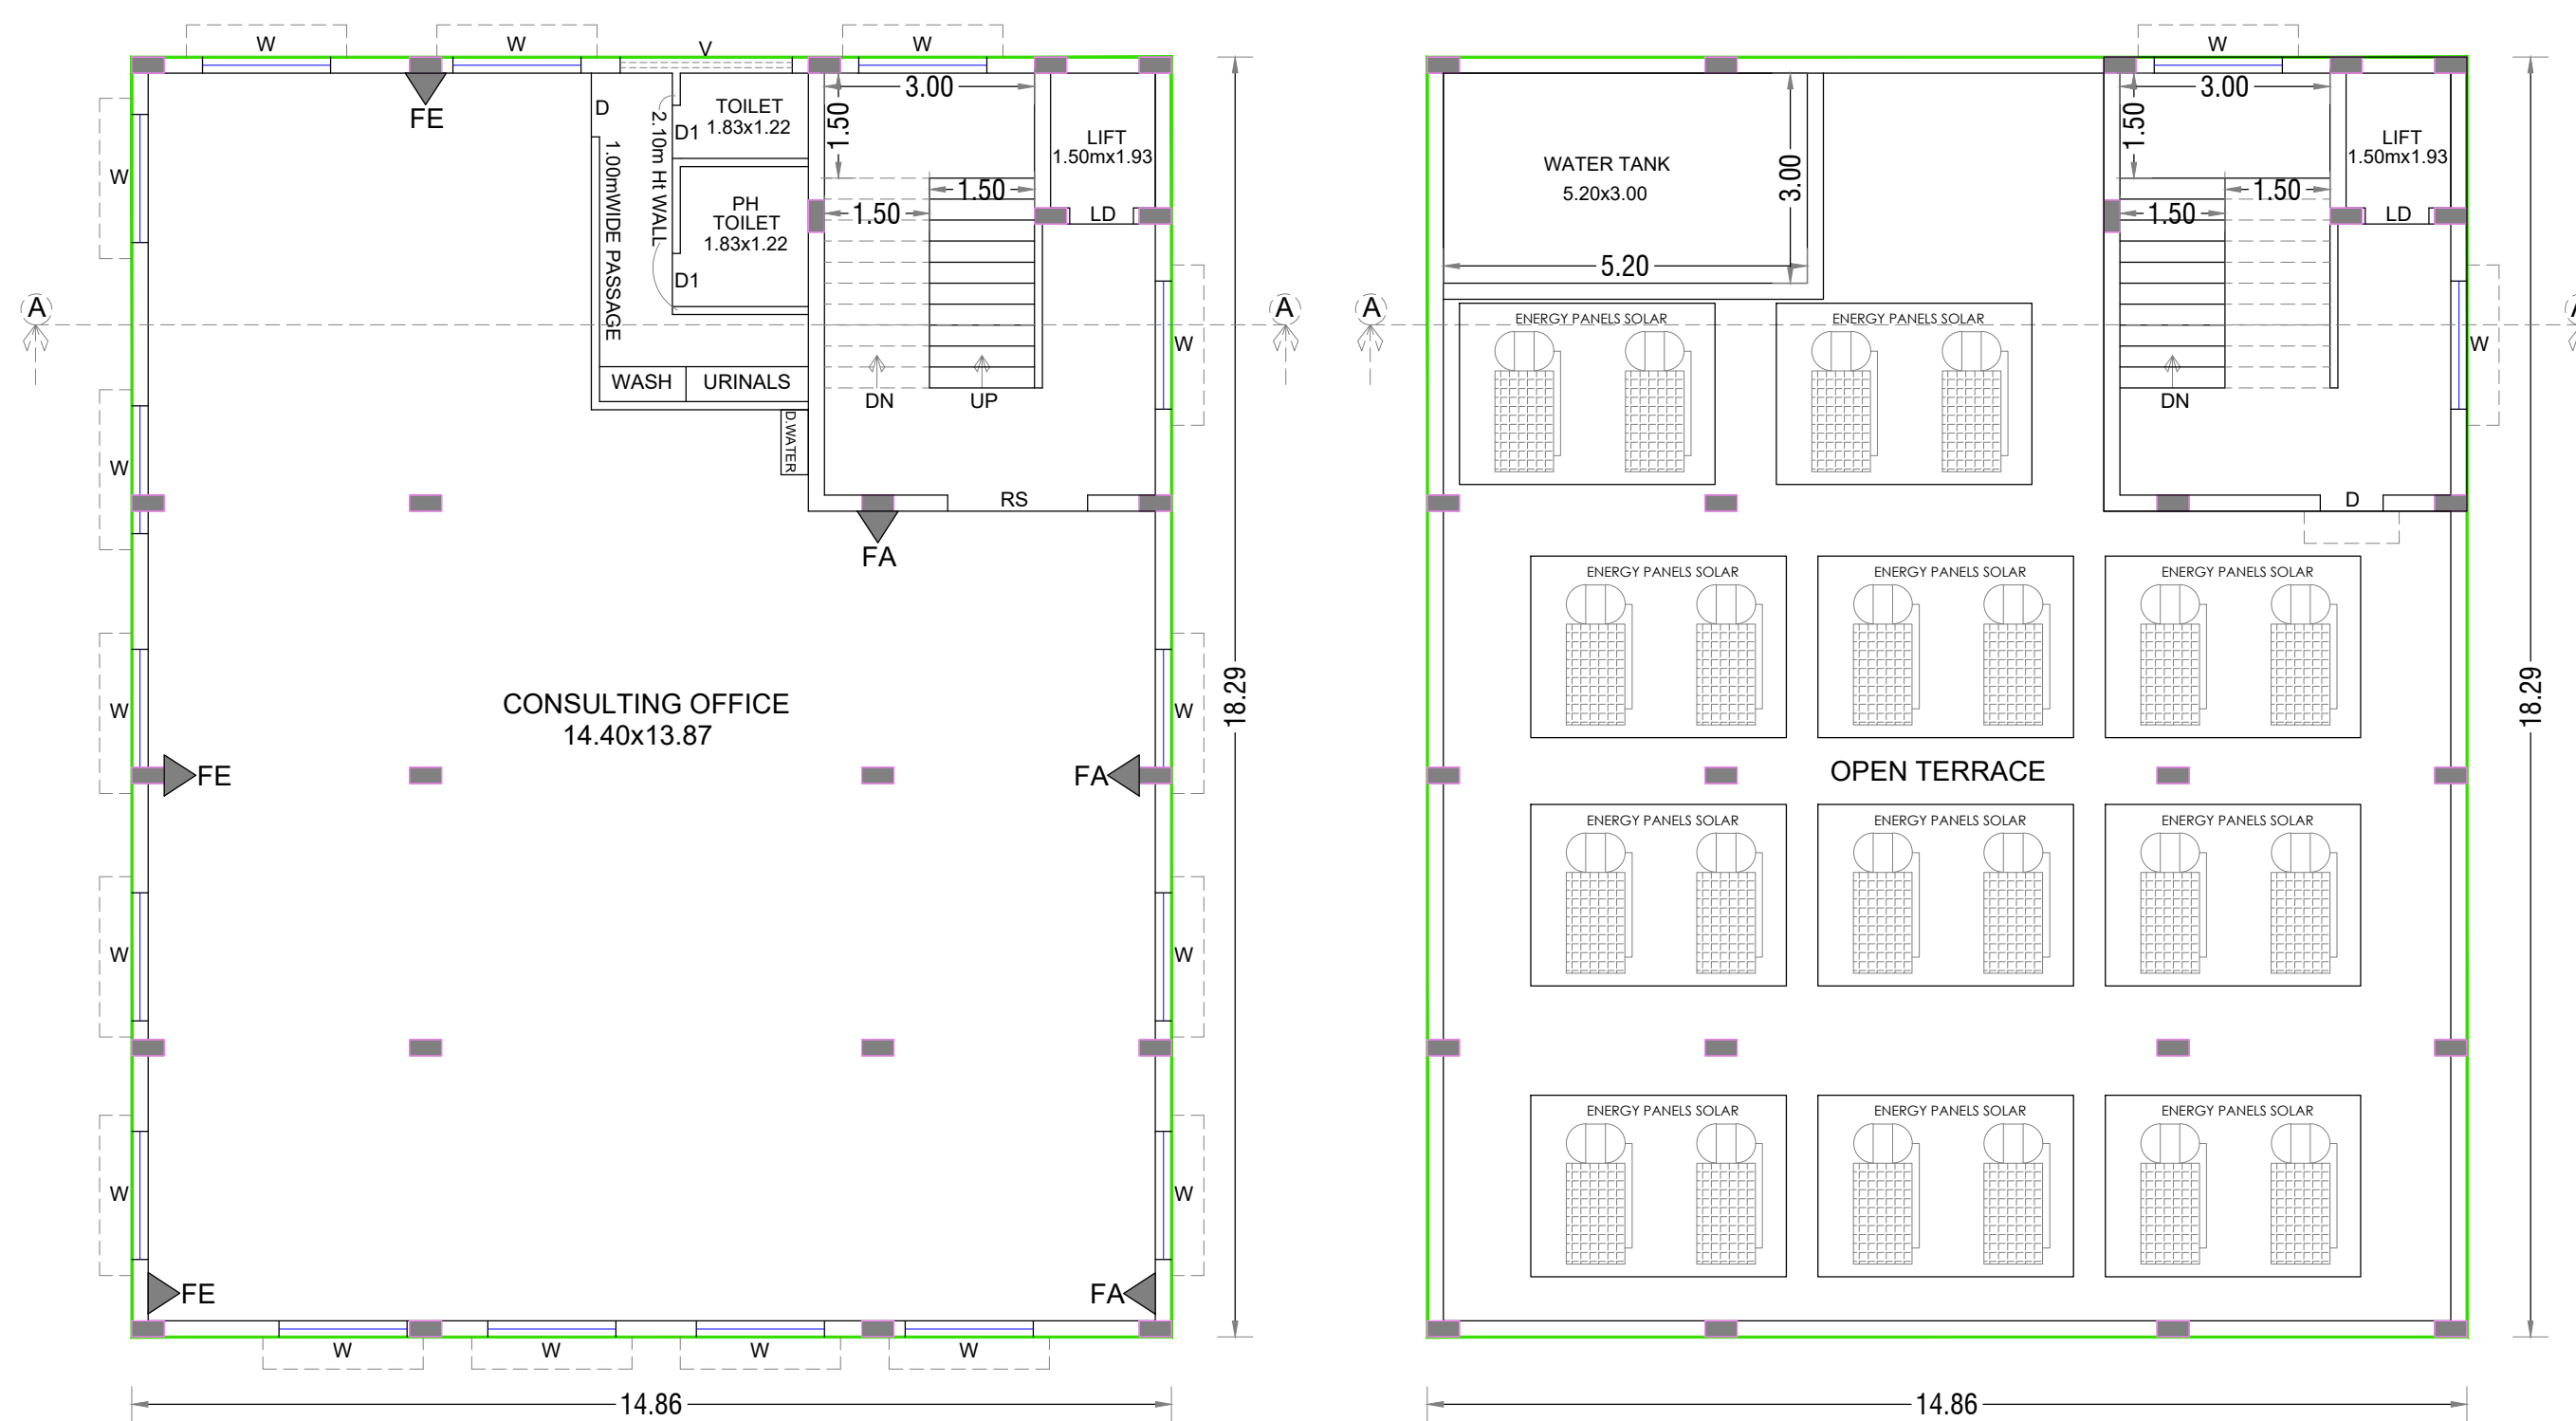

TYPICAL FIRST, SECOND, & THIRD FLOOR PLAN

TERRACE FLOOR PLAN

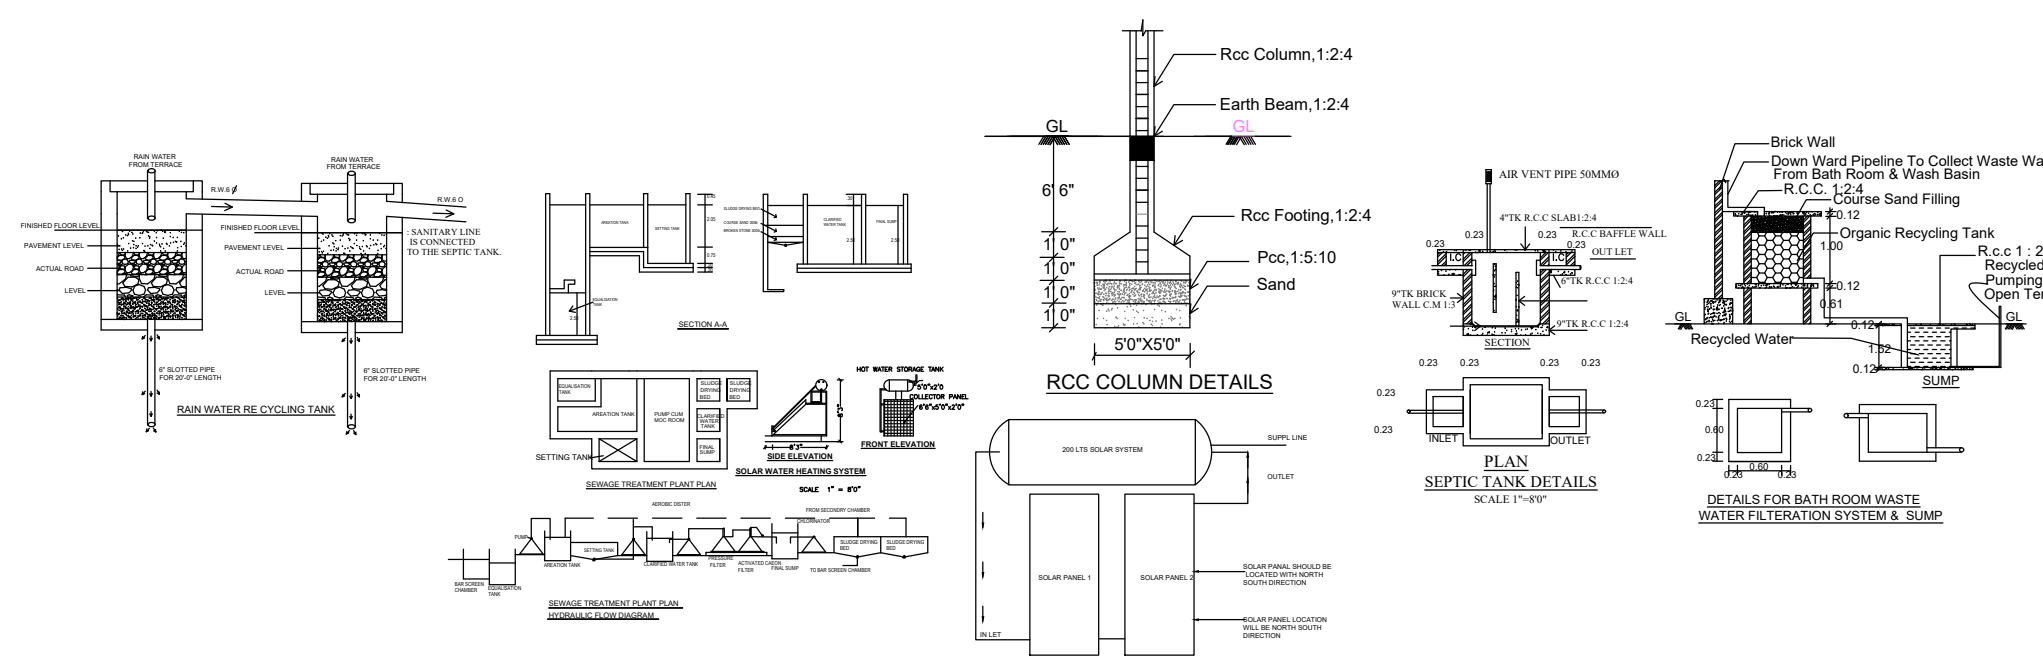

Eight ways to know a piece of land before you pay for it.

This report covers one part of the picture. These cover the rest, drawn from the same government records, for any property in Tamil Nadu.

LandLens One

Ask anything about a property and get an answer grounded in live government records, with the sources shown.

[/landlens/one](#)



Verify My Land

Every record check run on one property and returned as a single report.

[/landlens/verify-my-land](#)



Legal Opinion

An advocate's written opinion on the title, built on the records we pull for it.

[/landlens](#)



One Map

Every layer on one map: the parcel, its boundary, zoning, water bodies and what sits around it.

[/landlens/one/map](#)



PriceMap

What land actually changed hands for around this plot, taken from the registered deeds.

[/landlens/pricemap](#)



Build Scope

What you are allowed to build here: floor space, height, coverage and setbacks.

[/landlens/build-scope](#)



Property Tracker

Watch a property and hear about it when something new is registered against it.

[/landlens/property-tracker](#)



Deal Room

Run the transaction in one place: documents, stamping, signatures and the parties.

[/landlens/deal-room](#)



Twenty-four checks you can run yourself, at no cost.

Records and verification

The registers themselves, read for you.

Encumbrance Certificate

Patta and Chitta

Field Measurement Sketch

EC Analyzer

Bank charge check

Court case search

Seller background check

Approval check by survey

Zoning and land use

What the plan says can happen on this land.

Land use zone finder

CMDA land use check

Coastal regulation zone

Master plan check

Water bodies finder

Airport height clearance

Value and duty

What it is worth and what it costs to register.

Guideline value by street

Guideline value by survey

Stamp duty and registration fees

Capital gains

Floor space index

Area unit converter

Registers and directories

Who holds it, and which office keeps the record.

Find your registering office

Temple property check

Waqf property check

RERA register



Every free tool
/tools



Services we run
for you
/services



The LandLens
suite
/landlens/one



Every claim in this document traces back to a government record.

Legal opinions, due diligence and title verification

Building plan, layout and sub-division approvals

Completion and occupancy certificates, regularisation

Escrow, negotiation and NRI property management

Land survey, soil testing, architecture and construction

Verified RealEstate
3/350/2 Mettukuppam,
OMR Thoraipakkam,
Chennai 600 097, India
hello@verified.realestate
+91 9996 12 9996

Prepared from the registers named on the page each finding sits on. Where a register could not be read, this document says so in its place rather than leaving the gap to be read as a clean result.

