


PLAN SHOWING THE PROPOSED CONSTRUCTION OF INDUSTRIAL WORKERS DORMITORY BUILDINGS COMPRISING OF BLOCK - 1 & 2 WITH GROUND FLOOR + 4 FLOORS (TOTALLY 496 ROOMS) AT SRIPERUMBUDUR-ORAGADUM ROAD (SH 57), SRIPERUMBUDUR, COMPRISED IN SURVEY NOS. 1560/1, 1560/3 AND 1562A/1A5, OF SRIPERUMBUDUR 'C' VILLAGE, SRIPERUMBUDUR TALUK, SRIPERUMBUDUR PANCHAYAT UNION, KANCHEEPURAM DISTRICT




ELEVATION
(BLOCK - 2)

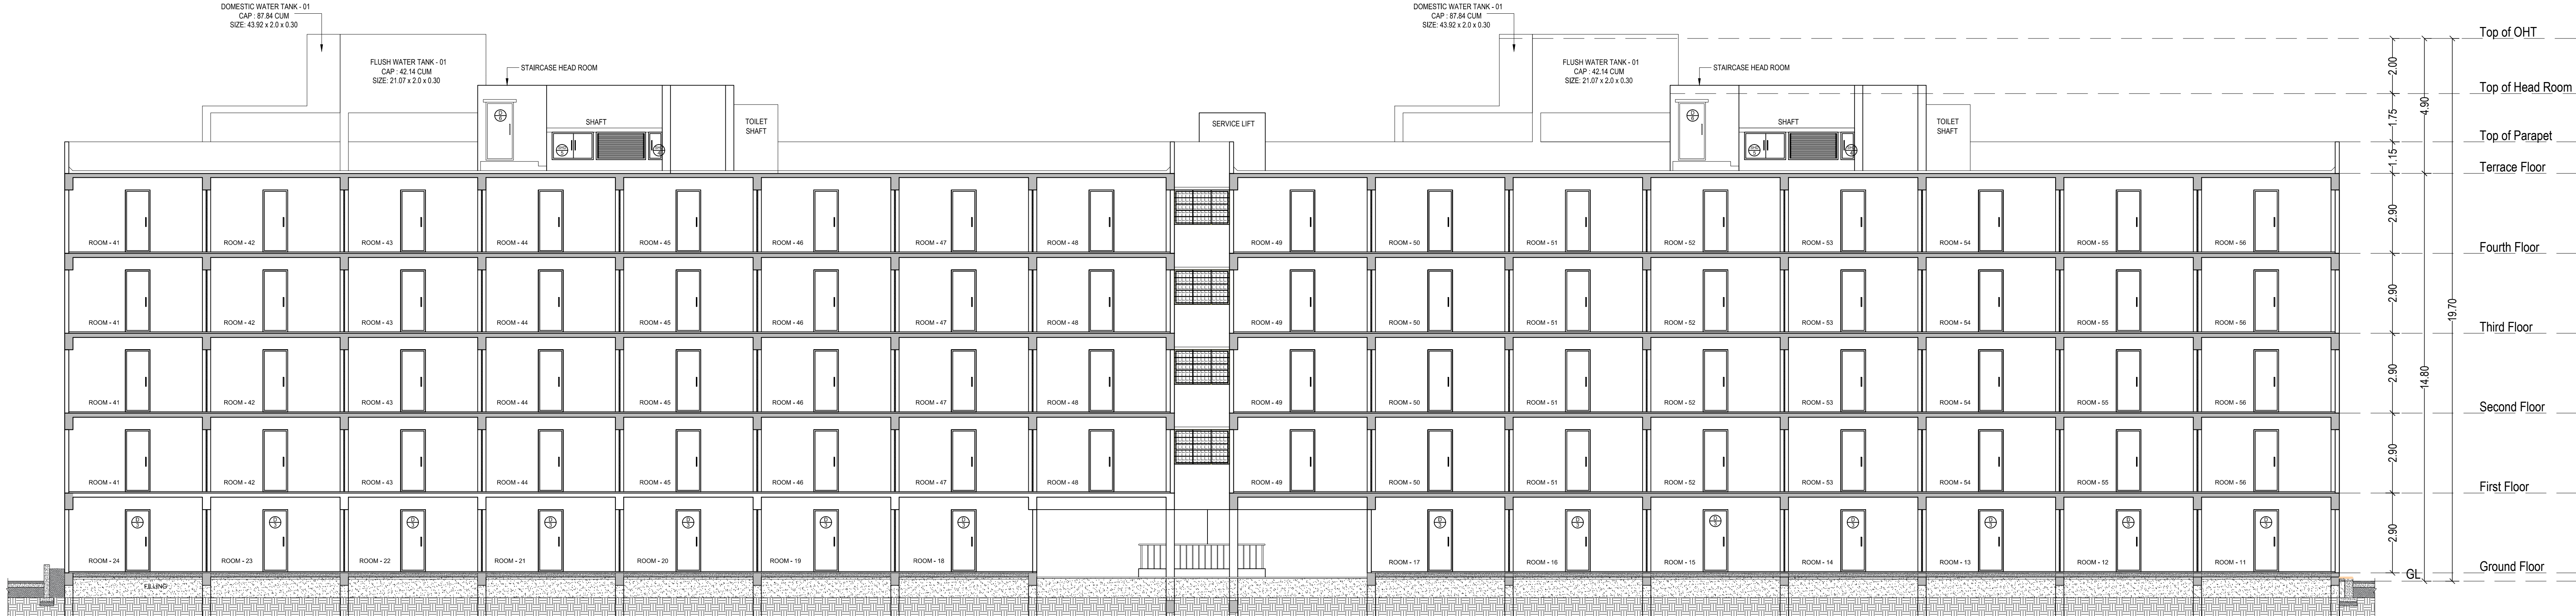

SECTION _____
(BLOCK - 2)

COLOUR INDEX
PROPOSED

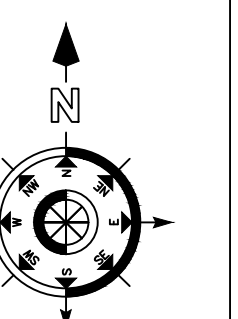

ARCHITECT

STRUCTURAL ENGINEER

B. Jamal Mohideen
K. JAMAL MOHIDEEN, B.Arch.
Registered Architect - CA/65/07686
New No: 15, 54th Street,
Ashok Nagar, Chennai-600 083.
DTPC Registration No.
CGLRGN/RA/Ge./2019/003
Mobile: 984068425
E-mail: jarchitects@gmail.com


M. PURUSOTHAMAN, M.E., (Struct.)
REGISTERED STRUCTURAL ENGINEER, Grade-I
DIRECTOR OF TOWN & COUNTRY PLANNING
REGISTRATION NO: GCLON/SE/GE-02119/07024
NEW NO. 31 (OLD NO.14), BESANT AVENUE ROAD,
ADYAR, CHENNAI-600 020
E-Mail: mj.purusoth@gmail.com
Mobile: +91 94445 77374

OWNER

For SPR CITY ESTATES PRIVATE LIMITED

KCB
Director

BLOCK 2 - ELEVATION & SECTION


SCALE - 1:100

SHEET NO. 7/7

SCHEDULE OF JOINERY		
SL.No	DESCRIPTION	SIZE
D1	DOOR	1.20 X 2.30
D2	DOOR	1.00 X 2.30
D3	DOOR	0.90 X 2.30
D4	DOOR	0.75 X 2.30
D5	DOOR	2.00 X 2.30
D6	DOOR	1.00 X 2.15
W1	WINDOW	4.70 X 1.25
W2	WINDOW	1.50 X 1.25
W3	WINDOW	3.00 X 1.25
V1	VENTILATOR	0.60 X 0.60
GR1	OPEN GRILL	2.40 X 1.25
SHD1	SHAFT DOOR	0.60 X 2.10

COLOUR INDEX :

PROPOSED

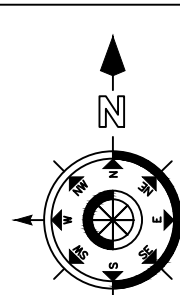

ARCHITECT :  K. JAMEEL MOHIDEEN, B.Arch, Registered Architect (24324) P/1983 New No: 7A, 5th Block, Ameer Nagar, Chennai-600 055. P/LP Registration No: COLOMBO/CA/22/02/003 Mobile: 995030424 E-mail: girachitect@gmail.com	STRUCTURAL ENGINEER :  M. PURUSOTHAMAN, M.E., (Struct) Registered Structural Engineer, Chennai SUFFICIENT OF TOWN & COUNTRY PLANNING REGISTRATION NO. GA/REG/ENR/001/000004 NEW No. 31, 22A, 1st & 2nd, BHAGYATHEVARAN NAGAR, CHENNAI, TAMILNADU-600 028. E-MAIL: purusothaman@gmail.com Mobile: 9953848577/77274
---	--


OWNER :

For SPK CITY ESTATES PRIVATE LIMITED




Director

BLOCK 2 - TYPICAL (2nd to 4th Floor) & TERRACE FLOOR PLAN	SCALE - 1:100
SHEET NO. 6/7	

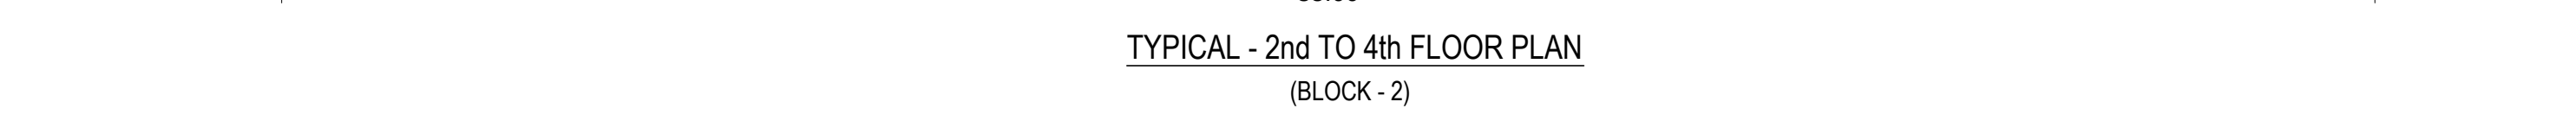

SCHEDULE OF JOINERY		
SL.No	DESCRIPTION	SIZE
D1	DOOR	1.20 X 2.30
D2	DOOR	1.00 X 2.30
D3	DOOR	0.90 X 2.30
D4	DOOR	0.75 X 2.30
D5	DOOR	2.00 X 2.30
D6	DOOR	1.00 X 2.15
W1	WINDOW	4.70 X 1.25
W2	WINDOW	1.50 X 1.25
W3	WINDOW	3.00 X 1.25
V1	VENTILATOR	0.60 X 0.60
GR1	OPEN GRILL	2.40 X 1.25
SHD1	SHAFT DOOR	0.60 X 2.10

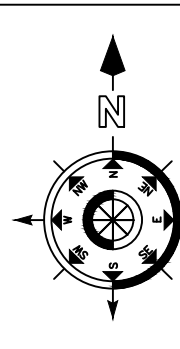COLOUR INDEX : PROPOSED 	
---	---

ARCHITECT :  K. JAMEAL MOHIDEEN, B.Arch, Residential Architect, C-24, 2nd FLOOR, New No: 7/5, 5th Block, Amar Nagar, Chennai-600 055. E: C. J. JAMEAL MOHIDEEN COLOMBIA@GMAIL.COM Mobile: 9840000000 E-mail: girarchitect@gmail.com	STRUCTURAL ENGINEER :  M. PURUSOTHAMAN, M.E., (Structural) REGISTERED CIVIL ENGINEER, STRUCTURE DESIGN & SUPERVISOR OF WORKS & CONCRETE PLANTWORK REGISTRATION NO. 604 (STRUCTURE) & 605 (CONCRETE) NEW No. 31 COLLA HILL, 4th FLOOR, KENNEDY ROAD, CHENNAI, TAMIL NADU-600 016 Mobile: 9840000000 Mobile: 9840000000
---	---


OWNER : For SPK CITY ESTATES PRIVATE LIMITED  Director
--

BLOCK 2 - GROUND & FIRST FLOOR PLAN

SHEET NO. 5/7

OUR INDEX :

PROPOSED

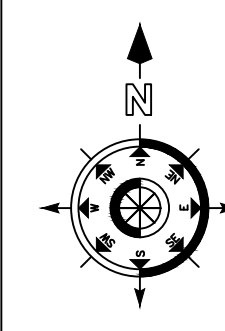PROPOSED 

STRUCTURAL ENGINEER


M. PURUSOTHAMAN, M.E., (Struct)
REGISTERED STRUCTURAL ENGINEER, Grade
DIRECTOR OF TOWN & COUNTRY PLANNING
REGISTRATION NO. CGR/REG/2004/02019078
NEW No. 35 (OLD No. 14), BESANT AVENUE RD.
ADYAR, CHENNAI-600 020
E-Mail: mj.purusu@gmail.com
Mobiler: +91 94445 77374

OWNER

For SPR CITY ESTATES PRIVATE LIMITED


Director

BLOCK 2 - GROUND & FIRST FLOOR PLAN

SCALE - 1:100

SHEET NO. 5/7

PLAN SHOWING THE PROPOSED CONSTRUCTION OF INDUSTRIAL WORKERS DORMITORY BUILDINGS COMPRISING OF BLOCK 1 & 2 WITH GROUND FLOOR + 4 FLOORS (TOTALLY 496 ROOMS) AT SRIPERUMBUDUR-ORAGADUM ROAD (SH 57), SRIPERUMBUDUR. COMPRISED IN SURVEY NOS. 1560/1, 1560/3 AND 1562/1A/5, OF SRIPERUMBUDUR 'C' VILLAGE, SRIPERUMBUDUR TALUK, SRIPERUMBUDUR PANCHAYAT UNION, KANCHEEPURAM DISTRICT

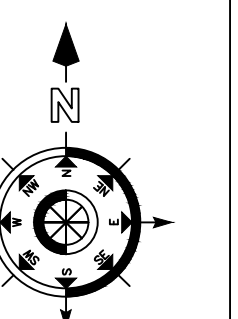PROPOSED 



Signature
K. JAMAL MOHIDEEN, B.Arch.
Registered Architect - CA/83/0768
New No: 15, 54th Street,
Ashok Nagar, Chennai-600 083.
OTCP Registration No.
CLRG/RA/Gr.J/2019/093
Mobile : 9840086425
E-mail: rjarchitects@gmail.com


M. PURUSOTHAMAN, M.E., (Struct.)
REGISTERED STRUCTURAL ENGINEER, Grade-I
DIRECTOR OF TOWN & COUNTRY PLANNING
REGISTRATION No: CQ/RO/NS/SE/GE-2/2012/070324
NEW No. 31 (OLD No. 14), BESANT AVENUE ROAD,
ADYAR, CHENNAI-600 020
E-Mail: m.purusu@gmail.com
Mobile: +91 94445 77374

For SPR CITY ESTATES PRIVATE LIMITED
KCB
Director

SCALE - 1:100

SHEET NO. 4/7

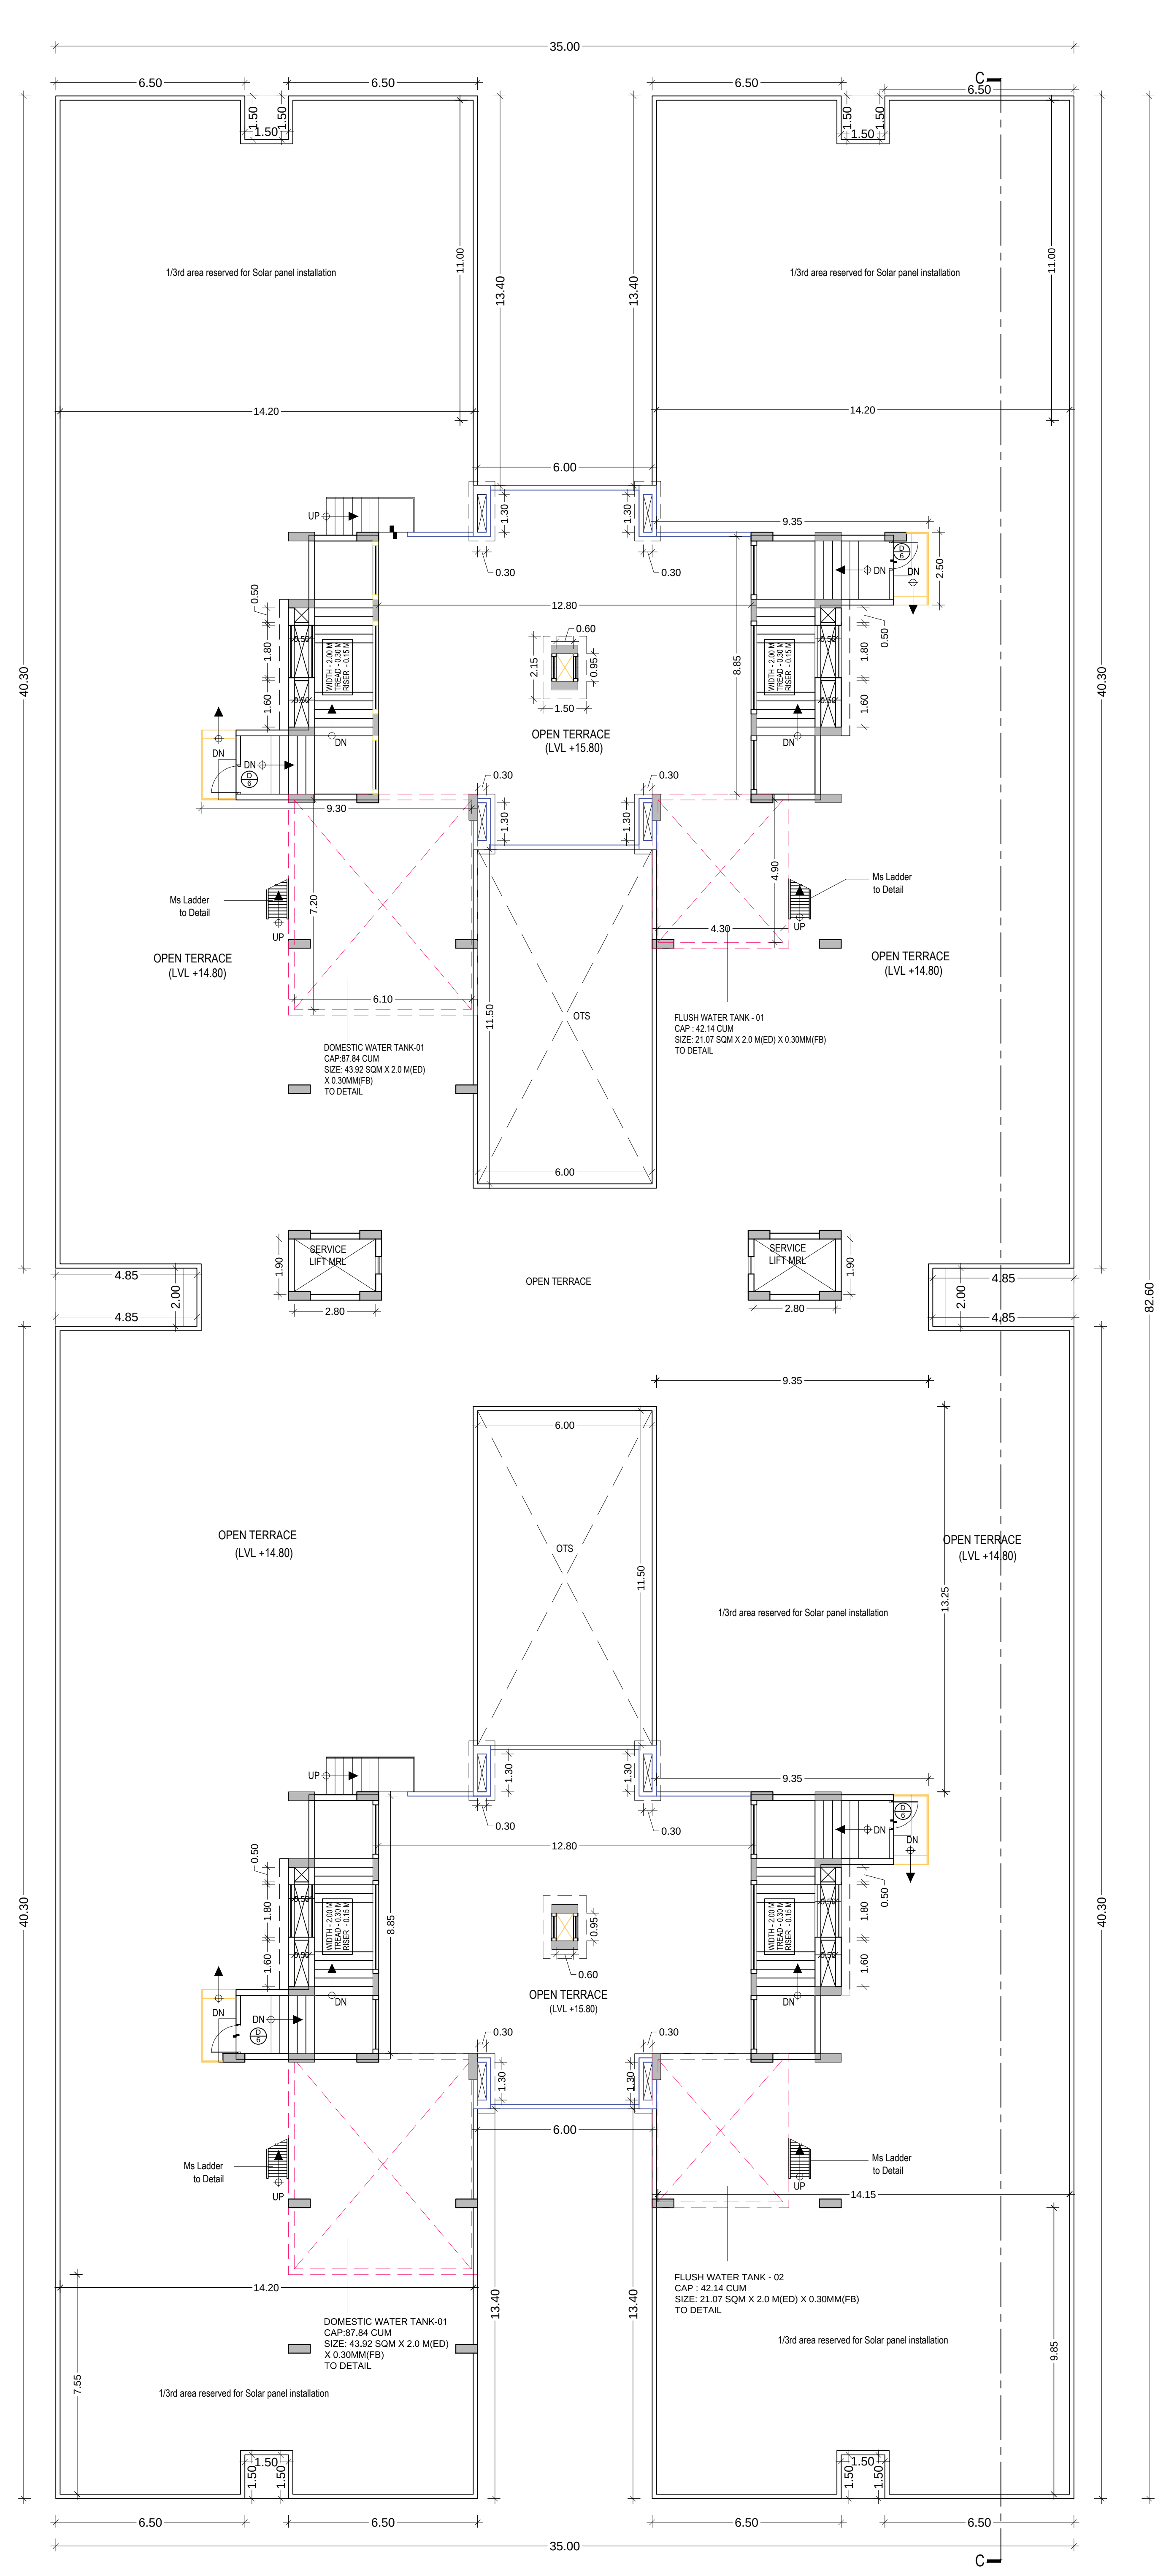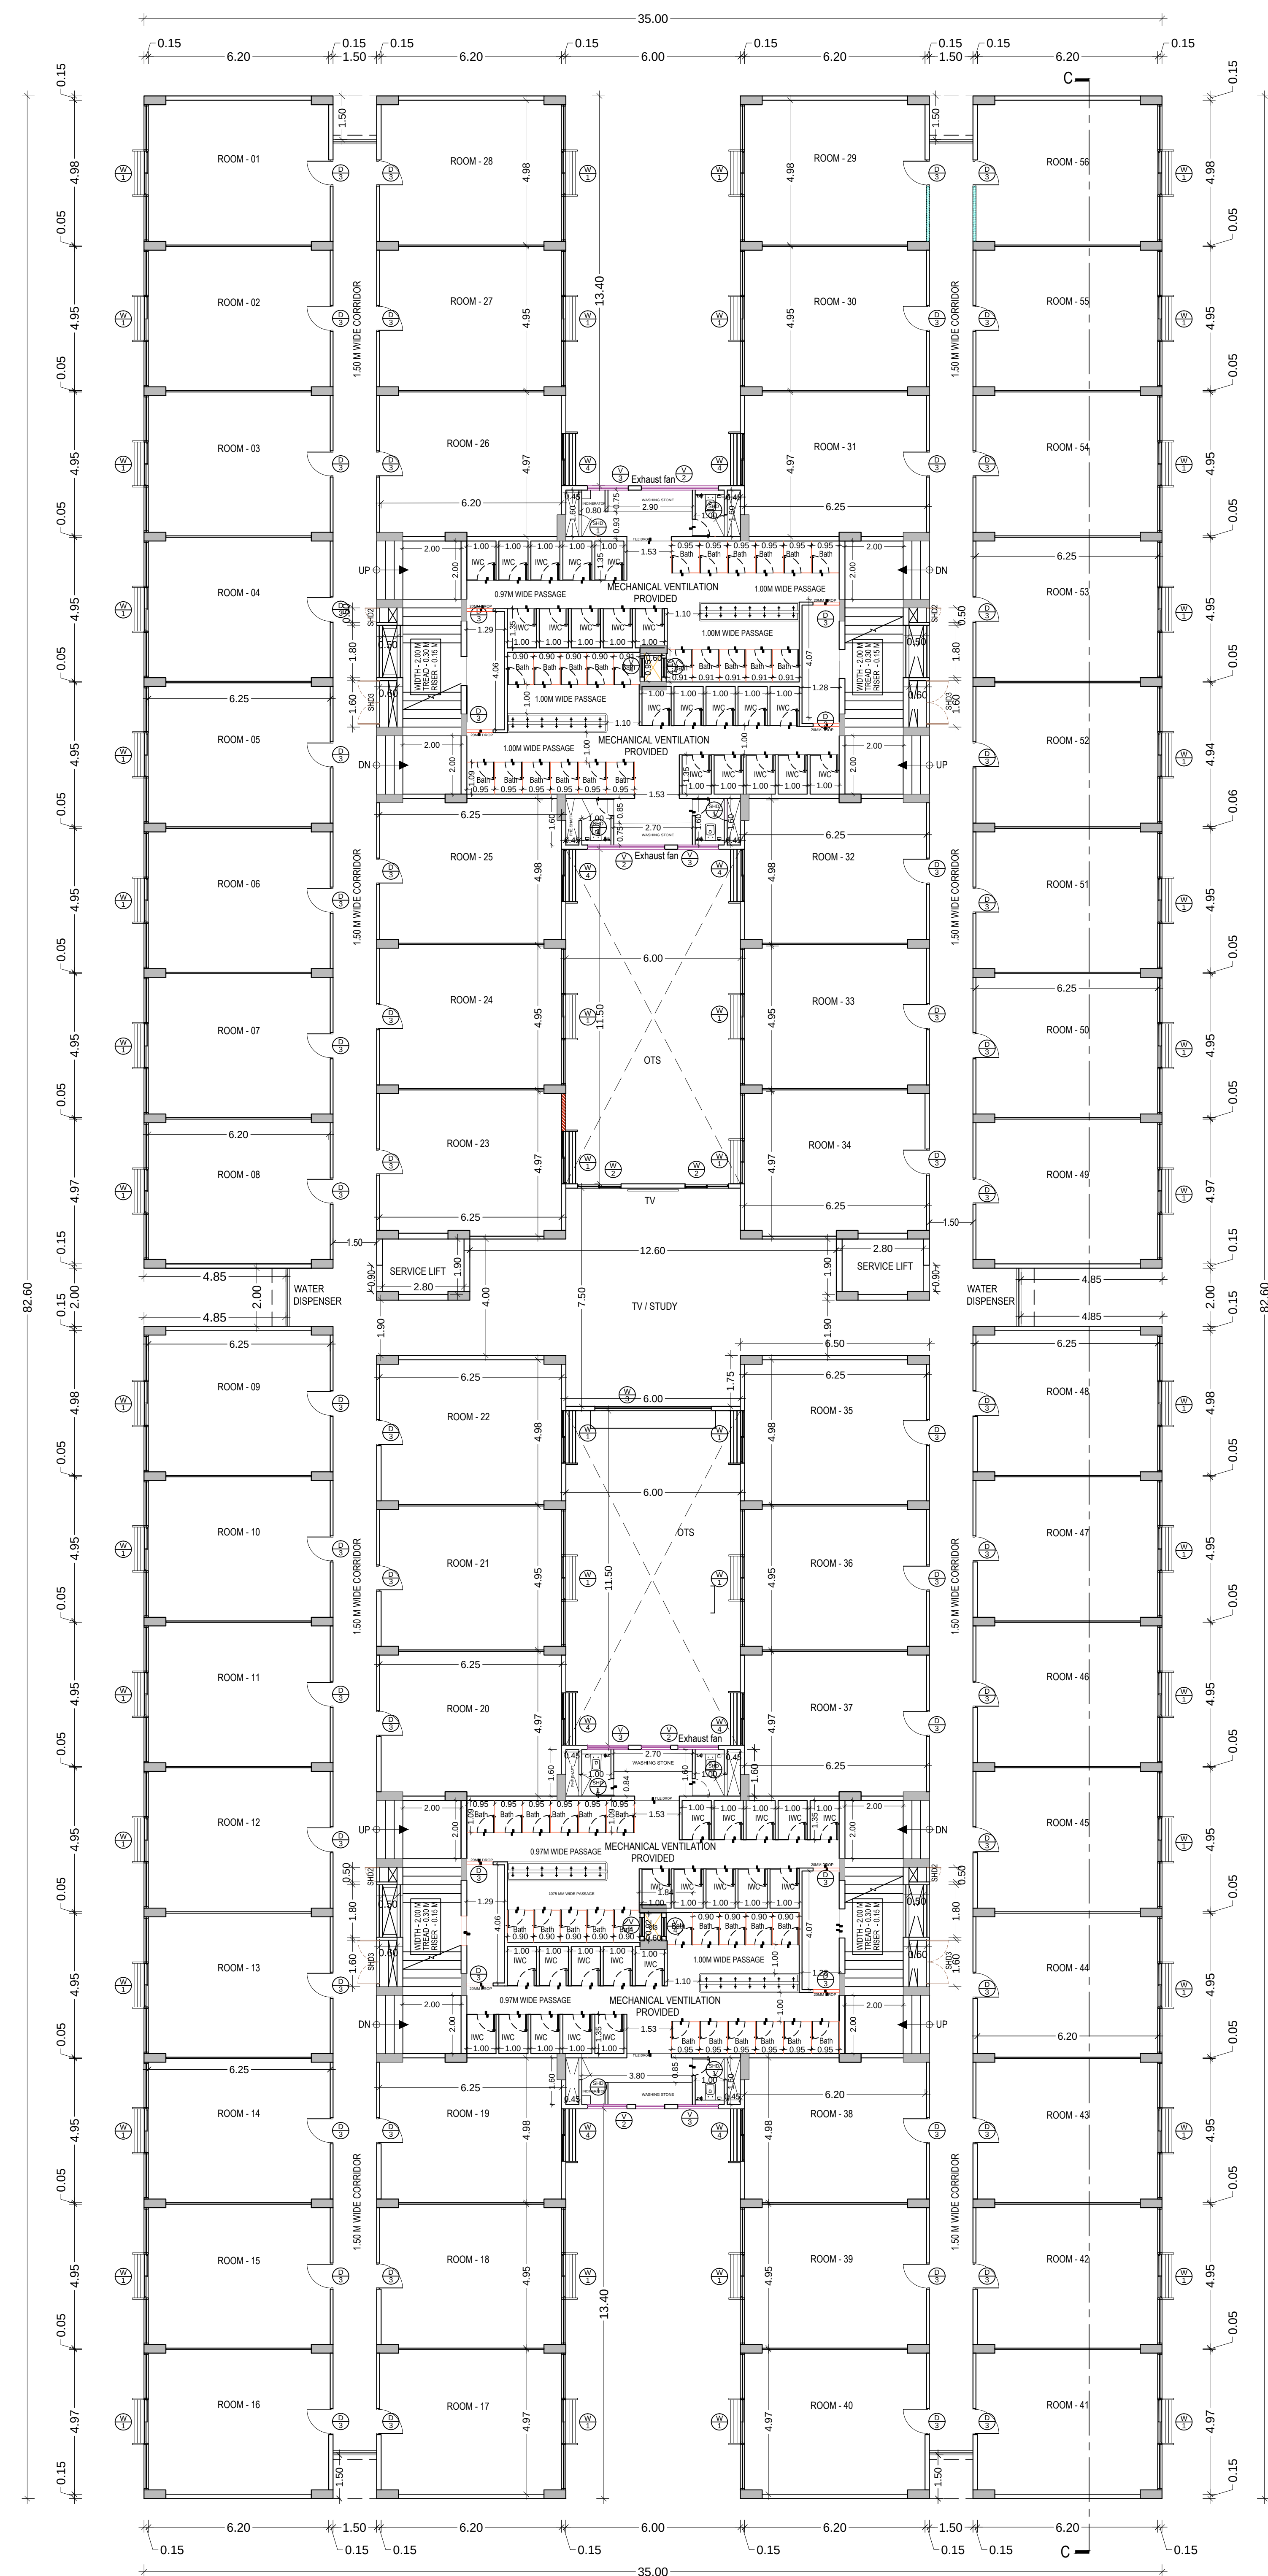


SHEET NO. 3/7

PLAN SHOWING THE PROPOSED CONSTRUCTION OF INDUSTRIAL WORKERS DORMITORY BUILDINGS COMPRISING OF BLOCK - 1 & 2 WITH GROUND FLOOR + 4 FLOORS (TOTALLY 496 ROOMS) AT SRIPERUMBUDUR-ORAGADUM ROAD (SH 57), SRIPERUMBUDUR, COMPRISED IN SURVEY NOS. 1560/1, 1560/3 AND 1562A/1A5, OF SRIPERUMBUDUR 'C' VILLAGE, SRIPERUMBUDUR TALUK, SRIPERUMBUDUR PANCHAYAT UNION, KANCHEEPURAM DISTRICT

SCHEDULE OF JOINERY		
SLNo	DESCRIPTION	SIZE
D1	DOOR	1.20 X 2.30
D2	DOOR	1.00 X 2.30
D3	DOOR	0.90 X 2.30
D4	DOOR	0.75 X 2.30
D5	DOOR	2.00 X 2.30
D6	DOOR	1.00 X 2.15
W1	WINDOW	4.70 X 1.25
W2	WINDOW	1.50 X 1.25
W3	WINDOW	3.00 X 1.25
V1	VENTILATOR	0.60 X 0.60
GR1	OPEN GRILL	2.40 X 1.25
SHD1	SHAFT DOOR	0.60 X 2.10

COLOUR INDEX :

PROPOSED

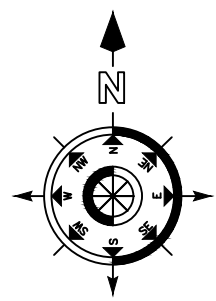

ARCHITECT :

STRUCTURAL ENGINEER :

[Signature]
R. JAYALAKSHMI, B.Arch.
Registered Architect - 02/02/2018
Ashok Nagar, Chennai - 600 083.
CITY ENGINEERING
Cell: 9840444444, 9840444444
E-mail: rajalakshmi@cityeng.com

[Signature]
M. PURUSOTHAMAN, M.E. (Struct)
REGISTERED STRUCTURAL ENGINEER - 02/01/18
10/10/11, 27/10/18 & 01/01/2019
Registration No. 02/01/2018-01/01/2019
10/10/11, 27/10/18 & 01/01/2019
E-mail: purusothaman@se.com


OWNER :

For SPK CITY ESTATES PRIVATE LIMITED
[Signature]
Director


BLOCK 1 - GROUND & FIRST FLOOR PLAN

SCALE - 1:100

SHEET NO. 27

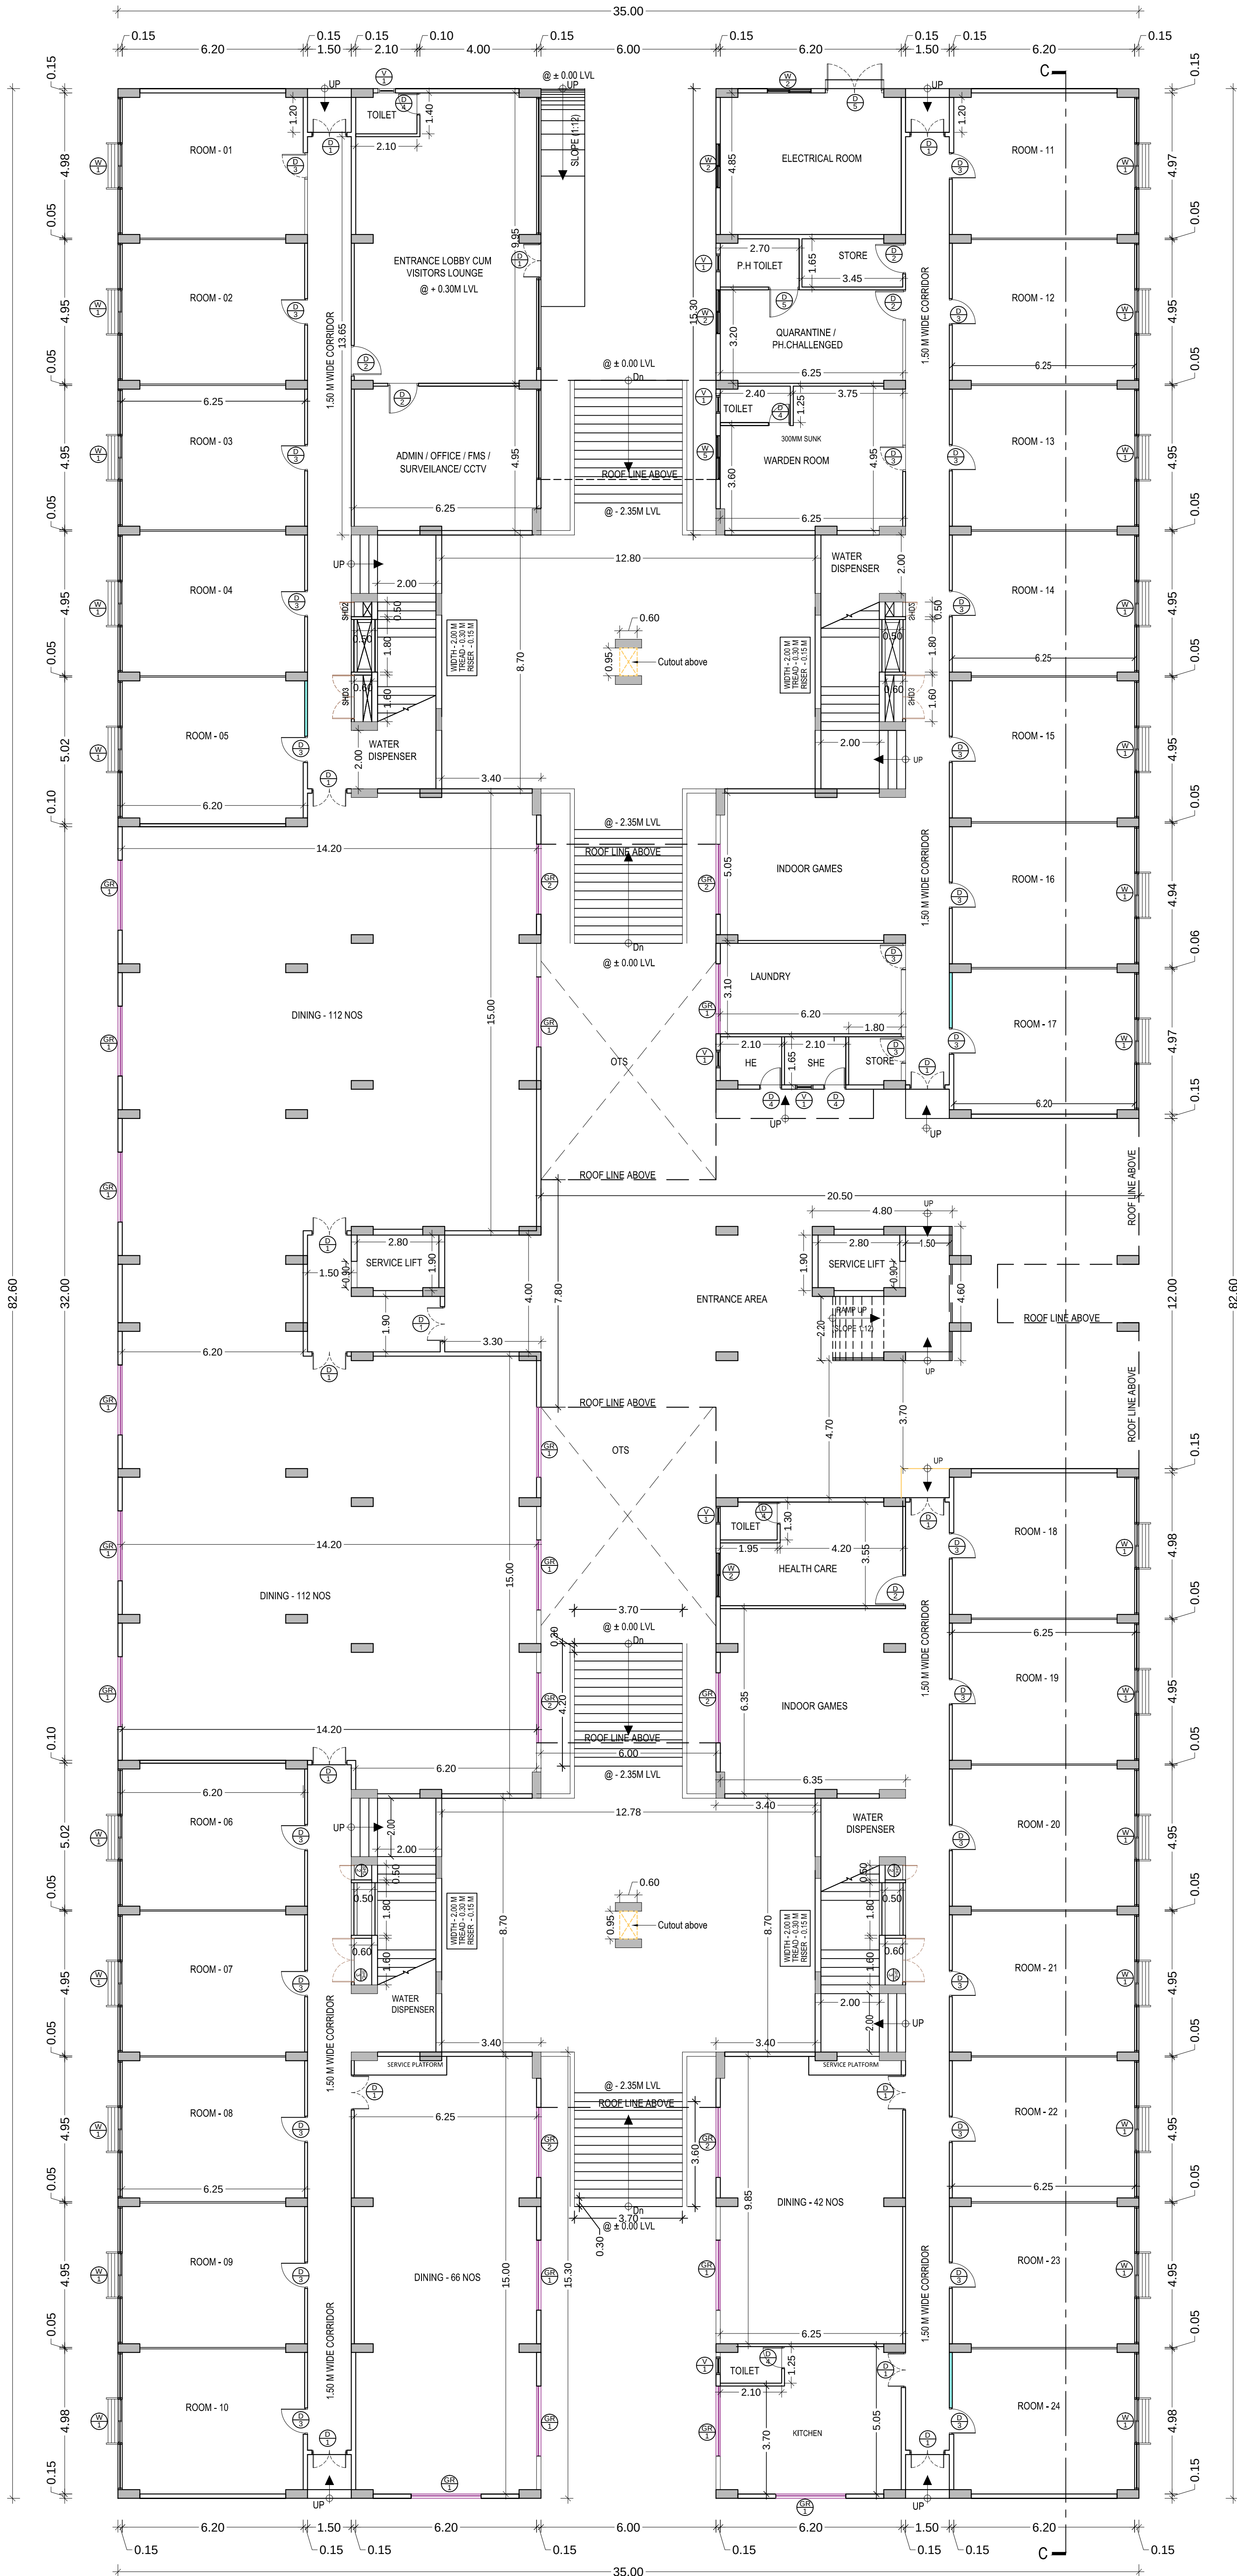

GROUND FLOOR PLAN
(BLOCK - 1)

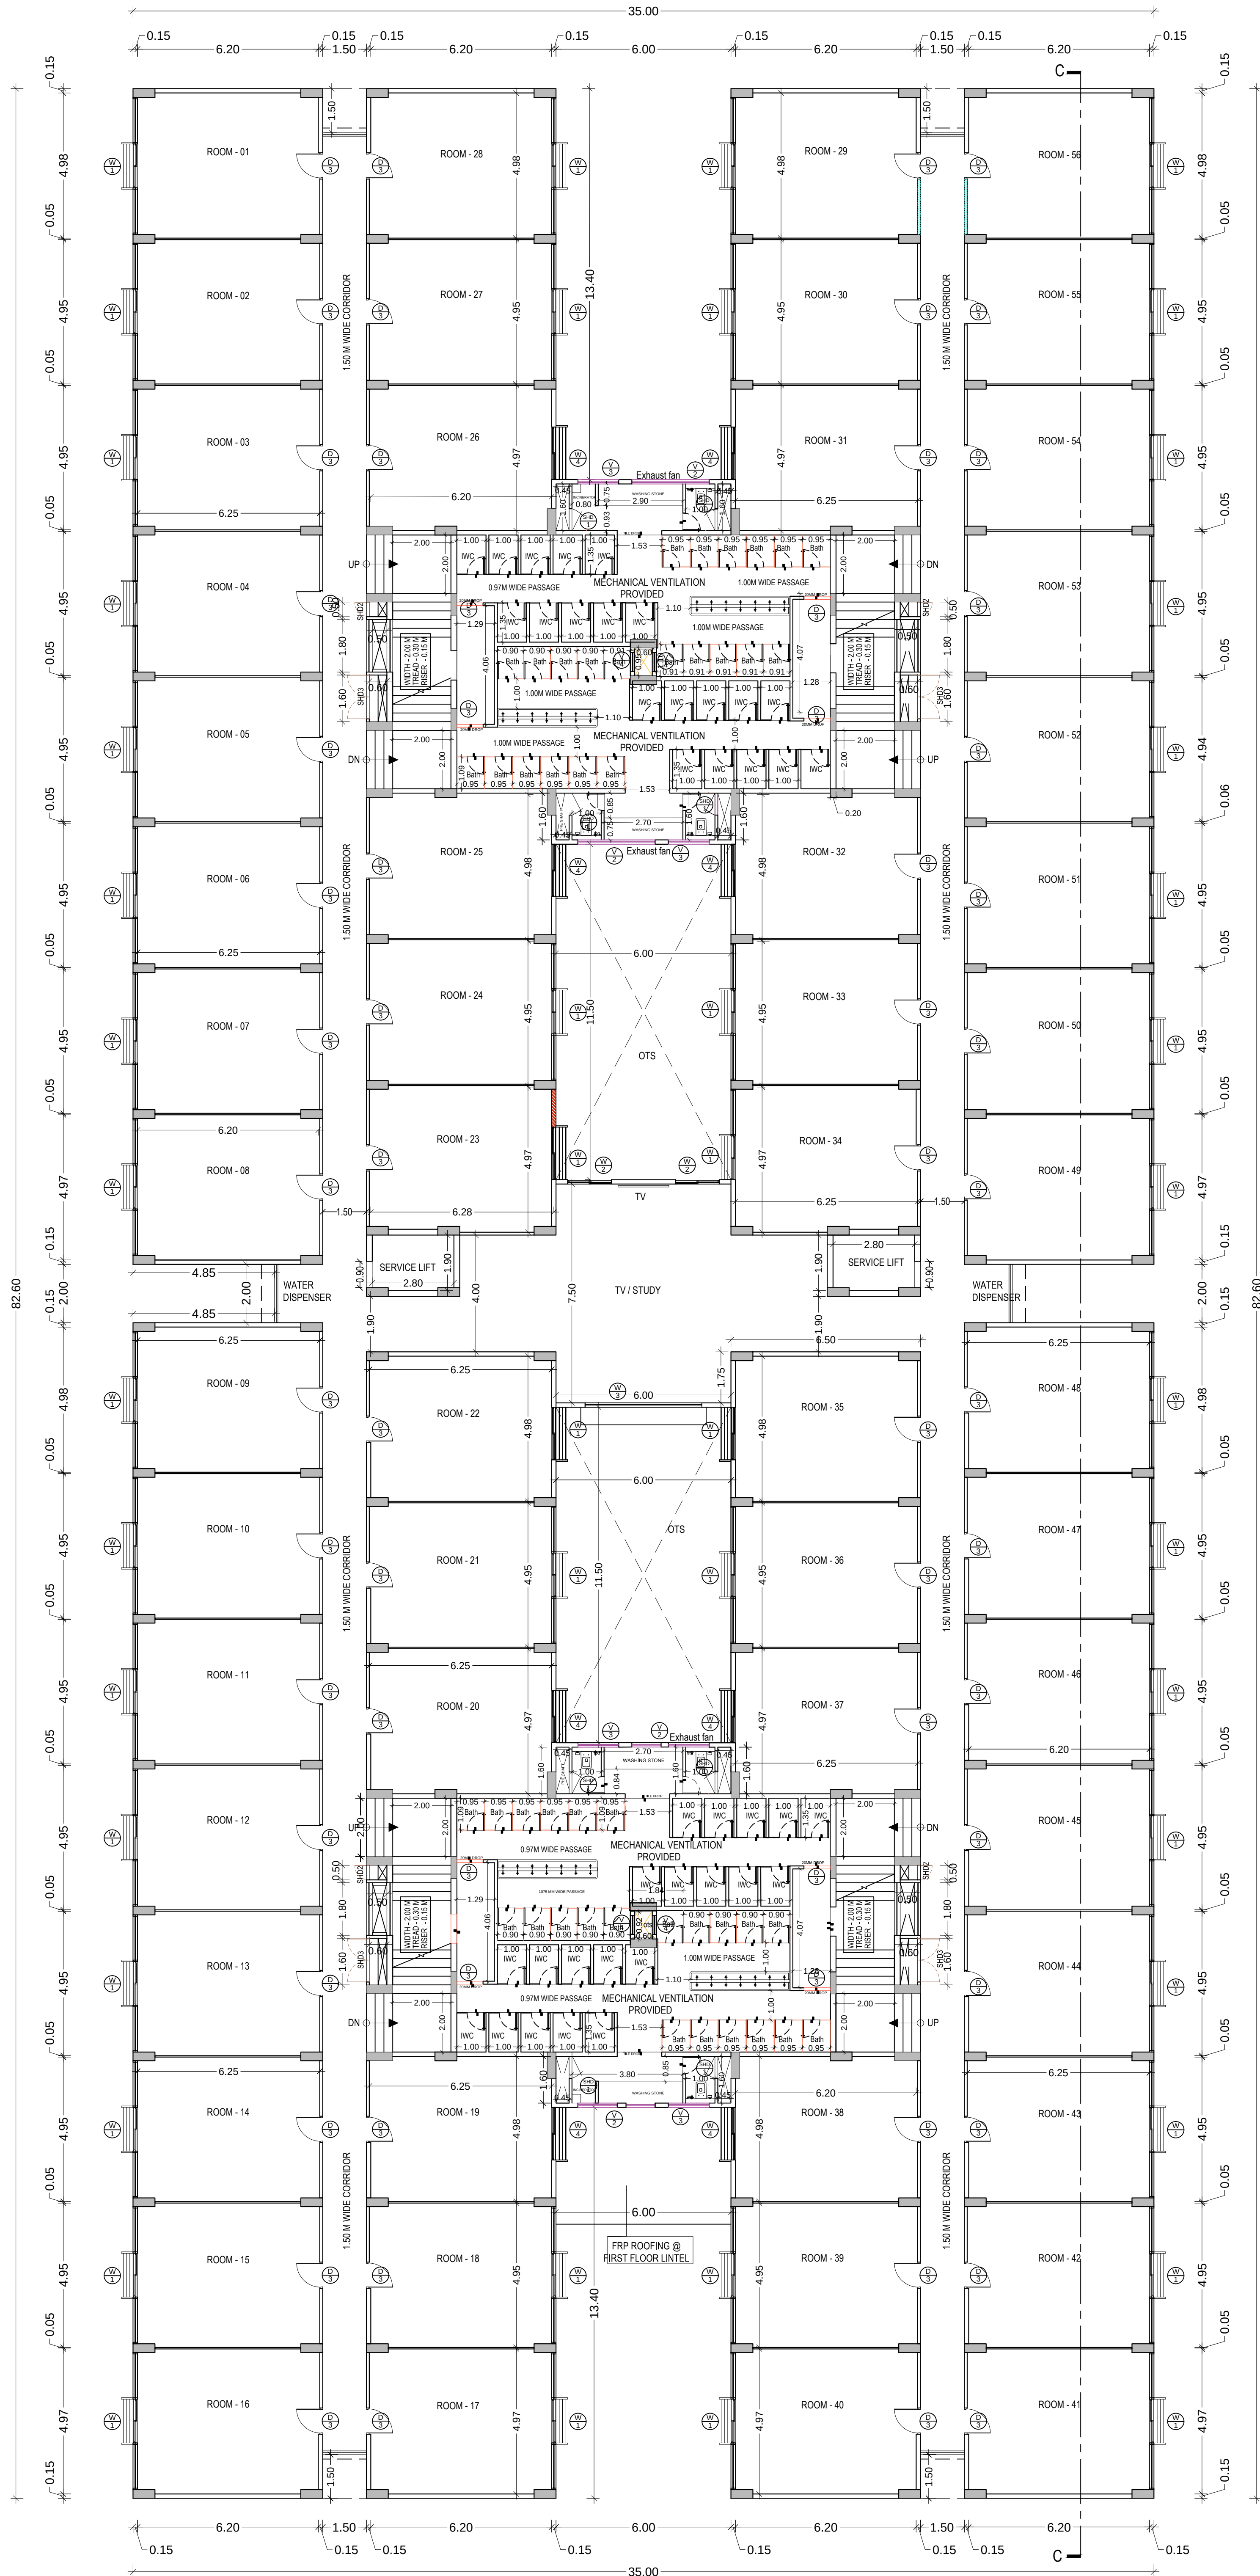

FIRST FLOOR PLAN
(BLOCK - 1)

