
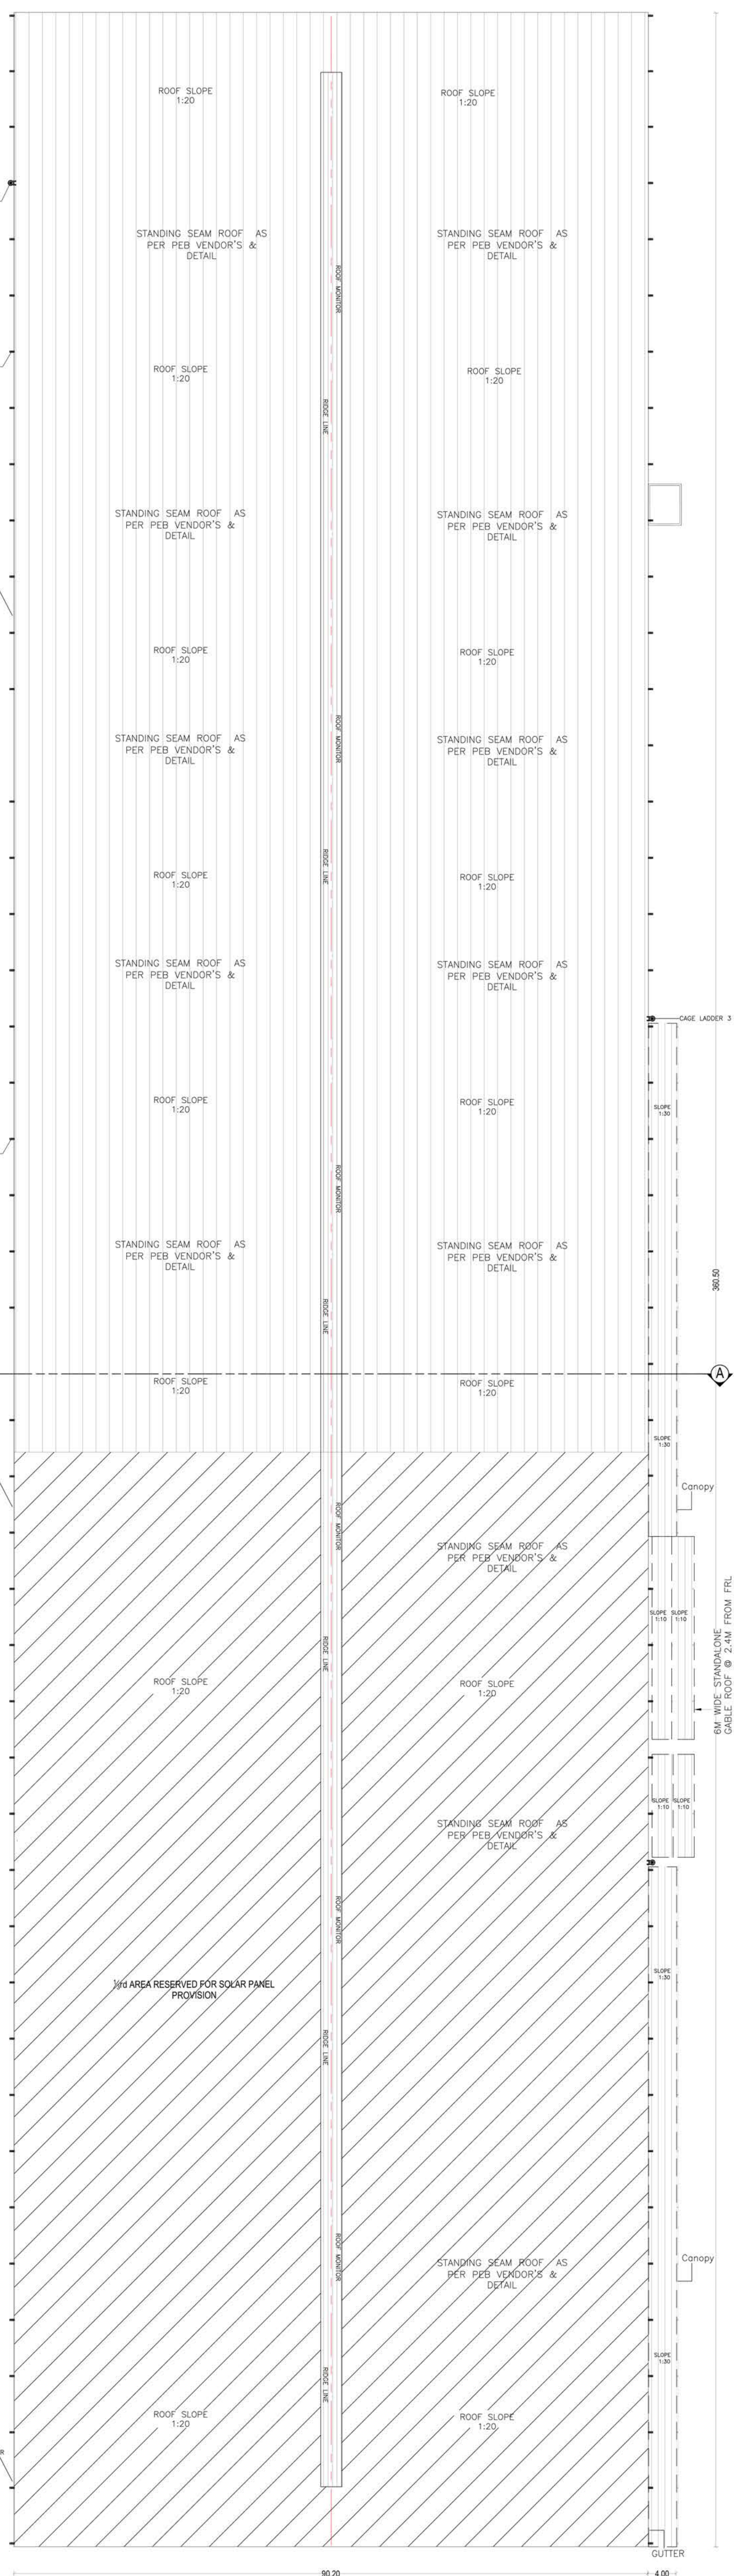


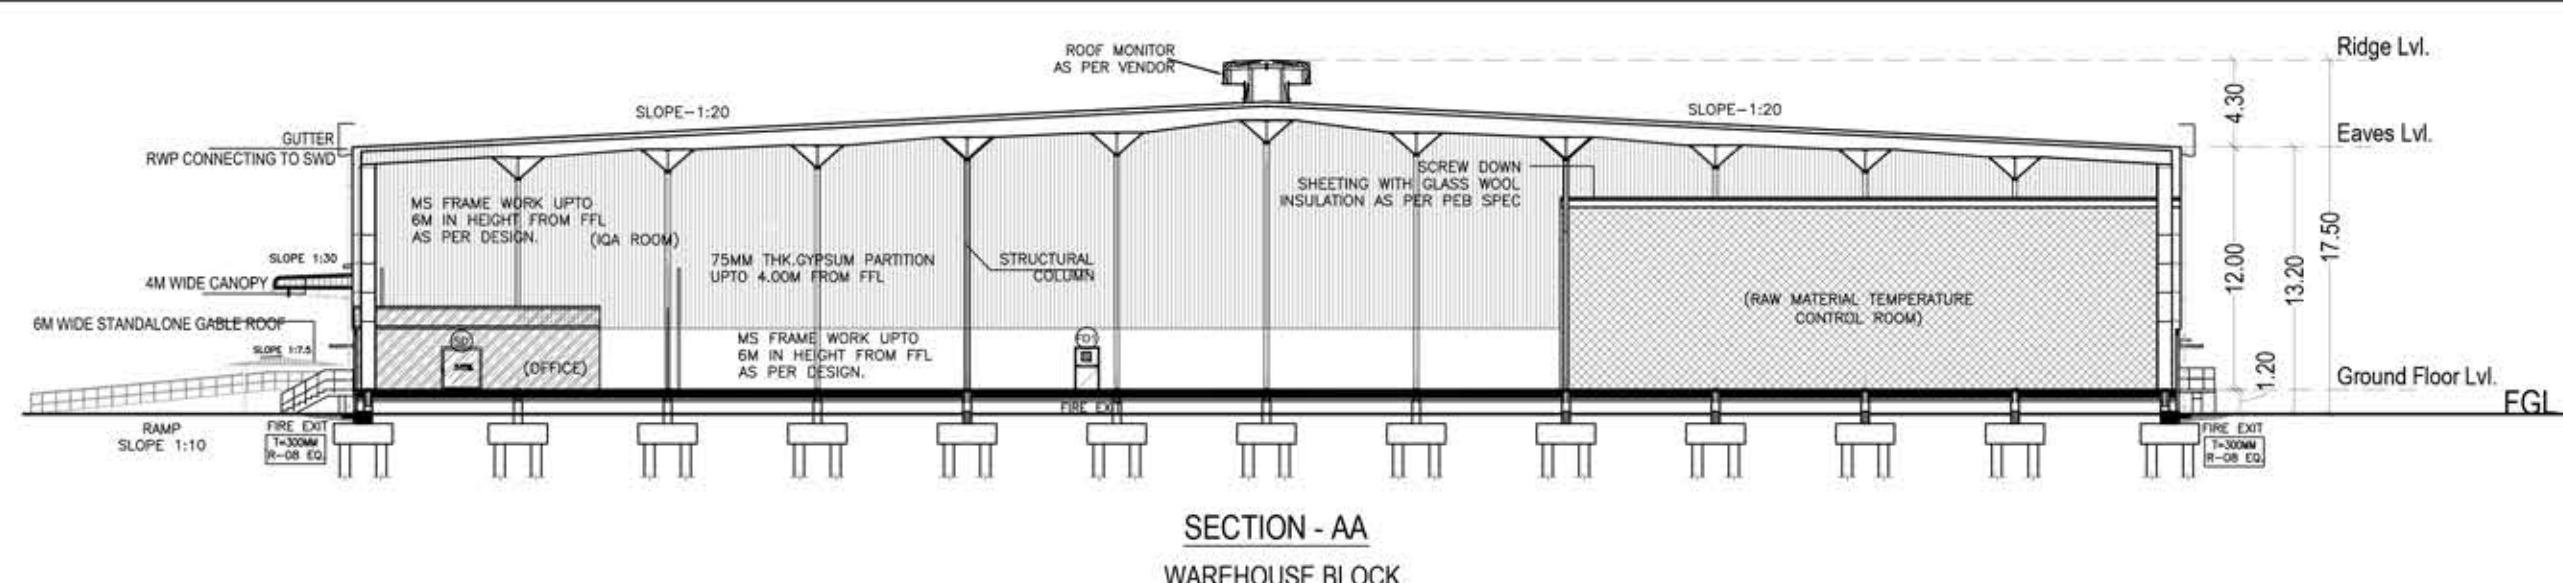

ROOF PLAN

DINERY SCHEDULE			DESCRIPTION
	TYPE	WIDTH/HEIGHT	
FD1	1200	2100	FIRE EXIT METAL DOOR
RS	5000	5000	M.S. ROLLING SHUTTER
RS1	3000	4000	M.S. ROLLING SHUTTER
RS2	2000	4000	M.S. ROLLING SHUTTER
RS3	3700	3700	M.S. HIGH SPEED ROLLING SHUTTER
D1	1200	2100	SOLID FLUSH DOOR WITH VISION GLASS
D2	1200	2100	SOLID FLUSH DOOR
D3	1200	2100	SOLID FLUSH DOOR
D4	750	2100	PVC DOOR
U1	750	2100	CURBLE CURBLE GLASS (AS PER SPEC)
S2	2000	2100	SLIDING GLASS DOOR
FG1	3000	600	LUPVC FIXED GLASS
FG2	2400	1200	LUPVC FIXED GLASS
FG3	2000	1200	LUPVC FIXED GLASS
W1	1200	2100	LUPVC WINDOW
W2	1100	1200	LUPVC WINDOW
V1	600	600	FIXED GLASS LOWERS WITH EXHAUST FAN

ES. KUMAR, M.Tech., S
DTPC Structural Engineer-
Reg. No. CGURGN/SE/Gr-1/2
97-B/1, Dr. Abdul Kalam
Ramakrishna Nagar, Mel
Chengalpattu - 603 0
Cell: 984044880

Signature
K. JAMAL MOHIDEEN, B.Arch/
Registered Architect-CAI/63/076/
New No:15, 54th Street,
Ashok Nagar, Chennai-600 033.
DTPC Registration No.
CGLRGN/RA/Gr.I/2019/003
Mobile: 9840066425
E-mail: f.jarchitects@gmail.com

For Ramanujan Industrial & Logistics Park, Noida

SHEET NO : 2/2

