


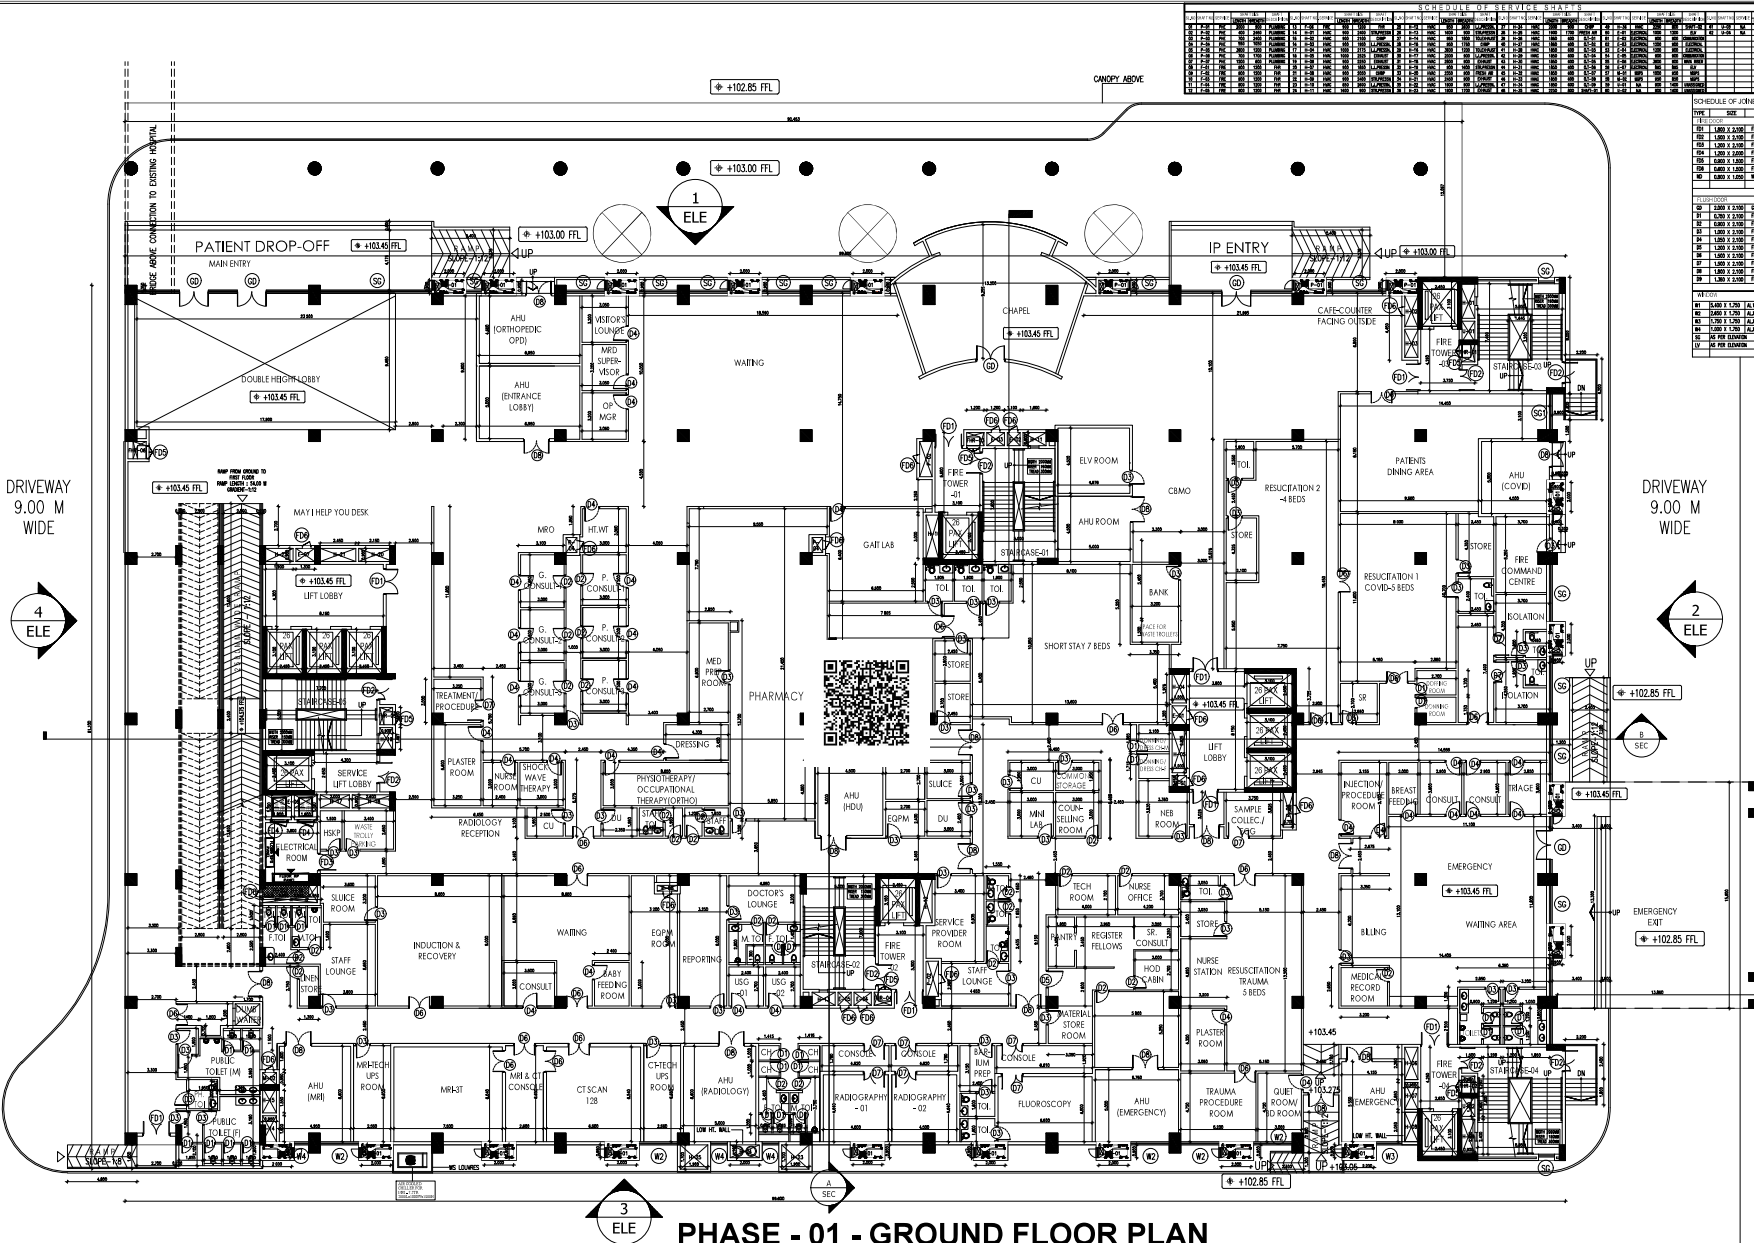

SCHEDULE OF SERVICE STAFFS									
Sl. No.	Staff Name	Designation	Shift	Start Time	End Time	Remarks	Signature	Date	Stamp
1	Dr. A. A. A.	Consultant	Day	08:00	05:00				
2	Dr. B. B. B.	Consultant	Day	08:00	05:00				
3	Dr. C. C. C.	Consultant	Day	08:00	05:00				
4	Dr. D. D. D.	Consultant	Day	08:00	05:00				
5	Dr. E. E. E.	Consultant	Day	08:00	05:00				
6	Dr. F. F. F.	Consultant	Day	08:00	05:00				
7	Dr. G. G. G.	Consultant	Day	08:00	05:00				
8	Dr. H. H. H.	Consultant	Day	08:00	05:00				
9	Dr. I. I. I.	Consultant	Day	08:00	05:00				
10	Dr. J. J. J.	Consultant	Day	08:00	05:00				
11	Dr. K. K. K.	Consultant	Day	08:00	05:00				
12	Dr. L. L. L.	Consultant	Day	08:00	05:00				
13	Dr. M. M. M.	Consultant	Day	08:00	05:00				
14	Dr. N. N. N.	Consultant	Day	08:00	05:00				
15	Dr. O. O. O.	Consultant	Day	08:00	05:00				
16	Dr. P. P. P.	Consultant	Day	08:00	05:00				
17	Dr. Q. Q. Q.	Consultant	Day	08:00	05:00				
18	Dr. R. R. R.	Consultant	Day	08:00	05:00				
19	Dr. S. S. S.	Consultant	Day	08:00	05:00				
20	Dr. T. T. T.	Consultant	Day	08:00	05:00				
21	Dr. U. U. U.	Consultant	Day	08:00	05:00				
22	Dr. V. V. V.	Consultant	Day	08:00	05:00				
23	Dr. W. W. W.	Consultant	Day	08:00	05:00				
24	Dr. X. X. X.	Consultant	Day	08:00	05:00				
25	Dr. Y. Y. Y.	Consultant	Day	08:00	05:00				
26	Dr. Z. Z. Z.	Consultant	Day	08:00	05:00				
27	Dr. A. A. A.	Consultant	Day	08:00	05:00				
28	Dr. B. B. B.	Consultant	Day	08:00	05:00				
29	Dr. C. C. C.	Consultant	Day	08:00	05:00				
30	Dr. D. D. D.	Consultant	Day	08:00	05:00				
31	Dr. E. E. E.	Consultant	Day	08:00	05:00				
32	Dr. F. F. F.	Consultant	Day	08:00	05:00				
33	Dr. G. G. G.	Consultant	Day	08:00	05:00				
88	Dr. J. J. J.	Consultant	Day	08:00	05:00				
89	Dr. K. K. K.	Consultant	Day	08:00	05:00				
90	Dr. L. L. L.	Consultant	Day	08:00	05:00				
91	Dr. M. M. M.	Consultant	Day	08:00	05:00				
92	Dr. N. N. N.	Consultant	Day	08:00	05:00				
93	Dr. O. O. O.	Consultant	Day	08:00	05:00				
94	Dr. P. P. P.	Consultant	Day	08:00	05:00				
95	Dr. Q. Q. Q.	Consultant	Day	08:00	05:00				
96	Dr. R. R. R.	Consultant	Day	08:00	05:00				
97	Dr. S. S. S.	Consultant	Day	08:00	05:00				
98	Dr. T. T. T.	Consultant	Day	08:00	05:00				
99	Dr. U. U. U.	Consultant	Day	08:00	05:00				
100	Dr. V. V. V.	Consultant	Day	08:00	05:00				

SHEET NO. 01/17

ORIENTATION

North

N

DISTRICT TOWN AND COUNTRY PLANNING OFFICE, RANIPET DISTRICT.


R.O.C.NO.-SWP/BPA/056769/2023

BUILDING APPROVAL NO.

B.P.D.T.C.(R.D), NO.-13/2024

PROJECT TITLE

PLAN SHOWING THE PROPOSED CONSTRUCTION OF B.NO.54 PAEDIATRIC SPECIALITY BLOCK CONSISTING OF GROUND FLOOR + 7 FLOORS & B.NO.55 SERVICE BLOCK CONSISTING OF GROUND FLOOR +1 FLOOR AT CHRISTIAN MEDICAL COLLEGE VELLORE ASSOCIATION VELLORE, RANIPET CAMPUS AT SF.NO.166/1A, 1B, 1C, 1D, 1E, 1F, 1G, 1H, 2A, 2B, 2C, 2D, 2E, 2F, 2G, 2H, 2I, 2J, 2K, 3A, 3B, 3C, 3D, 3E, 3F, 3G, 3H, 3I, 3J, 3K, 3L, 3M, 3N, 3O, 3P, 3Q, 3R, 3S, 3T, 3U, 3V, 3W, 3X, 3Y, 3Z, 4A, 4B, 4C, 4D, 4E, 4F, 4G, 4H, 4I, 4J, 4K, 4L, 4M, 4N, 4O, 4P, 4Q, 4R, 4S, 4T, 4U, 4V, 4W, 4X, 4Y, 4Z, 5A, 5B, 5C, 5D, 5E, 5F, 5G, 5H, 5I, 5J, 5K, 5L, 5M, 5N, 5O, 5P, 5Q, 5R, 5S, 5T, 5U, 5V, 5W, 5X, 5Y, 5Z, 6A, 6B, 6C, 6D, 6E, 6F, 6G, 6H, 6I, 6J, 6K, 6L, 6M, 6N, 6O, 6P, 6Q, 6R, 6S, 6T, 6U, 6V, 6W, 6X, 6Y, 6Z, 7A, 7B, 7C, 7D, 7E, 7F, 7G, 7H, 7I, 7J, 7K, 7L, 7M, 7N, 7O, 7P, 7Q, 7R, 7S, 7T, 7U, 7V, 7W, 7X, 7Y, 7Z, 8A, 8B, 8C, 8D, 8E, 8F, 8G, 8H, 8I, 8J, 8K, 8L, 8M, 8N, 8O, 8P, 8Q, 8R, 8S, 8T, 8U, 8V, 8W, 8X, 8Y, 8Z, 9A, 9B, 9C, 9D, 9E, 9F, 9G, 9H, 9I, 9J, 9K, 9L, 9M, 9N, 9O, 9P, 9Q, 9R, 9S, 9T, 9U, 9V, 9W, 9X, 9Y, 9Z, 10A, 10B, 10C, 11A, 11B, 11C, 12A, 12B, 12C, 13A, 13B, 13C, 14A, 14B, 14C, 15A, 15B, 15C, 16A, 16B, 16C, 17A, 17B, 17C, 18A, 18B, 18C, 19A, 19B, 19C, 20A, 20B, 20C, 21A, 21B, 21C, 22A, 22B, 22C, 23A, 23B, 23C, 24A, 24B, 24C, 25A, 25B, 25C, 26A, 26B, 26C, 27A, 27B, 27C, 28A, 28B, 28C, 29A, 29B, 29C, 30A, 30B, 30C, 31A, 31B, 31C, 32A, 32B, 32C, 33A, 33B, 33C, 34A, 34B, 34C, 35A, 35B, 35C, 36A, 36B, 36C, 3

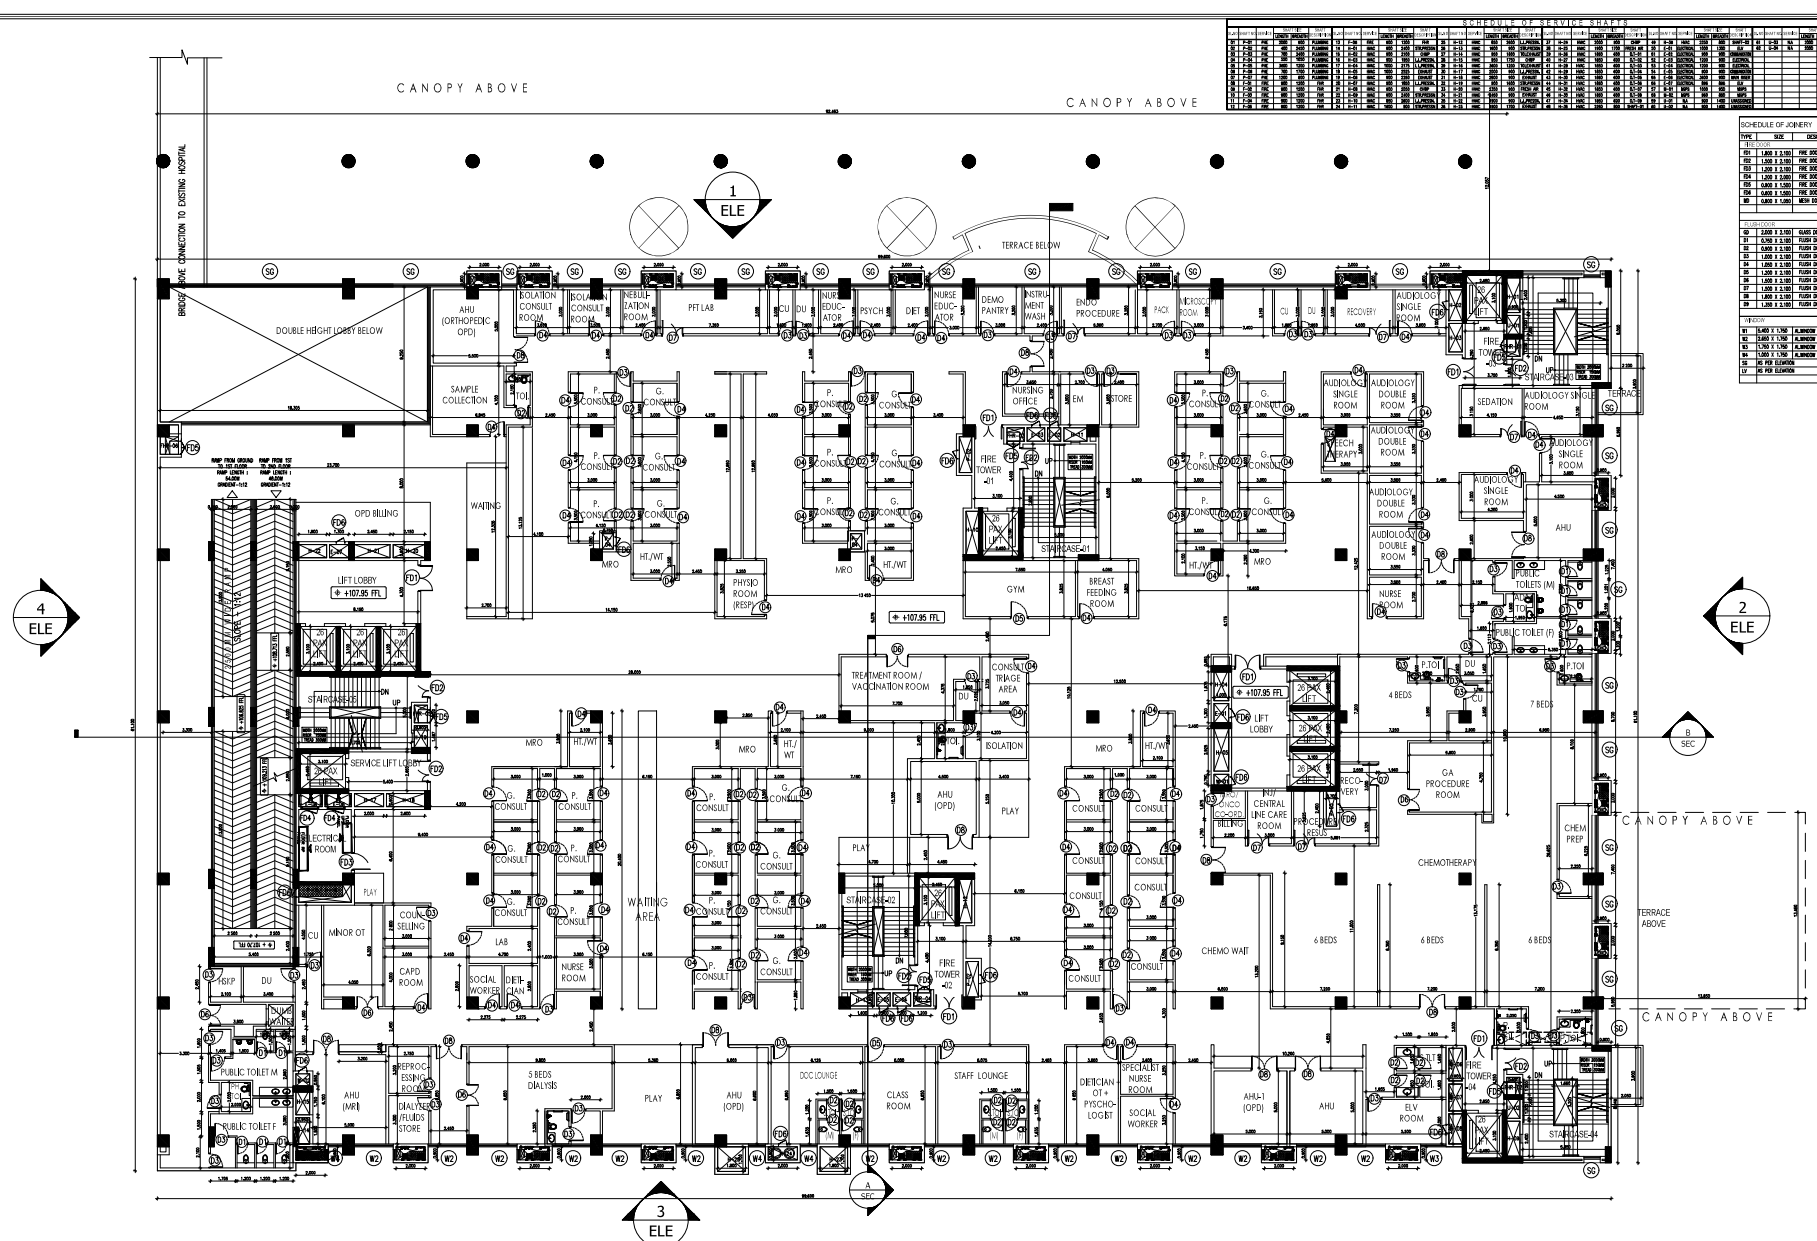

PHASE - 01 - FIRST FLOOR PLAN

SHEET NO. 02/17

ORIENTATION
North
N

DISTRICT TOWN AND COUNTRY
PLANNING OFFICE, RANIPET DISTRICT.
R.O.C.NO.-SWP/BPA/056769/2023
BUILDING APPROVAL NO.
BUILDING APPROVAL NUMBERED AS
B.P.D.T.C.P.R.D., NO.-13/2024

PROJECT TITLE:
PLAN SHOWING THE PROPOSED
CONSTRUCTION OF B.NO.54 PAEDIATRIC
SPECIALITY BLOCK CONSISTING OF GROUND
FLOOR + 7 FLOORS & B.NO.55 SERVICE
BLOCK CONSISTING OF GROUND FLOOR +1
FLOOR AT CHRISTIAN MEDICAL COLLEGE
VELLORE ASSOCIATION VELLORE, RANIPET
CAMPUS AT SF.NO 18691A, 1B, 1C, 1D, 1E, 1F,
1G, 1H, 2A, 2B, 2C, 2D, 2E, 2F, 2G, 2H, 2J,
2K, 3A, 174/1, 2, 3A, 176/1, 184/1A2, 3, 185/1B,
1C, 1D, 1E, 186/2, 187/1, 2, 3, 188/1A, 1B,
189/1A, 2A, 190/1, 191/1B, 2, 192/1A, 1B, 1C, 2,
3, 304/1, 2, 305/2B, 2C, 2D, 2E, 2F, 2G, 2H, 2I,
3A1B, 3A2, 3B2, 306/3, 7, & 307/1A, 1B, 2A, 2B,
308/1A, 1B, 1C, 1D, 1E, 2C, 2J, 2K, 2L, 2M,
309/5, 6, 7, 8, 9, 312/2B, 4B, 317/1B, 2, 318/1,
2A, 2B, 2C, 2D, 2E, 2F, 2G, 2H, 2I, 2J, 2K2, 2L,
2M2, 2N, 319/1A2, 1B2, 1C, 2B2, 3A, 3B,
320/1G1, 1G2, 1H1, 1H2, 1J, 1K, 1L, 1M, 1N, 1
O, 1P, 2B IN KILMINN VILLAGE, WALAJA
TALUK, RANIPET DISTRICT - 632 517.

MATERIAL SPECIFICATION FOR PROPOSED WORK
1. FOUNDATION IN P.C.C 1:5:10 OVER SAND FILLING
2. BASEMENT WITH RCC M25 MIX & RCC M25 MIX
COLUMNS
3. SUPER STRUCTURE IN BLOCK WORK
4. FOUNDATION WITH R.C.C COLUMNS M25 MIX
5. FLOORING USING CEMENT CONCRETE IN UTILITY
AREA
6. VACUUM Dewatering FLOORING IN BASEMENT
7. INTERNAL PLASTERING OF 12mm THK, CM, 1:3:6
EXTERNAL PLASTERING OF 18mm THK, CM 1:6
8. RCC ROOF SLAB AND BEAMS OF M25 WITH
REQUIRED DEPTH
9. RCC LINTEL OF M25 WITH REQUIRED DEPTH
10. WEATHERING COURSE PROVIDED OVER ROOF
SLAB
11. JOINERY - UPVC ALUMINIUM GLAZED WINDOWS,
VENTILATORS AND DOORS

DRAWING TITLE
PAEDIATRIC SPECIALITY BLOCK
FIRST FLOOR PLAN
SCALE: 1:100
ALL DIMENSIONS ARE IN METERS

APPLICANT SIGNATURE:
GENERAL SUPERINTENDENT
CHRISTIAN MEDICAL COLLEGE
VELLORE - 632 004

ARCHITECT SIGNATURE:
PRAJAY KANDEL CHAND C
Architectural Engineering
Ranipet District Planning Office

STRUCTURAL ENGINEER SIGNATURE

SCHEDULE OF SERVICE SHAFTS									
NO.	SHAFT NO.	SHAFT TYPE	SHAFT SIZE	SHAFT LOCATION	SHAFT DEPTH	SHAFT MATERIAL	SHAFT FINISH	SHAFT ACCESS	SHAFT NOTES
1	1	STAIR	1.00m x 1.00m	STAIRCASE-1	1.00m	CONCRETE	SMOOTH	LOCKED	STAIRCASE-1
2	2	STAIR	1.00m x 1.00m	STAIRCASE-2	1.00m	CONCRETE	SMOOTH	LOCKED	STAIRCASE-2
3	3	STAIR	1.00m x 1.00m	STAIRCASE-3	1.00m	CONCRETE	SMOOTH	LOCKED	STAIRCASE-3
4	4	STAIR	1.00m x 1.00m	STAIRCASE-4	1.00m	CONCRETE	SMOOTH	LOCKED	STAIRCASE-4
5	5	STAIR	1.00m x 1.00m	STAIRCASE-5	1.00m	CONCRETE	SMOOTH	LOCKED	STAIRCASE-5
6	6	STAIR	1.00m x 1.00m	STAIRCASE-6	1.00m	CONCRETE	SMOOTH	LOCKED	STAIRCASE-6
7	7	STAIR	1.00m x 1.00m	STAIRCASE-7	1.00m	CONCRETE	SMOOTH	LOCKED	STAIRCASE-7
8	8	STAIR	1.00m x 1.00m	STAIRCASE-8	1.00m	CONCRETE	SMOOTH	LOCKED	STAIRCASE-8
9	9	STAIR	1.00m x 1.00m	STAIRCASE-9	1.00m	CONCRETE	SMOOTH	LOCKED	STAIRCASE-9
10	10	STAIR	1.00m x 1.00m	STAIRCASE-10	1.00m	CONCRETE	SMOOTH	LOCKED	STAIRCASE-10

SCHEDULE OF JENIRY		
NO.	SHAFT NO.	SHAFT TYPE
1	1	STAIR
2	2	STAIR
3	3	STAIR
4	4	STAIR
5	5	STAIR
6	6	STAIR
7	7	STAIR
8	8	STAIR
9	9	STAIR
10	10	STAIR

SHEET NO. 03/17

ORIENTATION
North
N

DISTRICT TOWN AND COUNTRY PLANNING OFFICE, RANIPET DISTRICT.
R.O.C.NO. - SWP/BA/106/70/2023
BUILDING APPROVAL NO.
BUILDING APPROVAL NUMBER AS
B.P.D.T.C.(R.D), NO. -13/2024

PROJECT TITLE:
PLAN SHOWING THE PROPOSED CONSTRUCTION OF B.NO.54 PAEDIATRIC SPECIALITY BLOCK CONSISTING OF GROUND FLOOR + 7 FLOORS & B.NO.55 SERVICE BLOCK CONSISTING OF GROUND FLOOR +1 FLOOR AT CHRISTIAN MEDICAL COLLEGE VELLORE ASSOCIATION VELLORE, RANIPET CAMPUS AT SF.NO.166/1A, 1B, 1C, 1D, 1E, 1F, 1G, 1H, 2A, 2B, 2C, 2D, 2E, 2F, 2G, 2H, 2I, 2J, 2K, 3A, 3B, 3C, 3D, 3E, 3F, 3G, 3H, 3I, 3J, 3K, 3L, 3M, 3N, 3O, 3P, 3Q, 3R, 3S, 3T, 3U, 3V, 3W, 3X, 3Y, 3Z, 4A, 4B, 4C, 4D, 4E, 4F, 4G, 4H, 4I, 4J, 4K, 4L, 4M, 4N, 4O, 4P, 4Q, 4R, 4S, 4T, 4U, 4V, 4W, 4X, 4Y, 4Z, 5A, 5B, 5C, 5D, 5E, 5F, 5G, 5H, 5I, 5J, 5K, 5L, 5M, 5N, 5O, 5P, 5Q, 5R, 5S, 5T, 5U, 5V, 5W, 5X, 5Y, 5Z, 6A, 6B, 6C, 6D, 6E, 6F, 6G, 6H, 6I, 6J, 6K, 6L, 6M, 6N, 6O, 6P, 6Q, 6R, 6S, 6T, 6U, 6V, 6W, 6X, 6Y, 6Z, 7A, 7B, 7C, 7D, 7E, 7F, 7G, 7H, 7I, 7J, 7K, 7L, 7M, 7N, 7O, 7P, 7Q, 7R, 7S, 7T, 7U, 7V, 7W, 7X, 7Y, 7Z, 8A, 8B, 8C, 8D, 8E, 8F, 8G, 8H, 8I, 8J, 8K, 8L, 8M, 8N, 8O, 8P, 8Q, 8R, 8S, 8T, 8U, 8V, 8W, 8X, 8Y, 8Z, 9A, 9B, 9C, 9D, 9E, 9F, 9G, 9H, 9I, 9J, 9K, 9L, 9M, 9N, 9O, 9P, 9Q, 9R, 9S, 9T, 9U, 9V, 9W, 9X, 9Y, 9Z, 10A, 10B, 10C, 11A, 11B, 11C, 12A, 12B, 12C, 13A, 13B, 13C, 14A, 14B, 14C, 15A, 15B, 15C, 16A, 16B, 16C, 17A, 17B, 17C, 18A, 18B, 18C, 19A, 19B, 19C, 20A, 20B, 20C, 21A, 21B, 21C, 22A, 22B, 22C, 23A, 23B, 23C, 24A, 24B, 24C, 25A, 25B, 25C, 26A, 26B, 26C, 27A, 27B, 27C, 28A, 28B, 28C, 29A, 29B, 29C, 30A, 30B, 30C, 31A, 31B, 31C, 32A, 32B, 32C, 33A, 33B, 33C, 34A, 34B, 34C, 35A, 35B, 35C, 36A, 36B, 36C, 37A, 37B, 37C, 38A, 38B, 38C, 39A, 39B, 39C, 40A, 40B, 40C, 41A, 41B, 41C, 42A, 42B, 42C, 43A, 43B, 43C, 44A, 44B, 44C, 45A, 45B, 45C, 46A, 46B, 46C, 47A, 47B, 47C, 48A, 48B, 48C, 49A, 49B, 49C, 50A, 50B, 50C, 51A, 51B, 51C, 52A, 52B, 52C, 53A, 53B, 53C, 54A, 54B, 54C, 55A, 55B, 55C, 56A, 56B, 56C, 57A, 57B, 57C, 58A, 58B, 58C, 59A, 59B, 59C, 60A, 60B, 60C, 61A, 61B, 61C, 62A, 62B, 62C, 63A, 63B, 63C, 64A, 64B, 64C, 65A, 65B, 65C, 66A, 66B, 66C, 67A, 67B, 67C, 68A, 68B, 68C, 69A, 69B, 69C, 70A, 70B, 70C, 71A, 71B, 71C, 72A, 72B, 72C, 73A, 73B, 73C, 74A, 74B, 74C, 75A, 75B, 75C, 76A, 76B, 76C, 77A, 77B, 77C, 78A, 78B, 78C, 79A, 79B, 79C, 80A, 80B, 80C, 81A, 81B, 81C, 82A, 82B, 82C, 83A, 83B, 83C, 84A, 84B, 84C, 84D, 84E, 84F, 84G, 84H, 84I, 84J, 84K, 84L, 84M, 84N, 84O, 84P, 84Q, 84R, 84S, 84T, 84U, 84V, 84W

SCHEDULE OF FINISHES									
NO.	DESCRIPTION	FINISH	NO.	DESCRIPTION	FINISH	NO.	DESCRIPTION	FINISH	NO.
1	CEILING	POP	11	WALL	POP	21	FLOOR	CC	31
2	CEILING	POP	12	WALL	POP	22	FLOOR	CC	32
3	CEILING	POP	13	WALL	POP	23	FLOOR	CC	33
4	CEILING	POP	14	WALL	POP	24	FLOOR	CC	34
5	CEILING	POP	15	WALL	POP	25	FLOOR	CC	35
6	CEILING	POP	16	WALL	POP	26	FLOOR	CC	36
7	CEILING	POP	17	WALL	POP	27	FLOOR	CC	37
8	CEILING	POP	18	WALL	POP	28	FLOOR	CC	38
9	CEILING	POP	19	WALL	POP	29	FLOOR	CC	39
10	CEILING	POP	20	WALL	POP	30	FLOOR	CC	40

SCHEDULE OF JOINERY		
NO.	DESCRIPTION	FINISH
1	DOOR	ALUMINIUM GLAZED
2	WINDOW	ALUMINIUM GLAZED
3	DOOR	ALUMINIUM GLAZED
4	WINDOW	ALUMINIUM GLAZED
5	DOOR	ALUMINIUM GLAZED
6	WINDOW	ALUMINIUM GLAZED
7	DOOR	ALUMINIUM GLAZED
8	WINDOW	ALUMINIUM GLAZED
9	DOOR	ALUMINIUM GLAZED
10	WINDOW	ALUMINIUM GLAZED

SCHEDULE OF PAINTS		
NO.	DESCRIPTION	FINISH
1	CEILING	POP
2	WALL	POP
3	FLOOR	CC
4	CEILING	POP
5	WALL	POP
6	FLOOR	CC
7	CEILING	POP
8	WALL	POP
9	FLOOR	CC
10	CEILING	POP

SHEET NO. 04/17



DISTRICT TOWN AND COUNTRY
PLANNING OFFICE, RANIPET DISTRICT.
R.O.C.NO.- SWP/BPA/056769/2023
BUILDING APPROVAL NO.
BUILDING APPROVAL NUMBERED AS
B/P.O.T.C.P.R.D., NO.-13/2024

PROJECT TITLE:

PLAN SHOWING THE PROPOSED
CONSTRUCTION OF B.NO.54 PAEDIATRIC
SPECIALITY BLOCK CONSISTING OF GROUND
FLOOR + 7 FLOORS & B.NO.55 SERVICE
BLOCK CONSISTING OF GROUND FLOOR +1
FLOOR AT CHRISTIAN MEDICAL COLLEGE
VELLORE FOR CHRISTIAN MEDICAL COLLEGE
CAMPUS AT SF.NO. 166/1A, 1B, 1C, 1D, 1E, 1F,
1G, 1H, 2A, 2B, 2C, 2D, 2E, 2F, 2G, 2H, 2I, 2J,
2K, 2L, 2M, 2N, 2O, 2P, 2Q, 2R, 2S, 2T, 2U,
2V, 2W, 2X, 2Y, 2Z, 3A, 3B, 3C, 3D, 3E, 3F,
3G, 3H, 3I, 3J, 3K, 3L, 3M, 3N, 3O, 3P, 3Q, 3R,
3S, 3T, 3U, 3V, 3W, 3X, 3Y, 3Z, 4A, 4B, 4C, 4D,
4E, 4F, 4G, 4H, 4I, 4J, 4K, 4L, 4M, 4N, 4O, 4P,
4Q, 4R, 4S, 4T, 4U, 4V, 4W, 4X, 4Y, 4Z, 5A, 5B,
5C, 5D, 5E, 5F, 5G, 5H, 5I, 5J, 5K, 5L, 5M, 5N,
5O, 5P, 5Q, 5R, 5S, 5T, 5U, 5V, 5W, 5X, 5Y, 5Z,
6A, 6B, 6C, 6D, 6E, 6F, 6G, 6H, 6I, 6J, 6K, 6L,
6M, 6N, 6O, 6P, 6Q, 6R, 6S, 6T, 6U, 6V, 6W, 6X,
6Y, 6Z, 7A, 7B, 7C, 7D, 7E, 7F, 7G, 7H, 7I, 7J,
7K, 7L, 7M, 7N, 7O, 7P, 7Q, 7R, 7S, 7T, 7U, 7V,
7W, 7X, 7Y, 7Z, 8A, 8B, 8C, 8D, 8E, 8F, 8G, 8H,
8I, 8J, 8K, 8L, 8M, 8N, 8O, 8P, 8Q, 8R, 8S, 8T,
8U, 8V, 8W, 8X, 8Y, 8Z, 9A, 9B, 9C, 9D, 9E, 9F,
9G, 9H, 9I, 9J, 9K, 9L, 9M, 9N, 9O, 9P, 9Q, 9R,
9S, 9T, 9U, 9V, 9W, 9X, 9Y, 9Z, 10A, 10B, 10C,
10D, 10E, 10F, 10G, 10H, 10I, 10J, 10K, 10L, 10M,
10N, 10O, 10P, 10Q, 10R, 10S, 10T, 10U, 10V, 10W,
10X, 10Y, 10Z, 11A, 11B, 11C, 11D, 11E, 11F, 11G,
11H, 11I, 11J, 11K, 11L, 11M, 11N, 11O, 11P, 11Q,
11R, 11S, 11T, 11U, 11V, 11W, 11X, 11Y, 11Z, 12A,
12B, 12C, 12D, 12E, 12F, 12G, 12H, 12I, 12J, 12K,
12L, 12M, 12N, 12O, 12P, 12Q, 12R, 12S, 12T, 12U,
12V, 12W, 12X, 12Y, 12Z, 13A, 13B, 13C, 13D, 13E,
13F, 13G, 13H, 13I, 13J, 13K, 13L, 13M, 13N, 13O,
13P, 13Q, 13R, 13S, 13T, 13U, 13V, 13W, 13X, 13Y,
13Z, 14A, 14B, 14C, 14D, 14E, 14F, 14G, 14H, 14I,
14J, 14K, 14L, 14M, 14N, 14O, 14P, 14Q, 14R, 14S,
14T, 14U, 14V, 14W, 14X, 14Y, 14Z, 15A, 15B, 15C,
15D, 15E, 15F, 15G, 15H, 15I, 15J, 15K, 15L, 15M,
15N, 15O, 15P, 15Q, 15R, 15S, 15T, 15U, 15V, 15W,
15X, 15Y, 15Z, 16A, 16B, 16C, 16D, 16E, 16F, 16G,
16H, 16I, 16J, 16K, 16L, 16M, 16N, 16O, 16P, 16Q,
16R, 16S, 16T, 16U, 16V, 16W, 16X, 16Y, 16Z, 17A,
17B, 17C, 17D, 17E, 17F, 17G, 17H, 17I, 17J, 17K,
17L, 17M, 17N, 17O, 17P, 17Q, 17R, 17S, 17T, 17U,
17V, 17W, 17X, 17Y, 17Z, 18A, 18B, 18C, 18D, 18E,
18F, 18G, 18H, 18I, 18J, 18K, 18L, 18M, 18N, 18O,
18P, 18Q, 18R, 18S, 18T, 18U, 18V, 18W, 18X, 18Y,
18Z, 19A, 19B, 19C, 19D, 19E, 19F, 19G, 19H, 19I,
19J, 19K, 19L, 19M, 19N, 19O, 19P, 19Q, 19R, 19S,
19T, 19U, 19V, 19W, 19X, 19Y, 19Z, 20A, 20B, 20C,
20D, 20E, 20F, 20G, 20H, 20I, 20J, 20K, 20L, 20M,
20N, 20O, 20P, 20Q, 20R, 20S, 20T, 20U, 20V, 20W,
20X, 20Y, 20Z, 21A, 21B, 21C, 21D, 21E, 21F, 21G,
21H, 21I, 21J, 21K, 21L, 21M, 21N, 21O, 21P, 21Q,
21R, 21S, 21T, 21U, 21V, 21W, 21X, 21Y, 21Z, 22A,
22B, 22C, 22D, 22E, 22F, 22G, 22H, 22I, 22J, 22K,
22L, 22M, 22N, 22O, 22P, 22Q, 22R, 22S, 22T, 22U,
22V, 22W, 22X, 22Y, 22Z, 23A, 23B, 23C, 23D, 23E,
23F, 23G, 23H, 23I, 23J, 23K, 23L, 23M, 23N, 23O,
23P, 23Q, 23R, 23S, 23T, 23U, 23V, 23W, 23X, 23Y,
23Z, 24A, 24B, 24C, 24D, 24E, 24F, 24G, 24H, 24I,
24J, 24K, 24L, 24M, 24N, 24O, 24P, 24Q, 24R, 24S,
24T, 24U, 24V, 24W, 24X, 24Y, 24Z, 25A, 25B, 25C,
25D, 25E, 25F, 25G, 25H, 25I, 25J, 25K, 25L, 25M,
25N, 25O, 25P, 25Q, 25R, 25S, 25T, 25U, 25V, 25W,
25X, 25Y, 25Z, 26A, 26B, 26C, 26D, 26E, 26F, 26G,
26H, 26I, 26J, 26K, 26L, 26M, 26N, 26O, 26P, 26Q,
26R, 26S, 26T, 26U, 26V, 26W, 26X, 26Y, 26Z, 27A,
27B, 27C, 27D, 27E, 27F, 27G, 27H, 27I, 27J, 27K,
27L, 27M, 27N, 27O, 27P, 27Q, 27R, 27S, 27T, 27U,
27V, 27W, 27X, 27Y, 27Z, 28A, 28B, 28C, 28D, 28E,
28F, 28G, 28H, 28I, 28J, 28K, 28L, 28M, 28N, 28O,
28P, 28Q, 28R, 28S, 28T, 28U, 28V, 28W, 28X, 28Y,
28Z, 29A, 29B, 29C, 29D, 29E, 29F, 29G, 29H, 29I,
29J, 29K, 29L, 29M, 29N, 29O, 29P, 29Q, 29R, 29S,
29T, 29U, 29V, 29W, 29X, 29Y, 29Z, 30A, 30B, 30C,
30D, 30E, 30F, 30G, 30H, 30I, 30J, 30K, 30L, 30M,
30N, 30O, 30P, 30Q, 30R, 30S, 30T, 30U, 30V, 30W,
30X, 30Y, 30Z, 31A, 31B, 31C, 31D, 31E, 31F, 31G,
31H, 31I, 31J, 31K, 31L, 31M, 31N, 31O, 31P, 31Q,
31R, 31S, 31T, 31U, 31V, 31W, 31X, 31Y, 31Z, 32A,
32B, 32C, 32D, 32E, 32F, 32G, 32H, 32I, 32J, 32K,
32L, 32M, 32N, 32O, 32P, 32Q, 32R, 32S, 32T, 32U,
32V, 32W, 32X, 32Y, 32Z, 33A, 33B, 33C, 33D, 33E,
33F, 33G, 33H, 33I, 33J, 33K, 33L, 33M, 33N, 33O,
33P, 33Q, 33R, 33S, 33T, 33U, 33V, 33W, 33X, 33Y,
33Z, 34A, 34B, 34C, 34D, 34E, 34F, 34G, 34H, 34I,
34J, 34K, 34L, 34M, 34N, 34O, 34P, 34Q, 34R, 34S,
34T, 34U, 34V, 34W, 34X, 34Y, 34Z, 35A, 35B, 35C,
35D, 35E, 35F, 35G, 35H, 35I, 35J, 35K, 35L, 35M,
35N, 35O, 35P, 35Q, 35R, 35S, 35T, 35U, 35V, 35W,
35X, 35Y, 35Z, 36A, 36B, 36C, 36D, 36E, 36F, 36G,
36H, 36I, 36J, 36K, 36L, 36M, 36N, 36O, 36P, 36Q,
36R, 36S, 36T, 36U, 36V, 36W, 36X, 36Y, 36Z, 37A,
37B, 37C, 37D, 37E, 37F, 37G, 37H, 37I, 37J, 37K,
37L, 37M, 37N, 37O, 37P, 37Q, 37R, 37S, 37T, 37U,
37V, 37W, 37X, 37Y, 37Z, 38A, 38B, 38C, 38D, 38E,
38F, 38G, 38H, 38I, 38J, 38K, 38L, 38M, 38N, 38O,
38P, 38Q, 38R, 38S, 38T, 38U, 38V, 38W, 38X, 38Y,
38Z, 39A, 39B, 39C, 39D, 39E, 39F, 39G, 39H, 39I,
39J, 39K, 39L, 39M, 39N, 39O, 39P, 39Q, 39R, 39S,
39T, 39U, 39V, 39W, 39X, 39Y, 39Z, 40A, 40B, 40C,
40D, 40E, 40F, 40G, 40H, 40I, 40J, 40K, 40L, 40M,
40N, 40O, 40P, 40Q, 40R, 40S, 40T, 40U, 40V, 40W,
40X, 40Y, 40Z, 41A, 41B, 41C, 41D, 41E, 41F, 41G,
41H, 41I, 41J, 41K, 41L, 41M, 41N, 41O, 41P, 41Q,
41R, 41S, 41T, 41U, 41V, 41W, 41X, 41Y, 41Z, 42A,
42B, 42C, 42D, 42E, 42F, 42G, 42H, 42I, 42J, 42K,
42L, 42M, 42N, 42O, 42P, 42Q, 42R, 42S, 42T, 42U,
42V, 42W, 42X, 42Y, 42Z, 43A, 43B, 43C, 43D, 43E,
43F, 43G, 43H, 43I, 43J, 43K, 43L, 43M, 43N, 43O,
43P, 43Q, 43R, 43S, 43T, 43U, 43V, 43W, 43X, 43Y,
43Z, 44A, 44B, 44C, 44D, 44E, 44F, 44G, 44H, 44I,
44J, 44K, 44L, 44M, 44N, 44O, 44P, 44Q, 44R, 44S,
44T, 44U, 44V, 44W, 44X, 44Y, 44Z, 45A, 45B, 45C,
45D, 45E, 45F, 45G, 45H, 45I, 45J, 45K, 45L, 45M,
45N, 45O, 45P, 45Q, 45R, 45S, 45T, 45U, 45V, 45W,
45X, 45Y, 45Z, 46A, 46B, 46C, 46D, 46E, 46F, 46G,
46H, 46I, 46J, 46K, 46L, 46M, 46N, 46O, 46P, 46Q,
46R, 46S, 46T, 46U, 46V, 46W, 46X, 46Y, 46Z, 47A,
47B, 47C, 47D, 47E, 47F, 47G, 47H, 47I, 47J, 47K,
47L, 47M, 47N, 47O, 47P, 47Q, 47R, 47S, 47T, 47U,
47V, 47W, 47X, 47Y, 47Z, 48A, 48B, 48C, 48D, 48E,
48F, 48G, 48H, 48I, 48J, 48K, 48L, 48M, 48N, 48O,
48P, 48Q, 48R, 48S, 48T, 48U, 48V, 48W, 48X, 48Y,
48Z, 49A, 49B, 49C, 49D, 49E, 49F, 49G, 49H, 49I,
49J, 49K, 49L, 49M, 49N, 49O, 49P, 49Q, 49R, 49S,
49T, 49U, 49V, 49W, 49X, 49Y, 49Z, 50A, 50B, 50C,
50D, 50E, 50F, 50G, 50H, 50I, 50J, 50K, 50L, 50M,
50N, 50O, 50P, 50Q, 50R, 50S, 50T, 50U, 50V, 50W,
50X, 50Y, 50Z, 51A, 51B, 51C, 51D, 51E, 51F, 51G,
51H, 51I, 51J, 51K, 51L, 51M, 51N, 51O, 51P, 51Q,
51R, 51S, 51T, 51U, 51V, 51W, 51X, 51Y, 51Z, 52A,
52B, 52C, 52D, 52E, 52F, 52G, 52H, 52I, 52J, 52K,
52L, 52M, 52N, 52O, 52P, 52Q, 52R, 52S, 52T, 52U,
52V, 52W, 52X, 52Y, 52Z, 53A, 53B, 53C, 53D, 53E,
53F, 53G, 53H, 53I, 53J, 53K, 53L, 53M, 53N, 53O,
53P, 53Q, 53R, 53S, 53T, 53U, 53V, 53W, 53X, 53Y,
53Z, 54A, 54B, 54C, 54D, 54E, 54F, 54G, 54H, 54I,
54J, 54K, 54L, 54M, 54N, 54O, 54P, 54Q, 54R, 54S,
54T, 54U, 54V, 54W, 54X, 54Y, 54Z, 55A, 55B, 55C,
55D, 55E, 55F, 55G, 55H, 55I, 55J, 55K, 55L, 55M,
55N, 55O, 55P, 55Q, 55R, 55S, 55T, 55U, 55V, 55W,
55X, 55Y, 55Z, 56A, 56B, 56C, 56D, 56E, 56F, 56G,
56H, 56I, 56J, 56K, 56L, 56M, 56N, 56O, 56P, 56Q,
56R, 56S, 56T, 56U, 56V, 56W, 56X, 56Y, 56Z, 57A,
57B, 57C, 57D, 57E, 57F, 57G, 57H, 57I, 57J, 57K,
57L, 57M, 57N, 57O, 57P, 57Q, 57R, 57S, 57T, 57U,
57V, 57W, 57X, 57Y, 57Z, 58A, 58B, 58C, 58D, 58E,
58F, 58G, 58H, 58I, 58J, 58K, 58L, 58M, 58N, 58O,
58P, 58Q, 58R, 58S, 58T, 58U, 58V, 58W, 58X, 58Y,
58Z, 59A, 59B, 59C, 59D, 59E, 59F, 59G, 59H, 59I,
59J, 59K, 59L, 59M, 59N, 59O, 59P, 59Q, 59R, 59S,
59T, 59U, 59V, 59W, 59X, 59Y, 59Z, 60A, 60B, 60C,
60D, 60E, 60F, 60G, 60H, 60I, 60J, 60K, 60L, 60M,
60N, 60O, 60P, 60Q, 60R, 60S, 60T, 60U, 60V, 60W,
60X, 60Y, 60Z, 61A, 61B, 61C, 61D, 61E, 61F, 61G,
61H, 61I, 61J, 61K, 61L, 61M, 61N, 61O, 61P, 61Q,
61R, 61S, 61T, 61U, 61V, 61W, 61X, 61Y, 61Z, 62A,
62B, 62C, 62D, 62E, 62F, 62G, 62H, 62I, 62J, 62K,
62L, 62M, 62N, 62O, 62P, 62Q, 62R, 62S, 62T, 62U,
62V, 62W, 62X, 62Y, 62Z, 63A, 63B, 63C, 63D, 63E,
63F, 63G, 63H, 63I, 63J, 63K, 63L, 63M, 63N, 63O,
63P, 63Q, 63R, 63S, 63T, 63U, 63V, 63W, 63X, 63Y,
63Z, 64A, 64B, 64C, 64D, 64E, 64F, 64G, 64H, 64I,
64J, 64K, 64L, 64M, 64N, 64O, 64P, 64Q, 64R, 64S,
64T, 64U, 64V, 64W, 64X, 64Y, 64Z, 65A, 65B, 65C,
65D, 65E, 65F, 65G, 65H, 65I, 65J, 65K, 65L, 65M,
65N, 65O, 65P, 65Q, 65R, 65S, 65T, 65U, 65V, 65W,
65X, 65Y, 65Z, 66A, 66B, 66C, 66D, 66E, 66F, 66G,
66H, 66I, 66J, 66K, 66L, 66M, 66N, 66O, 66P, 66Q,
66R, 66S, 66T, 66U, 66V, 66W, 66X, 66Y, 66Z, 67A,
67B, 67C, 67D, 67E, 67F, 67G, 67H, 67I, 67J, 67K,
67L, 67M, 67N, 67O, 67P, 67Q, 67R, 67S, 67T, 67U,
67V, 67W, 67X, 67Y, 67Z, 68A, 68B, 68C, 68D, 68E,
68F, 68G, 68H, 68I, 68J, 68K, 68L, 68M, 68N, 68O,
68P, 68Q, 68R, 68S, 68T, 68U, 68V, 68W, 68X, 68Y,
68Z, 69A, 69B, 69C, 69D, 69E, 69F, 69G, 69H, 69I,
69J, 69K, 69L, 69M, 69N, 69O, 69P, 69Q, 69R, 69S,
69T, 69U, 69V, 69W, 69X, 69Y, 69Z, 70A, 70B, 70C,
70D, 70E, 70F, 70G, 70H, 70I, 70J, 70K, 70L, 70M,
70N, 70O, 70P, 70Q, 70R, 70S, 70T, 70U, 70V, 70W,
70X, 70Y, 70Z, 71A, 71B, 71C, 71D, 71E, 71F, 71G,
71H, 71I, 71J, 71K, 71L, 71M, 71N, 71O, 71P, 71Q,
71R, 71S, 71T, 71U, 71V, 71W, 71X, 71Y, 71Z, 72A,
72B, 72C, 72D, 72E, 72F, 72G, 72H, 72I, 72J, 72K,
72L, 72M, 72N, 72O, 72P, 72Q, 72R, 72S, 72T, 72U,
72V, 72W, 72X, 72Y, 72Z, 73A, 73B, 73C, 73D, 73E,
73F, 73G, 73H, 73I, 73J, 73K, 73L, 73M, 73N, 73O,
73P, 73Q, 73R, 73S, 73T, 73U, 73V, 73W, 73X, 73Y,
73Z, 74A, 74B, 74C, 74D, 74E, 74F, 74G, 74H, 74I,
74J, 74K, 74L, 74M, 74N, 74O, 74P, 74Q, 74R, 74S,
74T, 74U, 74V, 74W, 74X, 74Y, 74Z, 75A, 75B, 75C,
75D, 75E, 75F, 75G, 75H, 75I, 75J, 75K, 75L, 75M,
75N, 75O, 75P, 75Q, 75R, 75S, 75T, 75U, 75V, 75W,
75X, 75Y, 75Z, 76A, 76B, 76C, 76D, 76E, 76F, 76G,
76H, 76I, 76J, 76K, 76L, 76M, 76N, 76O, 76P, 76Q,
76R, 76S, 76T, 76U, 76V, 76W, 76X, 76Y, 76Z, 77A,
77B, 77C, 77D, 77E, 77F, 77G, 77H, 77I, 77J, 77K,
77L, 77M, 77N, 77O, 77P, 77Q, 77R, 77S, 77T, 77U,
77V, 77W, 77X, 77Y, 77Z, 78A, 78B, 78C, 78D, 78E,
78F, 78G, 78H, 78I, 78J, 78K, 78L, 78M, 78N, 78O,
78P, 78Q, 78R, 78S, 78T, 78U, 78V, 78W, 78X, 78Y,
78Z, 79A, 79B, 79C, 79D, 79E, 79F, 79G, 79H, 79I,
79J, 79K, 79L, 79M, 79N, 79O, 79P, 79Q, 79R, 79S,
79T, 79U, 79V, 79W, 79X, 79Y, 79Z, 80A, 80B, 80C,
80D, 80E, 80F, 80G, 80H, 80I, 80J, 80K, 80L, 80M,
80N, 80O, 80P, 80Q, 80R, 80S, 80T, 80U, 80V, 80W,
80X, 80Y, 80Z, 81A, 81B, 81C, 81D, 81E,

SCHEDULE OF SERVICES									
NO.	DESCRIPTION	UNIT	QTY	UNIT PRICE	TOTAL PRICE	NO.	DESCRIPTION	UNIT	QTY
1	GENERAL WARD - 6 BEDS	SQ. M	100	1000	100000	11	GENERAL WARD - 6 BEDS	SQ. M	100
2	GENERAL WARD - 6 BEDS	SQ. M	100	1000	100000	12	GENERAL WARD - 6 BEDS	SQ. M	100
3	GENERAL WARD - 6 BEDS	SQ. M	100	1000	100000	13	GENERAL WARD - 6 BEDS	SQ. M	100
4	GENERAL WARD - 6 BEDS	SQ. M	100	1000	100000	14	GENERAL WARD - 6 BEDS	SQ. M	100
5	GENERAL WARD - 6 BEDS	SQ. M	100	1000	100000	15	GENERAL WARD - 6 BEDS	SQ. M	100
6	GENERAL WARD - 6 BEDS	SQ. M	100	1000	100000	16	GENERAL WARD - 6 BEDS	SQ. M	100
7	GENERAL WARD - 6 BEDS	SQ. M	100	1000	100000	17	GENERAL WARD - 6 BEDS	SQ. M	100
8	GENERAL WARD - 6 BEDS	SQ. M	100	1000	100000	18	GENERAL WARD - 6 BEDS	SQ. M	100
9	GENERAL WARD - 6 BEDS	SQ. M	100	1000	100000	19	GENERAL WARD - 6 BEDS	SQ. M	100
10	GENERAL WARD - 6 BEDS	SQ. M	100	1000	100000	20	GENERAL WARD - 6 BEDS	SQ. M	100

SHEET NO. 05/17

ORIENTATION
North
N

DISTRICT TOWN AND COUNTRY
PLANNING OFFICE, RANIPET DISTRICT
R.O.C NO. - SWP/BPA/056769/2023
BUILDING APPROVAL NO.
BUILDING APPROVAL NUMBER AS
B.P/D.T.C.P(R.D), NO. -13/2024

SCHEDULE OF JENERY		
NO.	SIZE	DESCRIPTION
1	1.00 X 2.00	THE DOOR IN THE WALL
2	1.00 X 2.00	THE DOOR IN THE WALL
PLAN SHOWING THE PROPOSED
CONSTRUCTION OF B.NO.54 PAEDIATRIC
SPECIALITY BLOCK CONSISTING OF GROUND
FLOOR + 7 FLOORS & B.NO.55 SERVICE
BLOCK CONSISTING OF GROUND FLOOR +1
FLOOR AT CHRISTIAN MEDICAL COLLEGE
VELLORE ASSOCIATION VELLORE, RANIPET
CAMPUS AT SF.NO 166/1A, 1B, 1C, 1D, 1E, 1F,
1G, 1H, 2A, 2B, 2C, 2D, 2E, 2F, 2G, 2H, 2I, 2J,
2K, 3A, 17/1, 2, 3A, 17/1, 18/1A, 18/1A2, 3, 18/1B,
1C, 1D, 1E, 18/2, 18/7, 2, 3, 18/1A, 1B,
18/1A, 2A, 19/1, 19/1B, 2, 19/2A, 1B, 1C, 2,
3, 30/1, 2, 30/2B, 2C, 2D, 2E, 2F, 2G, 2H, 2I,
3A1B, 3A2, 3B2, 30/3, 7, 8, 30/7A, 1B, 2A, 2B,
30/9A, 1B, 1C, 1D, 1E, 2C, 2J, 2K, 2L, 2M,
30/9, 6, 7, 8, 9, 31/2B, 4B, 31/7B, 2, 31/1,
2A, 2B, 2C, 2D, 2E, 2F, 2G, 2H, 2I, 2J, 2K, 2L,
2M, 2N, 31/1A2, 1B2, 1C, 2B2, 3A, 3B,
32/1G1, 1G2, 1H1, 1H2, 1J, 1K, 1L, 1M, 1N, 1
O, 1P, 2B IN KILMINNALL VILLAGE, WALAJA
TALUK, RANIPET DISTRICT - 632 517.

MATERIAL SPECIFICATION FOR PROPOSED WORK:
1. FOUNDATION IN P.C.C 1:5 TO OVER SAND FILLING
2. BASEMENT WITH RCC M25 MIX & RCC M25 MIX
COLUMNS
3. SUPER STRUCTURE IN BLOCK WORK
4. FOUNDATION WITH R.C.C COLUMNS M25 MIX
5. FLOORING USING CEMENT CONCRETE IN UTILITY
AREA
6. VACUUM Dewatering FLOORING IN BASEMENT
7. INTERNAL PLASTERING OF 12mm THK. C.M. 1:3 AND
EXTERNAL PLASTERING OF 18mm THK. C.M. 1:3
8. RCC ROOF SLAB AND BEAMS OF M25 WITH
REQUIRED DEPTH
9. RCC UTILITY OF M25 WITH REQUIRED DEPTH
10. WEATHERING COURSE PROVIDED OVER ROOF
SLAB
11. JOINERY - UPVC ALUMINIUM GLAZED WINDOWS,
VENTILATORS AND DOORS

PAEDIATRIC SPECIALITY BLOCK
FOURTH FLOOR PLAN

SCALE: 1:100
ALL DIMENSIONS ARE IN METERS

GENERAL SUPERINTENDENT
CHRISTIAN MEDICAL COLLEGE
VELLORE - 632 004

APPLICANT SIGNATURE

ARCHITECT SIGNATURE

STRUCTURAL ENGINEER SIGNATURE

1
ELE

2
ELE

3
ELE

4
ELE

PHASE - 01 - FOURTH FLOOR PLAN

SHEET NO. 06/17

ORIENTATION
North
N



DISTRICT TOWN AND COUNTRY
PLANNING OFFICE, RANIPET DISTRICT

R.O.C.NO.- SWP/BPA/056769/2023
BUILDING APPROVAL NO.

BUILDING APPROVAL NUMBERED AS
B.P/D.T.C.P(R.D). NO. -13/2024

MATERIAL SPECIFICATION FOR PROPOSED WORK

1. FOUNDATION IN P.C.C 1:5:10 OVER SAND FILLING
2. BASEMENT WITH RCC M25 MIX & RCC M25 MIX COLUMNS
3. SUPER STRUCTURE IN BLOCK WORK
4. FOUNDATION WITH R.C.C. COLUMNS M25 MIX
5. FLOORING USING CEMENT CONCRETE IN UTILITY AREA
6. VACUUM DEWATERING FLOORING IN BASEMENT
7. EXTERNAL PLASTERING OF 12mm THK. CM 1:3
8. EXTERNAL PLASTERING OF 18mm THK. CM 1:6
8. RCC ROOF SLAB AND BEAMS OF M25 WITH REQUIRED DEPTH.
9. RCC LINTEL OF M25 WITH REQUIRED DEPTH
10. WEATHERING COURSE OVER ROOF SLAB
11. JOINERY - UPVC/ALUMINIUM GLAZED WINDOWS

SCALE: 1:100

ALL DIMENSIONS ARE IN METERS

GENERAL SUPERINTENDENT
CHRISTIAN MEDICAL COLLEGE
VELLORE - 632 004.


APPLICANT SIGNATURE


M. Aash (DA/86/10000)
Registered Architect GLE (PA)
Reg. No. COLPOT/PAUG-10000/2019

ARCHITECT SIGNATURE

PRAM KAMEL DINAS, IC
M.E. Structural Engineering
Registered Structural Engineer Grade - I (PSR)
No. 170004571/2017

STRUCTURAL ENGINEER SIGNATURE

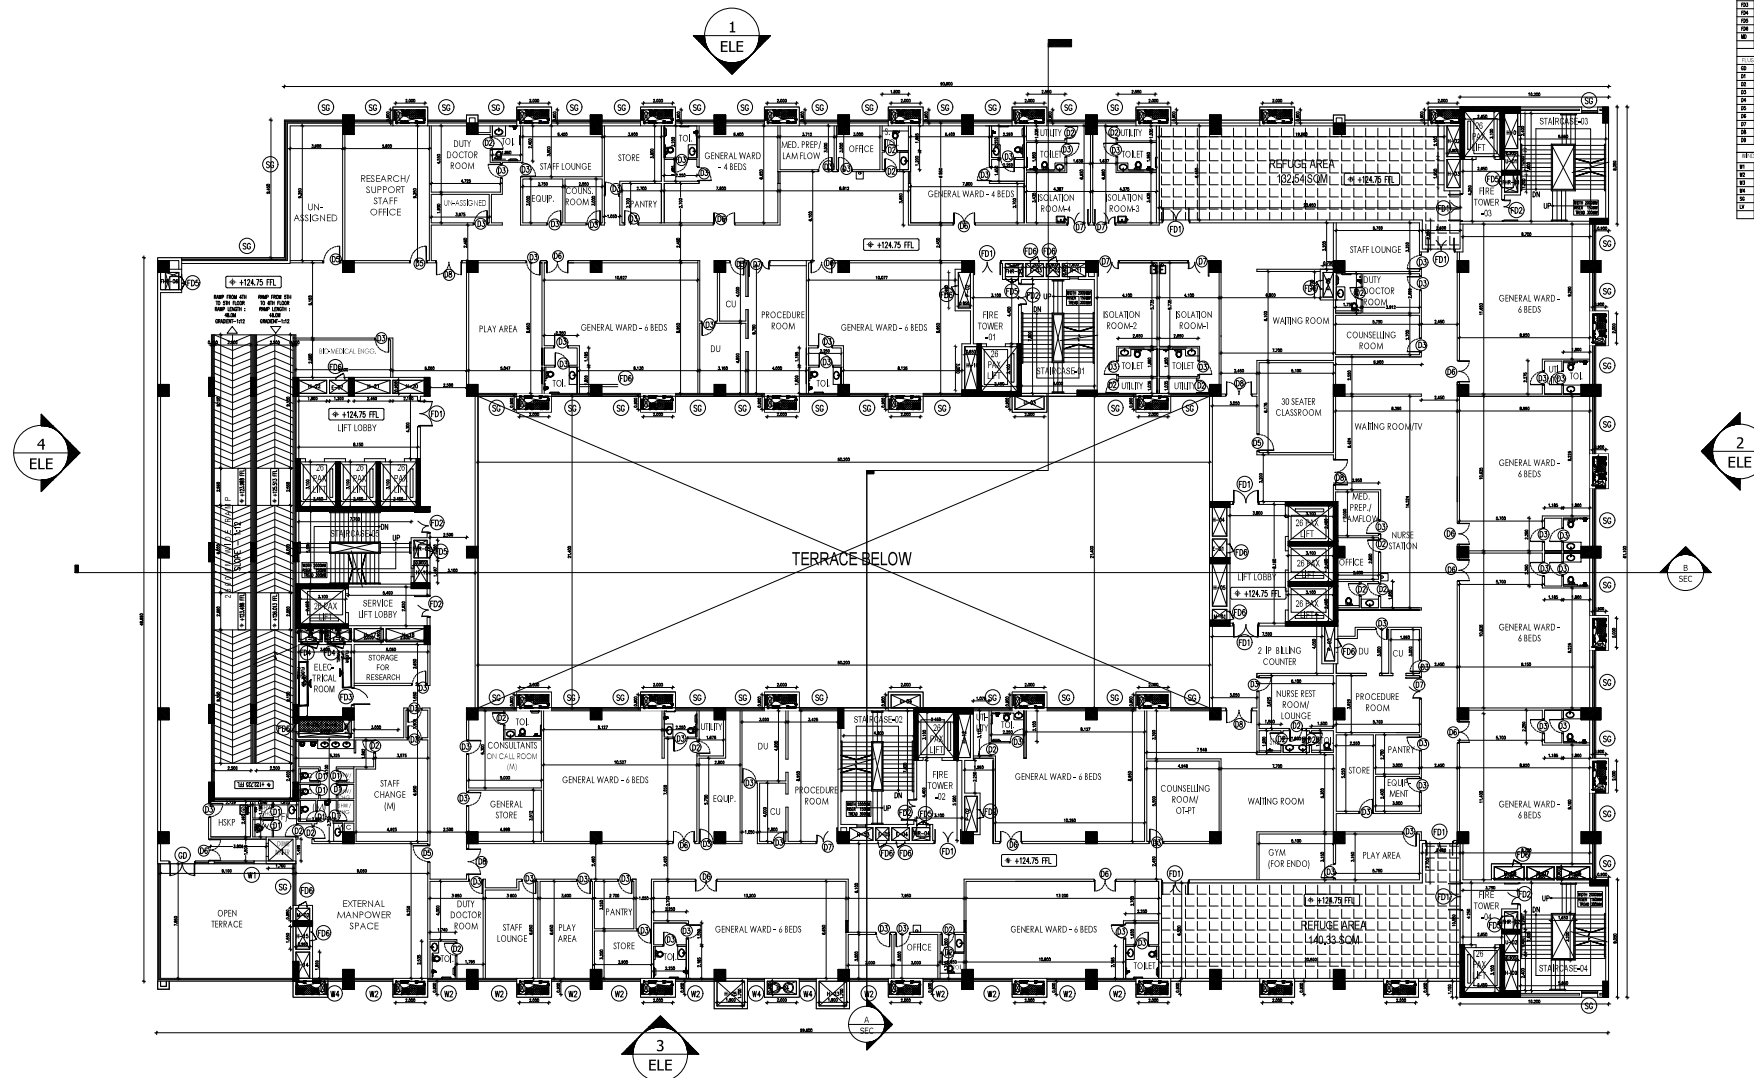

PHASE - 01 - FIFTH FLOOR PLAN

SCHEDULE OF SERVICE SHEDULE									
NO.	DESCRIPTION	QTY	UNIT	PRICE	TOTAL	NO.	DESCRIPTION	QTY	UNIT
1	1.000	1	NO	1.000	1.000	1	1.000	1	NO
2	2.000	2	NO	2.000	2.000	2	2.000	2	NO
3	3.000	3	NO	3.000	3.000	3	3.000	3	NO
100	100.000	100	NO	100.000	100.000	100	100.000	100	NO

SHEET NO. 07/17

ORIENTATION
North
N

DISTRICT TOWN AND COUNTRY
PLANNING OFFICE, RANIPET DISTRICT.
R.O.C.NO. - SWP/BPA/056769/2023
BUILDING APPROVAL NO.
B.P.D.T.C.(R.D), NO. - 13/2024

PROJECT TITLE:

PLAN SHOWING THE PROPOSED
CONSTRUCTION OF B.NO.54 PAEDIATRIC
SPECIALITY BLOCK CONSISTING OF GROUND
FLOOR + 7 FLOORS & B.NO.55 SERVICE
BLOCK CONSISTING OF GROUND FLOOR +1
FLOOR AT CHRISTIAN MEDICAL COLLEGE
VELLORE ASSOCIATION VELLORE, RANIPET
CAMPUS AT SF.NO.166/1A, 1B, 1C, 1D, 1E, 1F,
1G, 1H, 2A, 2B, 2C, 2D, 2E, 2F, 2G, 2H, 2I, 2J,
2K, 3A, 17/1, 2, 3A, 17/1, 18/1A, 18/1B, 18/1C,
1D, 1E, 18/2, 18/7, 2, 3, 18/1A, 1B,
18/1A, 2A, 19/1, 19/1B, 2, 19/2/1A, 1B, 1C, 2,
3, 30/1, 2, 30/2B, 2C, 2D, 2E, 2F, 2G, 2H, 2I,
3A, 1B, 3A, 3B, 30/6, 7, 8, 30/7/1A, 1B, 2A, 2B,
30/9/1A, 1B, 1C, 1D, 1E, 2C, 2I, 2K, 2L, 2M,
30/9/1, 6, 7, 8, 9, 31/20B, 4B, 31/7/1B, 2, 31/9/1,
2A, 2B, 2C, 2D, 2E, 2F, 2G, 2H, 2I, 2K, 2L,
2M, 2N, 31/9/1A, 1B, 1C, 2B, 2C, 3A, 3B,
32/0/1G, 1G, 1H, 1I, 1J, 1K, 1L, 1M, 1N, 1O,
1P, 1Q, 2B IN KILMINNILL VILLAGE, WALAJA
TALUK, RANIPET DISTRICT - 632 917.

MATERIAL SPECIFICATION FOR PROPOSED WORK:
1. FOUNDATION IN P.C.C 1:5:10 OVER SAND FILLING
2. BASEMENT WITH RCC M25 MIX & RCC M25 MIX
COLUMNS
3. SUPER STRUCTURE IN BLOCK WORK
4. FOUNDATION WITH R.C.C COLUMNS M25 MIX
5. FLOORING USING CEMENT CONCRETE IN UTILITY
AREA
6. VACUUM DOWTERING FLOORING IN BASEMENT
7. INTERNAL PLASTERING OF 12mm THK. C.M 1:3:6
EXTERNAL PLASTERING OF 15mm THK. C.M 1:6
8. RCC ROOF SLAB AND BEAMS OF M25 WITH
REQUIRED DEPTH
9. RCC UNTEL OF M25 WITH REQUIRED DEPTH
10. WEATHERING COURSE PROVIDED OVER ROOF
SLAB
11. JOINERY - UPVC ALUMINIUM GLAZED WINDOWS,
VENTILATORS AND DOORS

PAEDIATRIC SPECIALITY BLOCK
TITLE
SIXTH FLOOR PLAN

SCALE = 1:100

ALL DIMENSIONS ARE IN METERS

GENERAL SUPERINTENDENT
CHRISTIAN MEDICAL COLLEGE
VELLORE - 632 004

APPLICANT SIGNATURE


ARCHITECT SIGNATURE

STRUCTURAL ENGINEER SIGNATURE

PHASE - 01 - SIXTH FLOOR PLAN

SCHEDULE OF SERVICE SHEDS									
NO.	DESCRIPTION	QTY	UNIT	PRICE	TOTAL	NO.	DESCRIPTION	QTY	UNIT
1	1.000	1.000	1.000	1.000	1.000	1	1.000	1.000	1.000
2	2.000	2.000	2.000	2.000	2.000	2	2.000	2.000	2.000
3	3.000	3.000	3.000	3.000	3.000	3	3.000	3.000	3.000
 

DISTRICT TOWN AND COUNTRY
PLANNING OFFICE, RANIPET DISTRICT.
R.O.C NO. - SWP/BPA/056769/2023
BUILDING APPROVAL NO.
BUILDING APPROVAL NUMBERED AS
B.P.D.T.C.(P.R.D), NO. -13/2024

PROJECT TITLE:

PLAN SHOWING THE PROPOSED
CONSTRUCTION OF B.NO.54 PAEDIATRIC
SPECIALITY BLOCK CONSISTING OF GROUND
FLOOR + 7 FLOORS & B.NO.55 SERVICE
BLOCK CONSISTING OF GROUND FLOOR +1
FLOOR AT CHRISTIAN MEDICAL COLLEGE
VELLORE ASSOCIATION VELLORE, RANIPET
CAMPUS AT SF.NO 166/1A, 1B, 1C, 1D, 1E, 1F,
1G, 1H,

[illegible]

SCHEDULE OF JOHNNERY		
TYPE	SIZE	DESCRIPTION
FIRE DOOR		
FD1	0.80 X 2.10	FIRE DOOR AS PER DETAIL
FD2	1.60 X 2.10	FIRE DOOR AS PER DETAIL
FD3	1.60 X 2.10	FIRE DOOR AS PER DETAIL
FD4	1.60 X 2.10	FIRE DOOR AS PER DETAIL
FD5	1.60 X 2.10	FIRE DOOR AS PER DETAIL
FD6	1.60 X 2.10	FIRE DOOR AS PER DETAIL
MD	0.80 X 2.10	MESH DOOR AS PER DETAIL
FILSH DOOR		
GD	2.00 X 2.10	GLASS DOOR AS PER DETAIL
D1	0.70 X 2.10	FILSH DOOR AS PER DETAIL
D2	1.00 X 2.10	FILSH DOOR AS PER DETAIL
D3	1.00 X 2.10	FILSH DOOR AS PER DETAIL
D4	1.00 X 2.10	FILSH DOOR AS PER DETAIL
D5	1.00 X 2.10	FILSH DOOR AS PER DETAIL
D6	1.00 X 2.10	FILSH DOOR AS PER DETAIL
D7	1.50 X 2.10	FILSH DOOR AS PER DETAIL
D8	1.50 X 2.10	FILSH DOOR AS PER DETAIL
D9	1.50 X 2.10	FILSH DOOR AS PER DETAIL
W.C.DOOR		
W1	0.80 X 1.70	ALUMINUM
W2	0.80 X 1.70	ALUMINUM
W3	1.70 X 1.70	ALUMINUM
W4	1.00 X 1.70	ALUMINUM
W5	AS PER CLEVERLY	
W6	AS PER CLEVERLY	
PROJECT TITLE: AN INVESTIGATION SHOWING THE PROPOSED CONSTRUCTION OF B.N.O.S.A. PAEDIATRIC SPECIALITY BLOCK CONSISTING OF GENERAL SURGERY, BURNS & B.N.O.S. SERVICES, RADIOLOGICAL CONSULTING, RADIOLOGY, RADIOLOGICAL CONSULTING OF GROUND, ROOF & FLOOR AT CHRISTIAN MEDICAL COLLEGE, VELLORE ASSOCIATION VELLORE, RAIPET CAMPUS AT SENOYA 16810A 1B 1C 1D 1E 1F 1G 1H 1I 2A 2B 2C 2D 2E 2F 2G 2H 2I 2J 2K 2L 2M 2N 2O 2P 2Q 2R 2S 2T 2U 2V 2W 2X 2Y 2Z 3A 3B 3C 3D 3E 3F 3G 3H 3I 3J 3K 3L 3M 3N 3O 3P 3Q 3R 3S 3T 3U 3V 3W 3X 3Y 3Z 4A 4B 4C 4D 4E 4F 4G 4H 4I 4J 4K 4L 4M 4N 4O 4P 4Q 4R 4S 4T 4U 4V 4W 4X 4Y 4Z 5A 5B 5C 5D 5E 5F 5G 5H 5I 5J 5K 5L 5M 5N 5O 5P 5Q 5R 5S 5T 5U 5V 5W 5X 5Y 5Z 6A 6B 6C 6D 6E 6F 6G 6H 6I 6J 6K 6L 6M 6N 6O 6P 6Q 6R 6S 6T 6U 6V 6W 6X 6Y 6Z 7A 7B 7C 7D 7E 7F 7G 7H 7I 7J 7K 7L 7M 7N 7O 7P 7Q 7R 7S 7T 7U 7V 7W 7X 7Y 7Z 8A 8B 8C 8D 8E 8F 8G 8H 8I 8J 8K 8L 8M 8N 8O 8P 8Q 8R 8S 8T 8U 8V 8W 8X 8Y 8Z 9A 9B 9C 9D 9E 9F 9G 9H 9I 9J 9K 9L 9M 9N 9O 9P 9Q 9R 9S 9T 9U 9V 9W 9X 9Y 9Z 10A 10B 10C 10D 10E 10F 10G 10H 10I 10J 10K 10L 10M 10N 10O 10P 10Q 10R 10S 10T 10U 10V 10W 10X 10Y 10Z 11A 11B 11C 11D 11E 11F 11G 11H 11I 11J 11K 11L 11M 11N 11O 11P 11Q 11R 11S 11T 11U 11V 11W 11X 11Y 11Z 12A 12B 12C 12D 12E 12F 12G 12H 12I 12J 12K 12L 12M 12N 12O 12P 12Q 12R 12S 12T 12U 12V 12W 12X 12Y 12Z 13A 13B 13C 13D 13E 13F 13G 13H 13I 13J 13K 13L 13M 13N 13O 13P 13Q 13R 13S 13T 13U 13V 13W 13X 13Y 13Z 14A 14B 14C 14D 14E 14F 14G 14H 14I 14J 14K 14L 14M 14N 14O 14P 14Q 14R 14S 14T 14U 14V 14W 14X 14Y 14Z 15A 15B 15C 15D 15E 15F 15G 15H 15I 15J 15K 15L 15M 15N 15O 15P 15Q 15R 15S 15T 15U 15V 15W 15X 15Y 15Z 16A 16B 16C 16D 16E 16F 16G 16H 16I 16J 16K 16L 16M 16N 16O 16P 16Q 16R 16S 16T 16U 16V 16W 16X 16Y 16Z 17A 17B 17C 17D 17E 17F 17G 17H 17I 17J 17K 17L 17M 17N 17O 17P 17Q 17R 17S 17T 17U 17V 17W 17X 17Y 17Z 18A 18B 18C 18D 18E 18F 18G 18H 18I 18J 18K 18L 18M 18N 18O 18P 18Q 18R 18S 18T 18U 18V 18W 18X 18Y 18Z 19A 19B 19C 19D 19E 19F 19G 19H 19I 19J 19K 19L 19M 19N 19O 19P 19Q 19R 19S 19T 19U 19V 19W 19X 19Y 19Z 20A 20B 20C 20D 20E 20F 20G 20H 20I 20J 20K 20L 20M 20N 20O 20P 20Q 20R 20S 20T 20U 20V 20W 20X 20Y 20Z 21A 21B 21C 21D 21E 21F 21G 21H 21I 21J 21K 21L 21M 21N 21O 21P 21Q 21R 21S 21T 21U 21V 21W 21X 21Y 21Z 22A 22B 22C 22D 22E 22F 22G 22H 22I 22J 22K 22L 22M 22N 22O 22P 22Q 22R 22S 22T 22U 22V 22W 22X 22Y 22Z 23A 23B 23C 23D 23E 23F 23G 23H 23I 23J 23K 23L 23M 23N 23O 23P 23Q 23R 23S 23T 23U 23V 23W 23X 23Y 23Z 24A 24B 24C 24D 24E 24F 24G 24H 24I 24J 24K 24L 24M 24N 24O 24P 24Q 24R 24S 24T 24U 24V 24W 24X 24Y 24Z 25A 25B 25C 25D 25E 25F 25G 25H 25I 25J 25K 25L 25M 25N 25O 25P 25Q 25R 25S 25T 25U 25V 25W 25X 25Y 25Z 26A 26B 26C 26D 26E 26F 26G 26H 26I 26J 26K 26L 26M 26N 26O 26P 26Q 26R 26S 26T 26U 26V 26W 26X 26Y 26Z 27A 27B 27C 27D 27E 27F 27G 27H 27I 27J 27K 27L 27M 27N 27O 27P 27Q 27R 27S 27T 27U 27V 27W 27X 27Y 27Z 28A 28B 28C 28D 28E 28F 28G 28H 28I 28J 28K 28L 28M 28N 28O 28P 28Q 28R 28S 28T 28U 28V 28W 28X 28Y 28Z 29A 29B 29C 29D 29E 29F 29G 29H 29I 29J 29K 29L 29M 29N 29O 29P 29Q 29R 29S 29T 29U 29V 29W 29X 29Y 29Z 30A 30B 30C 30D 30E 30F 30G 30H 30I 30J 30K 30L 30M 30N 30O 30P 30Q 30R 30S 30T 30U 30V 30W 30X 30Y 30Z 31A 31B 31C 31D 31E 31F 31G 31H 31I 31J 31K 31L 31M 31N 31O 31P 31Q 31R 31S 31T 31U 31V 31W 31X 31Y 31Z 32A 32B 32C 32D 32E 32F 32G 32H 32I 32J 32K 32L 32M 32N 32O 32P 32Q 32R 32S 32T 32U 32V 32W 32X 32Y 32Z 33A 33B 33C 33D 33E 33F 33G 33H 33I 33J 33K 33L 33M 33N 33O 33P 33Q 33R 33S 33T 33U 33V 33W 33X 33Y 33Z 34A 34B 34C 34D 34E 34F 34G 34H 34I 34J 34K 34L 34M 34N 34O 34P 34Q 34R 34S 34T 34U 34V 34W 34X 34Y 34Z 35A 35B 35C 35D 35E 35F 35G 35H 35I 35J 35K 35L 35M 35N 35O 35P 35Q 35R 35S 35T 35U 35V 35W 35X 35Y 35Z 36A 36B 36C 36D 36E 36F 36G 36H 36I 36J 36K 36L 36M 36N 36O 36P 36Q 36R 36S 36T 36U 36V 36W 36X 36Y 36Z 37A 37B 37C 37D 37E 37F 37G 37H 37I 37J 37K 37L 37M 37N 37O 37P 37Q 37R 37S 37T 37U 37V 37W 37X 37Y 37Z 38A 38B 38C 38D 38E 38F 38G 38H 38I 38J 38K 38L 38M 38N 38O 38P 38Q 38R 38S 38T 38U 38V 38W 38X 38Y 38Z 39A 39B 39C 39D 39E 39F 39G 39H 39I 39J 39K 39L 39M 39N 39O 39P 39Q 39R 39S 39T 39U 39V 39W 39X 39Y 39Z 40A 40B 40C 40D 40E 40F 40G 40H 40I 40J 40K 40L 40M 40N 40O 40P 40Q 40R 40S 40T 40U 40V 40W 40X 40Y 40Z 41A 41B 41C 41D 41E 41F 41G 41H 41I 41J 41K 41L 41M 41N 41O 41P 41Q 41R 41S 41T 41U 41V 41W 41X 41Y 41Z 42A 42B

THERIAL SPECIFICATION FOR PROPOSED WORK
 FOUNDATION IN P.C.C 1:5 TO 10' OVER SAND FILLING
 BASEMENT WITH RCC M25 MIX & RCC M25 MIX
 LUMINS
 SUPER STRUCTURE IN BLOCK WORK
 WITH R.C.C COLUMNS M25 MIX
 FLOORING USING GEMENT CONCRETE IN UTILITY EA
 VACUUM DEWATERING FLOORING IN BASEMENT
 INTERNAL PLASTERING OF 12mm Thick C.M. 1:3AN
 INTERNAL PLASTERING OF 18mm Thick C.M. 1:6
 ROOF ROOF SLAB AND BEAMS OF M25 WITH
 GUINDED PITCH
 ROOF SLOPE OF M25 WITH REQUIRED PITCH
 WEATHERING COURSE PROVIDED OVER ROOF
 AB
 JOINERY - UPVICALUMINIUM GLAZED WINDOWS,
 NTILATORS AND DOORS

DRAWING TITLE	PAEDIATRIC SPECIALITY BLOCK

SCALE: 1:100


ALL DIMENSIONS ARE IN METERS

GENERAL SUPERINTENDENT
CHRISTIAN MEDICAL COLLEGE
VELLORE - 632 004.

APPLICANT SIGNATURE _____

ARCHITECT SIGNATURE

STRUCTURAL ENGINEER SIGNATURE

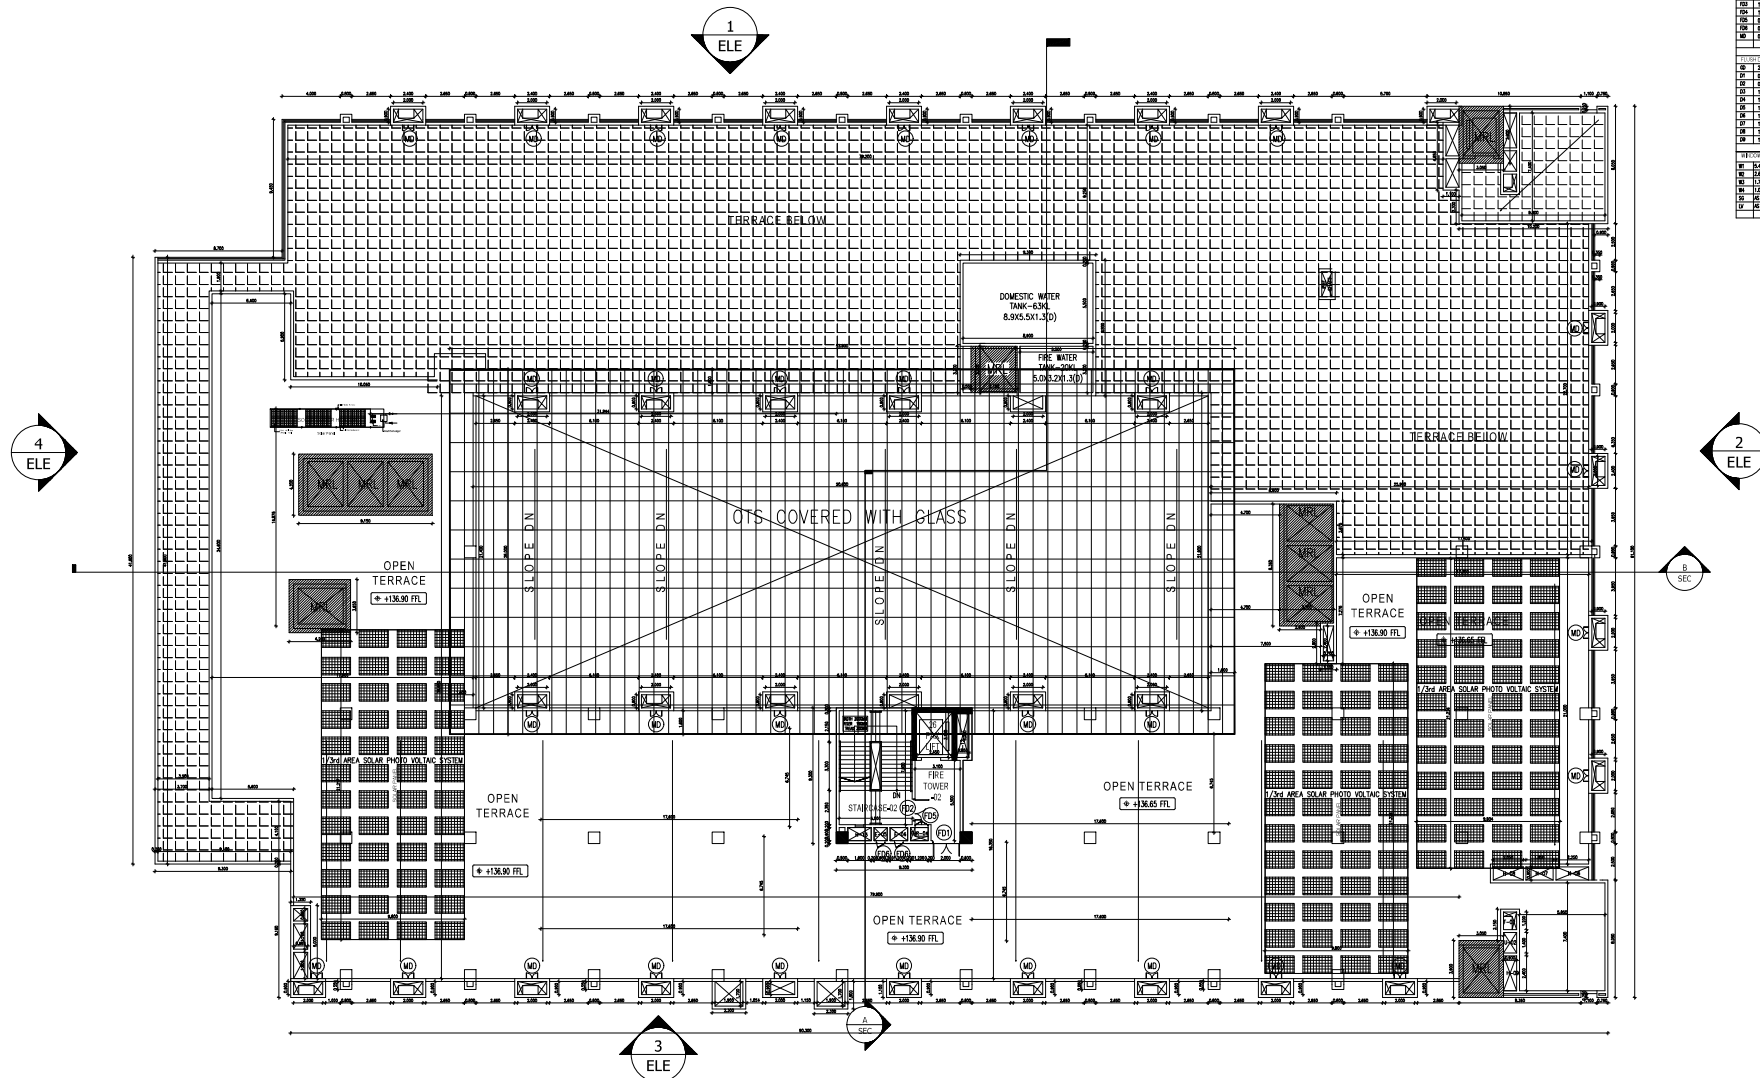

PHASE - 01 - TERRACE FLOOR PLAN



SHEET NO. 10/17



DISTRICT TOWN AND COUNTRY
PLANNING OFFICE, RANIPET DISTRICT.
R.O.C.NO.-SWP/BPA/056769/2023
BUILDING APPROVAL NO.
BUILDING APPROVAL NUMBERED AS
R.P.D.T.C.P.R.D. NO.-13/2024

PROJECT TITLE

PLAN SHOWING THE PROPOSED
CONSTRUCTION OF B.NO.54 PAEDIATRIC
SPECIALITY BLOCK CONSISTING OF
GROUND FLOOR + 7 FLOORS & B.NO.55
SERVICE BLOCK CONSISTING OF GROUND
FLOOR +1 FLOOR AT CHRISTIAN MEDICAL
COLLEGE VELLORE ASSOCIATION
VELLORE RANIPET CAMPUS AT SF.NO
18691A, 1B, 1C, 1D, 1E, 1F, 1G, 1H, 2A, 2B,
2C, 2D, 2E, 2F, 2G, 2H, 2I, 2J, 2K, 3A, 1741, 2,
3A, 1761, 1841A2, 3, 1851B, 1C, 1D, 1E,
1862, 1871, 2, 3, 1881A, 1B, 1891A, 2A,
1901, 1911B, 2, 1921A, 1B, 1C, 2, 3, 3041, 2,
3052B, 2C, 2D, 2E, 2F, 2G, 2H, 2I, 2J, 2K, 3A2,
362, 3003, 7, 8, 3071A, 1B, 2A, 2B, 3081A,
1B, 1C, 1D, 1E, 2C, 2J, 2K, 2L, 2M, 3095, 6, 7,
8, 9, 3120B, 4B, 3171B, 2, 3181, 2A, 2B, 2C,
2D, 2E, 2F, 2G, 2H, 2I, 2J, 2K, 2L, 2M2, 2N,
3191A2, 1B2, 1C, 2B2, 3A, 3B, 3201G1, 1G2,
1H1, 1H2, 1J, 1K, 1L, 1M, 1N, 1O, 1P, 2B IN
KILMINNALL VILLAGE, WALAJA TALUK,
RANIPET DISTRICT - 632 517.

MATERIAL SPECIFICATION FOR PROPOSED WORK
1. FOUNDATION IN P.C.C. 1:5:10 OVER SAND FILLING
2. BASEMENT WITH RCC M25 MIX & RCC M25 MIX
COLUMN
3. SUPER STRUCTURE IN BLOCK WORK
4. FOUNDATION WITH R.C.C. COLUMN M25 MIX
5. FLOORING USING CEMENT CONCRETE IN UTILITY
AREA
6. VACUUM DEWATERING FLOORING IN BASEMENT
7. INTERNAL PLASTERING OF 12mm THK. C.M. 1:3 AND
EXTERNAL PLASTERING OF 15mm THK. C.M. 1:3
8. RCC ROOF SLAB AND BEAMS OF M25 MIX WITH
REQUIRED DEPTH
9. RCC UNIL OF M25 WITH REQUIRED DEPTH
10. WEATHERING COURSE PROVIDED OVER ROOF
SLAB
11. JOINERY - UPVC/ALUMINIUM GLAZED WINDOWS,
VENTILATORS AND DOORS

DRAWING PAEDIATRIC SPECIALITY BLOCK
TITLE ELEVATION 1 & 3

SCALE=1:100

ALL DIMENSIONS ARE IN METERS



APPLICANT SIGNATURE

GENERAL SUPERINTENDENT
CHRISTIAN MEDICAL COLLEGE
VELLORE

ARCHITECT SIGNATURE

STRUCTURAL ENGINEER SIGNATURE

SHEET NO. 12/17



DISTRICT TOWN AND COUNTRY
PLANNING OFFICE, RANIPET DISTRICT.
R.O.C.NO. - SWP/BPA/056769/2023
BUILDING APPROVAL NO.
BUILDING APPROVAL NUMBERED AS
R.P.B.T.C.(P.R.D), NO. - 13/2024

PROJECT TITLE

PLAN SHOWING THE PROPOSED
CONSTRUCTION OF B.NO.54 PAEDIATRIC
SPECIALITY BLOCK CONSISTING OF
GROUND FLOOR + 7 FLOORS & B.NO.55
SERVICE BLOCK CONSISTING OF GROUND
FLOOR + 1 FLOOR AT CHRISTIAN MEDICAL
COLLEGE, VELLORE, ASSOCIATION
VELLORE, RANIPET CAMPUS AT 8F+10J
18B/1A, 1B, 1C, 1D, 1E, 1F, 1G, 1H, 2A, 2B,
2C, 2D, 2E, 2F, 2G, 2H, 2I, 2J, 2K, 2L, 2M, 2N,
2O, 2P, 2Q, 2R, 2S, 2T, 2U, 2V, 2W, 2X, 2Y, 2Z,
3A, 3B, 3C, 3D, 3E, 3F, 3G, 3H, 3I, 3J, 3K, 3L, 3M,
3N, 3O, 3P, 3Q, 3R, 3S, 3T, 3U, 3V, 3W, 3X, 3Y,
3Z, 4A, 4B, 4C, 4D, 4E, 4F, 4G, 4H, 4I, 4J, 4K,
4L, 4M, 4N, 4O, 4P, 4Q, 4R, 4S, 4T, 4U, 4V, 4W,
4X, 4Y, 4Z, 5A, 5B, 5C, 5D, 5E, 5F, 5G, 5H, 5I,
5J, 5K, 5L, 5M, 5N, 5O, 5P, 5Q, 5R, 5S, 5T, 5U,
5V, 5W, 5X, 5Y, 5Z, 6A, 6B, 6C, 6D, 6E, 6F,
6G, 6H, 6I, 6J, 6K, 6L, 6M, 6N, 6O, 6P, 6Q, 6R,
6S, 6T, 6U, 6V, 6W, 6X, 6Y, 6Z, 7A, 7B, 7C,
7D, 7E, 7F, 7G, 7H, 7I, 7J, 7K, 7L, 7M, 7N, 7O,
7P, 7Q, 7R, 7S, 7T, 7U, 7V, 7W, 7X, 7Y, 7Z,
8A, 8B, 8C, 8D, 8E, 8F, 8G, 8H, 8I, 8J, 8K, 8L,
8M, 8N, 8O, 8P, 8Q, 8R, 8S, 8T, 8U, 8V, 8W,
8X, 8Y, 8Z, 9A, 9B, 9C, 9D, 9E, 9F, 9G, 9H, 9I,
9J, 9K, 9L, 9M, 9N, 9O, 9P, 9Q, 9R, 9S, 9T, 9U,
9V, 9W, 9X, 9Y, 9Z, 10A, 10B, 10C, 10D, 10E,
10F, 10G, 10H, 10I, 10J, 10K, 10L, 10M, 10N,
10O, 10P, 10Q, 10R, 10S, 10T, 10U, 10V, 10W,
10X, 10Y, 10Z, 11A, 11B, 11C, 11D, 11E, 11F,
11G, 11H, 11I, 11J, 11K, 11L, 11M, 11N, 11O, 11P,
11Q, 11R, 11S, 11T, 11U, 11V, 11W, 11X, 11Y,
11Z, 12A, 12B, 12C, 12D, 12E, 12F, 12G, 12H,
12I, 12J, 12K, 12L, 12M, 12N, 12O, 12P, 12Q,
12R, 12S, 12T, 12U, 12V, 12W, 12X, 12Y, 12Z,
13A, 13B, 13C, 13D, 13E, 13F, 13G, 13H, 13I,
13J, 13K, 13L, 13M, 13N, 13O, 13P, 13Q, 13R,
13S, 13T, 13U, 13V, 13W, 13X, 13Y, 13Z, 14A,
14B, 14C, 14D, 14E, 14F, 14G, 14H, 14I, 14J,
14K, 14L, 14M, 14N, 14O, 14P, 14Q, 14R, 14S,
14T, 14U, 14V, 14W, 14X, 14Y, 14Z, 15A, 15B,
15C, 15D, 15E, 15F, 15G, 15H, 15I, 15J, 15K,
15L, 15M, 15N, 15O, 15P, 15Q, 15R, 15S, 15T,
15U, 15V, 15W, 15X, 15Y, 15Z, 16A, 16B, 16C,
16D, 16E, 16F, 16G, 16H, 16I, 16J, 16K, 16L,
16M, 16N, 16O, 16P, 16Q, 16R, 16S, 16T, 16U,
16V, 16W, 16X, 16Y, 16Z, 17A, 17B, 17C, 17D,
17E, 17F, 17G, 17H, 17I, 17J, 17K, 17L, 17M,
17N, 17O, 17P, 17Q, 17R, 17S, 17T, 17U, 17V,
17W, 17X, 17Y, 17Z, 18A, 18B, 18C, 18D, 18E,
18F, 18G, 18H, 18I, 18J, 18K, 18L, 18M, 18N,
18O, 18P, 18Q, 18R, 18S, 18T, 18U, 18V, 18W,
18X, 18Y, 18Z, 19A, 19B, 19C, 19D, 19E, 19F,
19G, 19H, 19I, 19J, 19K, 19L, 19M, 19N, 19O,
19P, 19Q, 19R, 19S, 19T, 19U, 19V, 19W, 19X,
19Y, 19Z, 20A, 20B, 20C, 20D, 20E, 20F, 20G,
20H, 20I, 20J, 20K, 20L, 20M, 20N, 20O, 20P,
20Q, 20R, 20S, 20T, 20U, 20V, 20W, 20X, 20Y,
20Z, 21A, 21B, 21C, 21D, 21E, 21F, 21G, 21H,
21I, 21J, 21K, 21L, 21M, 21N, 21O, 21P, 21Q,
21R, 21S, 21T, 21U, 21V, 21W, 21X, 21Y, 21Z,
22A, 22B, 22C, 22D, 22E, 22F, 22G, 22H, 22I,
22J, 22K, 22L, 22M, 22N, 22O, 22P, 22Q, 22R,
22S, 22T, 22U, 22V, 22W, 22X, 22Y, 22Z, 23A,
23B, 23C, 23D, 23E, 23F, 23G, 23H, 23I, 23J,
23K, 23L, 23M, 23N, 23O, 23P, 23Q, 23R, 23S,
23T, 23U, 23V, 23W, 23X, 23Y, 23Z, 24A, 24B,
24C, 24D, 24E, 24F, 24G, 24H, 24I, 24J, 24K,
24L, 24M, 24N, 24O, 24P, 24Q, 24R, 24S, 24T,
24U, 24V, 24W, 24X, 24Y, 24Z, 25A, 25B, 25C,
25D, 25E, 25F, 25G, 25H, 25I, 25J, 25K, 25L,
25M, 25N, 25O, 25P, 25Q, 25R, 25S, 25T, 25U,
25V, 25W, 25X, 25Y, 25Z, 26A, 26B, 26C, 26D,
26E, 26F, 26G, 26H, 26I, 26J, 26K, 26L, 26M,
26N, 26O, 26P, 26Q, 26R, 26S, 26T, 26U, 26V,
26W, 26X, 26Y, 26Z, 27A, 27B, 27C, 27D, 27E,
27F, 27G, 27H, 27I, 27J, 27K, 27L, 27M, 27N,
27O, 27P, 27Q, 27R, 27S, 27T, 27U, 27V, 27W,
27X, 27Y, 27Z, 28A, 28B, 28C, 28D, 28E, 28F,
28G, 28H, 28I, 28J, 28K, 28L, 28M, 28N, 28O,
28P, 28Q, 28R, 28S, 28T, 28U, 28V, 28W, 28X,
28Y, 28Z, 29A, 29B, 29C, 29D, 29E, 29F, 29G,
29H, 29I, 29J, 29K, 29L, 29M, 29N, 29O, 29P,
29Q, 29R, 29S, 29T, 29U, 29V, 29W, 29X, 29Y,
29Z, 30A, 30B, 30C, 30D, 30E, 30F, 30G, 30H,
30I, 30J, 30K, 30L, 30M, 30N, 30O, 30P, 30Q,
30R, 30S, 30T, 30U, 30V, 30W, 30X, 30Y, 30Z,
31A, 31B, 31C, 31D, 31E, 31F, 31G, 31H, 31I, 31J,
31K, 31L, 31M, 31N, 31O, 31P, 31Q, 31R, 31S,
31T, 31U, 31V, 31W, 31X, 31Y, 31Z, 32A, 32B,
32C, 32D, 32E, 32F, 32G, 32H, 32I, 32J, 32K,
32L, 32M, 32N, 32O, 32P, 32Q, 32R, 32S, 32T,
32U, 32V, 32W, 32X, 32Y, 32Z, 33A, 33B, 33C,
33D, 33E, 33F, 33G, 33H, 33I, 33J, 33K, 33L,
33M, 33N, 33O, 33P, 33Q, 33R, 33S, 33T, 33U,
33V, 33W, 33X, 33Y, 33Z, 34A, 34B, 34C, 34D,
34E, 34F, 34G, 34H, 34I, 34J, 34K, 34L, 34M,
34N, 34O, 34P, 34Q, 34R, 34S, 34T, 34U, 34V,
34W, 34X, 34Y, 34Z, 35A, 35B, 35C, 35D, 35E,
35F, 35G, 35H, 35I, 35J, 35K, 35L, 35M, 35N,
35O, 35P, 35Q, 35R, 35S, 35T, 35U, 35V, 35W,
35X, 35Y, 35Z, 36A, 36B, 36C, 36D, 36E, 36F,
36G, 36H, 36I, 36J, 36K, 36L, 36M, 36N, 36O,
36P, 36Q, 36R, 36S, 36T, 36U, 36V, 36W, 36X,
36Y, 36Z, 37A, 37B, 37C, 37D, 37E, 37F, 37G,
37H, 37I, 37J, 37K, 37L, 37M, 37N, 37O, 37P,
37Q, 37R, 37S, 37T, 37U, 37V, 37W, 37X, 37Y,
37Z, 38A, 38B, 38C, 38D, 38E, 38F, 38G, 38H,
38I, 38J, 38K, 38L, 38M, 38N, 38O, 38P, 38Q,
38R, 38S, 38T, 38U, 38V, 38W, 38X, 38Y, 38Z,
39A, 39B, 39C, 39D, 39E, 39F, 39G, 39H, 39I,
39J, 39K, 39L, 39M, 39N, 39O, 39P, 39Q, 39R,
39S, 39T, 39U, 39V, 39W, 39X, 39Y, 39Z, 40A,
40B, 40C, 40D, 40E, 40F, 40G, 40H, 40I, 40J,
40K, 40L, 40M, 40N, 40O, 40P, 40Q, 40R, 40S,
40T, 40U, 40V, 40W, 40X, 40Y, 40Z, 41A, 41B,
41C, 41D, 41E, 41F, 41G, 41H, 41I, 41J, 41K,
41L, 41M, 41N, 41O, 41P, 41Q, 41R, 41S, 41T,
41U, 41V, 41W, 41X, 41Y, 41Z, 42A, 42B, 42C,
42D, 42E, 42F, 42G, 42H, 42I, 42J, 42K, 42L,
42M, 42N, 42O, 42P, 42Q, 42R, 42S, 42T, 42U,
42V, 42W, 42X, 42Y, 42Z, 43A, 43B, 43C, 43D,
43E, 43F, 43G, 43H, 43I, 43J, 43K, 43L, 43M,
43N, 43O, 43P, 43Q, 43R, 43S, 43T, 43U, 43V,
43W, 43X, 43Y, 43Z, 44A, 44B, 44C, 44D, 44E,
44F, 44G, 44H, 44I, 44J, 44K, 44L, 44M, 44N,
44O, 44P, 44Q, 44R, 44S, 44T, 44U, 44V, 44W,
44X, 44Y, 44Z, 45A, 45B, 45C, 45D, 45E, 45F,
45G, 45H, 45I, 45J, 45K, 45L, 45M, 45N, 45O,
45P, 45Q, 45R, 45S, 45T, 45U, 45V, 45W, 45X,
45Y, 45Z, 46A, 46B, 46C, 46D, 46E, 46F, 46G,
46H, 46I, 46J, 46K, 46L, 46M, 46N, 46O, 46P,
46Q, 46R, 46S, 46T, 46U, 46V, 46W, 46X, 46Y,
46Z, 47A, 47B, 47C, 47D, 47E, 47F, 47G, 47H,
47I, 47J, 47K, 47L, 47M, 47N, 47O, 47P, 47Q,
47R, 47S, 47T, 47U, 47V, 47W, 47X, 47Y, 47Z,
48A, 48B, 48C, 48D, 48E, 48F, 48G, 48H, 48I,
48J, 48K, 48L, 48M, 48N, 48O, 48P, 48Q, 48R,
48S, 48T, 48U, 48V, 48W, 48X, 48Y, 48Z, 49A,
49B, 49C, 49D, 49E, 49F, 49G, 49H, 49I, 49J,
49K, 49L, 49M, 49N, 49O, 49P, 49Q, 49R, 49S,
49T, 49U, 49V, 49W, 49X, 49Y, 49Z, 50A, 50B,
50C, 50D, 50E, 50F, 50G, 50H, 50I, 50J, 50K,
50L, 50M, 50N, 50O, 50P, 50Q, 50R, 50S, 50T,
50U, 50V, 50W, 50X, 50Y, 50Z, 51A, 51B, 51C,
51D, 51E, 51F, 51G, 51H, 51I, 51J, 51K, 51L,
51M, 51N, 51O, 51P, 51Q, 51R, 51S, 51T, 51U,
51V, 51W, 51X, 51Y, 51Z, 52A, 52B, 52C, 52D,
52E, 52F, 52G, 52H, 52I, 52J, 52K, 52L, 52M,
52N, 52O, 52P, 52Q, 52R, 52S, 52T, 52U, 52V,
52W, 52X, 52Y, 52Z, 53A, 53B, 53C, 53D, 53E,
53F, 53G, 53H, 53I, 53J, 53K, 53L, 53M, 53N,
53O, 53P, 53Q, 53R, 53S, 53T, 53U, 53V, 53W,
53X, 53Y, 53Z, 54A, 54B, 54C, 54D, 54E, 54F,
54G, 54H, 54I, 54J, 54K, 54L, 54M, 54N, 54O,
54P, 54Q, 54R, 54S, 54T, 54U, 54V, 54W, 54X,
54Y, 54Z, 55A, 55B, 55C, 55D, 55E, 55F, 55G,
55H, 55I, 55J, 55K, 55L, 55M, 55N, 55O, 55P,
55Q, 55R, 55S, 55T, 55U, 55V, 55W, 55X, 55Y,
55Z, 56A, 56B, 56C, 56D, 56E, 56F, 56G, 56H,
56I, 56J, 56K, 56L, 56M, 56N, 56O, 56P, 56Q,
56R, 56S, 56T, 56U, 56V, 56W, 56X, 56Y, 56Z,
57A, 57B, 57C, 57D, 57E, 57F, 57G, 57H, 57I,
57J, 57K, 57L, 57M, 57N, 57O, 57P, 57Q, 57R,
57S, 57T, 57U, 57V, 57W, 57X, 57Y, 57Z, 58A,
58B, 58C, 58D, 58E, 58F, 58G, 58H, 58I, 58J,
58K, 58L, 58M, 58N, 58O, 58P, 58Q, 58R, 58S,
58T, 58U, 58V, 58W, 58X, 58Y, 58Z, 59A, 59B,
59C, 59D, 59E, 59F, 59G, 59H, 59I, 59J, 59K,
59L, 59M, 59N, 59O, 59P, 59Q, 59R, 59S, 59T,
59U, 59V, 59W, 59X, 59Y, 59Z, 60A, 60B, 60C,
60D, 60E, 60F, 60G, 60H, 60I, 60J, 60K, 60L,
60M, 60N, 60O, 60P, 60Q, 60R, 60S, 60T, 60U,
60V, 60W, 60X, 60Y, 60Z, 61A, 61B, 61C, 61D,
61E, 61F, 61G, 61H, 61I, 61J, 61K, 61L, 61M,
61N, 61O, 61P, 61Q, 61R, 61S, 61T, 61U, 61V,
61W, 61X, 61Y, 61Z, 62A, 62B, 62C, 62D, 62E,
62F, 62G, 62H, 62I, 62J, 62K, 62L, 62M, 62N,
62O, 62P, 62Q, 62R, 62S, 62T, 62U, 62V, 62W,
62X, 62Y, 62Z, 63A, 63B, 63C, 63D, 63E, 63F,
63G, 63H, 63I, 63J, 63K, 63L, 63M, 63N, 63O,
63P, 63Q, 63R, 63S, 63T, 63U, 63V, 63W, 63X,
63Y, 63Z, 64A, 64B, 64C, 64D, 64E, 64F, 64G,
64H, 64I, 64J, 64K, 64L, 64M, 64N, 64O, 64P,
64Q, 64R, 64S, 64T, 64U, 64V, 64W, 64X, 64Y,
64Z, 65A, 65B, 65C, 65D, 65E, 65F, 65G, 65H,
65I, 65J, 65K, 65L, 65M, 65N, 65O, 65P, 65Q,
65R, 65S, 65T, 65U, 65V, 65W, 65X, 65Y, 65Z,
66A, 66B, 66C, 66D, 66E, 66F, 66G, 66H, 66I,
66J, 66K, 66L, 66M, 66N, 66O, 66P, 66Q, 66R,
66S, 66T, 66U, 66V, 66W, 66X, 66Y, 66Z, 67A,
67B, 67C, 67D, 67E, 67F, 67G, 67H, 67I, 67J,
67K, 67L, 67M, 67N, 67O, 67P, 67Q, 67R, 67S,
67T, 67U, 67V, 67W, 67X, 67Y, 67Z, 68A, 68B,
68C, 68D, 68E, 68F, 68G, 68H, 68I, 68J, 68K,
68L, 68M, 68N, 68O, 68P, 68Q, 68R, 68S, 68T,
68U, 68V, 68W, 68X, 68Y, 68Z, 69A, 69B, 69C,
69D, 69E, 69F, 69G, 69H, 69I, 69J, 69K, 69L,
69M, 69N, 69O, 69P, 69Q, 69R, 69S, 69T, 69U,
69V, 69W, 69X, 69Y, 69Z, 70A, 70B, 70C, 70D,
70E, 70F, 70G, 70H, 70I, 70J, 70K, 70L, 70M,
70N, 70O, 70P, 70Q, 70R, 70S, 70T, 70U, 70V,
70W, 70X, 70Y, 70Z, 71A, 71B, 71C, 71D, 71E,
71F, 71G, 71H, 71I, 71J, 71K, 71L, 71M, 71N,
71O, 71P, 71Q, 71R, 71S, 71T, 71U, 71V, 71W,
71X, 71Y, 71Z, 72A, 72B, 72C, 72D, 72E, 72F,
72G, 72H, 72I, 72J, 72K, 72L, 72M, 72N, 72O,
72P, 72Q, 72R, 72S, 72T, 72U, 72V, 72W, 72X,
72Y, 72Z, 73A, 73B, 73C, 73D, 73E, 73F, 73G,
73H, 73I, 73J, 73K, 73L, 73M, 73N, 73O, 73P,
73Q, 73R, 73S, 73T, 73U, 73V, 73W, 73X, 73Y,
73Z, 74A, 74B, 74C, 74D, 74E, 74F, 74G, 74H,
74I, 74J, 74K, 74L, 74M, 74N, 74O, 74P, 74Q,
74R, 74S, 74T, 74U, 74V, 74W, 74X, 74Y, 74Z,
75A, 75B, 75C, 75D, 75E, 75F, 75G, 75H, 75I,
75J, 75K, 75L, 75M, 75N, 75O, 75P, 75Q, 75R,
75S, 75T, 75U, 75V, 75W, 75X, 75Y, 75Z, 76A,
76B, 76C, 76D, 76E, 76F, 76G, 76H, 76I, 76J,
76K, 76L, 76M, 76N, 76O, 76P, 76Q, 76R, 76S,
76T, 76U, 76V, 76W, 76X, 76Y, 76Z, 77A, 77B,
77C, 77D, 77E, 77F, 77G, 77H, 77I, 77J, 77K,
77L, 77M, 77N, 77O, 77P, 77Q, 77R, 77S, 77T,
77U, 77V, 77W, 77X, 77Y, 77Z, 78A, 78B, 78C,
78D, 78E, 78F, 78G, 78H, 78I, 78J, 78K, 78L,
78M, 78N, 78O, 78P, 78Q, 78R, 78S, 78T, 78U,
78V, 78W, 78X, 78Y, 78Z, 79A, 79B, 79C, 79D,
79E, 79F, 79G, 79H, 79I, 79J, 79K, 79L, 79M,
79N, 79O, 79P, 79Q, 79R, 79S, 79T, 79U, 79V,
79W, 79X, 79Y, 79Z, 80A, 80B, 80C, 80D, 80E,
80F, 80G, 80H, 80I, 80J, 80K, 80L, 80M, 80N,
80O, 80P, 80Q, 80R, 80S, 80T, 80U, 80V, 80W,
80X, 80Y, 80Z, 81A, 81B, 81C, 81D, 81E, 81F,
81G, 81H, 81I, 81J, 81K, 81L, 81M, 81N, 81O,
81P, 81Q, 81R, 81S, 81T, 81U, 81V, 81W, 81X,
81Y, 81Z, 82A, 82B, 82C, 82D, 82E, 82F, 82G,
82H, 82I, 82J, 82K, 82L, 82M, 82N, 82O, 82P,
82Q, 82R, 82S, 82T, 82U, 82V, 82W, 82X, 82Y,
82Z, 83A, 83B, 83C, 83D, 83E, 83F, 83G, 83H,
83I, 83J, 83K, 83L, 83M, 83N, 83O, 83P, 83Q,
83R, 83S, 83T, 83U, 83V, 83W, 83X, 83Y, 83Z,
84A, 84B, 84C, 84D, 84E, 84F, 84G, 84H, 84I,
84J, 84K, 84L, 84M, 84N, 84O, 84P, 84Q, 84R,
84S, 84T, 84U, 84V, 84W, 84X, 84Y, 84Z, 85A,
85B, 85C, 85D, 85E, 85F, 85G, 85H, 85I, 85J,
85K, 85L, 85M, 85N, 85O, 85P, 85Q, 85R, 85S,
85T, 85U, 85V, 85W, 85X, 85Y, 85Z, 86A, 86B,
86C, 86D, 86E, 86F, 86G, 86H, 86I, 86J, 86K,
86L, 86M, 86N, 86O, 86P, 86Q, 86R, 86S, 86T,
86U, 86V, 86W, 86X, 86Y, 86Z, 87A, 87B, 87C,
87D, 87E, 87F, 87G, 87H, 87I, 87J, 87K, 87L,
87M, 87N, 87O, 87P, 87Q, 87R, 87S, 87T, 87U,
87V, 87W, 87X, 87Y, 87Z, 88A, 88B, 88C, 88D,
88E, 88F, 88G, 88H, 88I, 88J, 88K, 88L, 88M,
88N, 88O, 88P, 88Q, 88R, 88S, 88T, 88U, 88V,
88W, 88X, 88Y, 88Z, 89A, 89B, 89C, 89D, 89E,
89F, 89G, 89H, 89I, 89J, 89K, 89L, 89M, 89N,
89O, 89P, 89Q, 89R, 89S, 89T, 89U, 89V, 89W,
89X, 89Y, 89Z, 90A, 90B, 90C, 90D, 90E, 90F,
90G, 90H, 90I, 90J, 90K, 90L, 90M, 90N, 90O,
90P, 90Q, 90R, 90S, 90T, 90U, 90V, 90W, 90X,
90Y, 90Z, 91A, 91B, 91C, 91D, 91E, 91F, 91G,
91H, 91I, 91J, 91K, 91L, 91M, 91N, 91O, 91P,
91Q, 91R, 91S, 91T, 91U, 91V, 91W, 91X, 91Y,
91Z, 92A, 92B, 92C, 92D, 92E, 92F, 92G, 92H,
92I, 92J, 92K, 92L, 92M, 92N, 92O, 92P, 92Q,
92R, 92S, 92T, 92U, 92V, 92W, 92X, 92Y, 92Z,
93A, 93B, 93C, 93D, 93E, 93F, 93G, 93H, 93I,
93J, 93K, 93L, 93M, 93N, 93O, 93P, 93Q

SCHEDULE OF JOINERY			
TYPE	SIZE	DESCRIPTION	LOCATION
FIRE DOOR			
FD	2.000 X 2.000	FIRE DOOR AS PER DETAIL	STAIRCASE HEAD ROOM
FD1	1.500 X 2.000	FIRE DOOR AS PER DETAIL	STAIRCASE
FD2	1.500 X 2.000	FIRE DOOR AS PER DETAIL	SG ROOM/PLANT ROOM
FD3	2.000 X 2.000	FIRE DOOR AS PER DETAIL	CHILLER PLANT ROOM
GLAZED ALUMINUM DOOR			
GD	0.800 X 2.000	GLAZED DOOR AS PER DETAIL	TOILET
GD1	0.800 X 2.000	GLAZED DOOR AS PER DETAIL	TOILET
WINDOW			
WT	1.500 X 1.400	ALUMINUM	INT. & EXTERIOR
WT1	2.000 X 1.400	ALUMINUM	LIFT LOBBY
DOOR			
LD	2.000 X 1.000	ALUMINUM	DOOR
LD1	1.500 X 1.000	ALUMINUM	DOOR
LD2	2.000 X 1.000	ALUMINUM	DOOR
LD3	1.500 X 1.000	ALUMINUM	DOOR
LD4	2.000 X 1.000	ALUMINUM	DOOR
LD5	2.000 X 1.000	ALUMINUM	DOOR
SHEET NO. 15/17



DISTRICT TOWN AND COUNTRY
PLANNING OFFICE, RANIPET DISTRICT.
R.O.C NO. - SWP/BPA/056760/2073
BUILDING APPROVAL NO.
BUILDING APPROVAL NUMBERED AS
B.P.D.T.C.P.R.D. NO. -13/2024

PROJECT TITLE:

PLAN SHOWING THE PROPOSED
CONSTRUCTION OF B.NO.54 PAEDIATRIC
SPECIALITY BLOCK CONSISTING OF
GROUND FLOOR + 7 FLOORS & B.NO.55
SERVICE BLOCK CONSISTING OF GROUND
FLOOR +1 FLOOR AT CHRISTIAN MEDICAL
COLLEGE VELLORE ASSOCIATION
VELLORE, RANIPET CAMPUS AT SF.NO.
186/1A, 1B, 1C, 1D, 1E, 1F, 1G, 1H, 2A, 2B,
2C, 2D, 2E, 2F, 2G, 2H, 2I, 2J, 2K, 3A, 174/1, 2,
3A, 176/1, 184/1A2, 3, 185/1B, 1C, 1D, 1E,
186/2, 187/1, 2, 3, 188/1A, 1B, 189/1A, 2A,
190/1, 191/1B, 2, 192/1A, 1B, 1C, 2, 3, 304/1, 2,
305/2B, 2C, 2D, 2E, 2F, 2G, 2H, 2I, 2J, 2K, 3A, 3A2,
3B2, 306/3, 7, 8, 307/1A, 1B, 2A, 2B, 308/1A,
1B, 1C, 1D, 1E, 2C, 2J, 2K, 2L, 2M, 309/5, 6, 7,
8, 9, 312/3B, 4B, 317/1B, 2, 318/1, 2A, 2B, 2C,
2D, 2E, 2F, 2G, 2H, 2I, 2J, 2K, 2L, 2M, 2N,
319/1A2, 1B2, 1C, 2B2, 3A, 3B, 320/1G1, 1G2,
1H1, 1H2, 1J, 1K, 1L, 1M, 1N, 1'O, 1'P, 2B IN
KILMNNAL VILLAGE, WALAJA TALUK,
RANIPET DISTRICT - 632 517.

MATERIAL SPECIFICATION FOR PROPOSED WORK
1. FOUNDATION IN P.C.C 1:5:10 OVER SAND FILLING
2. BASEMENT WITH RCC M25 MIX & RCC M25 MIX
COLUMNS
3. SUPER STRUCTURE IN BLOCK WORK
4. FOUNDATION WITH R.C.C COLUMNS M25 MIX
5. FLOORING USING CEMENT CONCRETE IN UTILITY
AREA
6. VACUUM DEWATERING FLOORING IN BASEMENT
7. INTERNAL PLASTERING OF 12mm THK. C.M. 1:3:6
EXTERNAL PLASTERING OF 18mm THK. C.M. 1:6
8. RCC ROOF SLAB AND BEAMS OF M25 WITH
REQUIRED DEPTH
9. RCC LINTEL OF M25 WITH REQUIRED DEPTH
10. WEATHERING COURSE PROVIDED OVER ROOF
SLAB
11. JOINERY -UPVC/ALUMINUM GLAZED WINDOWS,
VENTILATORS AND DOORS

DRAWING SERVICE BLOCK

TITLE SECTION C, D & ELEVATION 8

SCALE: 1:100

ALL DIMENSIONS ARE IN METERS

GENERAL SUPERINTENDENT
CHRISTIAN MEDICAL COLLEGE
VELLORE- 632 504

APPLICANT SIGNATURE


REGISTERED ARCHITECT
RANIPET DISTRICT
Reg. No. T.V.A.118/2017-11/2017/2017

ARCHITECT SIGNATURE


REGISTERED STRUCTURAL ENGINEER
RANIPET DISTRICT
Reg. No. T.V.A.118/2017-11/2017/2017

STRUCTURAL ENGINEER SIGNATURE


SECTION-C

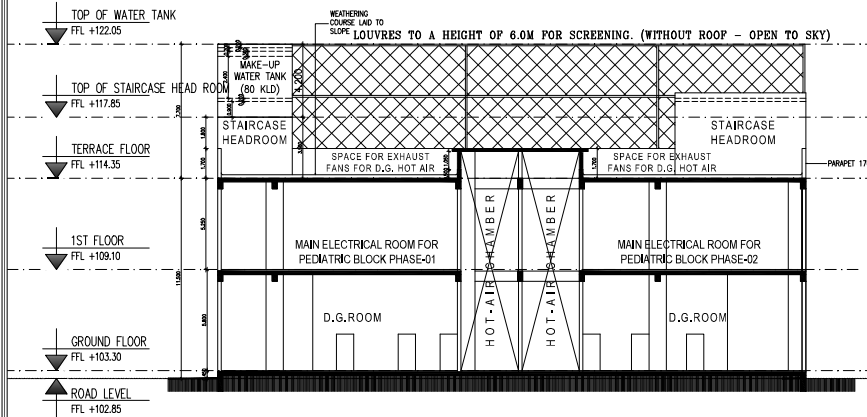

ELEVATION - 8

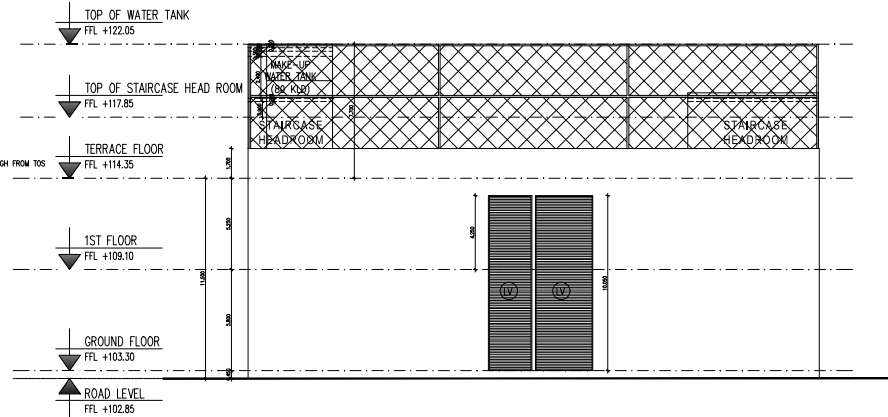

SECTION-D

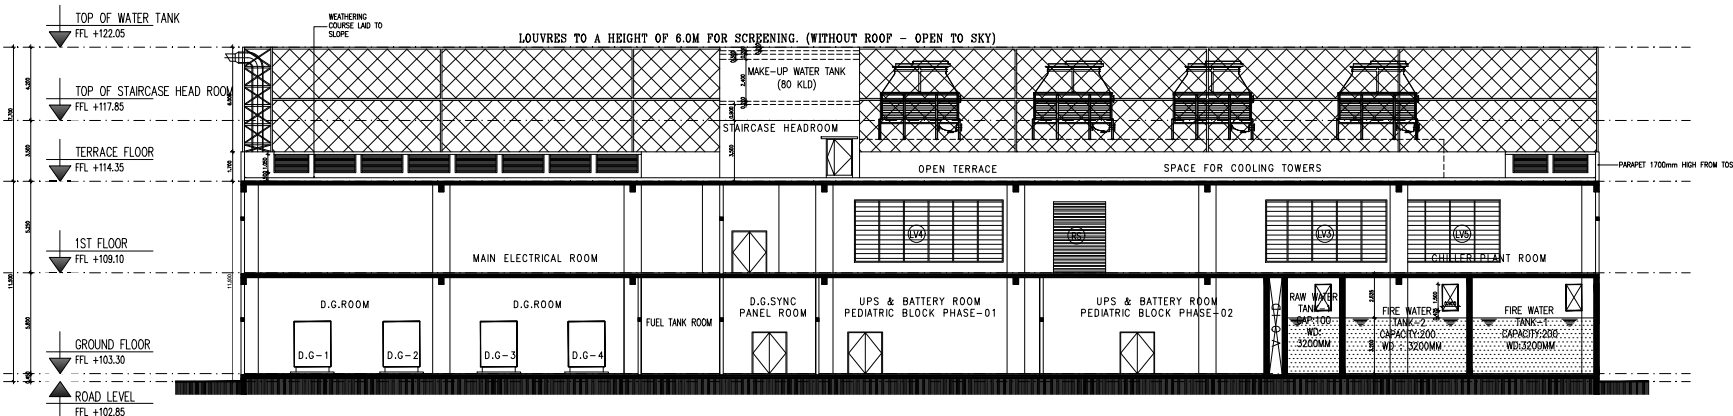

ELEVATION - 6


ROAD LEVEL
FFL +102.85

ELEVATION - 7

ELEVATION - 5

SCHEDULE OF JOHNNY			
TYPE	SIZE	DESCRIPTION	LOCATION
FLUSH DOOR			
FD1	2,000 x 2,400	FLUSH DOOR AS PER DETAIL	SHOWER/LOCKER/STALLS
FD2	1,600 x 2,100	FLUSH DOOR AS PER DETAIL	STALLS
FD3	1,600 x 2,100	FLUSH DOOR AS PER DETAIL	30 ROOM/FIT
FD4	3,000 x 4,750	FLUSH DOOR AS PER DETAIL	CHILLER PLANT
FLUSH DOOR			
DF1	3,000 x 2,100	FLUSH DOOR AS PER DETAIL	TRINET
DF2	8,750 x 2,100	FLUSH DOOR AS PER DETAIL	TRINET
WINDOW			
W1	3,500 x 1,400	ALUMINIUM	BBF & DISBURSER
W2	2,000 x 1,400	ALUMINIUM	1ST LAMP
LOUVER			
L1	2,500 x 16,000	ALUMINIUM VENTILATOR	30 FILE
L2	16,000 x 4,750	ALUMINIUM VENTILATOR	30 ROOM
L3	16,000 x 4,750	ALUMINIUM VENTILATOR	30 ROOM
L4	2,500 x 3,500	ALUMINIUM VENTILATOR	CHILLER PLANT
L5	850 x 3,500	ALUMINIUM VENTILATOR	CHILLER PLANT
L6	2,500 x 1,600	ALUMINIUM VENTILATOR	CHILLER PLANT
L7	2,000 x 1,800	ALUMINIUM VENTILATOR	30 HOT AIR
L8	2,000 x 1,800	ALUMINIUM VENTILATOR	30 HOT AIR

SHEET NO. 16/17

 

DISTRICT TOWN AND COUNTRY
PLANNING OFFICE, RANIPET DISTRICT.
R.O.C.NO. -SWP/RPA/056769/2023
BUILDING APPROVAL NO.
BUILDING APPROVAL NUMBERED AS
B.P/D.T.C.P(R.D). NO. -13/2024

PROJECT TITLE :

PLAN SHOWING THE PROPOSED
CONSTRUCTION OF B.NO.54 PAEDIATRIC
SPECIALITY BLOCK CONSISTING OF
GROUND FLOOR + 7 FLOORS & B.NO.55
SERVICE BLOCK CONSISTING OF GROUND
FLOOR + 1 FLOOR AT CHRISTIAN MEDICAL
COLLEGE VELLORE ASSOCIATION
VELLORE, RAIPET CAMPUS AT SF.NO:
1869/1A, 1B, 1C, 1D, 1E, 1F, 1G, 1H, 2A, 2B,
2C, 2D, 2E, 2F, 2G, 2H, 2J, 2K, 2A, 174/1, 2,
3A, 176/1, 184/1A/2, 3, 185/1B, 1C, 1D, 1E,
186/2, 187/1, 2, 3, 188/1A, 1B, 189/1A, 2,
189/1, 187/1, 2, 192/1A, 1B, 1C, 2, 3, 304/1, 2,
305/2B, 2C, 2D, 2E, 2F, 2G, 2H, 2J, 3A/1B, 3A/2,
3B/2, 306/3, 7, 8, 307/1A, 1B, 2A, 2B, 308/1A,
1B, 1C, 1D, 1E, 2C, 2J, 2K, 2L, 2M, 309/5, 6, 7,
8, 9, 312/3B, 48, 317/1B, 2, 318/1, 2A, 2B, 2C,
2D, 2E, 2F, 2G, 2H, 2J, 2J, 2K, 2L, 2M, 2N,
319/1A/2, 1B, 2, 1B, 2A, 3B, 320/1G, 1G,
1H, 1H, 1J, 1K, 1L, 1M, 1N, 1'O, 1, 1P, 12B
KUMILNANI VILLAGE, WALAJA TALUK,
RAIPET DISTRICT - 632 517.

MATERIAL SPECIFICATION FOR PROPOSED WORK

1. FOUNDATION IN P.C.C 1:5:10 OVER SAND FILLING
2. BASEMENT WITH RCC M25 MPX & RCC M25 MPX COLUMNS
3. SUPER STRUCTURE IN BLOCK WORK
4. FOUNDATION WITH R.C.C. COLUMNS M25 MIX
5. FLOORING USING CEMENT CONCRETE IN UTILITY AREA
6. VACUUM DEWATERING FLOORING IN BASEMENT
7. INTERNAL PLASTERING OF 12mm Thk. C.M 1 & 3/4IN
8. EXTERNAL PLASTERING OF 18mm Thk. C.M 1 & 3/4IN
9. RCC ROOF SLAB AND BEAMS OF M25 WITH REQUIRED DEPTH.
10. RCC LINTEL OF M25 WITH REQUIRED DEPTH
11. WEATHERING COURSE PROVIDED OVER ROOF SLAB
12. JOINERY - UPVC/ALUMINIUM GLAZED WINDOWS, VENTILATORS AND DOORS

DRAWING TITLE	SERVICE BLOCK
	ELEVATION 5, 6 & 7

SCALE:- 1:100

ALL DIMENSIONS ARE IN METERS

GENERAL SUPERINTENDENT
CHRISTIAN MEDICAL COLLEGE
MELBOURNE - 832 004

APPLICANT SIGNATURE :

B. BENJAMIN
B. Arch (CA/166/10032)
Registered Architect Gr.1 (RA)
Reg. No. COLREG/RA/Gr.1/2019/07732

ARCHITECT SIGNATURE

PRAM KAMEL DHAS .C
M.E. Structural Engineering
Registered Structural Engineer Grade-I (P225)

STRUCTURAL ENGINEER SIGNATURE

VILLAGE,WALAJA TALUK, RANIPET DISTRICT - 632 517.

