

PP

APPROVAL RECORD

Planning Permission

Ranipet

Ranipet district, Tamil Nadu

APPROVAL TYPE

Building Plan

ISSUING AUTHORITY

DTCP

The approval as the planning authority issued it, reproduced in full behind this page.

An approval speaks to what was sanctioned, not to what was built. Completion is a separate record.

PLAN SHOWING THE PROPOSED CONSTRUCTION OF SHEET ROOF INDUSTRIAL BUILDING (ANNEXURE -VI ,GREEN CATEGORY , S.NO-15)



AT S.F.NO: 287(PART), PLOT NO: 14, SIPCOT PHASE - I, VANAPADI VILLAGE,

WALAJAH TALUK, RANIPET DISTRICT.

ALL DIMENSIONS ARE IN METRE.

SHEET NO: 1/9

B.P / D.T.C.P No : 411/2024

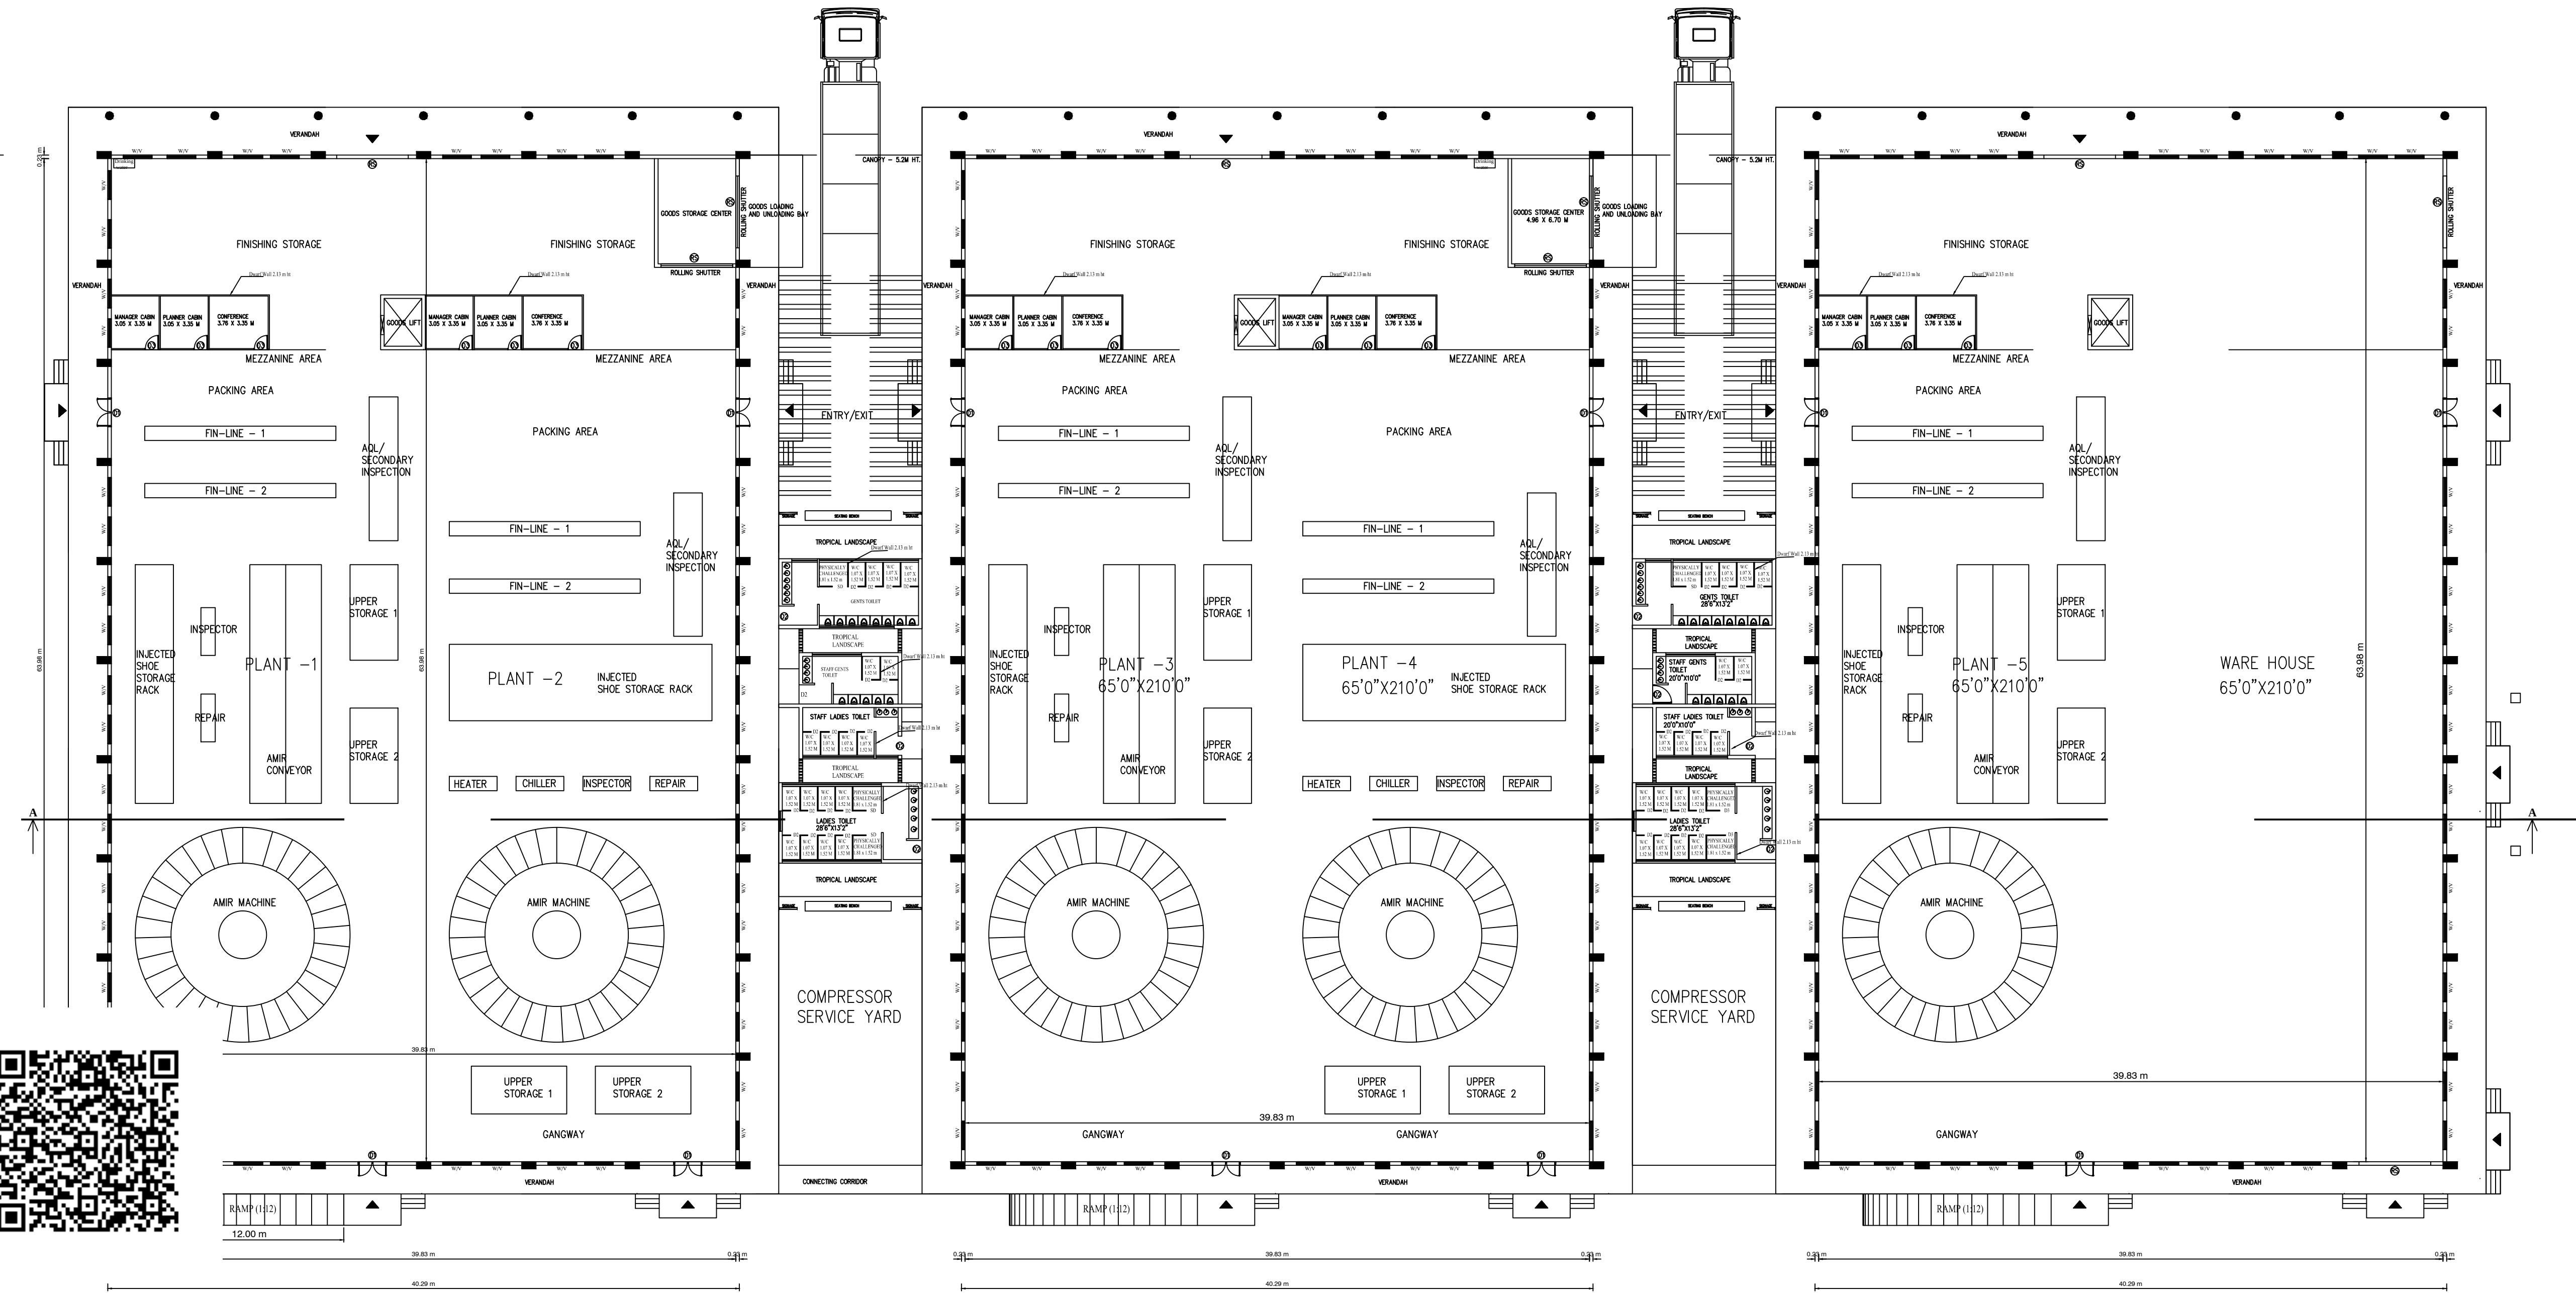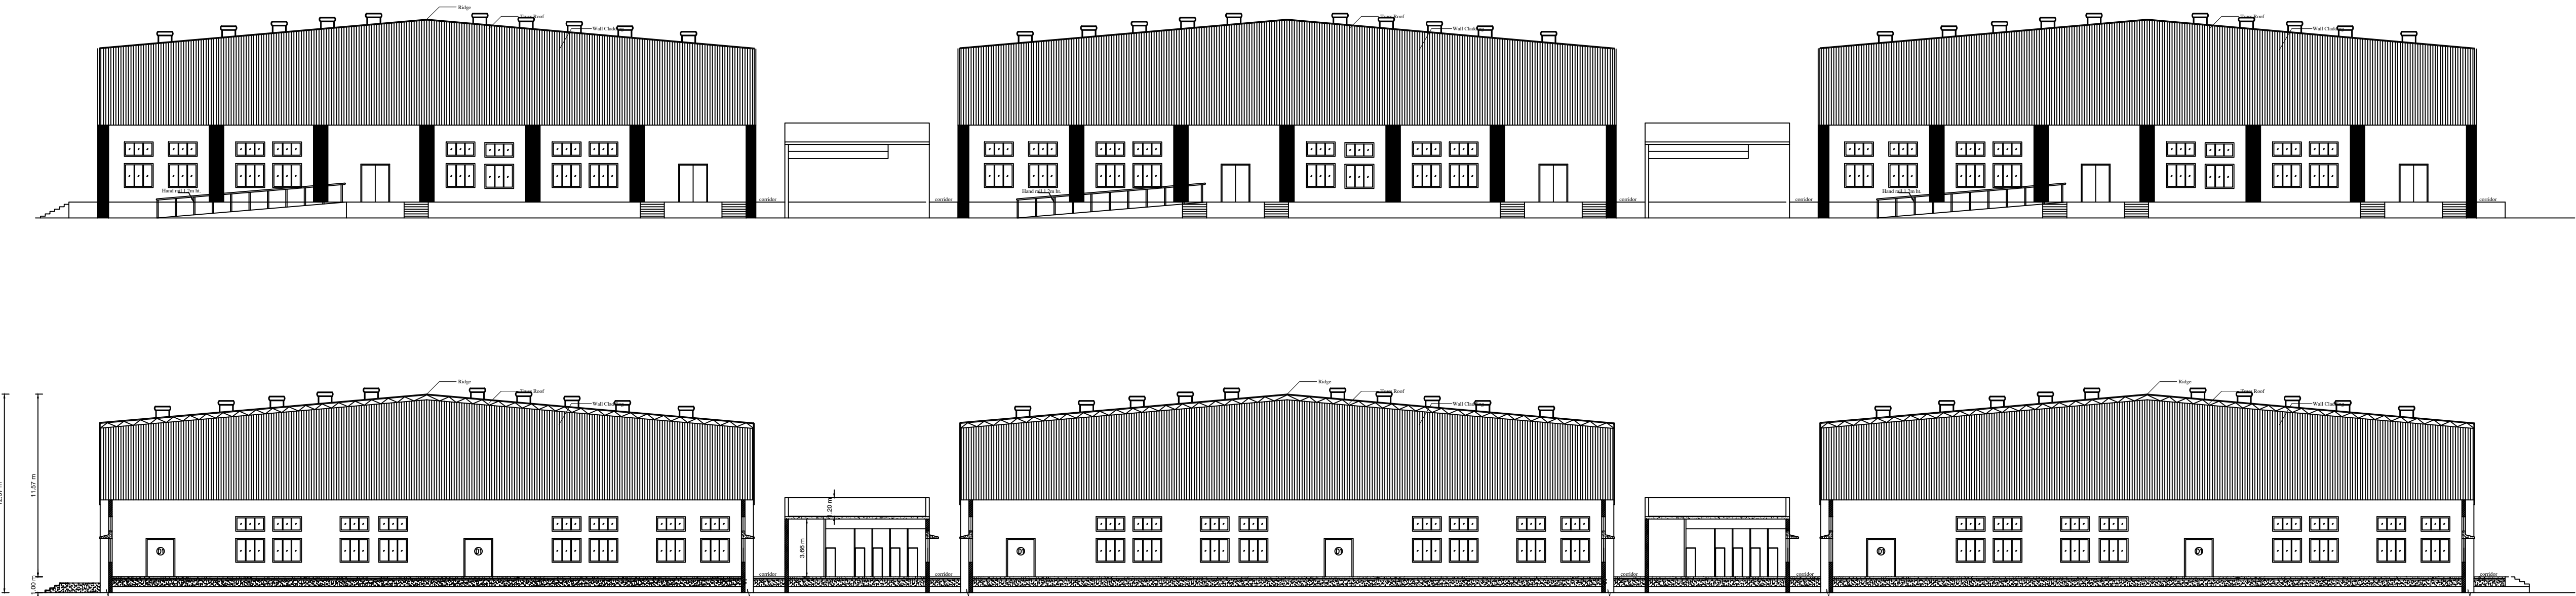

JOINERIES			
1.	ROLLING SHUTTER RS	10'0"X10'0"	3.05X3.05M
2.	ROLLING SHUTTER RS1	8'0"X8'0"	2.44X2.44M
3.	DOOR D	4'0"X8'0"	1.22X2.44M
3.	DOOR D2	2'6"X7'0"	0.61X2.13M
4.	WINDOW W	6'0"X5'0"	1.83X1.52M
5.	VENTILATOR V	3'0"X2'0"	0.91X0.61M
6.	VENTILATOR V1	6'0" X 3'3"	1.83X1.00 M



For BBK LEATHERS (P) LTD.
Managing Director
APPLICANT

V. T. J. S.
E. V. M. ARCHANA, M.E.
Licensed Structural Engineer
Regd. No. 08/02/1977 (S) 1000/05
No. 40, Opposite to HSDT Hub,
Gandhi Nagar, Arambar Road,
Chennai - 600 035
Phone: 9345 220571, 9345 220572

STRUCTURAL ENGINEER

M. S. S. S.
E. J. MATHY, M.E.
Licensed Structural Engineer
Regd. No. 08/02/1977 (S) 1000/05
No. 40, Opposite to HSDT Hub,
Gandhi Nagar, Arambar Road,
Chennai - 600 035
Phone: 9345 220571, 9345 220572

GEO TECH

M. S. S. S.
E. J. MATHY, M.E.
Licensed Structural Engineer
Regd. No. 08/02/1977 (S) 1000/05
No. 40, Opposite to HSDT Hub,
Gandhi Nagar, Arambar Road,
Chennai - 600 035
Phone: 9345 220571, 9345 220572

CONSTRUCTION ENGINEER

E. J. MATHY, M.E.
Licensed Structural Engineer
Regd. No. 08/02/1977 (S) 1000/05
No. 40, Opposite to HSDT Hub,
Gandhi Nagar, Arambar Road,
Chennai - 600 035
Phone: 9345 220571, 9345 220572

LICENSED ENGINEER

PLAN SHOWING THE PROPOSED CONSTRUCTION OF SHEET ROOF INDUSTRIAL BUILDING (ANNEXURE -VI ,GREEN CATEGORY , S.NO-15)



AT S.F.NO: 287(PART), PLOT NO: 14, SIPCOT PHASE - I, VANAPADI VILLAGE,

WALAJAH TALUK, RANIPET DISTRICT.



ALL DIMENSIONS ARE IN METRE.

B.P / D.T.C.P No : 411/2024

SHEET NO: 2/9

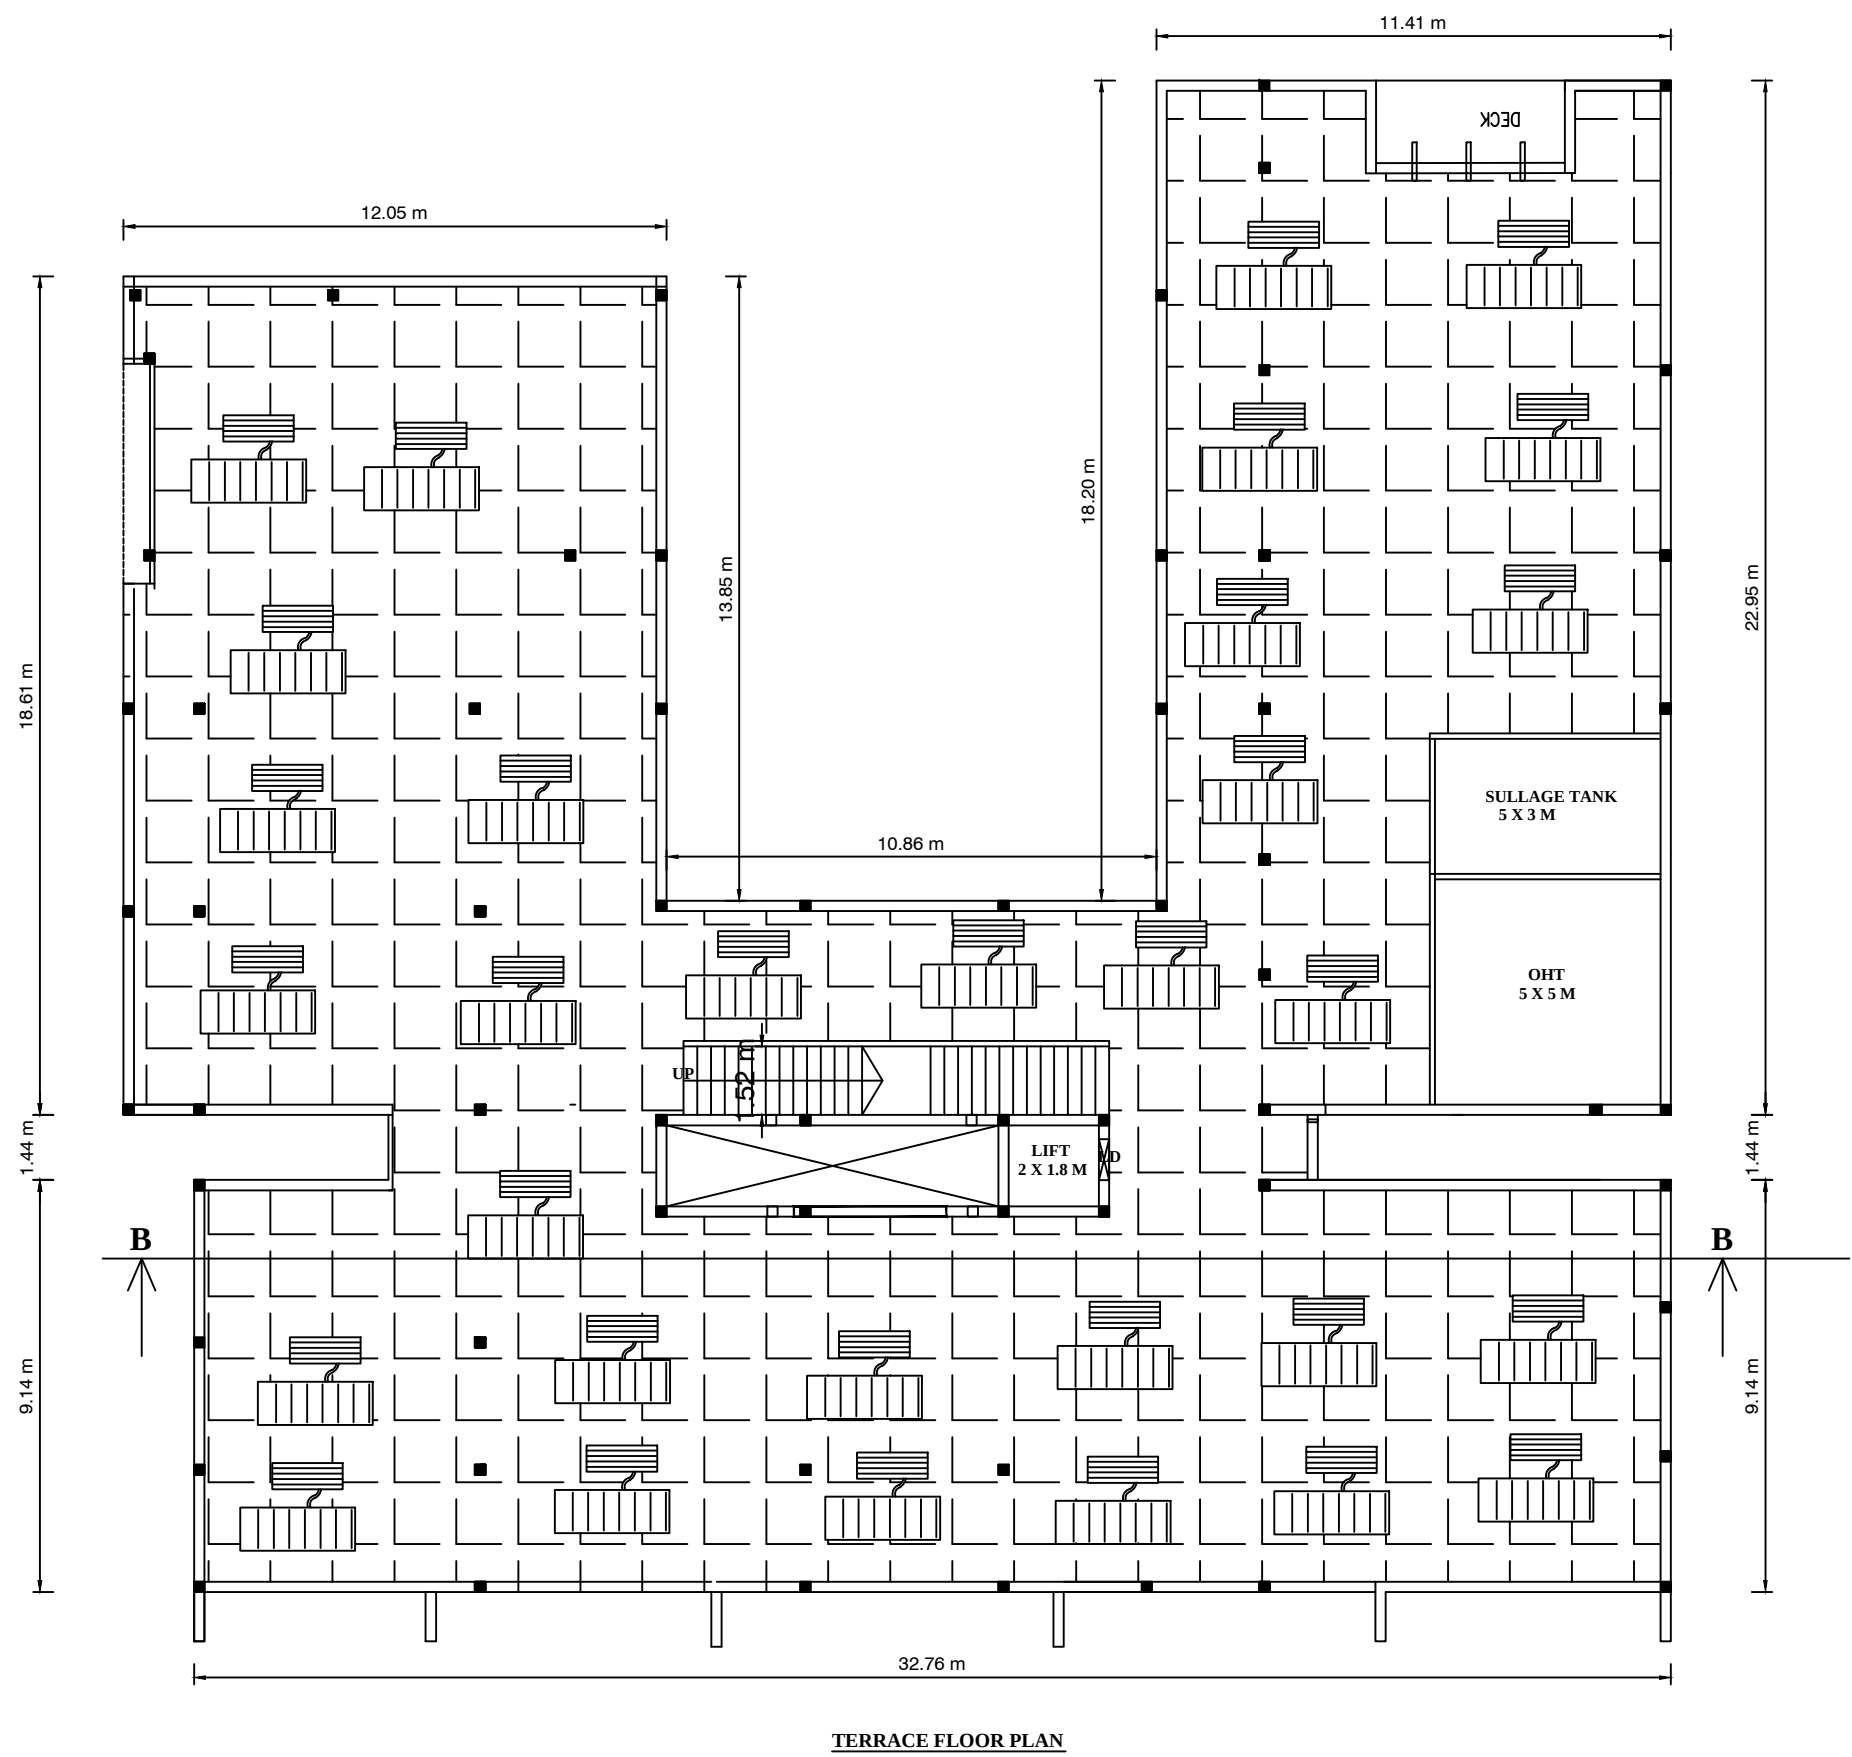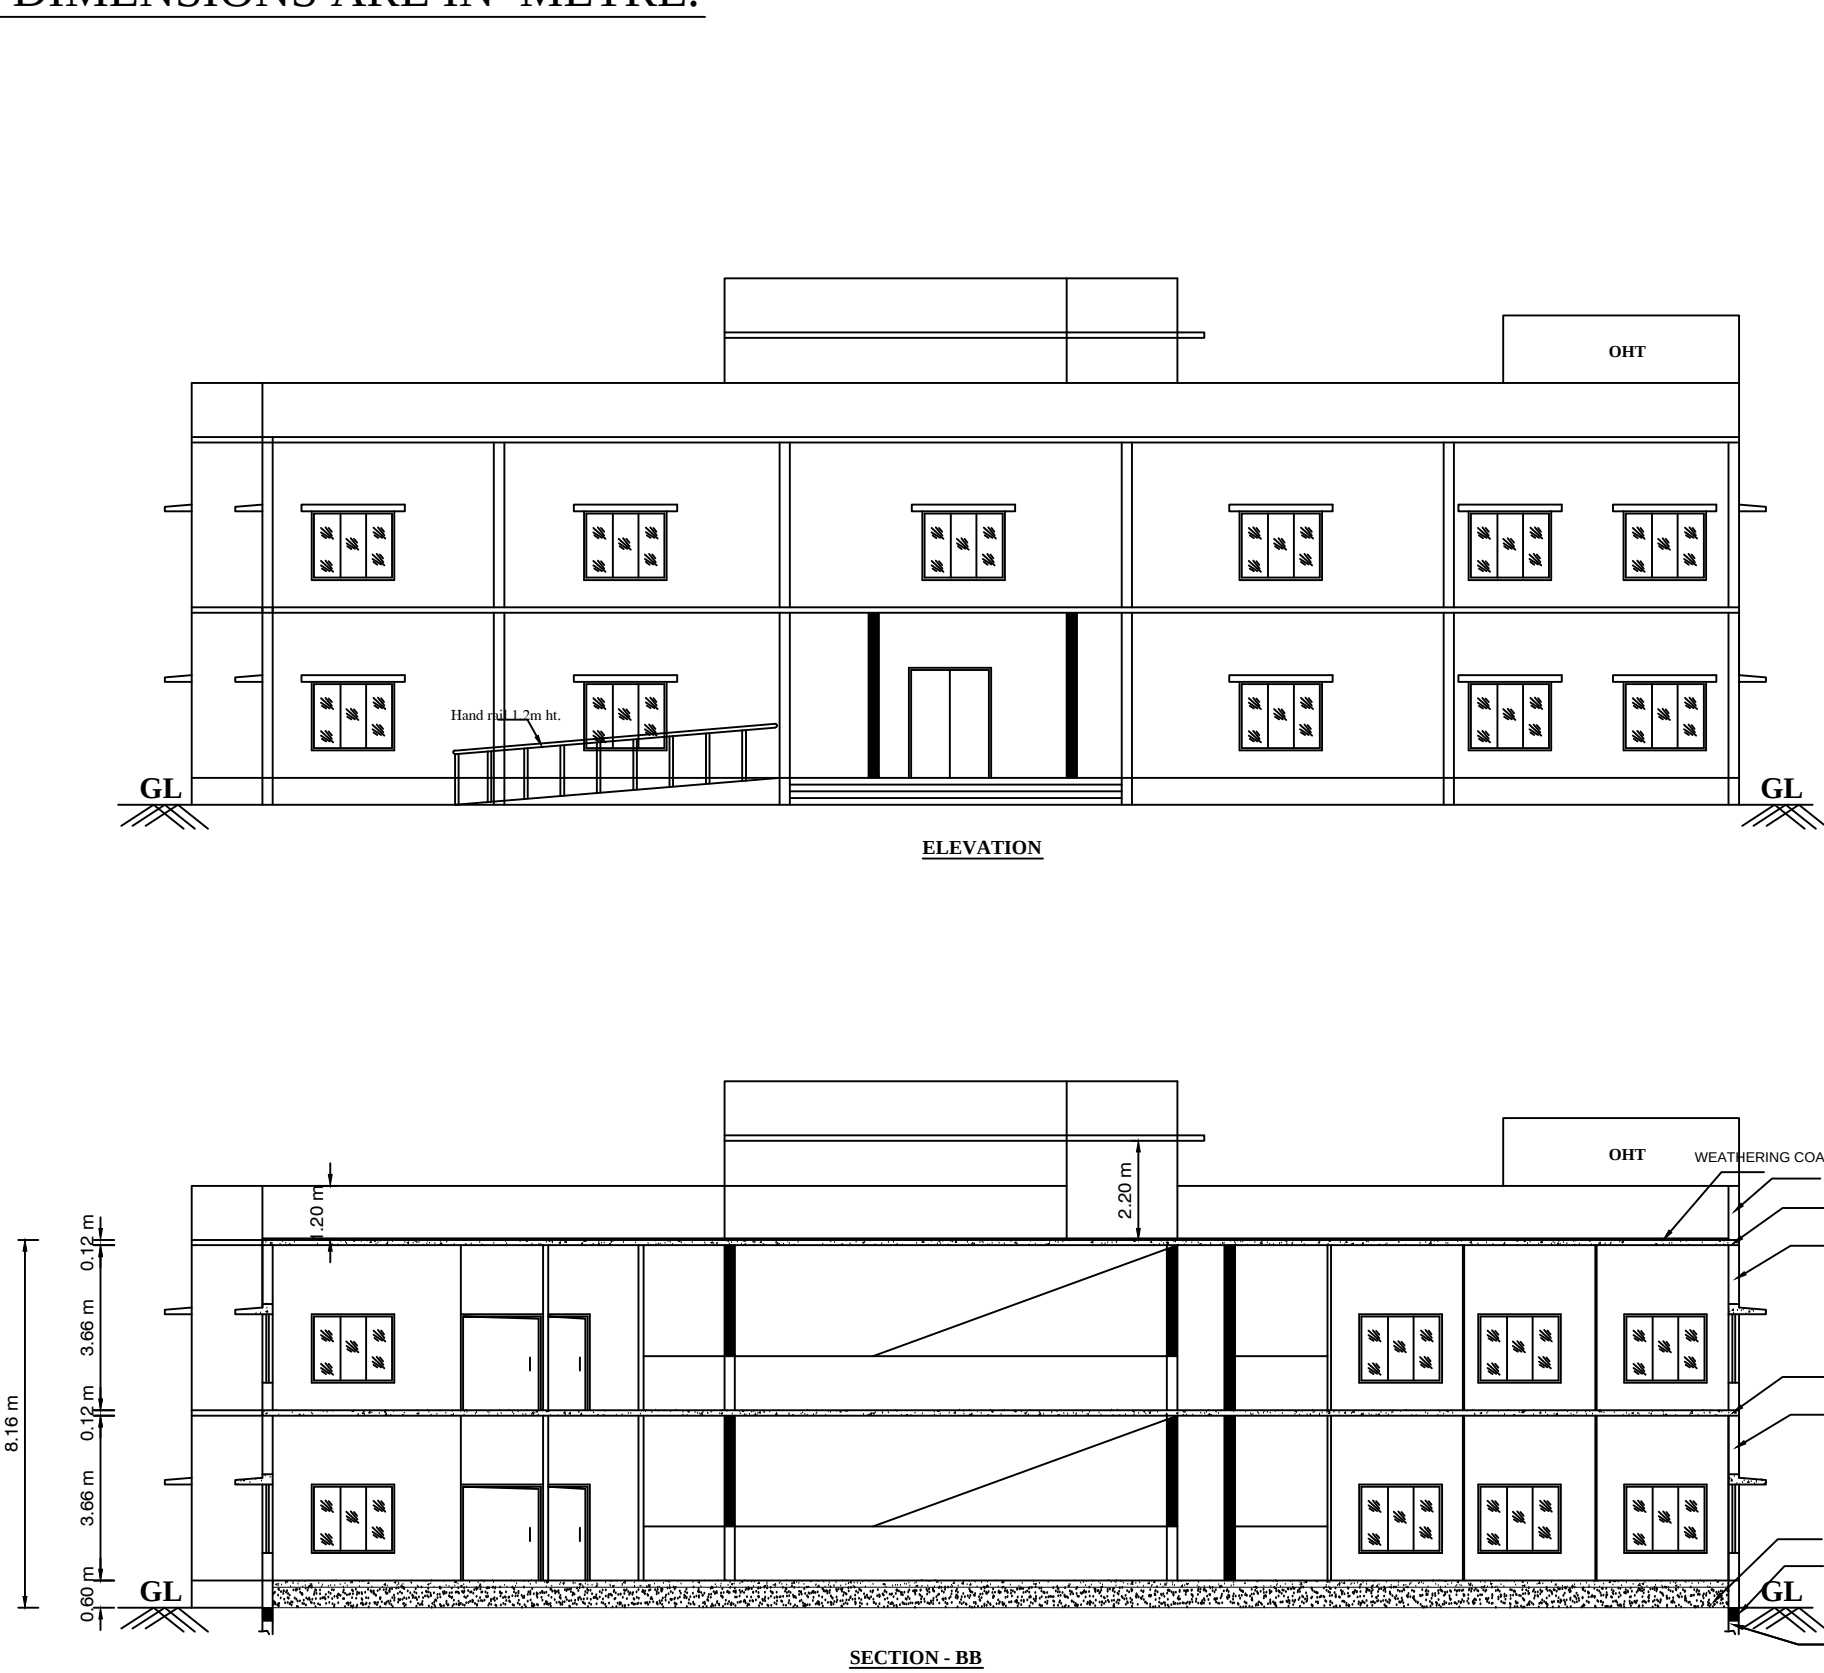

JOINERIES			
1.	ROLLING SHUTTER RS	10'0"X10'0"	3.05X3.05M
2.	ROLLING SHUTTER RS1	8'0"X8'0"	2.44X2.44M
3.	DOOR	D	4'0"X8'0"
3.	DOOR	D2	2'6"X7'0"
4.	WINDOW	W	6'0"X5'0"
5.	VENTILATOR	V	3'0"X2'0"
6.	VENTILATOR	V1	6'0"X3'3"

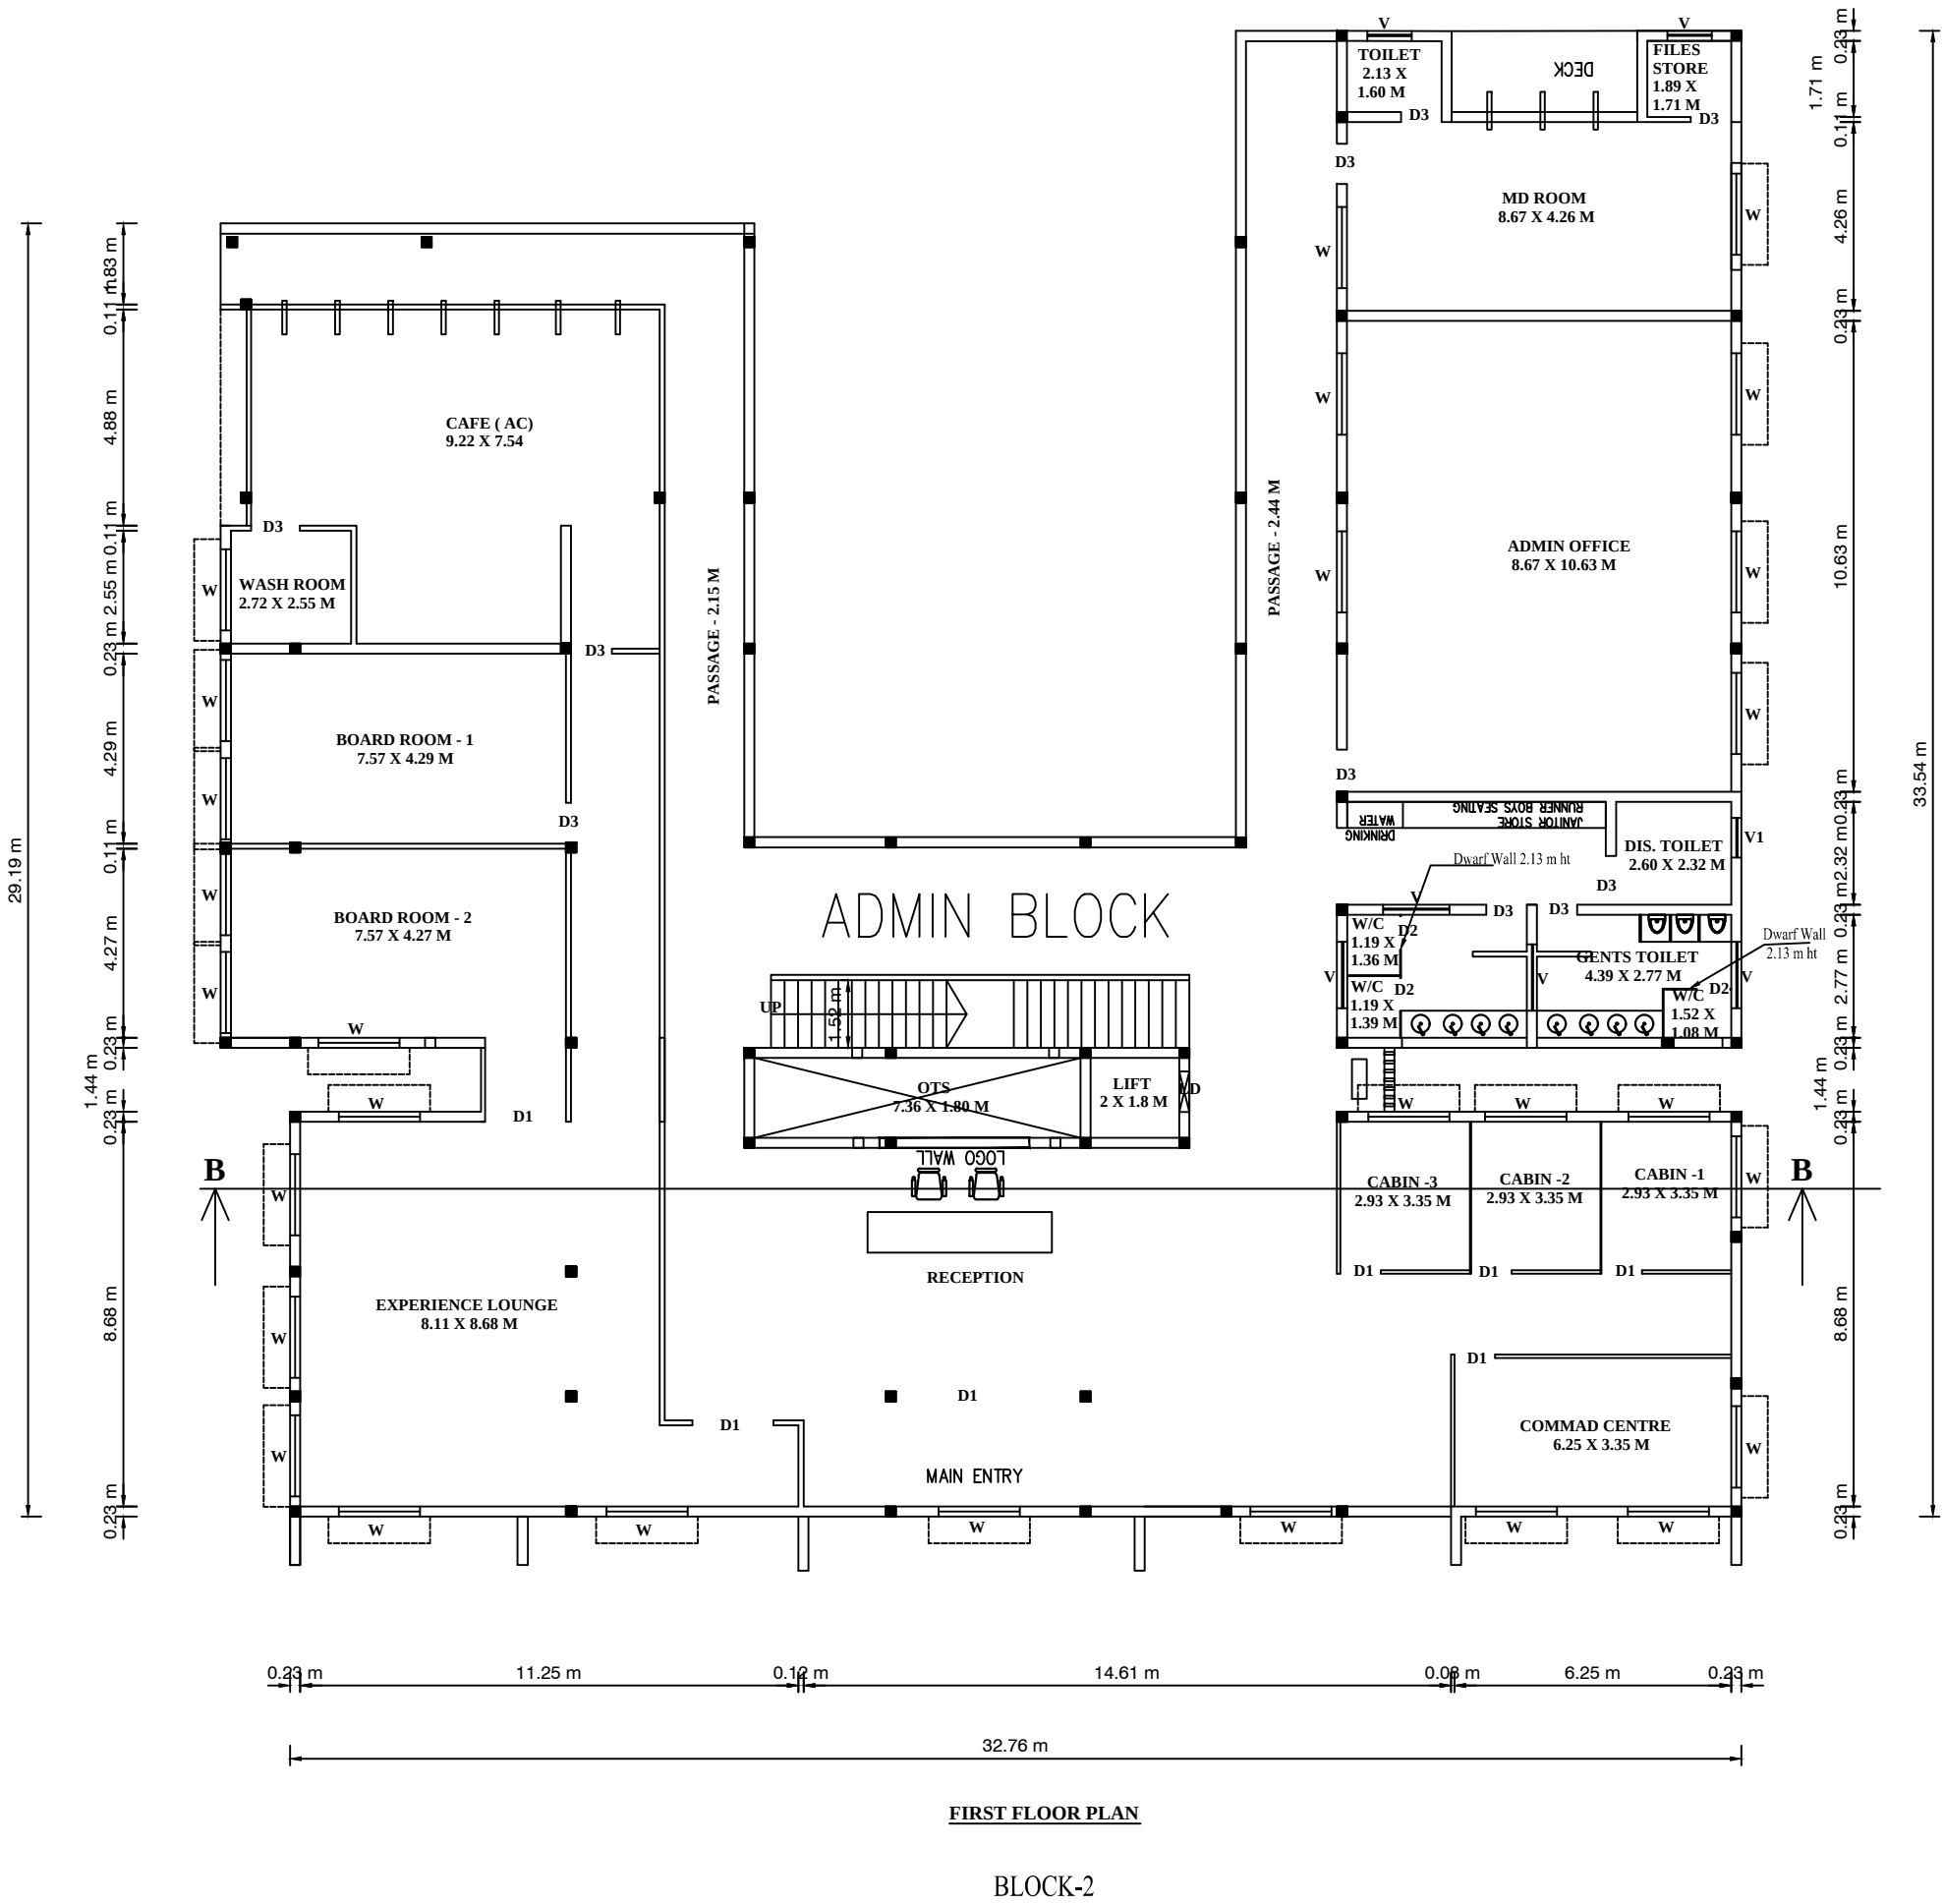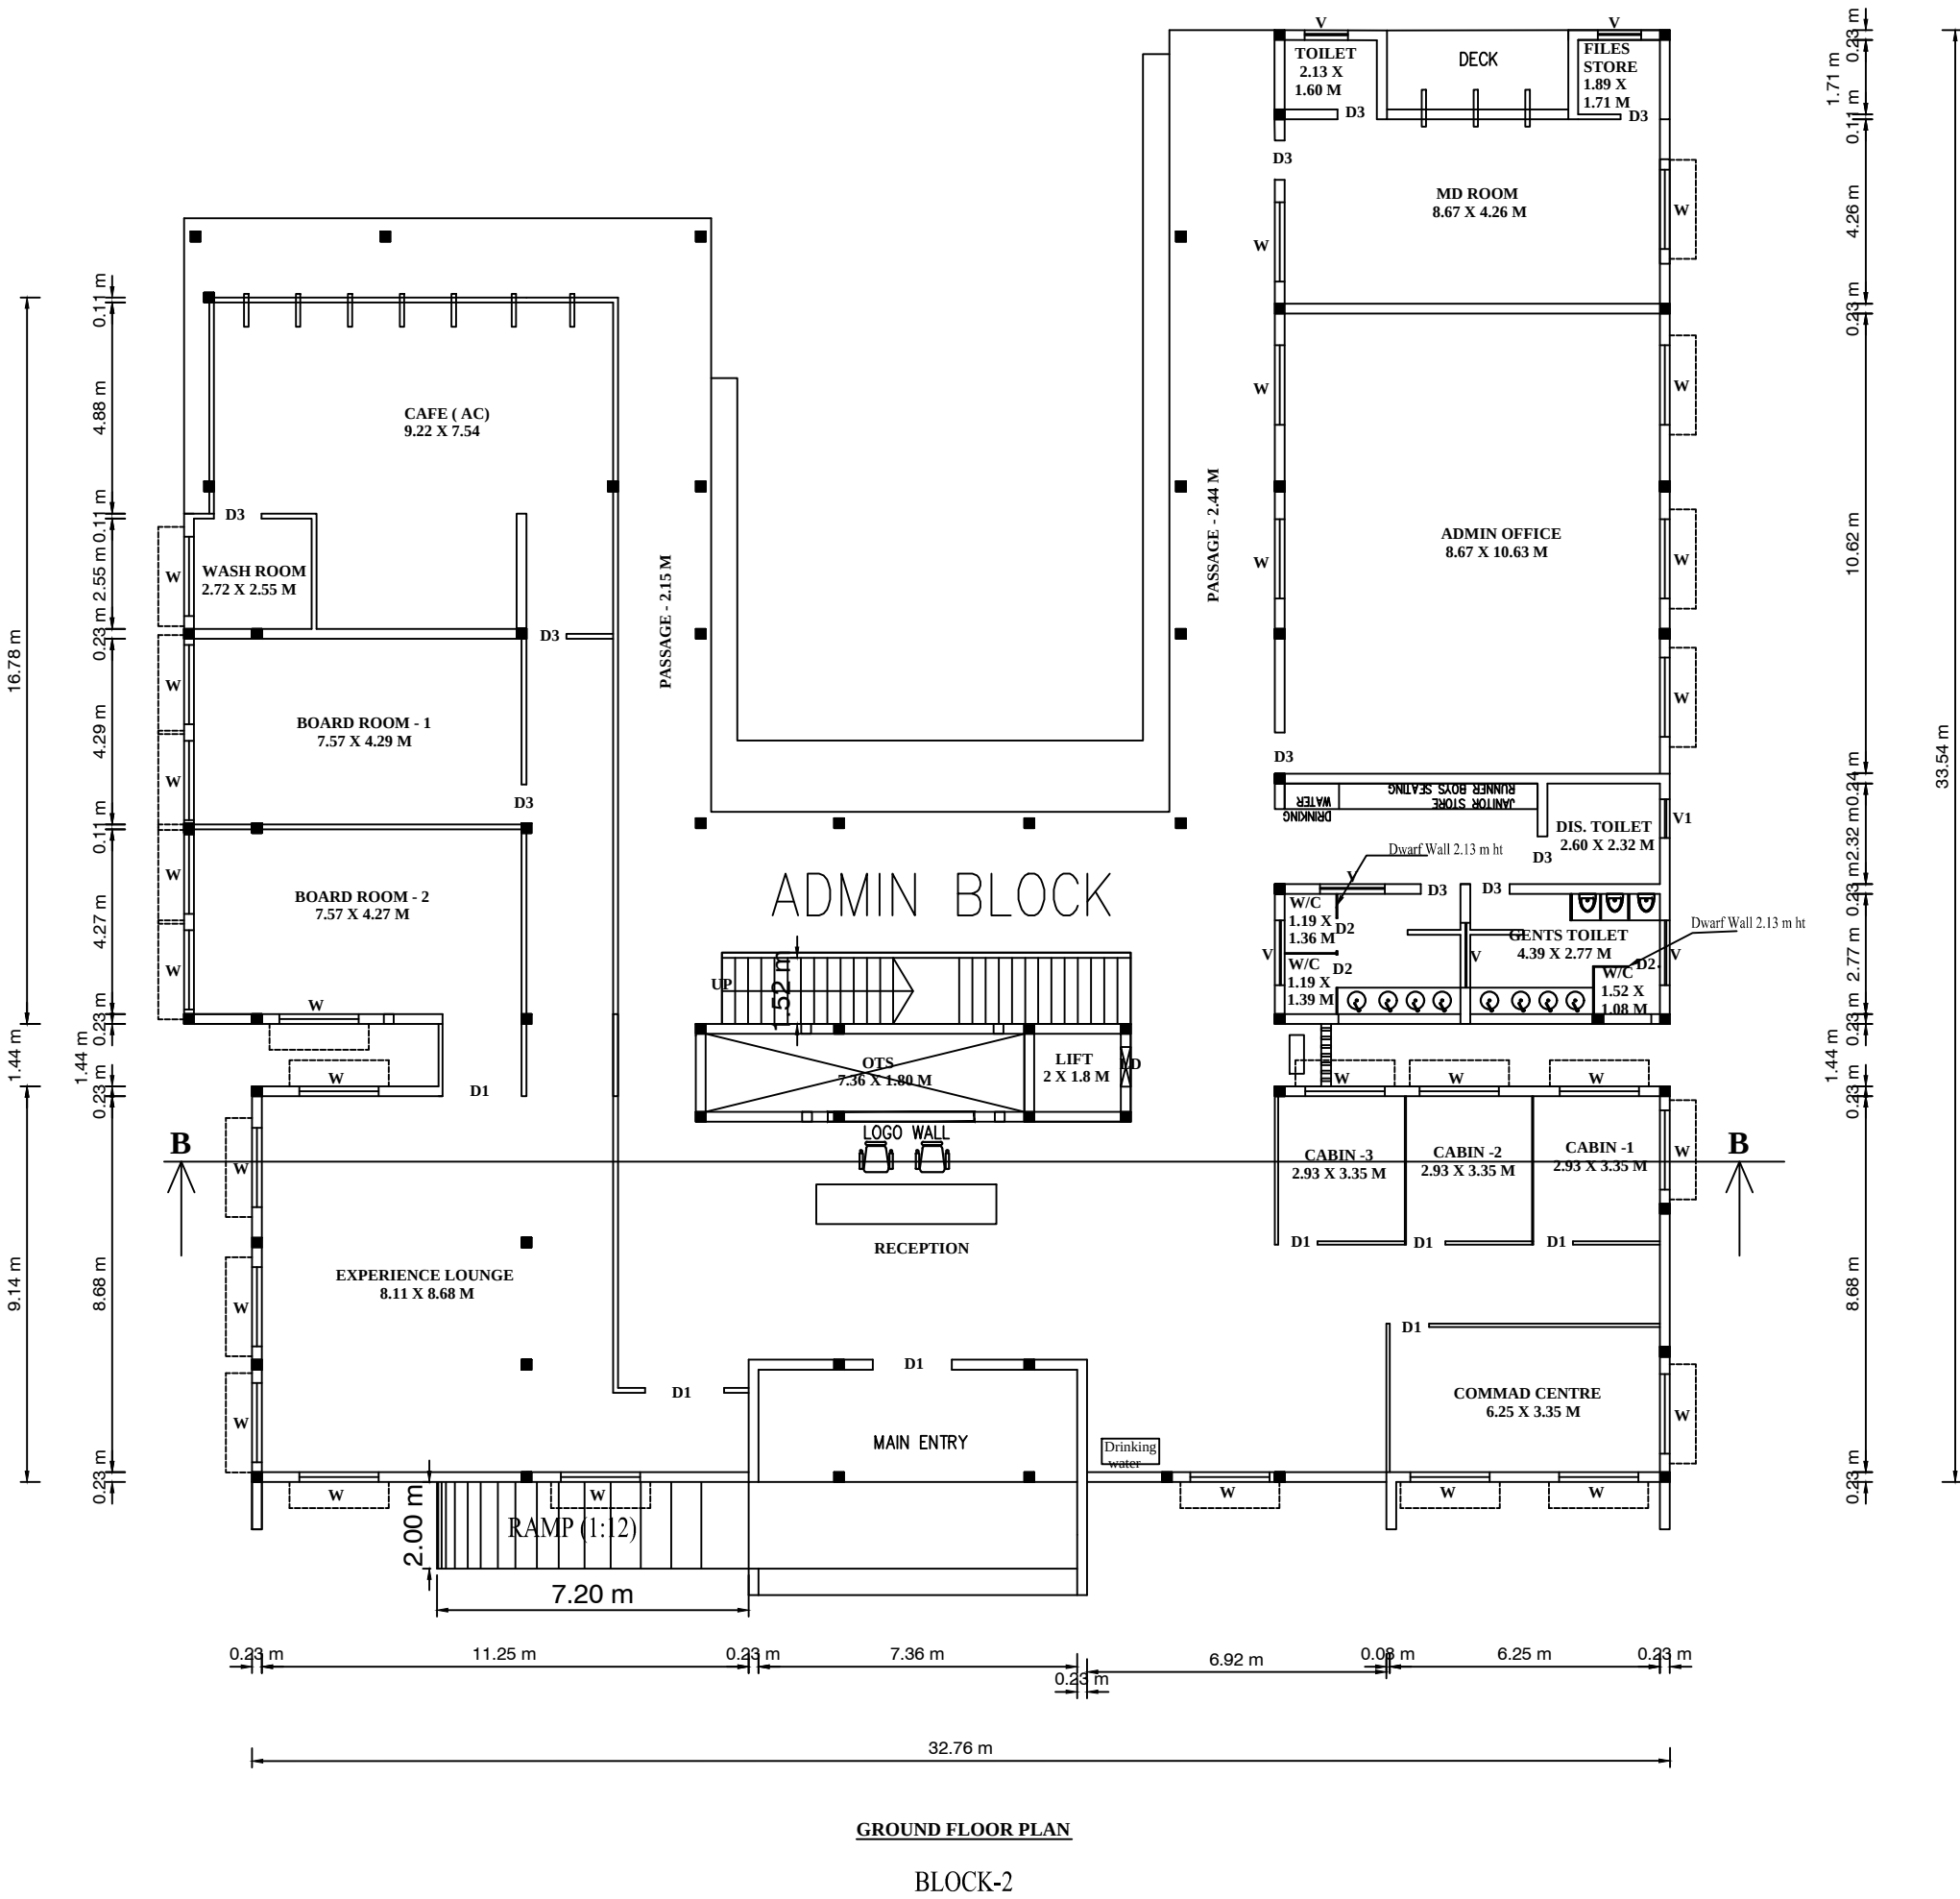

For BBK LEATHERS (P) LTD.
Managing Director

APPLICANT

V. H. Archana
Er. V. M. ARCHANA, M.E.,
Licensed Structural Engineer,
Regd. No. SE/GR-11/OCT 2020/30
No. 40, Opposite to NSD Motors,
Gandhi Nagar, Ammor Road,
Chennai - 600 013.

STRUCTURAL ENGINEER

Er. J. MALATHY, AEGEOTCH,
Geot. Registered Geo Tech Engineer,
Reg. No. GTC/2009/001
No. 65, Phase - III, Vasanth Nagar Etn.,
WALLAJAH VELLORE - 632 009.
Mobile: 87782 20956, 95004 82883

GEO TECH

Er. K. KALAISELVAN, D.C.E.,
V.M.C. - 1950/00119
D.T.C.P. - CE/15/00001
Consulting Engineer & Licensed Surveyor
No. 4, 10th Cross Street, Shanmuga Nagar Estate,
Kalluppal, Vellore (TN) Dist. - 604 311

CONSTRUCTION ENGINEER

Er. P. RADHA, M.E.(Structural),
Geot. Registered Engineer - Geotech.,
Reg. No. REG/GR-10/2007/16, (D.T.C.P.),
No. 65, Phase - III, Vasanth Nagar Etn.,
WALLAJAH VELLORE - 632 009.
Mobile: 87782 20956, 95004 82883

LICENSED ENGINEER

PLAN SHOWING THE PROPOSED CONSTRUCTION OF SHEET ROOF INDUSTRIAL BUILDING (ANNEXURE -VI ,GREEN CATEGORY , S.NO-15)


AT S.F.NO: 287(PART), PLOT NO: 14, SIPCOT PHASE - I, VANAPADI VILLAGE,

WALAJAH TALUK, RANIPET DISTRICT.


ALL DIMENSIONS ARE IN METRE.

SHEET NO: 3/9

B.P / D.T.C.P No : 411/2024

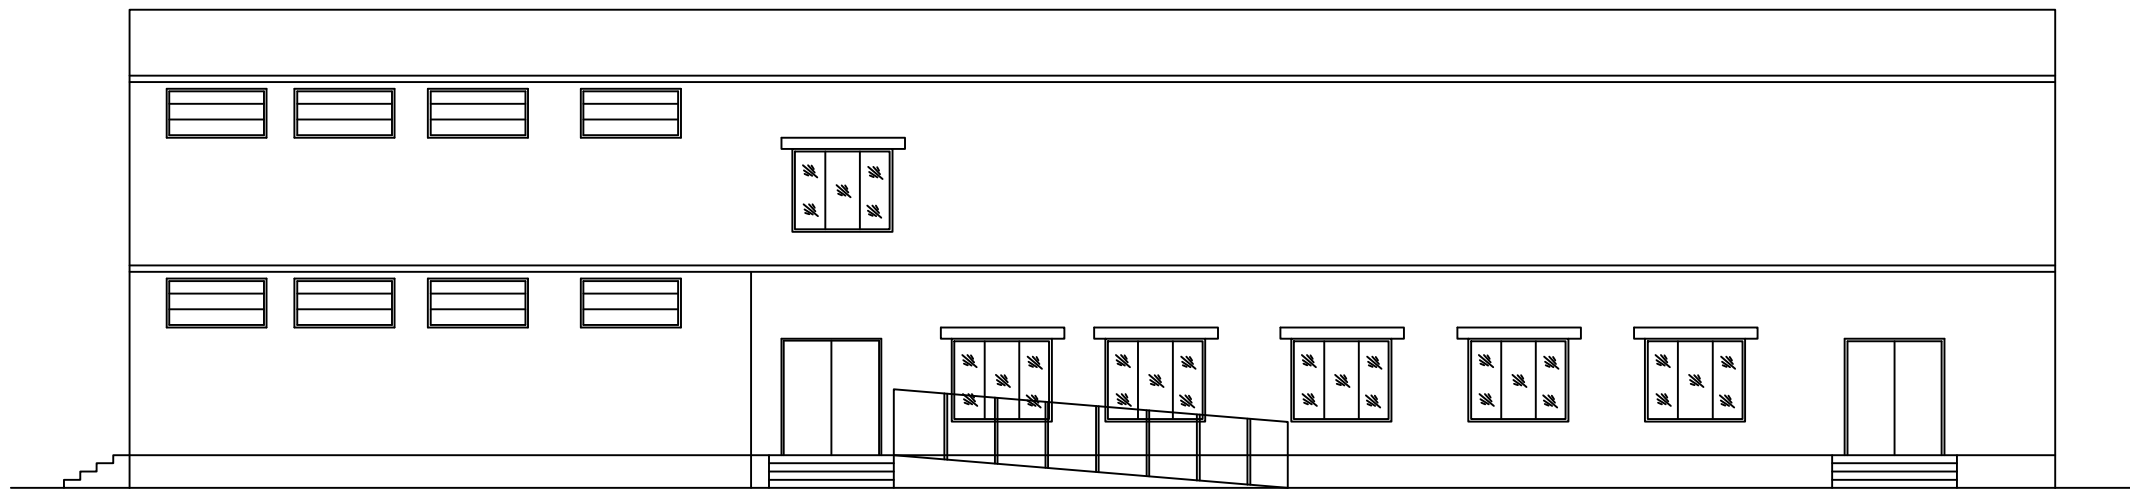


ELEVATION

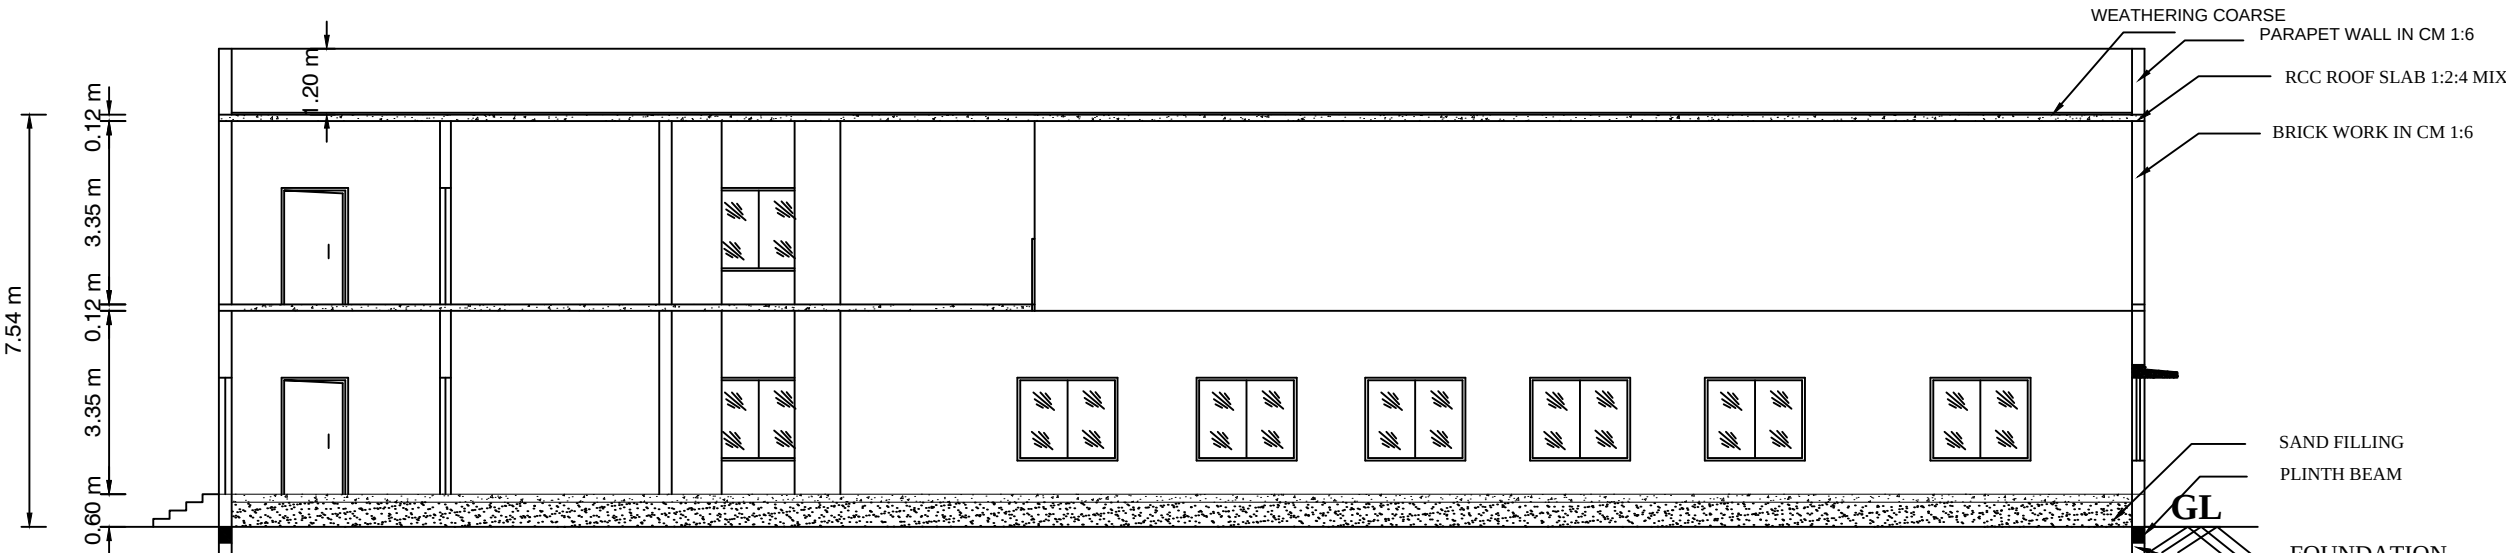

SECTION - JJ


JOINERIES

1.	ROLLING SHUTTER	RS	10'0"X10'0"	3.05X3.05M
2.	ROLLING SHUTTER	RS1	8'0"X8'0"	2.44X2.44M
3.	DOOR	D	4'0"X8'0"	1.22X2.44M
3.	DOOR	D2	2'6"X7'0"	0.61X2.13M
4.	WINDOW	W	6'0"X5'0"	1.83X1.52M
5.	VENTILATOR	V	3'0"X2'0"	0.91X0.61M
6.	VENTILATOR	V1	6'0" X 3'3"	1.83X1.00 M

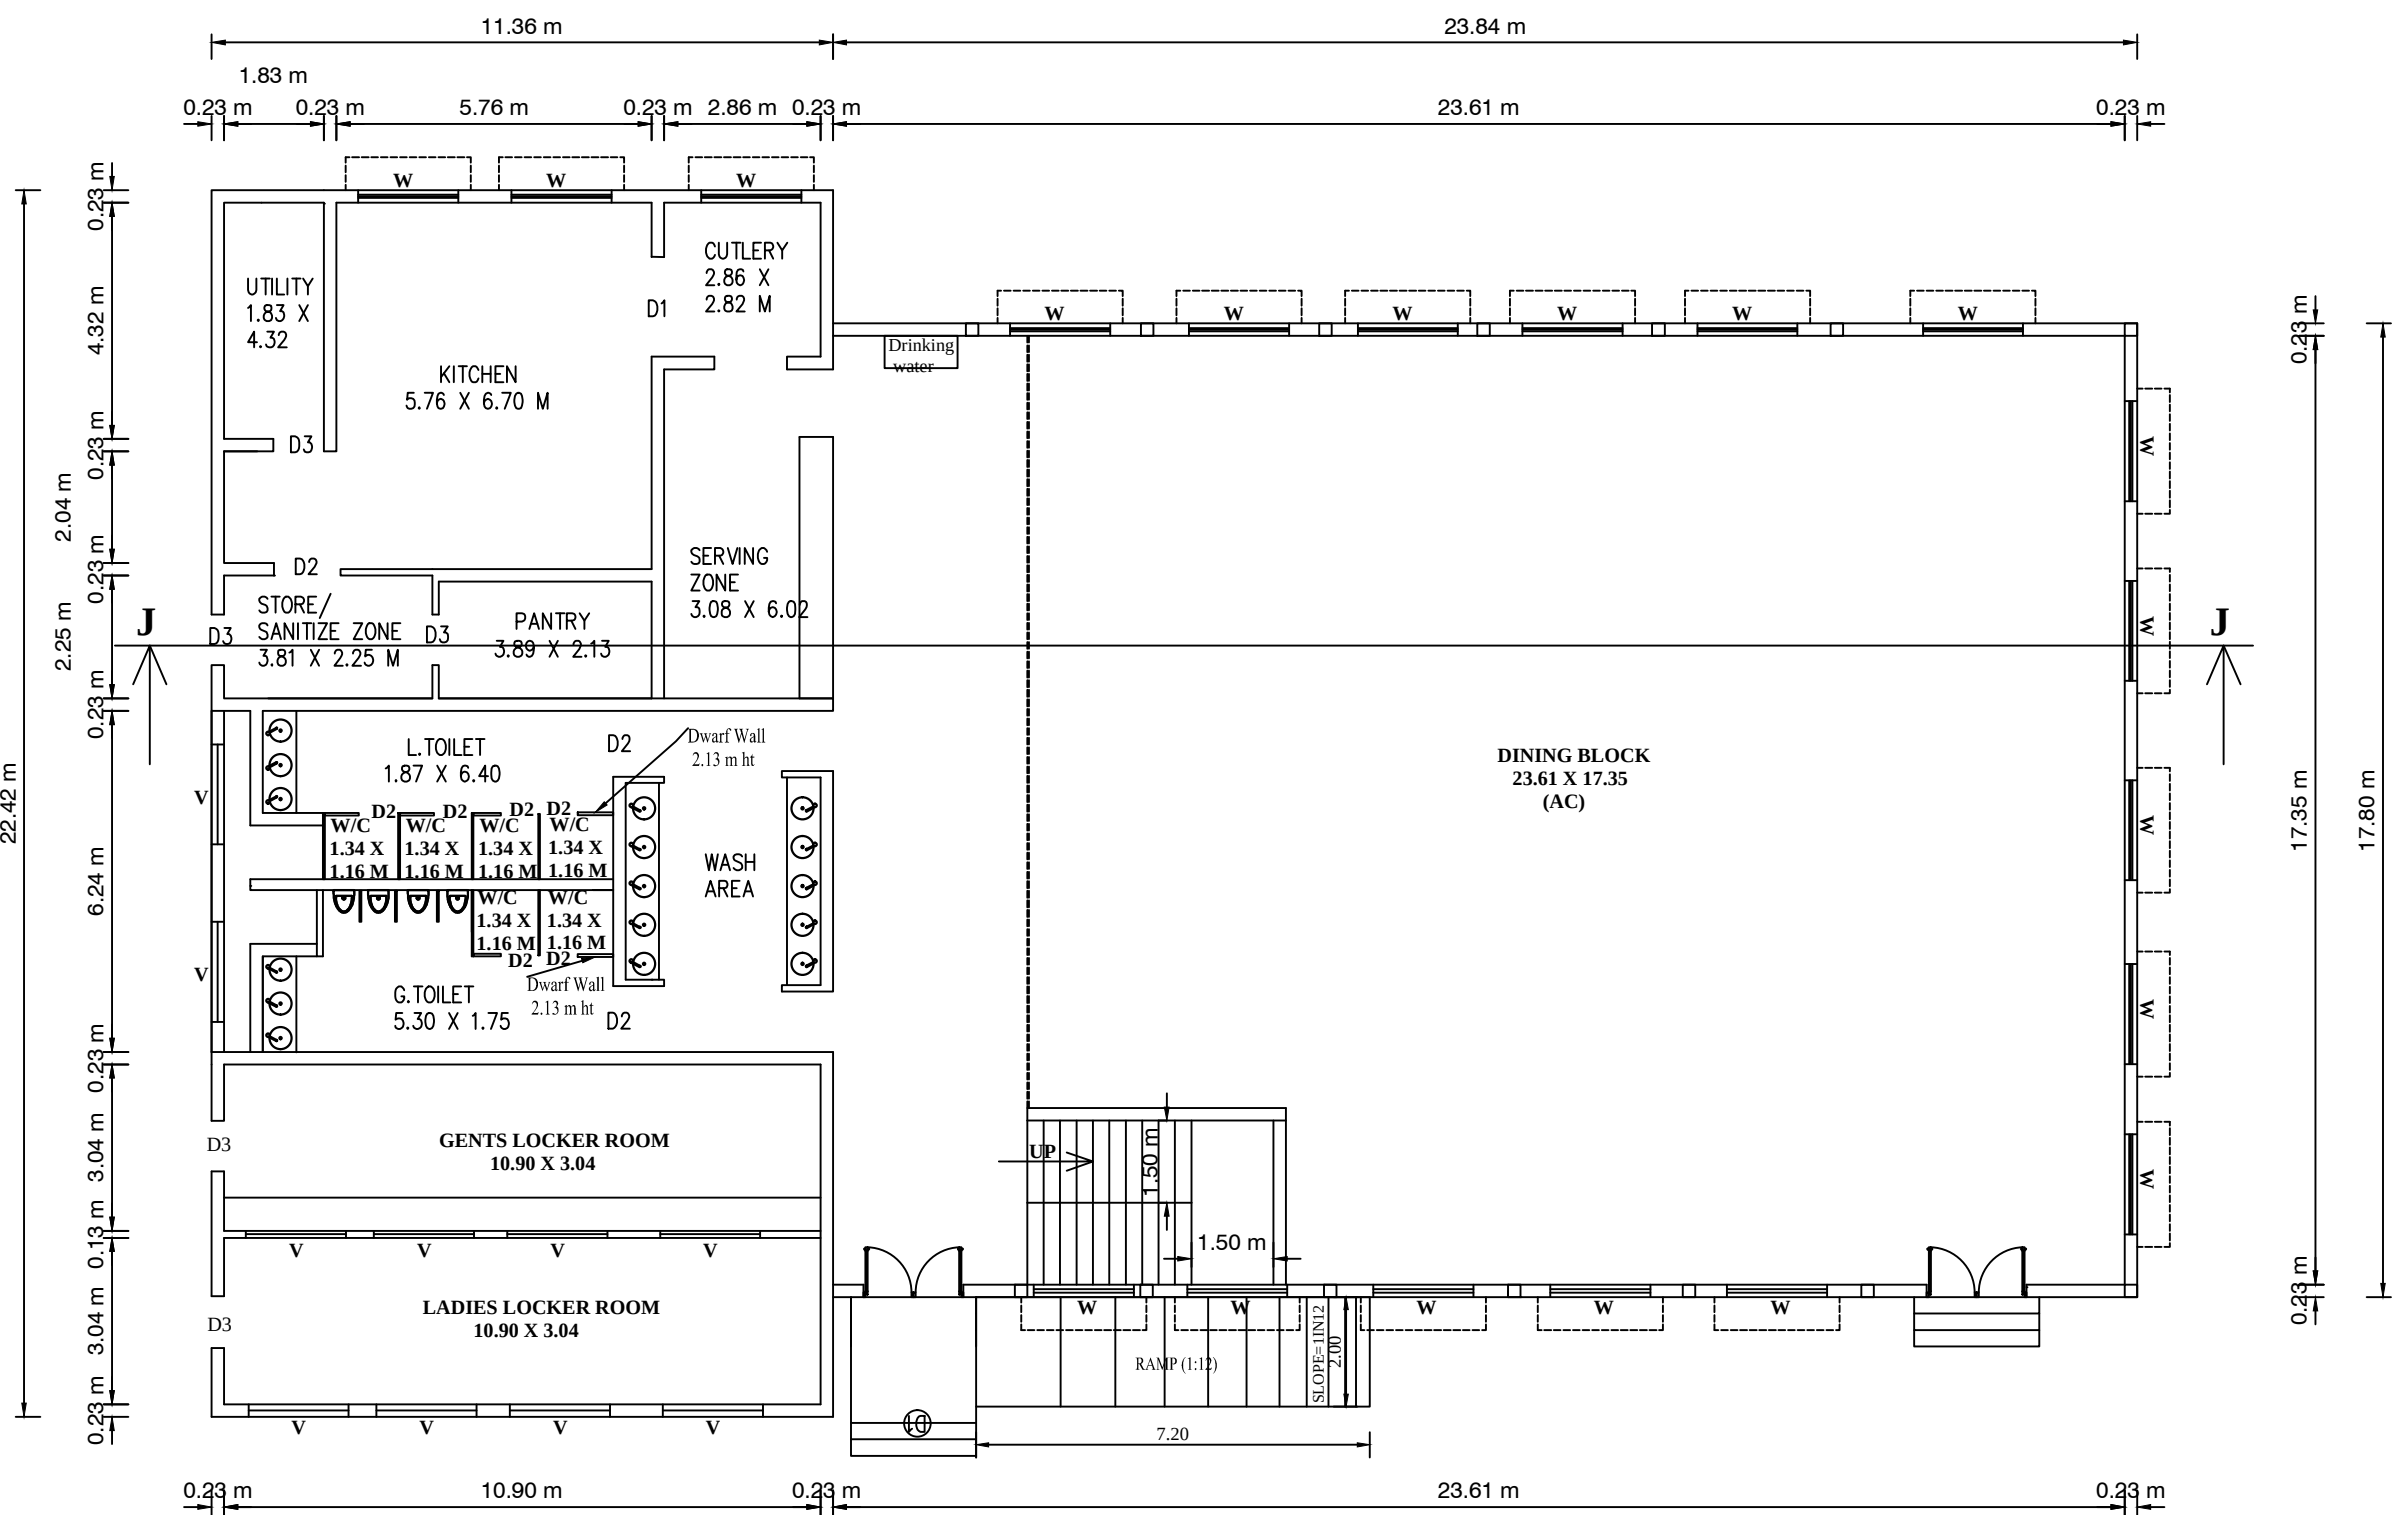

GROUND FLOOR PLAN

BLOCK-3

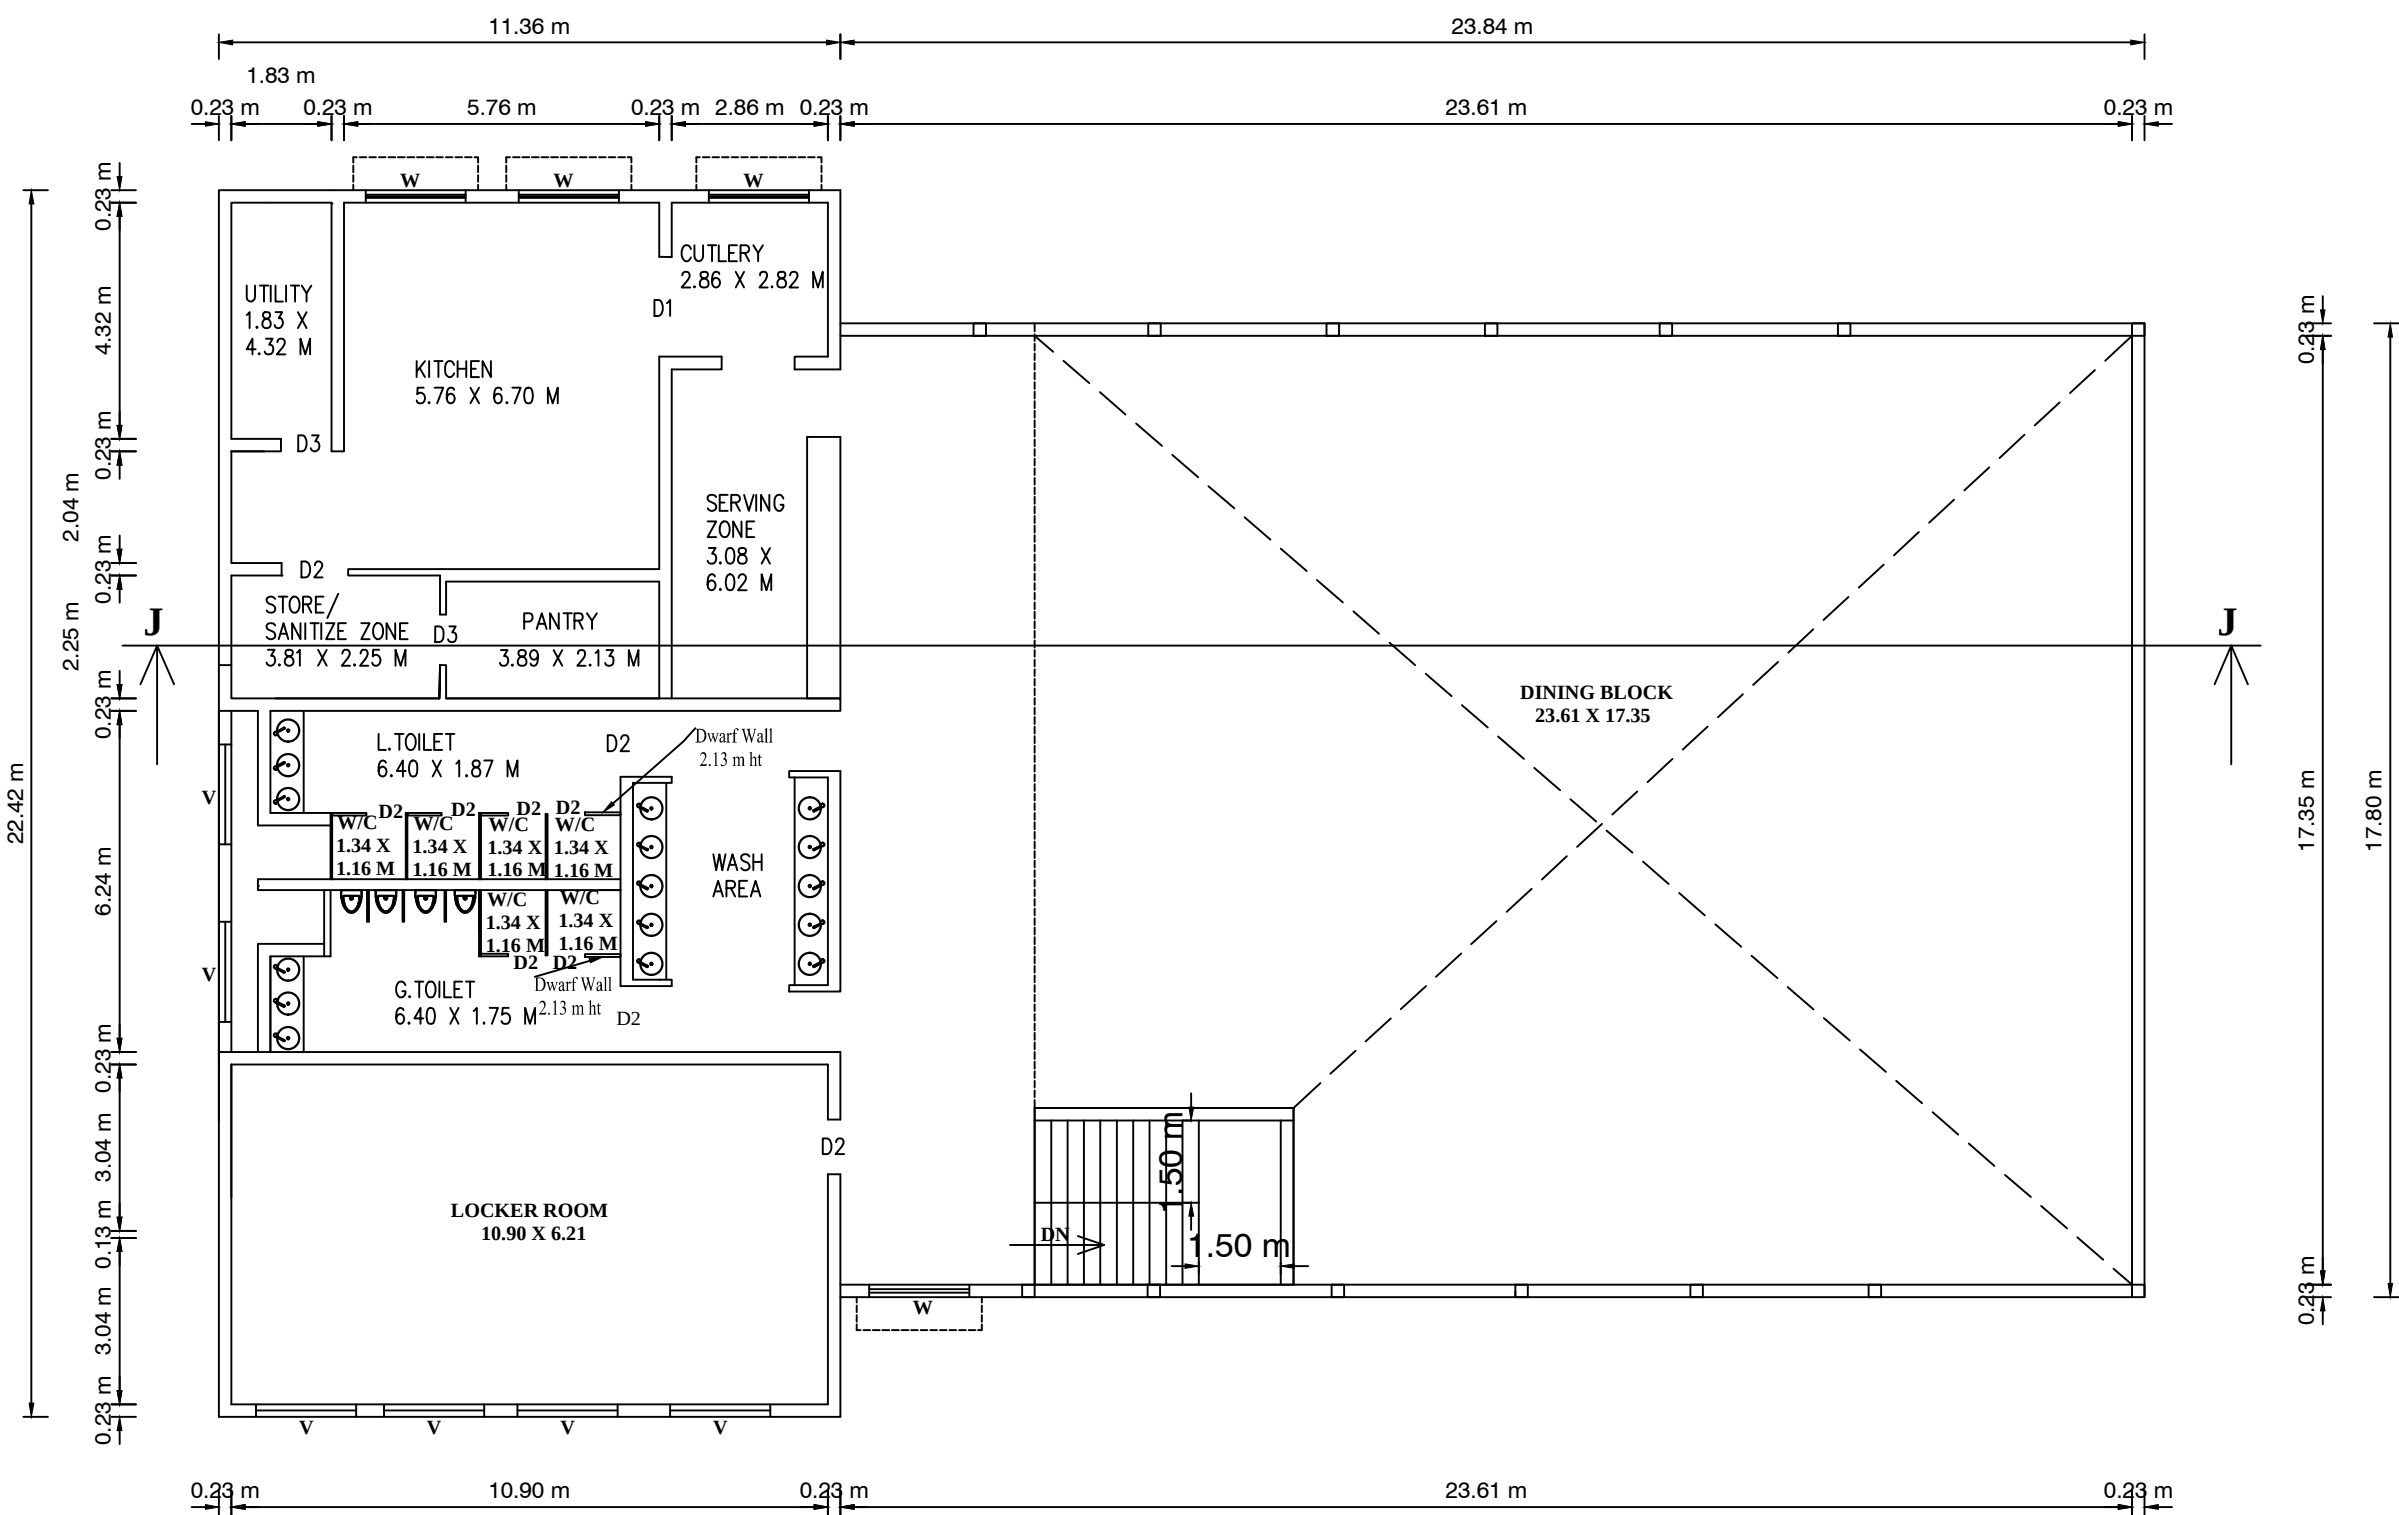

FIRST FLOOR PLAN

BLOCK-3

For BBK LEATHERS (P) LTD.

Managing Director

APPLICANT

Er. V. M. ARCHANAA, M.E.,
Licensed Structural Engineer,
Regd. No: SE/GR-11/CST 2020/30
No. 40, Opposite to NSD Motors,
Gandhi Nagar, Ammor Road,
Chennai - 600 033.

STRUCTURAL ENGINEER

Er. J. MALATHY, M.E.(GEO TECH),
Civil & Registered Geo Tech Engineer,
Reg. No: GT/21/08/001 (DTCP)
No. 55, Phase - III, Vasantham Nagar Extn.,
VALLALAR, VELLORE - 632 009
Mobile: 87782 20955, 95004 82883

GEO TECH

Er. K. KALAISELVAN, D.C.,
V.C.M.C. : RE/05/2019
DTCP : CE/19/05/021
DTCP - RE/CE III/19/07/084
Consulting Engineer & Licensed Surveyor
No.4,10th Cross Street, Bharathi Nagar Extn,
Kallupatti, Vellore (TN) Cell : 96431 64478

CONSTRUCTION ENGINEER

Er. P. RADHA, M.E.(Structural),
Civil/Registered Engineer-Grade-II,
Reg.No: RE/GR-11/22/05/103, (DTCP),
No. 65, Phase-III, Vasantham Nagar Extn.,
VALLALAR, VELLORE-632009
Mobile: 87782 20956, 95004 82883

LICENSED ENGINEER

PLAN SHOWING THE PROPOSED CONSTRUCTION OF SHEET ROOF INDUSTRIAL BUILDING

(ANNEXURE -VI ,GREEN CATEGORY , S.NO-15)


AT S.F.NO: 287(PART), PLOT NO: 14, SIPCOT PHASE - I, VANAPADI VILLAGE,

WALAJAH TALUK, RANIPET DISTRICT.

SHEET NO: 4/9

ALL DIMENSIONS ARE IN METRE.

B.P / D.T.C.P No : 411/2024

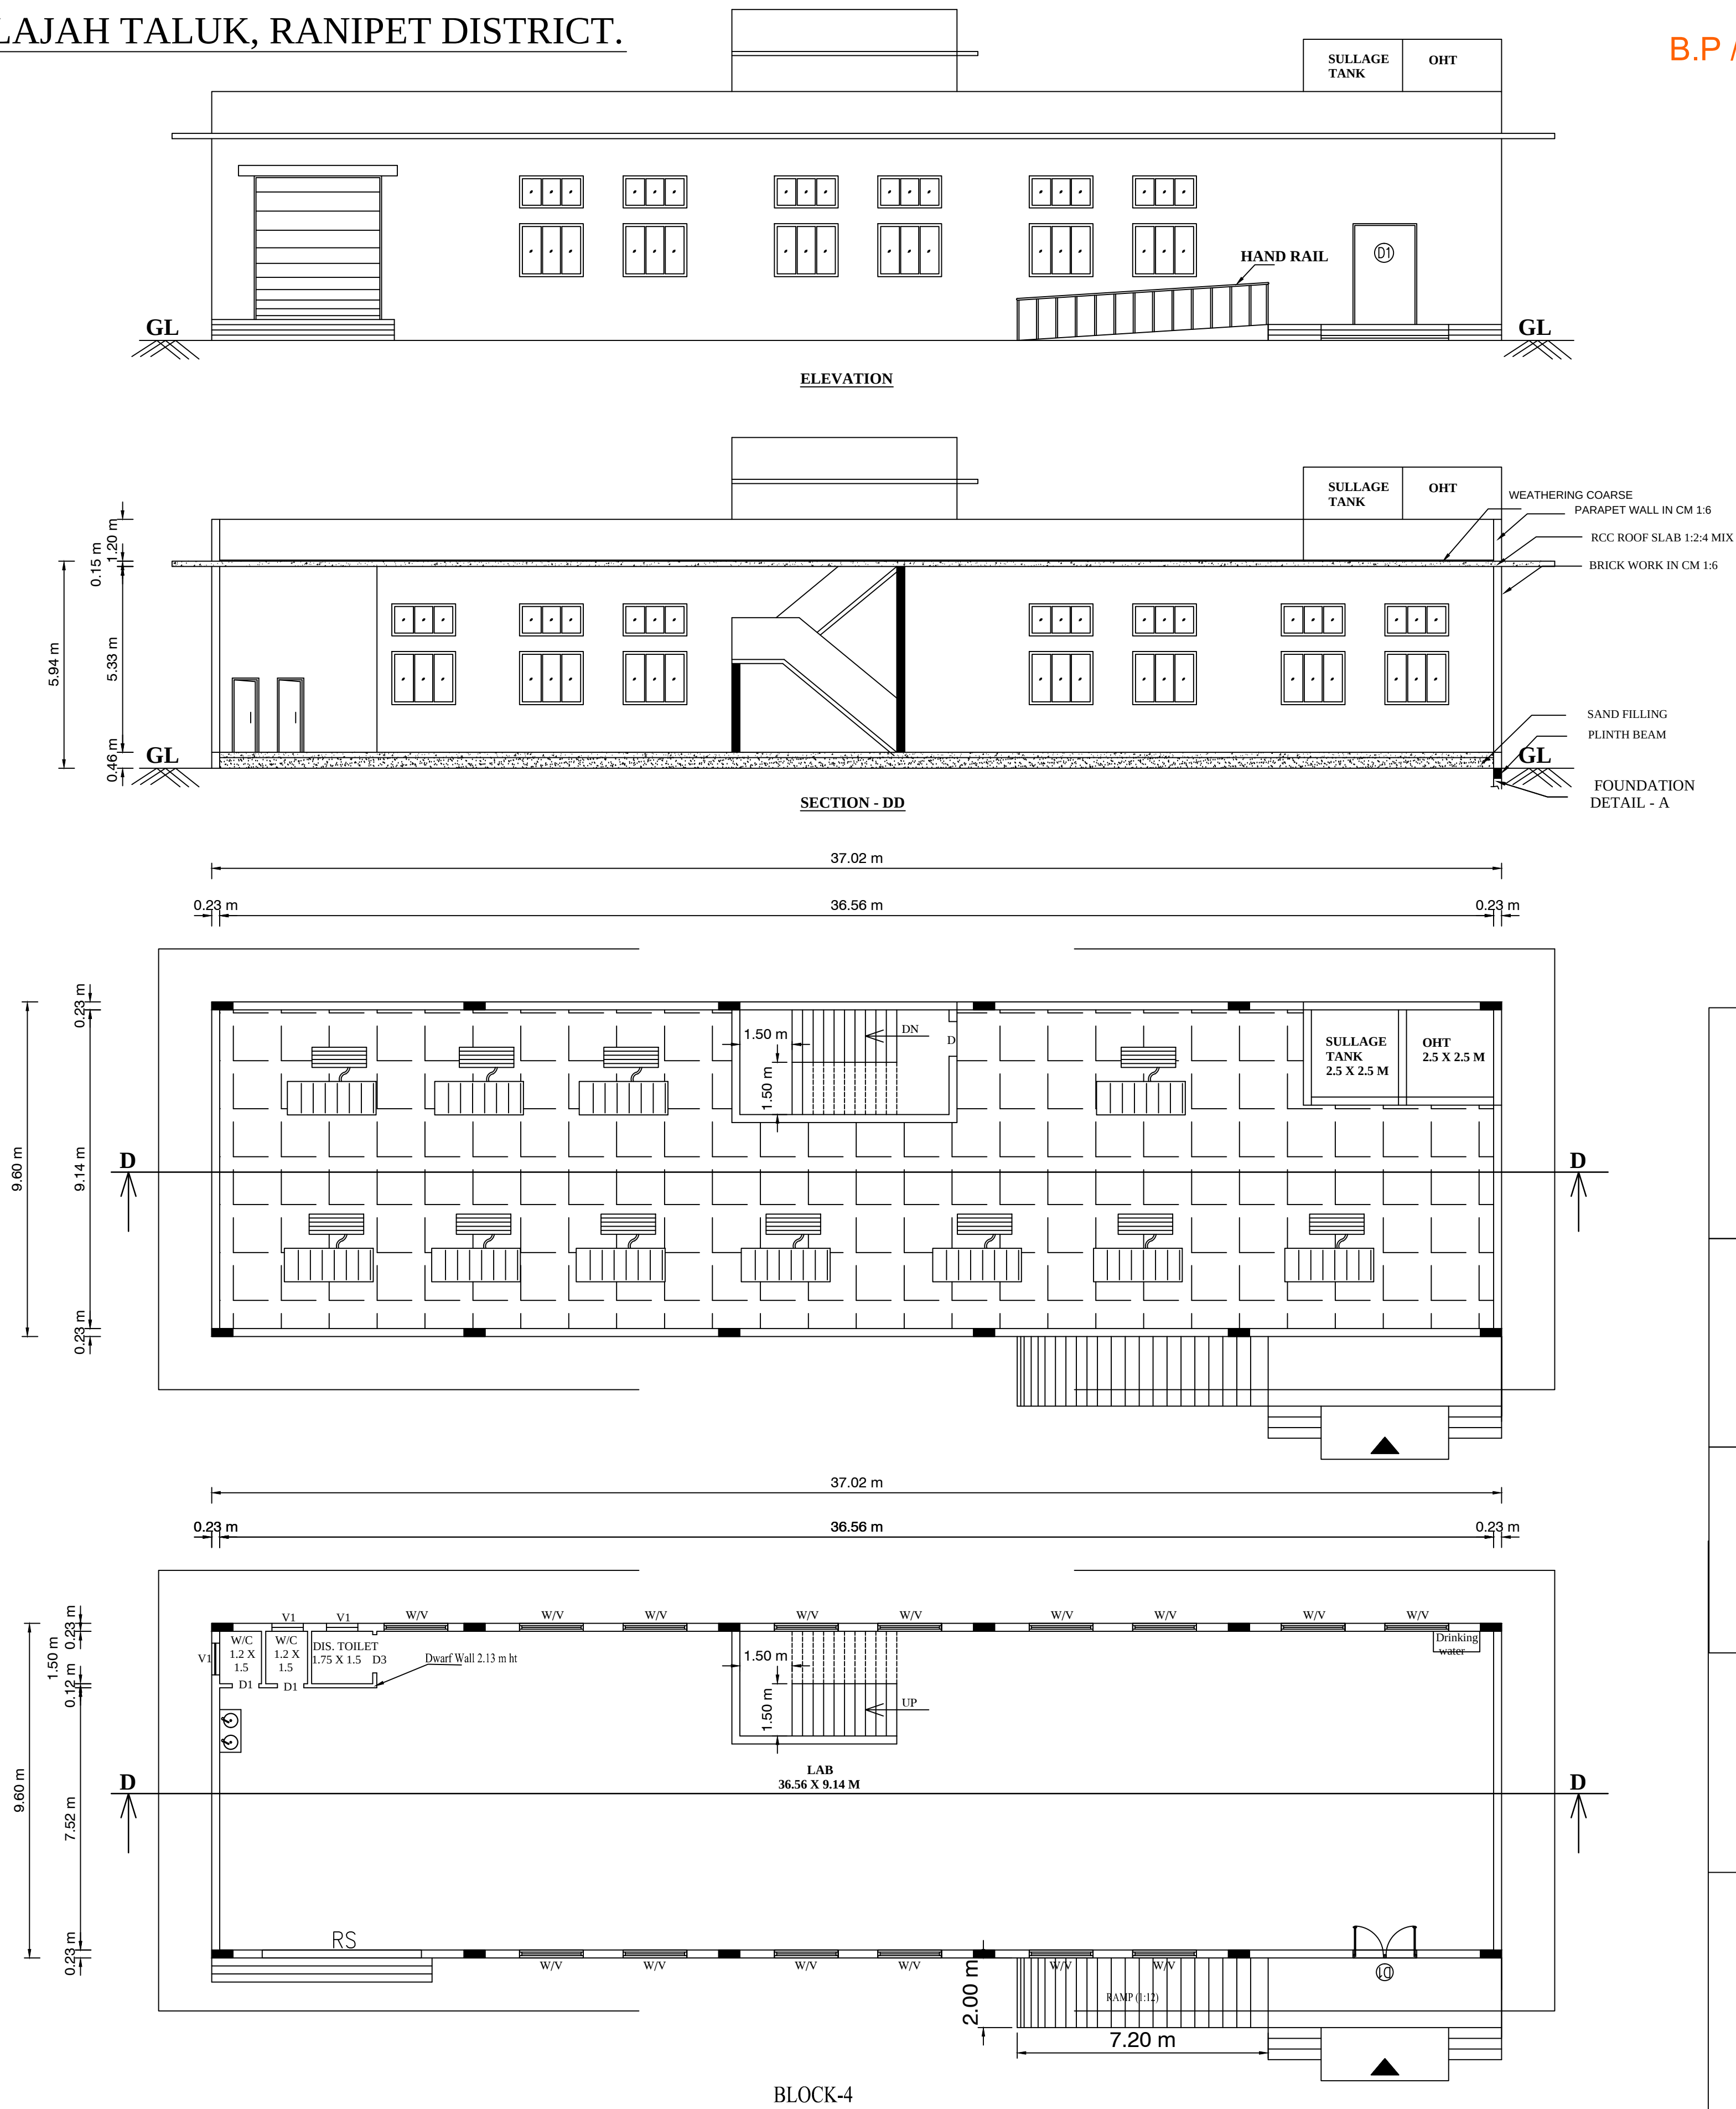

JOINERIES				
1.	ROLLING SHUTTER RS	10'0"X10'0"	3.05X3.05M	
2.	ROLLING SHUTTER RS1	8'0"X8'0"	2.44X2.44M	
3.	DOOR	D	4'0"X8'0"	1.22X2.44M
3.	DOOR	D2	2'6"X7'0"	0.61X2.13M
4.	WINDOW	W	6'0"X5'0"	1.83X1.52M
5.	VENTILATOR	V	3'0"X2'0"	0.91X0.61M
6.	VENTILATOR	V1	6'0" X 3'3"	1.83X1.00 M

For BBK LEATHERS (P) LTD.

Managing Director

APPLICANT

V. M. Archanah
Er. V. M. ARCHANAA, M.E.,
Licensed Structural Engineer,
Regd. No : SE/GR-11/OCT 2020/30
No. 40, Opposite to NSD Motors,
Gandhi Nagar, Ammor Road,
Vellore - 532 513.
Mobile : 76243 20581, 763870 1137

STRUCTURAL ENGINEER

Malathy J
Er. J. MALATHY, M.E(GEOTECH),
Govt. Registered Geo Tech Engineer,
Reg. No : GTA/21/08/001 (DTCP)
No. 66, Phase - III, Vasantham Nagar Extn.,
VALLALAR, VELLORE - 532 009
Mobile : 87782 20956, 95004 82883

GEO TECH

K. Kalai
Er. K. KALAISELVAN, DCE,
VCMC : RE/05/7/2019
DTCP : CE/19/05/021
DTCP - REC/11/19/07/084
Consulting Engineer & Licensed Surveyor
No.4, 10th Cross Street, Bharathi Nagar Extn.,
Kallipadi, Vellore (TN) Cell : 98431 94475

CONSTRUCTION ENGINEER

P. P. Radha
Er. P. RADHA, M.E(Structural)
Govt. Registered Engineer- Grade-II,
Reg No: RE/GR-11/22/05/103, (DTCP),
No. 66, Phase-III, Vasantham Nagar Extn.,
VALLALAR, VELLORE-532009
Mobile: 87782 20956, 95004 82883

LICENSED ENGINEER

PLAN SHOWING THE PROPOSED CONSTRUCTION OF SHEET ROOF INDUSTRIAL BUILDING (ANNEXURE -VI ,GREEN CATEGORY , S.NO-15)



AT S.F.NO: 287(PART), PLOT NO: 14, SIPCOT PHASE - I, VANAPADI VILLAGE,

WALAJAH TALUK, RANIPET DISTRICT.

ALL DIMENSIONS ARE IN METRE.

SHEET NO: 5/9

B.P / D.T.C.P No : 411/2024

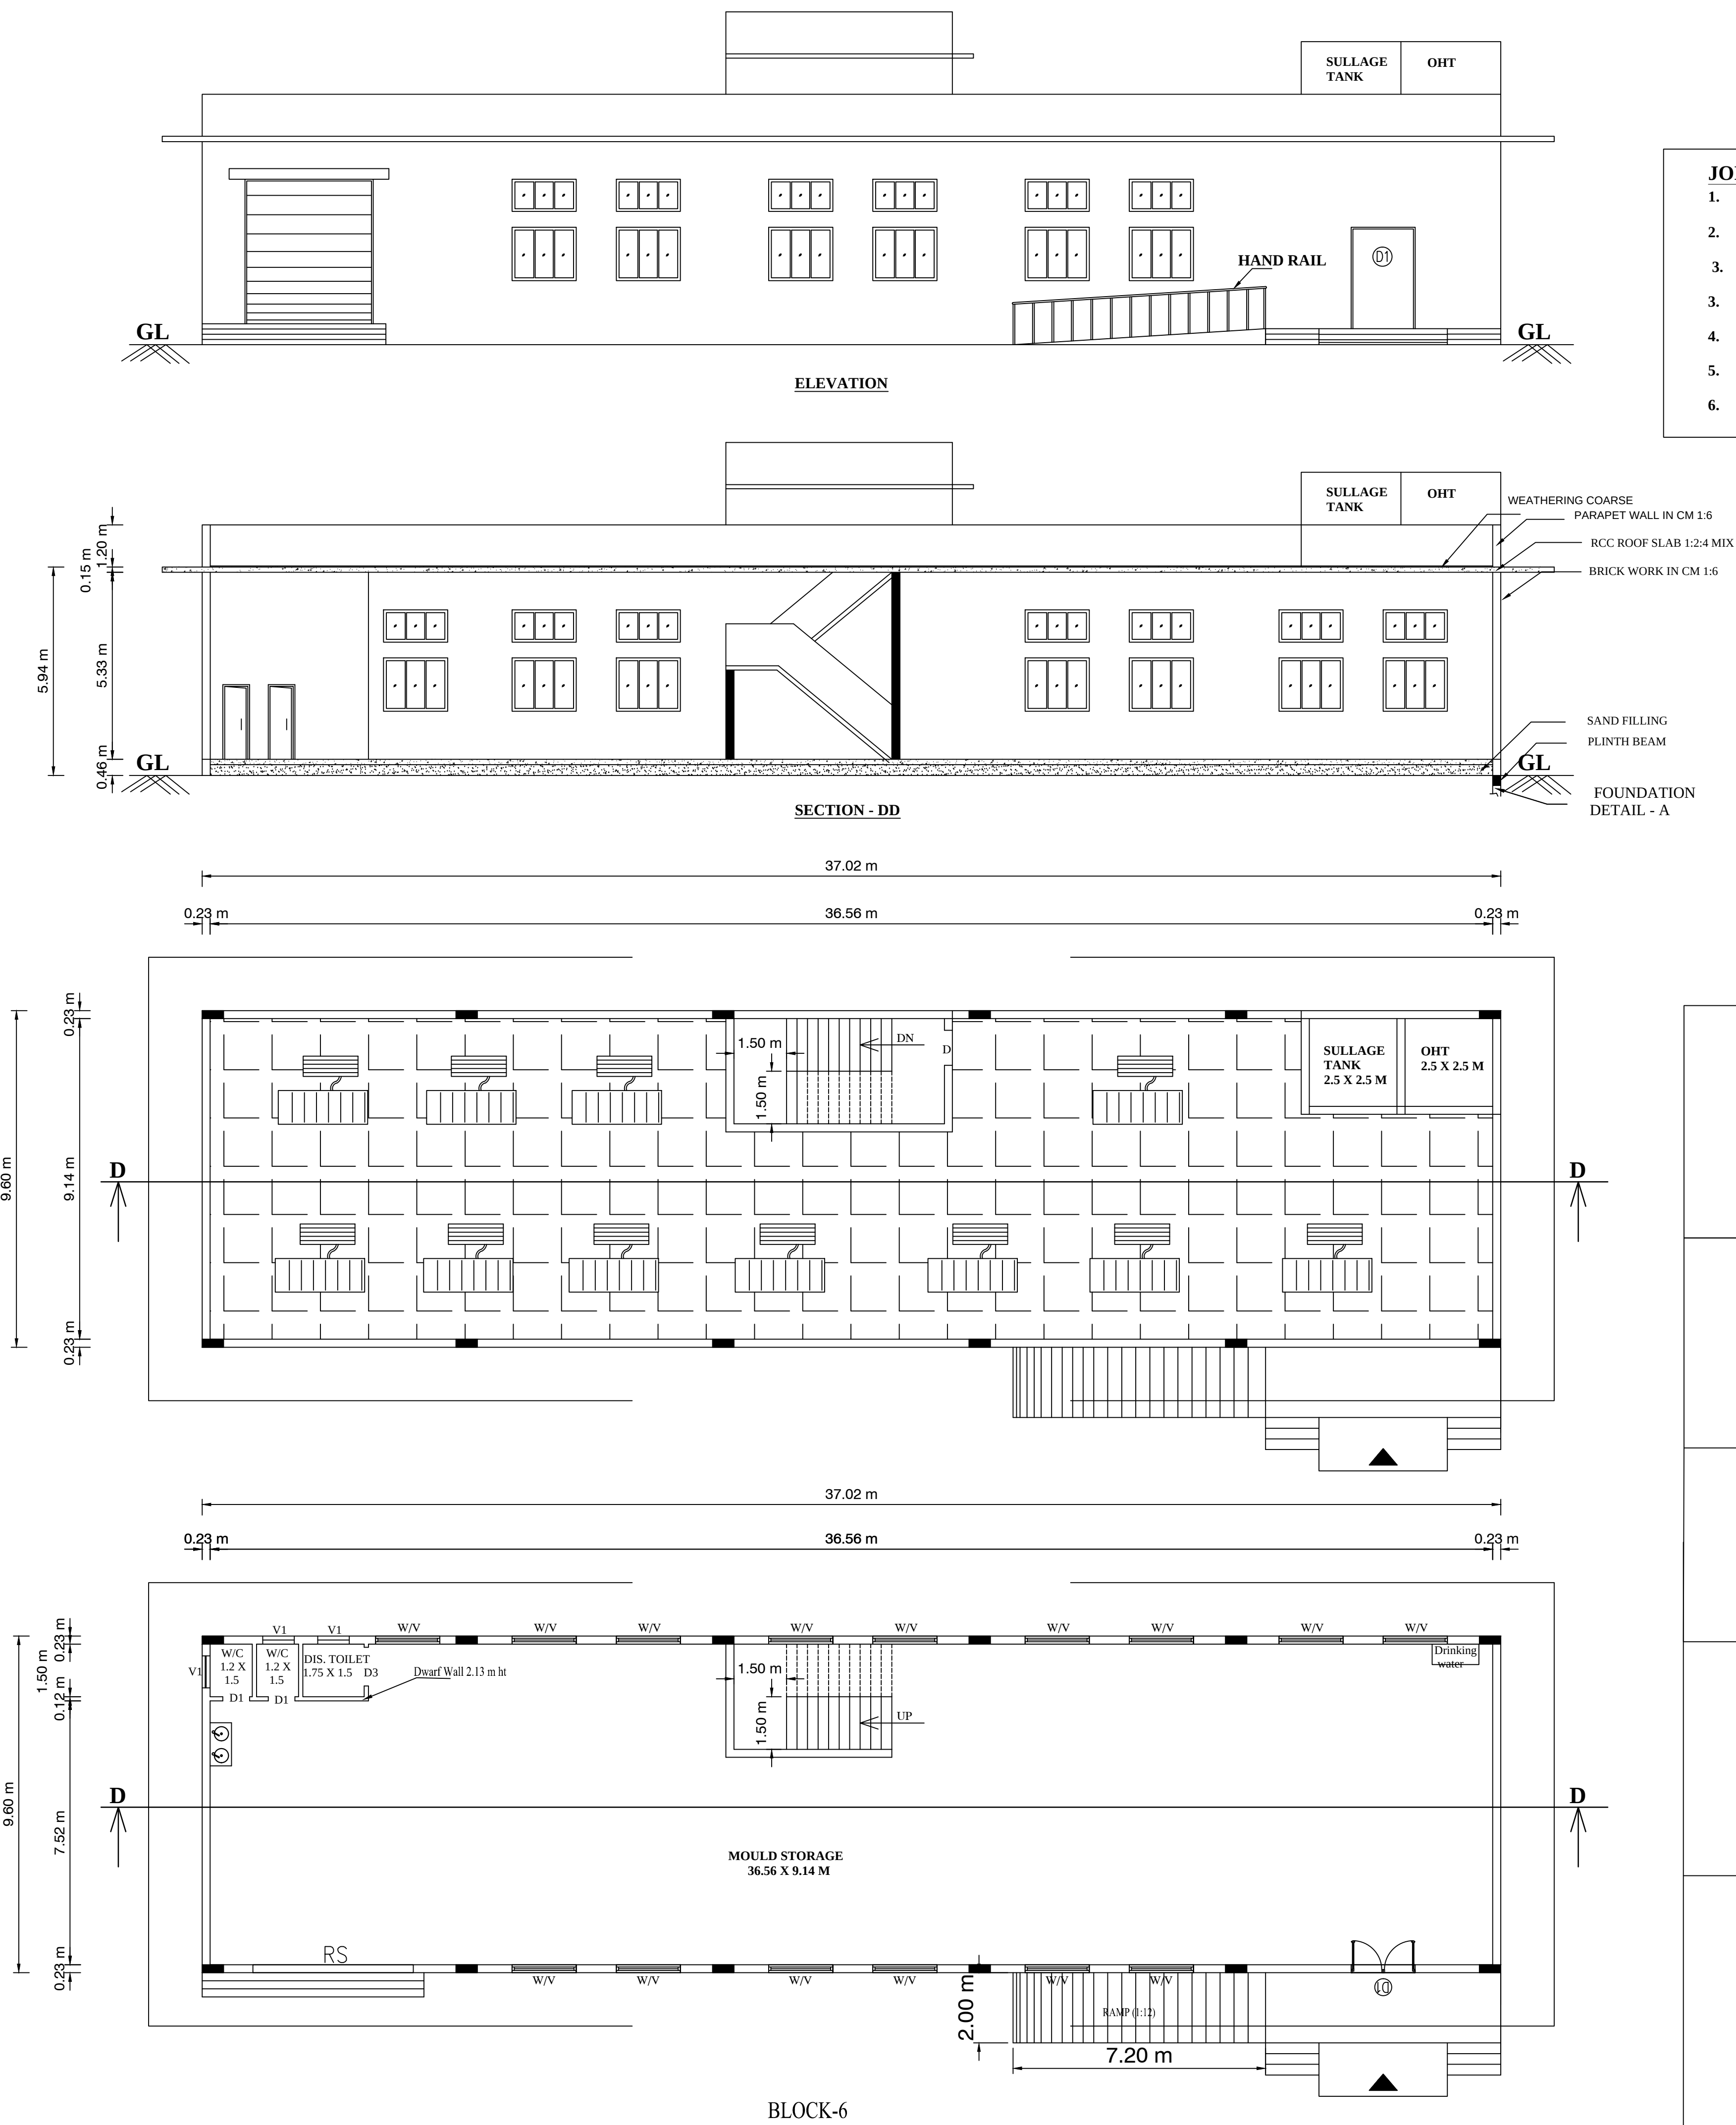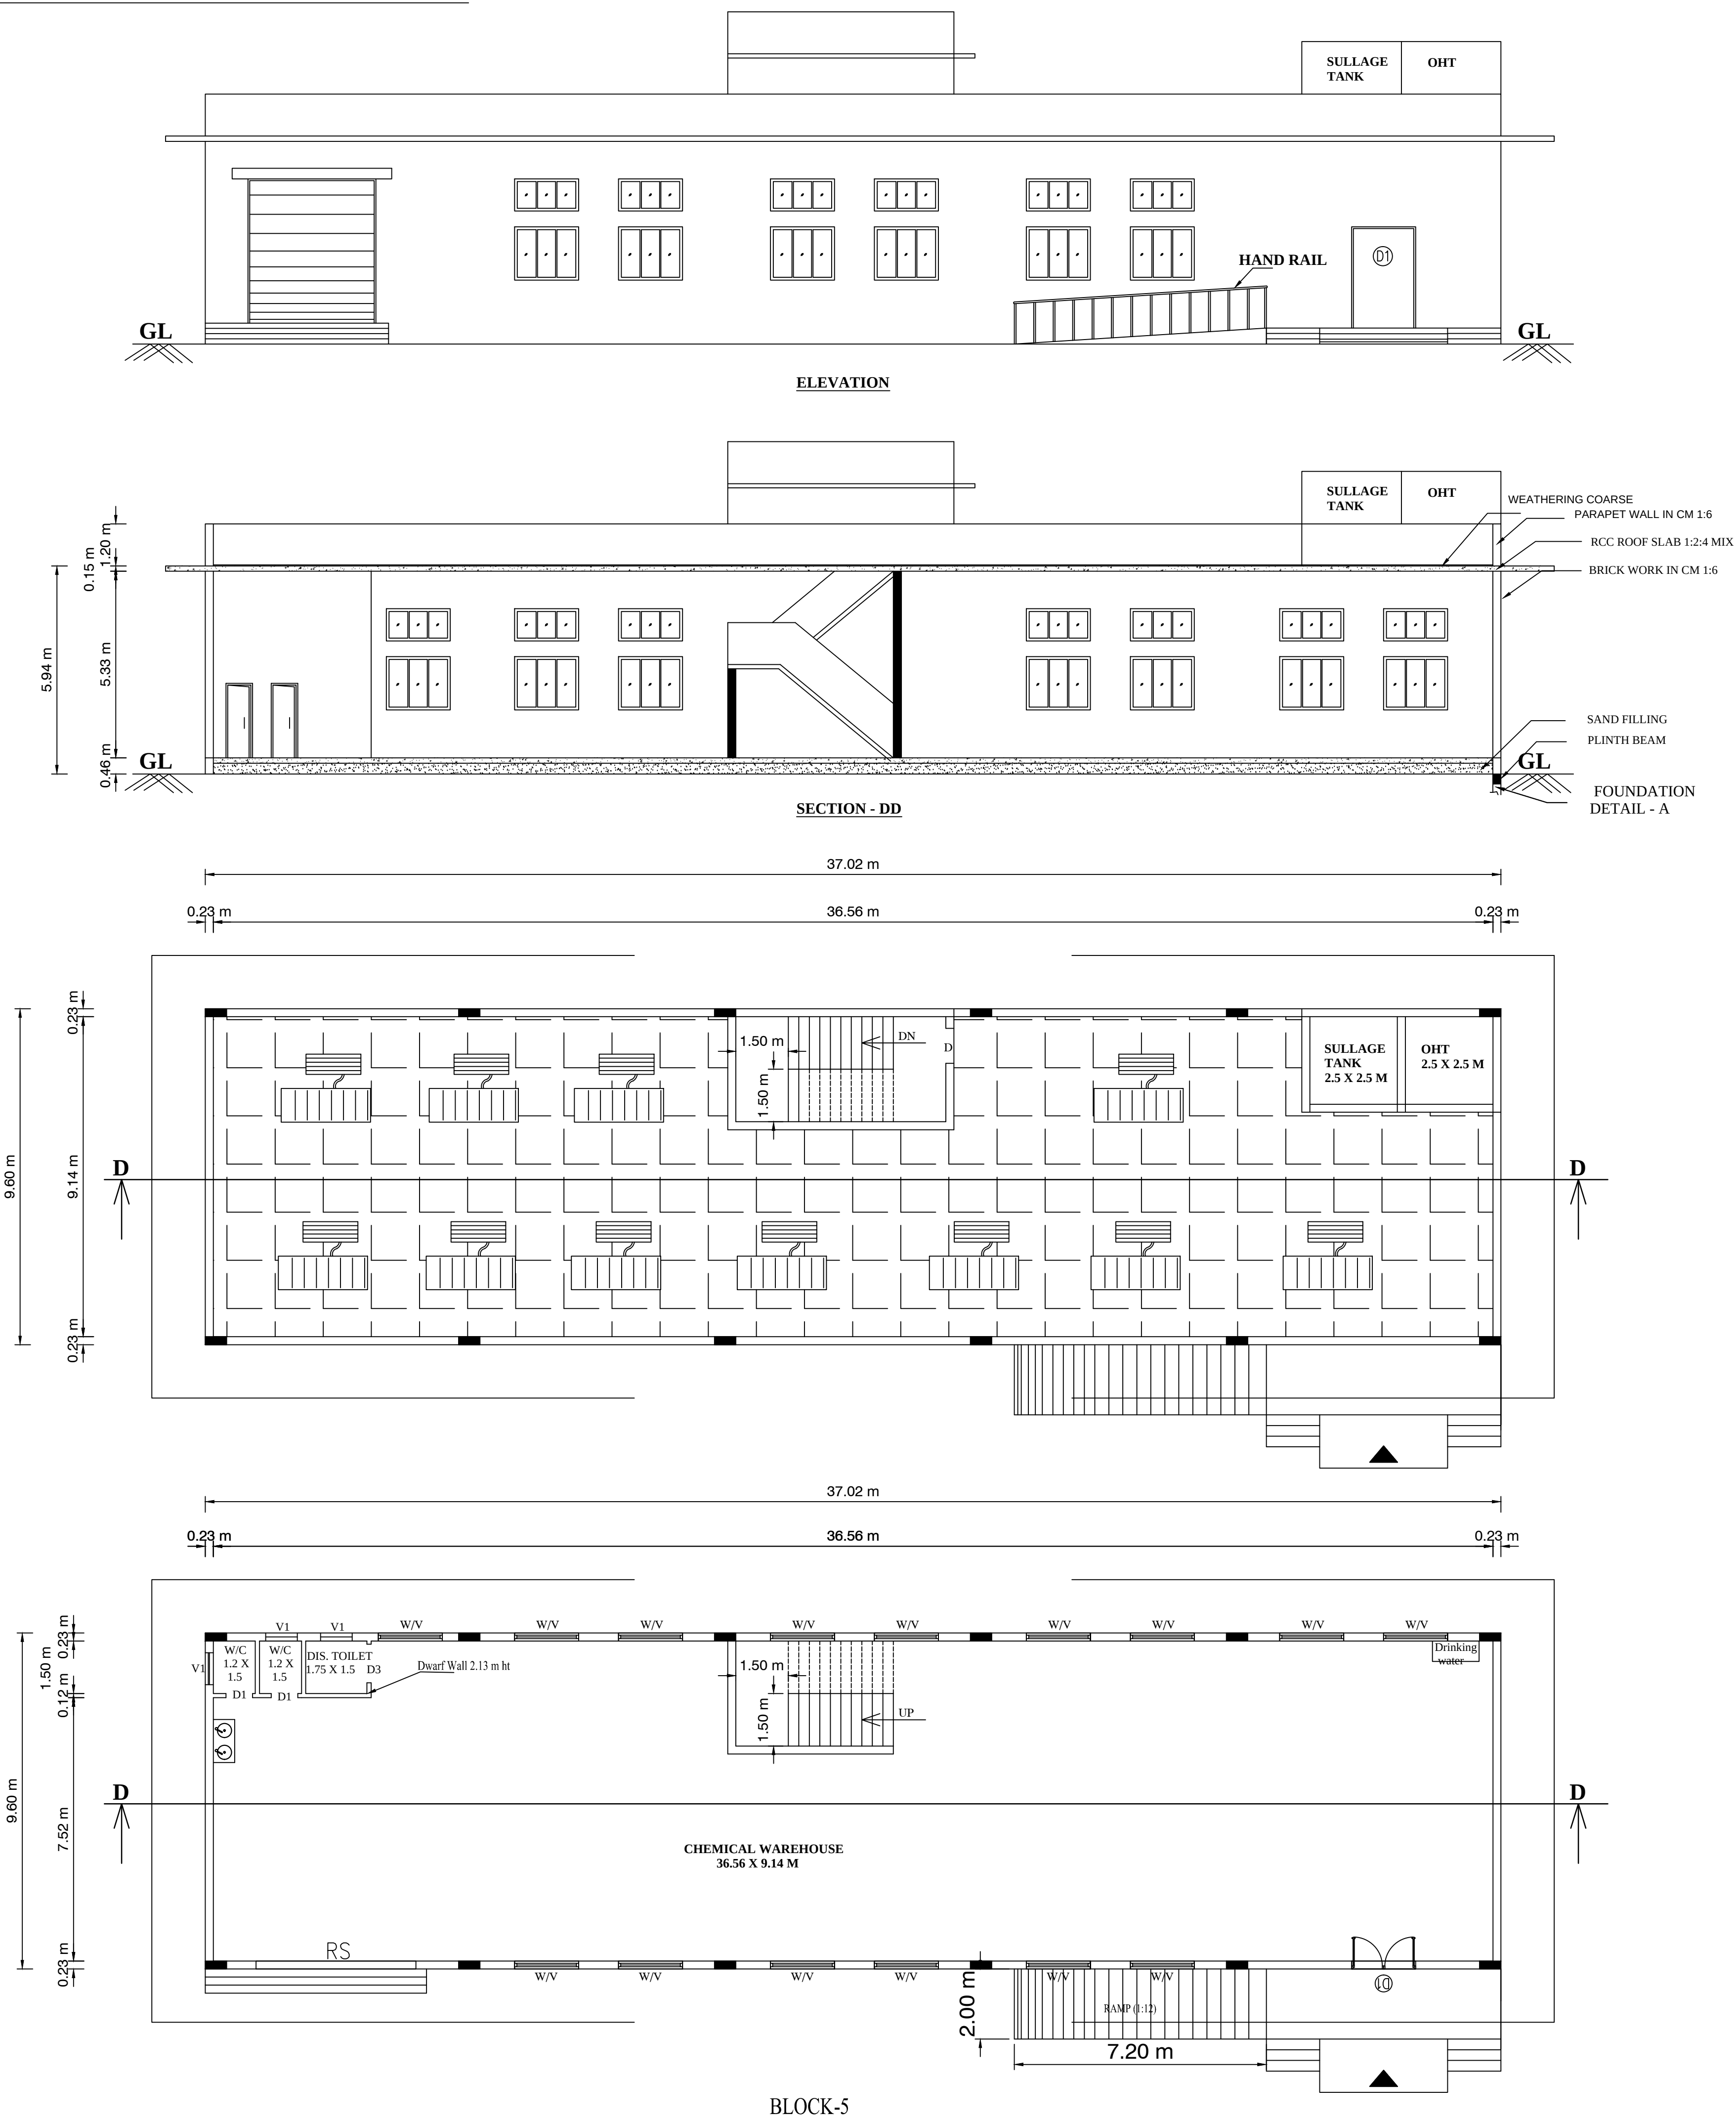

JOINERIES				
1.	ROLLING SHUTTER	RS	10'0"X10'0"	3.05X3.05M
2.	ROLLING SHUTTER	RS1	8'0"X8'0"	2.44X2.44M
3.	DOOR	D	4'0"X8'0"	1.22X2.44M
3.	DOOR	D2	2'6"X7'0"	0.61X2.13M
4.	WINDOW	W	6'0"X5'0"	1.83X1.52M
5.	VENTILATOR	V	3'0"X2'0"	0.91X0.61M
6.	VENTILATOR	V1	6'0" X 3'3"	1.83X1.00 M

For BBK LEATHERS (P) LTD.
Managing Director

APPLICANT

Er. V. M. ARCHANAA, M.E.,
Licensed Structural Engineer,
Regd. No: SE-GR-11/01/2020/30
No. 40, Opposite to NSD Motors,
Gandhi Nagar, Ammooor Road,
Vellore - 632 513.
Mobile: 98431 64477

STRUCTURAL ENGINEER

Er. J. MALATHY, M.E.GEOTECH,
Govt. Registered Geo Tech Engineer,
Reg. No: ST-2/08/001 (DTP)
No. 85, Phase - III, Vennambal Nagar Estt.,
VALLALAR, VELLORE - 632 009
Mobile: 87762 20956, 85004 82883

GEO TECH

Er. K. KALAISELVAN, D.E.,
VCMG : RE/05/2019
DTP : CE/16/0001
DTP - RE/Gr III/19/07/084
Consulting Engineer & Licensed Surveyor
No.4, 10th Cross Street, Bharathi Nagar Estt,
Kallipadi, Vellore (D) Cell : 98431 64477

CONSTRUCTION ENGINEER

Er. P. RADHA, M.E.(Structural),
Govt. Registered Engineer - Grade II,
Reg No: RE-GR-11/22/001/03 (DTP),
No. 68, Phase-III, Vennambal Nagar Estt.,
VALLALAR VELLORE 632009
Mobile: 87762 20956, 85004 82883

LICENSED ENGINEER

PLAN SHOWING THE PROPOSED CONSTRUCTION OF SHEET ROOF INDUSTRIAL BUILDING (ANNEXURE -VI ,GREEN CATEGORY , S.NO-15)



AT S.F.NO: 287(PART), PLOT NO: 14, SIPCOT PHASE - I, VANAPADI VILLAGE,

WALAJAH TALUK, RANIPET DISTRICT.

ALL DIMENSIONS ARE IN METRE.

B.P / D.T.C.P No : 411/2024

SHEET NO: 6/9

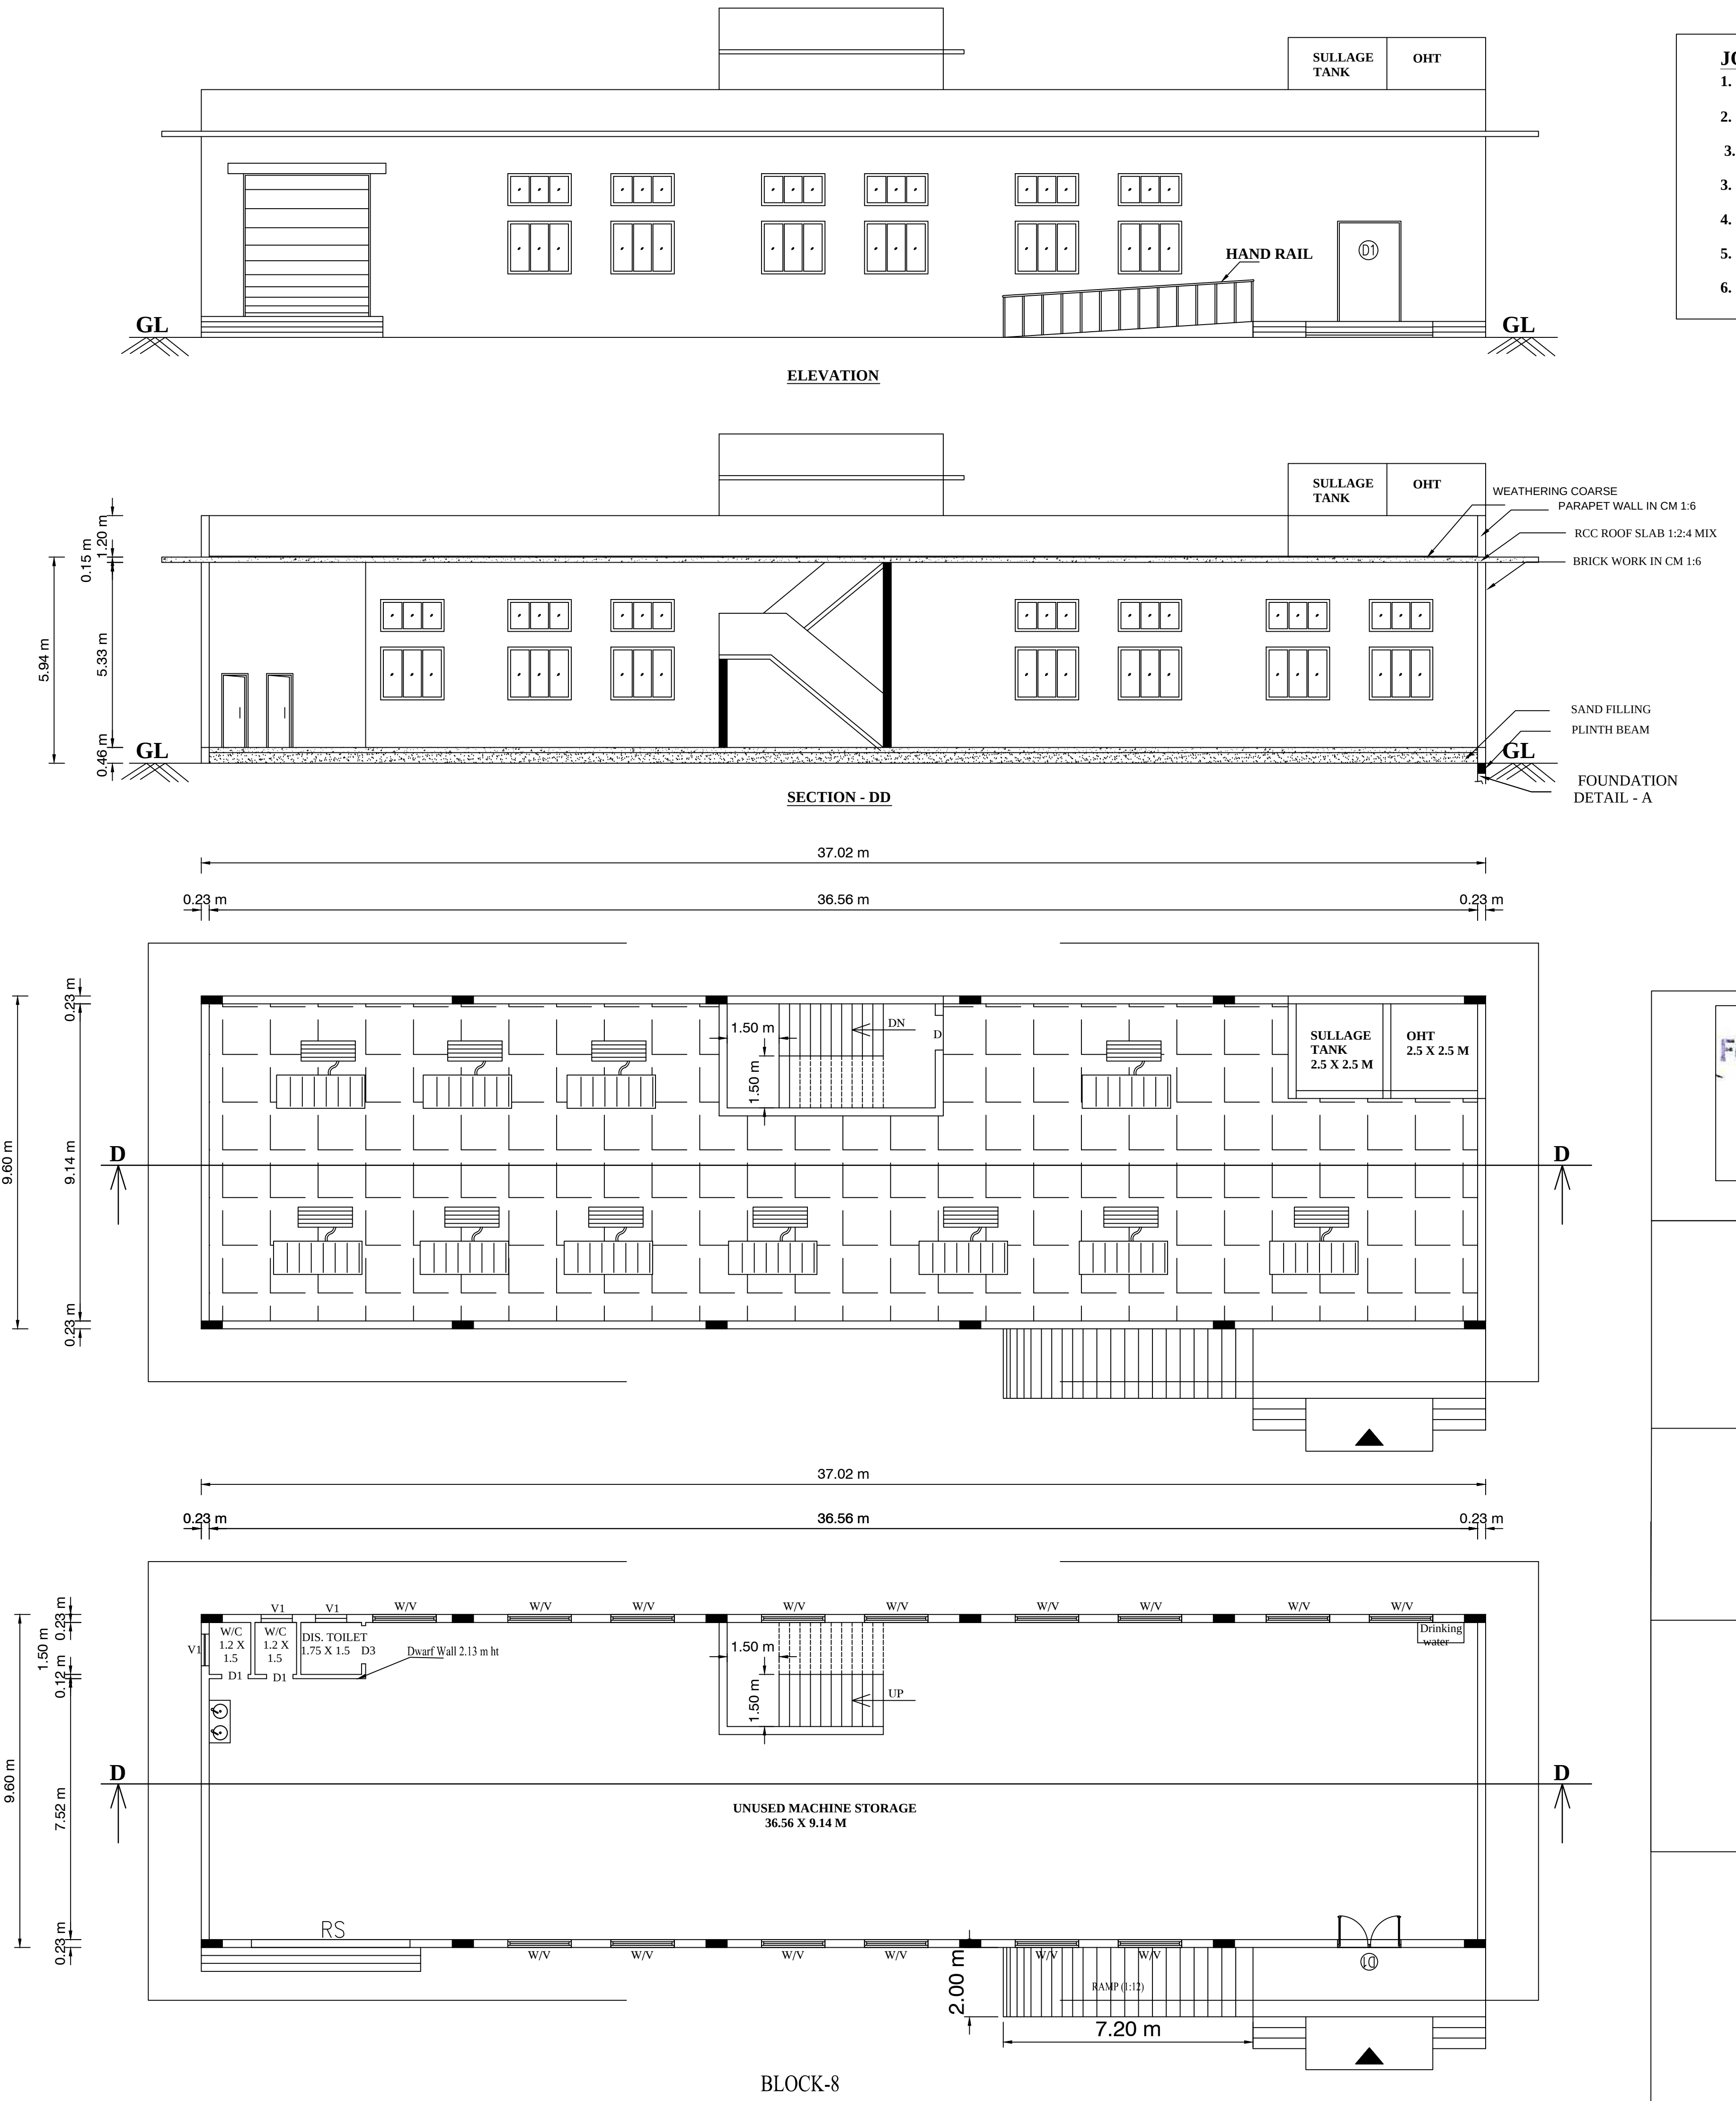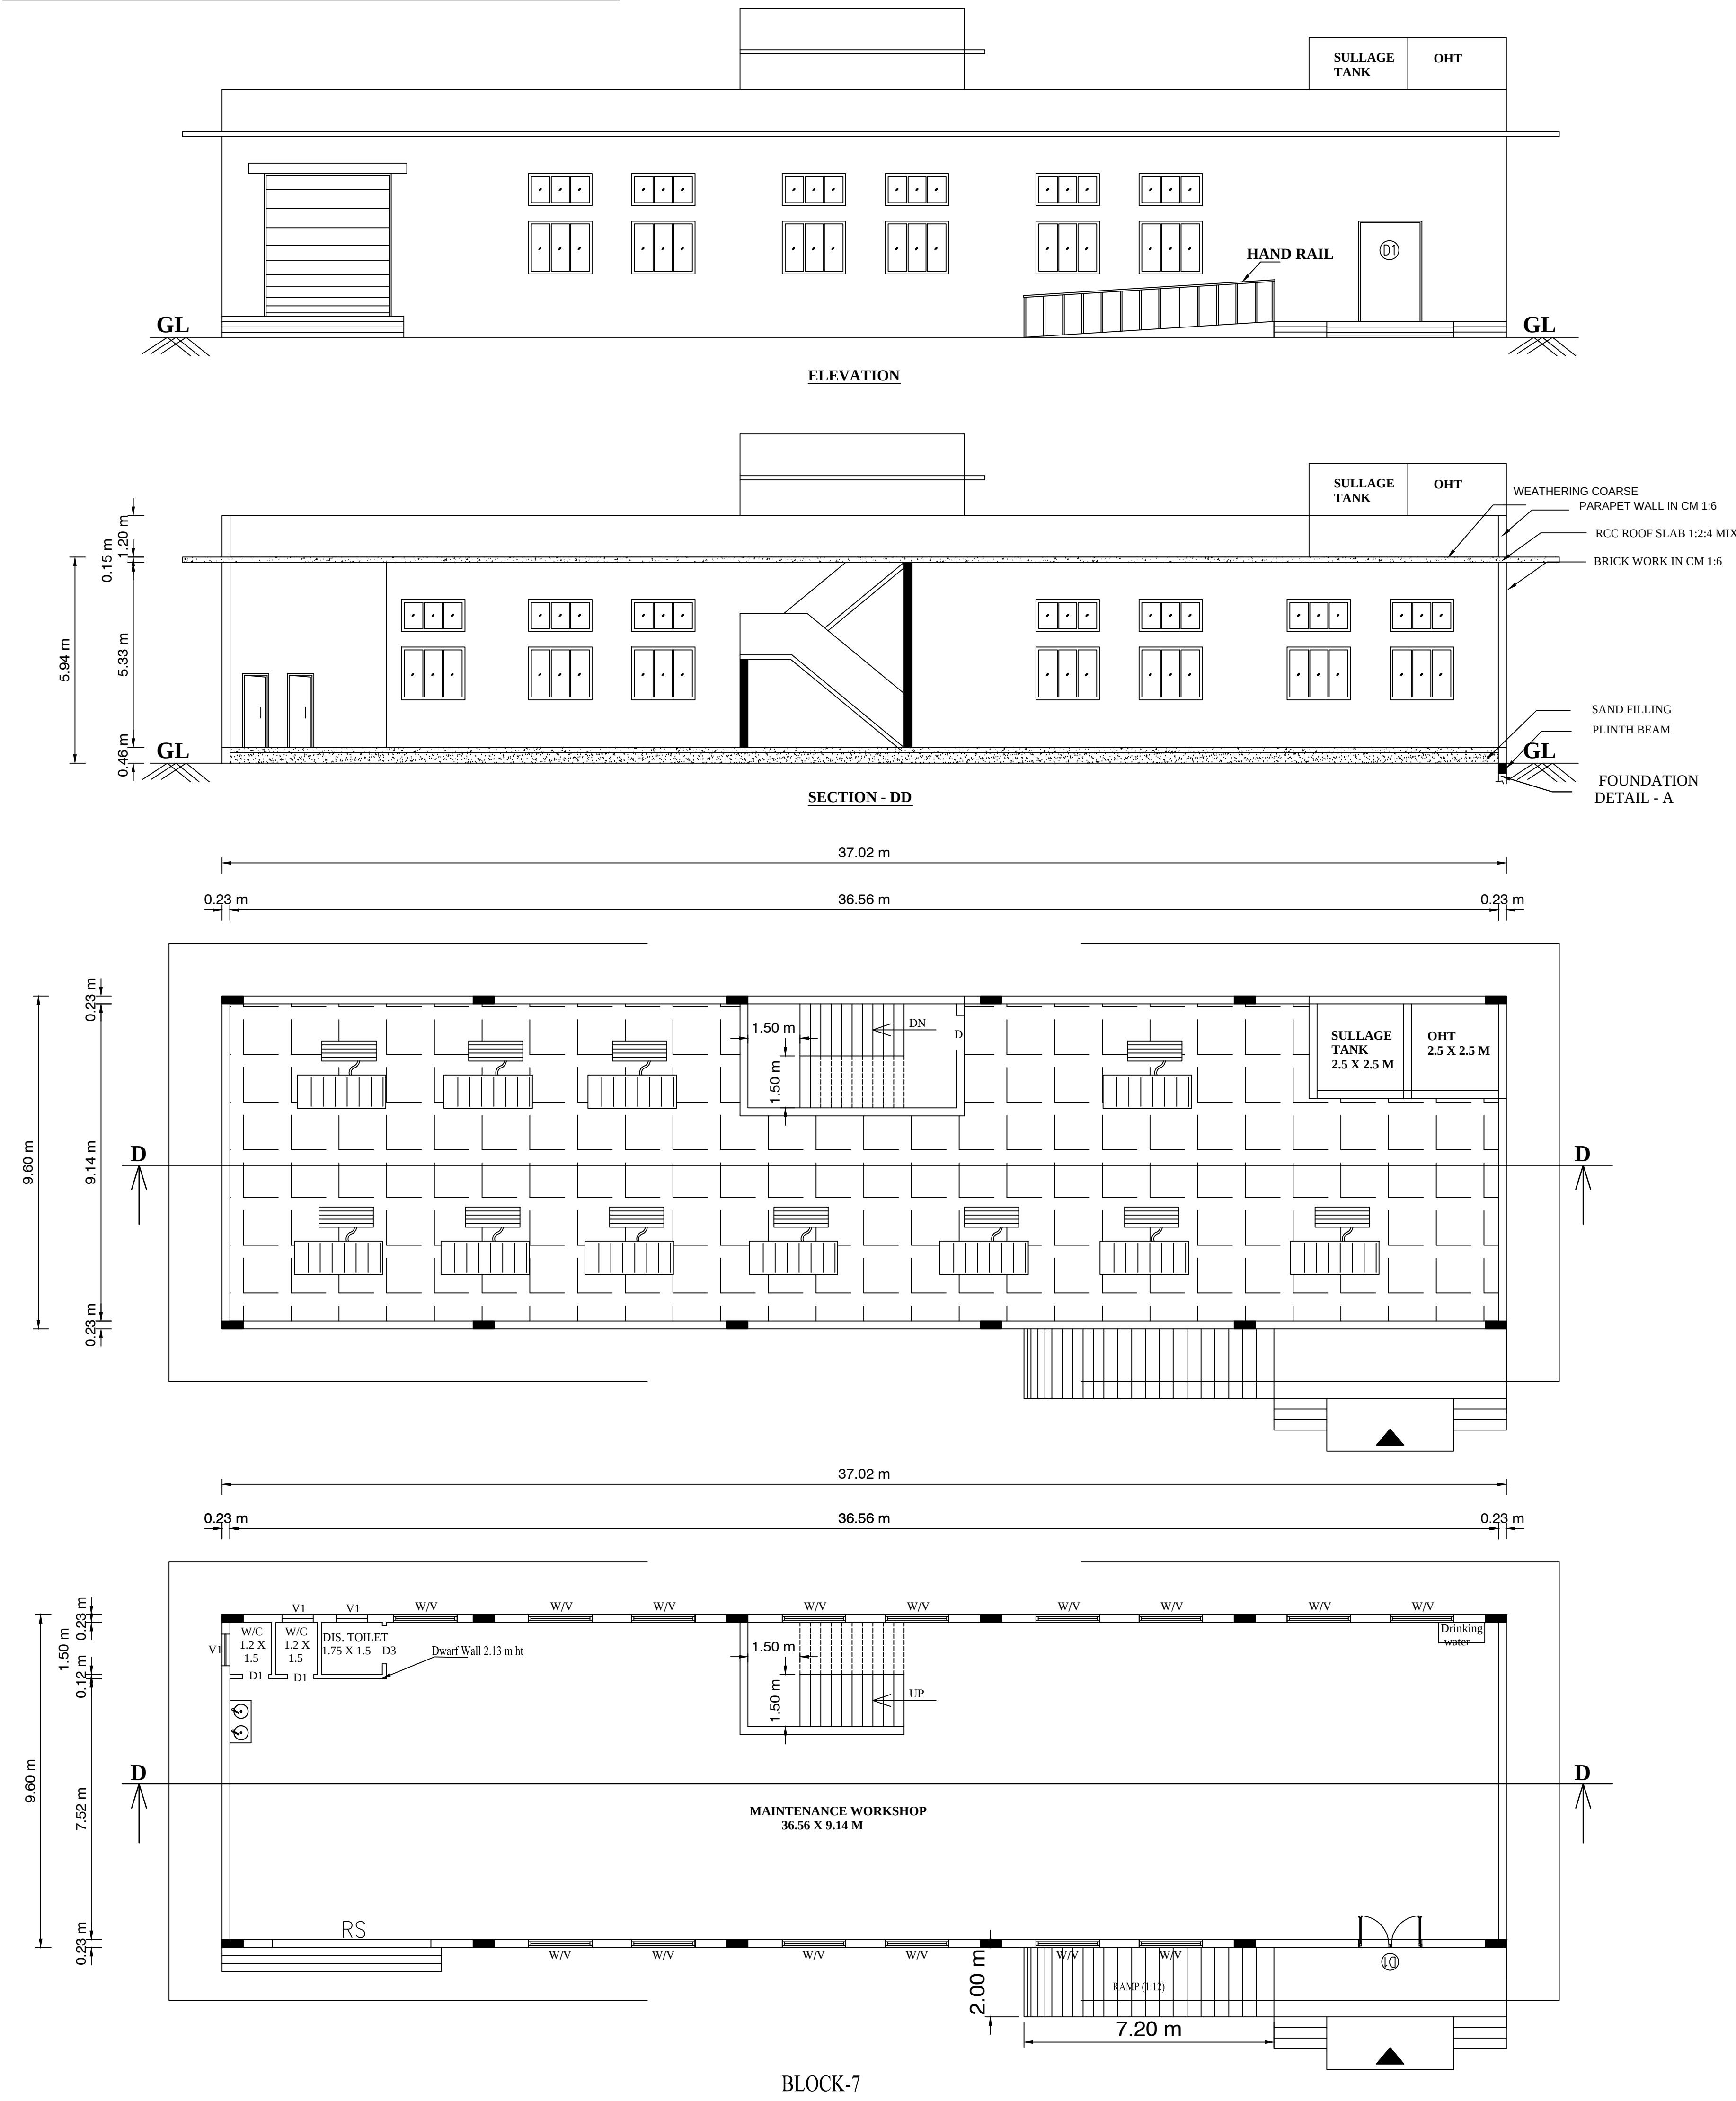

JOINERIES				
1.	ROLLING SHUTTER	RS	10'0"X10'0"	3.05X3.05M
2.	ROLLING SHUTTER	RS1	8'0"X8'0"	2.44X2.44M
3.	DOOR	D	4'0"X8'0"	1.22X2.44M
3.	DOOR	D2	2'6"X7'0"	0.61X1.33M
4.	WINDOW	W	6'0"X5'0"	1.83X1.52M
5.	VENTILATOR	V	3'0"X2'0"	0.91X0.61M
6.	VENTILATOR	V1	6'0" X 3'3"	1.83X1.00 M

For BBK LEATHERS (P) LTD.
Managing Director

APPLICANT

V. M. Archana
Er. V. M. ARCHANAA, M.E.,
Licensed Structural Engineer,
Regd. No: SE/GR-11/OCT 2020/030
No. 40, Opposite to NSD Motors,
Gandhi Nagar, Ammaor Road,
Kodai - 532 513.
Mobile: 98493 20390, 9838373 37

STRUCTURAL ENGINEER

Malathy
Er. J. MALATHY, M.E./GEOTECH,
Govt. Registered Geo Tech Engineer,
Reg. No: GT/GE-19/001 (DTP),
No. 68, Phase - III, Varanatham Nagar Extn.,
VALLALAR, VELLORE - 632 009
Mobile: 87782 20956, 85064 82883

GEO TECH


K. Kalai
Er. K. KALAISELVAN, D.C.,
VOCME: RE/05/2019
DTCF: C/2/19/05/021
DTCF - RE/05/11/19/07/084
Consulting Engineer & Licensed Surveyor
No.4,10th Cross Street, Bharathi Nagar Ext,
Kallipadi, Vulture (D) Cell: 98431 64476

CONSTRUCTION ENGINEER

P. P. Radha
Er. P. RADHA, M.E./Structural
Govt. Registered Engineer- Grade-II,
Reg. No: RE/GR-11/2020/103, (DTP),
No. 68, Phase-III, Varanatham Nagar Extn.,
VALLALAR, VELLORE-632009
Mobile: 87782 20956, 95004 82883

LICENSED ENGINEER

B.P / D.T.C.P No : 411/2024

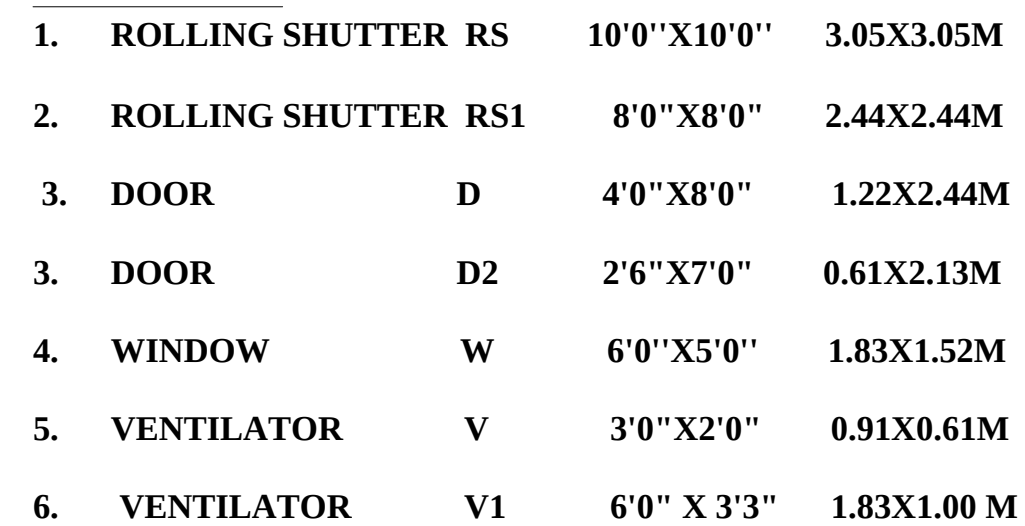

Managing Director

APPLICANT

V. M. Archanaa
Er. V. M. ARCHANAA, M.E.,
Licensed Structural Engineer,
Regd. No : SE/GR-III/OCT 2020/30
No. 40, Opposite to NSD Motors,
Gandhi Nagar, Ammooor Road,
Majpet - 532 513.
78245 28581 763883 1177

STRUCTURAL ENGINEER

Malathi jst

Er. J. MALATHY, M.E(GEOTECH),
Govt. Registered Geo Tech Engineer,
Reg. No : GTA/21/08/001 (DTCP)
No. 6B, Phase - II, Vasantham Nagar Extn.,
VALLALAR, VELLORE - 632 009
Mobile : 87782 20956, 95004 82883

GEO TECH


K. Lalai

Er. K. KALAISELVAN, DCL
VCMC : RE/057/2019
DTCPC : CE/19/05/021
DTPC : RE/Gr III/19/07/084
Consulting Engineer & Licensed Surveyor
No.4,10th Cross Street, Bharathi Nagar Extn
Katpadi, Vellore (Dt) Cell : 98431 6447r

CONSTRUCTION ENGINEER

Er. P. RADHA, M.E. (Structures)
Govt. Registered Engineer- Grade-II,
Reg.No: RE/GR-II/22/05/103. (DTCP),
No. 6B, Phase-III, Vasantham Nagar Extn.,
VALLALAR, VELLORE-632009
Mobile: 87782 20956, 95004 82883

LICENSED ENGINEER

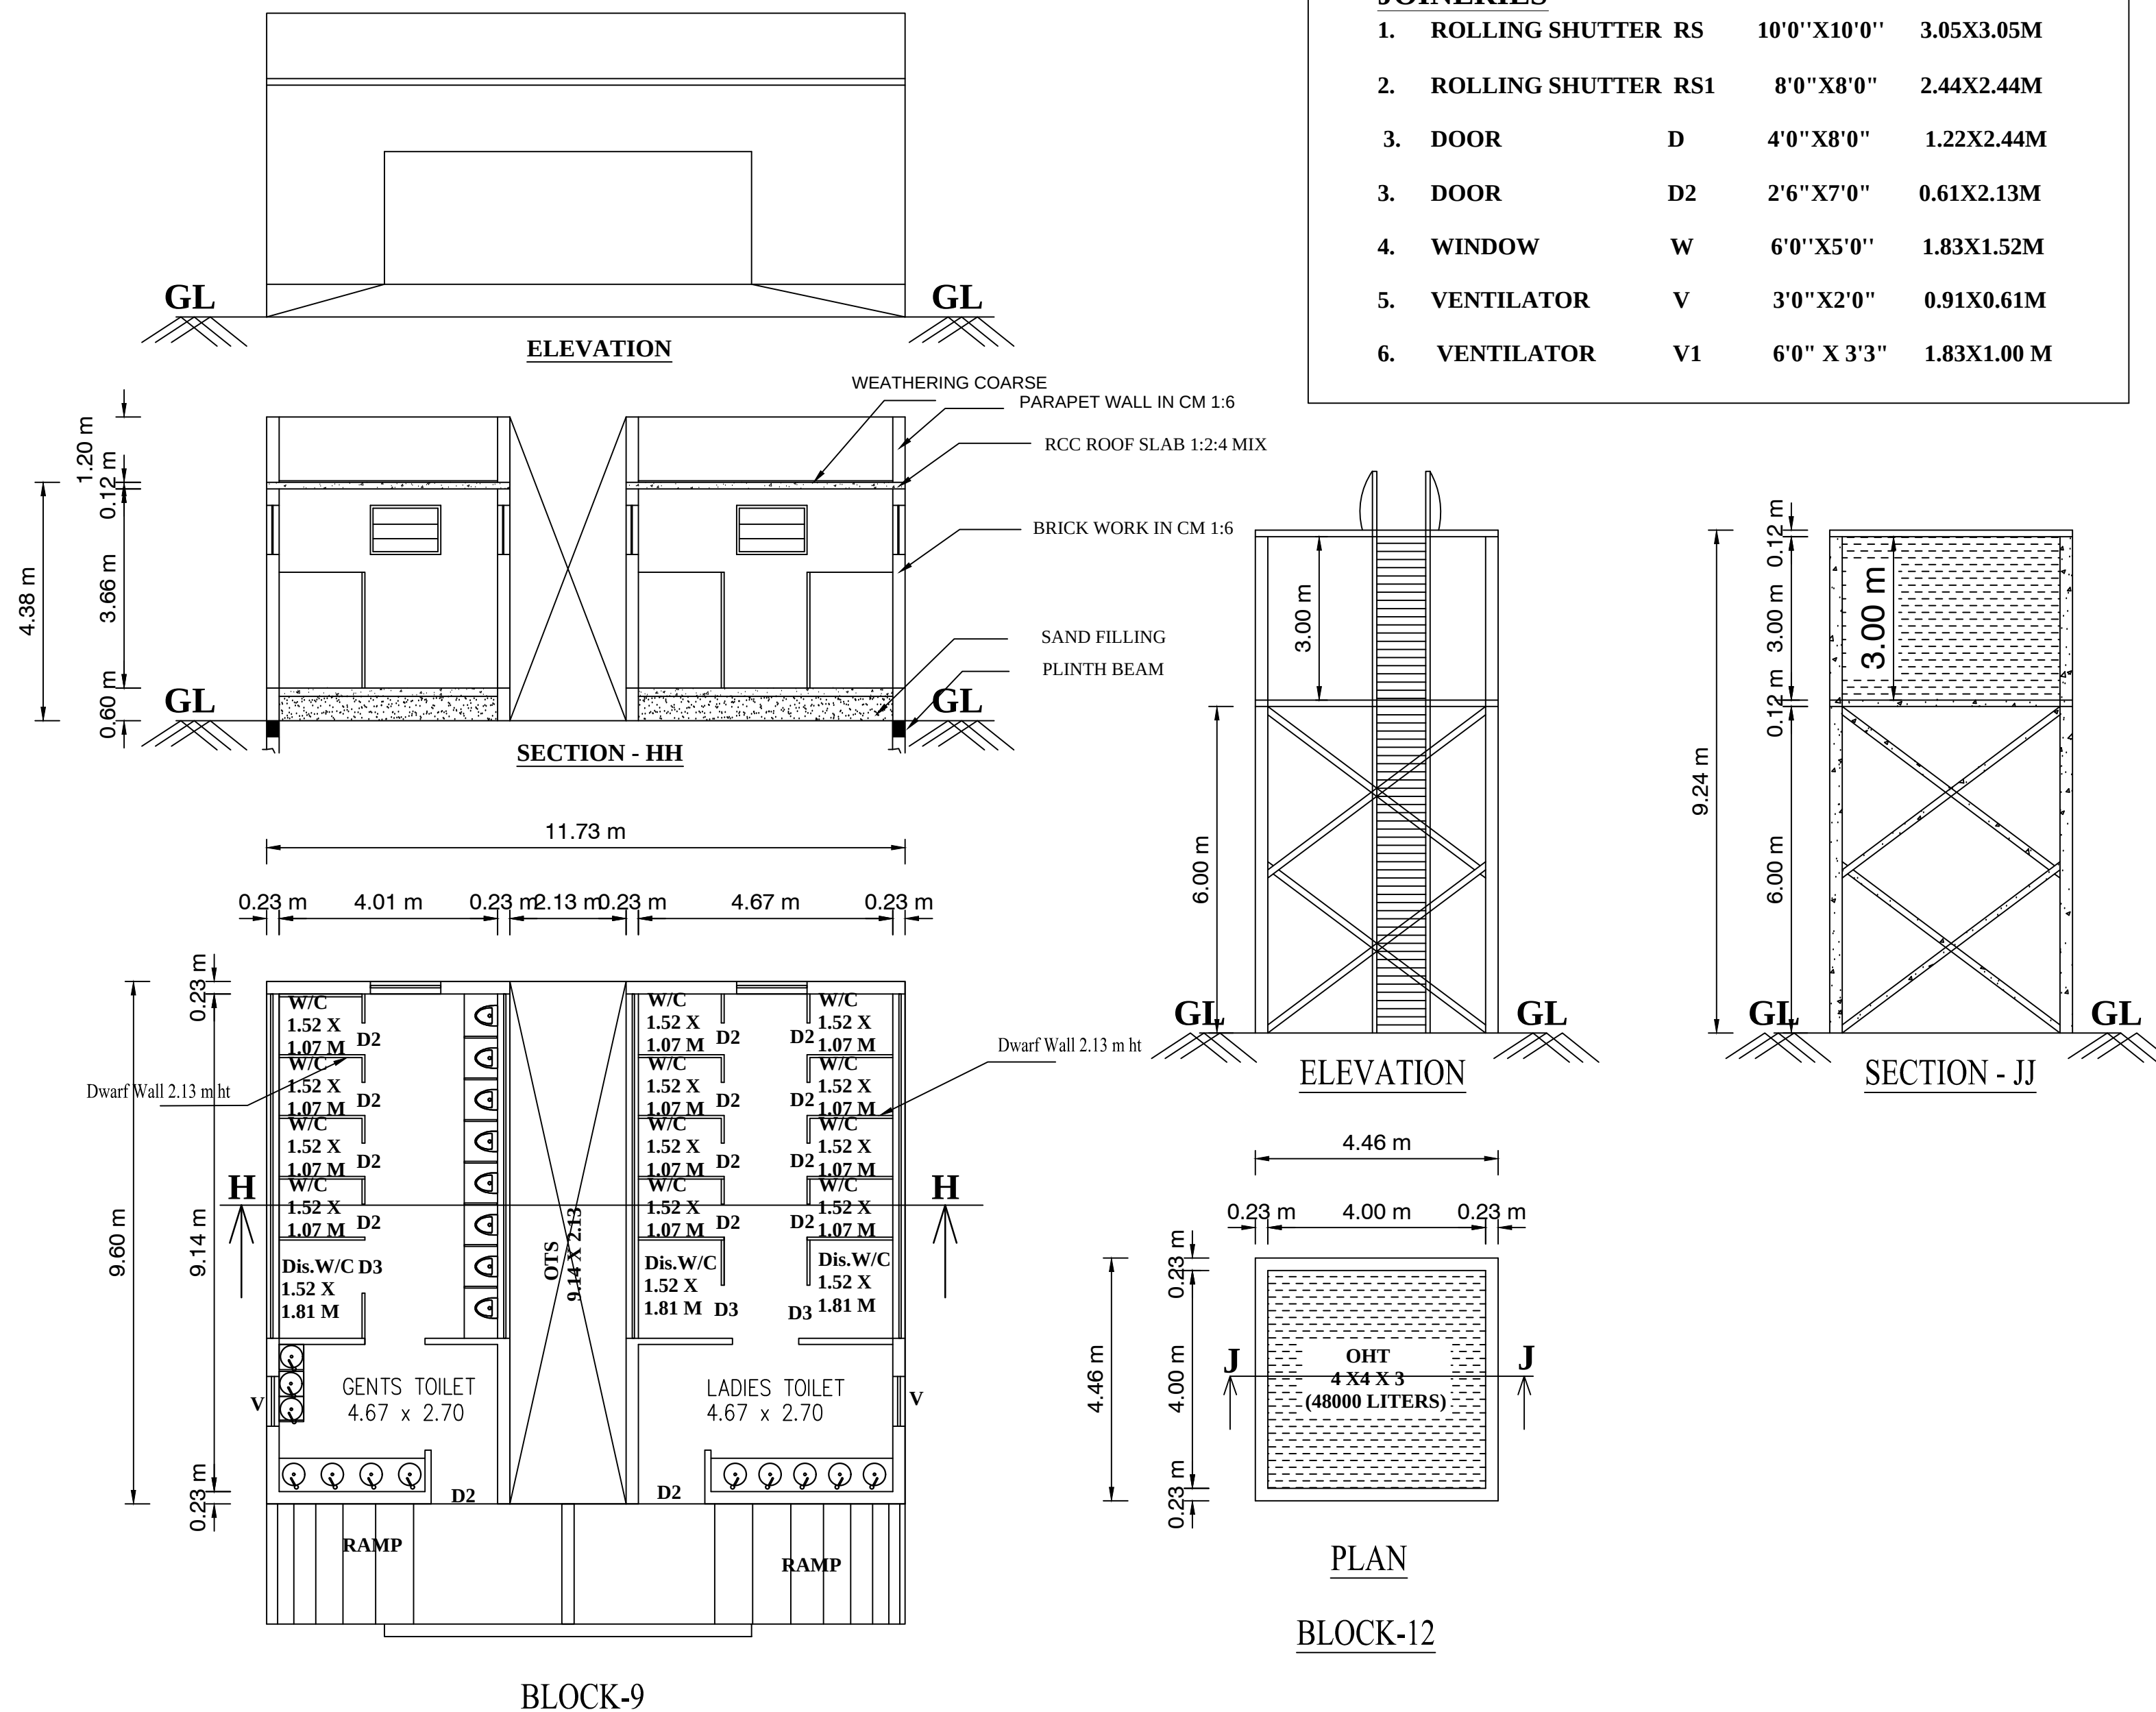






PLAN SHOWING THE PROPOSED CONSTRUCTION OF SHEET ROOF INDUSTRIAL BUILDING (ANNEXURE -VI ,GREEN CATEGORY , S.NO-15)

AT S.F.NO: 287(PART), PLOT NO: 14, SIPCOT PHASE - I, VANAPADI VILLAGE,
WALAJAH TALUK, RANIPET DISTRICT.

SHEET NO: 8/9

ALL DIMENSIONS ARE IN METRE.

B.P / D.T.C.P No : 411/2024

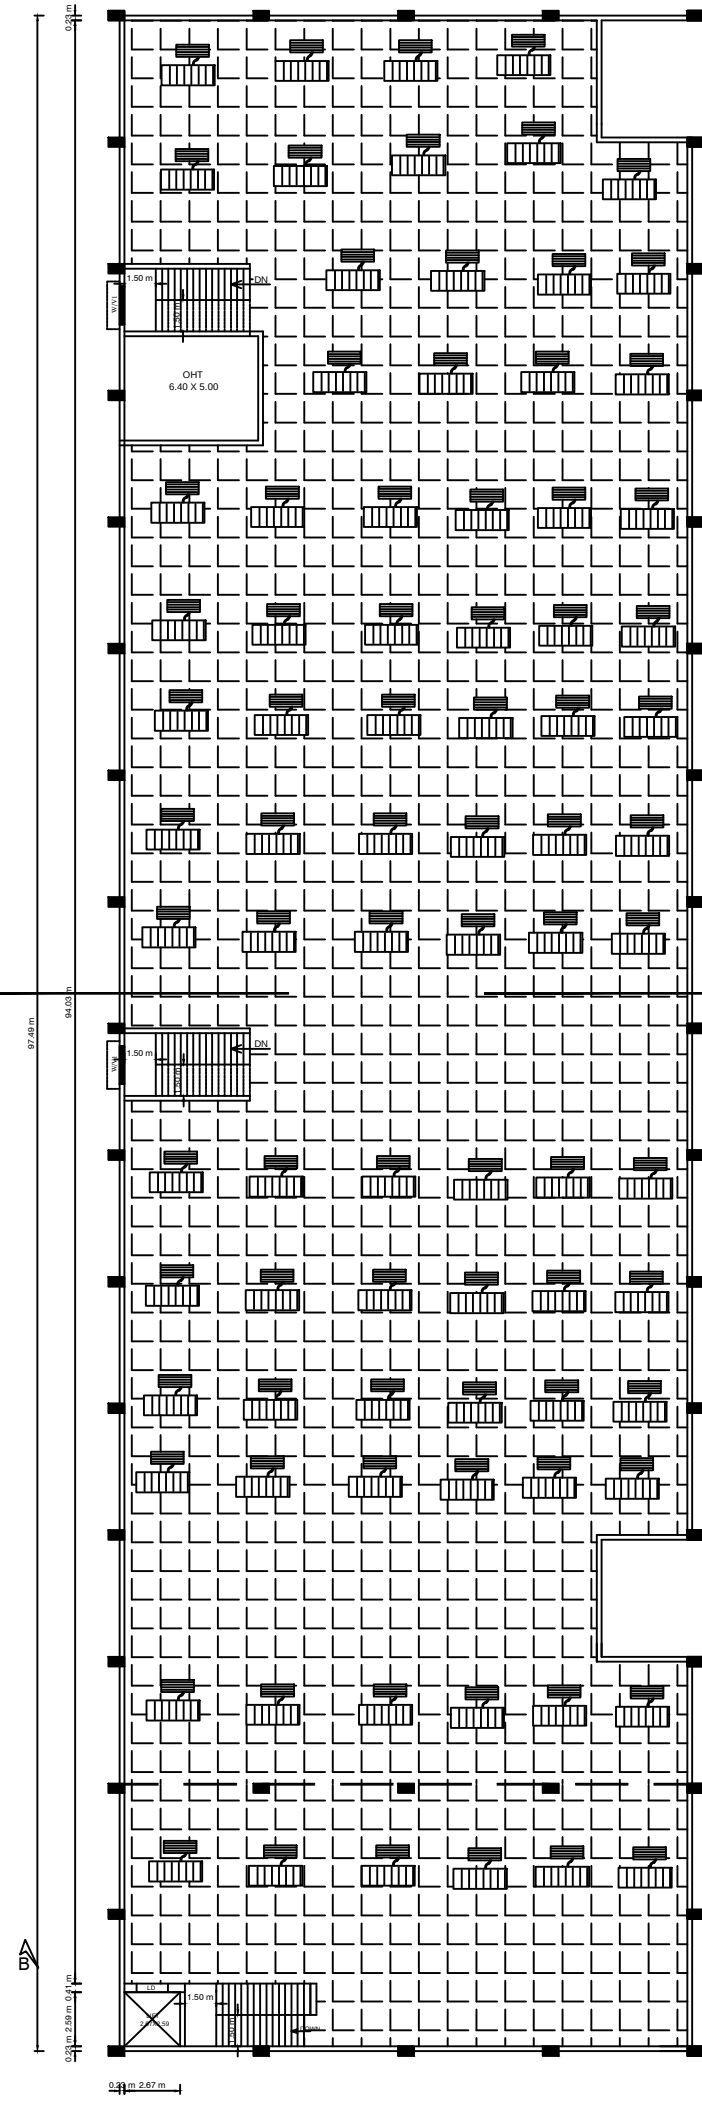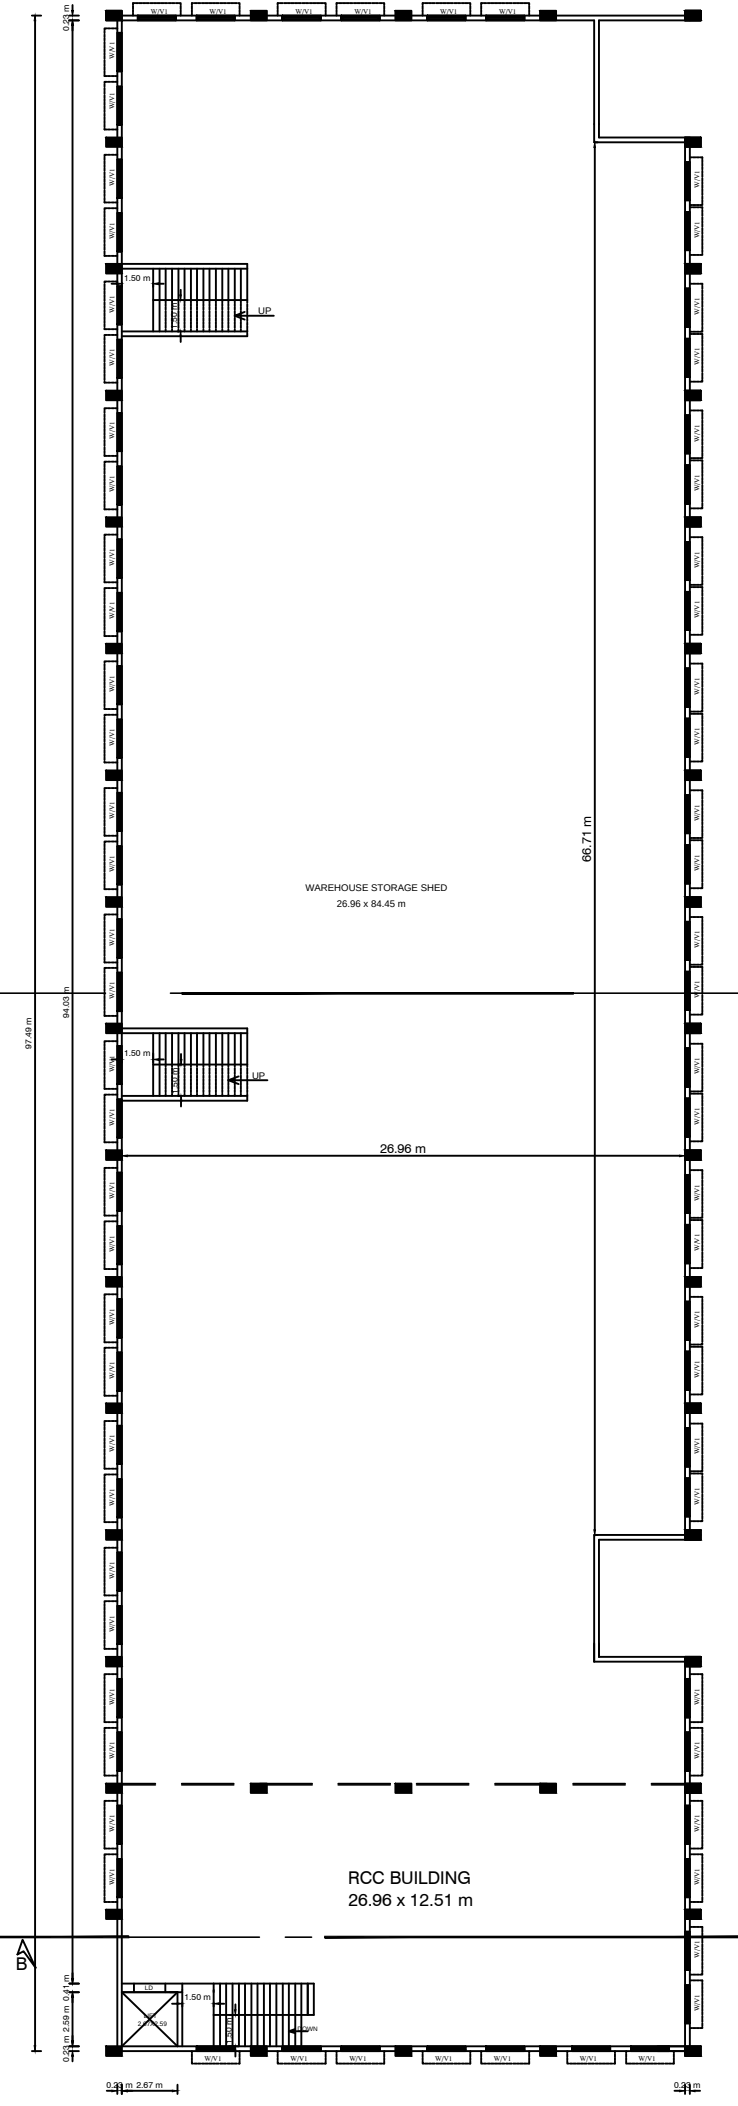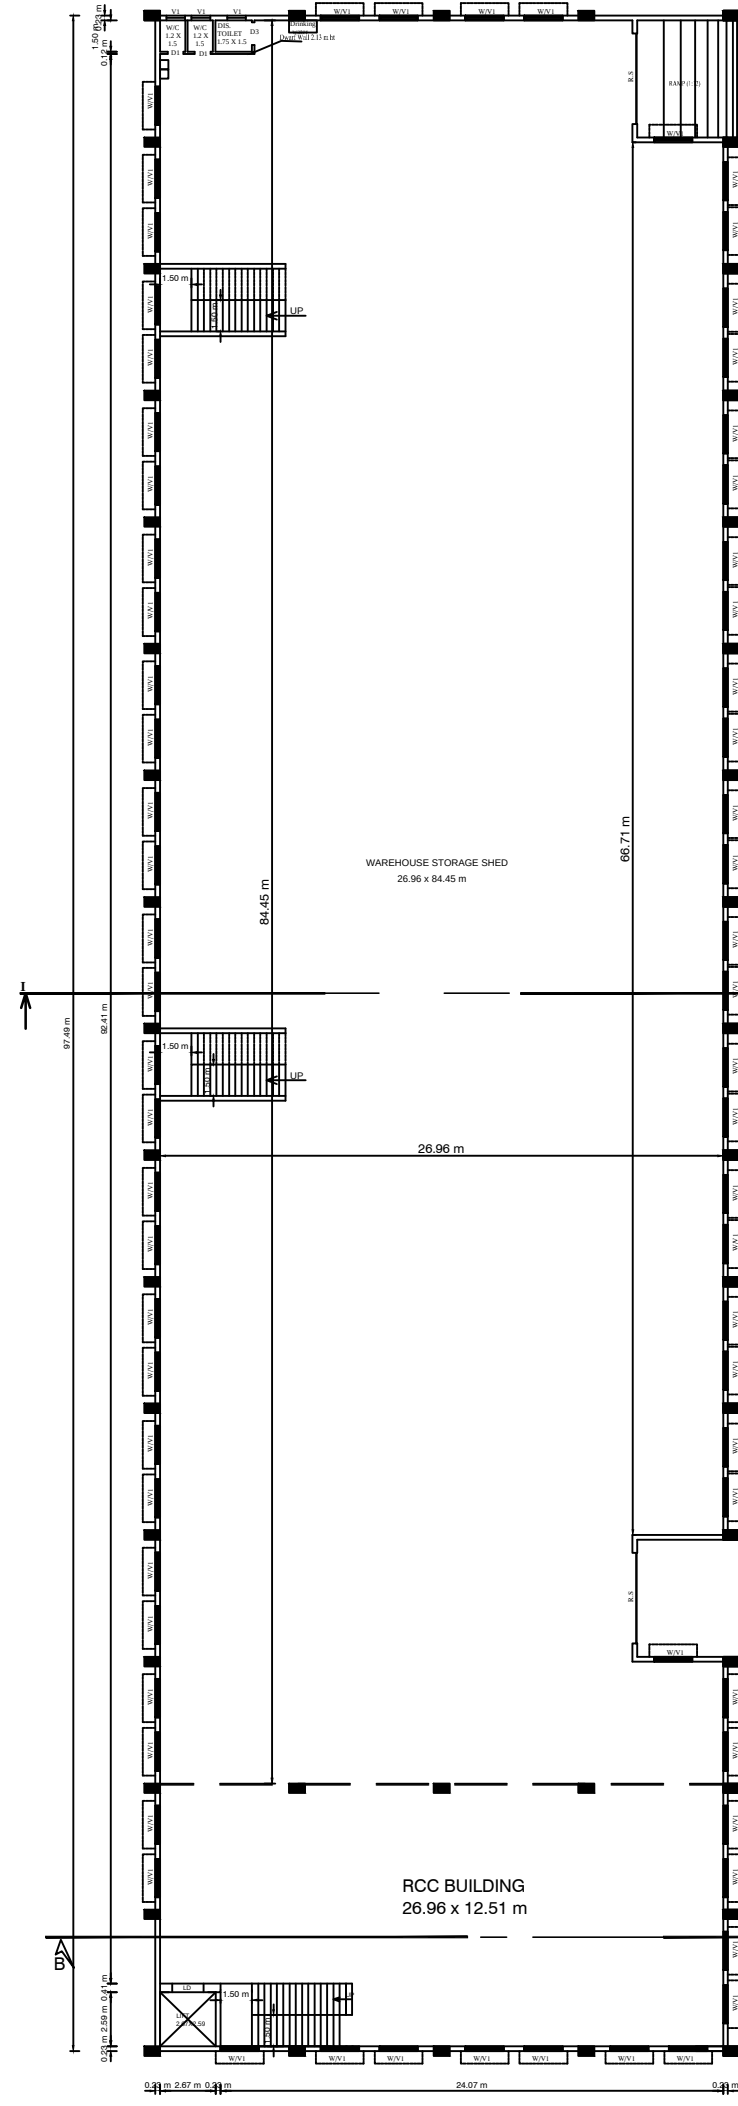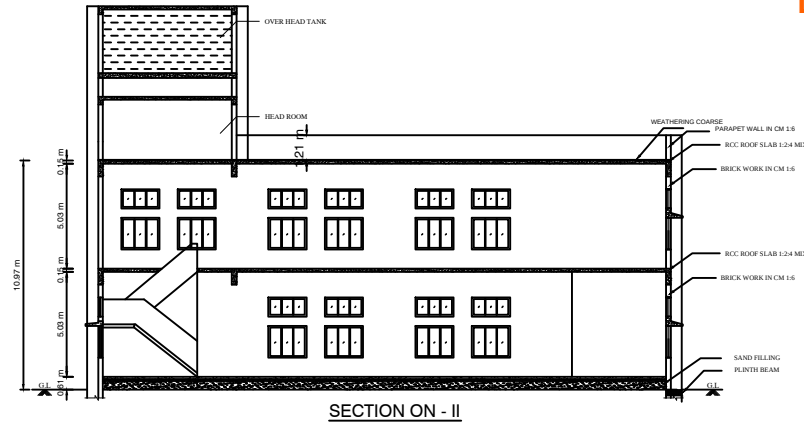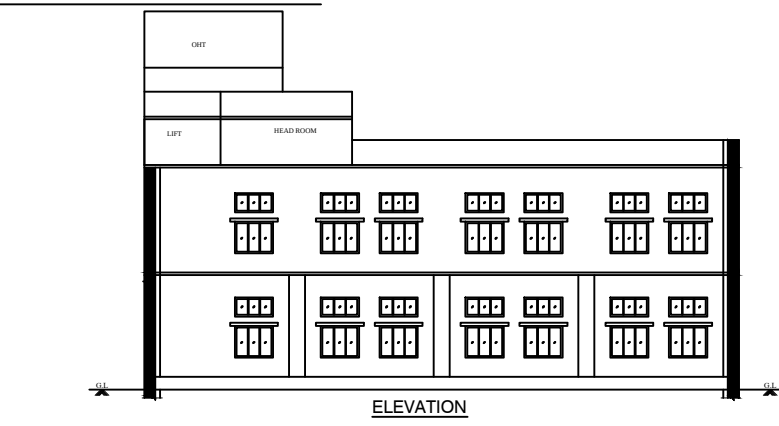

JOINERIES				
1.	ROLLING SHUTTER RS	10'0" X 10'0"	3.85X1.65M	
2.	ROLLING SHUTTER RS1	8'0" X 8'0"	2.44X2.44M	
3.	DOOR	D	4'0" X 8'0"	1.22X2.44M
3.	DOOR	D2	2'6" X 7'0"	0.81X2.13M
4.	WINDOW	W	6'0" X 3'0"	1.83X1.52M
5.	VENTILATOR	V	3'0" X 2'0"	0.91X0.61M
6.	VENTILATOR	V1	6'0" X 3'3"	1.83X1.86 M

For BOK LEATHERS (P) LTD.
Managing Director

APPLICANT

Dr. V. M. ARCHANAA, M.E.
Licensed Structural Engineer
Regd. No. 56/GH-1/2010/01
No. 42, Opposite to SGT's Institute,
Gandhi Nagar, Arundhar Road,
Chennai - 600 035.

STRUCTURAL ENGINEER

Dr. J. MALATHY, M.E.
Civil Engineering
Regd. No. 56/GH-1/2010/01
No. 42, Opposite to SGT's Institute,
Gandhi Nagar, Arundhar Road,
Chennai - 600 035.

GEO TECH

Dr. K. KALASELVAN, M.E.
Civil Engineering
Regd. No. 56/GH-1/2010/01
No. 42, Opposite to SGT's Institute,
Gandhi Nagar, Arundhar Road,
Chennai - 600 035.

CONSTRUCTION ENGINEER

Dr. P. RADHA, M.E.
Civil Engineering
Regd. No. 56/GH-1/2010/01
No. 42, Opposite to SGT's Institute,
Gandhi Nagar, Arundhar Road,
Chennai - 600 035.

LICENSED ENGINEER

Eight ways to know a piece of land before you pay for it.

This report covers one part of the picture. These cover the rest, drawn from the same government records, for any property in Tamil Nadu.

LandLens One

Ask anything about a property and get an answer grounded in live government records, with the sources shown.

[/landlens/one](#)



Verify My Land

Every record check run on one property and returned as a single report.

[/landlens/verify-my-land](#)



Legal Opinion

An advocate's written opinion on the title, built on the records we pull for it.

[/landlens](#)



One Map

Every layer on one map: the parcel, its boundary, zoning, water bodies and what sits around it.

[/landlens/one/map](#)



PriceMap

What land actually changed hands for around this plot, taken from the registered deeds.

[/landlens/pricemap](#)



Build Scope

What you are allowed to build here: floor space, height, coverage and setbacks.

[/landlens/build-scope](#)



Property Tracker

Watch a property and hear about it when something new is registered against it.

[/landlens/property-tracker](#)



Deal Room

Run the transaction in one place: documents, stamping, signatures and the parties.

[/landlens/deal-room](#)



Twenty-four checks you can run yourself, at no cost.

Records and verification

The registers themselves, read for you.

Encumbrance Certificate

Patta and Chitta

Field Measurement Sketch

EC Analyzer

Bank charge check

Court case search

Seller background check

Approval check by survey

Value and duty

What it is worth and what it costs to register.

Guideline value by street

Guideline value by survey

Stamp duty and registration fees

Capital gains

Floor space index

Area unit converter

Zoning and land use

What the plan says can happen on this land.

Land use zone finder

CMDA land use check

Coastal regulation zone

Master plan check

Water bodies finder

Airport height clearance

Registers and directories

Who holds it, and which office keeps the record.

Find your registering office

Temple property check

Waqf property check

RERA register



Every free tool
/tools



Services we run
for you
/services



The LandLens
suite
/landlens/one



Every claim in this document traces back to a government record.

Legal opinions, due diligence and title verification

Building plan, layout and sub-division approvals

Completion and occupancy certificates, regularisation

Escrow, negotiation and NRI property management

Land survey, soil testing, architecture and construction

Verified RealEstate
3/350/2 Mettukuppam,
OMR Thoraipakkam,
Chennai 600 097, India
hello@verified.realestate
+91 9996 12 9996

Prepared from the registers named on the page each finding sits on. Where a register could not be read, this document says so in its place rather than leaving the gap to be read as a clean result.

