
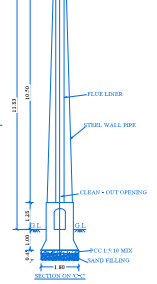
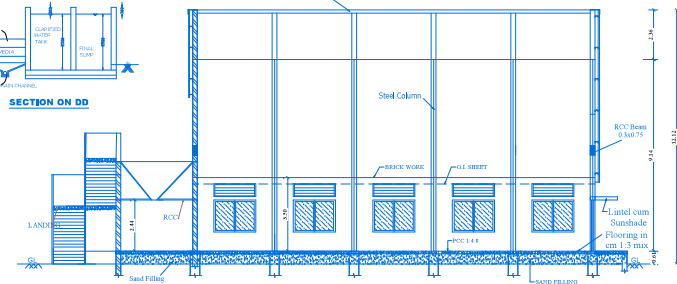
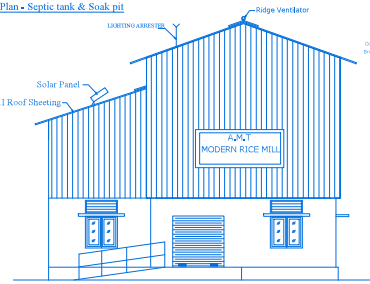
 
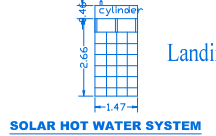
 
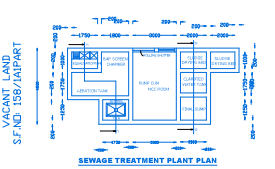
 


THE PLANS SHOWING THE PROPOSED CONSTRUCTION AND INSTALLATION OF 149.00 H.P ELECTRIC MOTOR'S WITH MACHINERIES IN SF.NO:371A/4C2 & 371A/5B AT TIMIRI VILLAGE/ TOWN PANJAYAT, ARCOT TALUK AND RANIPET DISTRICT

M/s A.M.T MODERN RICE MILL
SCALE : 1:100

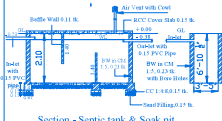


COLOR INDEX :
SITE BOUNDARY
PROPOSED / REVISED BUILDING
EXISTING ROAD
PROPOSED DRIVEWAY
PARK
G.I SHEET ROOF

DISTRICT TOWN AND COUNTRY PLANNING OFFICE, RANIPET DISTRICT.
FILE NO: SWP/BPA/404451/2024
BUILDING APPROVAL NO.
SITE BOUNDARY SHOWN AS "A-D" & BUILDING APPROVAL NUMBERED AS B.P/D.T.C.P(R.D). NO. - 03/2024

RESERVATION OF LAND:
OSR BOUNDARY SHOWN AS (1-4), = 244.50 SQM -10.10% (TO BE MAINTAIN WITH VACANT)

FIRE CERTIFICATE:
Necessary Fire Extinguishers will be provided with the permission from the fire service
REFERENCE:
For bath and wash separate pipeline is to be provided and directly connected to the Recharge pit for recycling purpose.

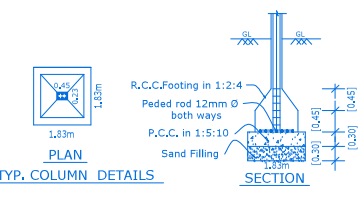

SHEET NO : 1/1			
SITE LAND AREA DETAILS			
TOTAL AREA OF THE SITE	AREA IN SQ.MT	SURVEY NUMBER	
FMB / SITE AREA	2416.25	SF.NO:371A/4C2 & 371A/5B AT TIMIRI VILLAGE	
DOCUMENT/PATTA AREA	2063.00	RICE MILL (Industries classified as "Green")	

S.NO	FLOOR DETAILS	FSI AREA in Sq.m	NON-FSI AREA in Sq.m	TOTAL AREA in Sq.m
01	BLOCK-1 RICE MILL (G.F.) (G.I SHEET ROOF)	288.19	-	288.19
02	BLOCK-1 RICE MILL (G.F.) PADDY TUB (ELEVATED 2.44M FROM G.F.LVL)	26.35	-	26.35
03	CHIMNEY FOR RICE MILL (ELEVATED 11.83M FROM G.I.LVL)	3.24	-	3.24
TOTAL AREA in Sq.m		317.78		317.78

JOINERY DETAILS:			
RS.	ROLLING SHUTTER	:	2.44X2.44
D	DOOR	:	1.83X2.44
D1	DOOR1	:	1.00X2.13
D2	DOOR2	:	0.76X2.00
W	WINDOW	:	2.00X1.52
V	VENTILATOR	:	2.00X0.61
V1	VENTILATOR	:	0.91X0.61
V2	VENTILATOR	:	0.61X0.61
SD	SLIDING DOOR	:	0.91X0.61




NO. OF WORKERS = 10 Nos. (5 MALE & 5 FEMALE)	
- FIRE EXTINGUISHER	

DESCRIPTION	CALCULATION
FLOOR AREA RATIO	$\frac{317.78}{2063.00} = 0.15 < 1.50$

PARKING CALCULATION		
TYPE OF PARKING	REQUIRED	PROVIDED
Lorry parking	0	1
CAR PARKING = 317.78 / 100 (INCLUDE DA CAR PARKING)	4	5
T.W. PARKING = 317.78/50 (INCLUDED DA T.W. PARKING)	7	8
CYCLE PARKING = 317.78/50	7	7

SANITATION CALCULATION DETAILS:			
S.NO	PARTICULARS	REQUIRED	PROVIDED
1.	Water Closet For 10 Worker's	1	4
2.	Abution Taps (Each one W/C)	1	4
3	Urinals (5 Males)	1	1

APPLICANT'S SIGNATURE	REGISTERED DEVELOPER
REGISTERED ARCHITECT	CONSTRUCTION ENGINEER
STRUCTURAL ENGINEER	GEOTECHNICAL ENGINEER

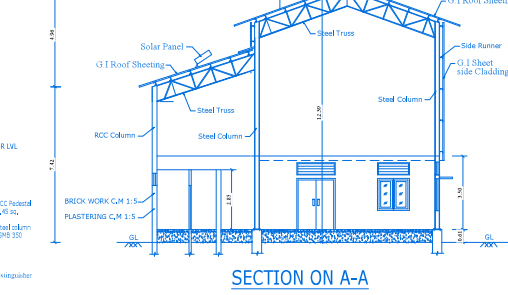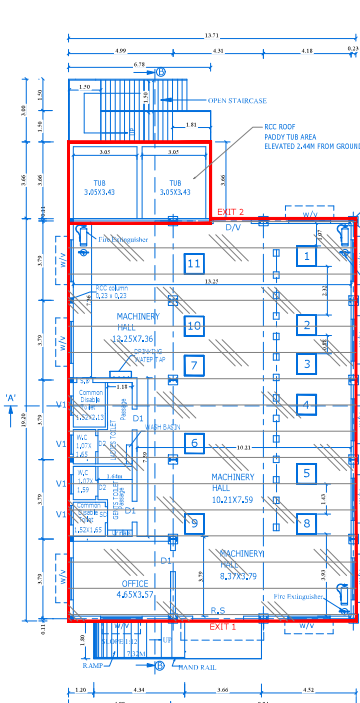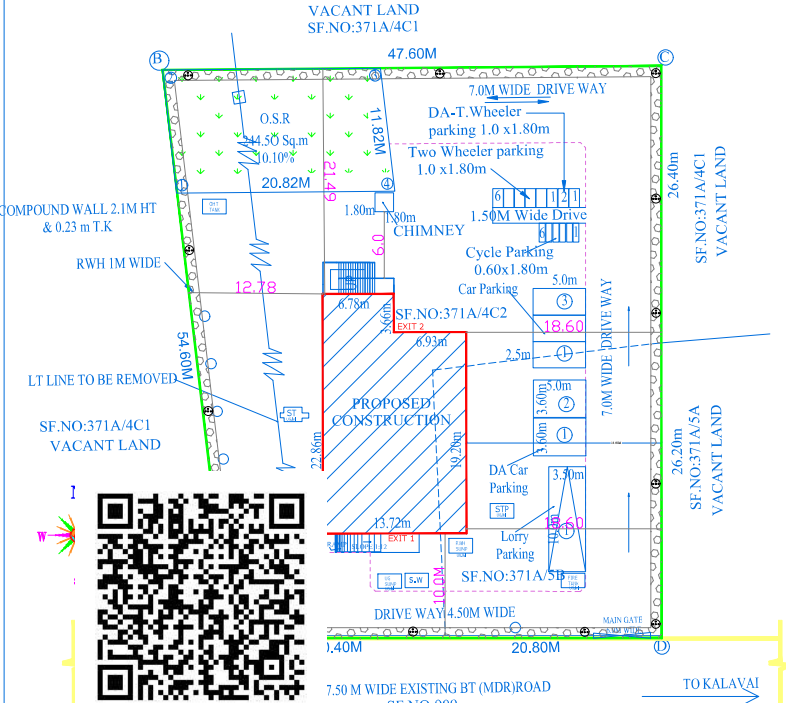

MACHINERY DETAILS				
S. NO.	MACHINERY NAME	EACH NO.	H.P.	TOTAL H.P.
1	PC PADDY CLEANER	1	5.00	5.00
2	H HULLER	1	25.00	25.00
3	W WHITNER	1	25.00	25.00
4	S SILKY	1	40.00	40.00
5	D DIS STONER	1	8.00	8.00
6	E ELEVATOR	10	1.00	10.00
7	CS COLOR SARTER	1	2.00	2.00
8	AC AIR COMPRESSOR	1	15.00	15.00
9	STEAM BOILER	1	2.00	2.00
10	D DRYER	1	15.00	15.00
11	WM WATER MOTOR	1	2.00	2.00
	TOTAL	20	149.00	149.00

Signature valid
SITE PLAN
1:200
Date: 2025.02.27 16:53:42

Signature Not Verified
Signed by: Executive Officer
Location: Ranipet
Date: 2025.02.27 16:53:42

E. Karthikeyan
Draftsman Grade - III
S. Shanthi
Supervisor/Draftsman Grade-II