

PP

APPROVAL RECORD

Planning Permission

Nandhiyalam
Ranipet district, Tamil Nadu

APPROVAL TYPE
Building Plan

ISSUING AUTHORITY
Rural Panchayat

PURPOSE
Residential


The approval as the planning authority issued it, reproduced in full behind this page.

An approval speaks to what was sanctioned, not to what was built. Completion is a separate record.


PLAN SHOWING THE PROPOSED CONSTRUCTION OF A RESIDENTIAL RCC BUILDING GROUND AND FIRST FLOOR IN SF NO.338/3B AT NANDHIYALAM VILLAGE & PANCHAYAT, WALAJAH TALUK, RANIPET DISTRICT.




ELEVATION-A

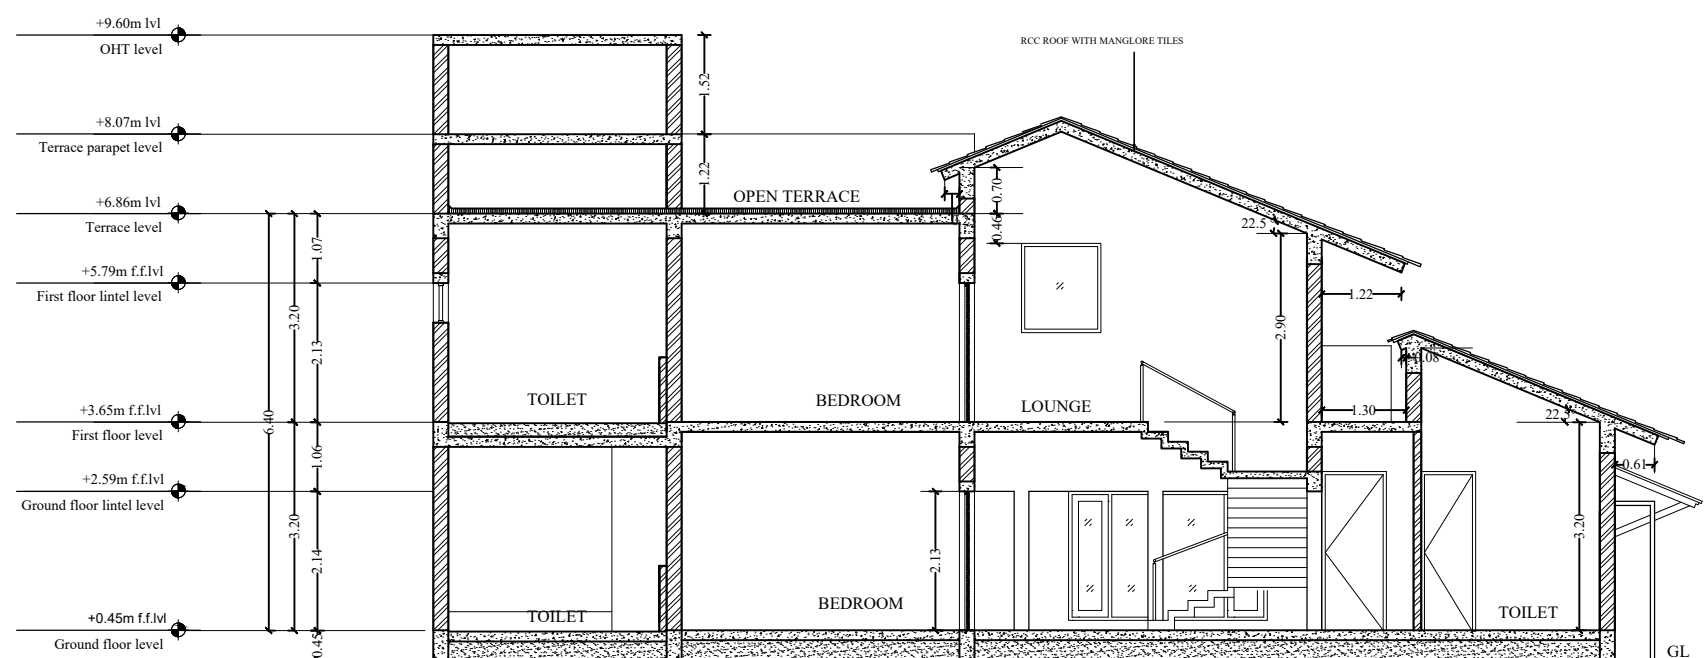


SECTION AA

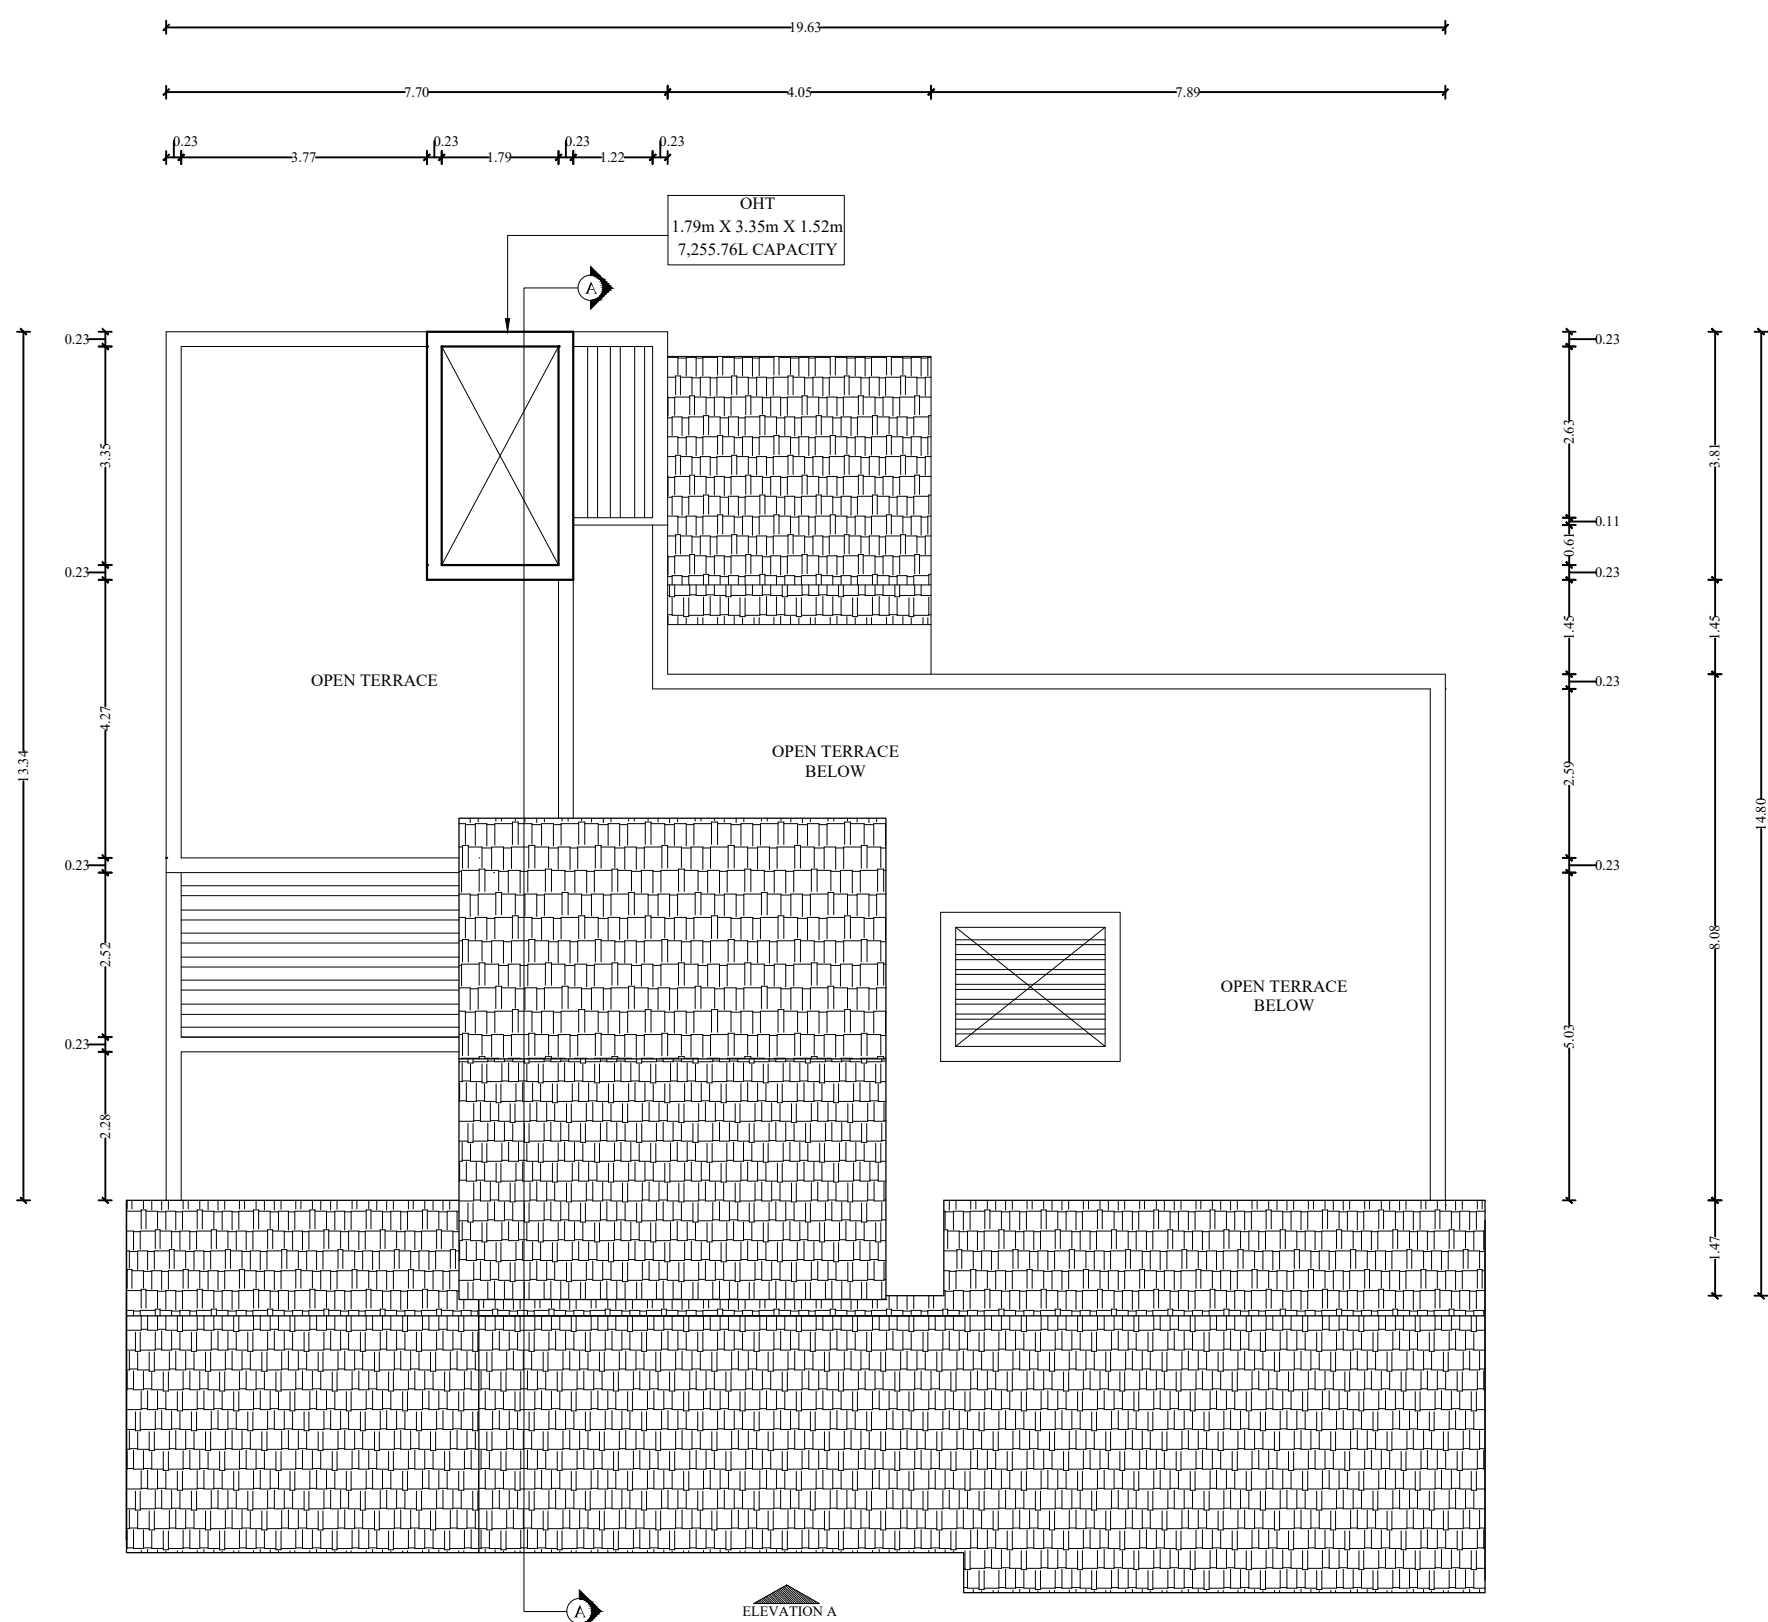






HEAD ROOM PLAN

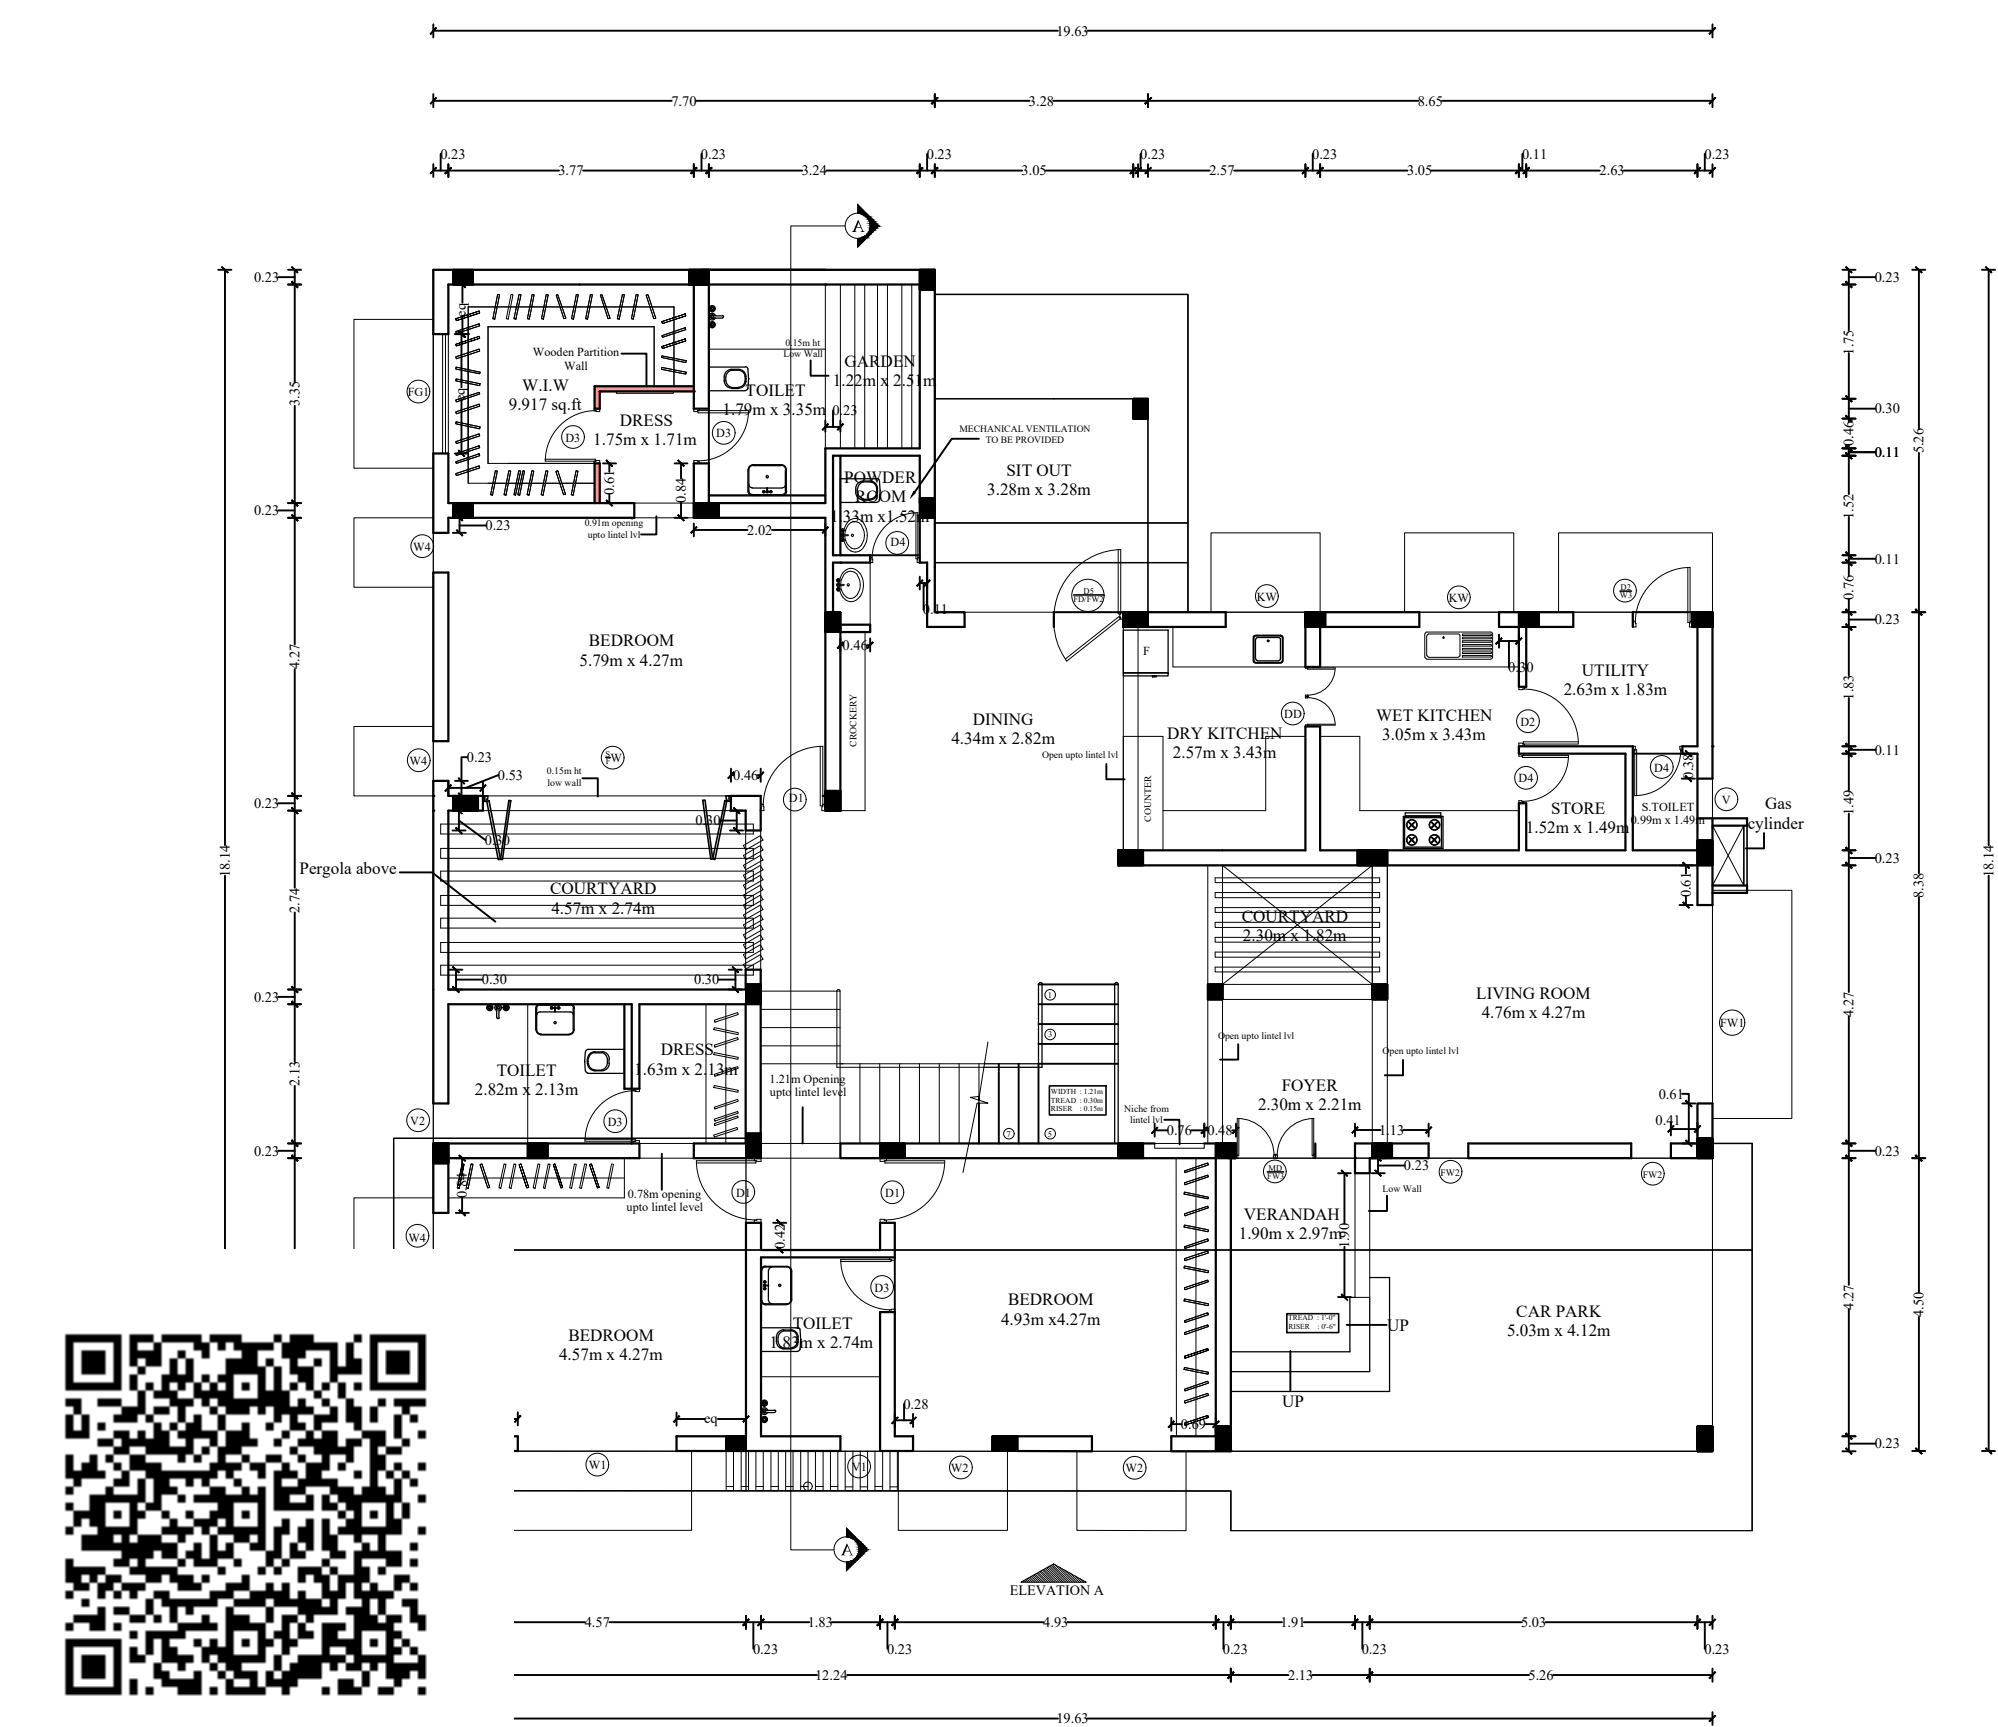


GROUND FLOOR PLAN

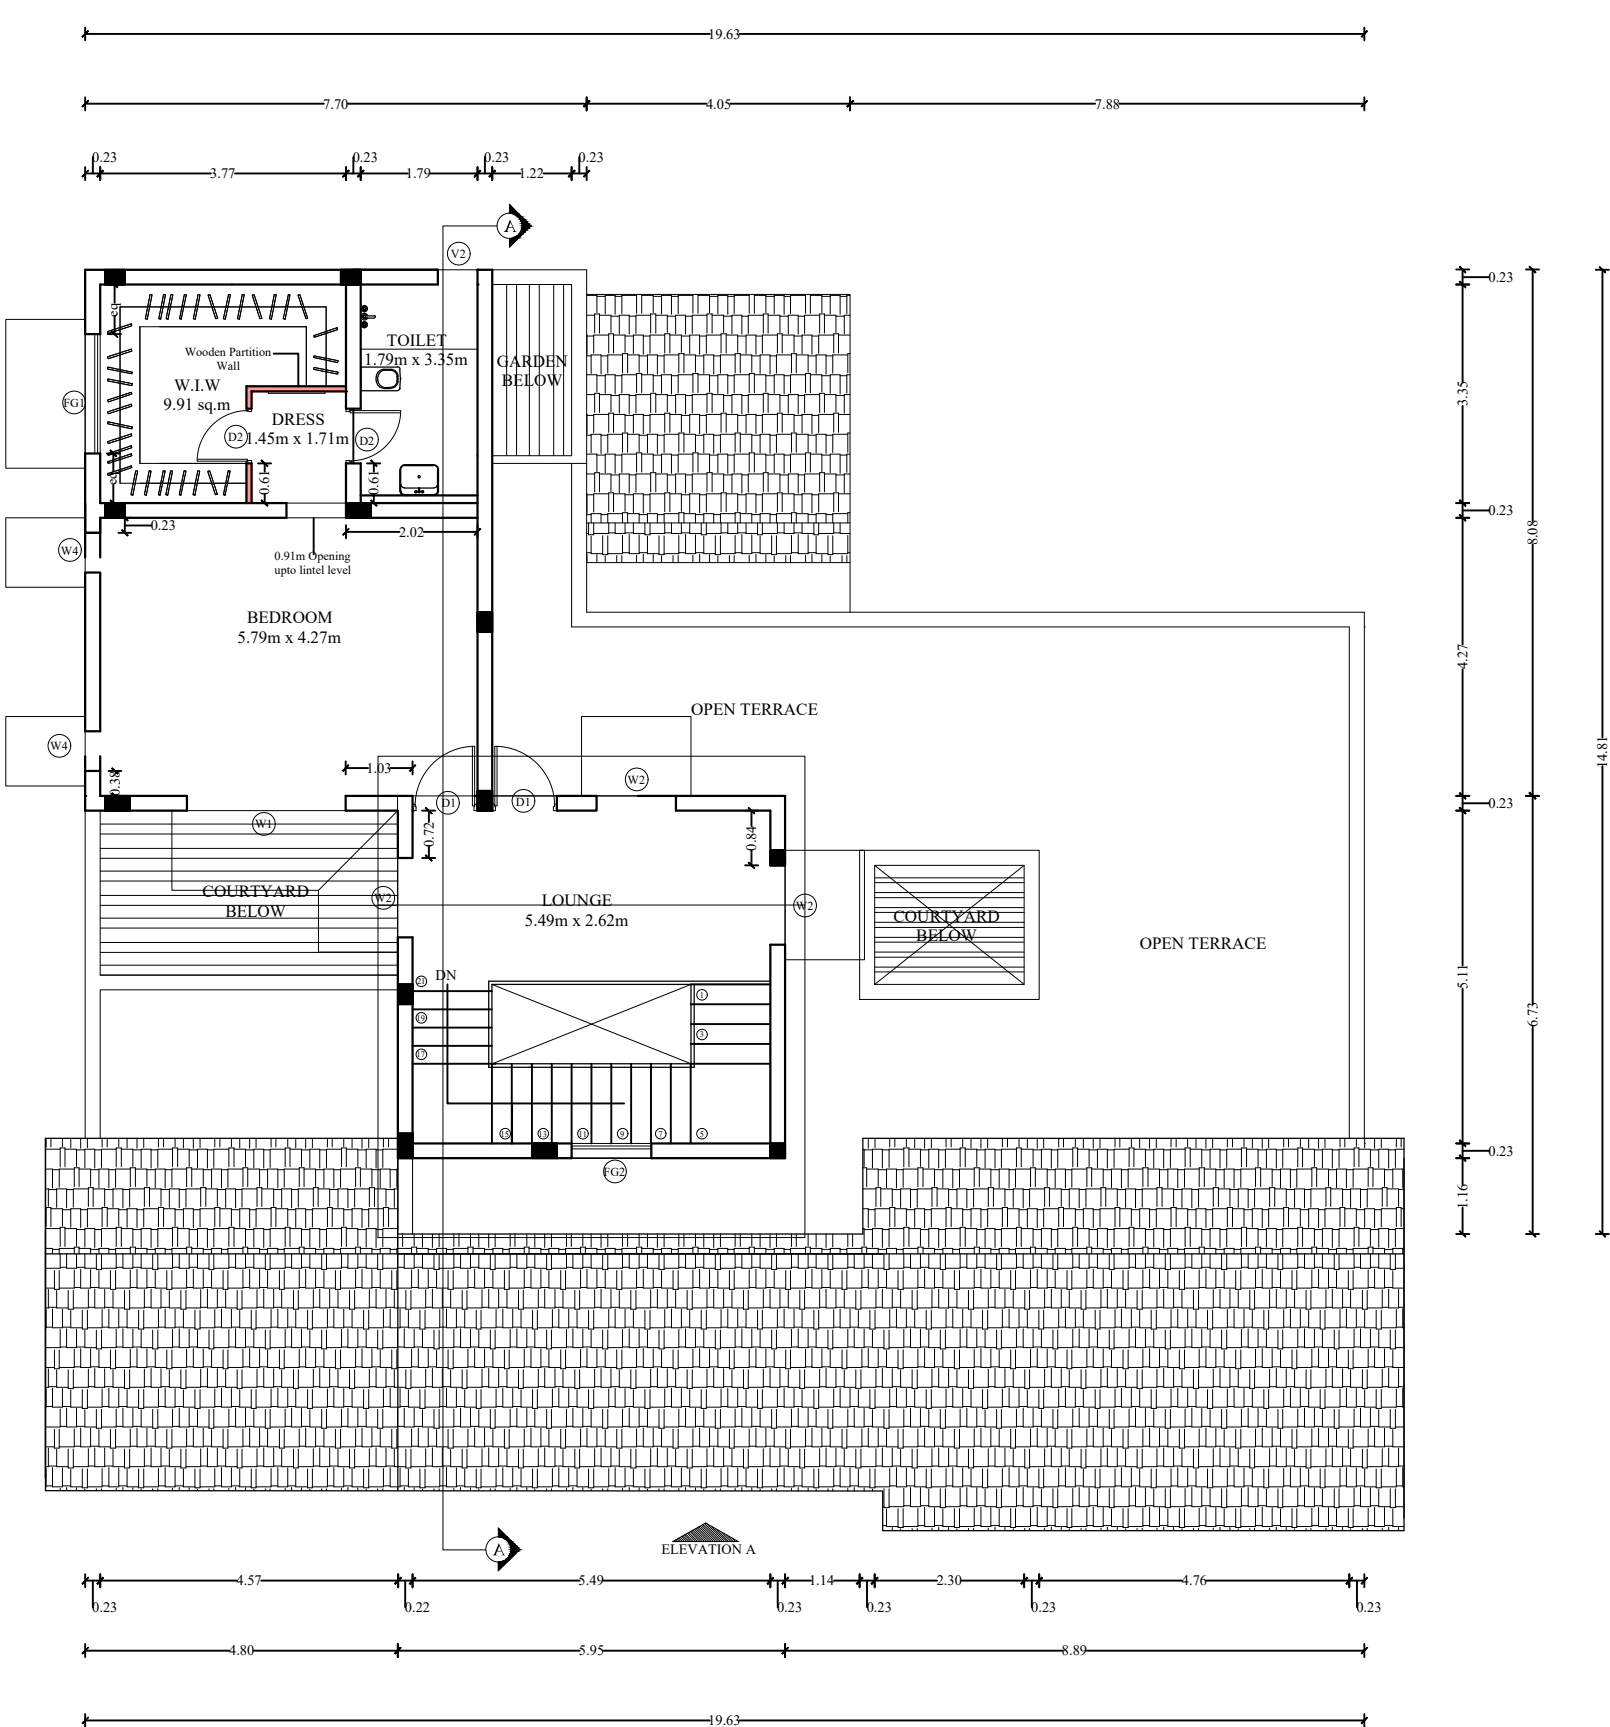

FIRST FLOOR PLAN

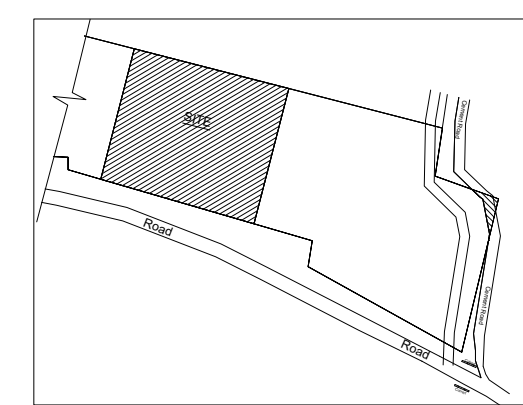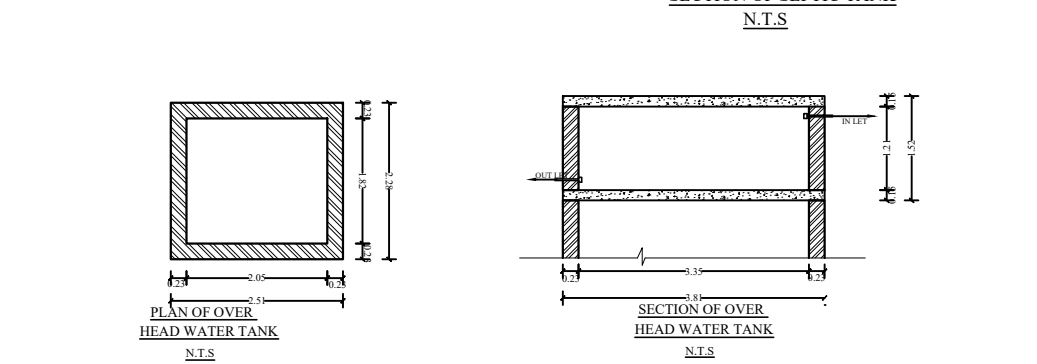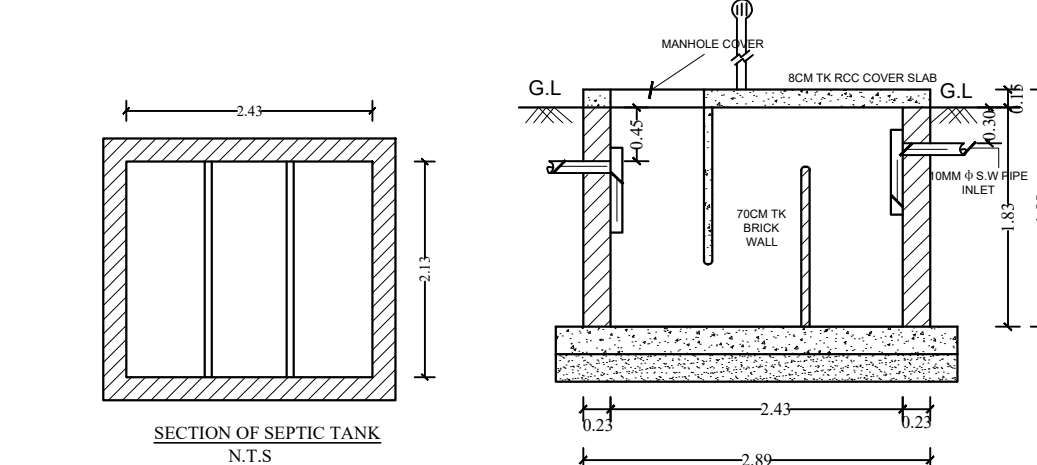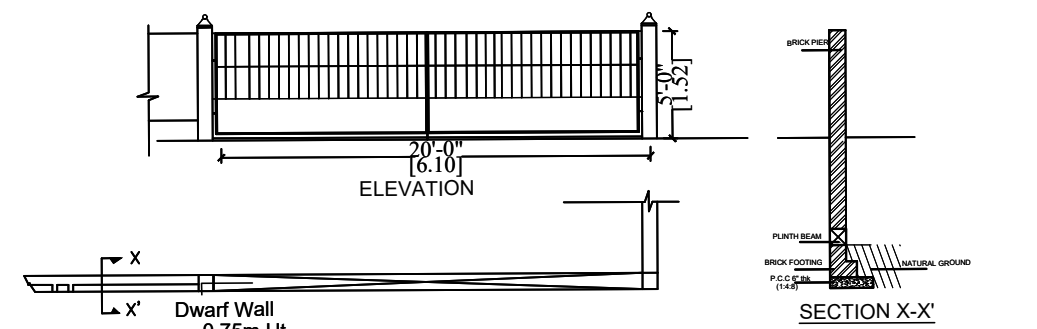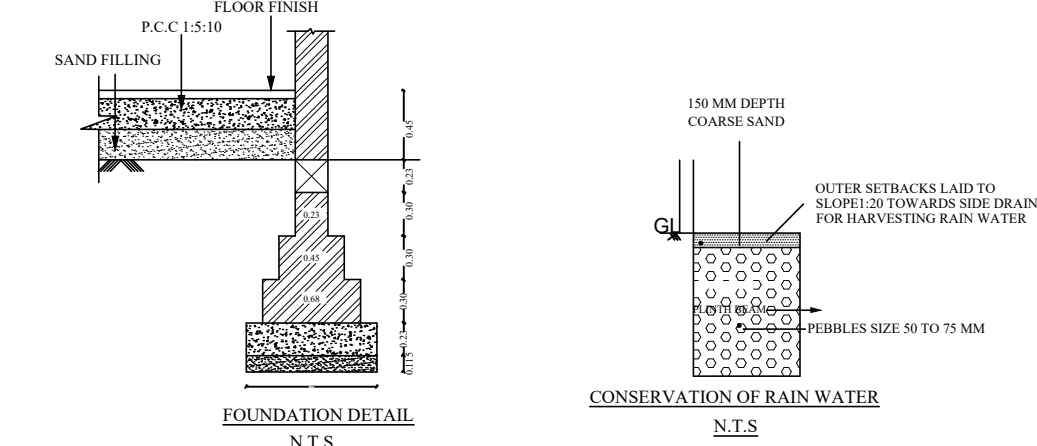

KEY PLAN
N.T.S.

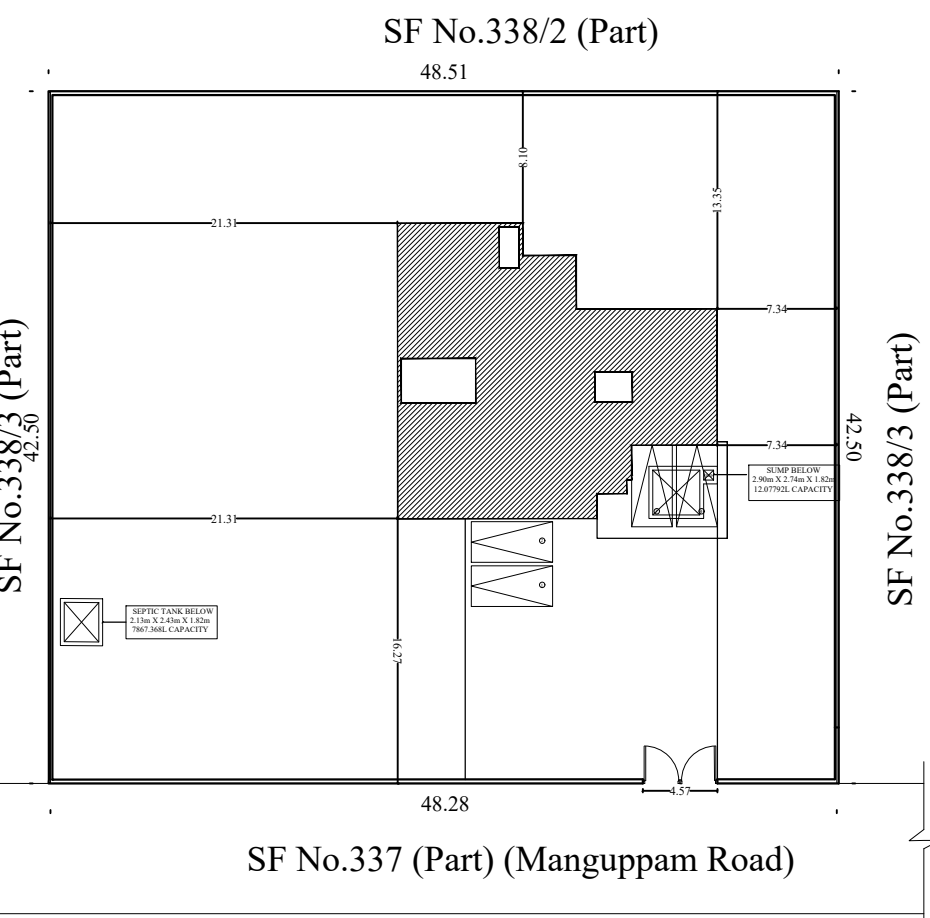

SITE PLAN
SCALE(1:400)

OFFICE USE

SCHEDULE OF JOINERY:

TYPE	DETAIL	SIZE
MD	MAIN DOOR	1.21m X 2.13m
FW3	FRENCH WINDOW	0.60m X1.98m
D1	DOOR	0.99m X 2.13m
D2	DOOR	0.83m X 2.13m
D3	DOOR	0.78m X 2.13m
D4	DOOR	0.76m X 2.13m
DD	DOUBLE DOOR	0.91m X 2.13m
D5	DOOR	0.91m X 2.13m
W3	WINDOW	0.91m X 1.37m
FW2	FRENCH WINDOW	1.06m X 2.13m
FW1	FRENCH WINDOW	1.37m X 1.98m
FW1	FRENCH WINDOW	3.04m X 1.98m
FW2	FRENCH WINDOW	0.60m X 1.98m
W1	WINDOW	1.83m X 1.37m
W2	WINDOW	1.22m X 1.37m
W3	WINDOW	1.07m X 1.37m
W4	WINDOW	0.61m X 1.37m
FG1	FIXED GLASS	1.82m X 0.60m
FG2	FIXED GLASS	1.21m X 0.60m
KW	KITCHEN WINDOW	1.21m X 1.06m
V1	VENTILATOR	0.60m X 0.91m
V2	VENTILATOR	0.60m X 0.60m
V2	SLIDING FOLDING WINDOW	3.81m X 2.13m

SPECIFICATION:

- 1.FOUNDATION – BRICK FOOTING
- 2.BRICK WORK – C.M 1:6 FOR SUPER STRUCTURE
- 3.PLASTERING – C.M 1:5 FOR WALLS & 1:3 FOR CEILING
- 4.FLOORING – VITRIFIED TILE
- 5.PAINTING – 2.COAT OF CEMENT PAINT FOR WALLS & 1.EXTRA COAT FOR CEILING, ENAMEL PAINT FOR DOORS,WINDOWS & GRILLS
- 6.R.C.C – 1:2:4 FOR ALL COLUMNS, BEAMS, SLABS & LINTELS
- 7.WOOD WORK– ALL WOOD WORKS IN BEST QUALITY COUNTRY WOOD.
- 8.WEATHERING COURSE –TWO LAYER OF COUNTRY TILE OVER BRICK JALLY LIME CONCRETE LAID TO SLOPE.

COLOUR INDEX:

PROPOSED	
ROAD	
BOUNDARY	

AREA STATEMENT

NAME	FSI AREA (sq.m)	FSI AREA (sq.ft)
PLOT AREA	2023.41	21780.00
GROUND FLOOR AREA	260.09	2799.60
FIRST FLOOR AREA	84.65	911.17
CAR PARKING (NON FSI)	33.24	357.80
HEADROOM (NON FSI)	33.10	356.30
TOTAL FSI AREA	344.74	3710.77

FSI - 0.17

COVERAGE- 12.85%

WINDOW CALCULATION

	DOORS	WINDOWS	VENT
GROUND FLOOR	14	14	3
FIRST FLOOR	4	6	1
	-	-	-

SCALE 1:100

SIGNATURE OF THE OWNER:

Mrs. RUBINA BOBBY,
W/o Mr. DEEPAK.

LICENSED SURVEYOR:

Er.M.Ravikumar,M.E.(Struct.),C.Eng., AMIE, LMISTE.,
Chartered Engg.(I), Structural Engg.,
TN. Govt.Registered Professional of DTCP.
R.E.-Grade III, Reg. No.60/2020(HNTDA)
R.S.E.-Grade II, Reg. No.18/2020(HNTDA)
#P.No.98, 1st Floor, Behind National Highways office,
1st West Main Road, West Gandhi Nagar, Vellore - 632006.
Contact No:8667059375, 9159733380.
Email ID:barathbuilders.mrk@gmail.com

Eight ways to know a piece of land before you pay for it.

This report covers one part of the picture. These cover the rest, drawn from the same government records, for any property in Tamil Nadu.

LandLens One

Ask anything about a property and get an answer grounded in live government records, with the sources shown.

[/landlens/one](#)



Verify My Land

Every record check run on one property and returned as a single report.

[/landlens/verify-my-land](#)



Legal Opinion

An advocate's written opinion on the title, built on the records we pull for it.

[/landlens](#)



One Map

Every layer on one map: the parcel, its boundary, zoning, water bodies and what sits around it.

[/landlens/one/map](#)



PriceMap

What land actually changed hands for around this plot, taken from the registered deeds.

[/landlens/pricemap](#)



Build Scope

What you are allowed to build here: floor space, height, coverage and setbacks.

[/landlens/build-scope](#)



Property Tracker

Watch a property and hear about it when something new is registered against it.

[/landlens/property-tracker](#)



Deal Room

Run the transaction in one place: documents, stamping, signatures and the parties.

[/landlens/deal-room](#)



Twenty-four checks you can run yourself, at no cost.

Records and verification

The registers themselves, read for you.

Encumbrance Certificate

Patta and Chitta

Field Measurement Sketch

EC Analyzer

Bank charge check

Court case search

Seller background check

Approval check by survey

Zoning and land use

What the plan says can happen on this land.

Land use zone finder

CMDA land use check

Coastal regulation zone

Master plan check

Water bodies finder

Airport height clearance

Value and duty

What it is worth and what it costs to register.

Guideline value by street

Guideline value by survey

Stamp duty and registration fees

Capital gains

Floor space index

Area unit converter

Registers and directories

Who holds it, and which office keeps the record.

Find your registering office

Temple property check

Waqf property check

RERA register



Every free tool
/tools



Services we run
for you
/services



The LandLens
suite
/landlens/one



Every claim in this document traces back to a government record.

Legal opinions, due diligence and title verification

Building plan, layout and sub-division approvals

Completion and occupancy certificates, regularisation

Escrow, negotiation and NRI property management

Land survey, soil testing, architecture and construction

Verified RealEstate
3/350/2 Mettukuppam,
OMR Thoraipakkam,
Chennai 600 097, India
hello@verified.realestate
+91 9996 12 9996

Prepared from the registers named on the page each finding sits on. Where a register could not be read, this document says so in its place rather than leaving the gap to be read as a clean result.

