




PLAN SHOWING THE NALANDA MATRICULATION SCHOOL BUILDING IN EX.GROUND FLOOR, EX. AND ACTUAL ADDITIONAL CONSTRUCTION IN FIRST FLOOR AND ACTUAL ADDITIONAL CONSTRUCTION SECOND FLOOR IN S.F.NO. 887 /1A1, 1A2,1C,2C2, AT KIZVEEDI VILLAGE, NEMILI TALUK, RANIPETTAI DISTRICT. SCALE : 1:100

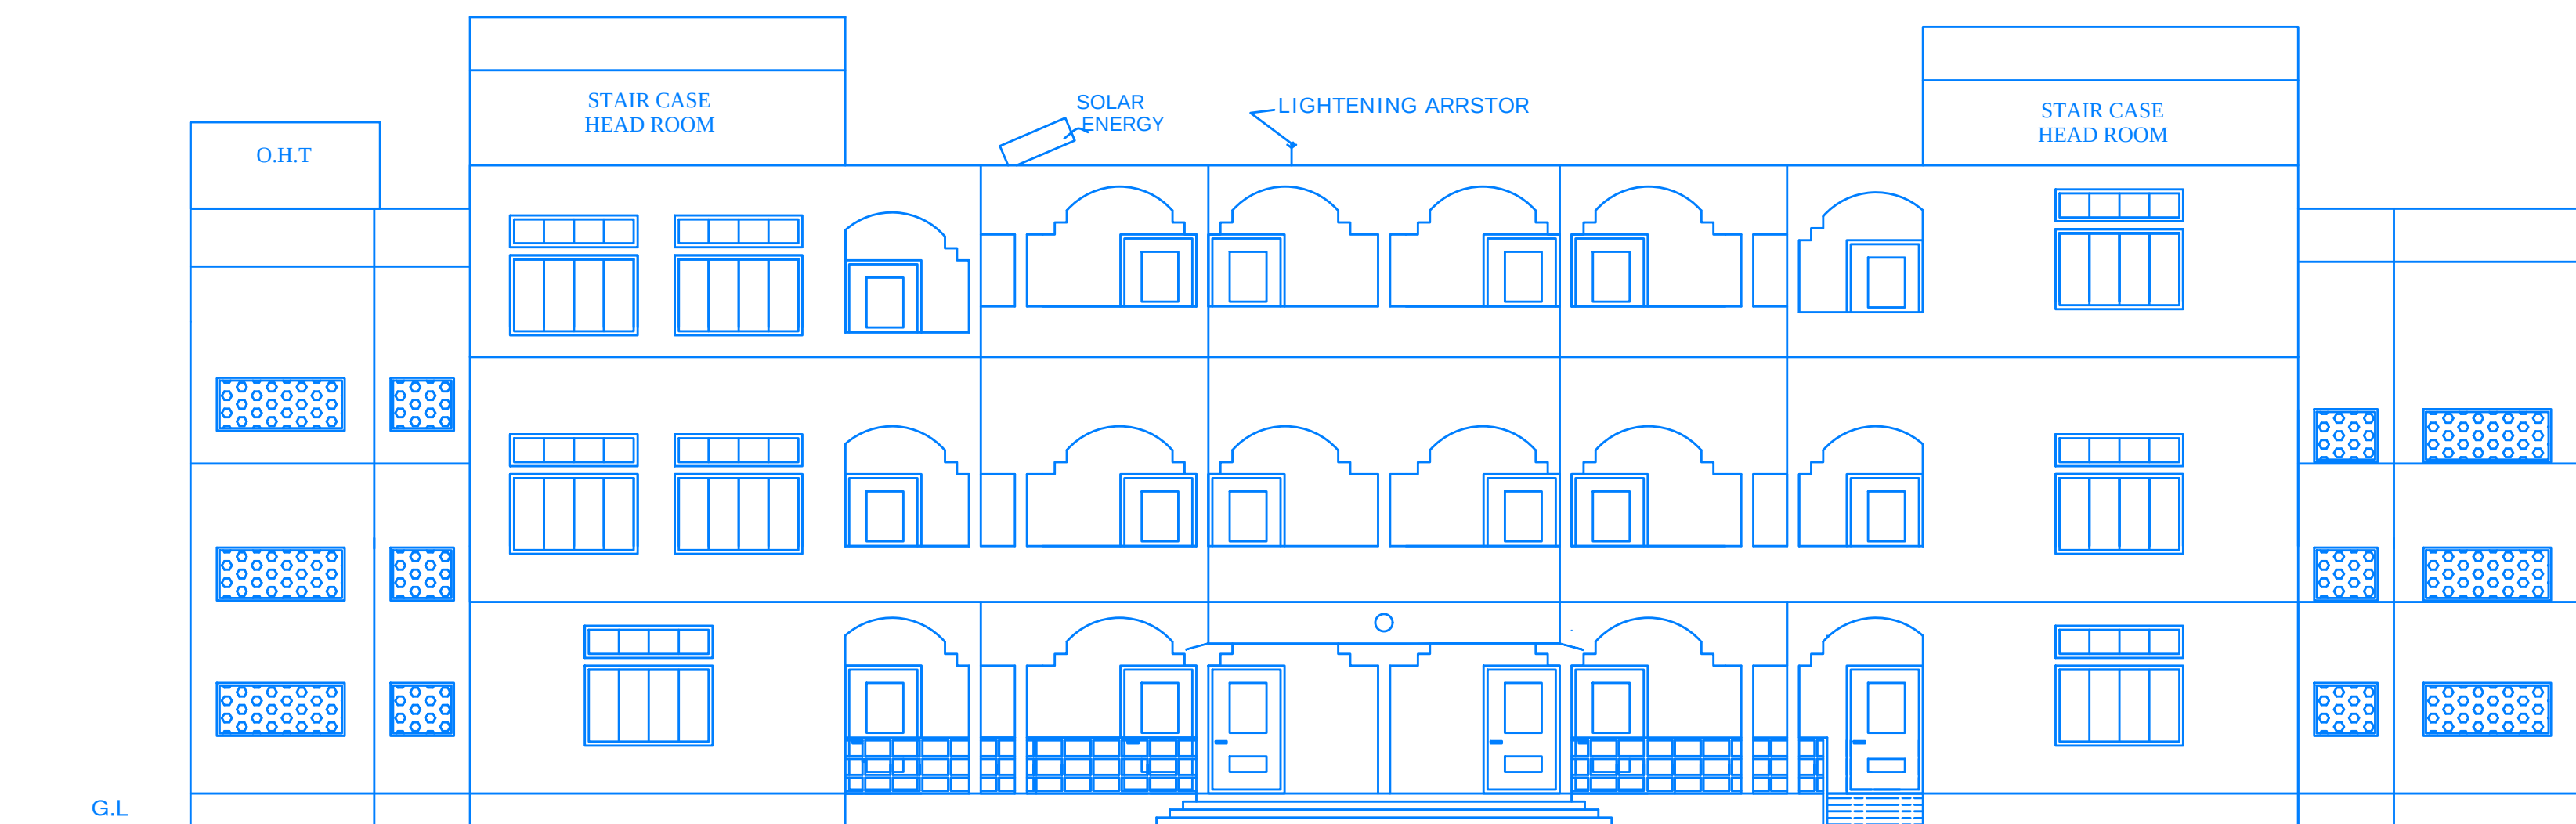


FRONT ELEVATION

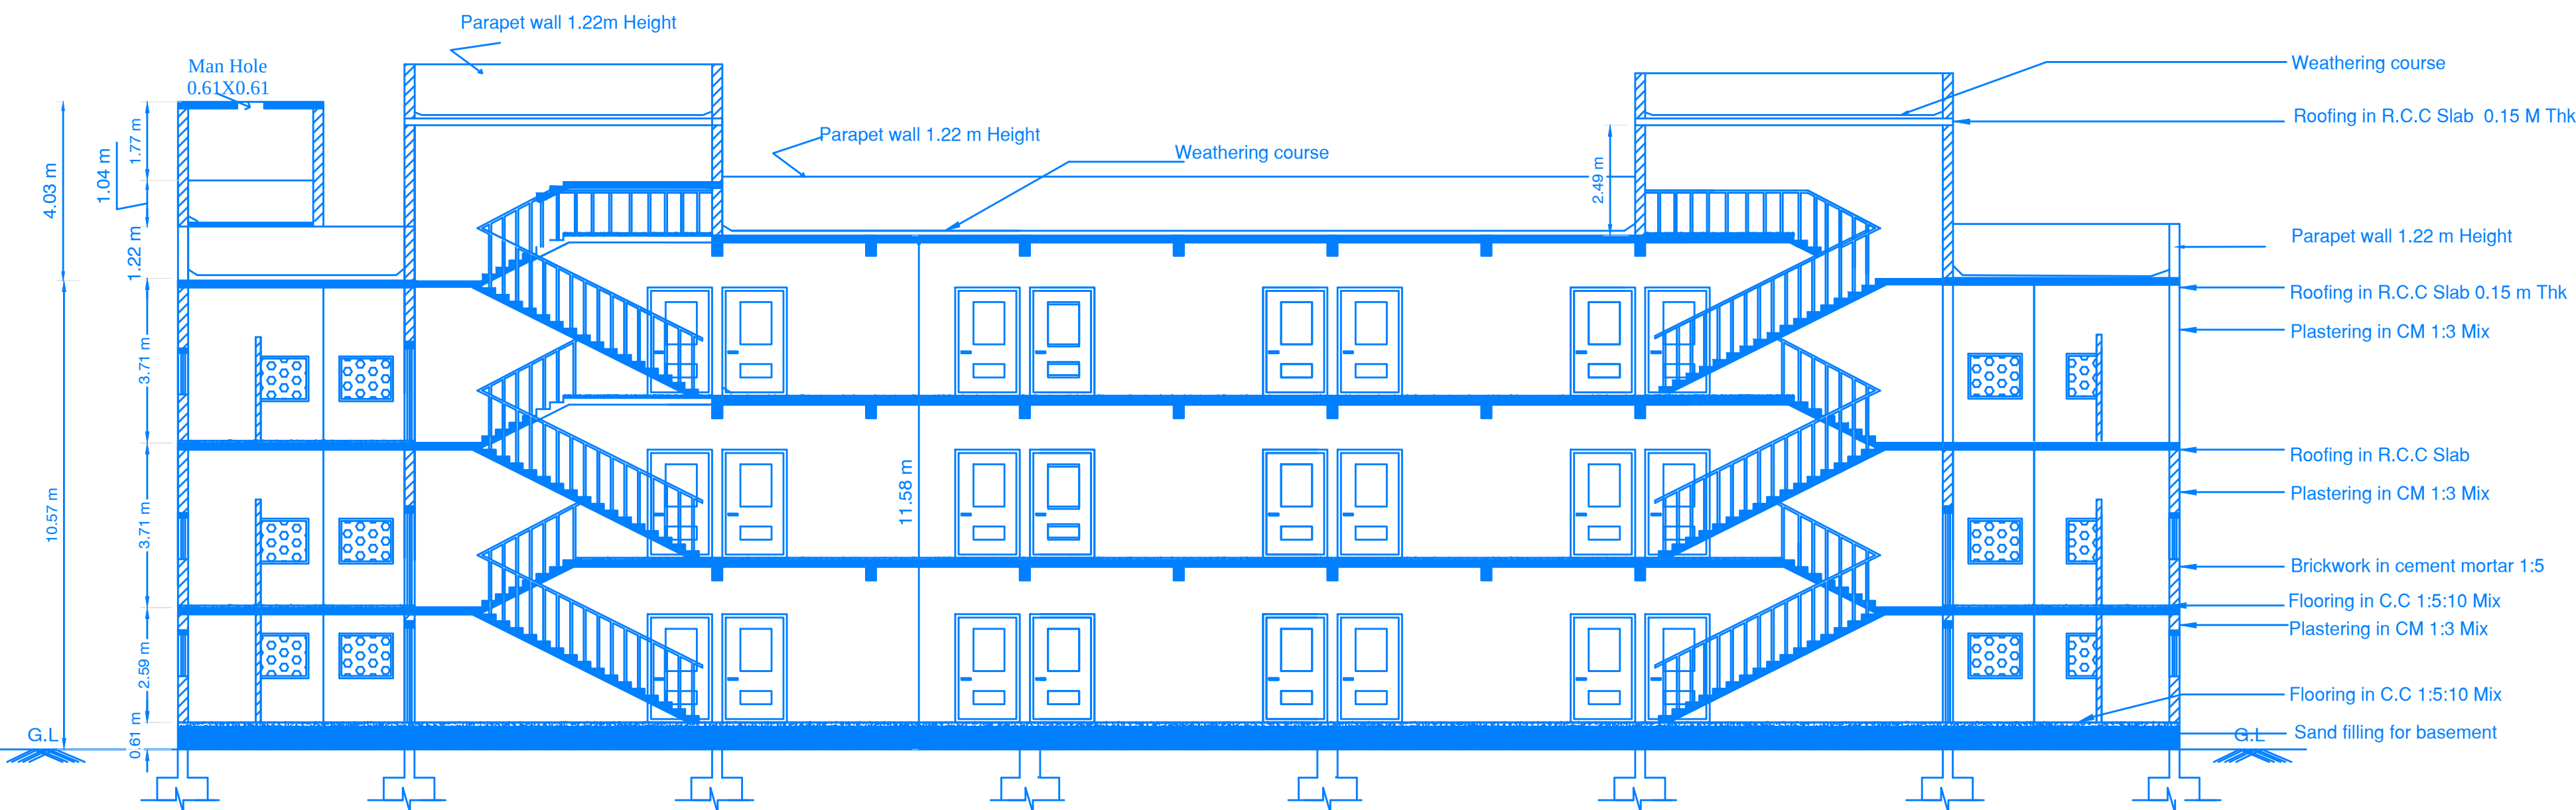


SECTION @ A'-A'

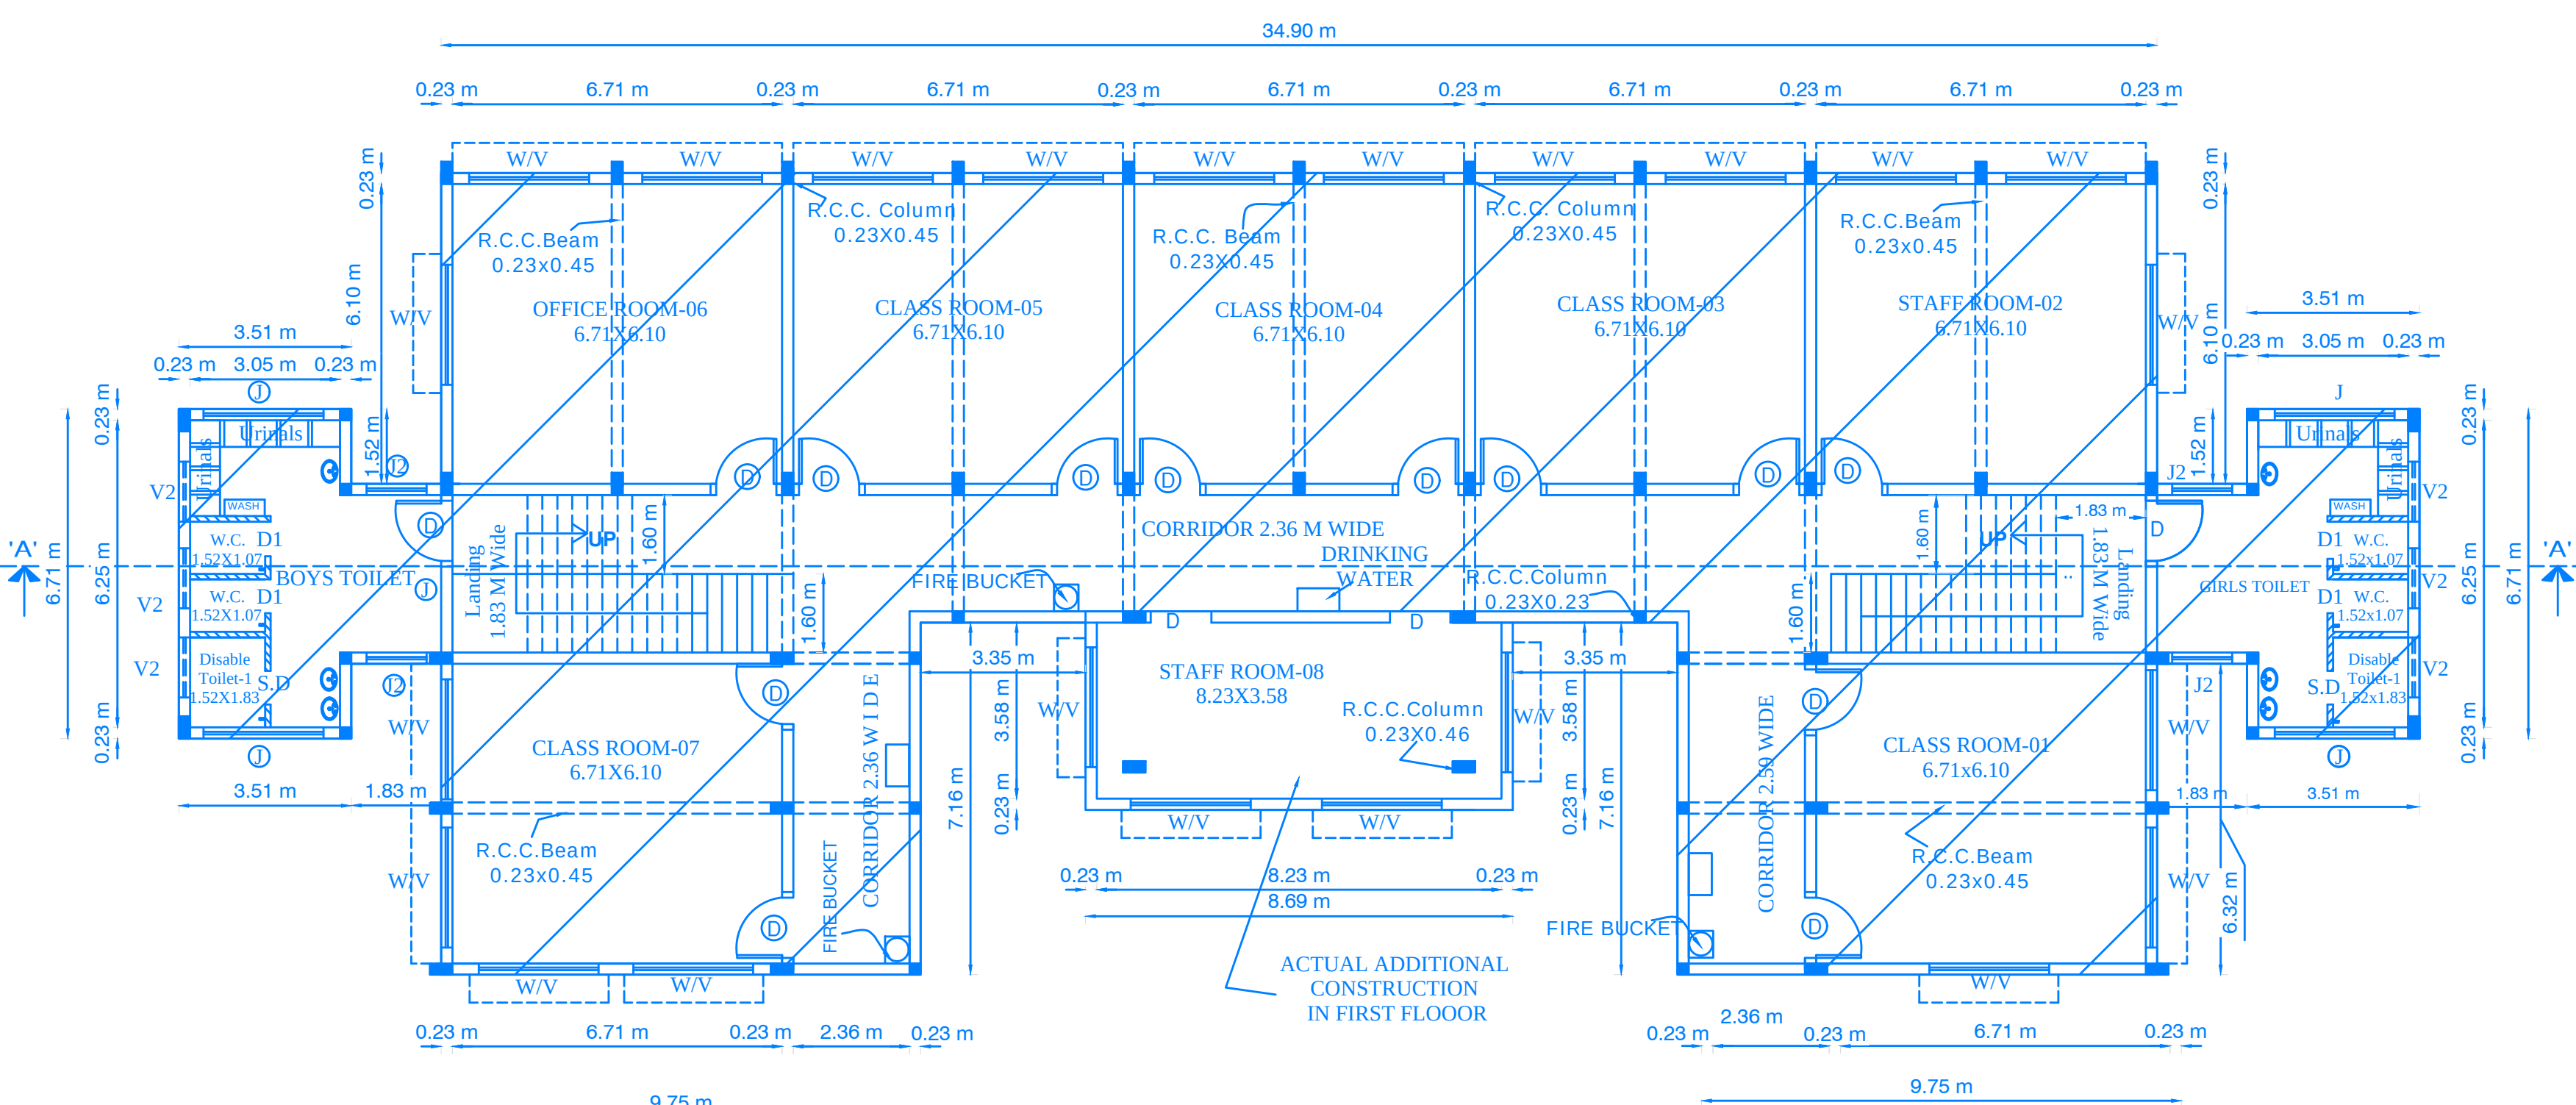


EX. & ACTUAL.ADDI. FIRST FLOOR PLAN

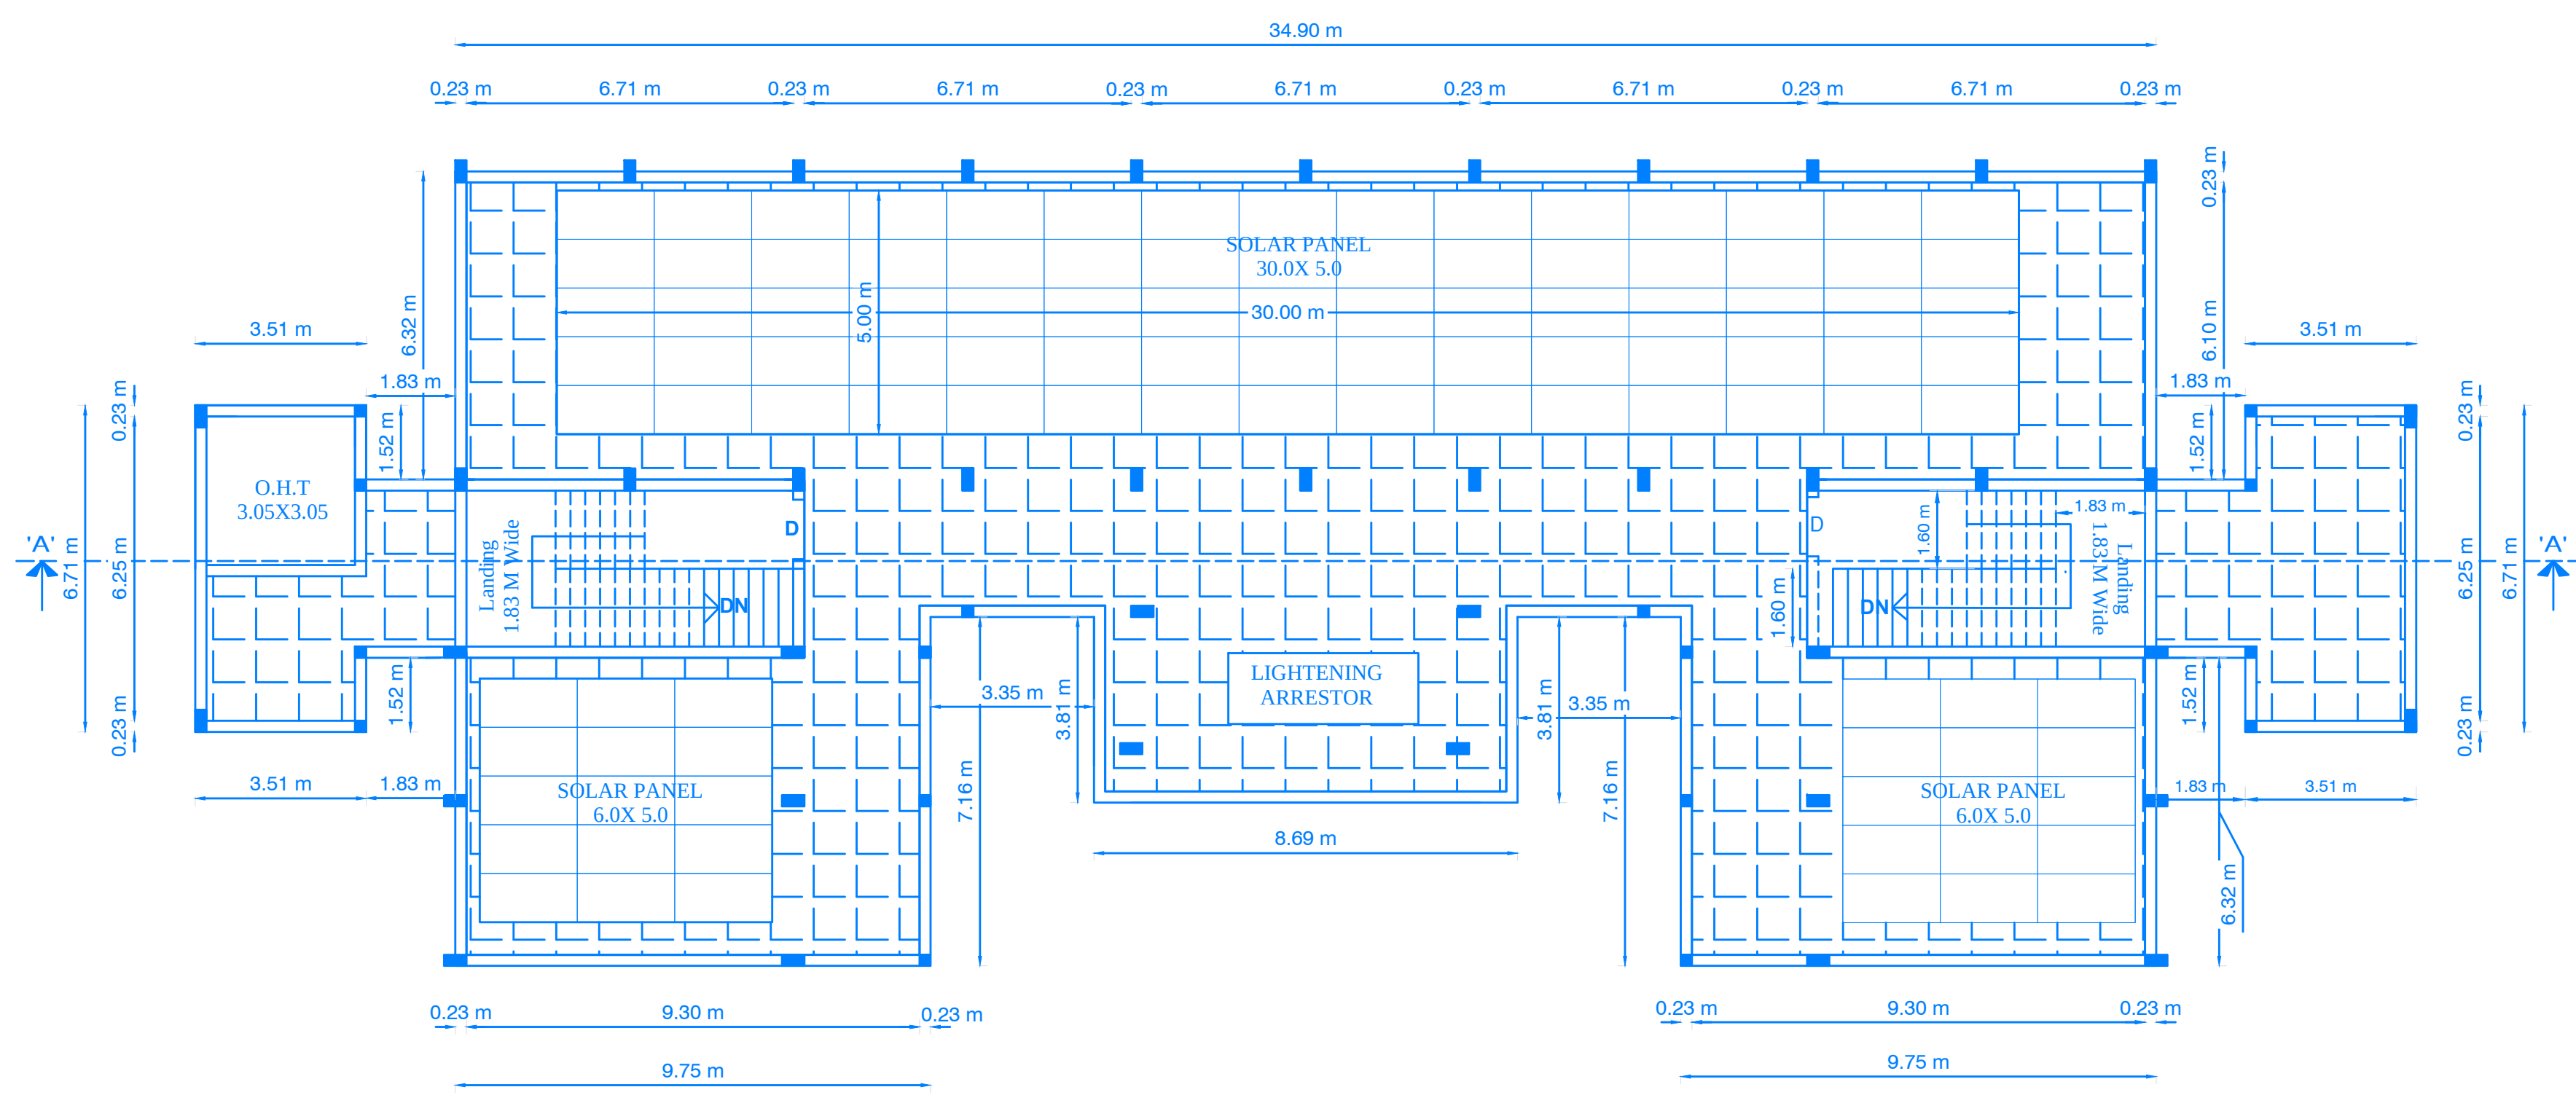

TERRACE FLOOR PLAN

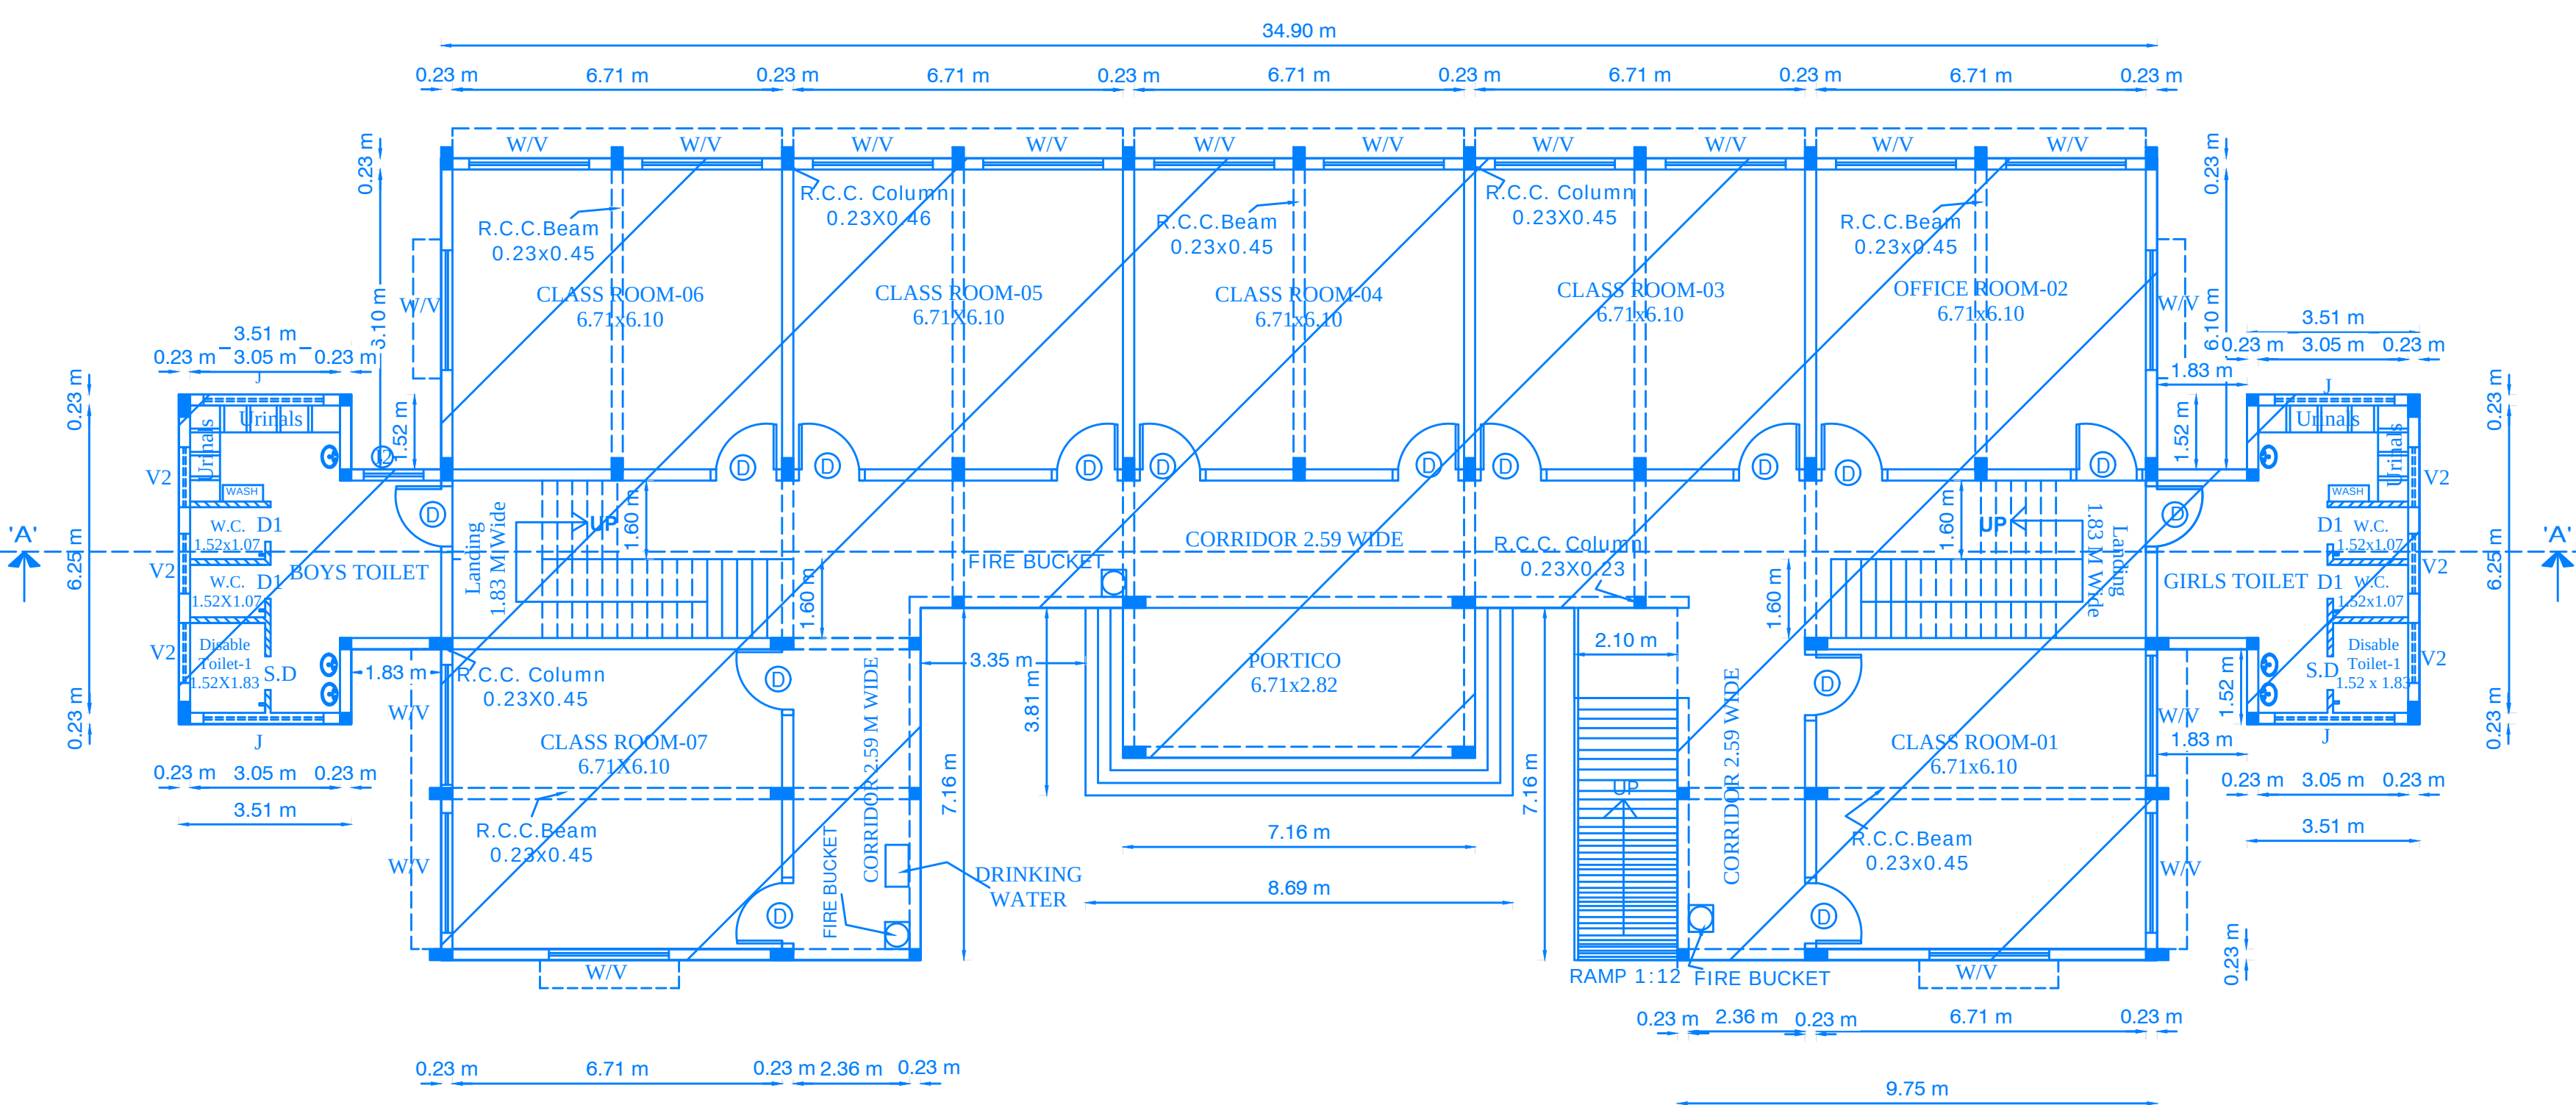

EX.GROUND FLOOR PLAN

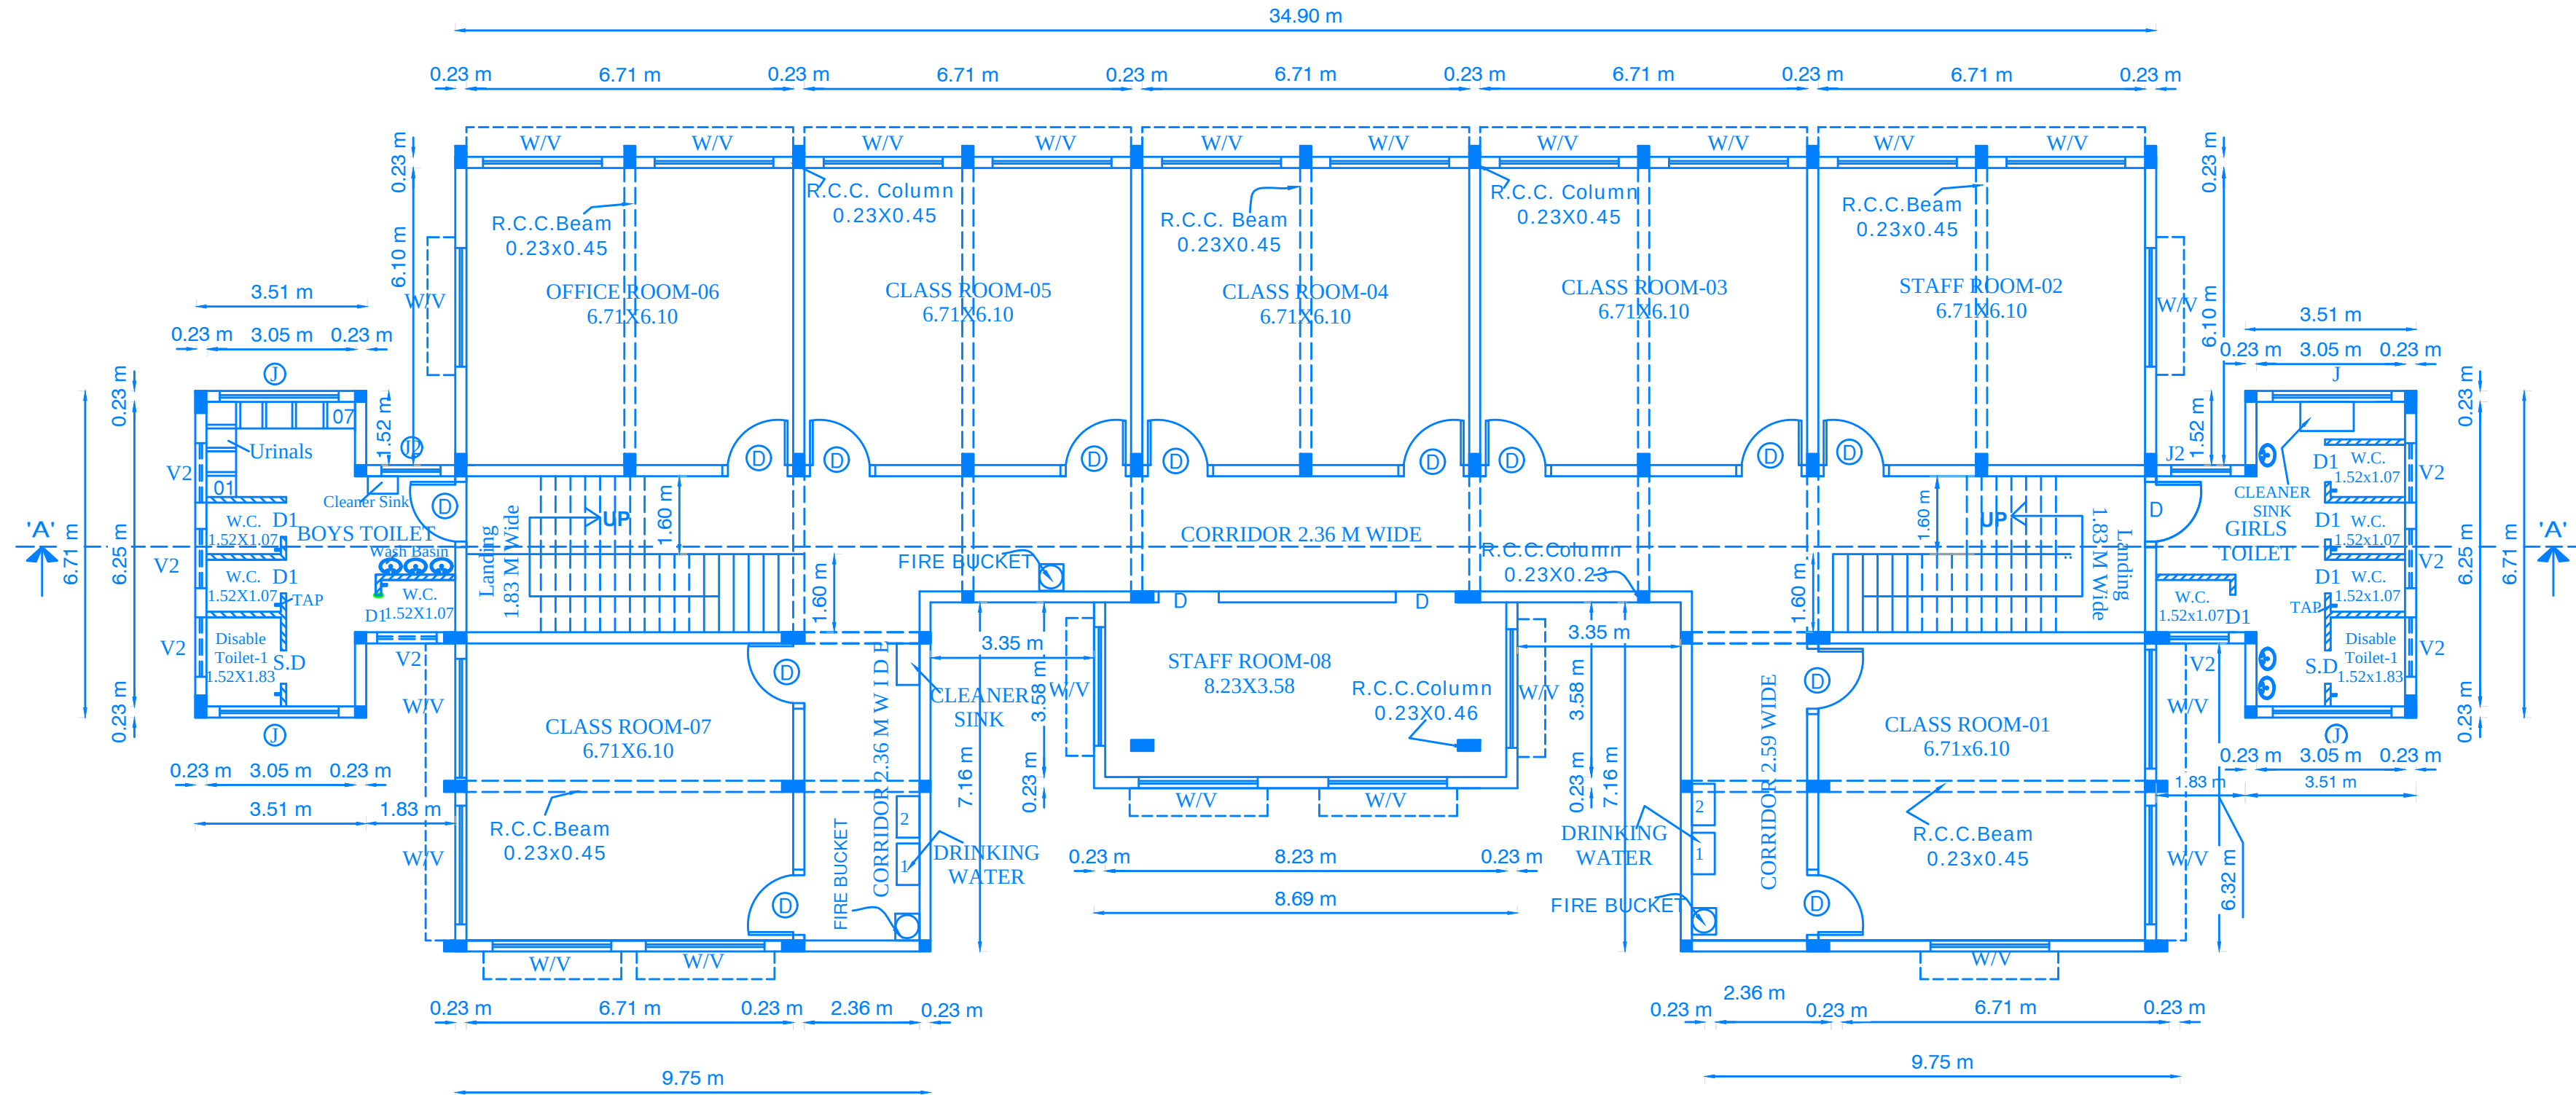

ACTUAL.ADDI.SECOND FLOOR PLAN

SHEET NO 1 OF 1:

AREA STATEMENT

TOTAL SITE AREA (AS PER DOCUMENT) = 11816.72 SQ.M
TOTAL SITE AREA (AS PER SITE) = 11645.78 SQ.M
TOTAL SITE AREA (AS PER PATT) = 11840.00SQ.M

FLOOR	F.S.I SQ.M	NON F.S.I SQ.M	TOTAL SQ.M	REMARKS
EX.GROUND FLOOR	541.06	-----	541.06	DTCP APPROVED NO. JB. 56, 61009/1158/2020 DATE: 18.06.2020
EX.FIRST FLOOR	519.23	-----	519.23	
ACT.FIRST FLOOR	33.10	-----	33.10	
ACT.SECOND FLOOR	552.33	-----	552.33	ACTUAL ADDITIONAL CONSTRUCTION
HEAD ROOM	-----	52.40	52.40	
TOTAL	1645.72	52.40	1698.12	

OPEN SPACE AREA --> 11275.66 SQ.M

STAIRCASE DETAILS

THREAD	0.30
RISE	0.15
WIDTH	1.60

JOINERY DETAIL:

TYPE	PARTICULARS	SIZE (IN .M)
D	DOOR	1.23 X 2.13
S.D/D	DOOR	0.76 X 2.13
W	WINDOW	2.44 X 1.52
V	VENTILATION	1.22 X 0.91
J	JOLLY	2.44 X 0.91
J2	JOLLY	1.22 X 0.91
G	GATE	9.8 X 2.13

OFFICE USE :

A. Balaji

APPLICANT SIGNATURE:

Dr. K. Venkatesan

Dr. K. VENKATESAN
B.Ech, M.B.A., M.Sc., M.A., M.Phil., M.Tech., M.E., M.D.,
Regd. Construction Engineer - (CE)
Reg. No. CE 7-2024 / 003
With Joint Director of Town & Country Planning (DTCP)
No. 1, 655 Complex, First Floor, New Eye-Peet Road,
Green Circle, Vallore - 622 004, Tamil Nadu.
Ph : 83008 69323 / 93453 05948

CONSTRUCTION ENGINEER:

Dr. K. Venkatesan

Dr. K. VENKATESAN
B.Ech, M.B.A., M.Sc., M.A., M.Phil., M.Tech., M.E., M.D.,
Regd. No. CE 7-2024 / 003
With Joint Director of Town & Country Planning (DTCP)
No. 1, 655 Complex, First Floor, New Eye-Peet Road,
Green Circle, Vallore - 622 004, Tamil Nadu.
Ph : 83008 69323 / 93453 05948

REGISTERED DEVELOPER:

Dr. P. Sudharsana Swathi Selvan

Dr. P. SUDHARSANA SWATHI SELVAN, M.E. B.Ech.
GEOTECHNICAL ENGINEER
CENR REGD. No. GTE / 2024 / 000
DTCP REGD. No. 001 / 2024 / 001 / CHANNARAPURAM
GEODESIGN INDIA PRIVATE LIMITED
No. 16, PERIYAR PATH, CHOLAMAMDAI,
CHENNAI - 600 094.

GEOTECHNICAL ENGINEER:

Dr. P. Radha

Dr. P. RADHA, M.E (Structures)
Govt. Registered Structural Engineer - Grade-I,
Reg. No. SE/Gr-I/Jun-2025/011
No 6B, Phase-III, Vasantham Nagar Extn.,
VALLAR VELLORE - 632 005
Call: 7695953715 / 8778220956

STRUCTURAL ENGINEER:

V. Sanjay

Dr. V. SANJAY KUMAR, M. Arch.,
Registered Architect (RA)
Regd. No. RA / 1812023 / 007
With Joint Director of Town & Country Planning (DTCP)
No. 1, 655 Complex, First Floor, New Eye-Peet Road,
Green Circle, Vallore - 622 004, Tamil Nadu.
Ph : 83008 69323 / 80726 23086
E-mail : sanjay.kumar5@gmail.com

REGISTERD ARCHITECT: