

PP

APPROVAL RECORD

Planning Permission

Ranipet district, Tamil Nadu

APPROVAL TYPE


Building Plan

ISSUING AUTHORITY


Rural Panchayat

The approval as the planning authority issued it, reproduced in full behind this page.



An approval speaks to what was sanctioned, not to what was built. Completion is a separate record.

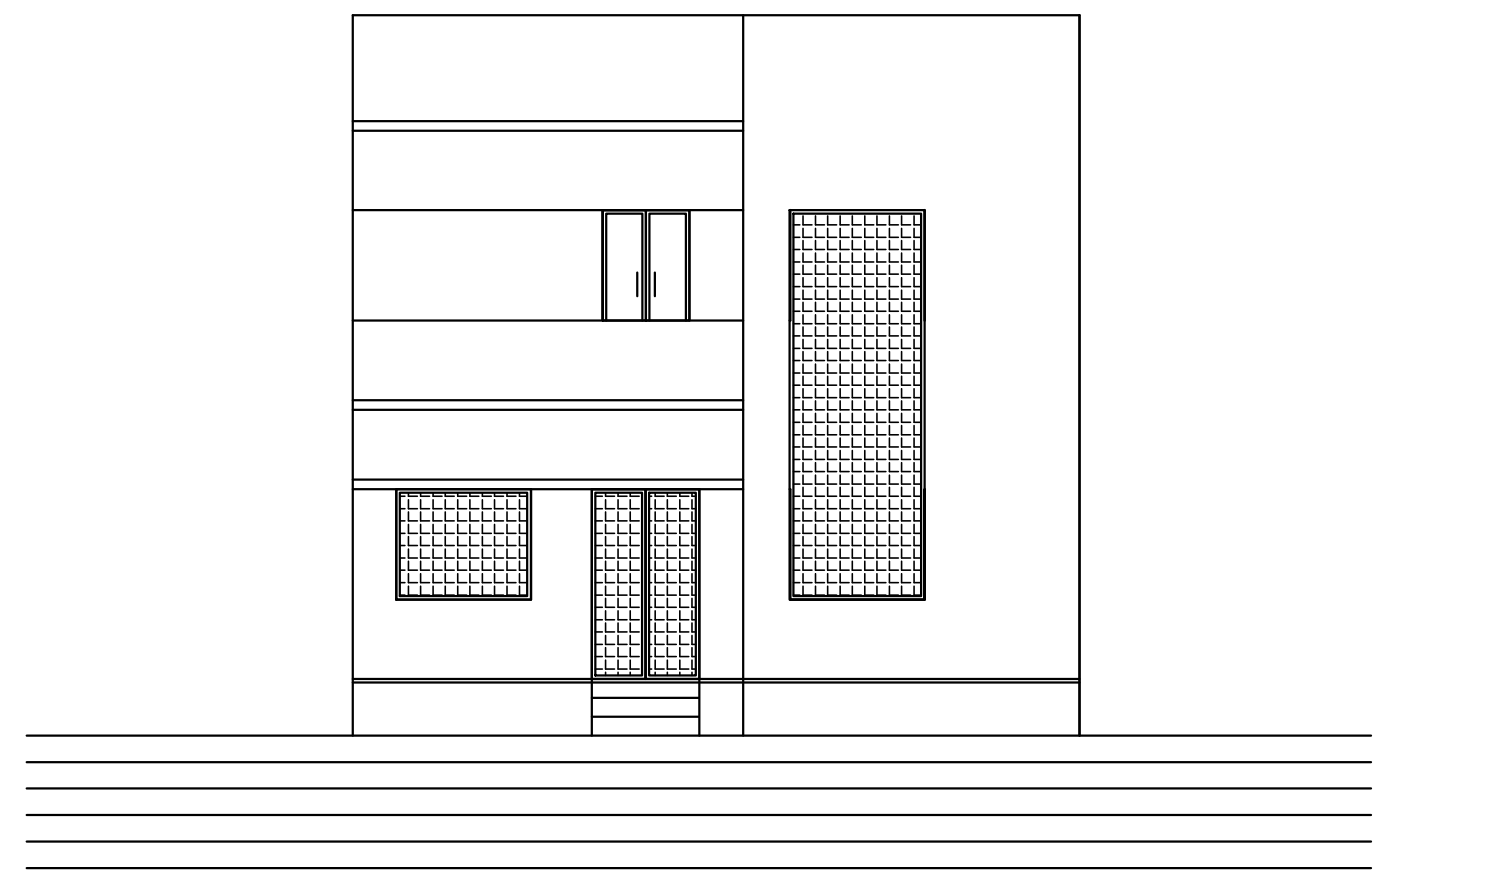

FRONT ELEVATION

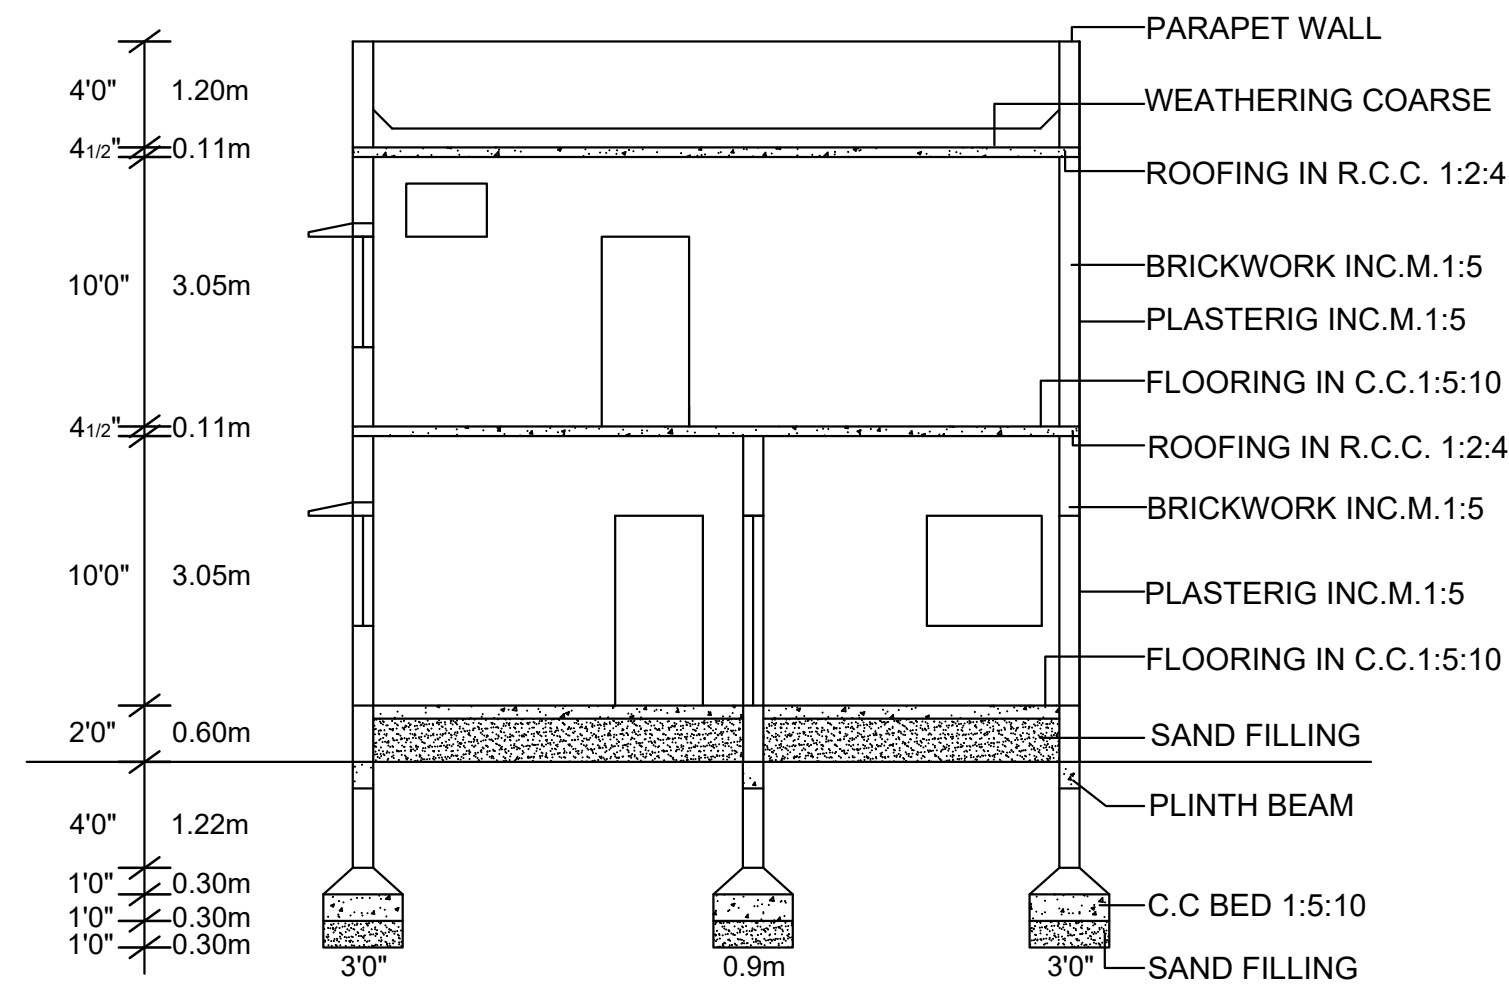


SECTION ON"AA"

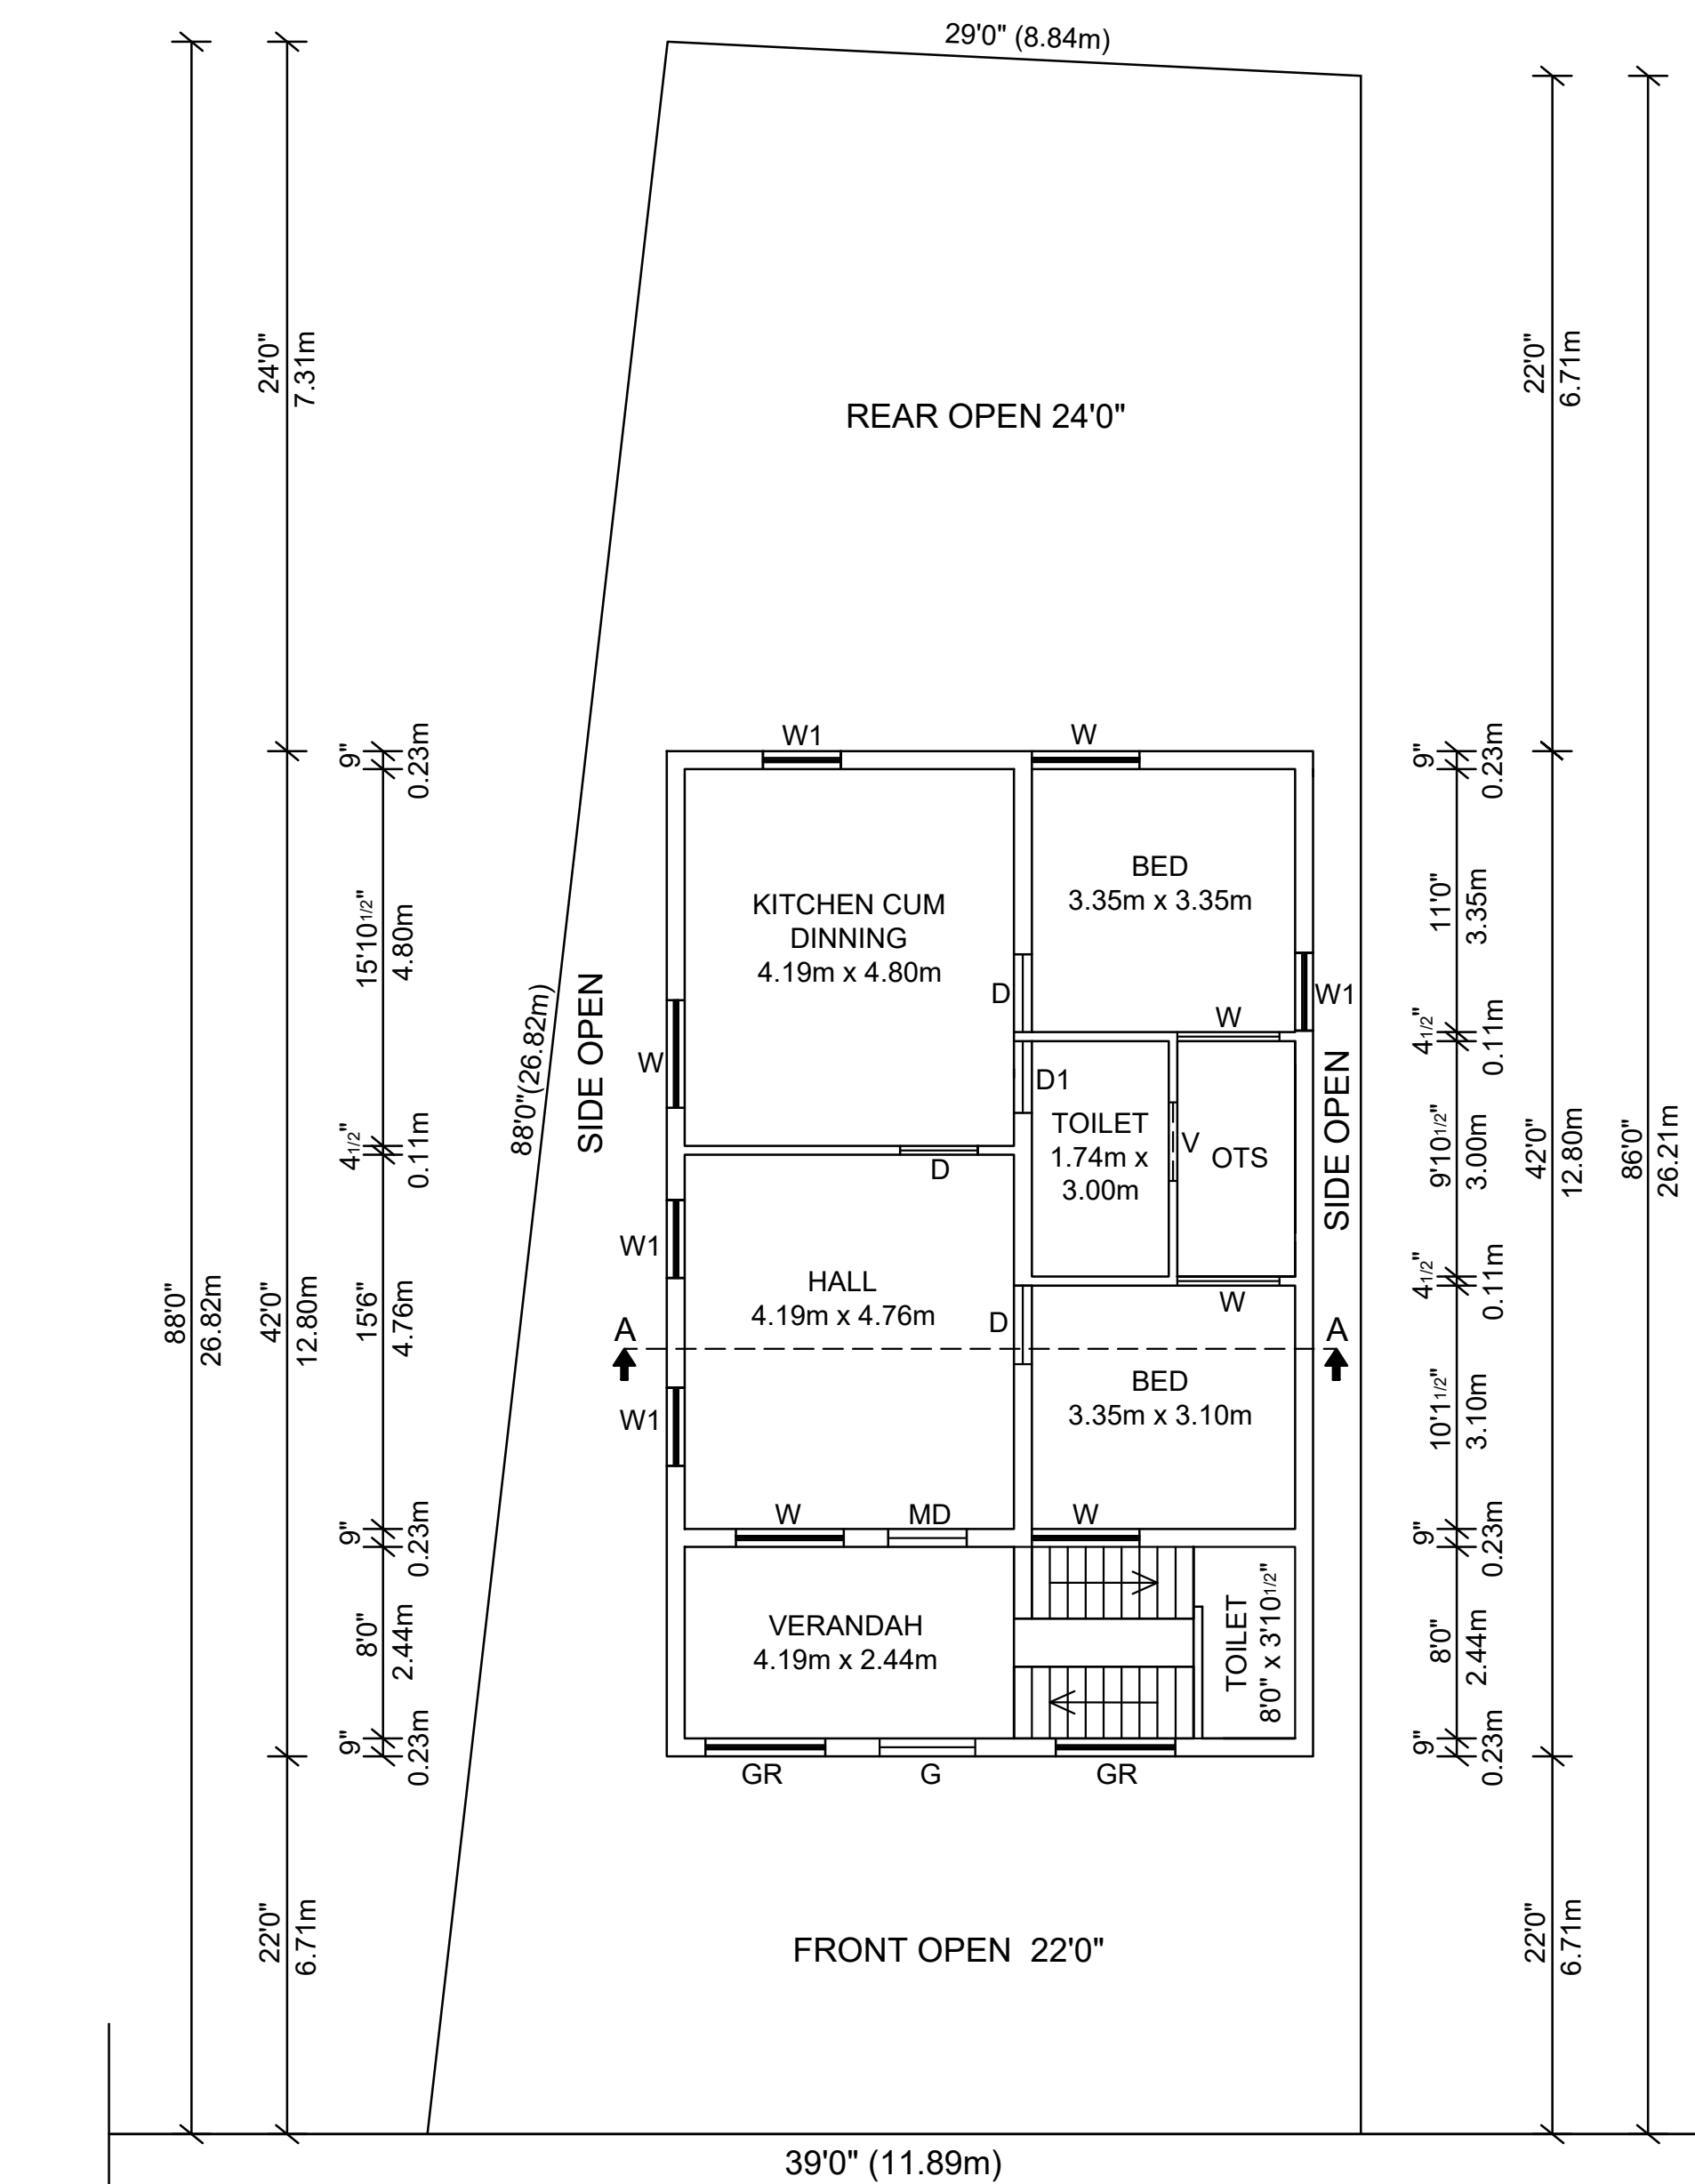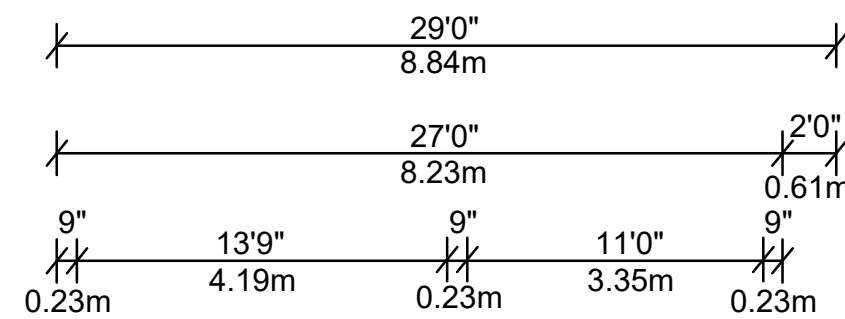


EXISTING STREET 7.00m WIDE ROAD


GROUND FLOOR PLAN

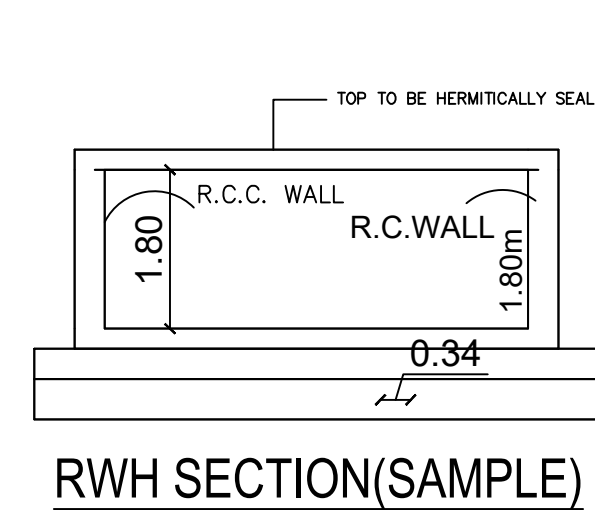


RW SECTION(SAMPLE)

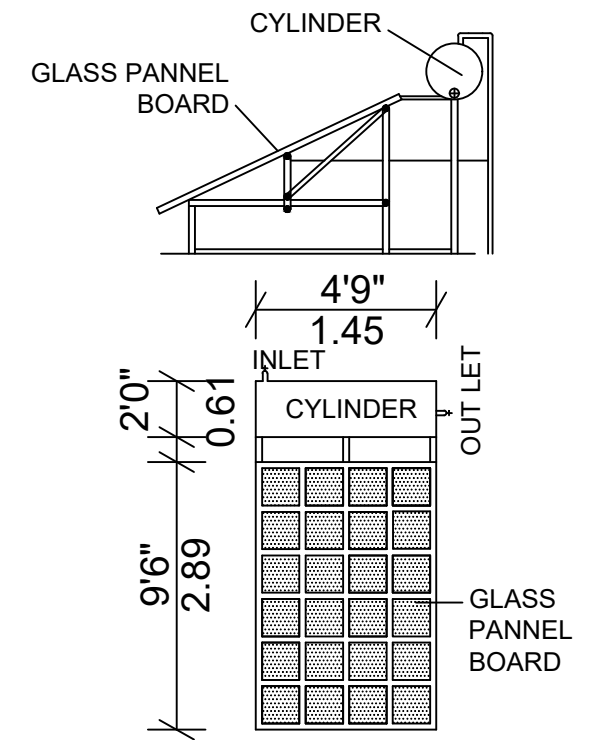



SOLAR WATER SYSTEM

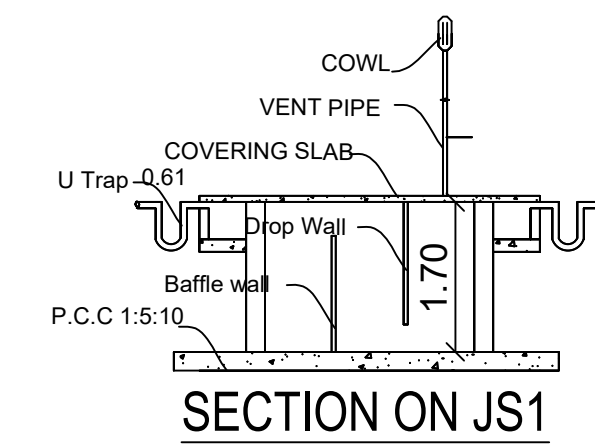

SECTION ON JS1

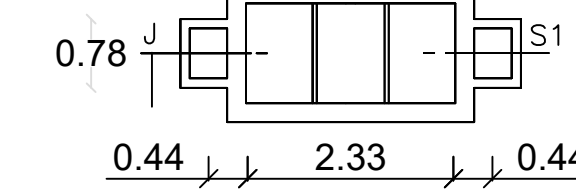


PLAN SEPTIC TANK DETAILS

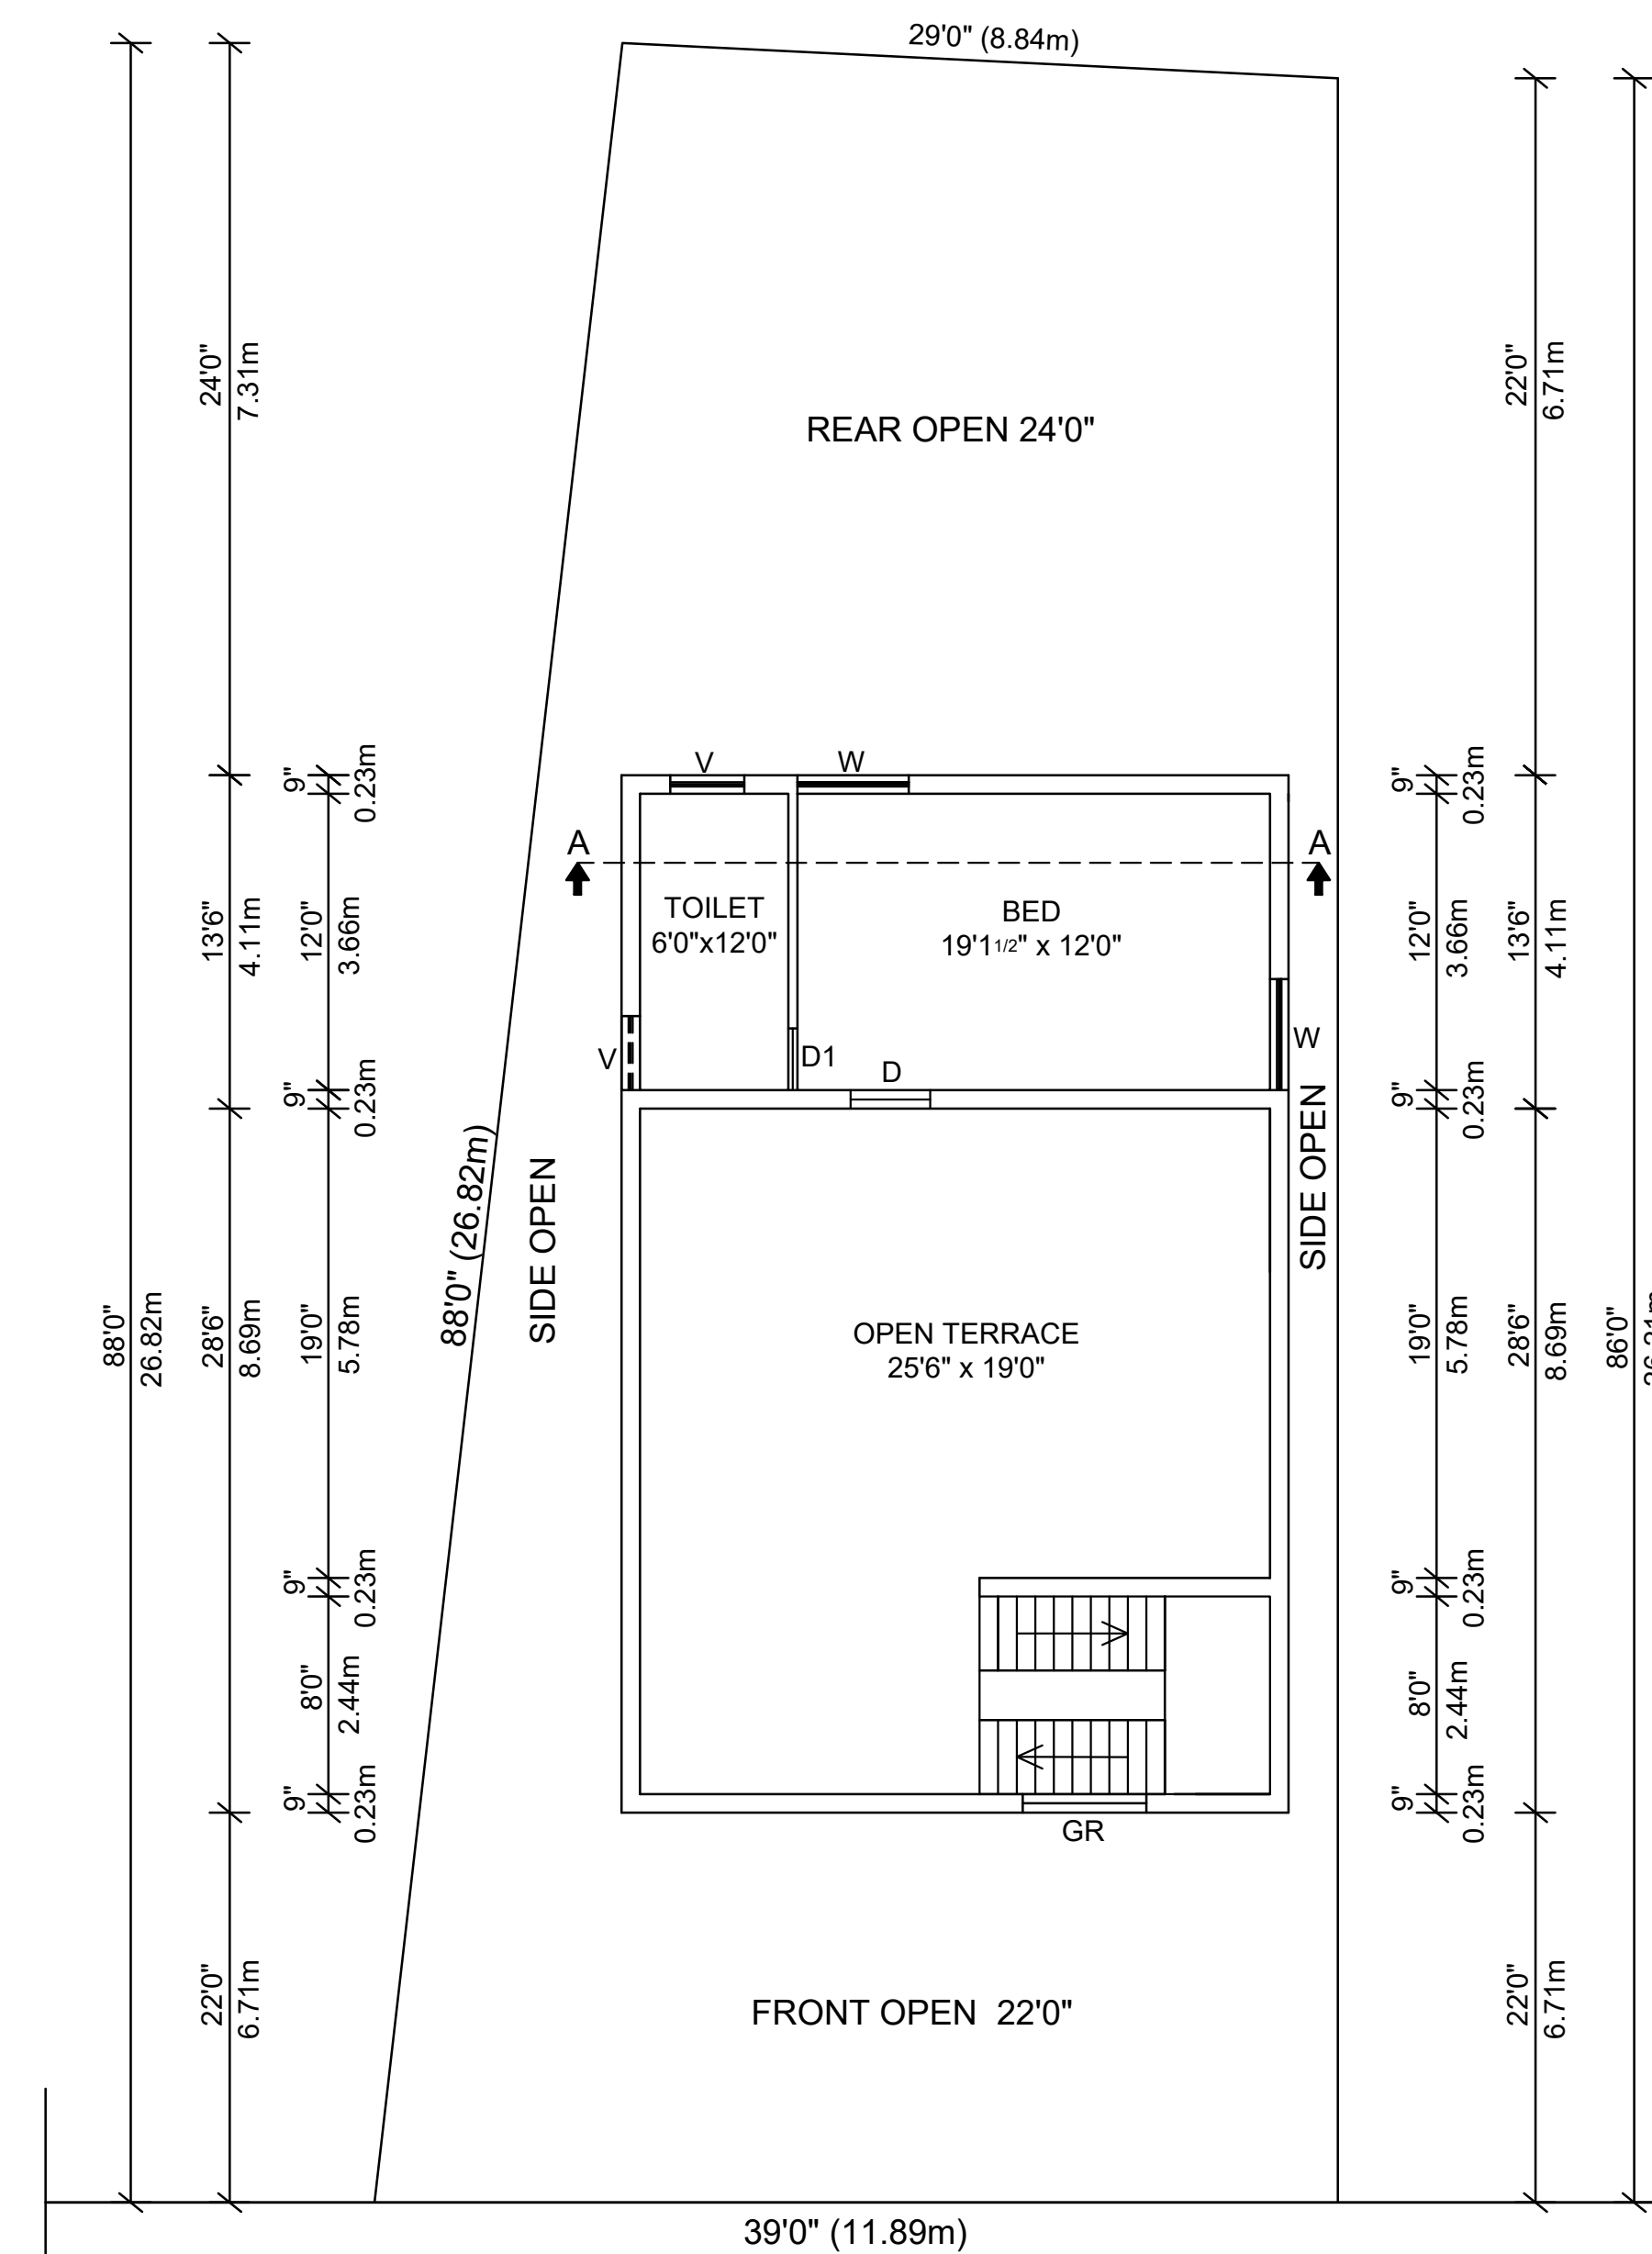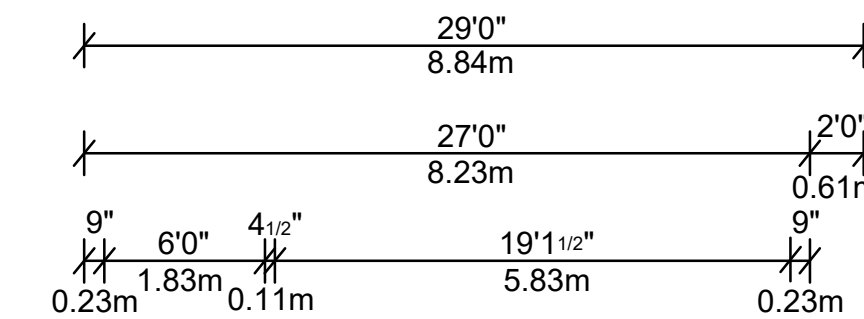


EXISTING STREET 7.00m WIDE ROAD


FIRST FLOOR PLAN

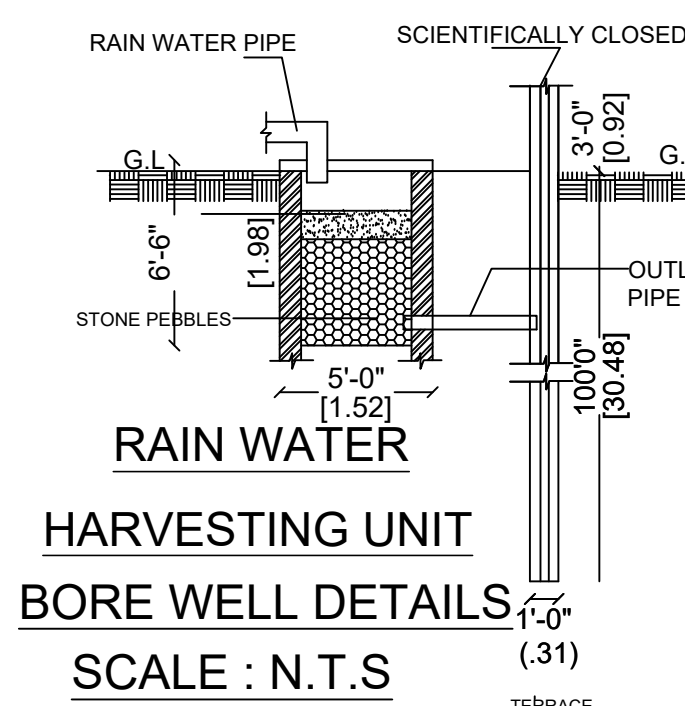

RAIN WATER HARVESTING UNIT BORE WELL DETAILS SCALE : N.T.S

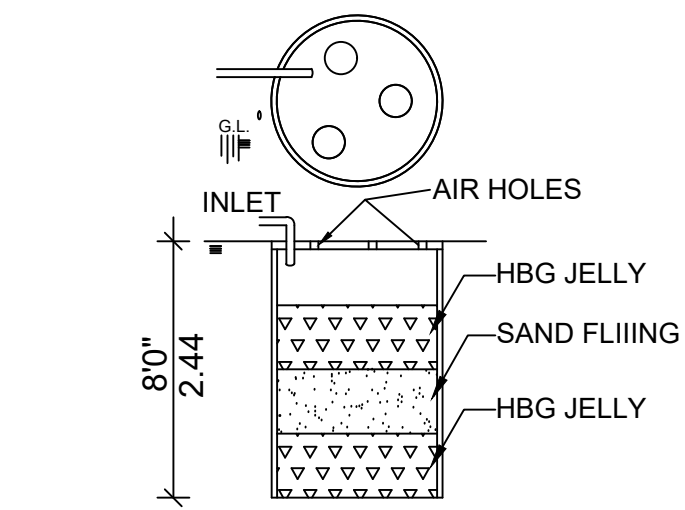


RAIN WATER HARVESTING UNIT

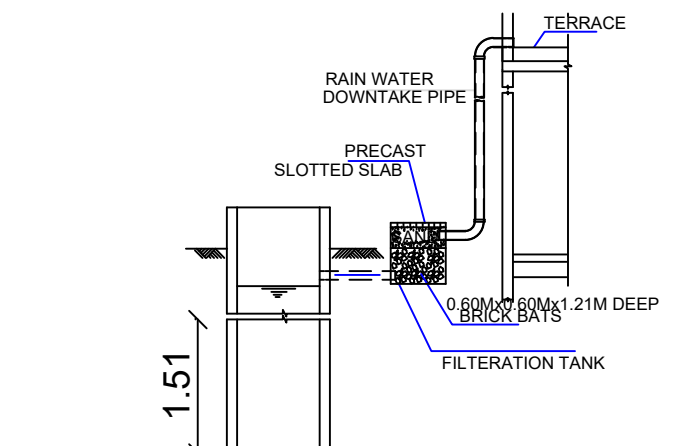

RAIN WATER HARVESTING SYSTEM

TOPO PLAN :- NOT TO SCALE

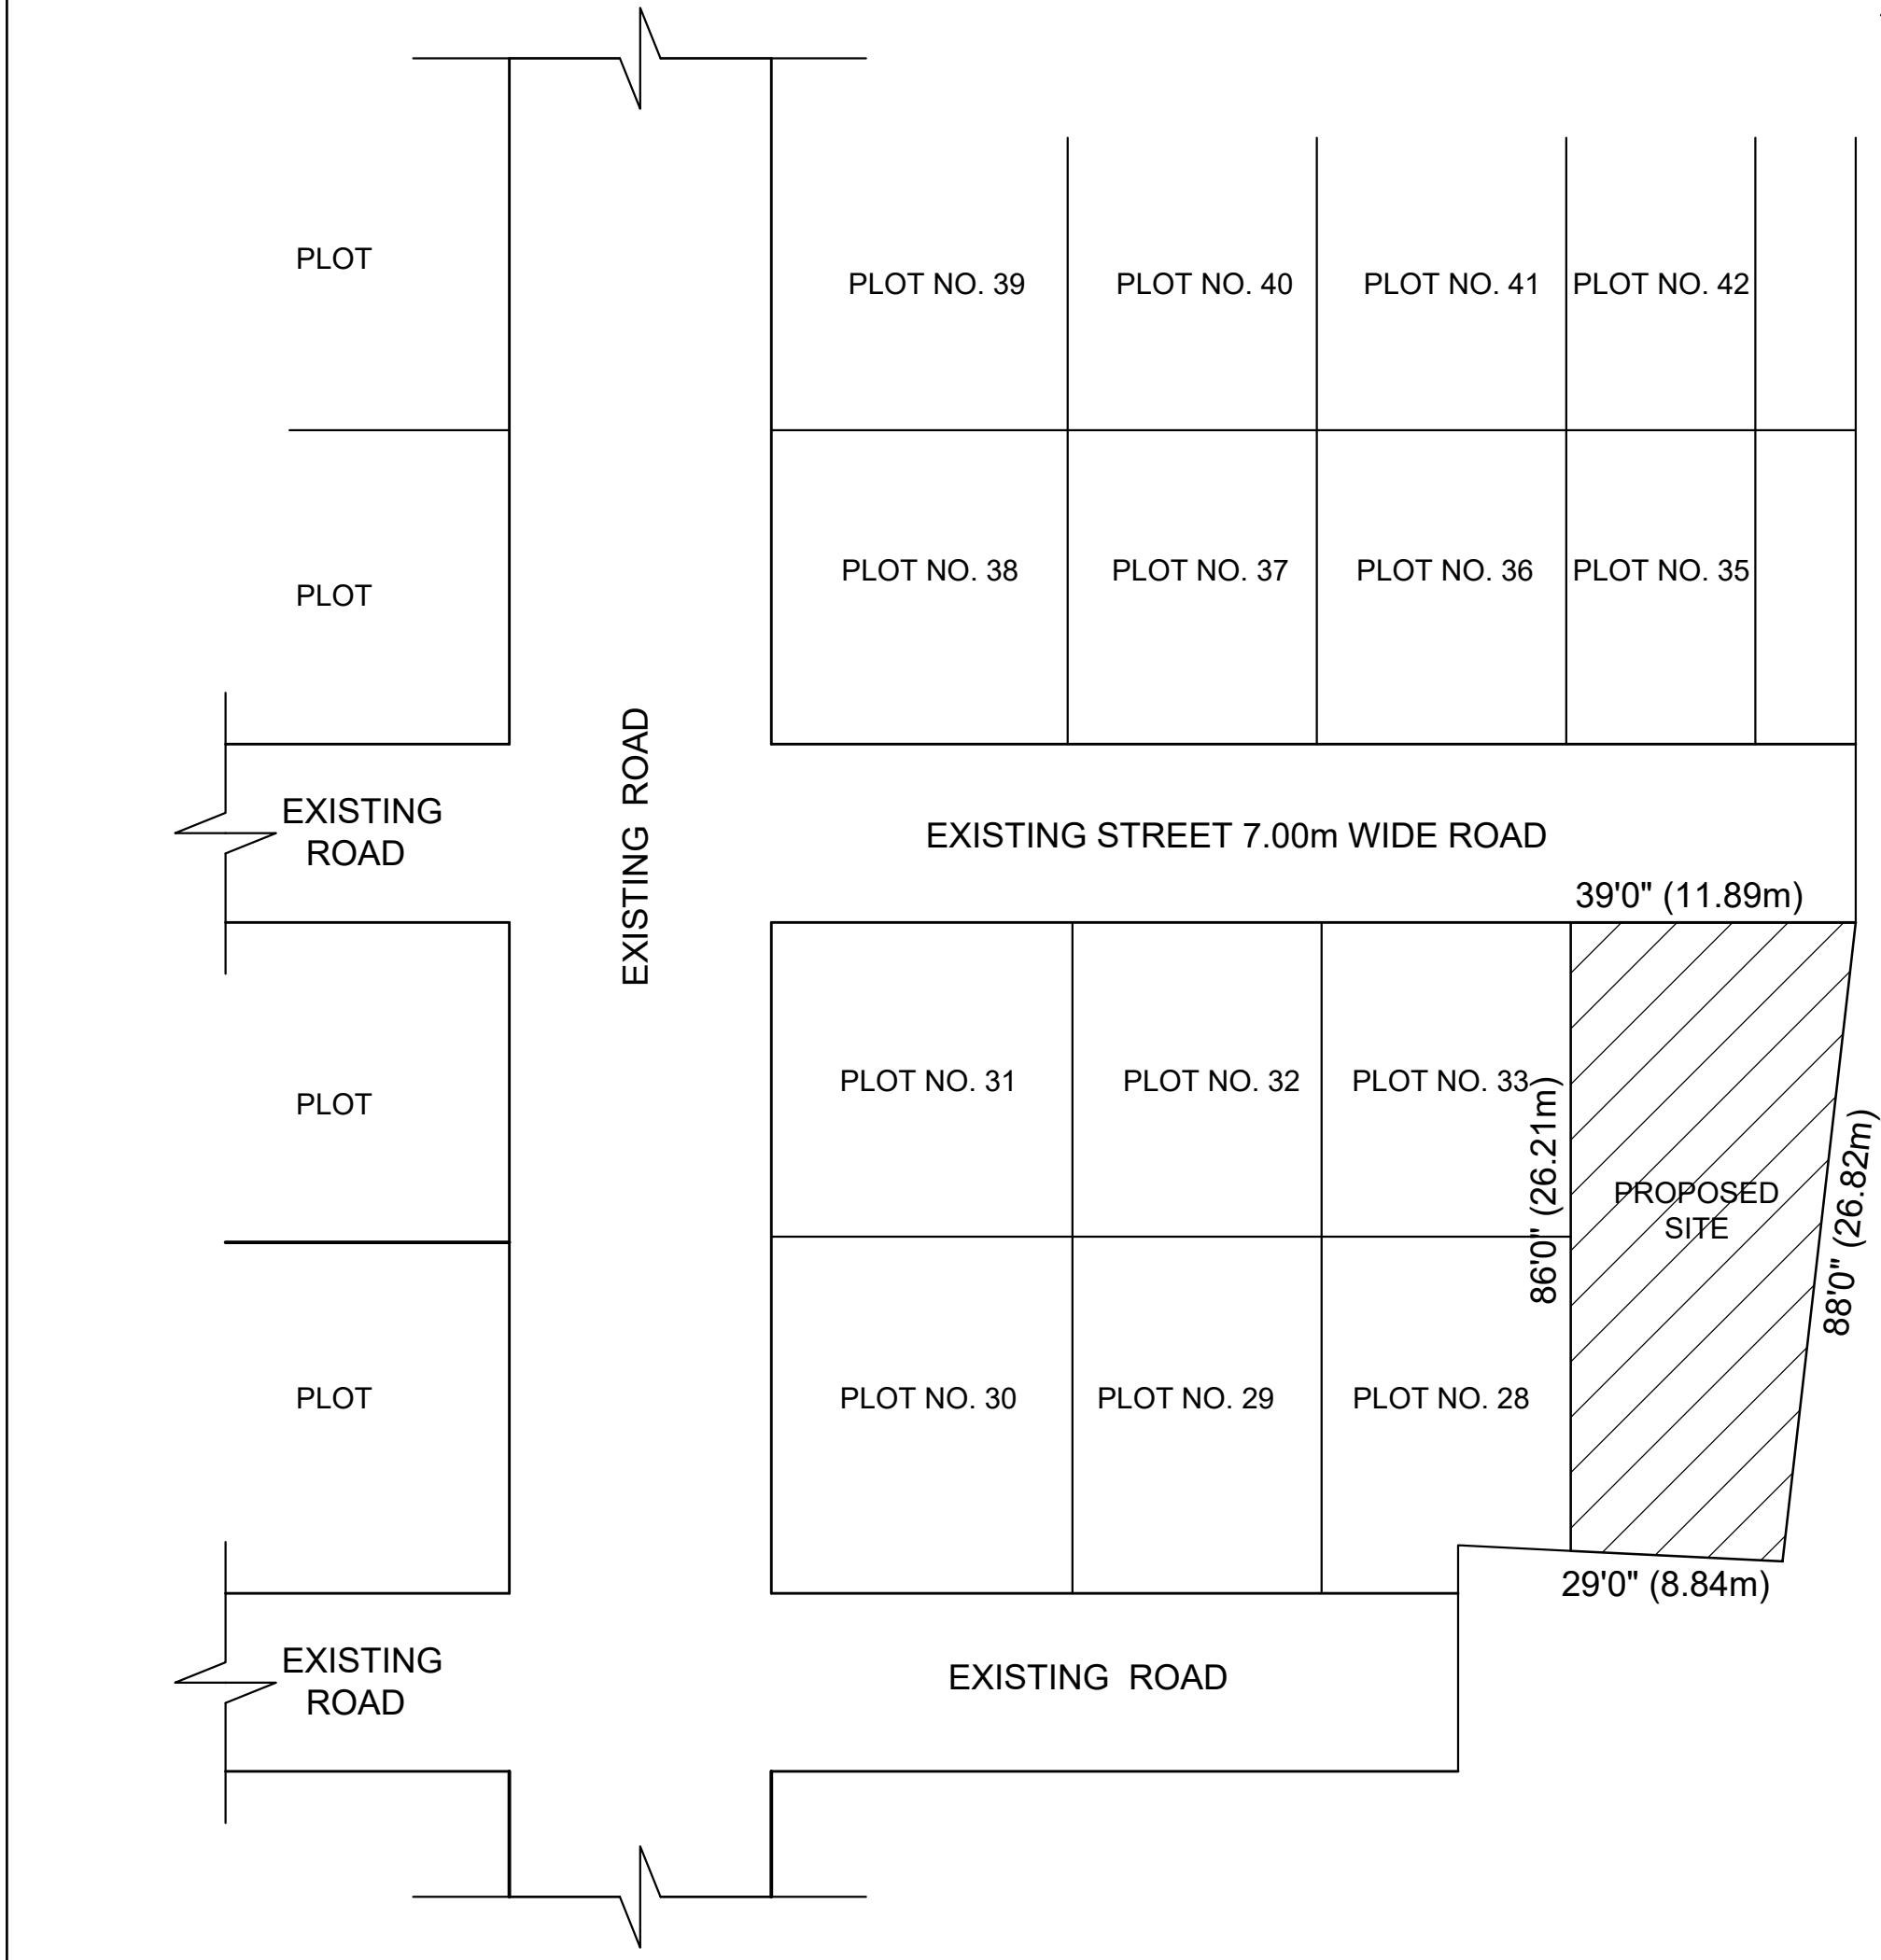

OFFICE USE ONLY :-

REFERENCE :-

M.D. ... MAINDOOR ... 3'3" x 7'0" (OR) 1.00 x 2.13M
D. ... DOOR ... 3'3" x 7'0" (OR) 1.00 x 2.13M
D. ... DOOR ... 2'6" x 6'6" (OR) 0.76 x 1.98M
G. ... GATE ... 4'0" x 5'0" (OR) 1.22 x 1.52M
GR. ... GRILE ... 4'6" x 5'0" (OR) 1.37 x 1.52M
W. ... WINDOW ... 4'6" x 4'0" (OR) 1.37 x 1.22M
W1. ... WINDOW ... 3'3" x 4'0" (OR) 1.00 x 1.22M
KW ... KIT WINDOW 4'6" x 3'0" (OR) 1.37 x 0.90M
V. ... VENTILATOR 3'0" x 2'0" (OR) 0.90 x 0.60M

AREA DETAILS :-

IN SQ.FT. IN SQ.MT
TOTAL AREA OF SITE
AS PER DOCUMENT. 3009.00 (OR) 279.64
TOTAL AREA AS PER
SUPER PATTI3002.04 (OR) 279.00
TOTAL AREA AS PER
SUPER IMPOSED3002.04 (OR) 279.00
PROPOSED CONSTRUCTION
AREA IN GROUND FLOOR.1134.00 (OR) 105.36
OPEN SPACE1868.04 (OR) 173.64
PROPOSED CONSTRUCTION
AREA IN FIRST FLOOR. 472.04 (OR) 43.87
OPEN SPACE 661.96 (OR) 61.49
FSI AREA 0.53
PLOT COVERAGE..... 37.77%

LEGEND :-

OWNER'S BOUNDARY SHOWN IN
PROPOSED CONSTRUCTION SHOWN
EXISTING STREET SHOWN IN.....

NOTE :-

THE WASTE WATER DISCHARGED FROM THE
ROOMS OTHER THAN TOILET WILL GOING
TO BE TREATED AND WILL GOING TO BE
RECYCLED

USING 'U' TUPE TRAP 2 Nos IN INLET, OUTLET
AND VENT PIPE WILL BE COVERED WITH
MOSQUITO PROOF COVERING NET IN INNER
SIDE AND TOP OF VENT PIPE.

PLAN SHOWING THE PROPOSED
CONSTRUCTION OF A RESIDENCE

IN PLOT NO. 28A & 34, " DIAMOND
AVENUE ", UNAPPROVAL LAYOUT
REGULARISATION D.T.C.P.

VELLORE NO. 65/2017, IN S.F.NO.

532/2E, SUB-DIVISION S.F.NO. 532/

2E1A1A1A, 540/6, SUB-DIVISION

S.F.NO. 532/52, 540/92, PATTI NO.

2252, KATHIYAVADI VILLAGE,

ARCOT BLOCK-WALAJAH TALUK,

RANIPET DISTRICT.

SCALE :- 1"= 8'0" (OR) 1:100

OWNER'S NAME :-

THIRU. G.RAGHURAM.

S/o.THIRU.GUNASEKARAN.

OWNER'S SIGNATURE

Er. P.S. RAHUL, B.E., (Civil)
Registered Engineer-Grade-III,
Arcot Municipality
Reg. No. 025/L5/2024/00002
No.5A/13, Tippu Aji Dinarg Street,
Kalavai Road, Arcot-632 503, Rpt. Dt.
Mobile : 63833 54803.

ENGINEER'S SIGNATURE



Eight ways to know a piece of land before you pay for it.

This report covers one part of the picture. These cover the rest, drawn from the same government records, for any property in Tamil Nadu.

LandLens One

Ask anything about a property and get an answer grounded in live government records, with the sources shown.

[/landlens/one](#)



Verify My Land

Every record check run on one property and returned as a single report.

[/landlens/verify-my-land](#)



Legal Opinion

An advocate's written opinion on the title, built on the records we pull for it.

[/landlens](#)



One Map

Every layer on one map: the parcel, its boundary, zoning, water bodies and what sits around it.

[/landlens/one/map](#)



PriceMap

What land actually changed hands for around this plot, taken from the registered deeds.

[/landlens/pricemap](#)



Build Scope

What you are allowed to build here: floor space, height, coverage and setbacks.

[/landlens/build-scope](#)



Property Tracker

Watch a property and hear about it when something new is registered against it.

[/landlens/property-tracker](#)



Deal Room

Run the transaction in one place: documents, stamping, signatures and the parties.

[/landlens/deal-room](#)



Twenty-four checks you can run yourself, at no cost.

Records and verification

The registers themselves, read for you.

Encumbrance Certificate

Patta and Chitta

Field Measurement Sketch

EC Analyzer

Bank charge check

Court case search

Seller background check

Approval check by survey

Value and duty

What it is worth and what it costs to register.

Guideline value by street

Guideline value by survey

Stamp duty and registration fees

Capital gains

Floor space index

Area unit converter

Zoning and land use

What the plan says can happen on this land.

Land use zone finder

CMDA land use check

Coastal regulation zone

Master plan check

Water bodies finder

Airport height clearance

Registers and directories

Who holds it, and which office keeps the record.

Find your registering office

Temple property check

Waqf property check

RERA register



Every free tool
/tools



Services we run
for you
/services



The LandLens
suite
/landlens/one



Every claim in this document traces back to a government record.

Legal opinions, due diligence and title verification

Building plan, layout and sub-division approvals

Completion and occupancy certificates, regularisation

Escrow, negotiation and NRI property management

Land survey, soil testing, architecture and construction

Verified RealEstate
3/350/2 Mettukuppam,
OMR Thoraipakkam,
Chennai 600 097, India
hello@verified.realestate
+91 9996 12 9996

Prepared from the registers named on the page each finding sits on. Where a register could not be read, this document says so in its place rather than leaving the gap to be read as a clean result.

