






FRONT ELEVATION

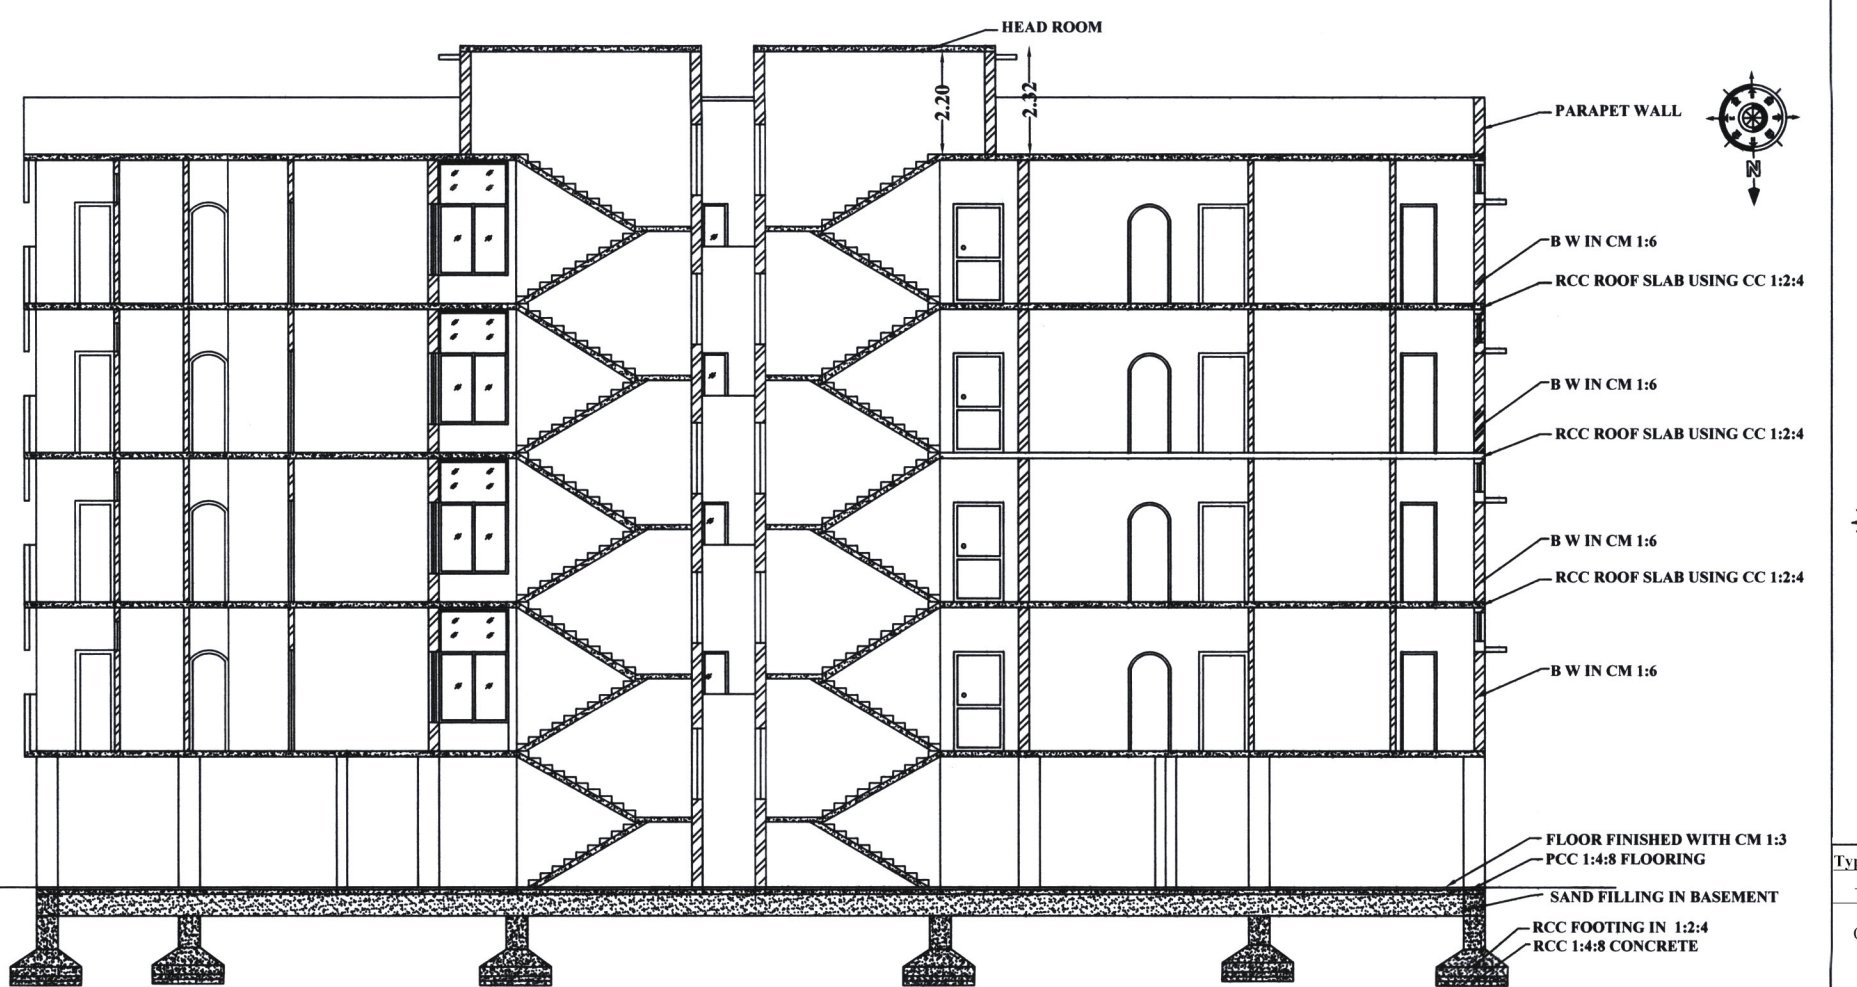


SECTION ON A A'

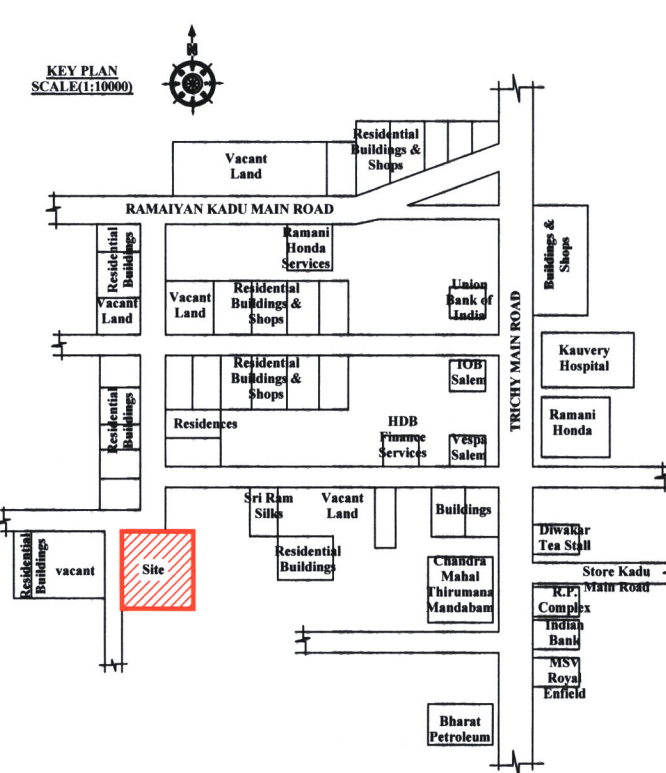


Typical Block Name	Floor Name	Total Building Area	Covered Parking	Non FSI Area	Deduction	Residential Structures	Residential Total Covered Area
Others	Floor-Stilt	1201.29	1173.17	-	28.12	28.12	
	Floor - 01	1201.29	-	108.71	-	1092.58	
	Floor - 02	1201.29	-	108.71	-	1092.58	
	Floor - 03	1201.29	-	108.71	-	1092.58	
	Floor - 04	1201.29	-	108.71	-	1092.58	
	Total	6006.45	1173.17	434.83	28.12	4398.44	
Head Room & Lift Machine Room Area		48.54					

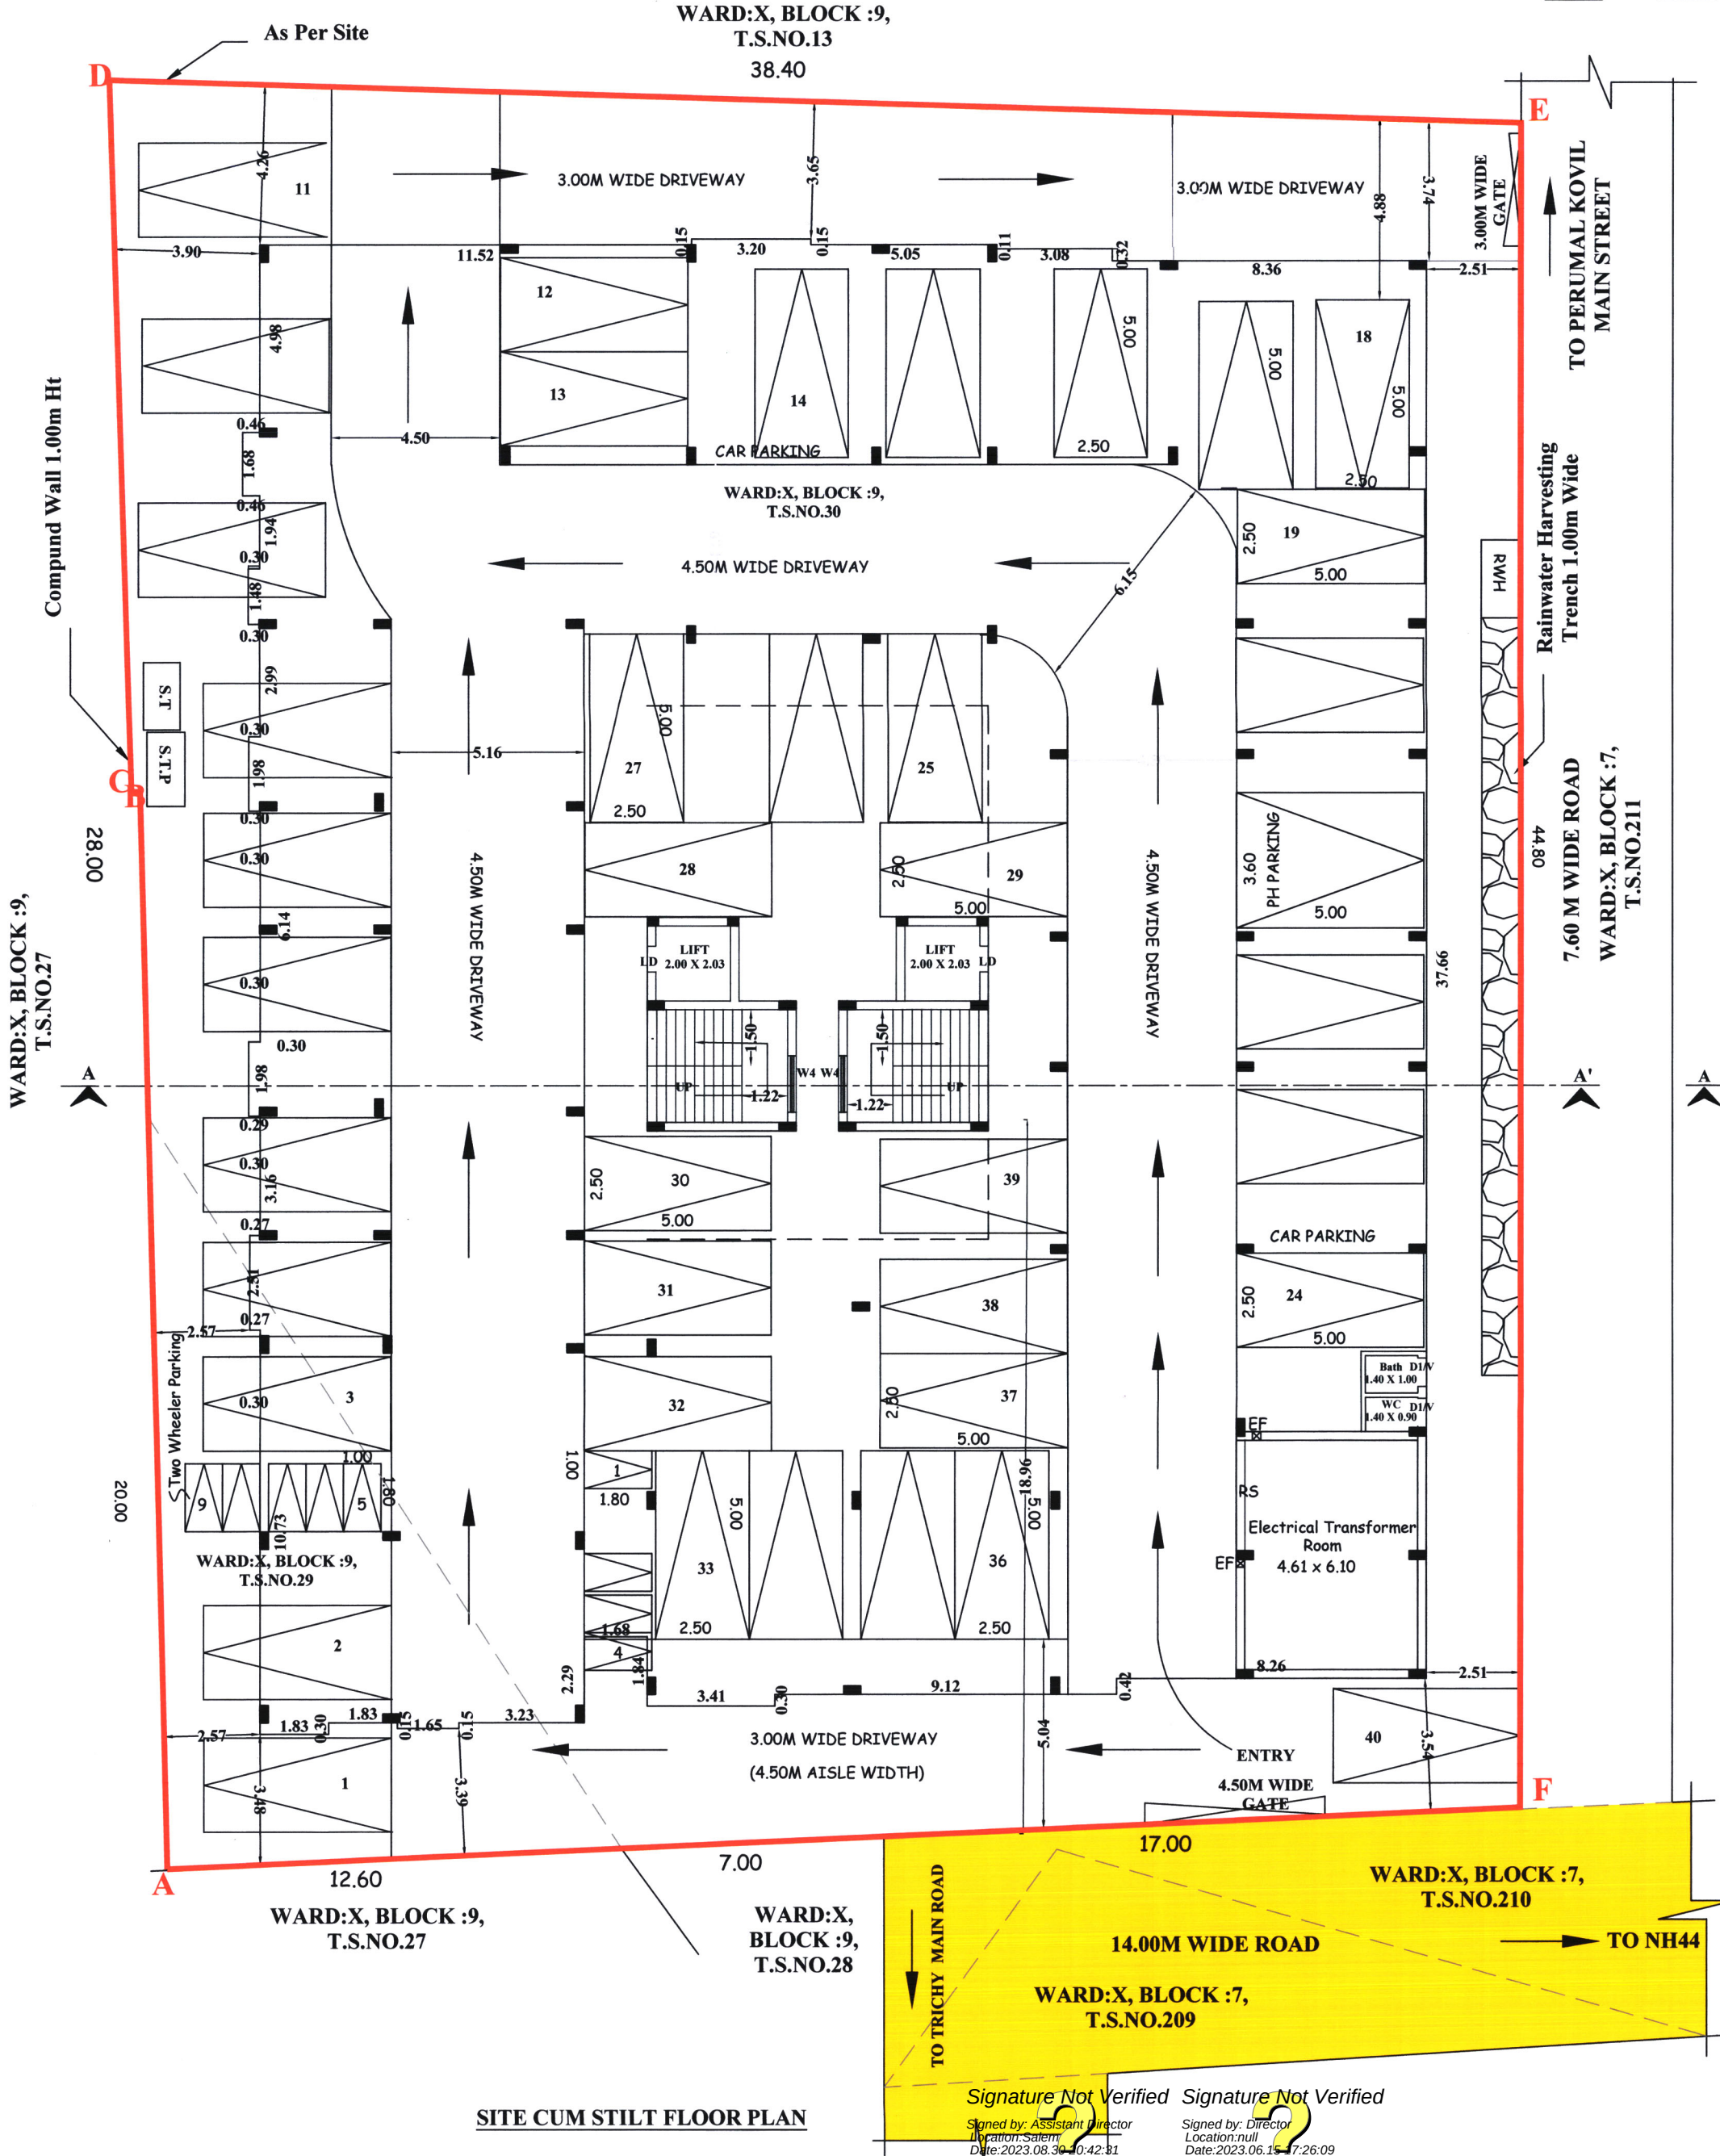


SITE CUM STILT FLOOR PLAN

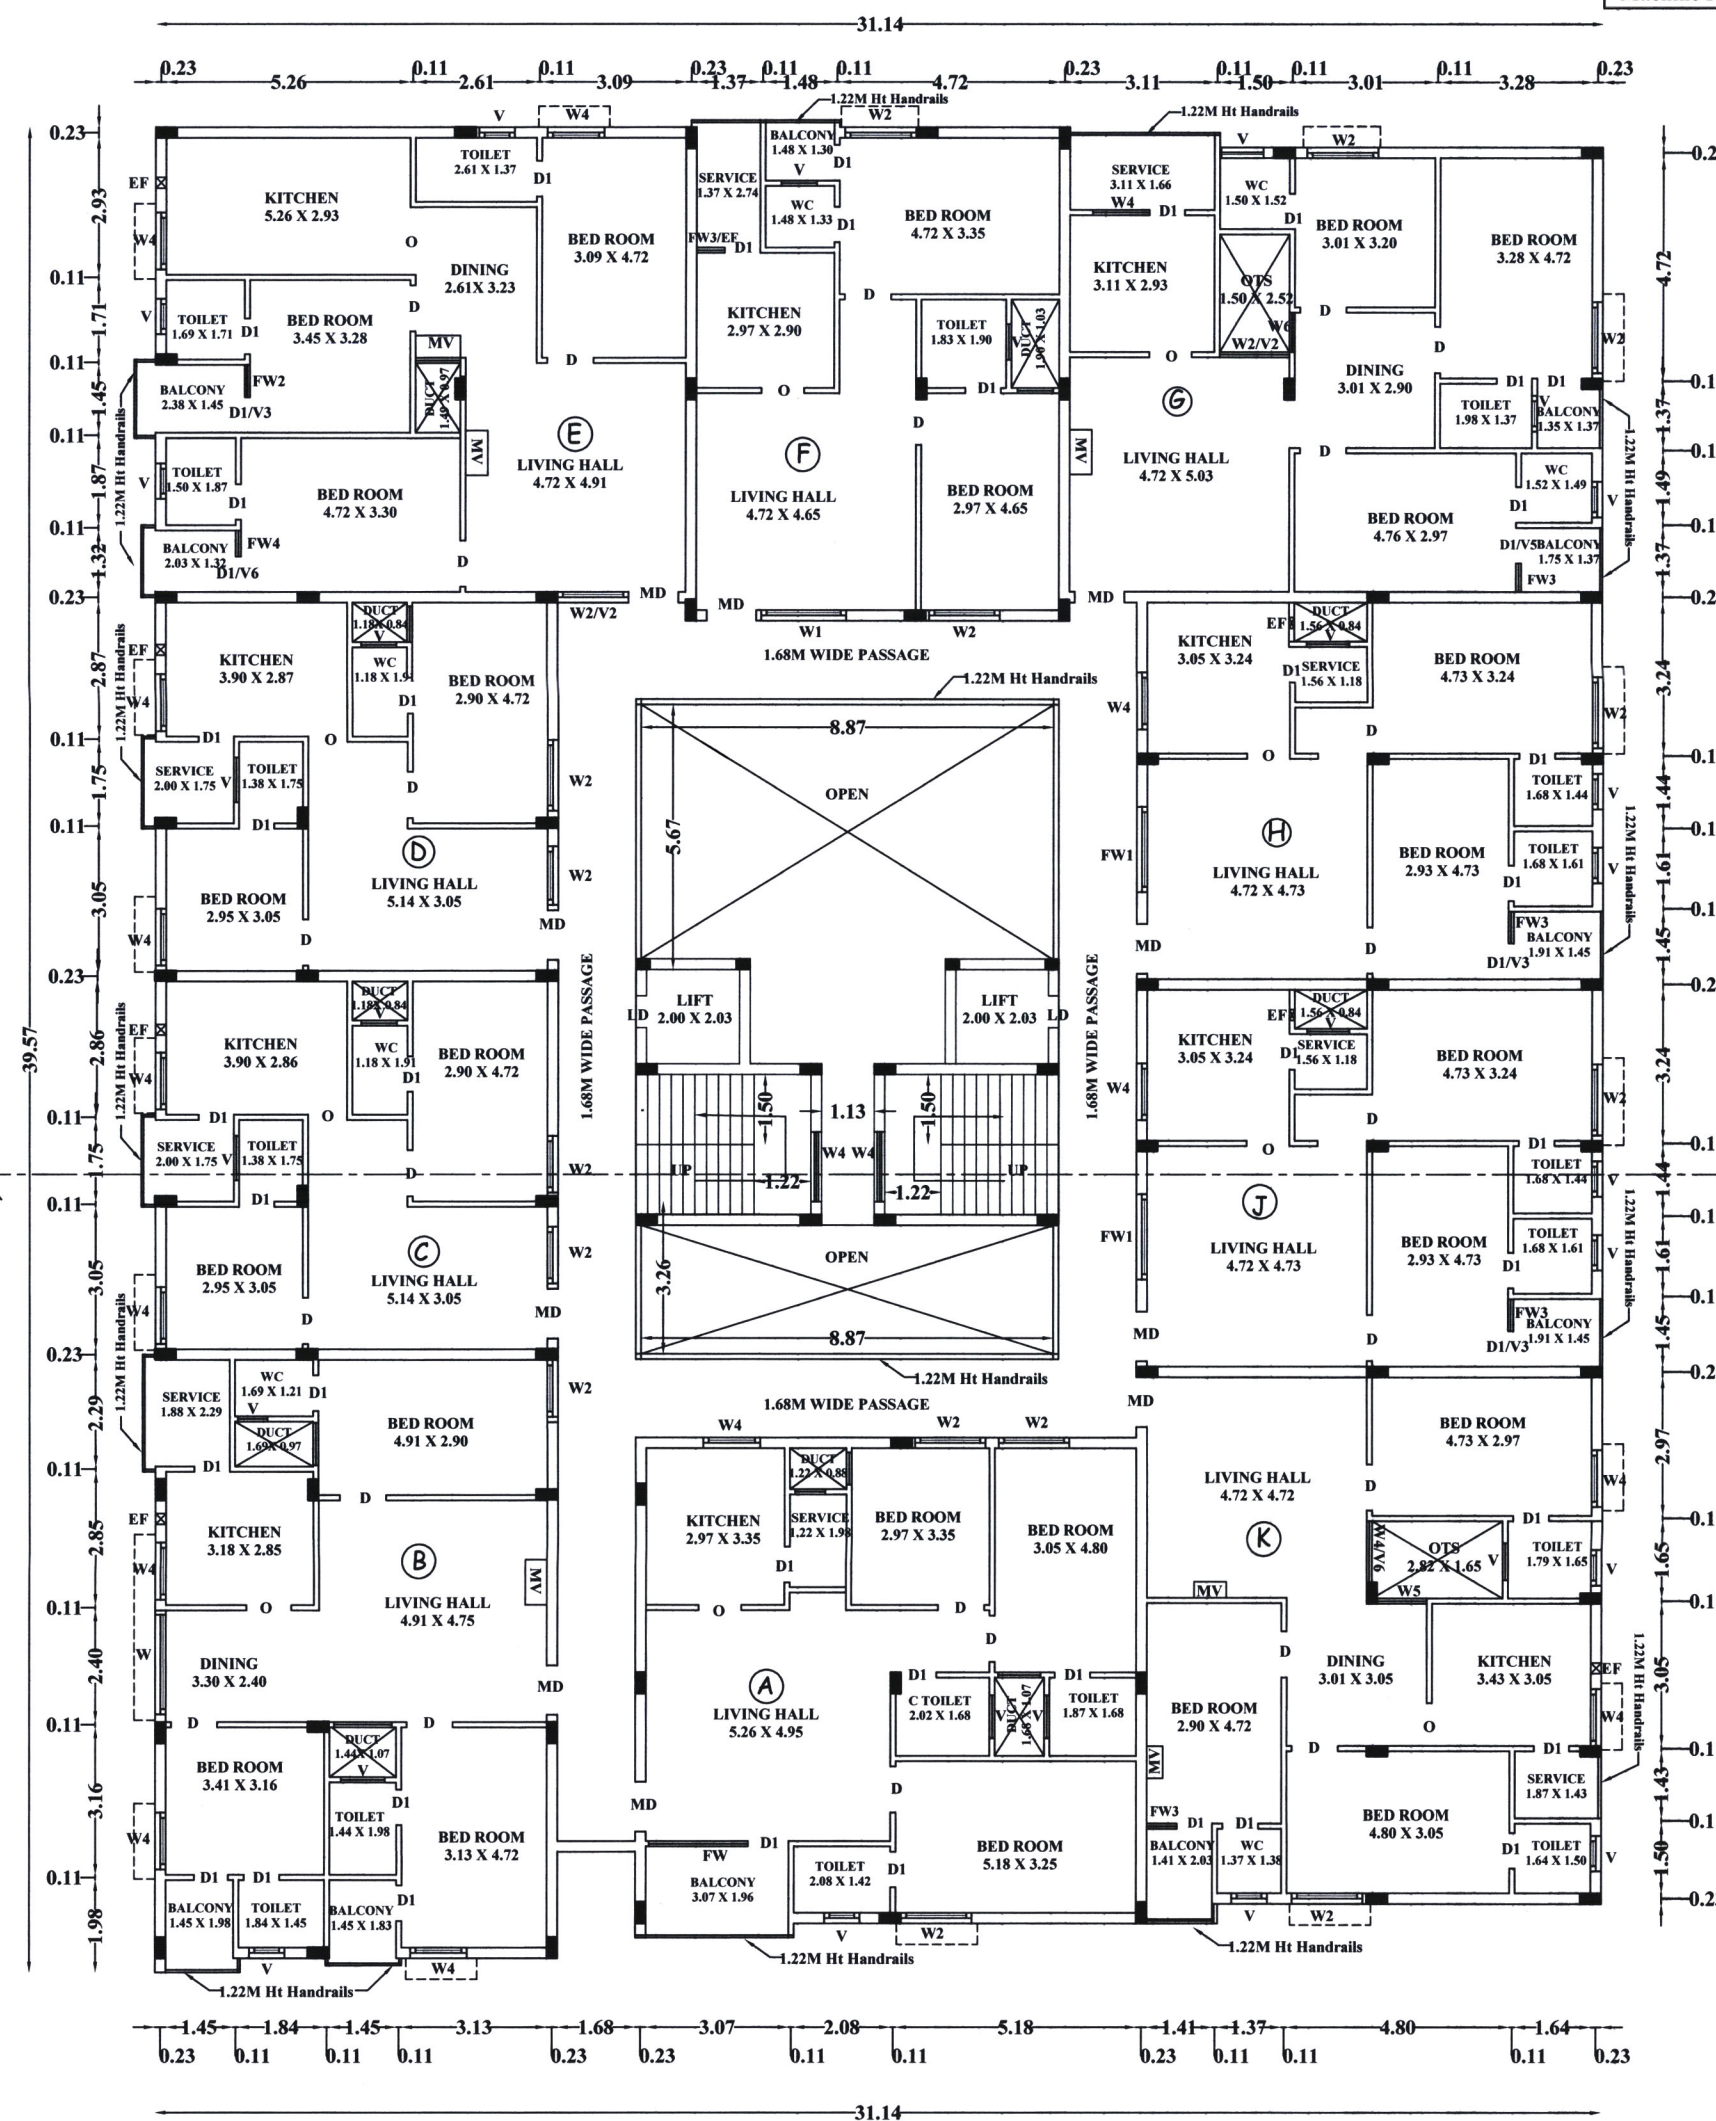

FIRST, SECOND, THIRD, FOURTH FLOOR - TYPICAL

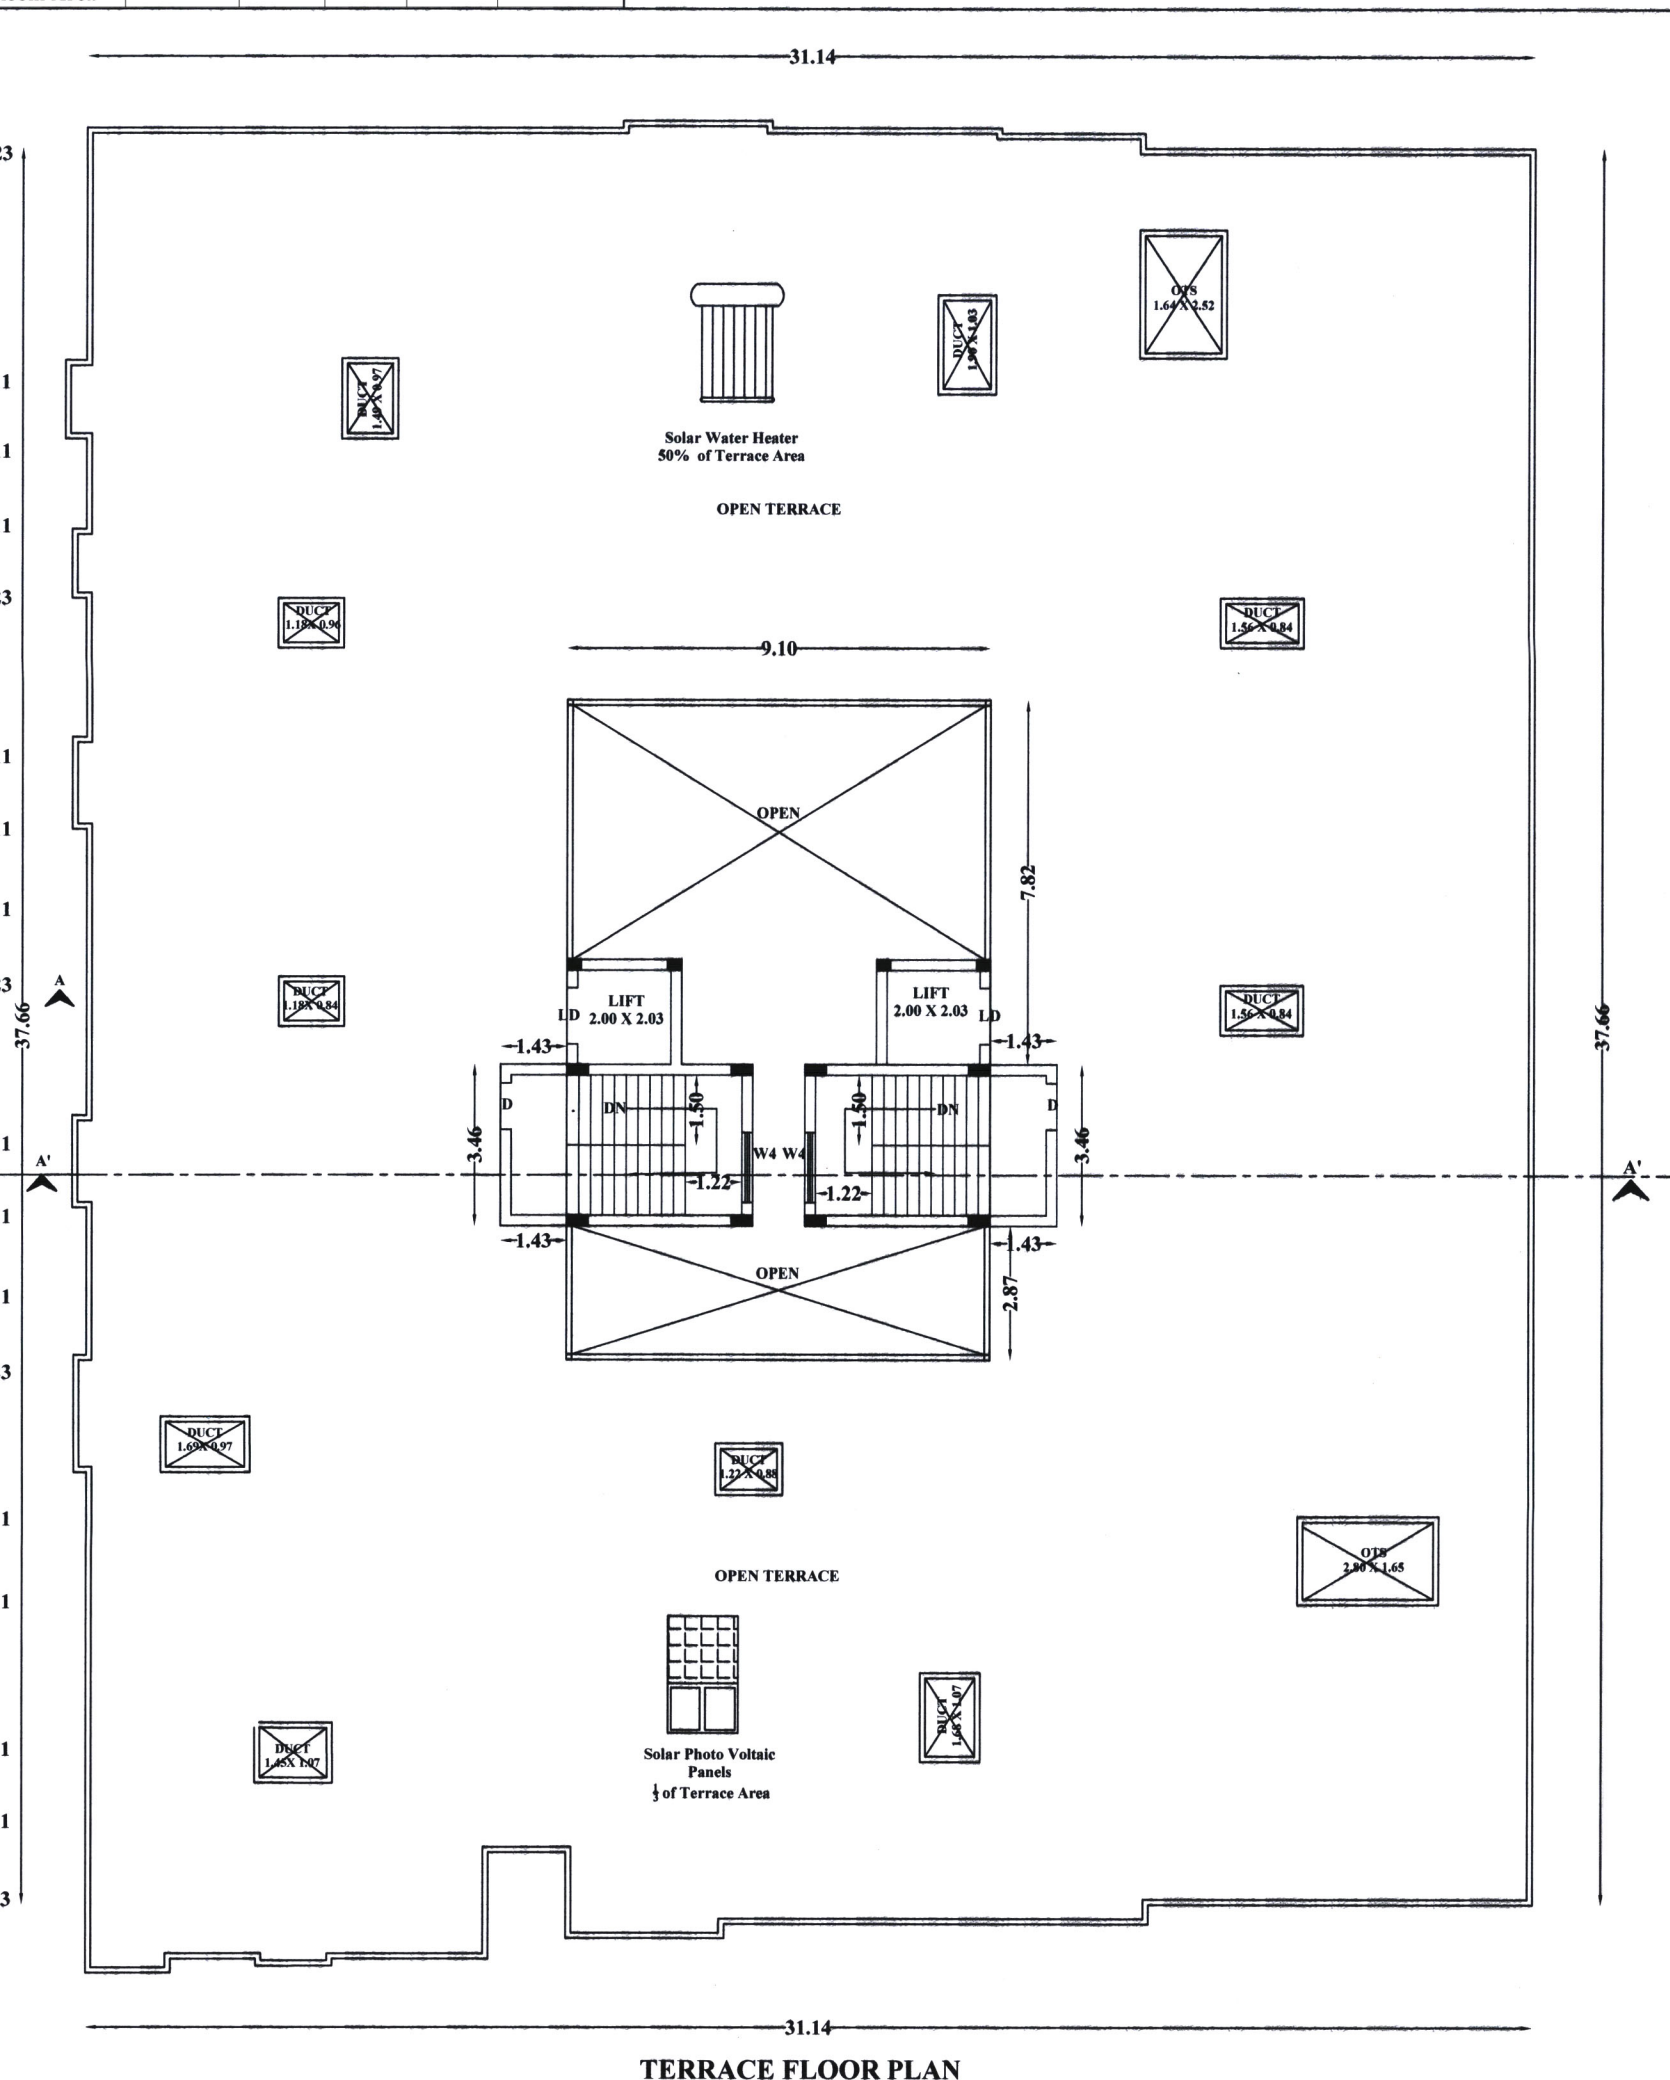

TERRACE FLOOR PLAN

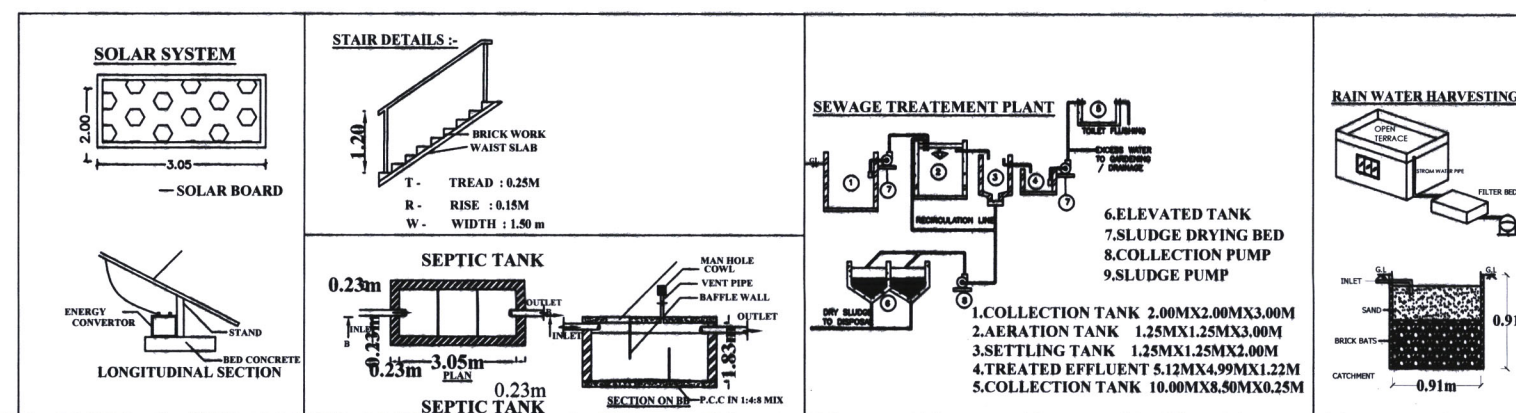

FOR OFFICE USE ONLY

PLAN SHOWING THE PROPOSED CONSTRUCTION OF R.C.C TERRACED ROOF STILT + 4 FLOORS (40 DWELLINGS) RESIDENTIAL APARTMENT BUILDING AT D.NO.3/318B, 3/318C, OLD S.NO :30/1, 31/2, NEW WARD-X, BLOCK- 9, T.S.NO: 29,30, SEELANAICKENPATTY VILLAGE, SALEM TALUK & DISTRICT.

APPLICANT:

Mr.R.PADMANABAN S/o. Mr.R.RAJENDRAN

JOINERIES DETAILS

ROLLING SHUTTER	RS	3.06x2.44	WINDOW	W	2.13x1.83
LIFT DOOR	LD	1.22x1.13	WINDOW	W1	0.83x1.52
MAIN DOOR	MD	1.07x2.13	WINDOW	W2	1.52x1.52
DOOR	D	0.99x2.13	WINDOW	W3	1.31x1.52
DOOR	D1	0.76x2.13	WINDOW	W4	1.22x1.52
OPEN	O	0.84x2.13	WINDOW	W5	1.07x1.52
FRENCH WINDOW	FW	2.13x1.83	WINDOW	W6	0.85x1.52
FRENCH WINDOW	FW1	1.83x1.83	VENTILATOR	V	0.61x0.91
FRENCH WINDOW	FW2	0.69x1.83	VENTILATOR	V1	2.28x0.91
FRENCH WINDOW	FW3	0.61x1.83	VENTILATOR	V2	1.52x0.91
FRENCH WINDOW	FW4	0.55x0.61	VENTILATOR	V3	1.45x0.91
VENTILATOR	V5	1.37x0.91	VENTILATOR	V4	1.40x0.91
VENTILATOR	V6	1.31x0.61	EF- EXHAUST FAN		

MV-MECHANICAL VENTILATION

PARKING DETAILS

Parking Category	Dwelling Units	Cars Required	Cars Provided	Two Wheelers Required	Two Wheelers Provided
Residential from 50 to 75	8	4	4	8	8
Residential Above 75	32	32	32	-	-
Visitor's Parking 10%	-	4	4	1	1
Total	40	40	40	9	9

LEGEND

PLR/FMB AREA	1748.50Sq.m
DOCUMENT AREA	1748.49Sq.m
SUPER IMPOSED PLOT AREA	1700.50
Plot Coverage	70.64%
Floor Space Index	Total FSI Area = 4398.44 - 2.587 (Premium FSI) = 1700.50

DWELLING AREA DETAILS

Floor Name	Dwelling Reference	Single / Duplex	Dwelling Area
Floor01, Floor02, Floor03, Floor04 - Typical	A	Single	111.62
	B	Single	110.46
	C	Single	69.94
	D	Single	69.94
	E	Single	116.30
	F	Single	83.65
	G	Single	109.14
	H	Single	81.93
	J	Single	81.93
	K	Single	108.99

Common Area Includes	: 148.68 Sq.m
Staircase, Lift & Passage per Floor	
OTS per Floor	: 108.71 Sq.m

REFERENCE:

- SITE BOUNDARY SHOWN IN GREEN
- PROPOSED CONSTRUCTION SHOWN IN RED
- EXISTING ROAD SHOWN IN YELLOW
- NOTE:
 - All the Dimension are in Meter
 - SCALE 1:100
 - All Sunshade Projections will be less than or equal to 0.60m
 - Mechanical Ventilation Will be Provided whenever required.

APPLICANT

[Signature]

STRUCTURAL ENGINEER

R.N. SRINIVASAN, M.E.
STRUCTURAL ENGINEER
CONSULTING CIVIL ENGINEER
5708, KARAYANA NAGAR 6TH CROSS,
SALEM-636 015.
S.O.C NO.1207/2015, REGD. 15/05/2015
LOGU ASSOCIATES (Regd)
Engineers, Architects and Constructors
S.O. 1524, Vaidyanath Vaidyanathan,
New Bus Stand, SALEM-636 004.
Cell: 94457-44005, 94434-72010

ARCHITECT / REGISTERED ENGINEER

R. SANJAY KUMAR, M.Arch
(Registered Architect, Govt. of Madras)
CA/2015/67207
Registered Architect Grade-I, DTPC
Registration No. 018RA-12019
SALEM-636 005. Ph: 98947 01213