





FRONT ELEVATION




SECTION ON - "AA"

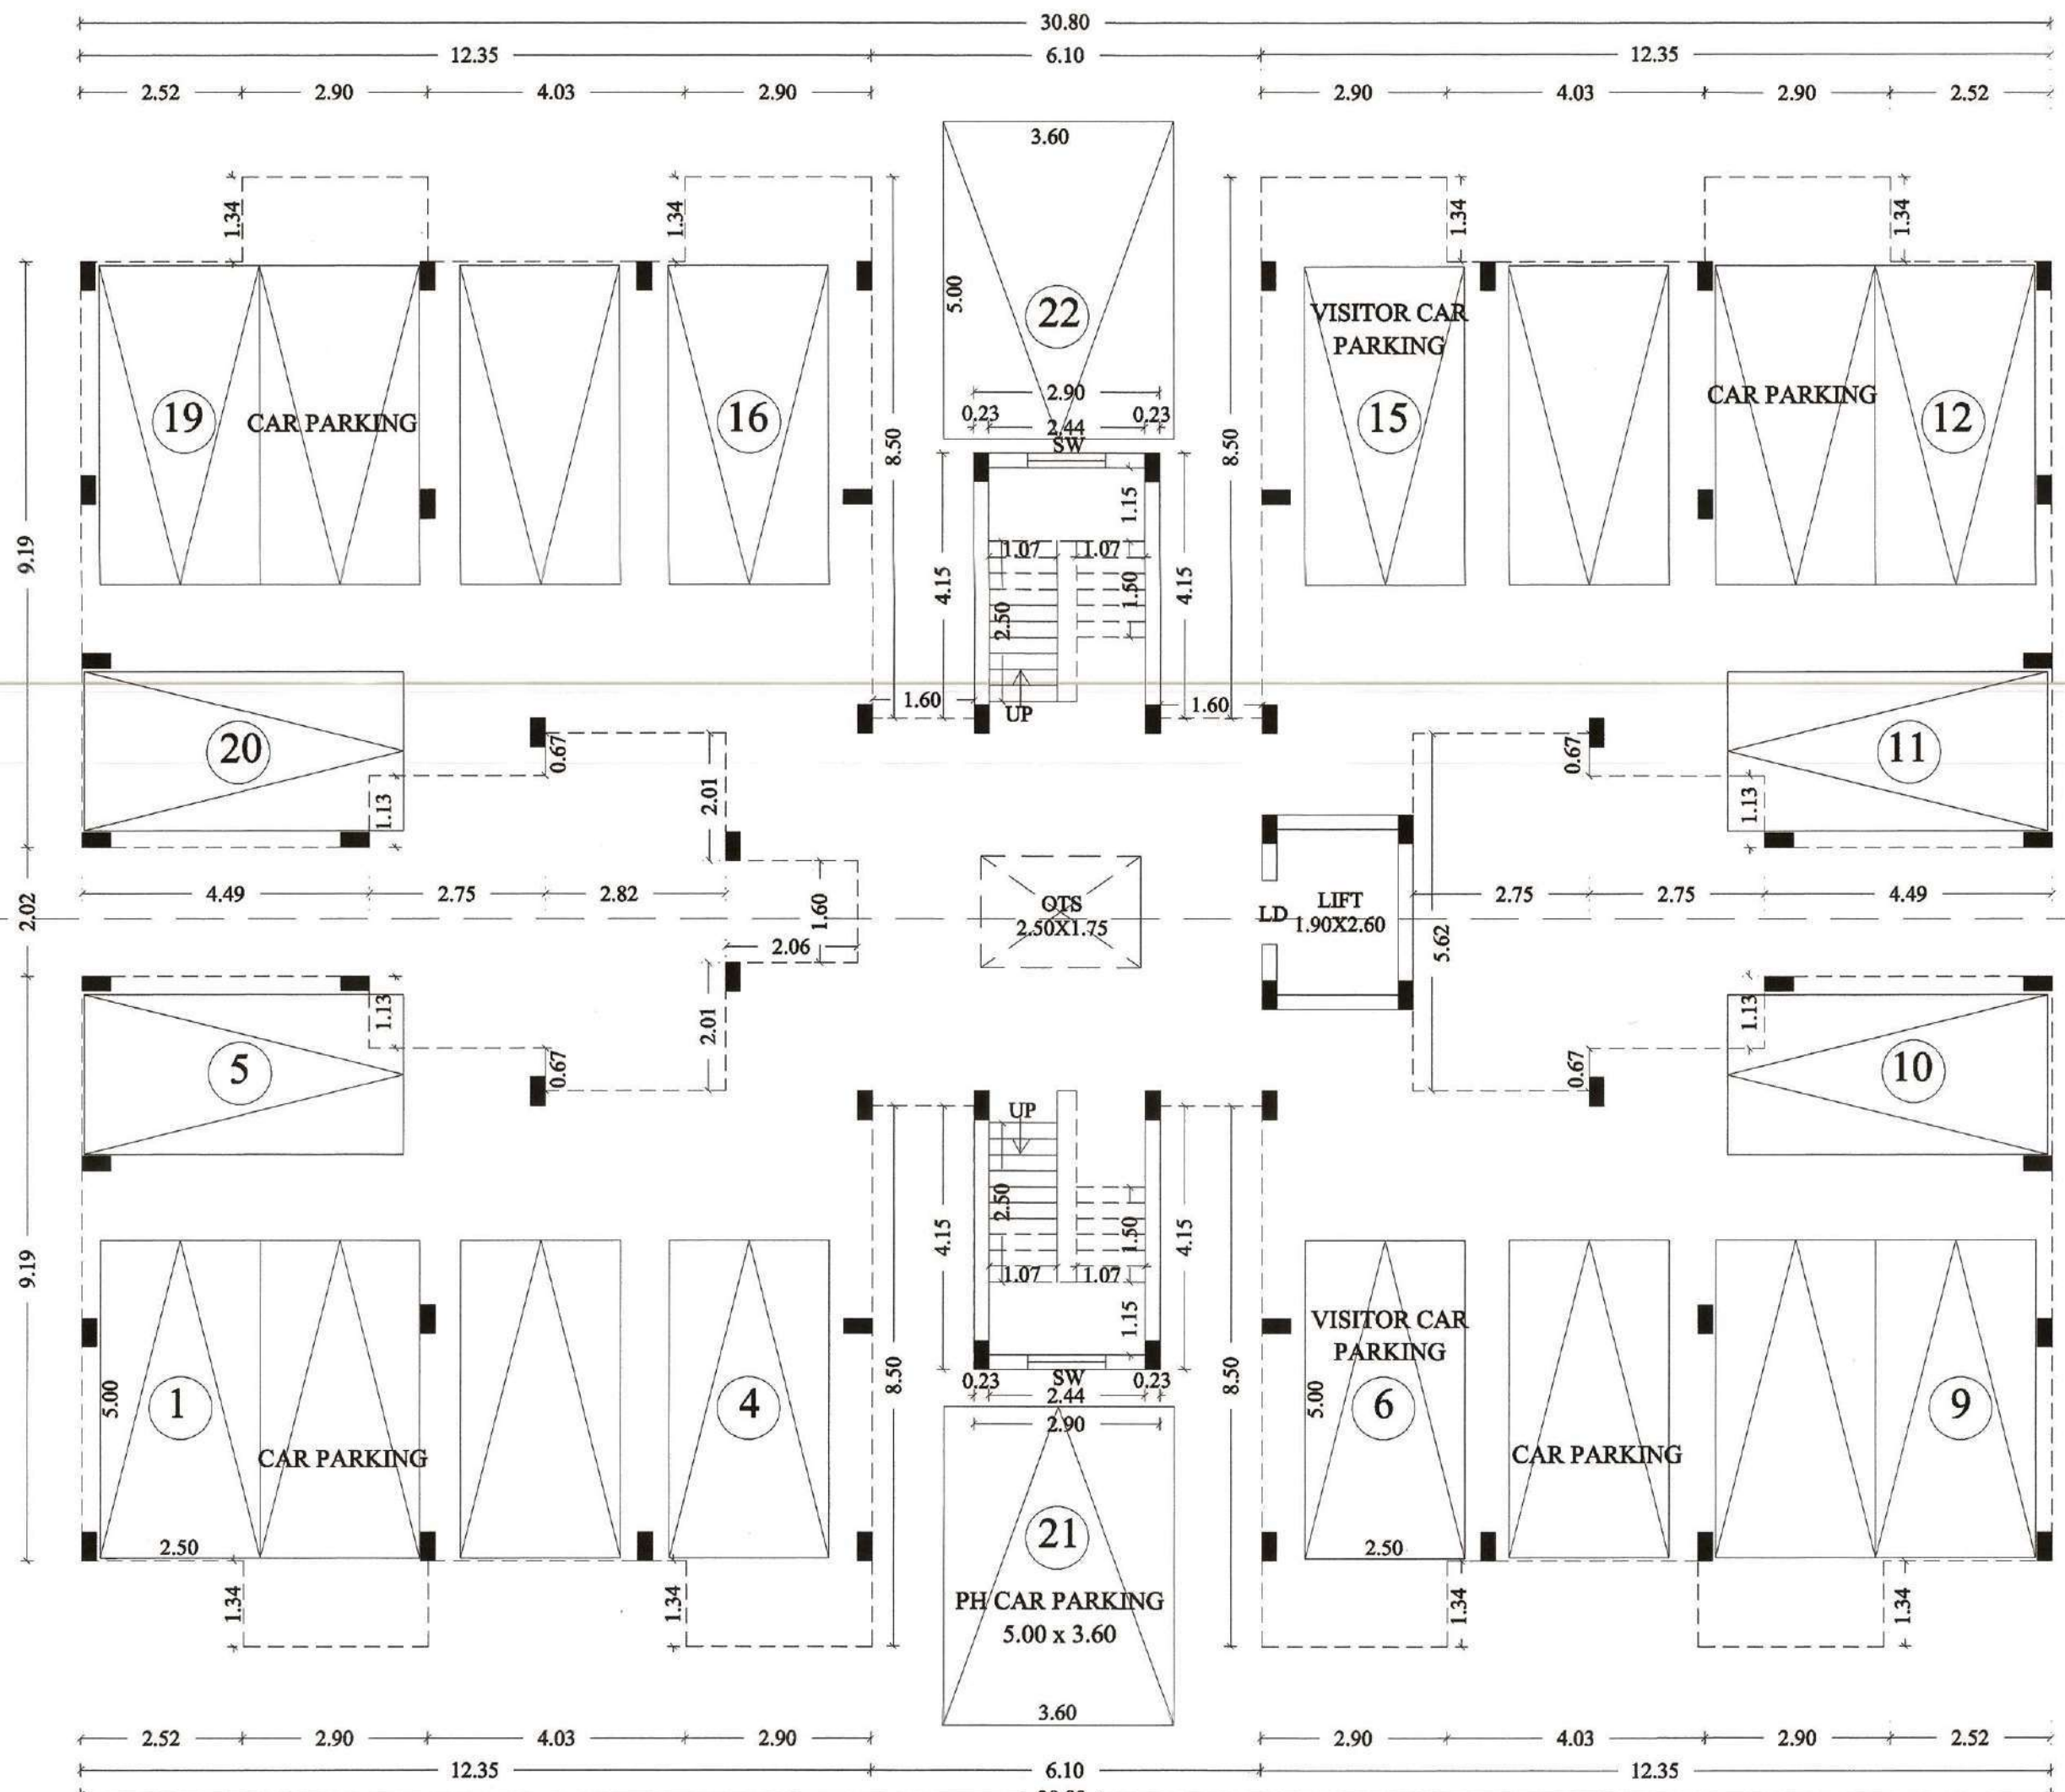

STILT FLOOR PLAN
TYPE-A, BLOCK-1

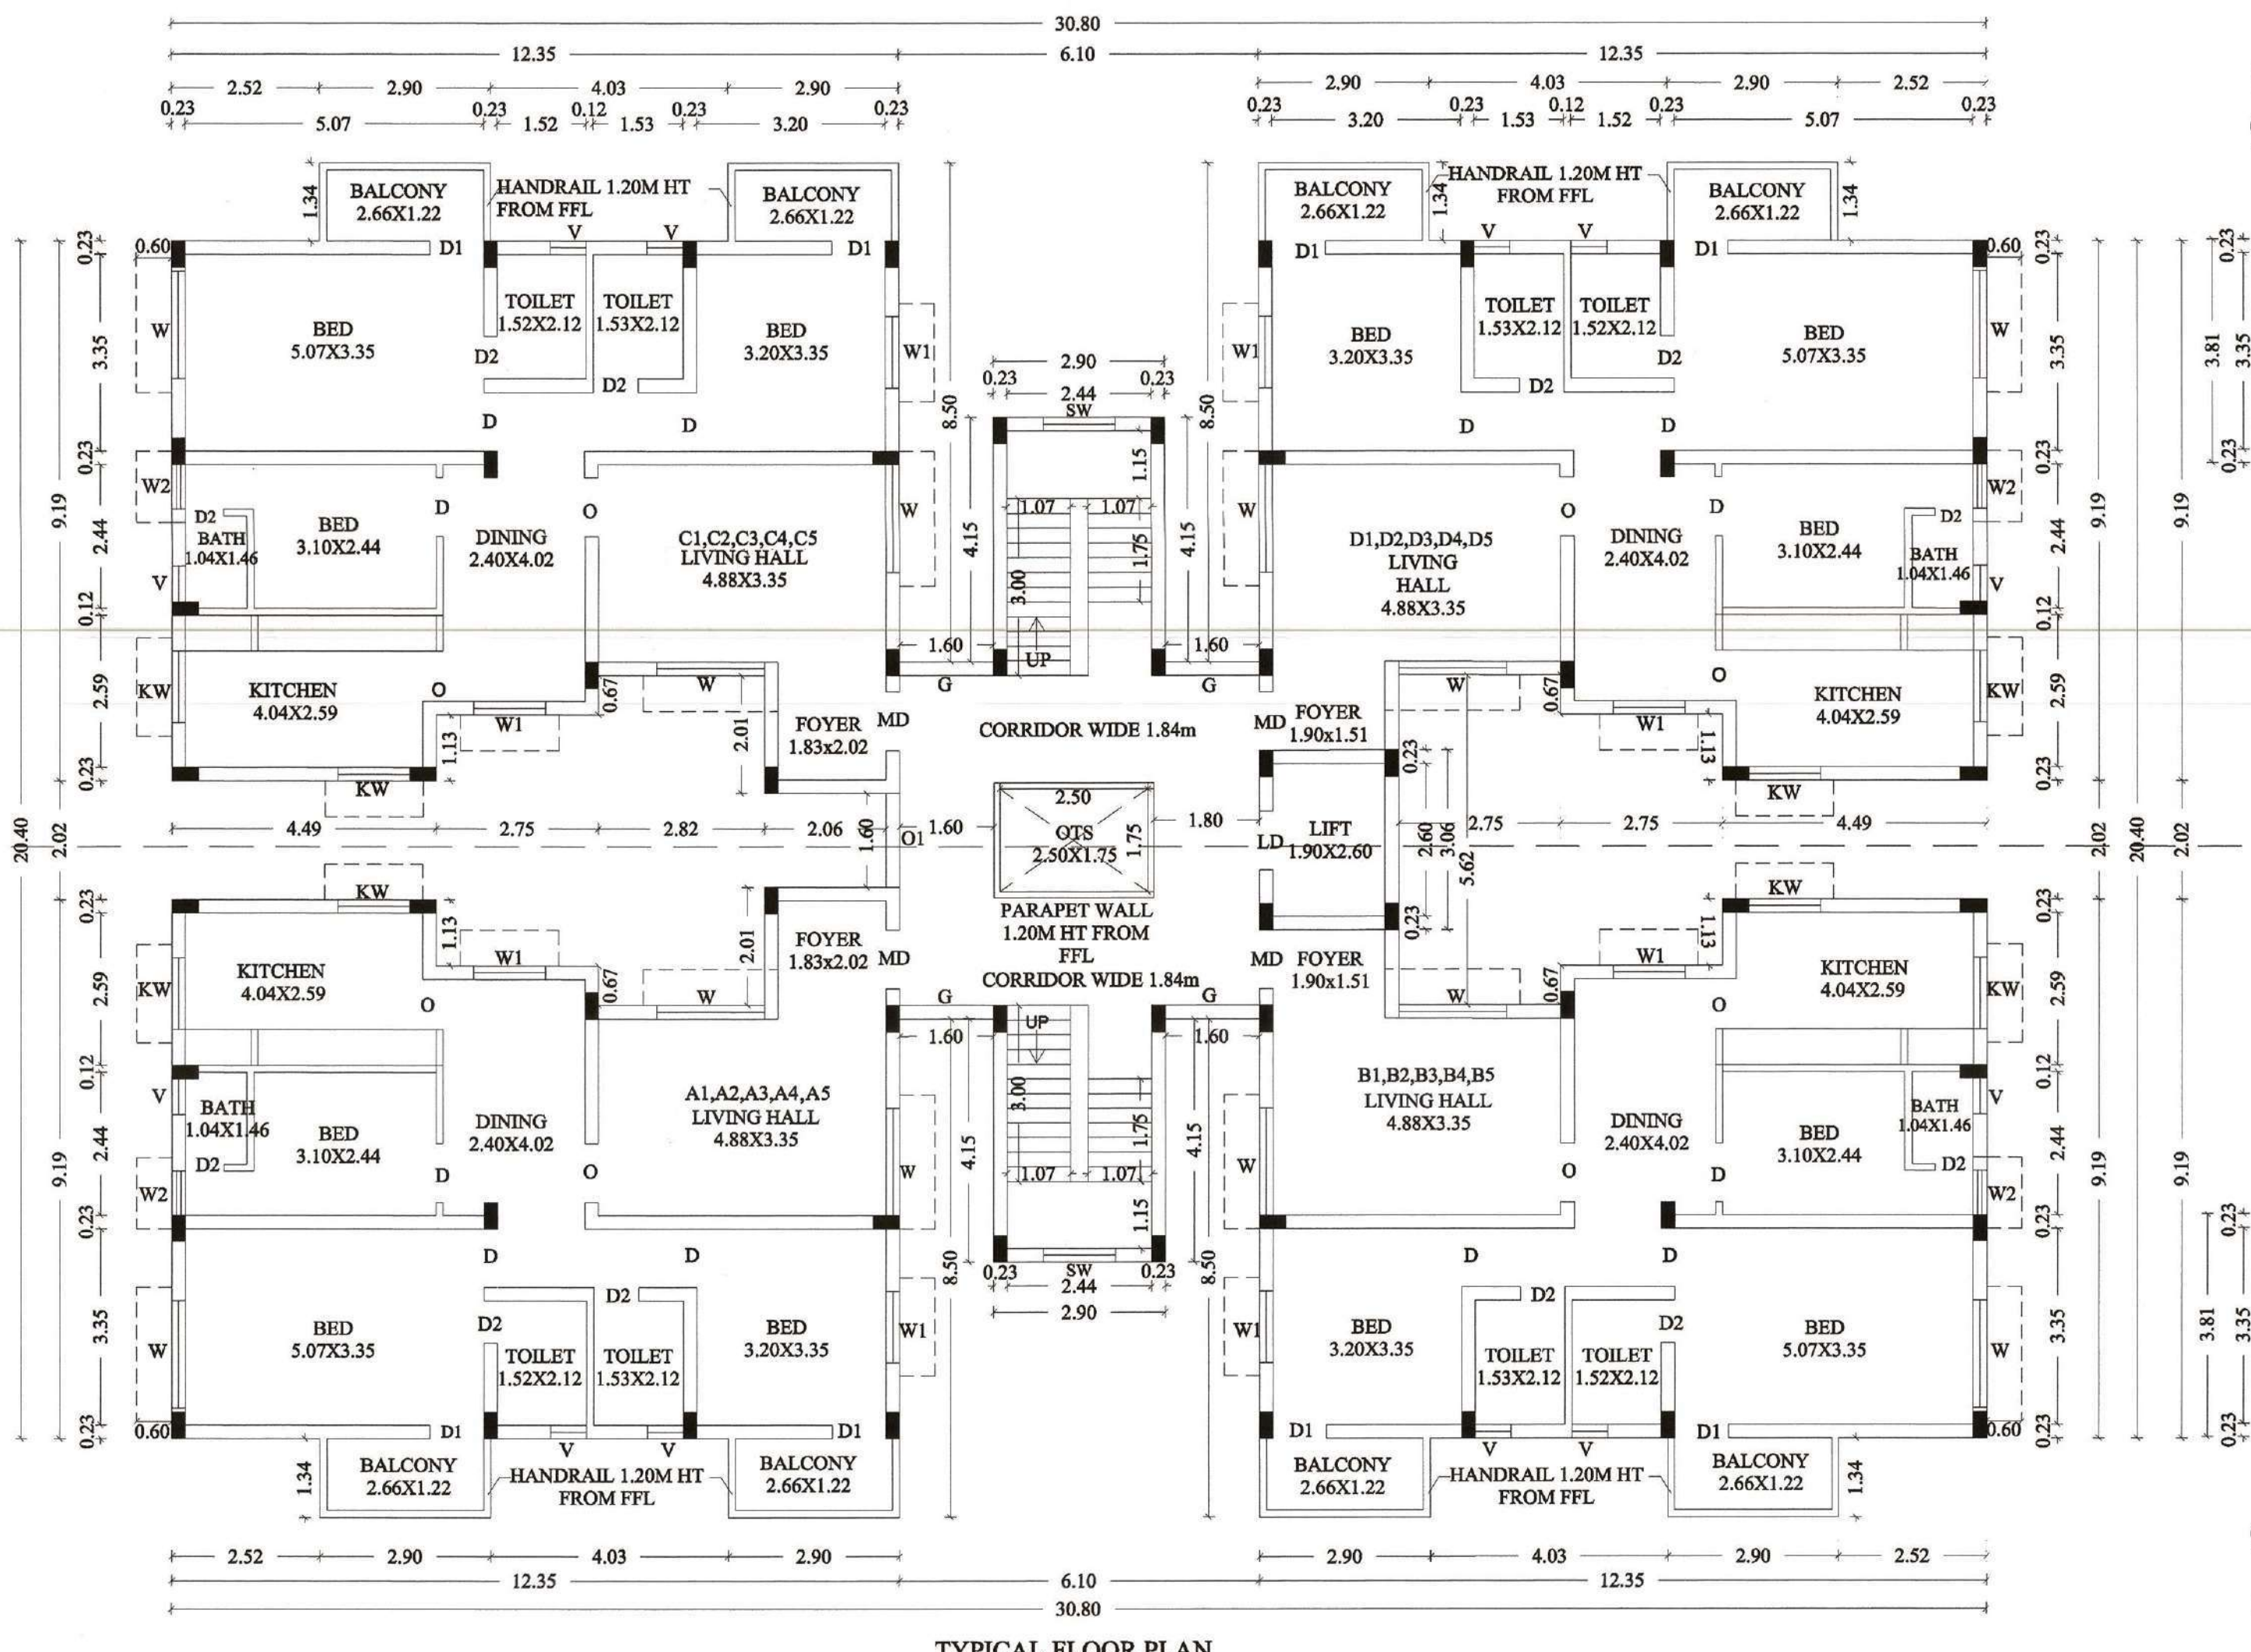


TYPICAL FLOOR PLAN
(1st, 2nd, 3rd & 4th floors)

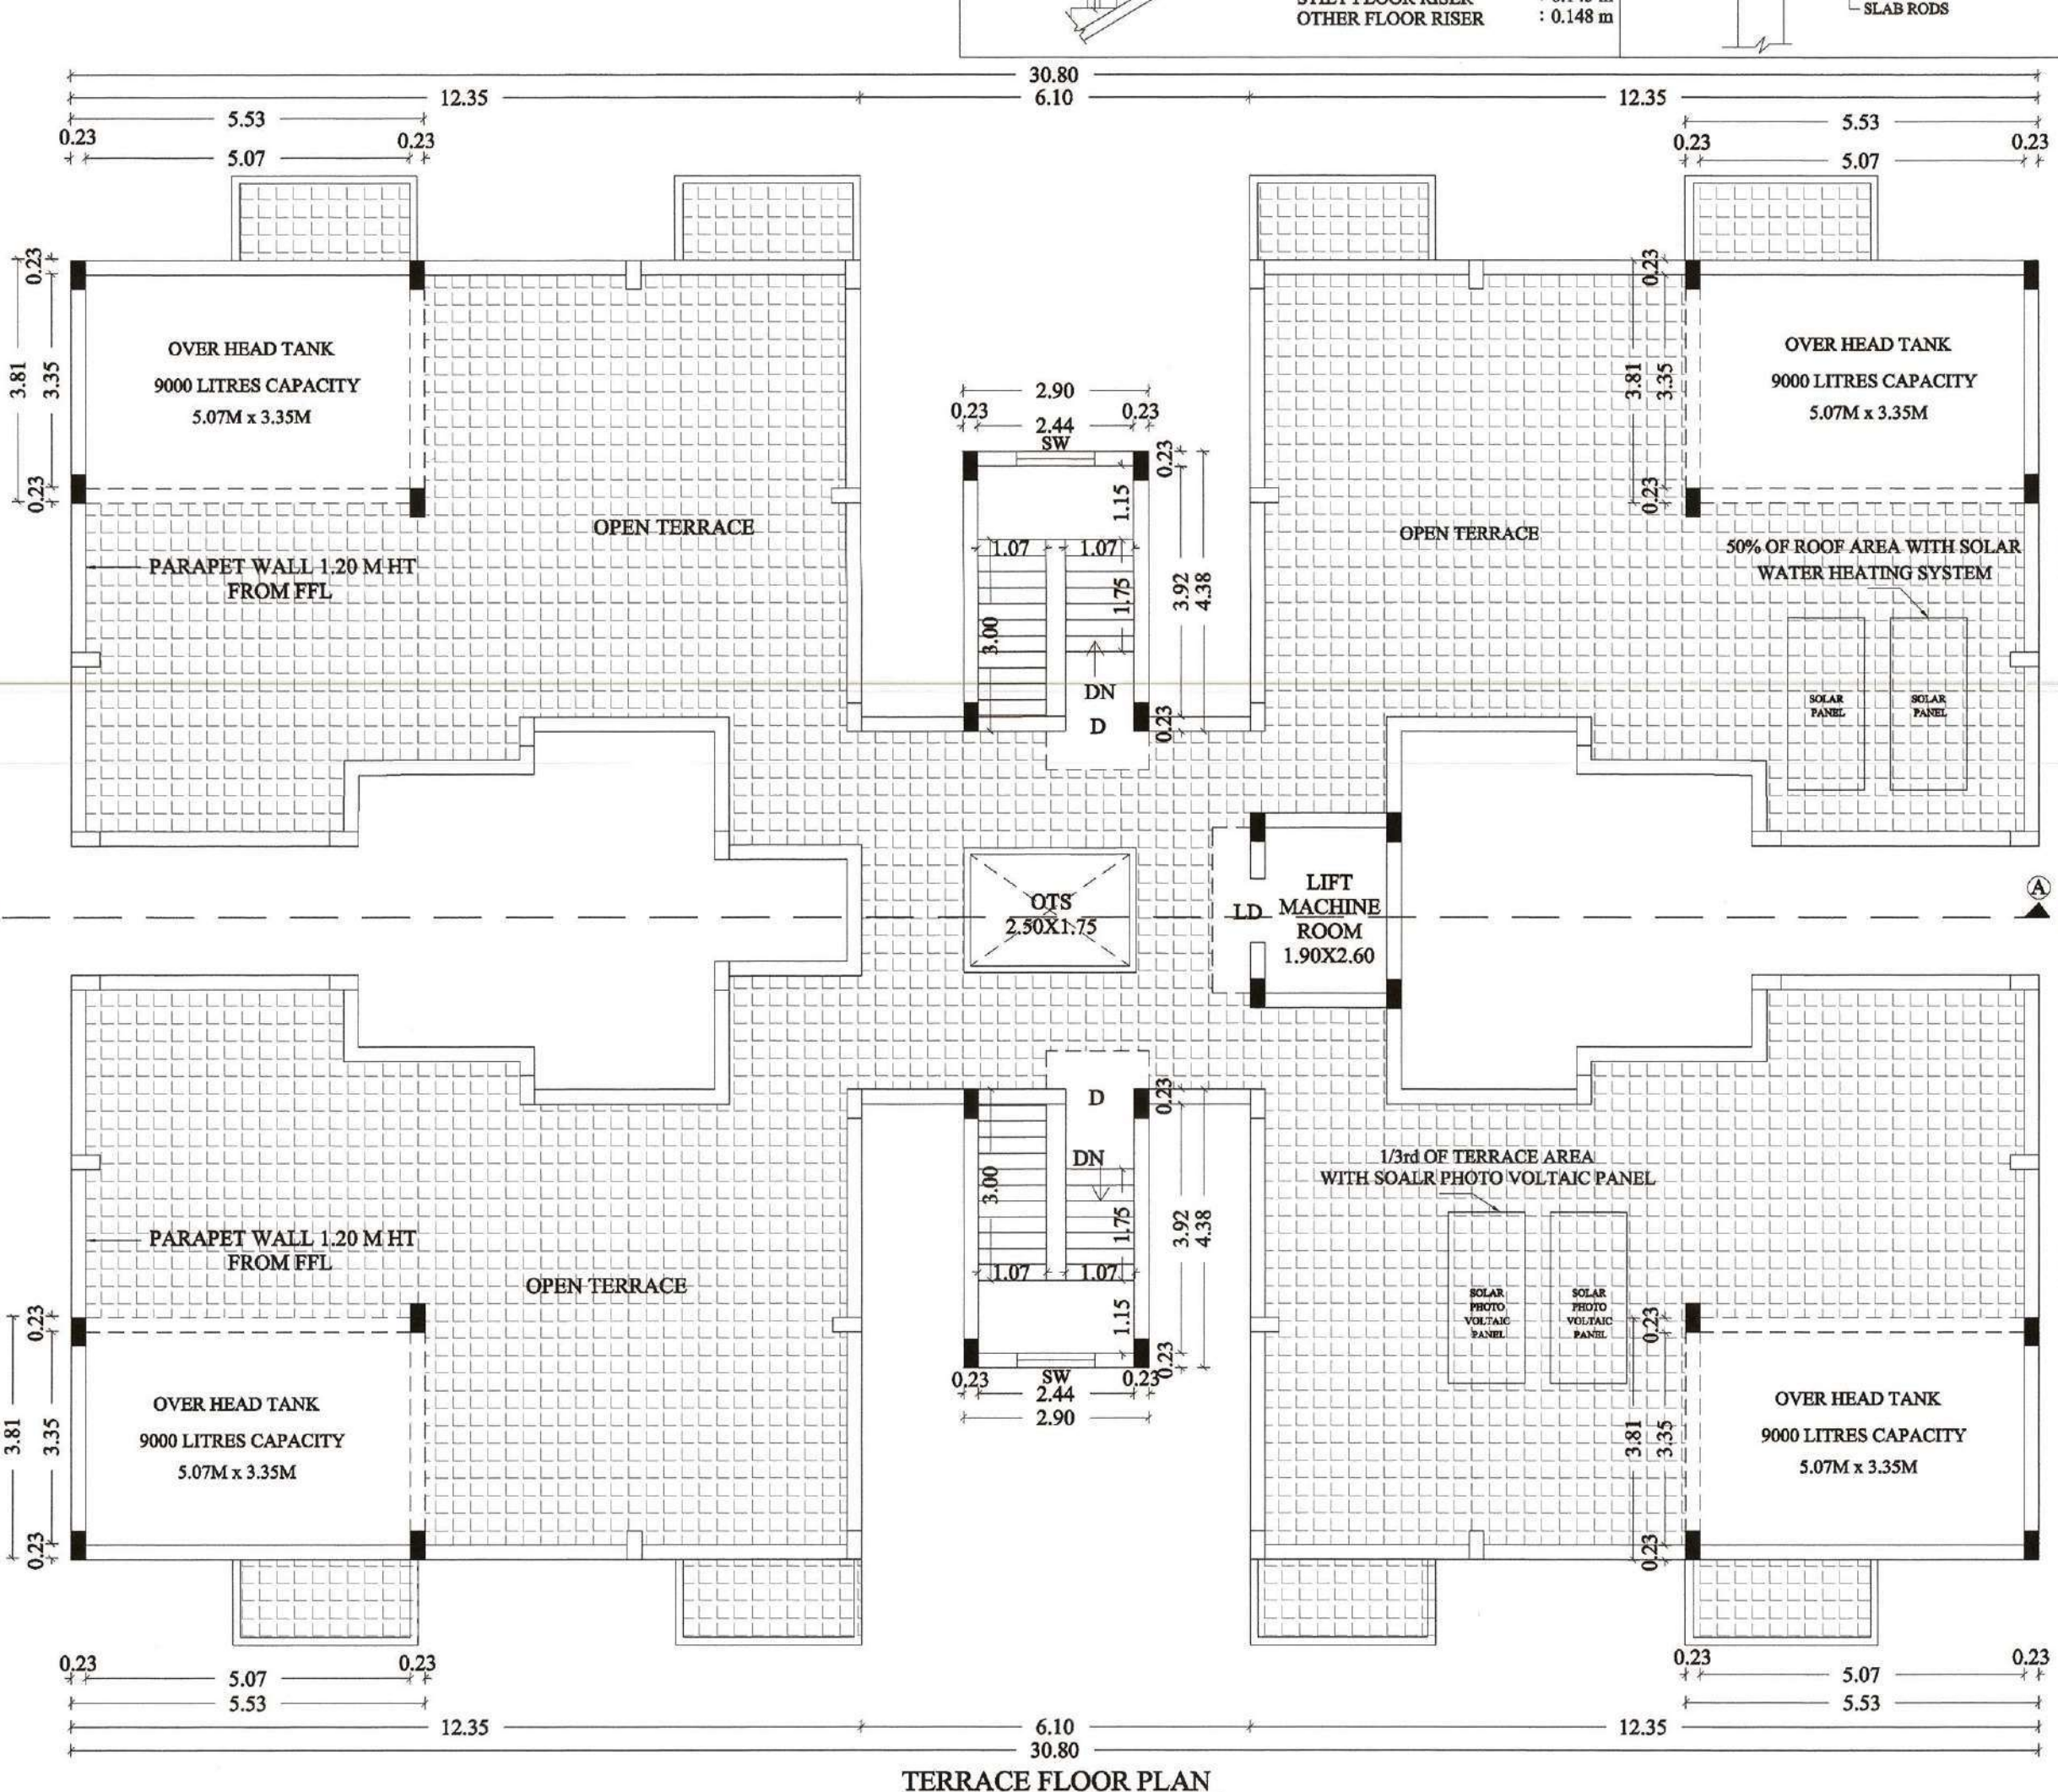


TERRACE FLOOR PLAN



SEPTIC TANK:

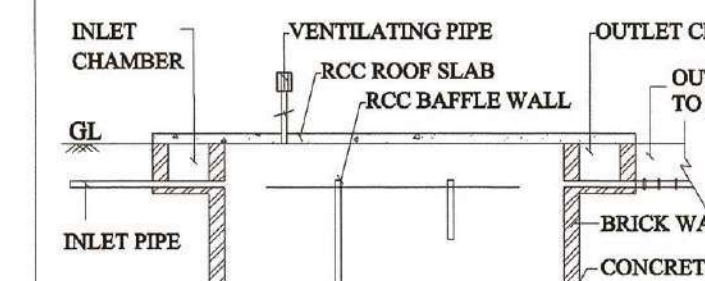

LONGITUDINAL SECTION

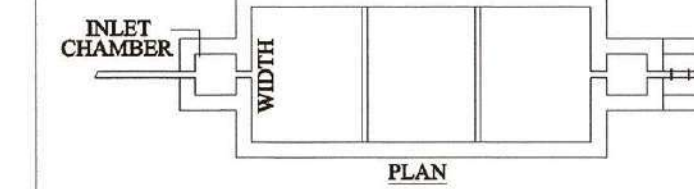


COLUMN & FOOTING DETAIL:

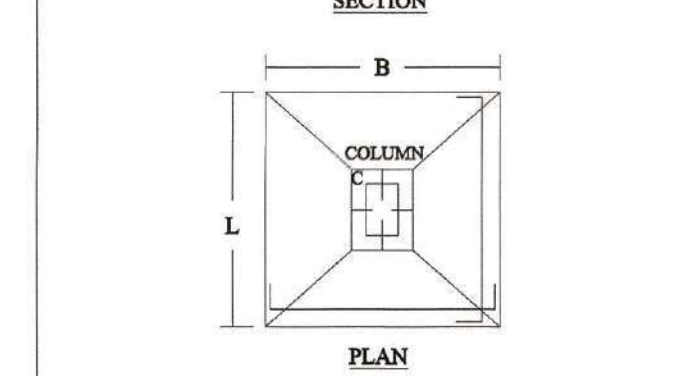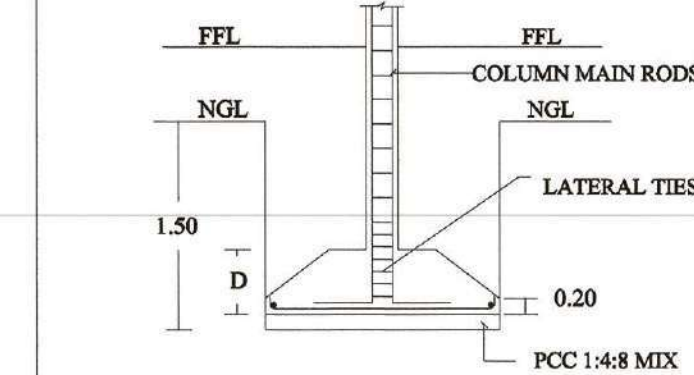


STAIRCASE DETAILS:

- x SOLAR APARATUS TO BE PROVIDED
- x RAIN WATER HARVESTING SYSTEM & SULLAGE WATER TREATMENT PLANT & TANKS ARE PROVIDED AS PER STANDARD PROVISIONS.
- x FGL - FORMED GROUND LEVEL
- x FFL - FINISHED FLOOR LEVEL

RAINWATER HARVESTING:

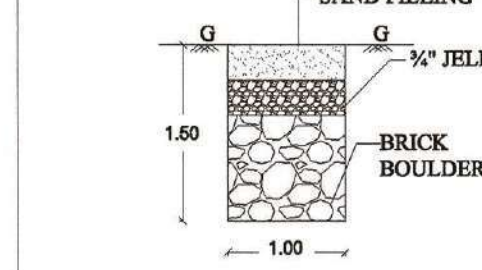


SOLAR SYSTEM:

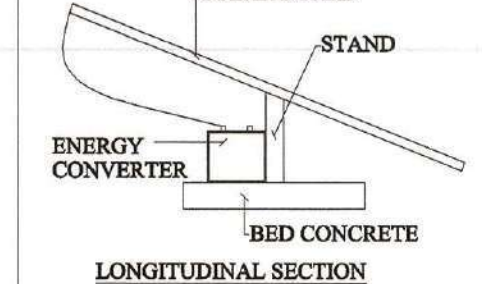


SCALE 1:100

ALL DIMENSIONAL ARE IN METER

COLOUR INDEX:

 

ROOF SLAB & BEAM DETAILS:

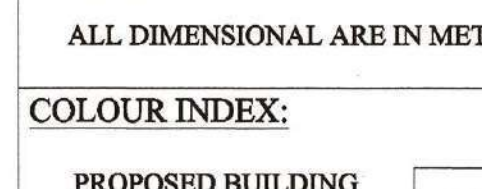

PLAN SHOWING THE PROPOSED CONSTRUCTION OF R.C.C TERRACED ROOF (FRAMED) GROUP DEVELOPMENT
RESIDENTIAL STAFF QUARTERS APARTMENT BUILDINGS (TYPE-A, BLOCK-1), TOTAL BLOCKS- 7 Nos (20 DWELLING UNITS IN EACH BLOCK, TOTAL 140 DWELLING UNITS) IN STILT FLOOR, FIRST FLOOR, SECOND FLOOR, THIRD FLOOR, FOURTH AND FIFTH FLOOR FOR "M/S JSW STEEL LIMITED-SALEM WORKS", AT S.F.No: 287/1, 2B, 3, M.KALIPATTY VILLAGE & PANCHAYAT, MECHERI PANCHAYAT UNION, METTUR TALUK, SALEM DISTRICT.

NAME OF THE APPLICANT:

JSW STEEL LIMITED,
SALEM WORKS.

AREA STATEMENT:

S.F.No	HECT-ARE	SQM
S.F.No- 287/1	0.20.00	- 2000.00
S.F.No- 287/2B	0.84.14	- 8414.00
S.F.No- 287/3	2.72.50	- 27250.00
TOTAL	3.76.64	- 37664.00
AREA OF SITE AS PER DOCUMENT		37664.00
AREA OF SITE AS PER PATTI		37664.00
SUPER IMPOSED PLOT AREA		37664.00

AREA DETAILS OF BLOCK TYPE -A

DESCRIPTION	BUILT UP AREA IN SQM	NON FSI AREA Covered Parking IN SQM	FSI AREA IN SQM
STILT FLOOR AREA	519.92	519.92	-
FIRST FLOOR AREA	519.92	-	519.92
SECOND FLOOR AREA	519.92	-	519.92
THIRD FLOOR AREA	519.92	-	519.92
FOURTH FLOOR AREA	519.92	-	519.92
FIFTH FLOOR AREA	519.92	-	519.92
TOTAL BUILTUP AREA	3119.52	519.92	2599.60
HEADROOM AREA	25.44	25.44	-
LIFT ROOM AREA	5.57	5.57	-
GRAND TOTAL	3150.53	550.93	2599.60

JOINERY DETAIL:

MD	MAIN DOOR	: 1.00 x 2.13
LD	LIFT DOOR	: 1.00 x 2.13
LD1	LIFT MAINTENANCE DOOR	: 1.00 x 2.13
D1	DOOR	: 0.91 x 2.13
D2	DOOR	: 0.76 x 2.13
O	OPEN	: 1.00 x 2.13
G	GRILL	: 1.60 x 0.93
W	WINDOW	: 1.83 x 1.22
W1	WINDOW	: 1.22 x 1.22
W2	WINDOW	: 0.76 x 1.22
KW	KITCHEN WINDOW	: 1.22 x 1.10
V	VENTILATOR	: 0.61 x 0.91
SW	STAIR CASE WINDOW	: 1.22 x 1.22

DWELLING UNIT DETAILS: TYPE-A

A1,A2,A3,A4,A5	- 113.58 SQ.M
B1,B2,B3,B4,B5	- 113.58 SQ.M
C1,C2,C3,C4,C5	- 113.58 SQ.M
D1,D2,D3,D4,D5	- 113.58 SQ.M

CAR PARKING DETAILS:

DETAILS	CAR PARKING REQUIRED	CAR PARKING PROVIDED	TWO WHEELER REQUIRED	TWO WHEELER PROVIDED
A1,A2,A3,A4,A5 113.58 SQ.M	5 NOS	5 NOS	-	-
B1,B2,B3,B4,B5 113.58 SQ.M	5 NOS	5 NOS	-	-
C1,C2,C3,C4,C5 113.58 SQ.M	5 NOS	5 NOS	-	-
D1,D2,D3,D4,D5 113.58 SQ.M	5 NOS	5 NOS	-	-
TOTAL PH PARKING INCLUDE	22 NOS	22 NOS	-	-

CAR PARKING STALL SIZE	- 2.50M X 5.00M
PH CAR PARKING STALL SIZE	- 3.60M X 5.00M
TWO WHEELER PARKING STALL SIZE	- 1.00M X 1.80M
PH TWO WHEELER PARKING STALL SIZE	- 1.50M X 1.80M

REGISTERED CONSTRUCTION ENGINEER:

Er. V. ANGAPPAN
M.E. (Structural), M.I.S.T.E.A.M.I.E., F.I.V.
Chartered Engineer & Approved Valuer
APN PLANNERS
Civil Engineers, Architects, Valuers, Planners
Vasthu Consultants & Structural Designers
SCMC-REGISTERED ENGINEER (02/19/23)
DTC&A REG. CONSTRUCTION ENGINEER (02/19/23)
Plot No. 44, 4th Cross, Sanyoga Nagar,
Narasimhapatty, SALEM-636 004.
Cell: 98427-79689

REGISTERED STRUCTURAL ENGINEER:

Er. DS. PANNER SELVAM, M.E.(SR)
Registered Structural Engineer (SLP/414/RSE-12019)
D.S.P. ASSOCIATES
S.P. Complex, 2nd Floor, Omkar Main Road,
Narasimhapatty, SALEM-636 004.
Cell: 98427-79689

APPLICANT:

For JSW Steel Limited
A.R. Ariraj
General Manager (HR & Admin)


(AUTHORIZED SIGNATORY)

REGISTERED ENGINEER:


Er. DS. PANNER SELVAM, M.E.(SR)
Registered Engineer (SLP/414/RSE-12019)
SRI VIJAY CONSTRUCTIONS
S.P. Complex, 2nd Floor, Omkar Main Road,
Narasimhapatty, SALEM-636 004.
Cell: 98427-79689




FRONT ELEVATION

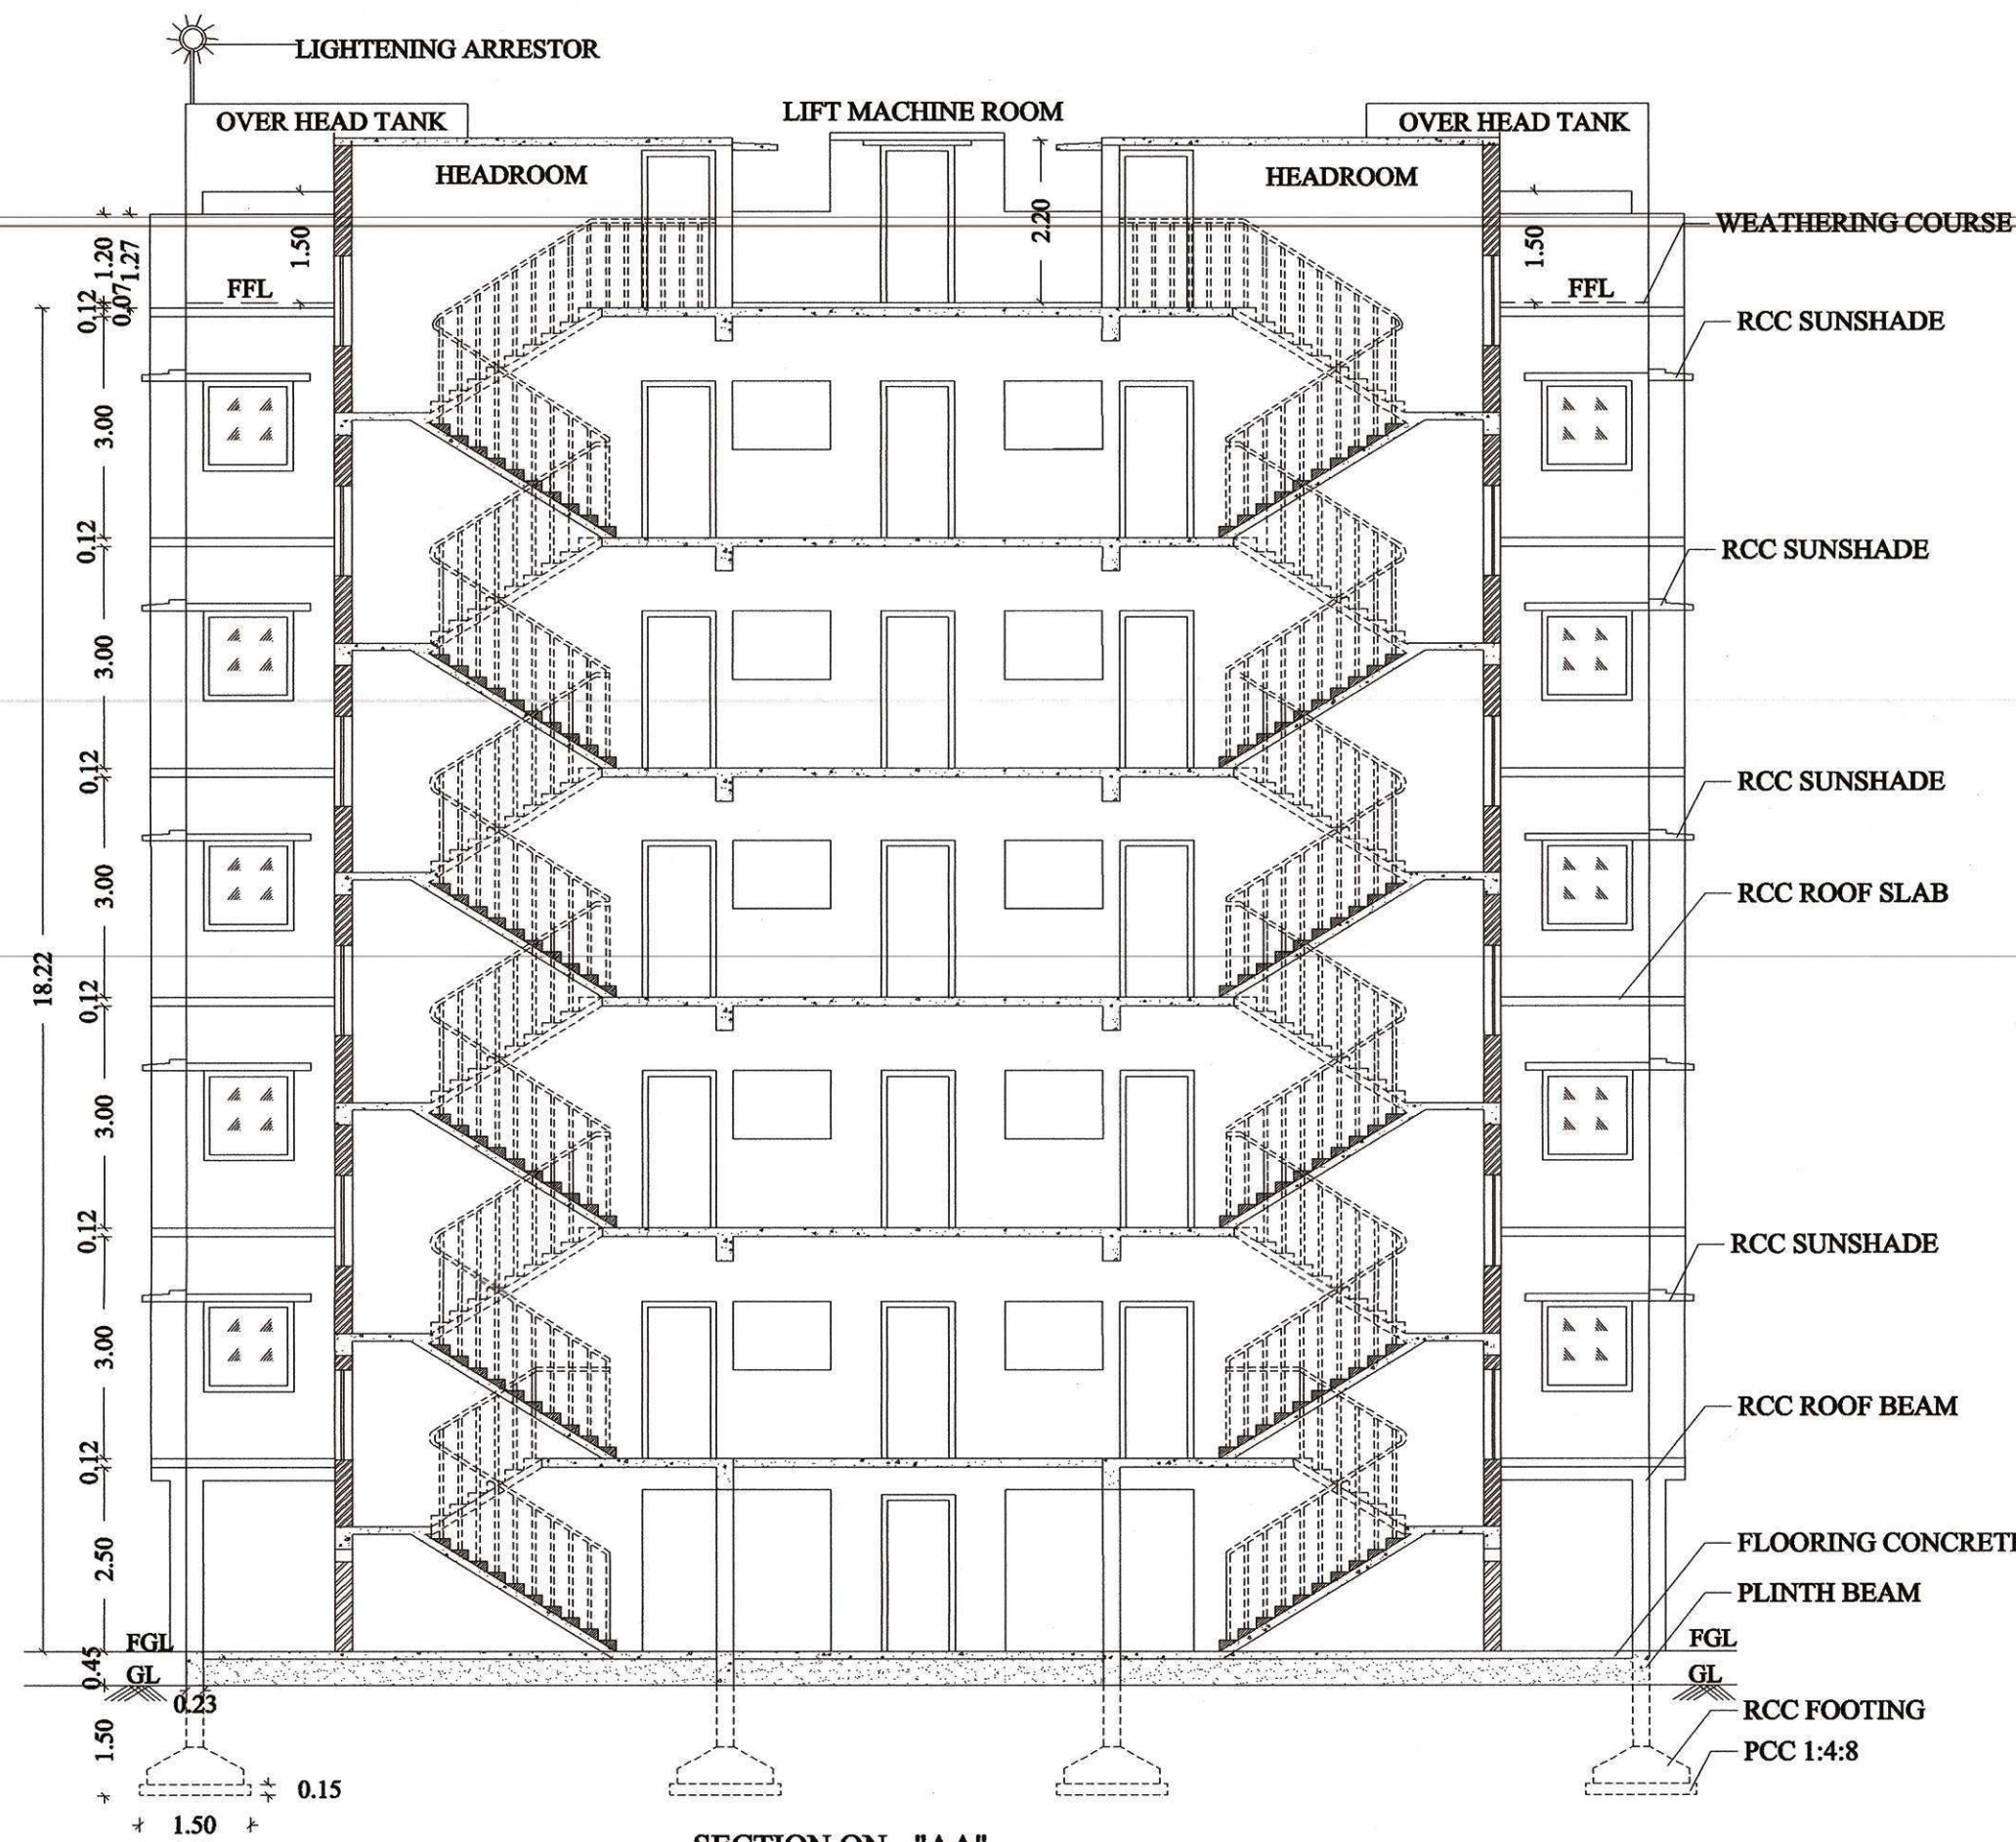


SECTION ON - "AA"

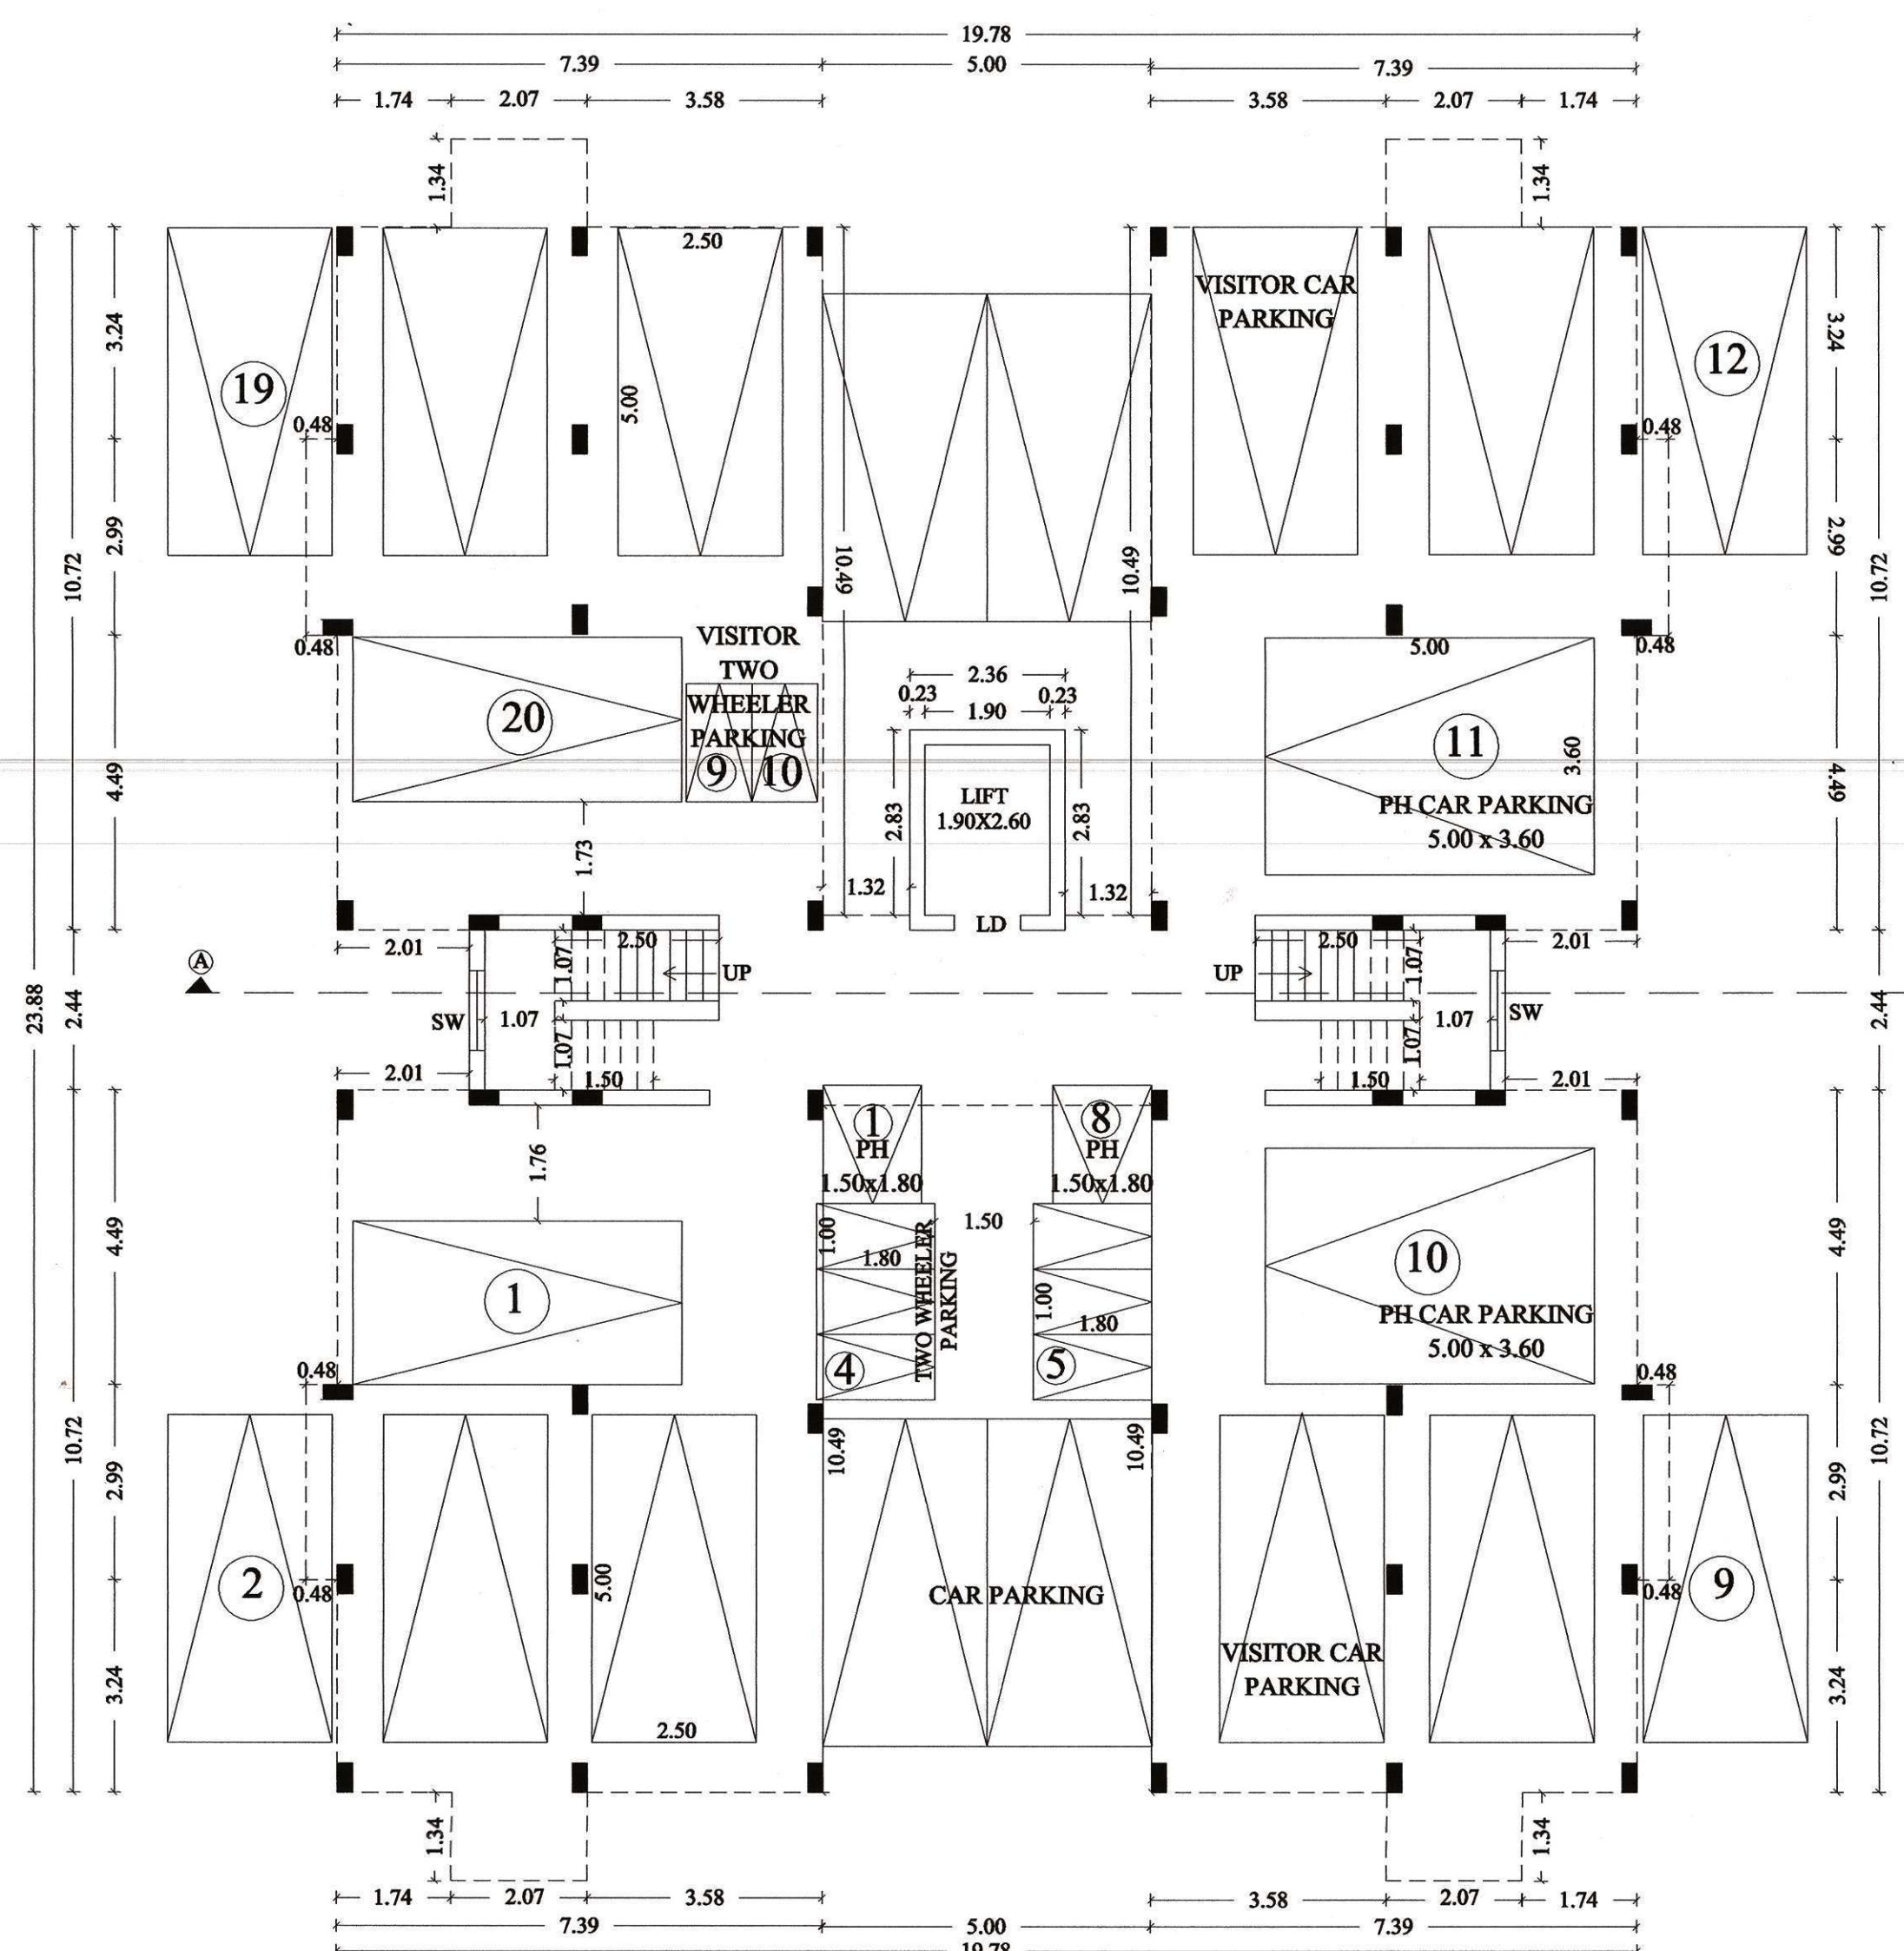

STILT FLOOR PLAN
TYPE-B, BLOCK-2,3,4

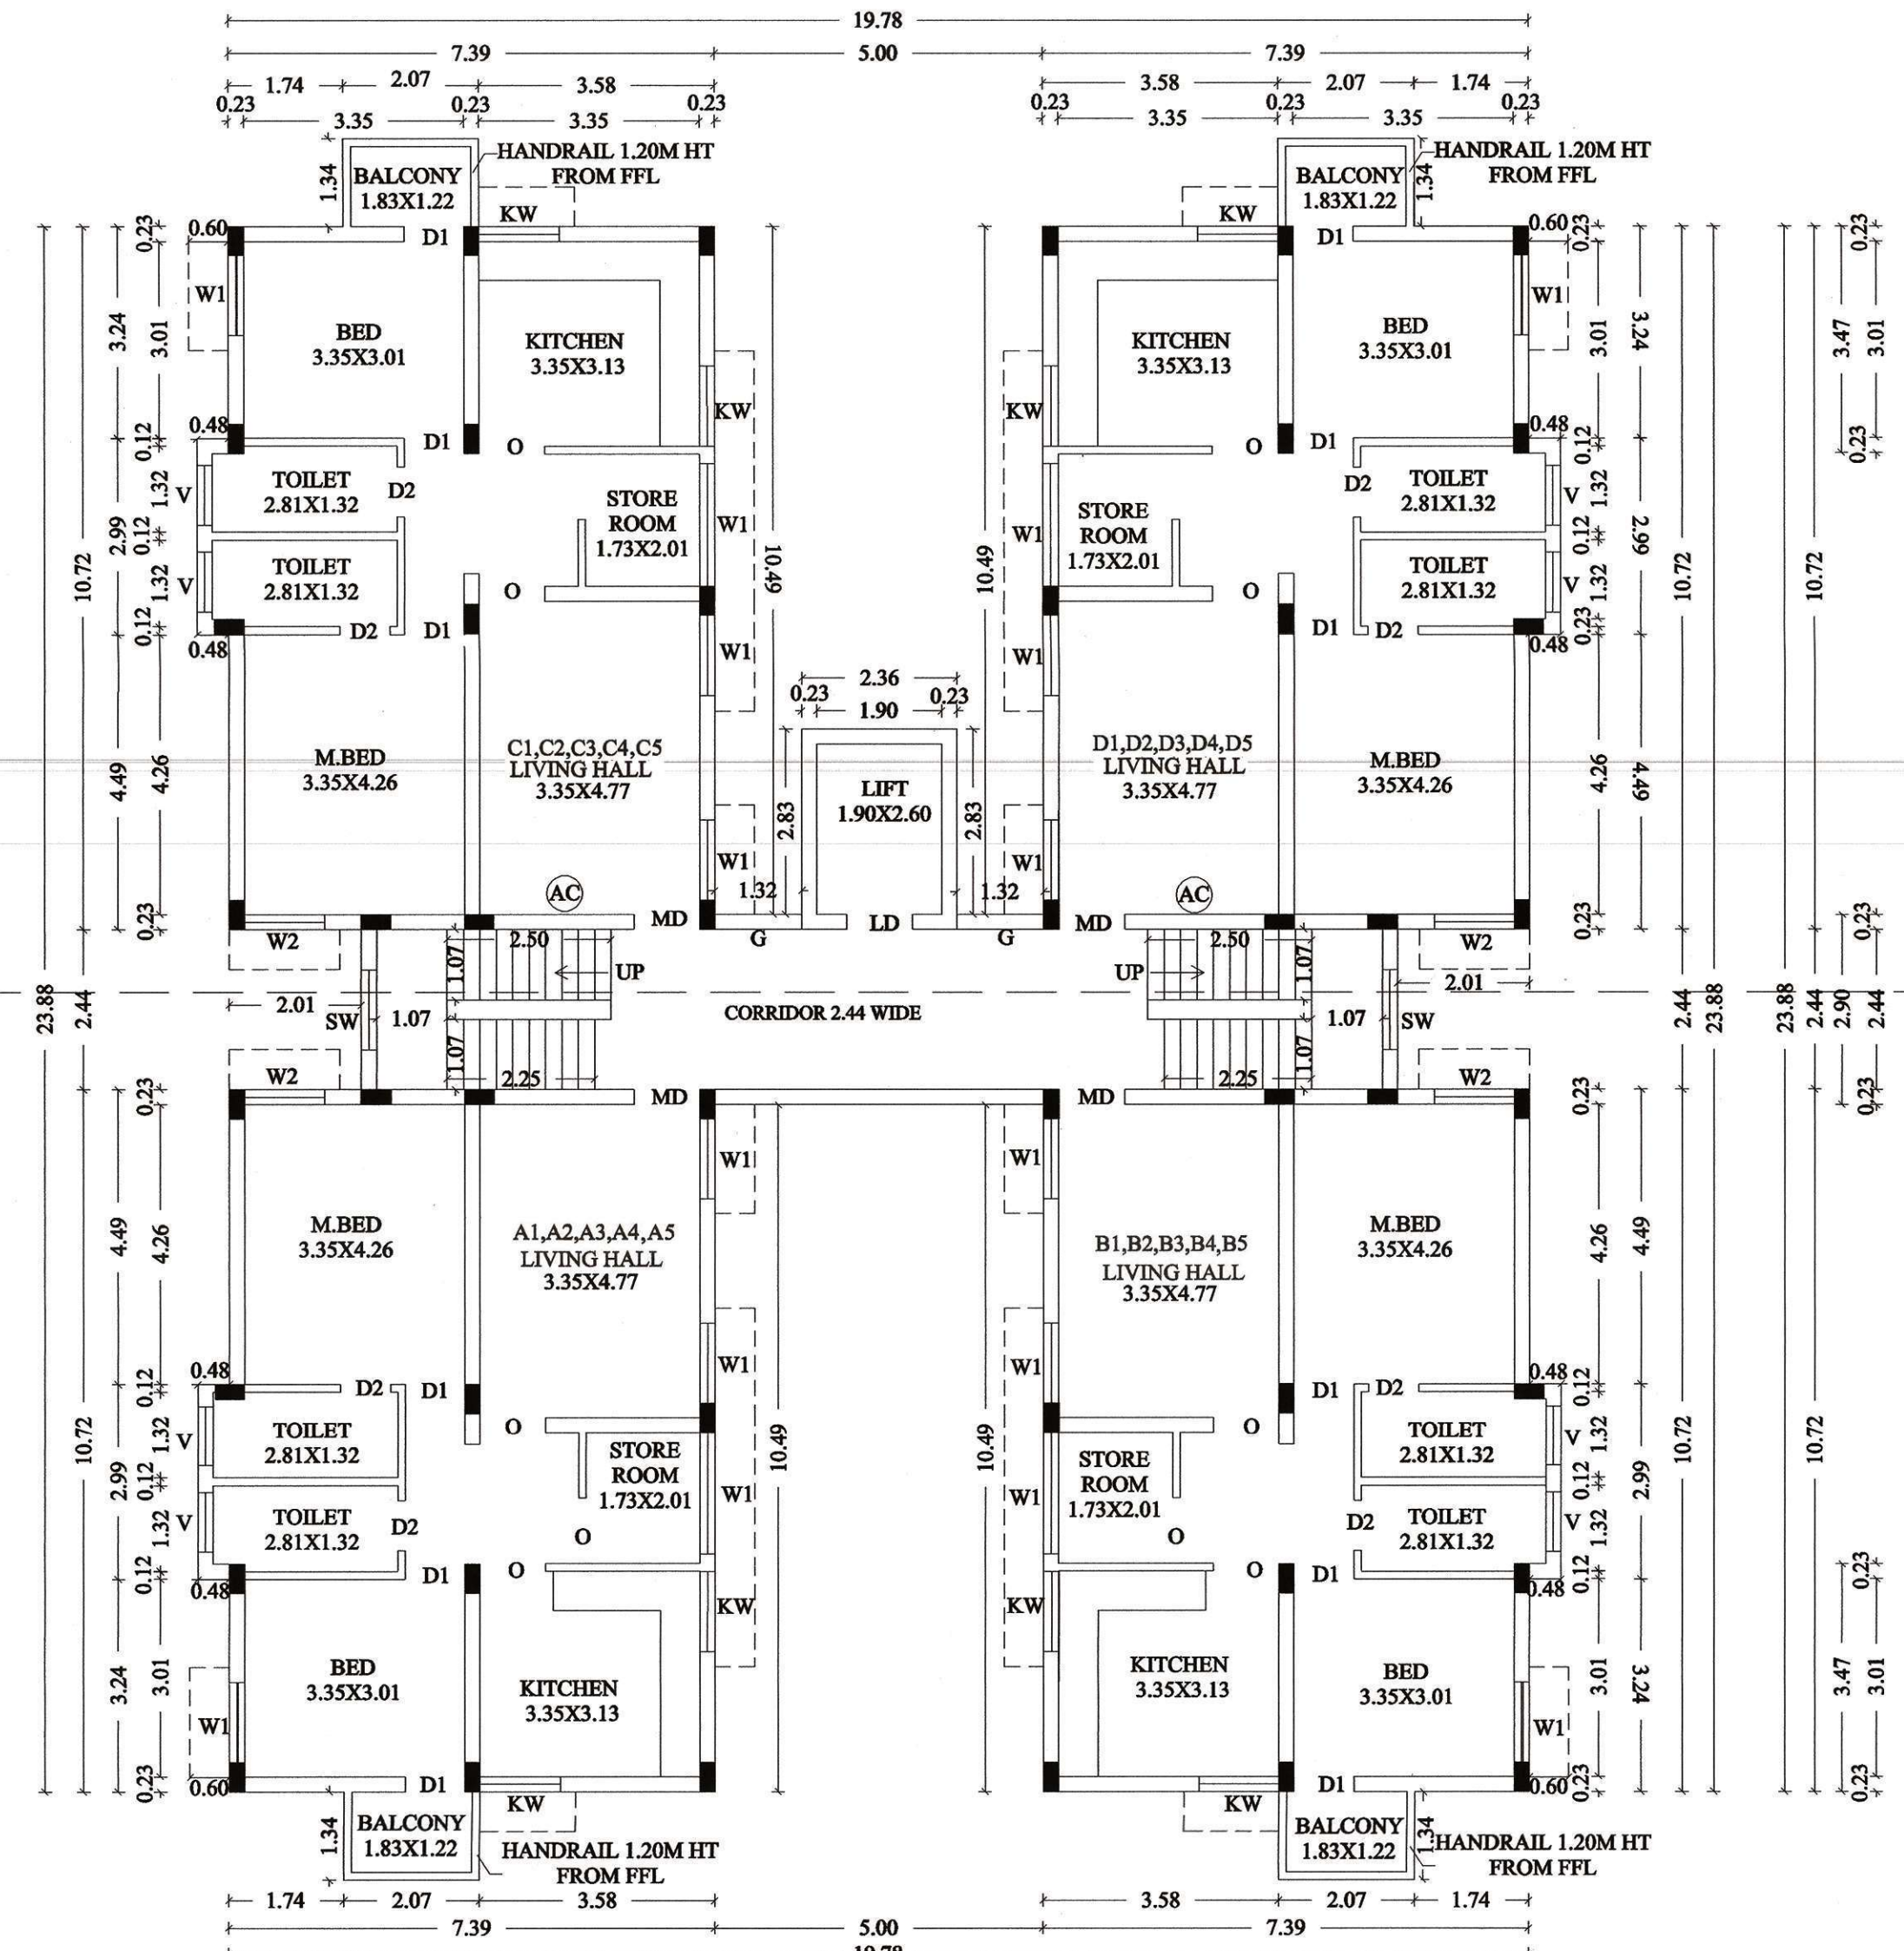


TYPICAL FLOOR PLAN
(1st, 2nd, 3rd & 4th, 5th floors)

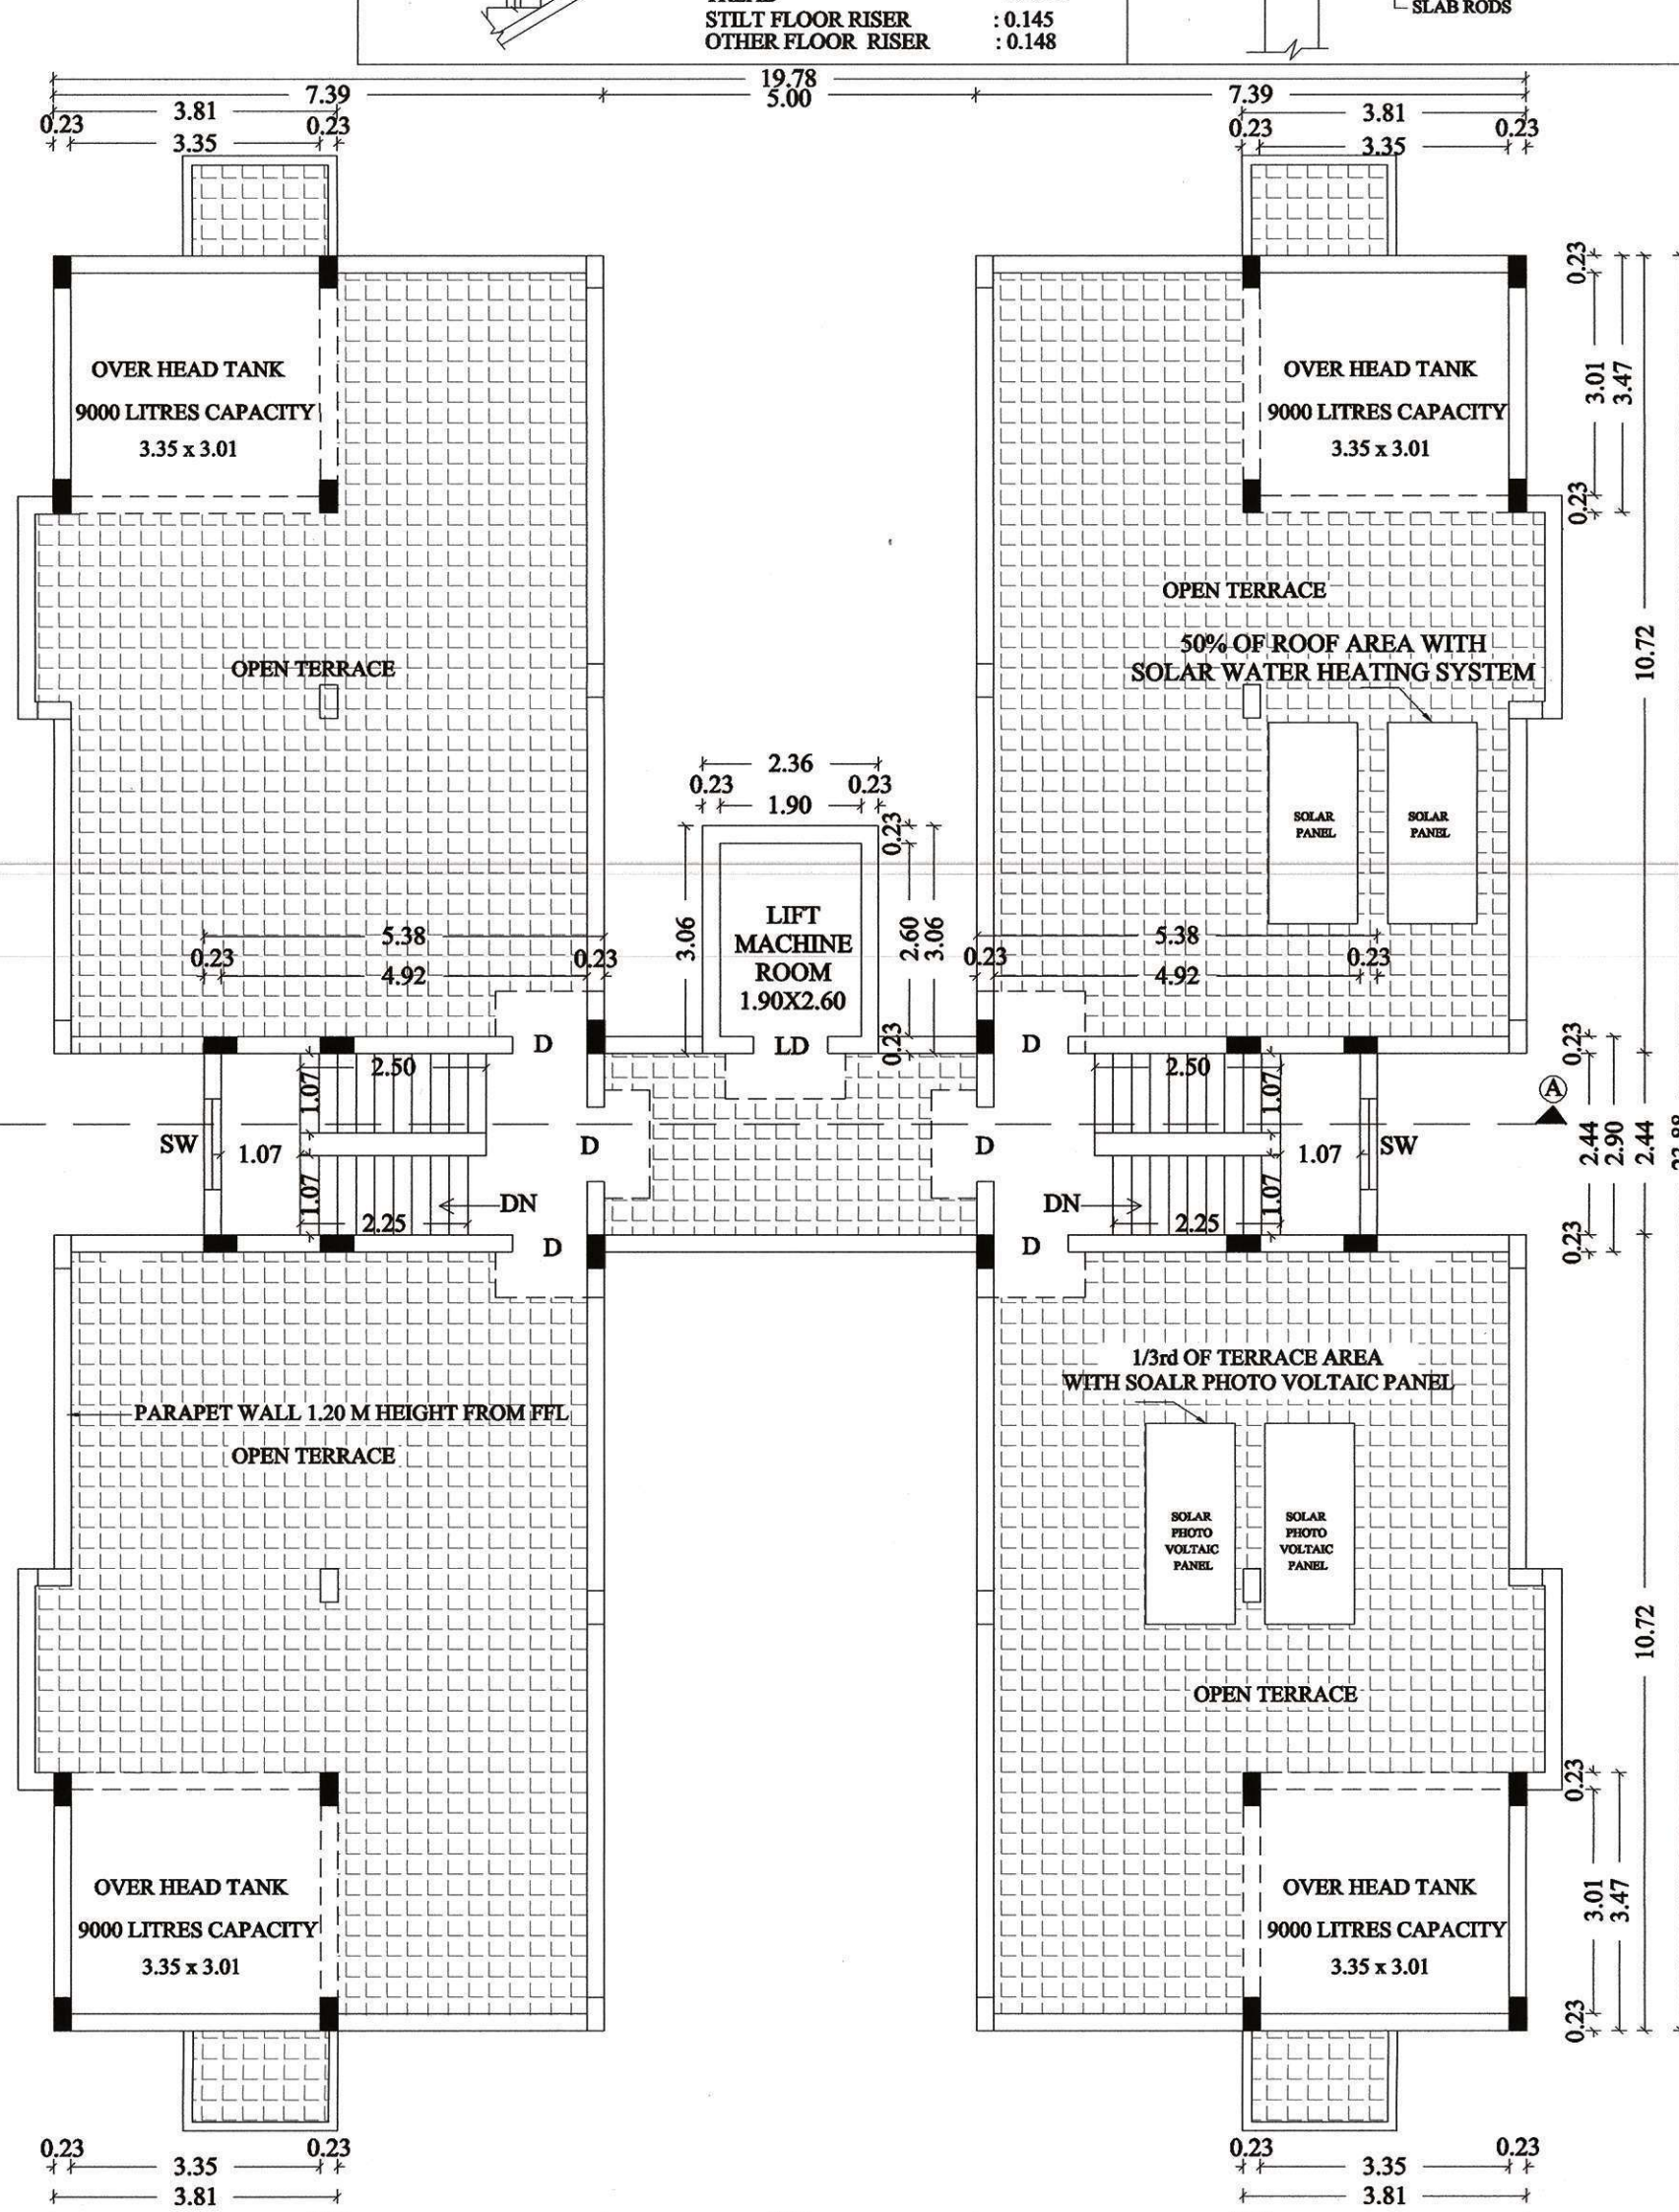


TERRACE FLOOR PLAN


SEPTIC TANK:

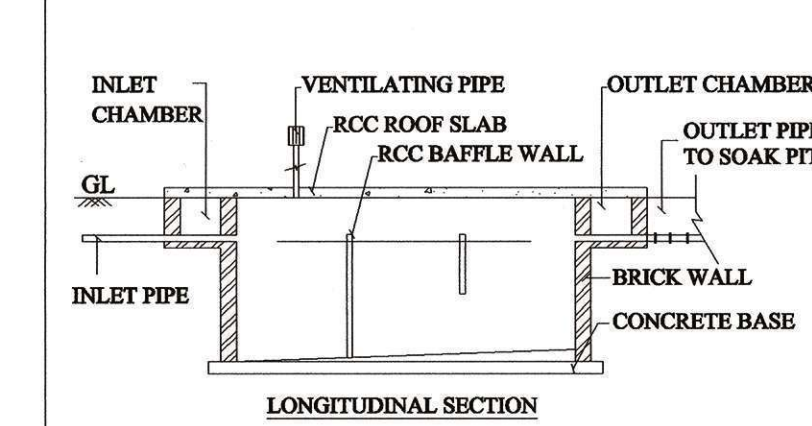

COLUMN & FOOTING DETAIL:

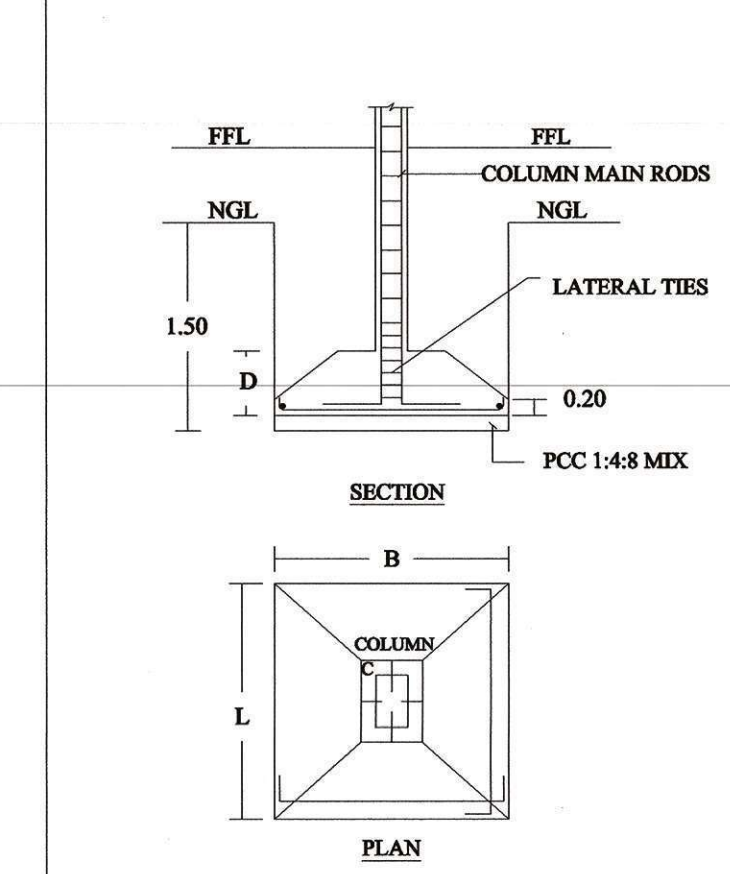


STAIRCASE DETAILS:

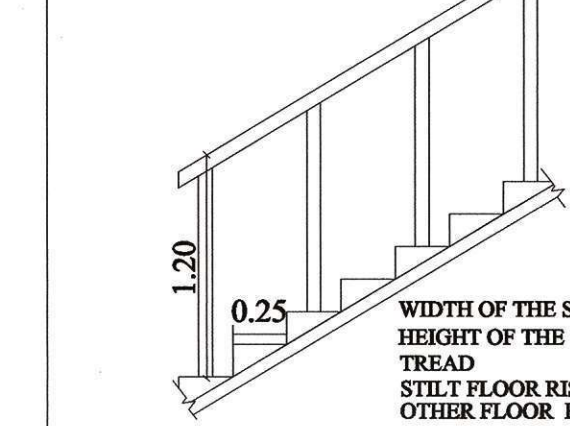


- * SOLAR APARATUS TO BE PROVIDED
- * RAIN WATER HARVESTING SYSTEM & SULLAGE WATER TREATMENT PLANT & TANKS ARE PROVIDED AS PER STANDARD PROVISIONS.
- * FGL - FORMED GROUND LEVEL
- * FFL - FINISHED FLOOR LEVEL


RAINWATER HARVESTING:

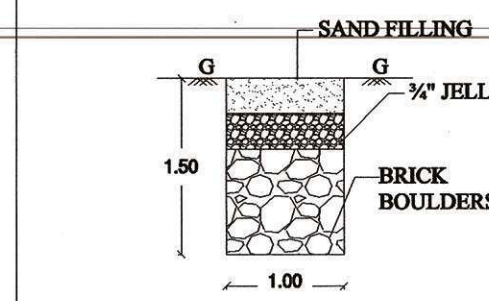

SOLAR SYSTEM:

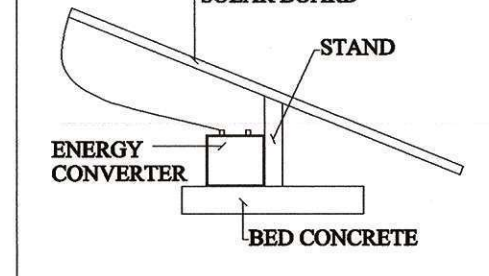

LONGITUDINAL SECTION

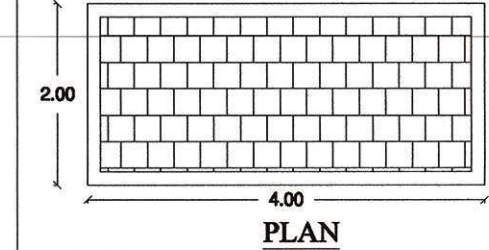


SCALE 1:100

ALL DIMENSIONAL ARE IN METER

COLOR INDEX:

PROPOSED BUILDING

ROOF SLAB & BEAM DETAILS:

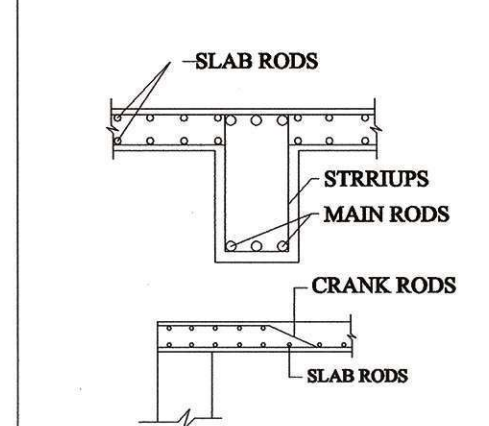

PLAN SHOWING THE PROPOSED CONSTRUCTION OF R.C.C TERRACED ROOF (FRAMED) GROUP DEVELOPMENT RESIDENTIAL STAFF QUARTERS APARTMENT BUILDINGS (TYPE-B, BLOCK-2,3,4), TOTAL BLOCKS- 7 Nos (20 DWELLING UNITS IN EACH BLOCK, TOTAL 140 DWELLING UNITS) IN STILT FLOOR, FIRST FLOOR, SECOND FLOOR, THIRD FLOOR, FOURTH AND FIFTH FLOOR FOR "M/S JSW STEEL LIMITED - SALEM WORKS", AT S.F.No: 287/1, 2B, 3, M.KALIPATTY VILLAGE & PANCHAYAT, MECHERI PANCHAYAT UNION, METTUR TALUK, SALEM DISTRICT.

NAME OF THE APPLICANT:

JSW STEEL LIMITED,
SALEM WORKS.

AREA STATEMENT:

AREA AS PER PATTI	HECT-ARE	SQM
S.F.No- 287/1	0.20.00	- 2000.00
S.F.No- 287/2B	0.84.14	- 8414.00
S.F.No- 287/3	2.72.50	- 27250.00
TOTAL	3.76.64	- 37664.00
AREA OF SITE AS PER DOCUMENT		37664.00
AREA OF SITE AS PER PATTI		37664.00
SUPER IMPOSED PLOT AREA		37664.00

AREA DETAILS OF BLOCK TYPE -B

DESCRIPTION	BUILT UP AREA IN SQM	NON FSI AREA Covered Parking IN SQM	FSI AREA IN SQM
STILT FLOOR AREA	379.41	379.41	-
FIRST FLOOR AREA	379.41	-	379.41
SECOND FLOOR AREA	379.41	-	379.41
THIRD FLOOR AREA	379.41	-	379.41
FOURTH FLOOR AREA	379.41	-	379.41
FIFTH FLOOR AREA	379.41	-	379.41
TOTAL BUILTUP AREA	2276.46	379.41	1897.05
HEADROOM AREA	31.22	31.22	-
LIFT ROOM AREA	5.57	5.57	-
	36.79	36.79	-
GRAND TOTAL	2313.25	416.20	1897.05

AREA DETAILS OF TYPICAL TYPE-B, BLOCKS - 2,3,4

TYPE-B	(2276.46x3)	(379.41x3)	(1897.05x3)
BLOCK-2,3,4 (3 NOS)	6829.38	1138.23	5691.15
HEADROOM AREA,			
LIFT ROOM AREA	(36.79x3)	(36.79x3)	-
BLOCK-2,3,4 (3 NOS)	110.37	110.37	-

JOINERY DETAIL:

MD	MAIN DOOR	: 1.00 x 2.13
LD	LIFT DOOR	: 1.00 x 2.13
LD1	LIFT MAINTANCE DOOR	: 1.00 x 2.13
D1	DOOR	: 0.91 x 2.13
D2	DOOR	: 0.76 x 2.13
O	OPEN	: 1.00 x 2.13
G	GRILL	: 1.32 x 0.93
W1	WINDOW	: 1.22 x 1.22
W2	WINDOW	: 1.22 x 1.50
KW	KITCHEN WINDOW	: 1.22 x 1.10
V	VENTILATOR	: 0.61 x 0.91
SW	STAIRCASE WINDOW	: 1.22 x 1.22

DWELLING UNIT DETAILS: TYPE-B

A1,A2,A3,A4,A5	- 83.43 SQM
B1,B2,B3,B4,B5	- 83.43 SQM
C1,C2,C3,C4,C5	- 83.43 SQM
D1,D2,D3,D4,D5	- 83.43 SQM

CAR PARKING DETAILS:

DETAILS	CAR PARKING REQUIRED	CAR PARKING PROVIDED	CAR PARKING/TWO WHEELER REQUIRED	CAR PARKING/TWO WHEELER PROVIDED
A1,A2,A3,A4,A5 83.43 SQM	5 NOS	5 NOS	5 NOS	5 NOS
B1,B2,B3,B4,B5 83.43 SQM	5 NOS	5 NOS	5 NOS	5 NOS
C1,C2,C3,C4,C5 83.43 SQM	5 NOS	5 NOS	5 NOS	5 NOS
D1,D2,D3,D4,D5 83.43 SQM	5 NOS	5 NOS	5 NOS	5 NOS
VISITOR PARKING	2 NOS	2 NOS	2 NOS	2 NOS
TOTAL PH PARKING INCLUDE	22 NOS	22 NOS	22 NOS	22 NOS

CAR PARKING STALL SIZE	- 2.50M X 5.00M
PH CAR PARKING STALL SIZE	- 3.60M X 5.00M
TWO WHEELER PARKING STALL SIZE	- 1.00M X 1.80M
PH TWO WHEELER PARKING STALL SIZE	- 1.50M X 1.80M

REGISTERED CONSTRUCTION ENGINEER:

Er. V. V. ANGAPPAN
M.E.(Structural), M.S.T.E.A.M.I.E.F.I.V.
Chartered Engineer & Approved Valuer
APN PLANNERS
Civil Engineers, Architects, Valuers, Planners
Vasthu Consultants & Structural Designers
SCMC-REGISTERED ENGINEER
Plot No: 84, 4th Cross, Santhya Nagar, 625 019
Salem-636 004. Call: 98427-75689

REGISTERED STRUCTURAL ENGINEER:

J. D. PANNEER SELVAM, M.E.(S)
Registered Structural Engineer (SLPA/RSRE-12019)
D.S.P. ASSOCIATES
S.P. Complex, 2nd Floor, Omalur Main Road,
Narasothipatty, SALEM-636 004.
Call: 98427-44515, Email: dpanneerselvam@gmail.com


APPLICANT:

For JSW Steel Limited
A.R. Arinaj
General Manager (HR & Admin)


(AUTHORIZED SIGNATORY)

REGISTERED ENGINEER:

Er. D. S. PANNEER SELVAM, M.E.(S)
Registered Engineer (SLPA/RSRE-12019)
SRI VIJAY CONSTRUCTIONS
S.P. Complex, 2nd Floor, Omalur Main Road,
Narasothipatty, SALEM-636 004.
Call: 98427-44515, Email: dpanneerselvam@gmail.com

 


FRONT ELEVATION

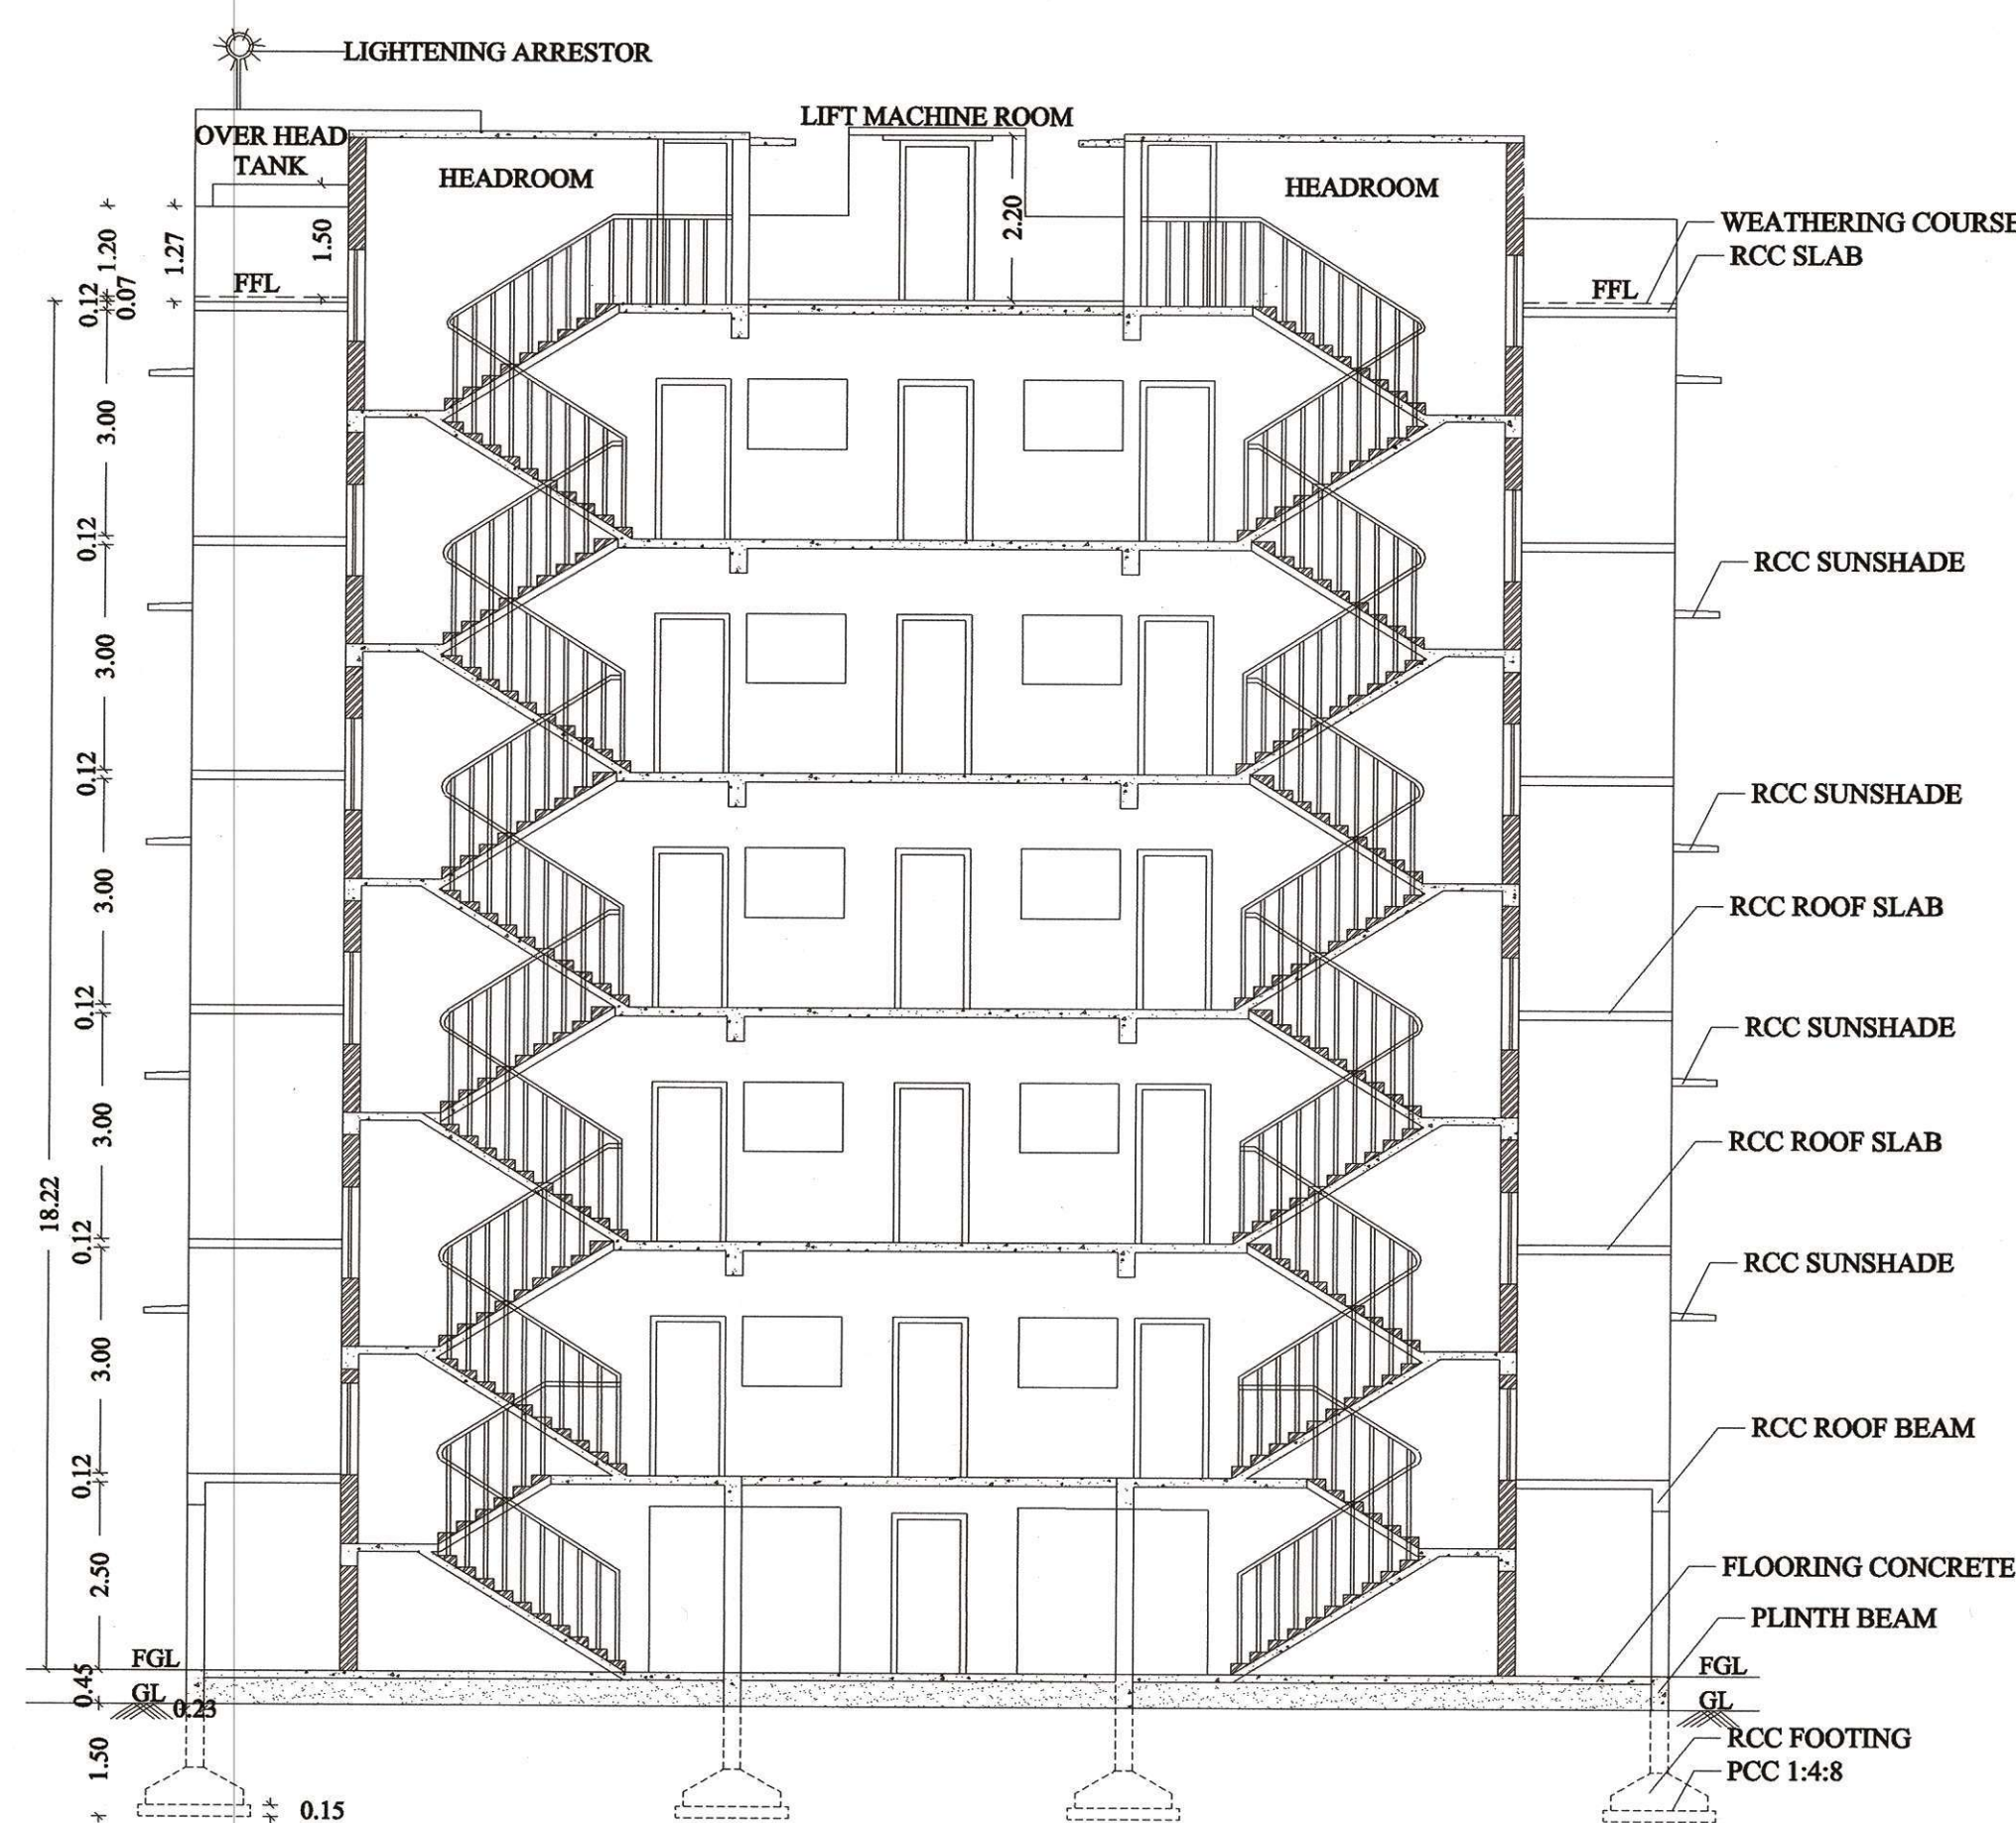


SECTION ON - "AA"

SEPTIC TANK:

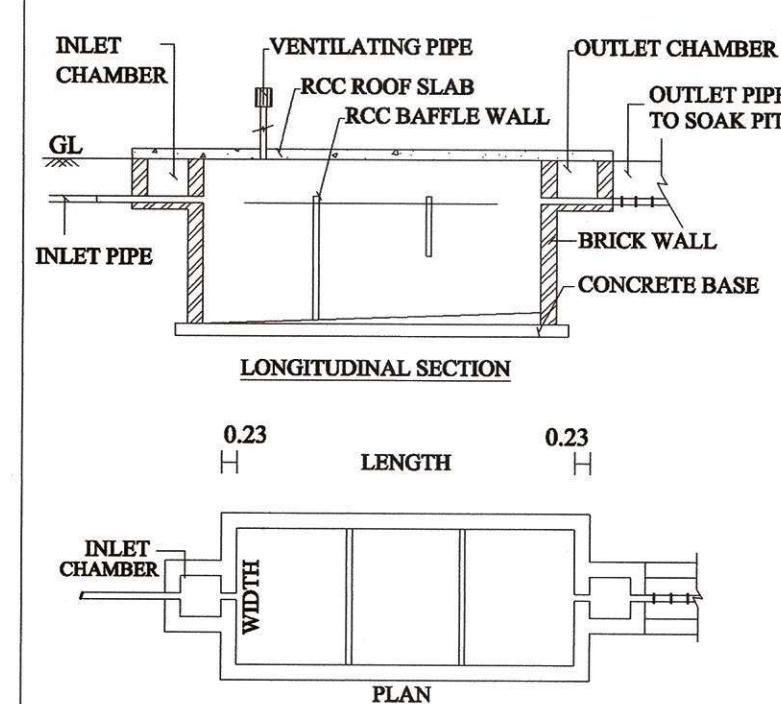

COLUMN & FOOTING DETAIL:

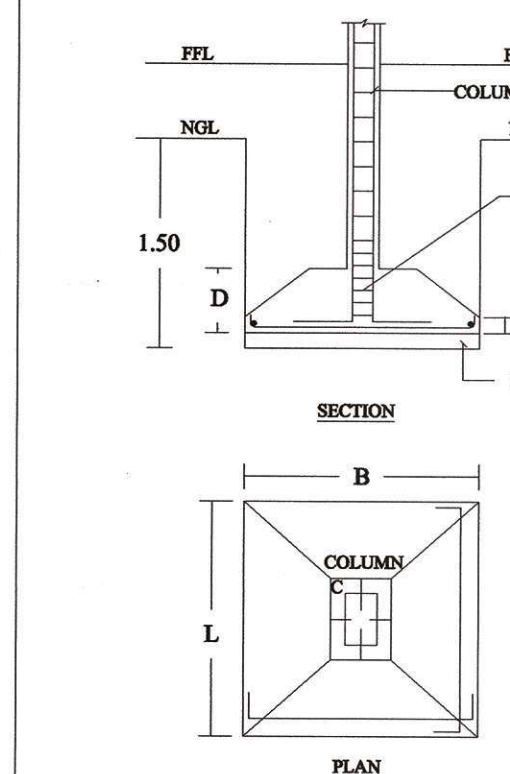


STAIRCASE DETAILS:




- x SOLAR APARATUS TO BE PROVIDED
- x RAIN WATER HARVESTING SYSTEM & SULLAGE WATER TREATMENT PLANT & TANKS ARE PROVIDED AS PER STANDARD PROVISIONS.
- x FGL - FORMED GROUND LEVEL
- x FFL - FINISHED FLOOR LEVEL

RAINWATER HARVESTING:

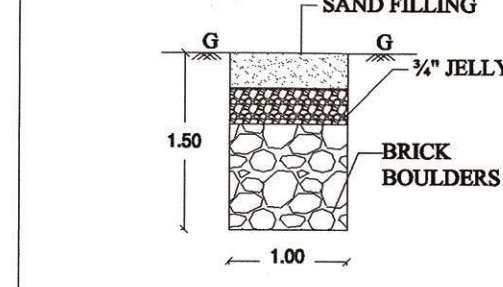

SOLAR SYSTEM:

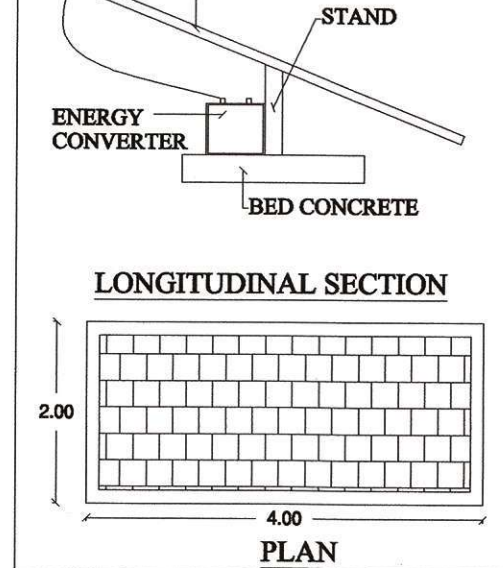


SCALE 1:100
ALL DIMENSIONAL ARE IN METER

COLOUR INDEX:

PROPOSED BUILDING

ROOF SLAB & BEAM DETAILS:

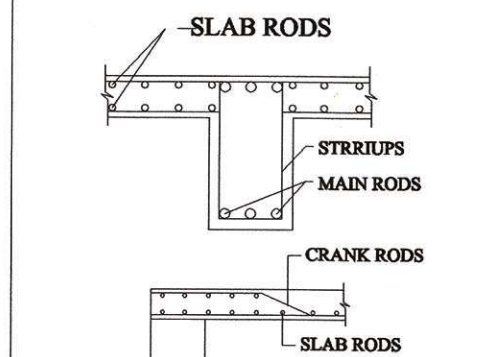

PLAN SHOWING THE PROPOSED CONSTRUCTION OF R.C.C TERRACED ROOF (FRAMED) GROUP DEVELOPEMENT RESIDENTIAL STAFF QUARTERS APARTMENT BUILDINGS (TYPE-C, BLOCK-5,6,7), TOTAL BLOCKS- 7 Nos (20 DWELLING UNITS IN EACH BLOCK, TOTAL 140 DWELLING UNITS) IN STILT FLOOR, FIRST FLOOR, SECOND FLOOR, THIRD FLOOR, FOURTH AND FIFTH FLOOR FOR "M/S JSW STEEL LIMITED -SALEM WORKS", AT S.F.No: 287/1, 2B, 3, M.KALIPATTY VILLAGE & PANCHAYAT, MECHERI PANCHAYAT UNION, METTUR TALUK, SALEM DISTRICT.

NAME OF THE APPLICANT:

JSW STEEL LIMITED,
SALEM WORKS.

AREA STATEMENT:	HECT-ARE	SQM
S.F.No- 287/1	0.20.00	-
S.F.No- 287/2B	0.84.14	-
S.F.No- 287/3	2.72.50	-
TOTAL	3.76.64	-
AREA OF SITE AS PER DOCUMENT		37664.00
AREA OF SITE AS PER PATTI		37664.00
SUPER IMPOSED PLOT AREA		37664.00

AREA DETAILS OF BLOCK TYPE - C

DESCRIPTION	BUILT UP AREA IN SQM	NON FSI AREA Covered Parking IN SQM	FSI AREA IN SQM
STILT FLOOR AREA	311.43	311.43	-
FIRST FLOOR AREA	311.43	-	311.43
SECOND FLOOR AREA	311.43	-	311.43
THIRD FLOOR AREA	311.43	-	311.43
FOURTH FLOOR AREA	311.43	-	311.43
FIFTH FLOOR AREA	311.43	-	311.43
TOTAL BUILTUP AREA	1868.58	311.43	1557.15
HEADROOM AREA	30.94	30.94	-
LIFT ROOM AREA	5.57	5.57	-
	36.51	36.51	-
GRAND TOTAL	1905.09	347.94	1557.15

AREA DETAILS OF TYPICAL TYPE-C, BLOCKS - 5,6,7

TYPE-C	(1868.58x3)	(311.43x3)	(1557.15x3)
BLOCK-5,6,7 (3 NOS)	5605.74	934.29	4671.45
HEADROOM AREA,			
LIFT ROOM AREA	(36.51x3)	(36.51x3)	-
BLOCK-5,6,7 (3 NOS)	109.53	109.53	-

JOINERY DETAIL:

MD	MAIN DOOR	: 1.00 x 2.13
LD	LIFT DOOR	: 1.00 x 2.13
LD1	LIFT MAINTANCE DOOR	: 1.00 x 2.13
D1	DOOR	: 0.91 x 2.13
D2	DOOR	: 0.76 x 2.13
O	OPEN	: 1.00 x 2.13
G	GRILL	: 1.32 x 0.93
W1	WINDOW	: 1.22 x 1.22
KW	KITCHEN WINDOW	: 1.22 x 1.10
V	VENTILATOR	: 0.61 x 0.91
SW	STAIRCASE WINDOW	: 1.22 x 1.22

DWELLING UNIT DETAILS: TYPE-C

A1,A2,A3,A4,A5	- 66.48 SQ.M
B1,B2,B3,B4,B5	- 66.48 SQ.M
C1,C2,C3,C4,C5	- 66.48 SQ.M
D1,D2,D3,D4,D5	- 66.48 SQ.M

CAR PARKING DETAILS:

DETAILS	CAR PARKING REQUIRED	CAR PARKING PROVIDED	TWO WHEELER REQUIRED	TWO WHEELER PROVIDED
A1,A2,A3,A4,A5	2.5 NOS	3 NOS	5 NOS	5 NOS
B1,B2,B3,B4,B5	2.5 NOS	3 NOS	5 NOS	5 NOS
C1,C2,C3,C4,C5	2.5 NOS	3 NOS	5 NOS	5 NOS
D1,D2,D3,D4,D5	2.5 NOS	3 NOS	5 NOS	5 NOS
VISITOR PARKING	1.0 NOS	2 NOS	2 NOS	2 NOS
TOTAL PH PARKING INCLUDE	11 NOS	14 NOS	22 NOS	22 NOS

CAR PARKING STALL SIZE	- 2.50M X 5.00M
PH CAR PARKING STALL SIZE	- 3.60M X 5.00M
TWO WHEELER PARKING STALL SIZE	- 1.00M X 1.80M
PH TWO WHEELER PARKING STALL SIZE	- 1.50M X 1.80M

REGISTERED CONSTRUCTION ENGINEER:

Er. V. V. ANGAPPAN
M.E.(Structural), M.S.T.E., A.M.I.E., F.I.V.,
Chartered Engineer & Approved Valuer
APN PLANNERS
Civil Engineers, Architects, Valuers, Planners
Vasthu Consultants & Structural Designers
SCMC-REGISTERED ENGINEER (2010/12/23)
DTPC-SLPA-REG.CONSTRUCTION ENGINEER (19/10/23)
Plot No: 84, 4th Cross, Samiyappa Nagar, [Signature]
Seelamickanpatty, SALEM-636 004. Call: 98427-79689

REGISTERED STRUCTURAL ENGINEER:


Dr. DS. PANNEER SELVAM, M.E. (3K)
Registered Structural Engineer (SLPA/43/RE-1/2019)
D.S.P. ASSOCIATES
S.P. Complex, 2nd Floor, Omalur Main Road,
Narasothipatty, SALEM-636 004.
Cell: 98477 44515, Email: dsuanneseelvam@gmail.com

APPLICANT:


For JSW Steel Limited
A. R. Ariraj
General Manager (HR & Admin)
(AUTHORIZED SIGNATORY)

REGISTERED ENGINEER:


Dr. DS. PANNEER SELVAM, M.E. (3K)
Registered Engineer (SLPA/43/RE-1/2019)
SRI VIJAY CONSTRUCTIONS
S.P. Complex, 2nd Floor, Omalur Main Road,
Narasothipatty, SALEM-636 004.
Cell: 98477 44515, Email: dsuanneseelvam@gmail.com

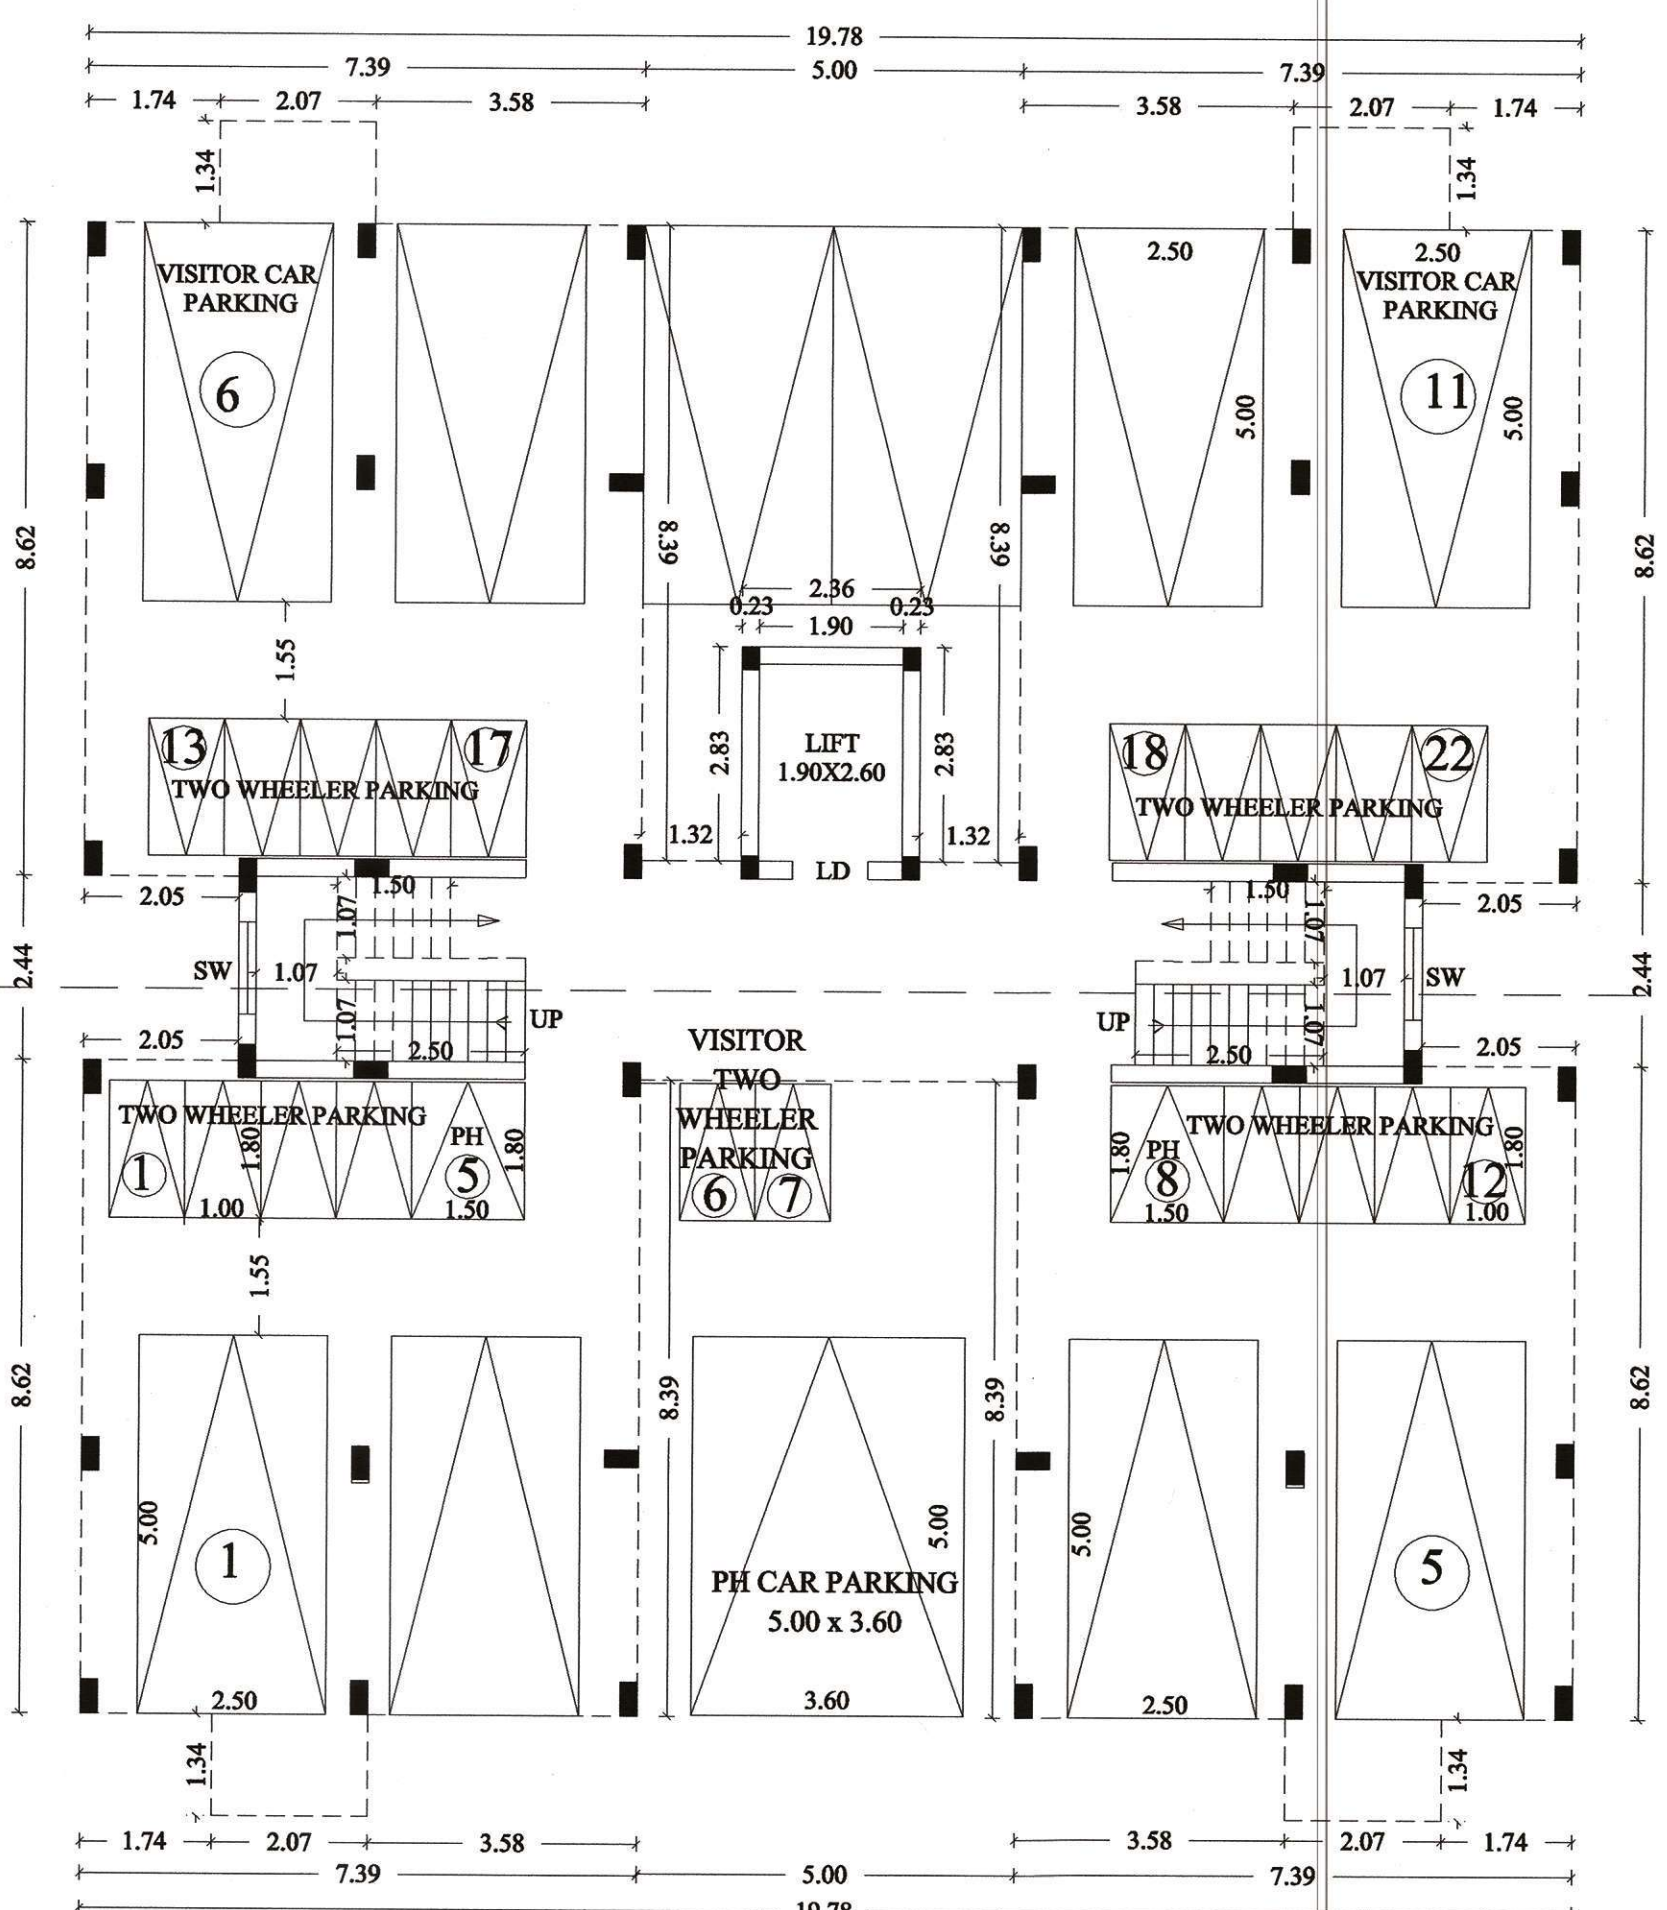

STILT FLOOR PLAN
TYPE-C, BLOCK- 5,6,7

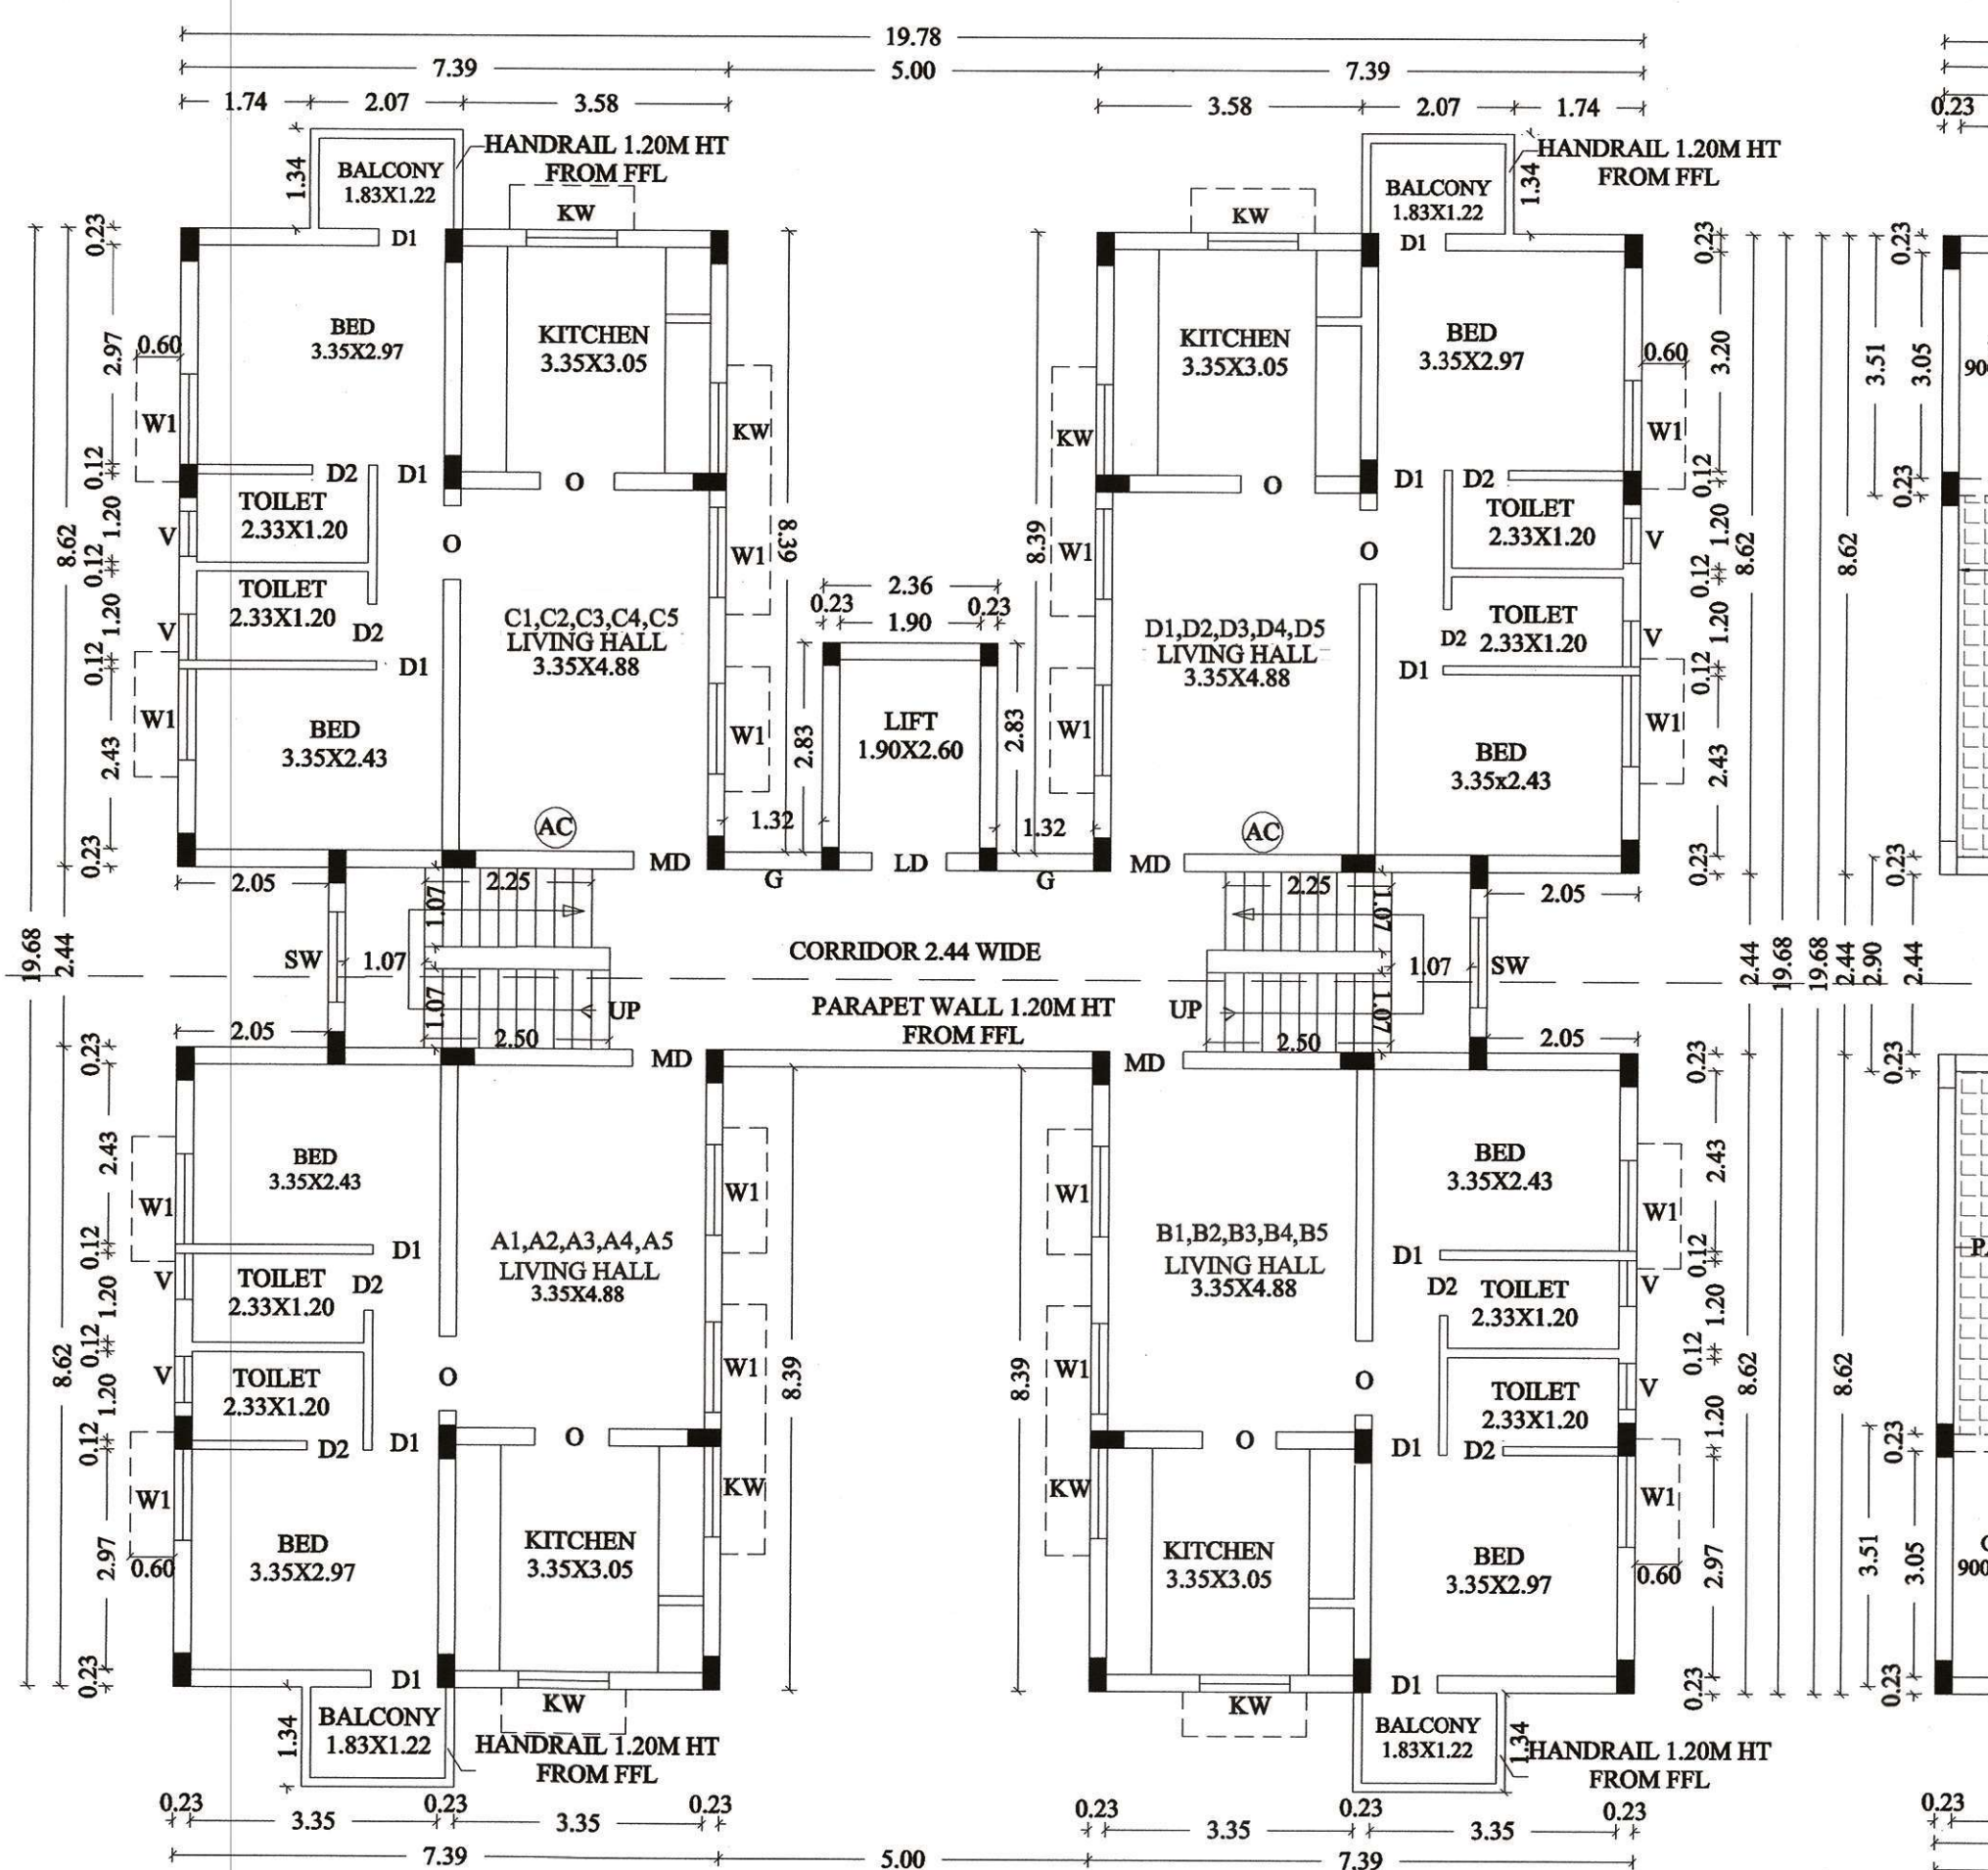

TYPICAL FLOOR PLAN
(1st, 2nd, 3rd & 4th, 5th floors)

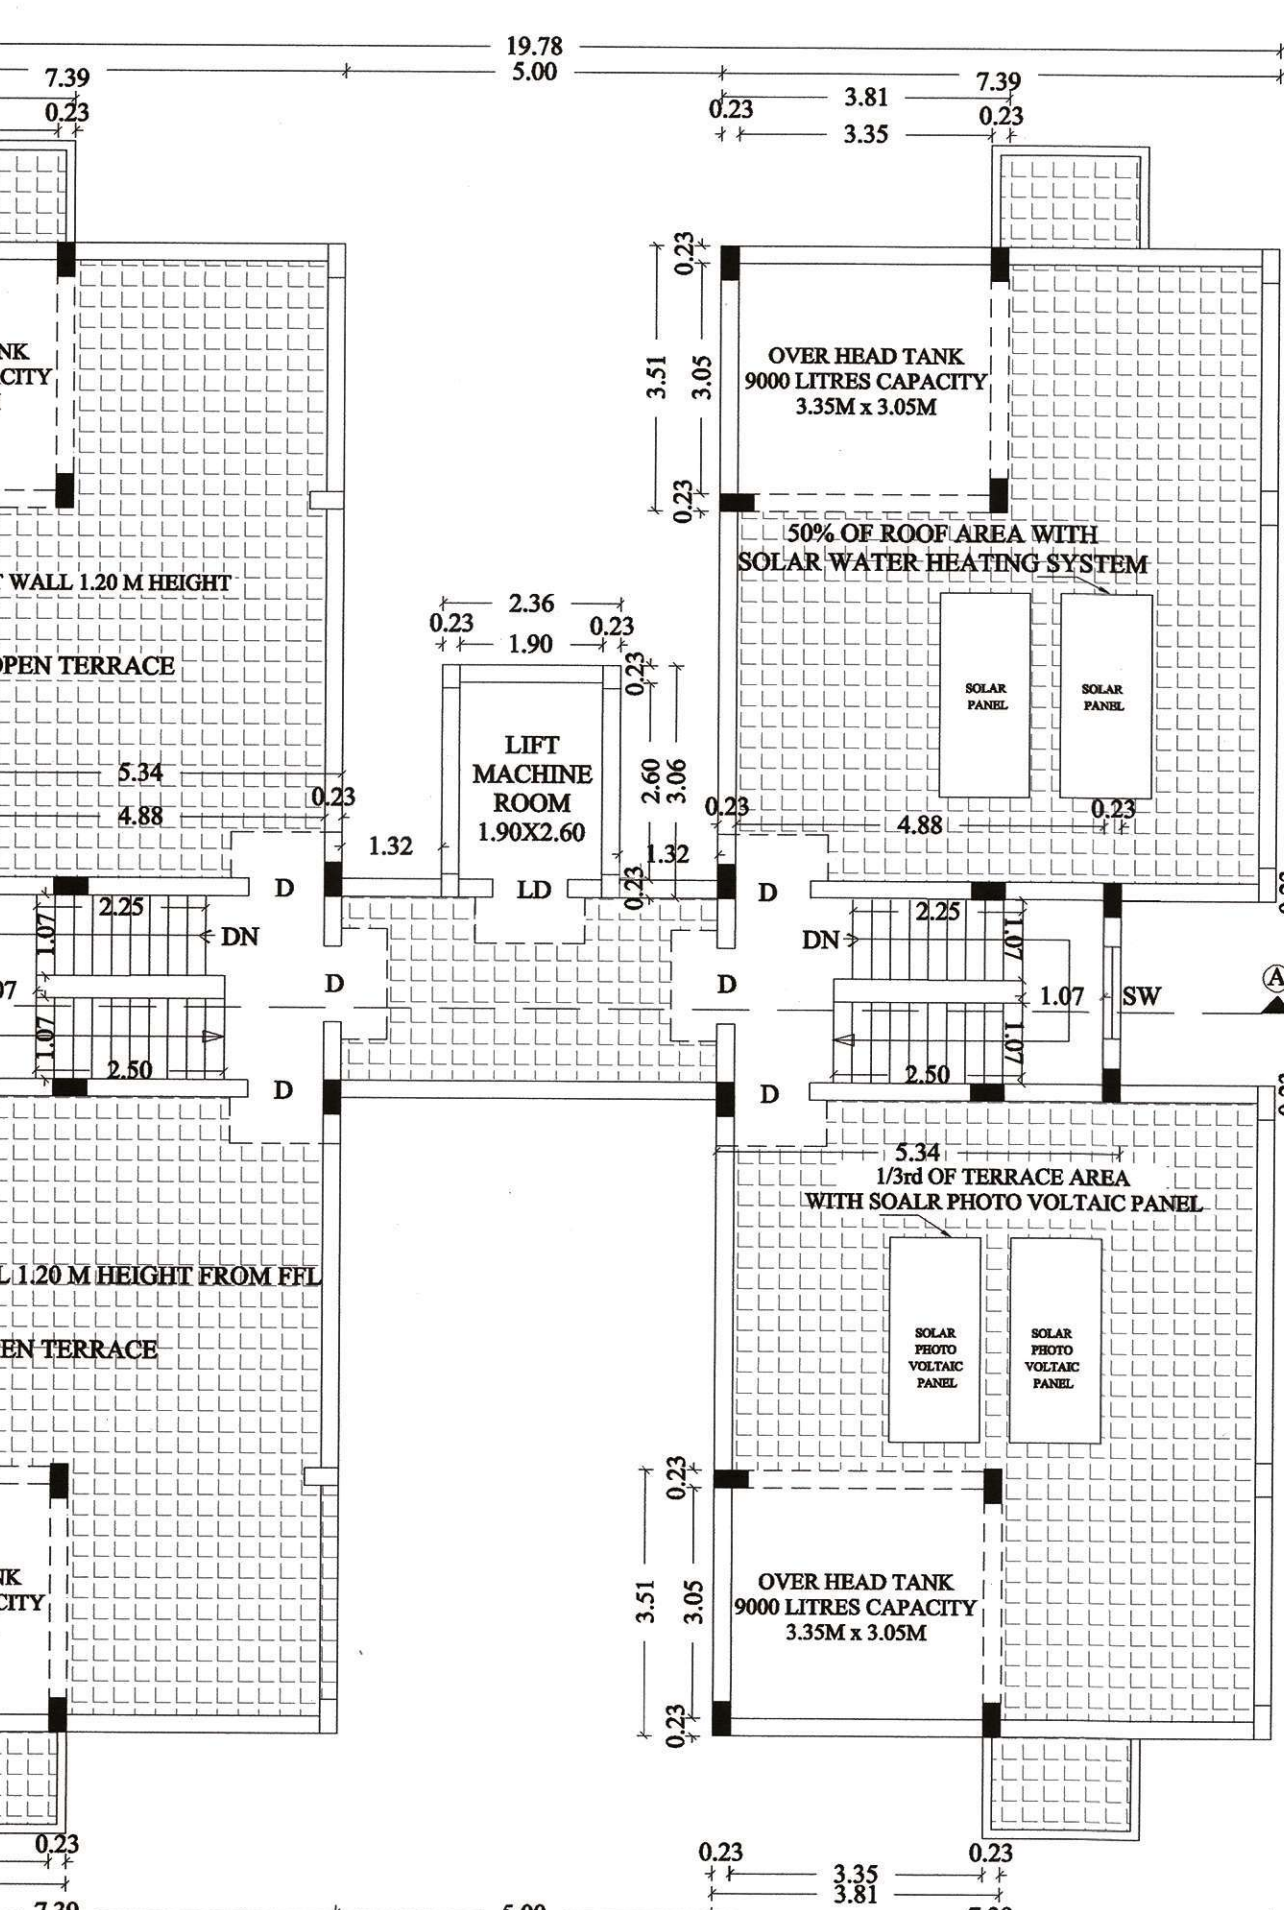

OPEN TERRACE PLAN

