


PLAN SHOWING THE PROPOSED RICE MILL (GREEN INDUSTRIAL - 150 HP) BUILDING IN S.F. No : 25/4B2, 55/ 1A3B,
AT SEKKARAPATTI VILLAGE, VEPPI LAI PANCHAYAT, KADAYAMPATTI TALUK AND SALEM DISTRICT

Scale: 1:100

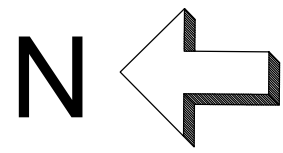


ONLINE APPLICATION No: SWP/BPA/013033/2023
SWP/SALEM/B.A/ A.D. TCP No: 07/2023
SITE APPROVAL No: 281/2023


MACHINE NAME	No	HP
1 FEEDING ELEVATOR	2 No	10 HP
2 RAW PADDY BIN	2 No	10 HP
3 RAW PADDY ELEVATOR	3 No	10 HP
4 C P ELEVATOR	3 No	10 HP
5 PADDY CLEANER	2 No	5 HP
6 P B UNIT	1 No	10 HP
7 DRIED PADDY ELEVATOR	2 No	10 HP
8 PADDY DRYER	2 No	10 HP
9 DRYER ELEVATOR	2 No	5 HP
10 DRYER	2 No	10 HP
11 HEAT EXCHANGER	2 No	5 HP
12 HUSH BUNKER	1 No	5 HP
13 WATER WALL	1 No	5 HP
14 BOILER	1 No	5 HP
15 APH	1 No	3 HP
16 MDC	1 No	2 HP
17 ASH TRAY	1 No	3 HP
18 CHIMNEY	1 No	5 HP
19 ASH BUNKER	1 No	5 HP
20 LIGHTING LOAD	1 No	22 HP
TOTAL : 150 HP		

AREA STATEMENT


AREA OF THE MAIN BUILDING		F.S.I. Sqm
GROUND FLOOR		2568.39
HEIGHT OF THE BUILDING		15.25 m
SCHEDULE OF JOINERY		
METRE		
RS	ROLLING SHUTTER	2.44 x 3.00
RS1	ROLLING SHUTTER	3.35 x 3.00
RS2	ROLLING SHUTTER	4.88 x 3.00
RS3	ROLLING SHUTTER	1.83 x 3.00
RS4	ROLLING SHUTTER	3.05 x 3.00
W1	WINDOW	1.83 x 1.50
FE :- FIRE DETECTING AND EXTINGUISHING SYSTEM PROVIDED.		
EA :- EMERGENCY ALARAM PROVIDED.		
SAND BUCKTS PROVIDED.		
A/C :- AIR CONDITIONER PROVIDED		
MV :- MECHANICAL VENTILATION PROVIDED		

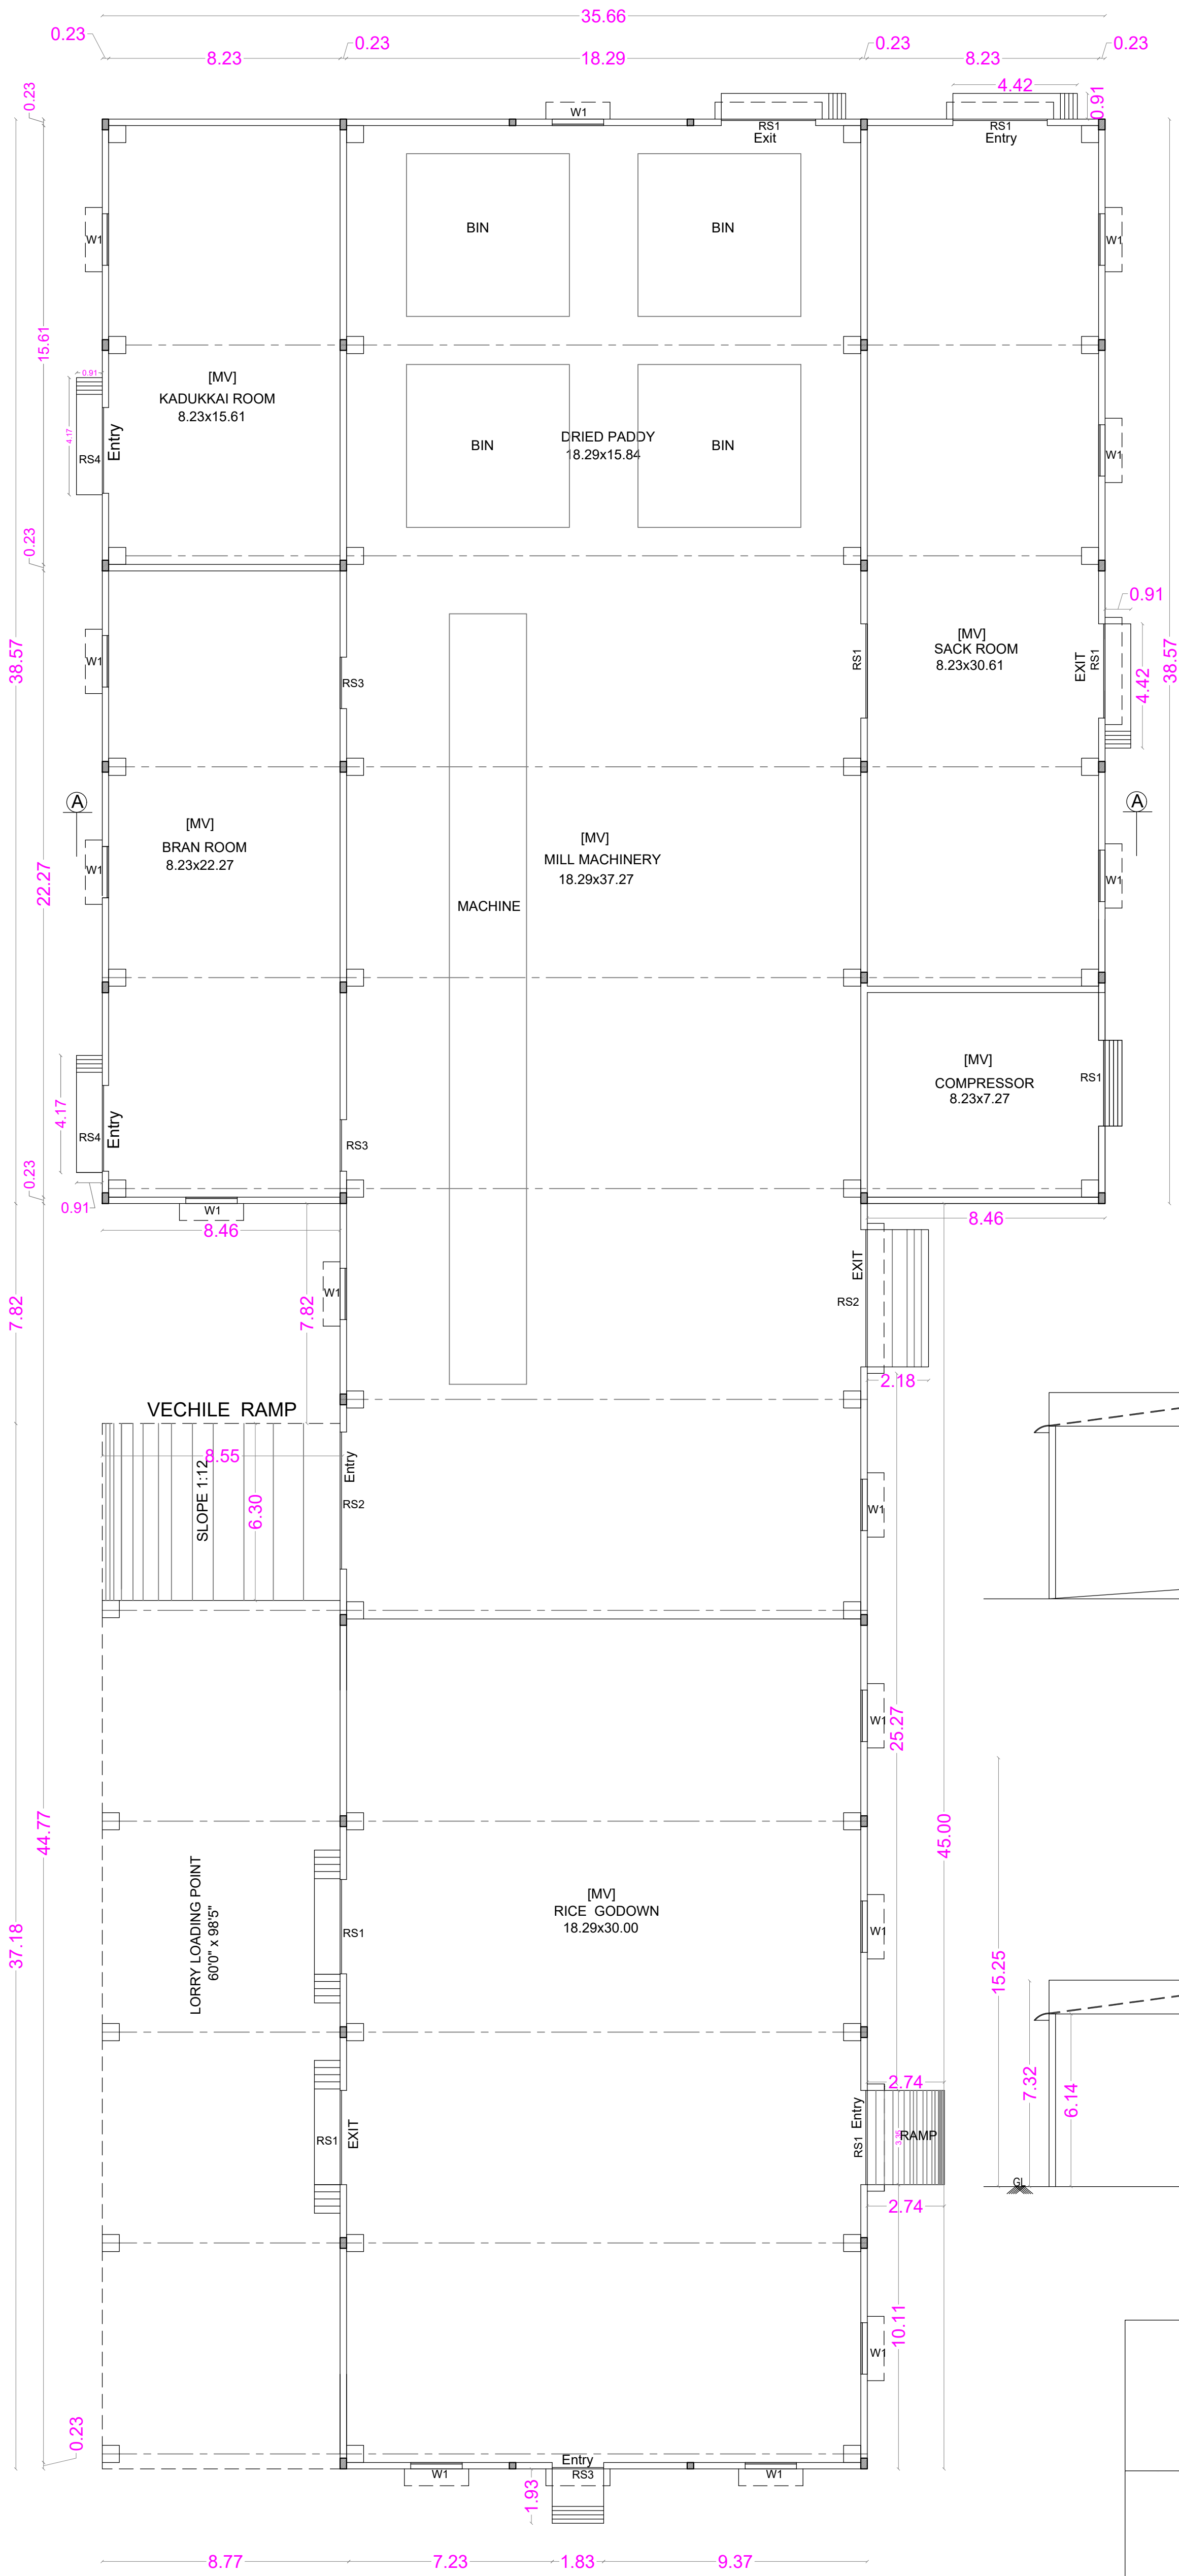

GROUND FLOOR PLAN

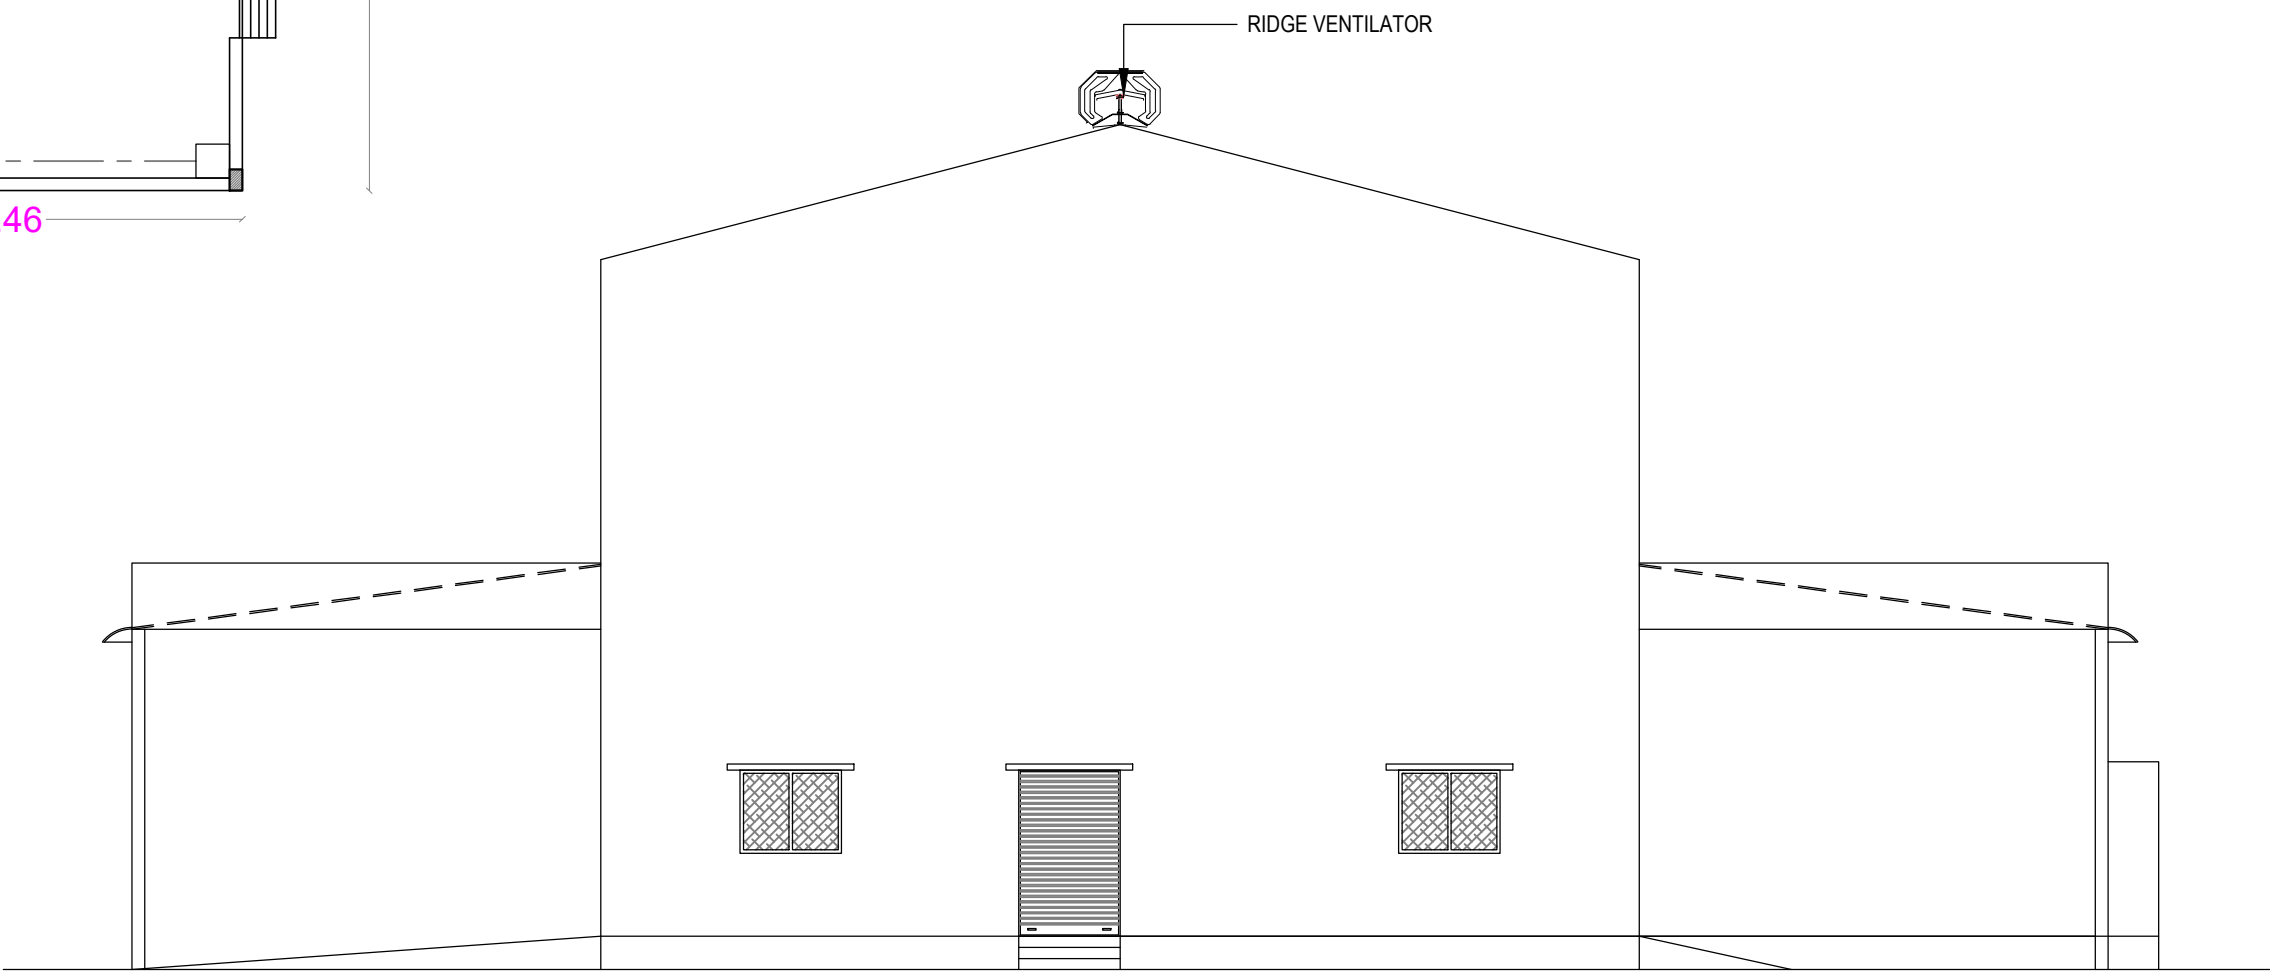


ELEVATION

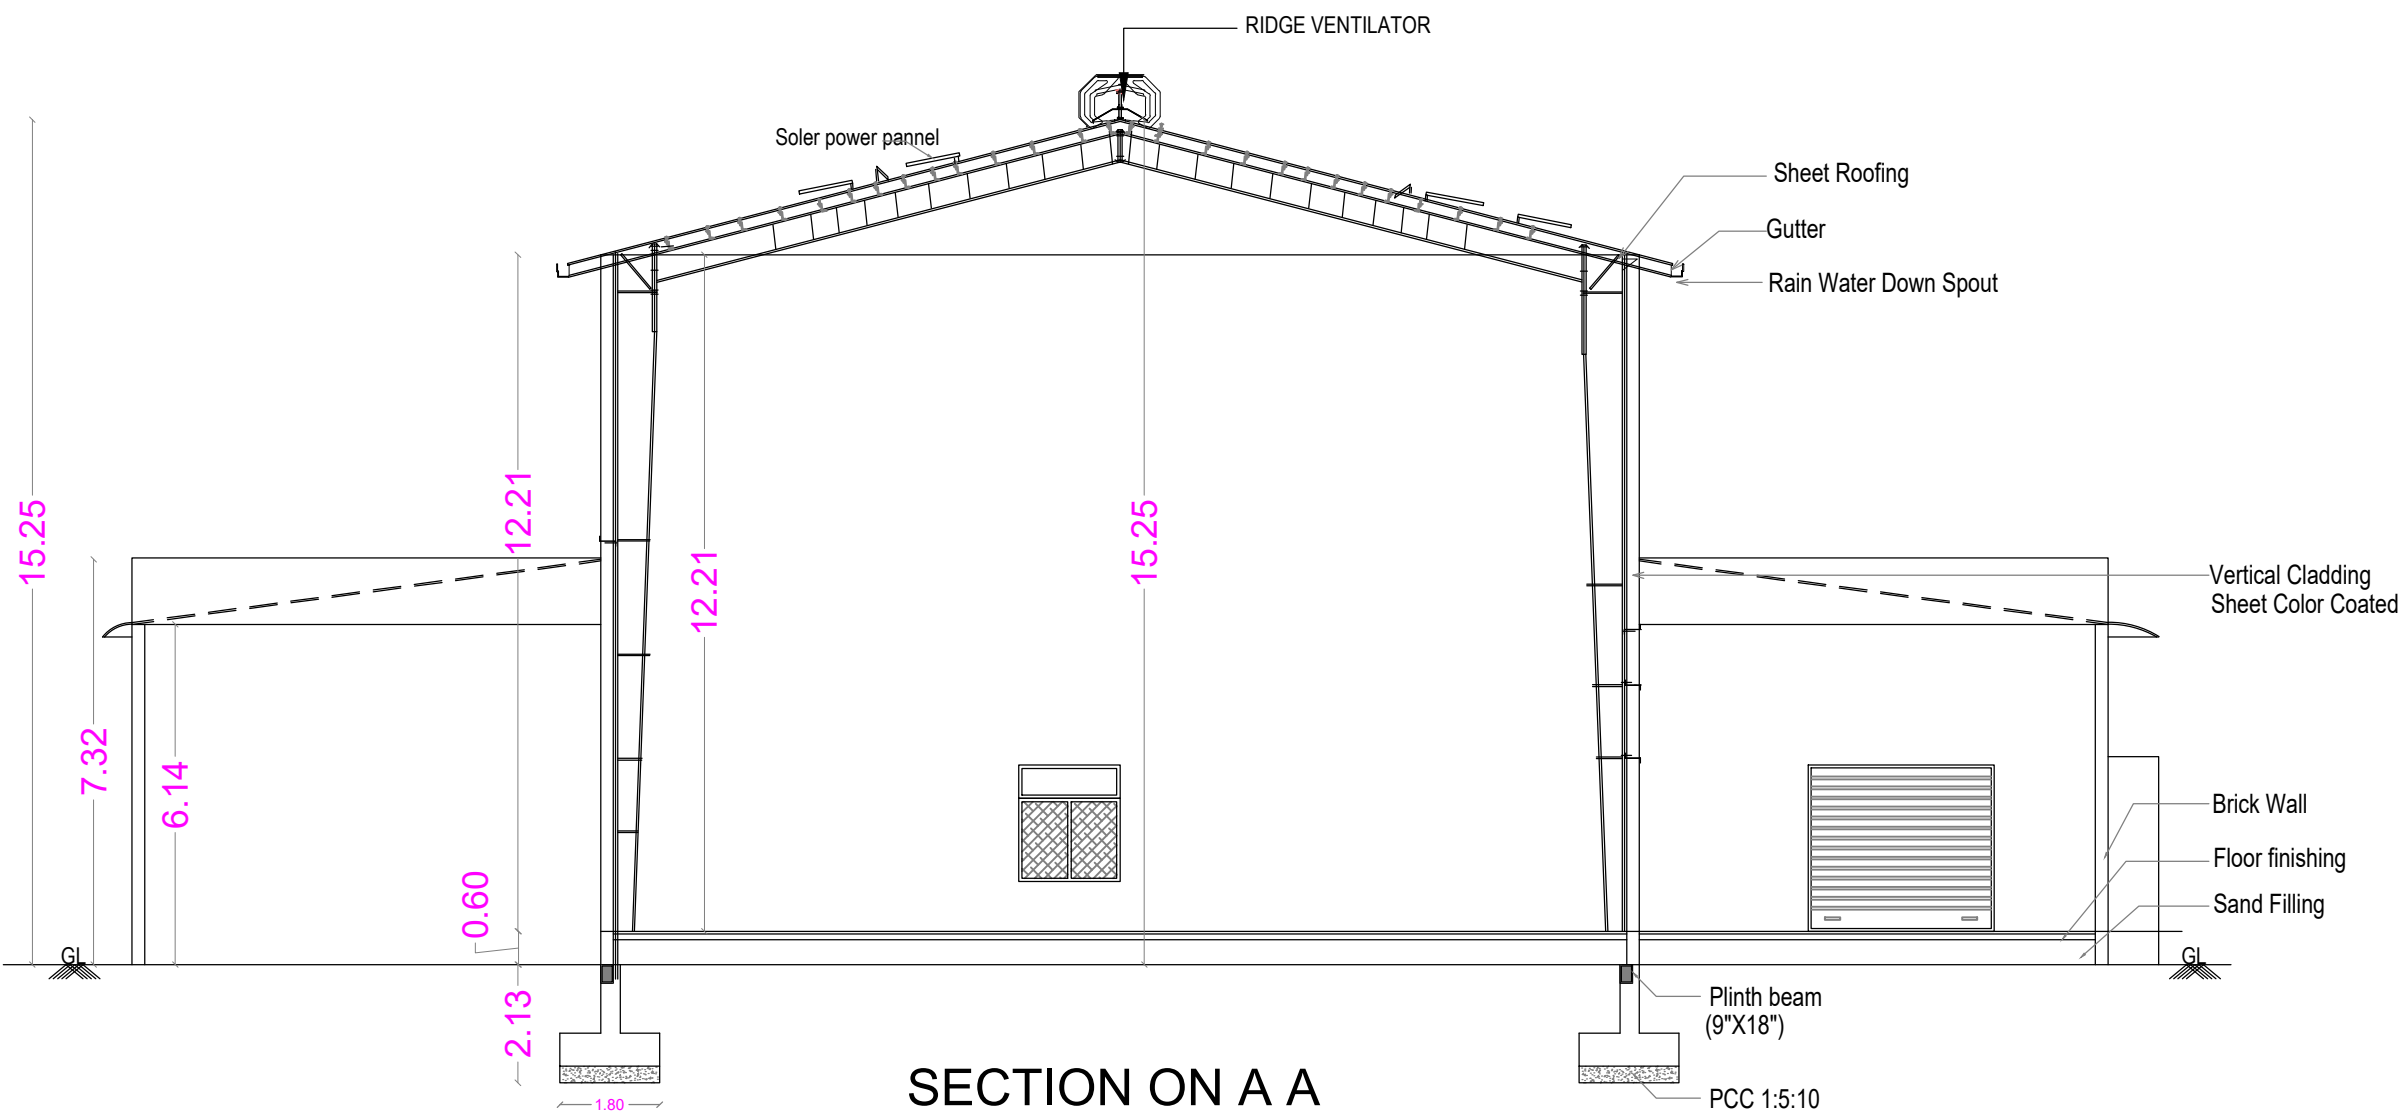


SECTION ON A A

 Er. S. KADIRVEL, B.E., M.Sc.(REV), M.E., F.I.V. CHARTERED ENGINEER & APPROVED VALUER Regt. No: 14-104/195, F-1450 ENGINEER GRADE-1 (RE) (CE LPA/REG-115/00011) STRUCTURAL ENGINEER (S.E.) (SE) CBE LPA/REG-115/00011 #302, First Floor, Dr. Rudraiah Road Tambel, Coimbatore - 641 012	 S. Kadirvel	 C. NATARAJAN, B.E., Consulting Engineer NAVEEN ASSOCIATES 364, Second St., Extension Gandhipuram, Coimbatore - 641 012. COIMBATORE LPA / RE / GR-1/19/03/002
STRUCTURAL ENGINEER	APPLICANT	REGISTERED ENGINEER





SITE PLAN SHOWING THE PROPOSED RICE MILL (GREEN INDUSTRIAL - 150 HP) BUILDING IN S.F. No : 25/4B2, 55/ 1A3B, AT SEKKARAPATTI VILLAGE, VEPPILAI PANCHAYAT, KADAYAMPATTI TALUK, AND SALEM DISTRICT. Scale : 1:200

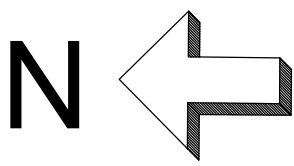

ONLINE APPLICATION No: SWP/BPA/013033/2023
SWP/SALEM/B.A/ A.D. TCP No: 07/2023
SITE APPROVAL No: 281/2023

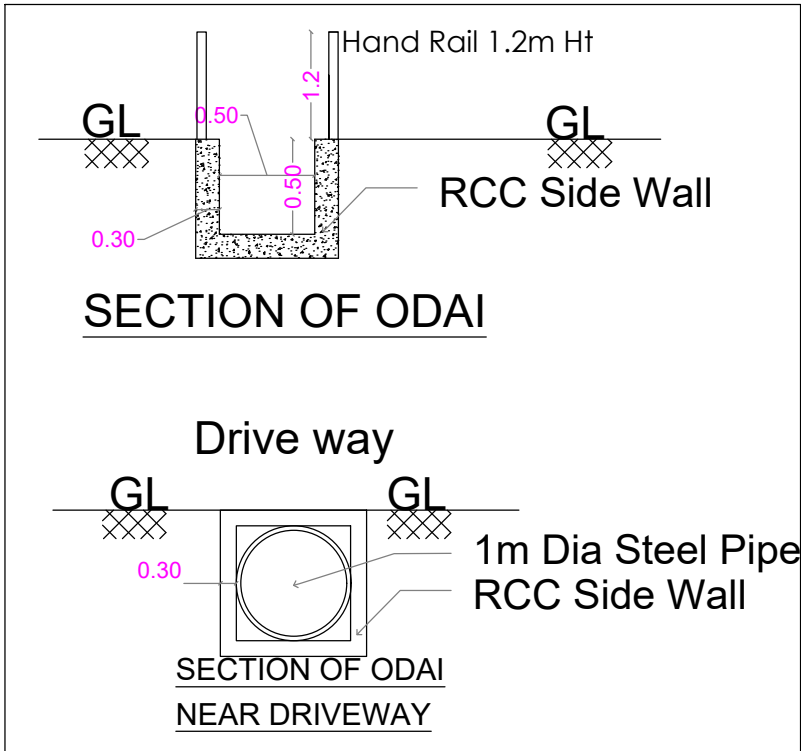

MACHINE NAME	No	HP
1 FEEDING ELEVATOR	2 No	10 HP
2 RAW PADDY BIN	2 No	10 HP
3 RAW PADDY ELEVATOR	3 No	10 HP
4 C P ELEVATOR	3 No	10 HP
5 PADDY CLEANER	2 No	5 HP
6 P B UNIT	1 No	10 HP
7 DRIED PADDY ELEVATOR	2 No	10 HP
8 PADDY DRYER	2 No	10 HP
9 DRYER ELEVATOR	2 No	5 HP
10 DRYER	2 No	10 HP
11 HEAT EXCHANGER	2 No	5 HP
12 HUSH BUNKER	1 No	5 HP
13 WATER WALL	1 No	5 HP
14 BOILER	1 No	5 HP
15 APH	1 No	3 HP
16 MDC	1 No	2 HP
17 ASH TRAY	1 No	3 HP
18 CHIMNEY	1 No	5 HP
19 ASH BUNKER	1 No	5 HP
20 LIGHTING LOAD	1 No	22 HP
TOTAL : 150 HP		
NUMBER OF LABOURS	30 Nos.	

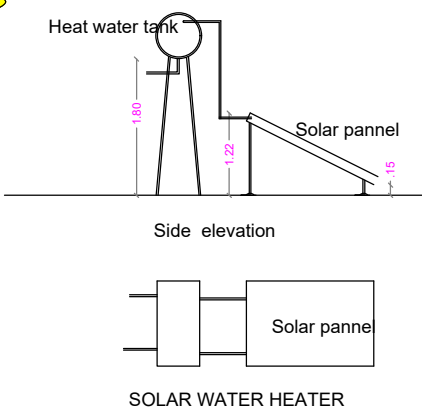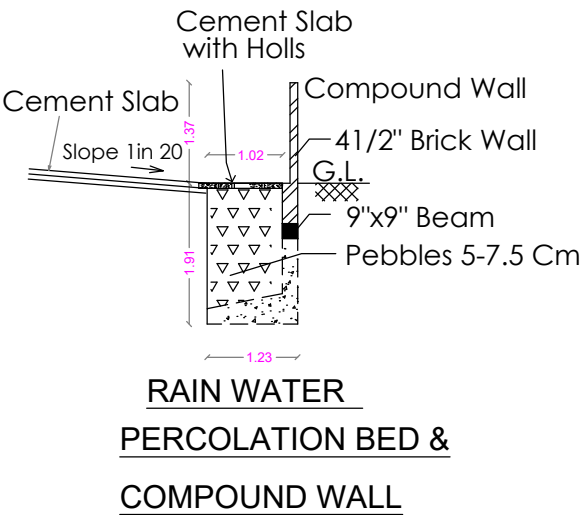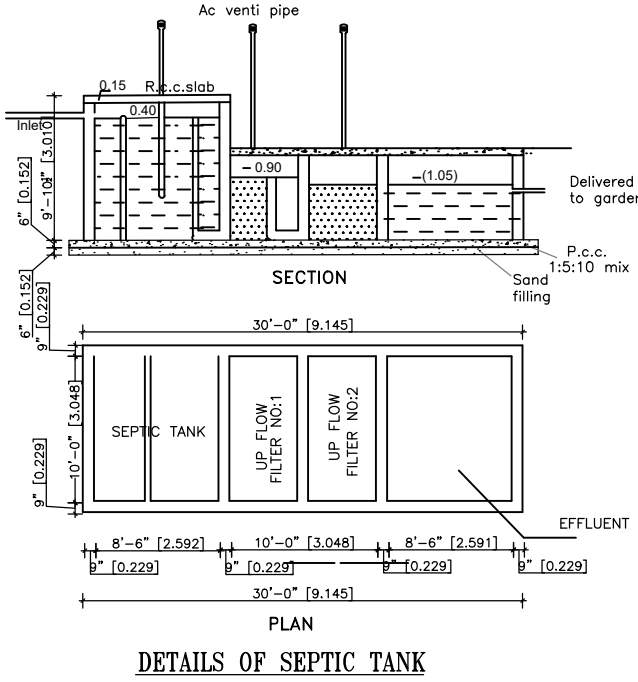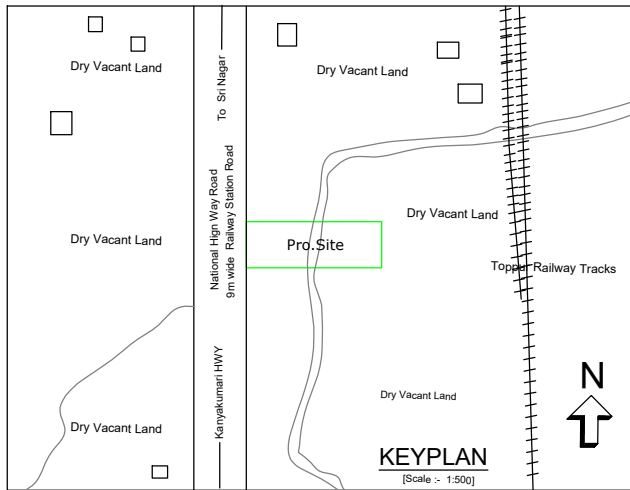

REFERENCE

DESCRIPTION	CALCULATION	ALLOWED	PROVIDED
FLOOR AREA RATIO	2868.14 / 15570.00	1.50	0.18
PARKING AREA		10 Lorry, 4 Car 20 Two Wheelers	10 Lorry, 4 Car 20 Two Wheelers & 70 Cycle Parking

AREA STATEMENT

AREA OF THE SITE	[AS PER Document]	[3.845 Acres]	15561.46
AREA OF THE SITE	[AS PER PATTI]	[A to I]	15570.00

AREA STATEMENT

BUILDING NAME	GROUND FLOOR		TOTAL
	F.S.I. Sqm	Non. F.S.I. Sqm	Sqm
1.MAIN BUILDING	2568.39	----	2568.39
2.OFFICE BUILDING	101.08	----	101.08
3.SERVANT ROOM	89.27	----	89.27
4.GENTS TOILET & LADIES TOILET - 2 Nos.	31.46	----	31.46
5. SECURITY ROOM	18.08	----	18.08
6. POWER ROOM	59.86	----	59.86
TOTAL FSI AREA	2868.14	----	2868.14

TOTAL F.S.I. AREA 2868.14 Sqm

AREA OF THE O.S.R. [1 to 4] 1560.08 Sqm

HEIGHT OF THE BUILDING 15.25 m & 3.60m

FE :- FIRE DETECTING AND EXTINGUISHING SYSTEM PROVIDED.

EA :- EMERGENCY ALARAM PROVIDED.
SAND BUCKTS PROVIDED.

A/C :- AIR CONDITIONER PROVIDED

MV :- MECHANICAL VENTILATION PROVIDED

COLOUR INDEX

EXISTING ROAD	-	
SITE BOUNDARY	-	
PROPOSED BUILDING	-	
O.S.R.	-	
FIRE HYDRANT	-	

Er. S. KADIRVEL, B.E., M.Sc.(REV), M.I.E., F.I.V.
CHARTERED ENGINEER & APPROVED VALUER
Regd. No.: M-128435/5, F-14059
ENGINEER GRADE-I (RE) CBE LPA/RE/GR-I/19/03/011
STRUCTURAL ENGINEER GR-II (SE)
CBE LPA/SE/GR-II/19/03/007
#302, First Floor, Dr. Radhakrishnan Road
Tatabad, Coimbatore - 641 012

STRUCTURAL ENGINEER

APPLICANT

C. NATARAJAN, B.E.,
Consulting Engineer
NAVEEN ASSOCIATES
364, Second St., Extension
Gandhipuram, Coimbatore - 641 012.
COIMBATORE LPA / RE /
GR-I / 19 / 03 / 002

REGISTERED ENGINEER

SITE PLAN

Scale : 1:200

Signature Not
Verified
Signed by Assistant Director
Location Survey
Date: 2023.12.05 16:00:00