



REVISED PLAN SHOWING THE EXISTING CONSTRUCTION OF COMMERCIAL HOTEL & RESTAURANT BUILDING IN S.F.NO:223/16, AT POOLAMPATTI VILLAGE, POOLAMPATTI TOWN PANCHAYAT, EDAPPADI TALUK, SALEM DISTRICT.


APPLICANT : M/S THE GRAND LAKE RESORTS

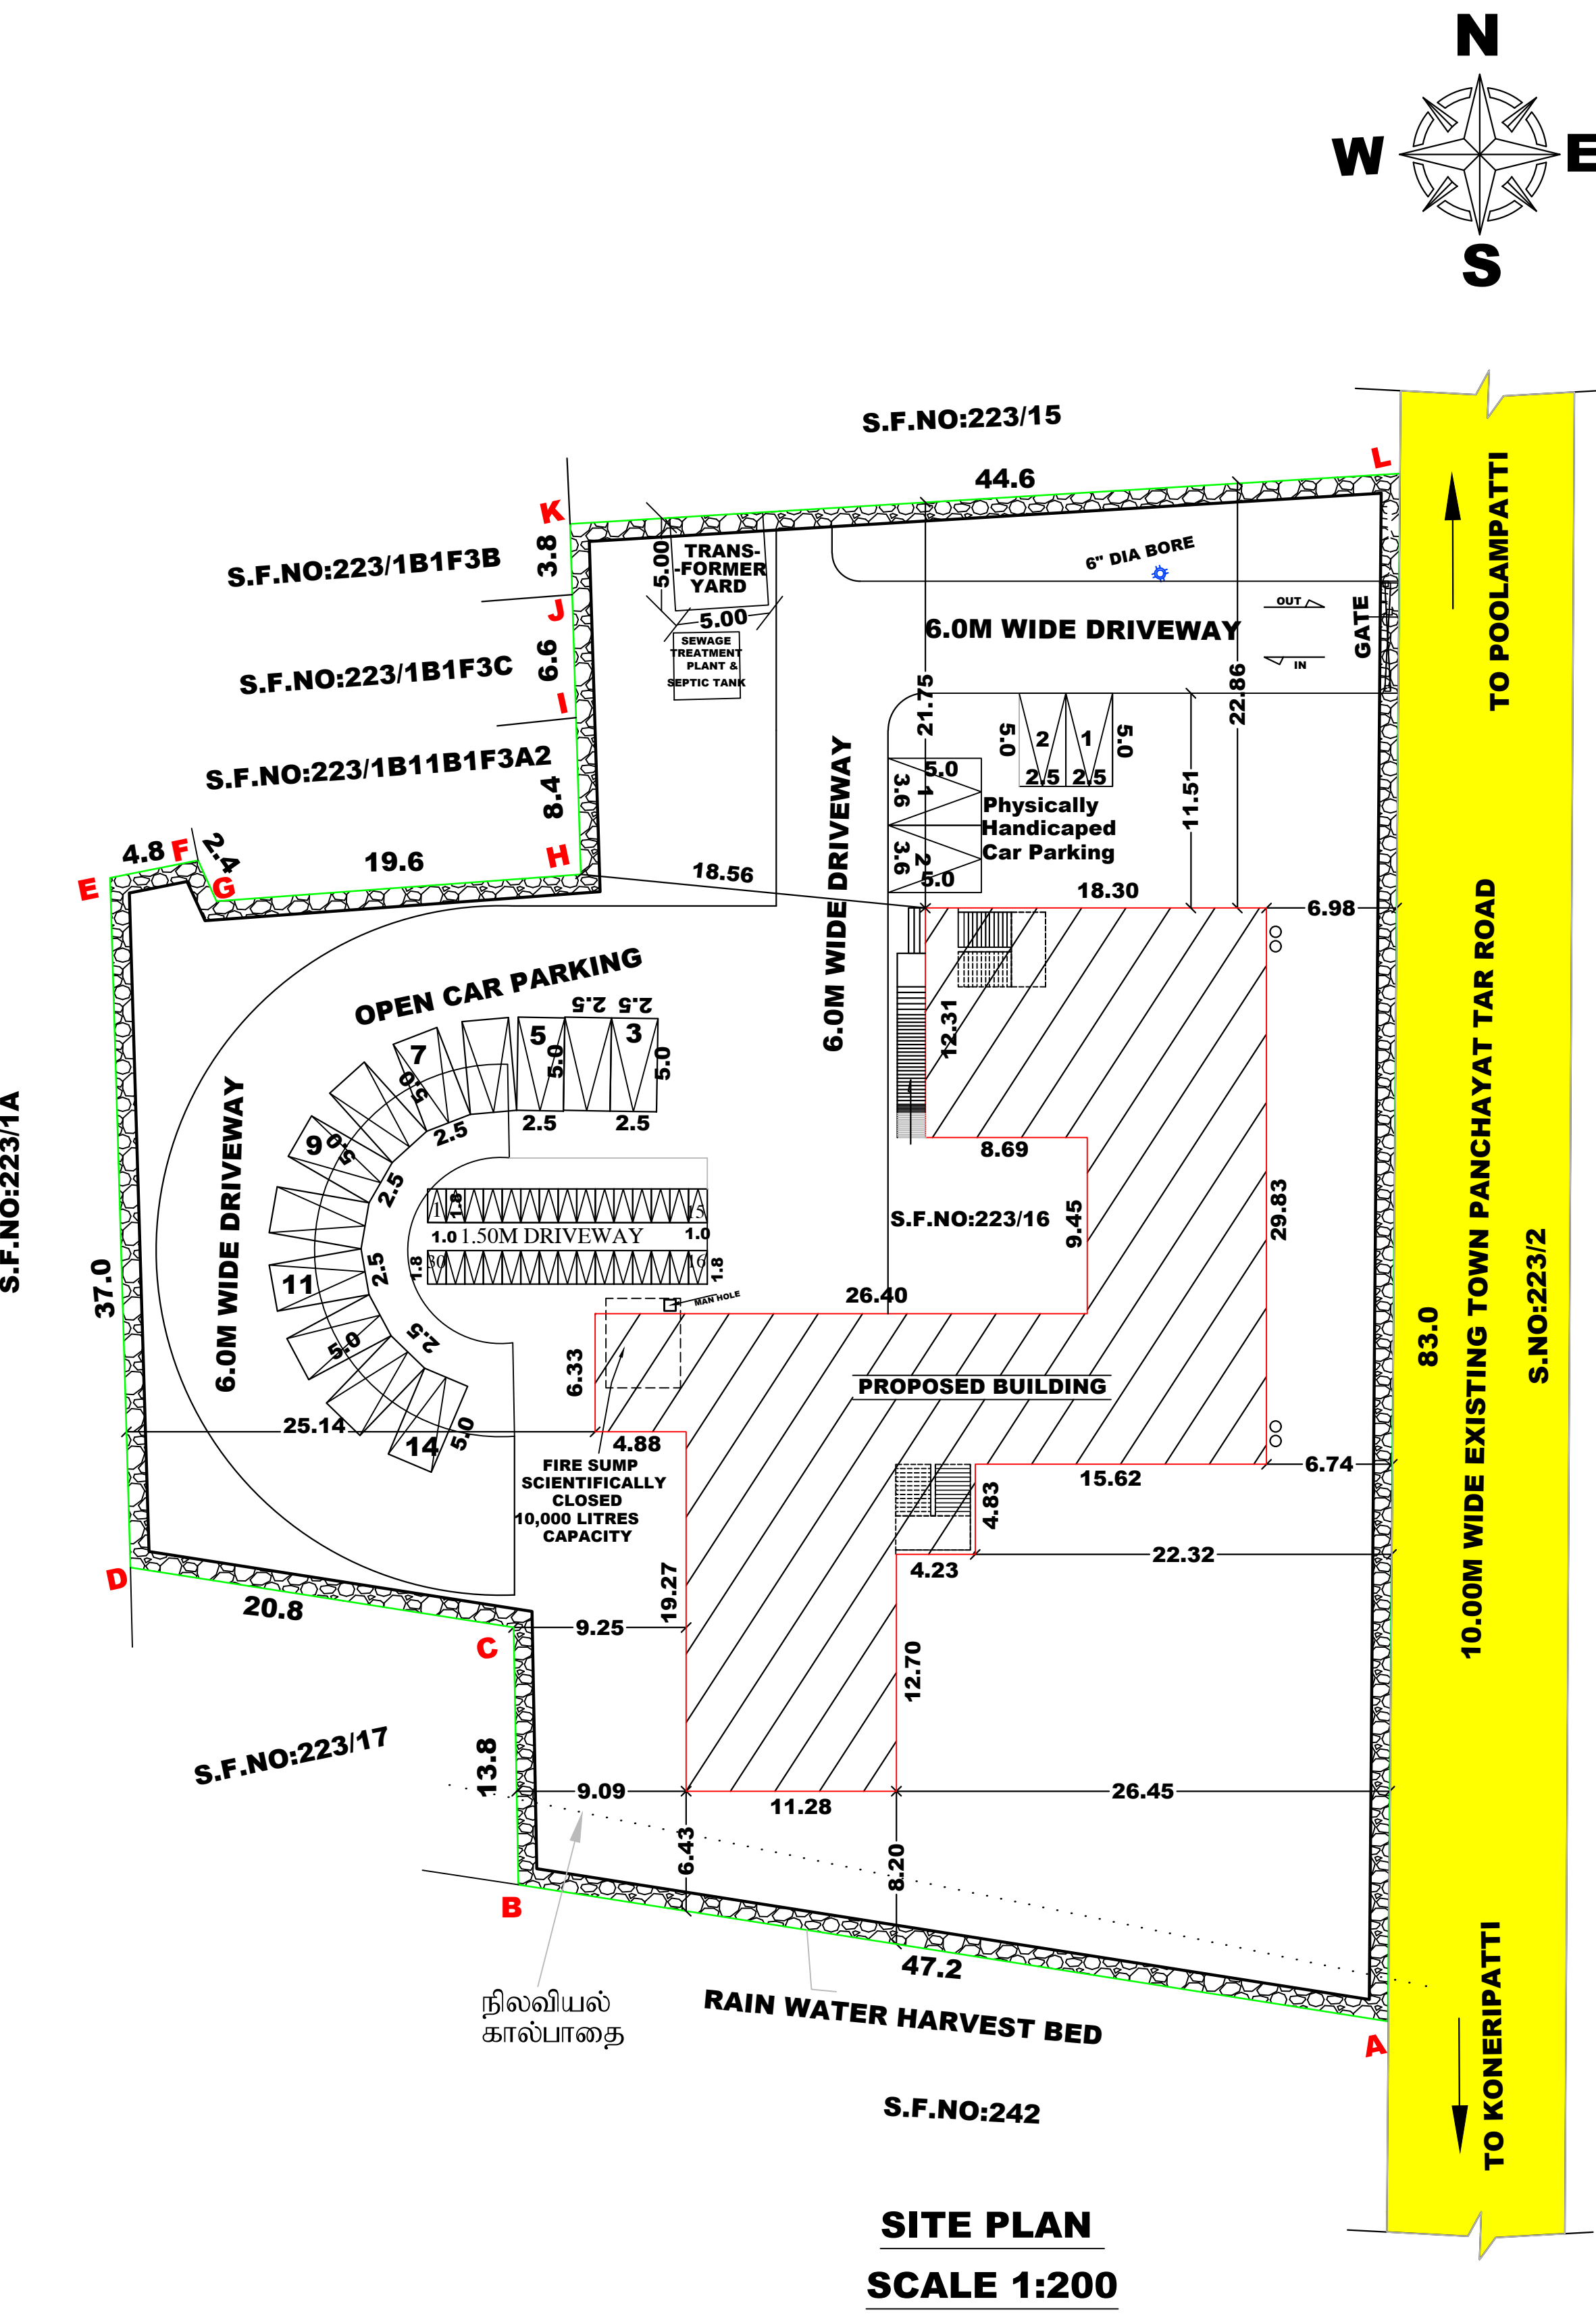


SITE PLAN
SCALE 1:200

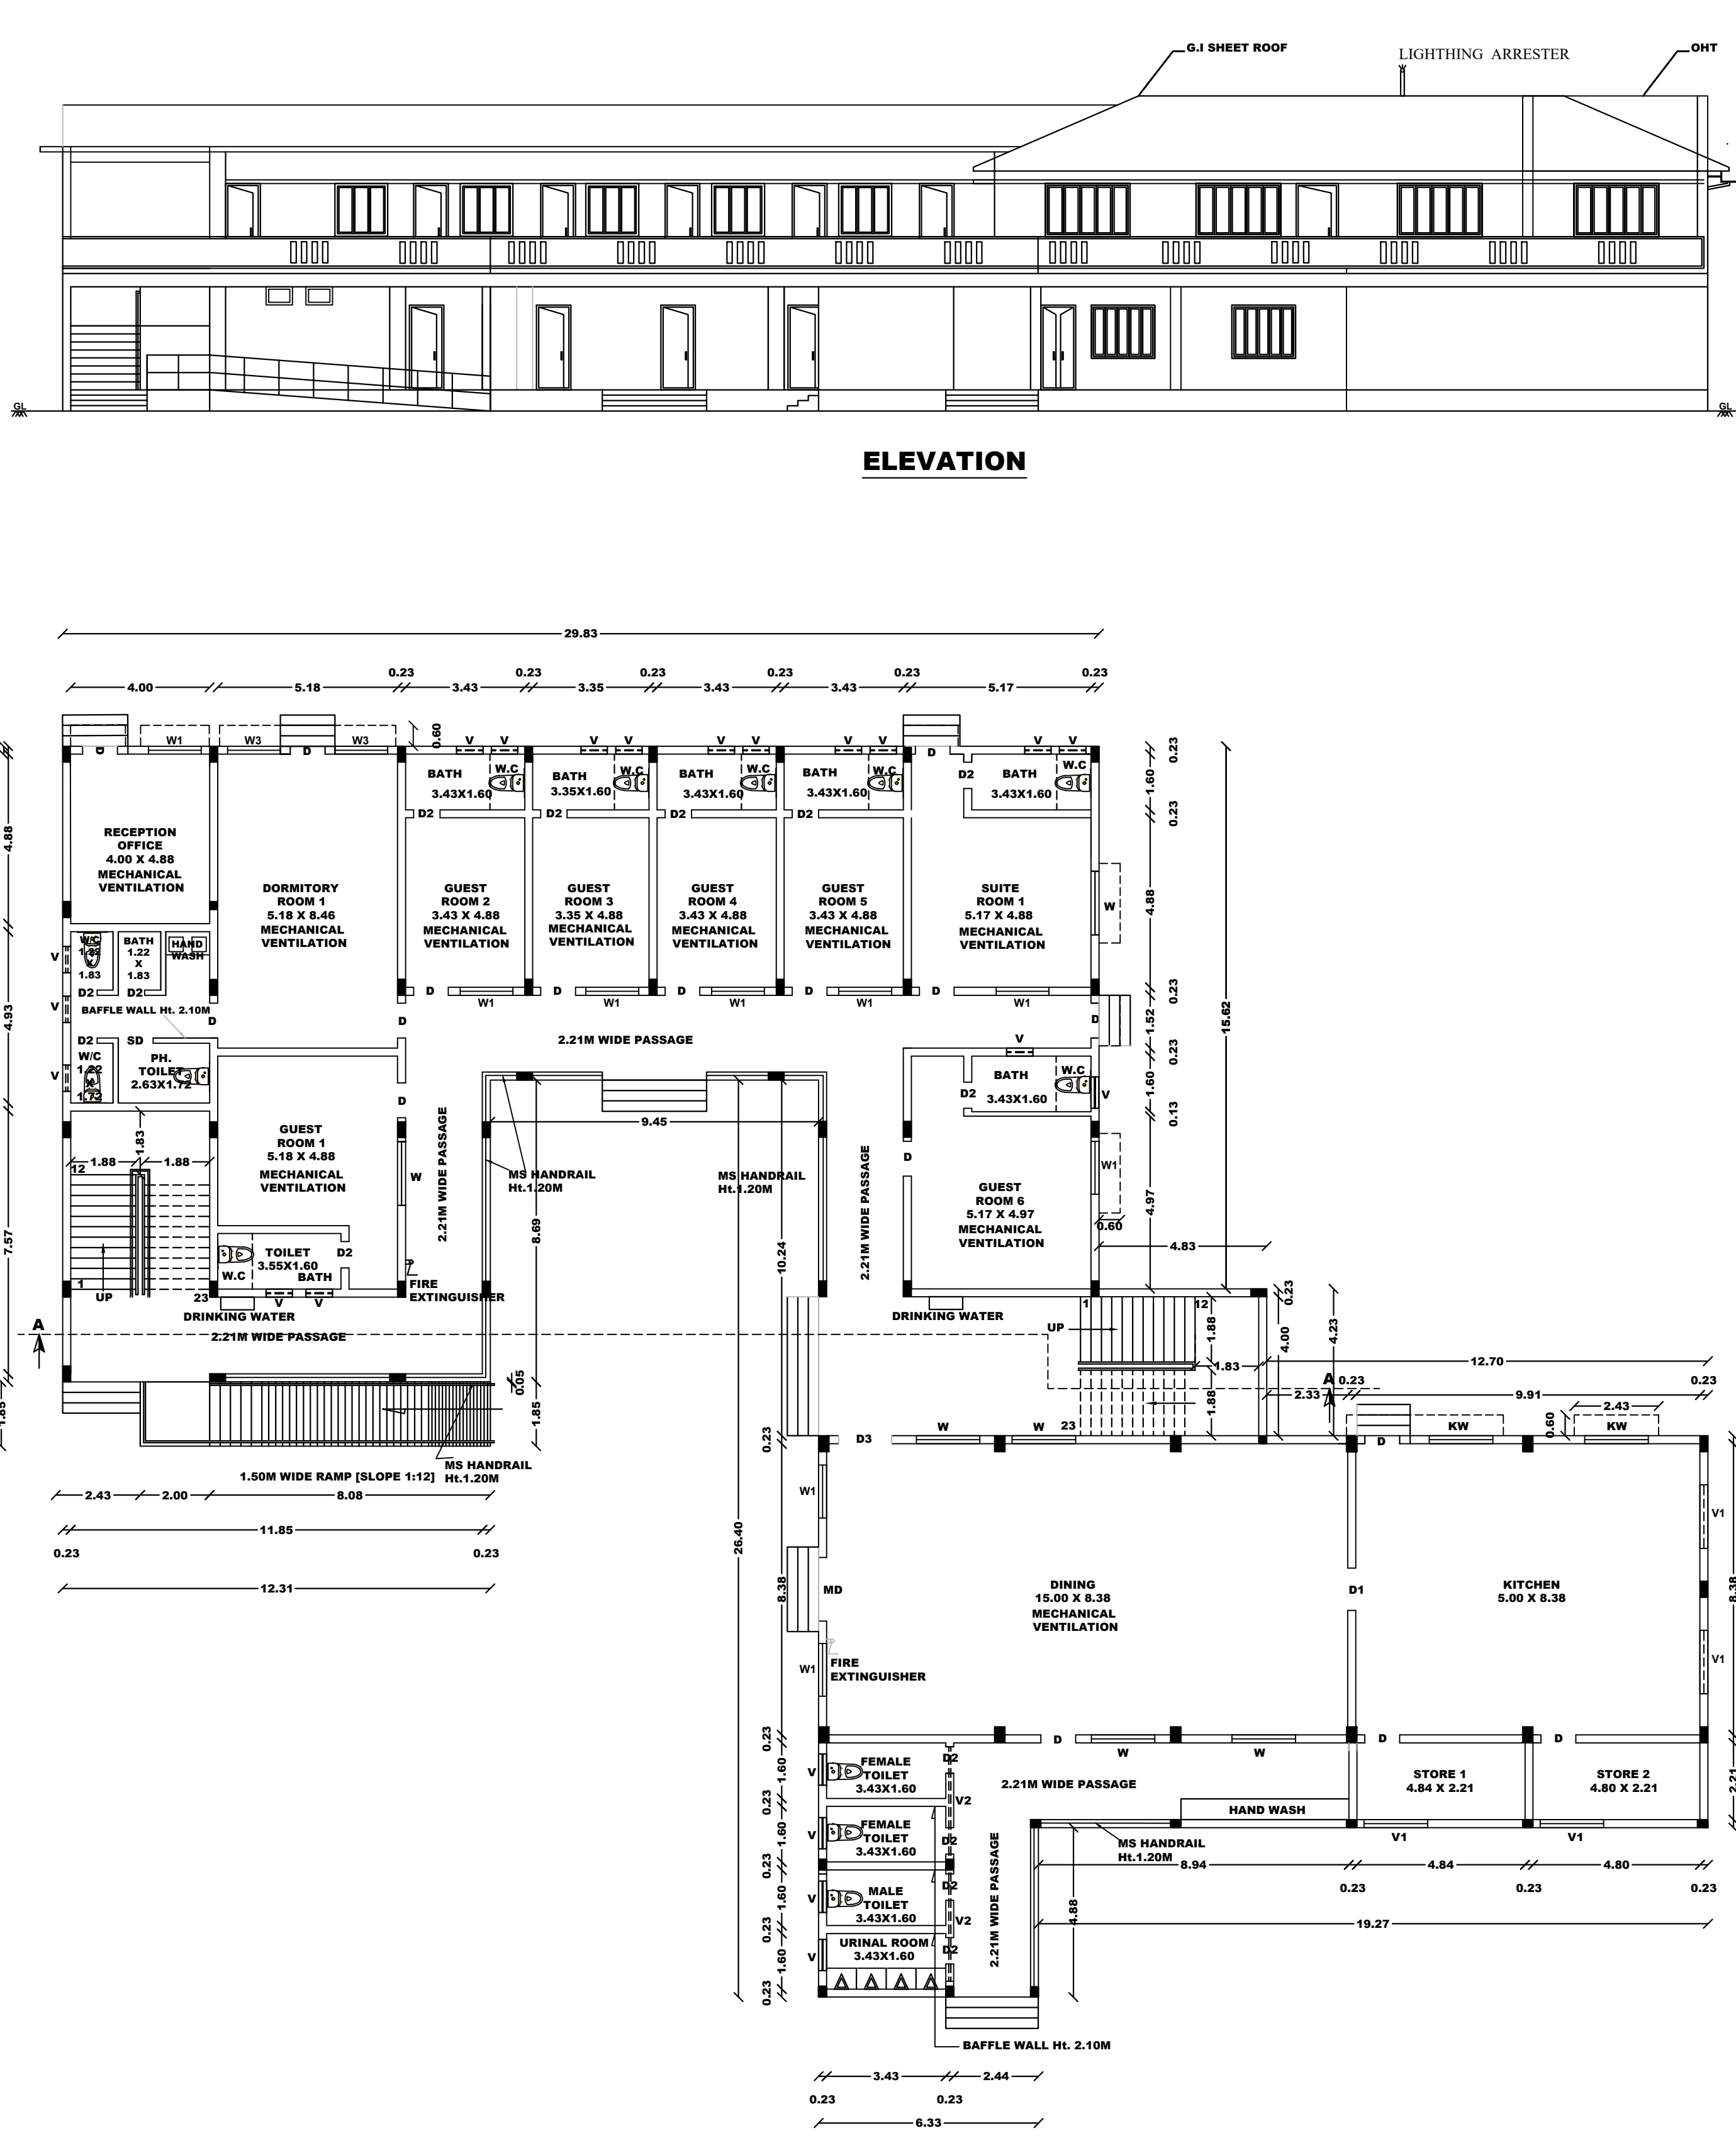


GROUND FLOOR PLAN
SCALE 1:100

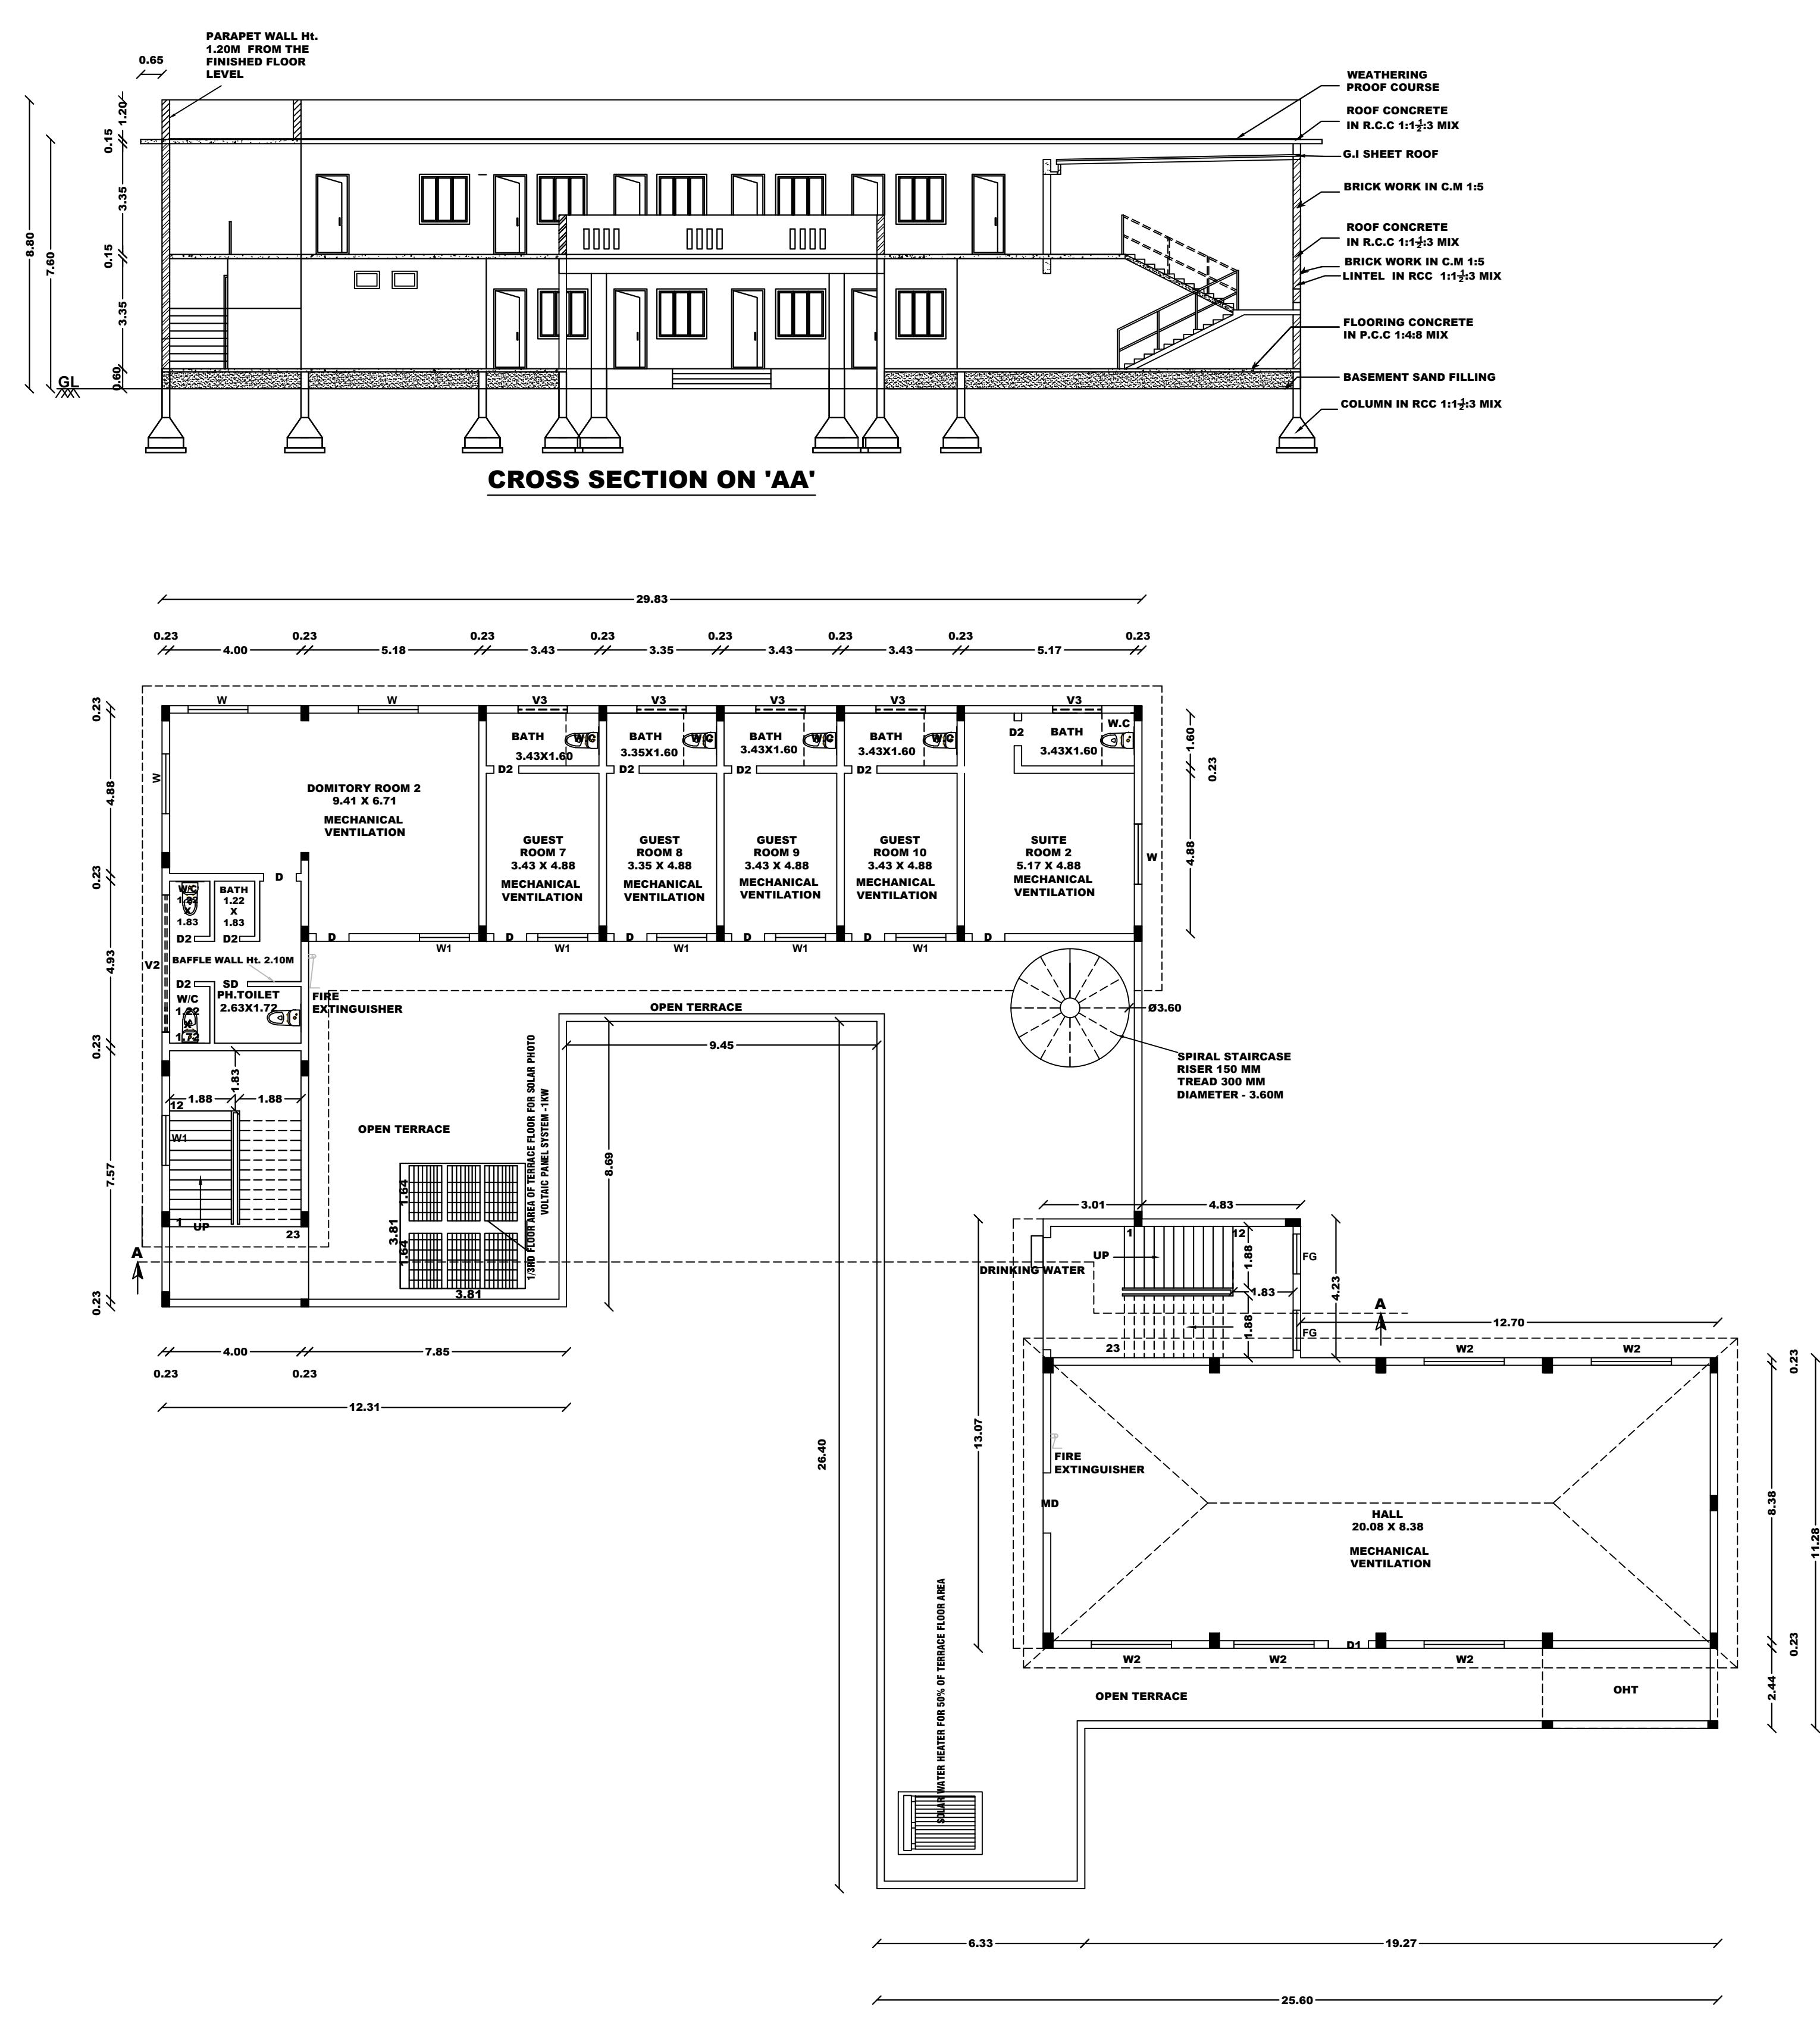


FIRST FLOOR PLAN
SCALE 1:100

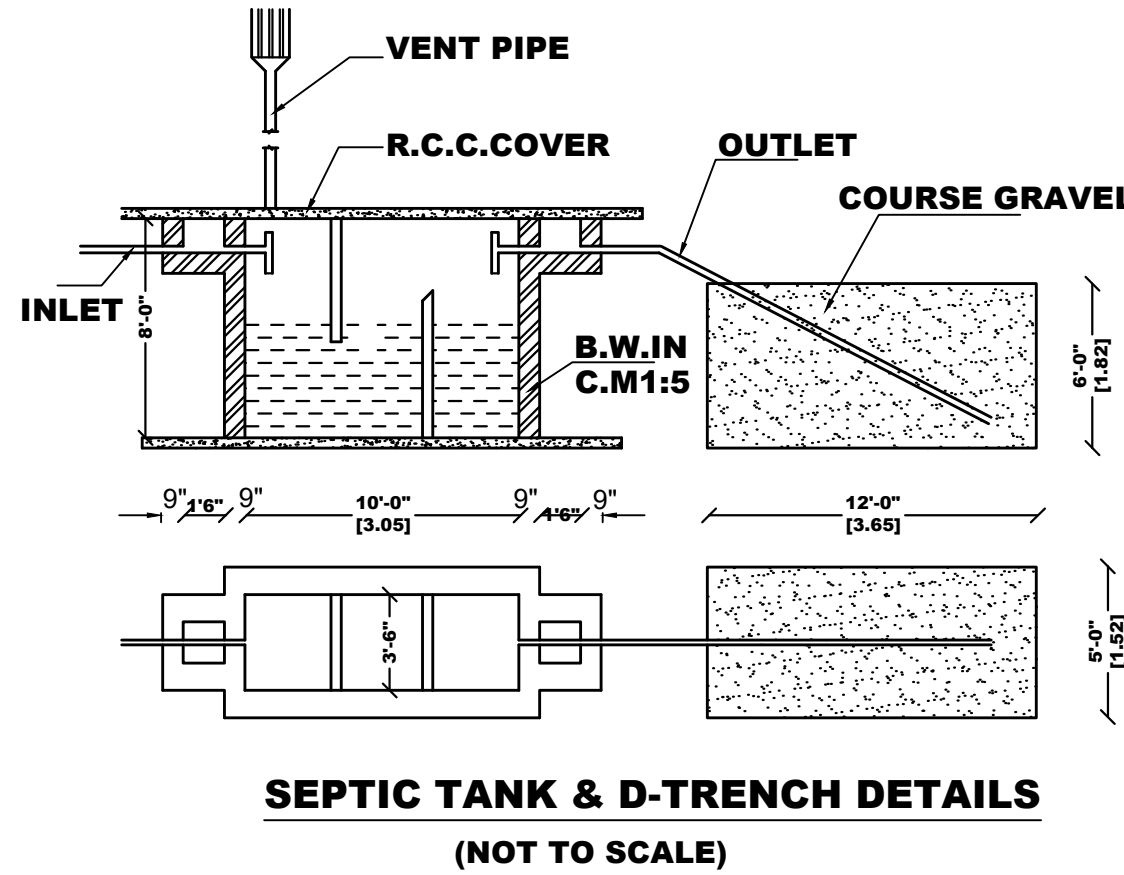


SEPTIC TANK & D-TRENCH DETAILS
(NOT TO SCALE)

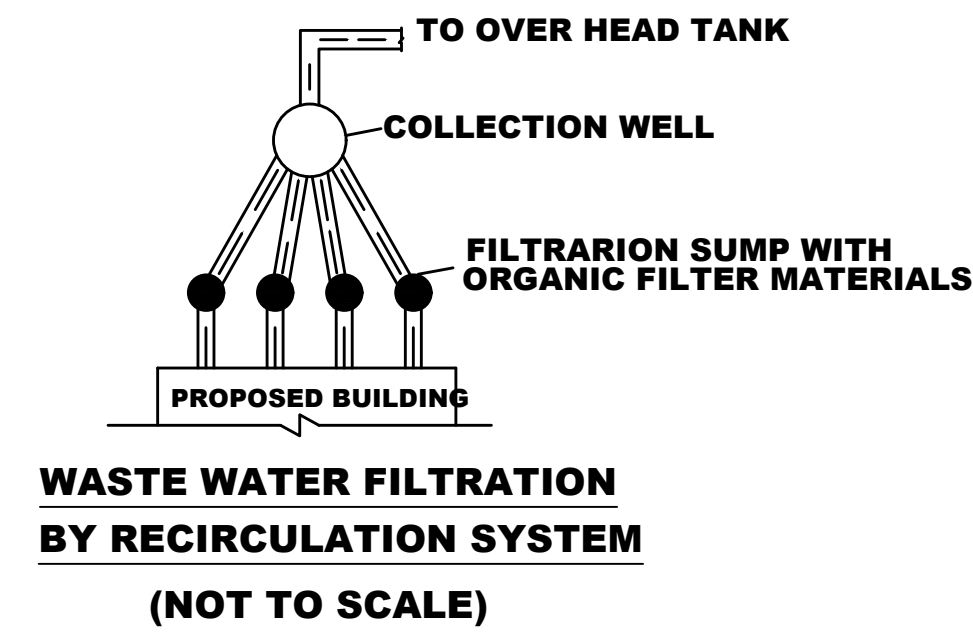


WASTE WATER FILTRATION
BY RECIRCULATION SYSTEM
(NOT TO SCALE)

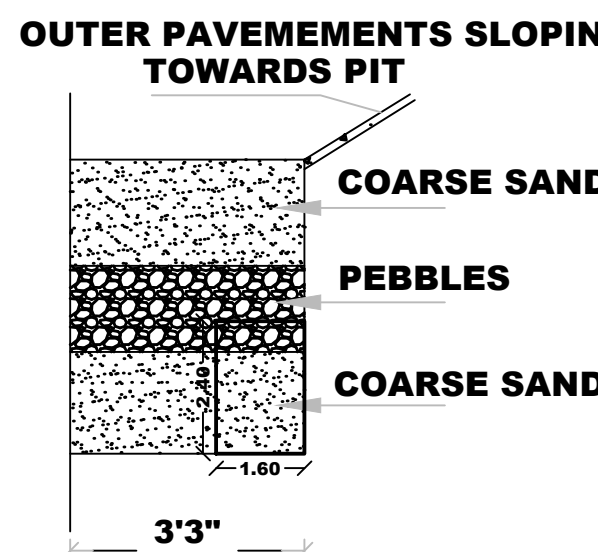


RAIN WATER PERCOLATION BED
(NOT TO SCALE)

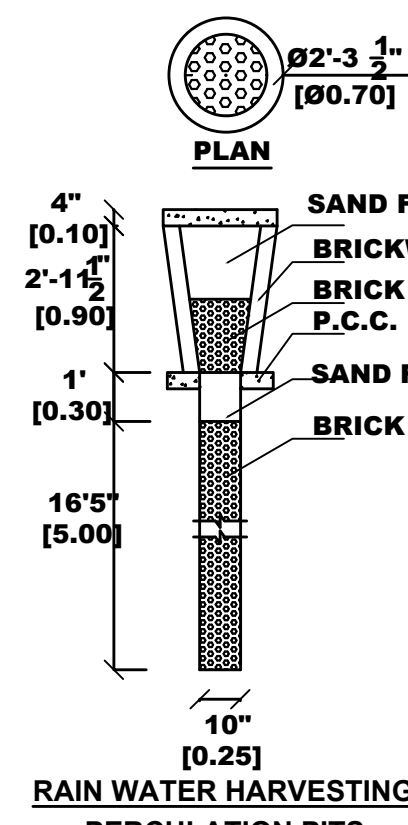


RAIN WATER HARVESTING
PERCOLATION PITS
(NOT TO SCALE)

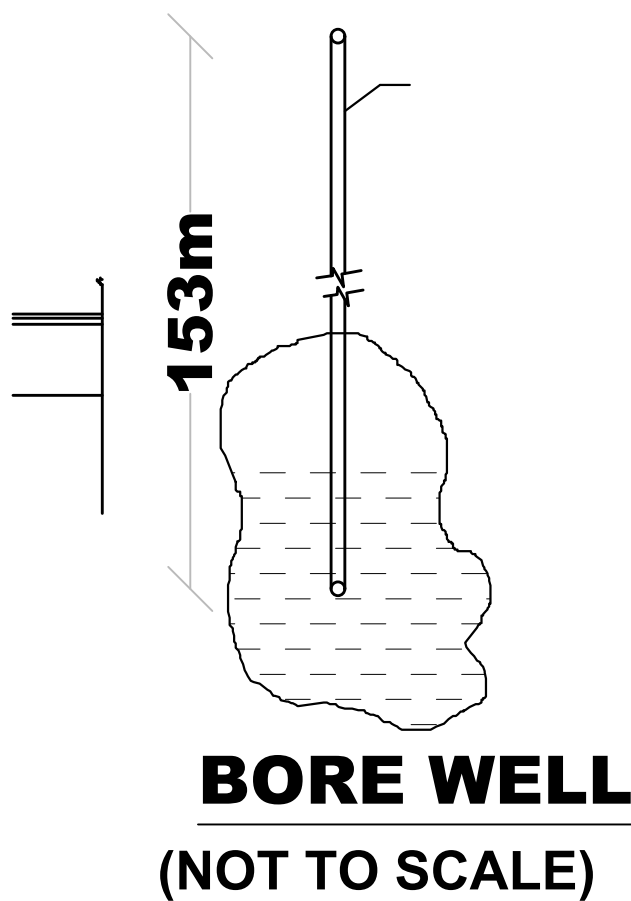

BORE WELL
(NOT TO SCALE)

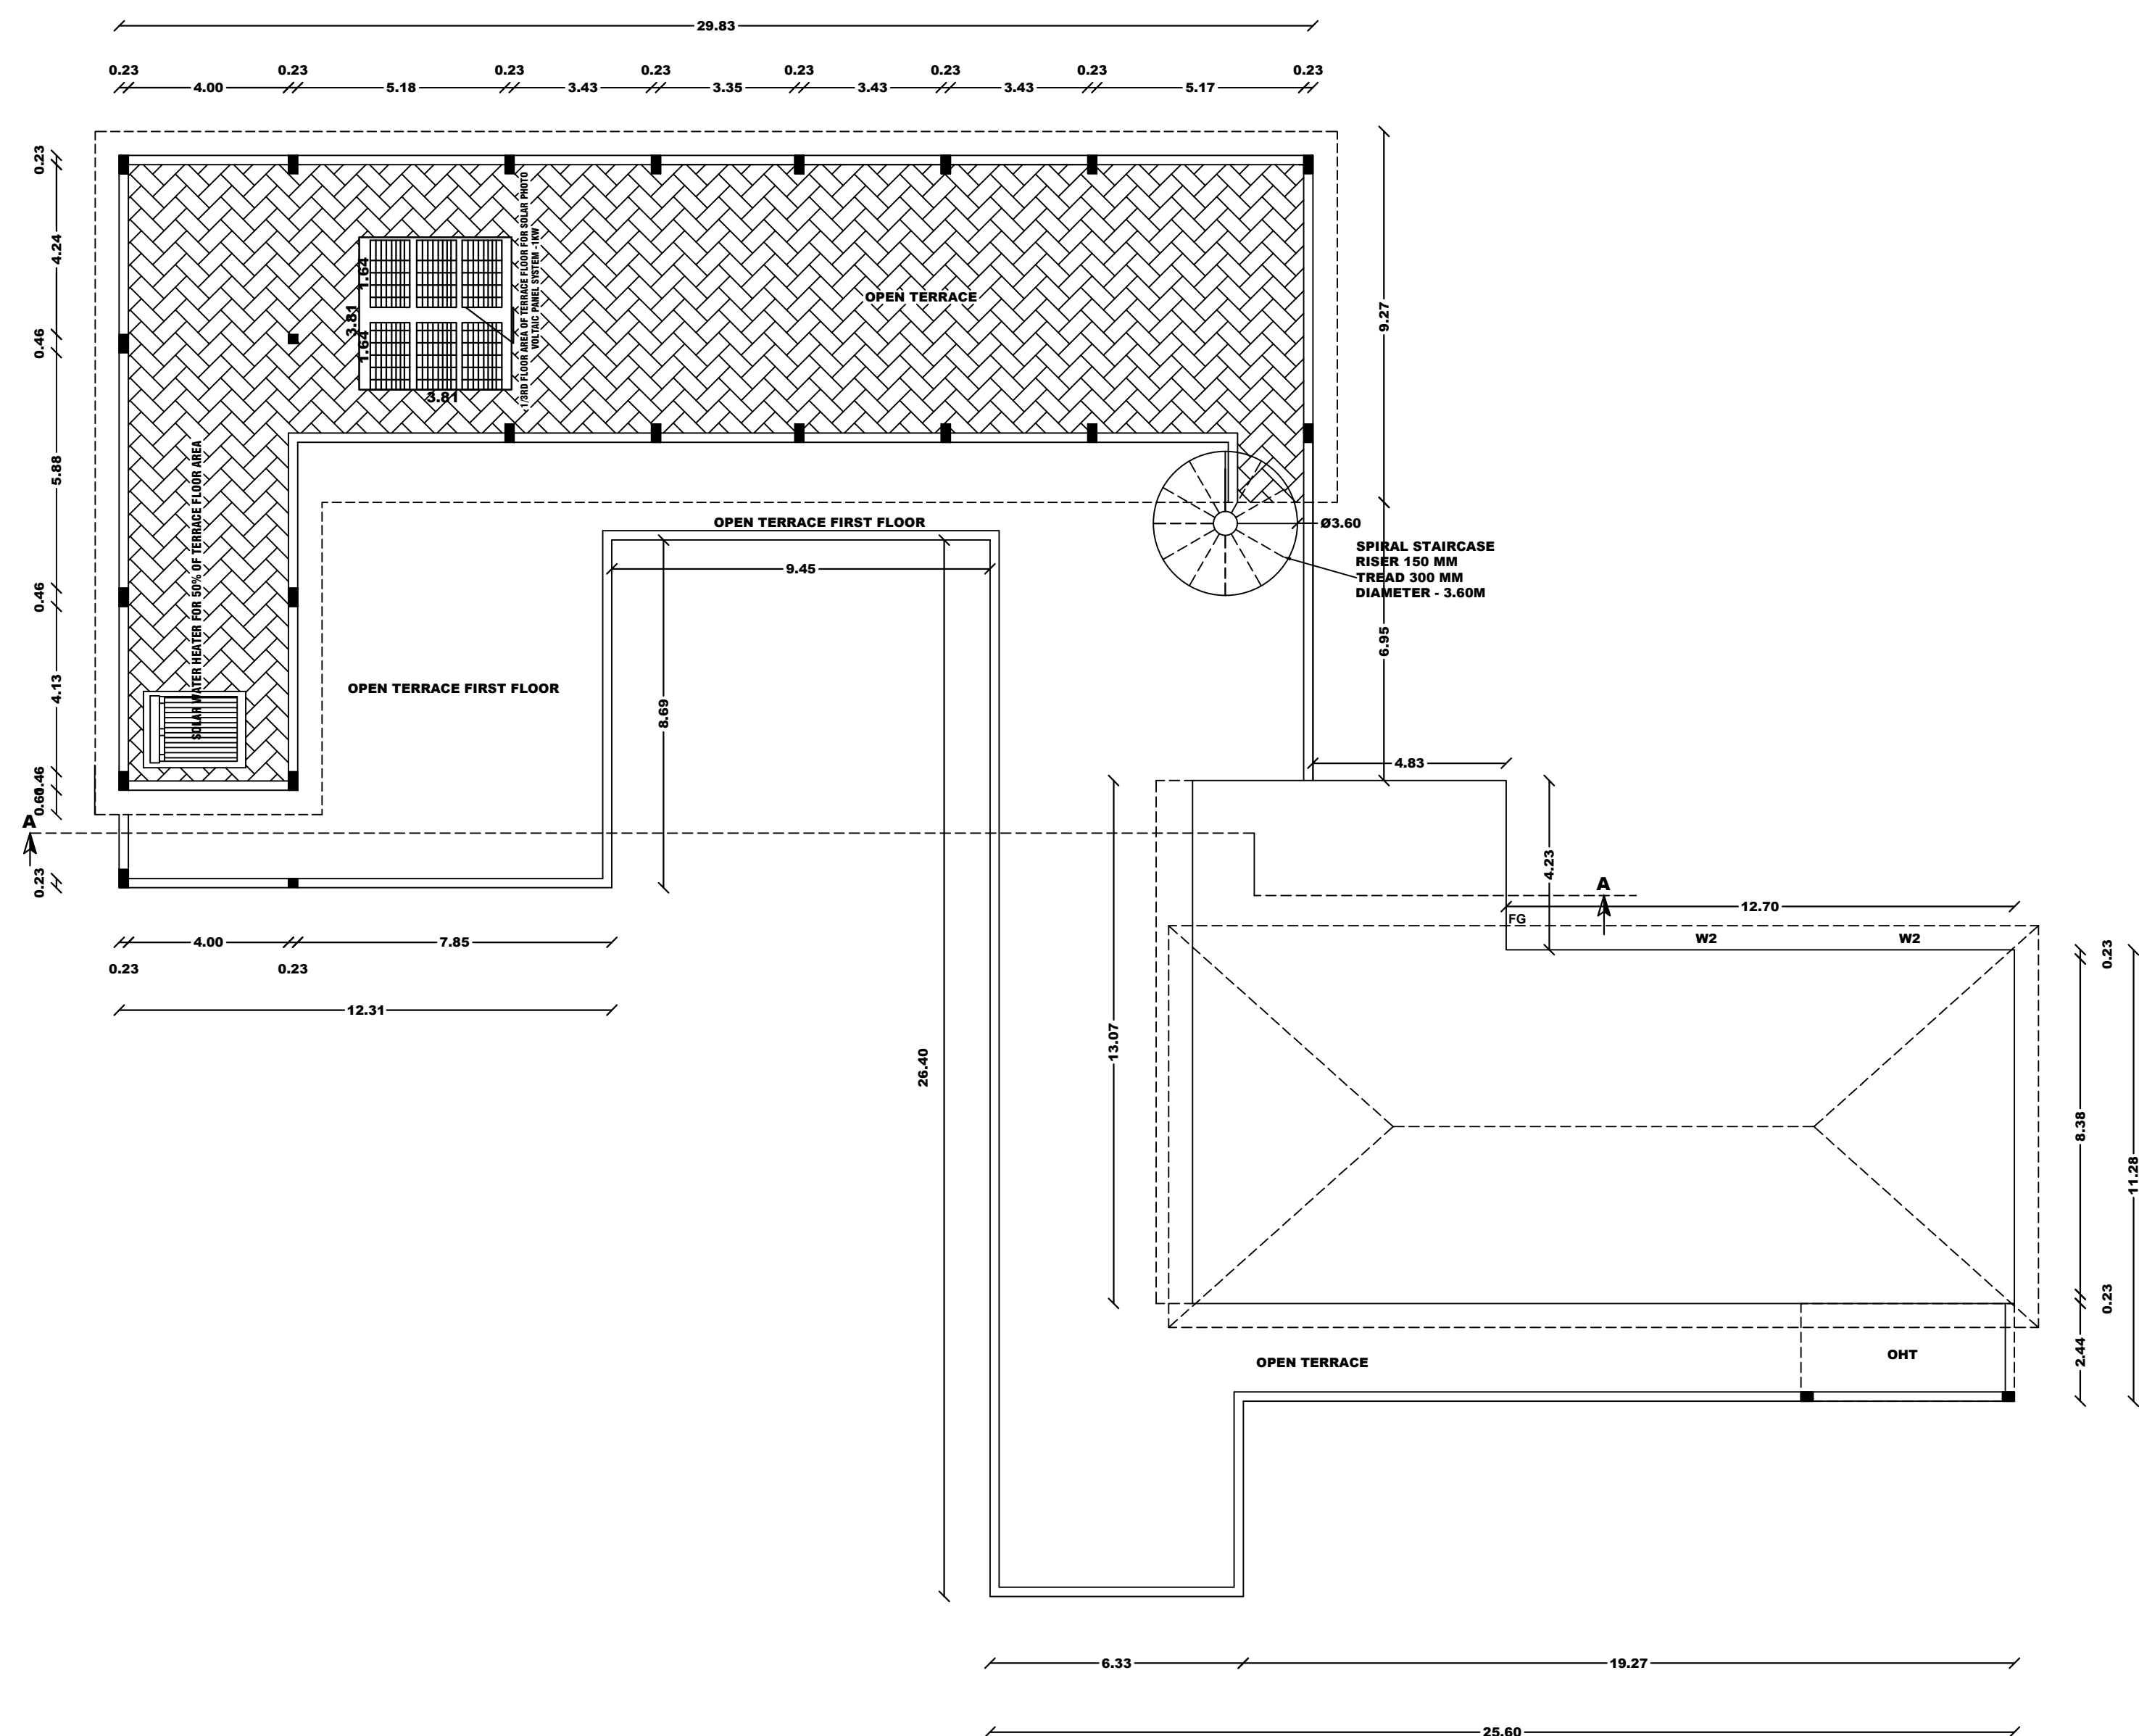

TERRACE FLOOR PLAN
SCALE 1:100

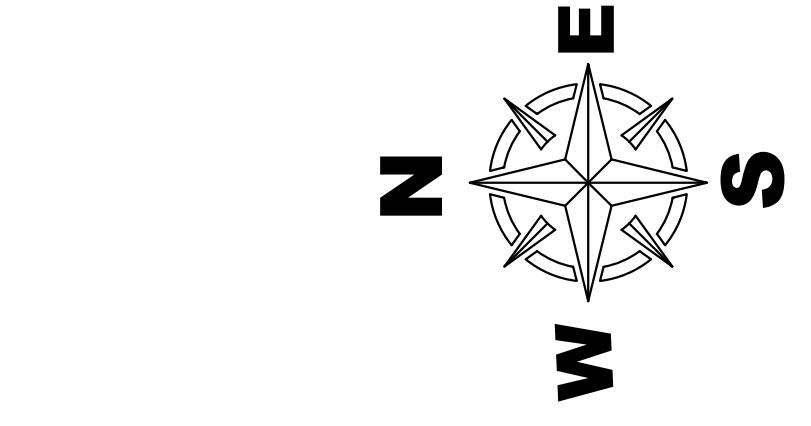

SITE APPROVAL :
ROC No.SWP/BPA/0016335/2023
Site Boundary Shown as 'X' to 'X' and numbered as
SWP/OTCP/SALEM/Site Approval No.43/2023

APPROVAL NO:
Online Application No.SWP/BPA/0016335/2023
Approval No: SWP/OTCP/SALEMBP No-61/2024
(This Revises SWP/SALEMB.P.A.B.TCP No.02/2024)

ALL DIMENSIONS ARE IN METRE

AREA DETAILS

AREA OF THE SITE (Asper Document) - 4548.63 Sq.mt
AREA OF THE SITE (Asper Patta) - 4550.00 Sq.mt
SUPER IMPOSED PLOT AREA - 4417.60 Sq.mt

	FSI Sq.mt	NON - FSI
AREA OF GROUND FLOOR	816.37	---
AREA OF FIRST FLOOR	478.19	---
TOTAL AREA OF ALL FLOORS	1294.56	---

PLOT COVERAGE = (816.37 / 4417.60)X100 = 18.48%
F.S.I = (1294.56 / 4417.60) = 0.29

PARKING :

NO.OF OPEN CAR PARKING (2.50X5.00) - 14 Nos
PHYSICALLY HANDICAPPED PARKING (3.60X5.00) - 2 Nos
NO.OF OPEN TWO WHEELER PARKING (1.00X1.80) - 30 Nos

COLOUR INDEX

PROPOSED SITE	
PROPOSED BUILDING	
EXISTING ROAD	

JOINERIES DETAILS

	METER
MD - DOOR	1.82 X 2.44
D - DOOR	1.00 X 2.44
D1 - DOOR	1.22 X 2.44
D2 - DOOR	0.76 X 2.44
D3 - DOOR	1.52 X 2.44
SD - SWING DOOR	1.00 X 2.44
W - WINDOW	1.83 X 1.52
W1 - WINDOW	1.52 X 1.52
W2 - WINDOW	2.44 X 1.52
W3 - WINDOW	1.52 X 1.83
KW - WINDOW	1.83 X 1.52
V - VENTILATOR	0.76 X 0.61
V1 - VENTILATOR	1.83 X 0.91
V2 - VENTILATOR	6.75 X 0.61
V3 - VENTILATOR	1.50 X 0.76
O - OPENING	1.22 X 2.44

மனை வரைபடத்தில் காண்பிக்கப்பட்டுள்ள கிழமேலாக செல்லும் நிலையில் கால் பாதையை தடுக்கும் வண்ணம் வளர்த்துள்ள ஏதும் இறங்குமளவு கூடாது.

APPLICANT

For THE GRAND LAKE RESORTS
For THE GRAND LAKE RESORTS

ENGINEER

For THE GRAND LAKE RESORTS
For THE GRAND LAKE RESORTS

STRUCTURAL ENGINEER

For THE GRAND LAKE RESORTS
For THE GRAND LAKE RESORTS