

PLAN SHOWING THE PROPOSED OF R.C.C. TERRACED ROOF GROUND FLOOR, BUILDING FOR COMMERCIAL PURPOSE IN S.NO - 29/1, PLOT NO. MIG-21 AT TAMILNADU HOUSING BOARD, VATTAMUTHAMPATTY VILLAGE, SALEM PANCHAYATH UNION, SALEM WEST & SALEM DT.

NAME OF THE APPLICANT : Mrs. R. SANTHA W/o Mr. R. CHANDRASEKARAN.


AREA DETAILS :-

S.NO	DESCRIPTION	AREA IN SQFT	AREA IN SQM
1.	AREA OF THE SITE	2325.00 S.FT	216.00 S.M
2.	GROUND FLOOR AREA	581.00 S.FT	53.98 S.M
3.	AREA OF OPEN SPACE	1744.00 S.FT	162.02 S.M

JOINERY DETAILS :-

S.NO	DESCRIPTION	SIZE IN FEET	SIZE IN M
1.	ROLLING SHUTTER -RS	10'0" X 8'0"	3.05 X 2.44

SITE PLAN:-
(SCALE 1:500)

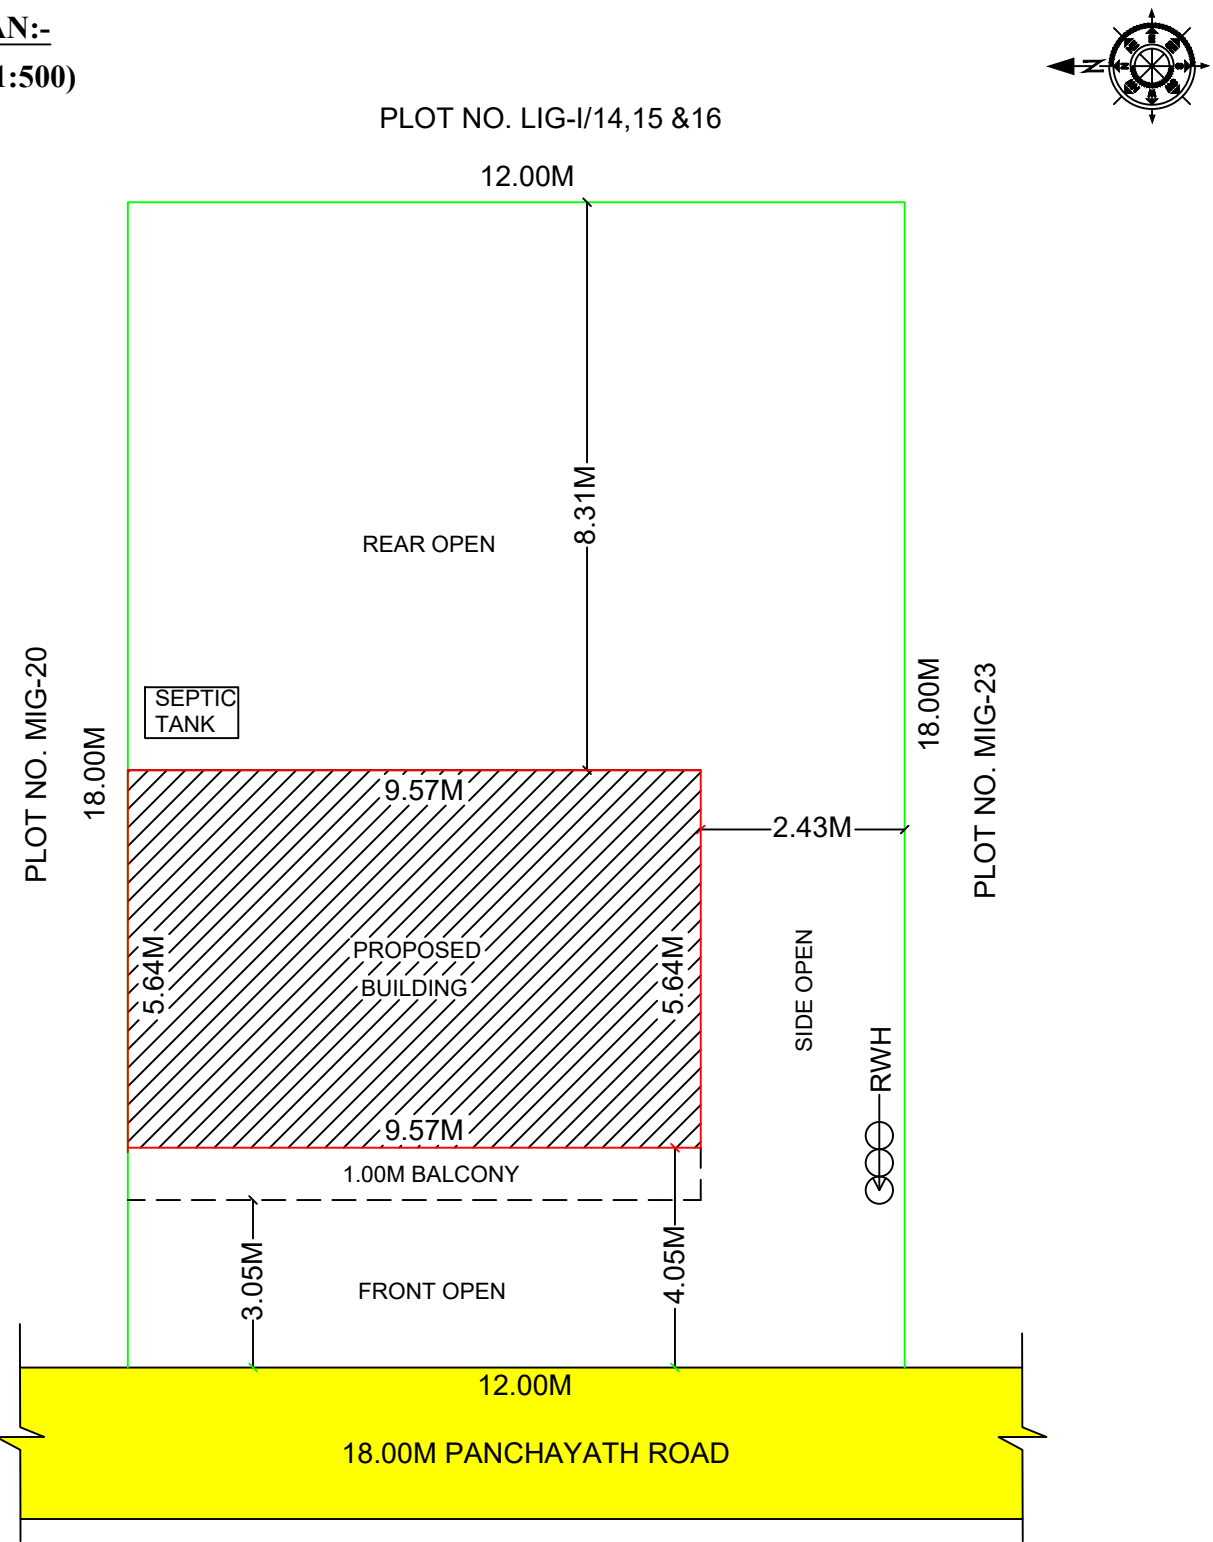


APPLICANT:-


REGISTER ENGINEER:-

R. SANTHA


Er. P. SANKAR,
KP BUILDERS
Reg. Engineer (Grade II)
RE. No: 07/RE/2019
155, Cherry Road, Vincent
SALEM - 7.
Cell: 98426 83655

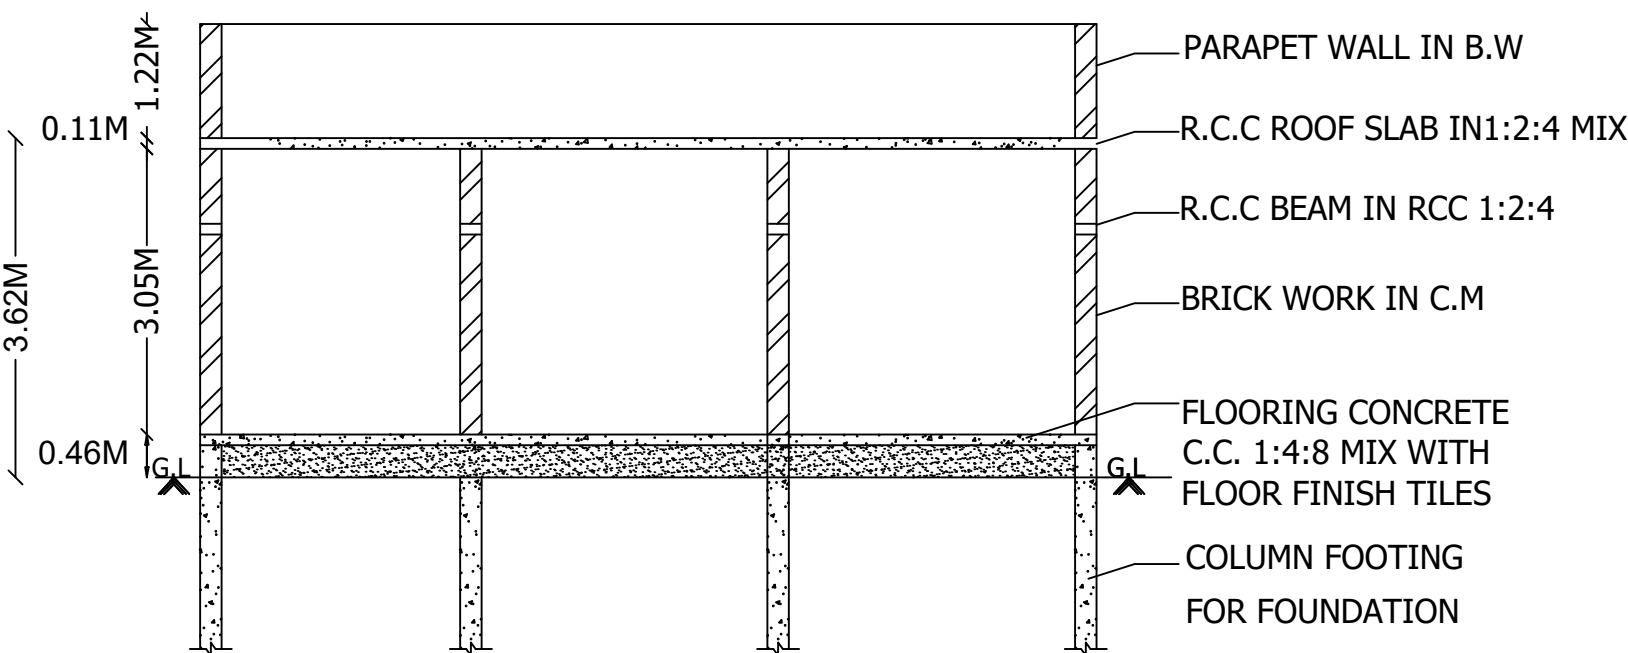

SECTION 'AA'

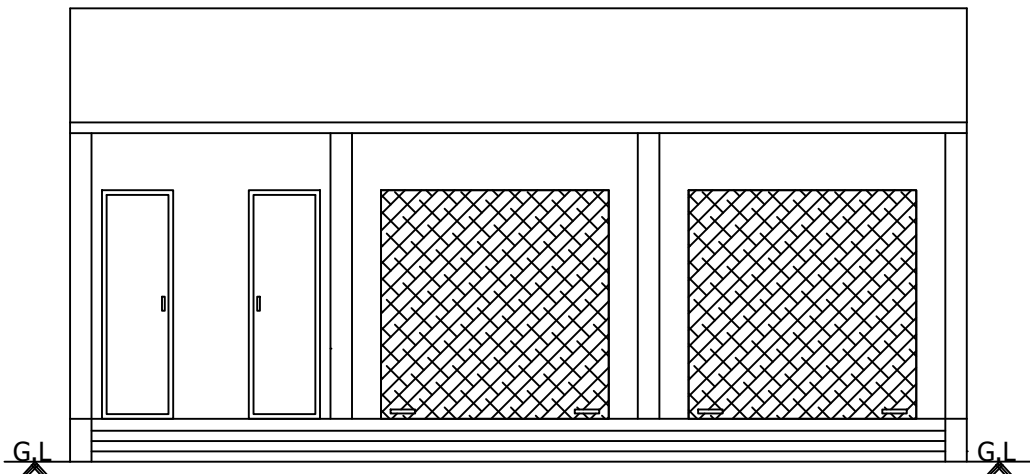


FRONT ELEVATION

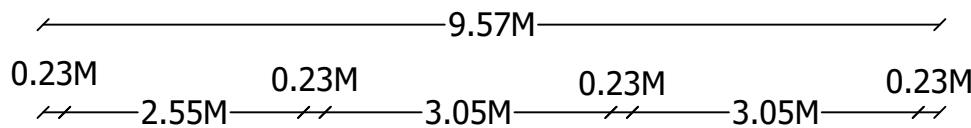

GROUND FLOOR PLAN

Signature Not
Verified
Signed by Village Panchayat
President
Location: Salem
Date: 2024.01.06 16:49:48

RAIN WATER HARVESTING:

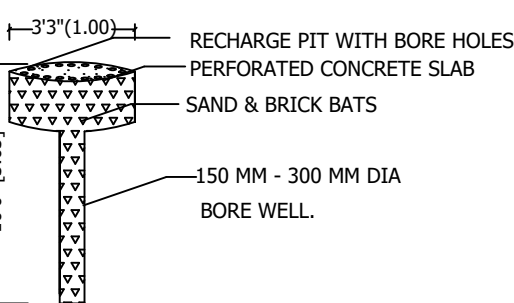

ALL DIMENSION ARE IN " METER "


BOUNDRY SHOWN IN

PROPOSED SHOWN IN

ROAD SHOWN IN

SOLAR SYSTEM

(10,000 LT CAPACITY)

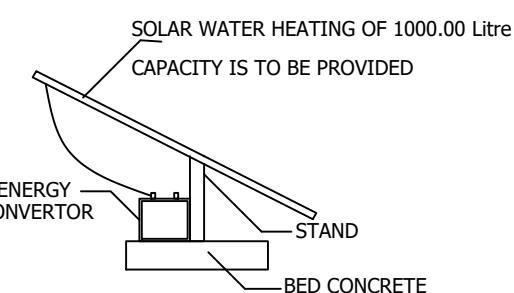

LONGITUDINAL SECTION


SCALE :-

ALL DIMENSIONS ARE IN METER
SCALE 1 : 100


PARKING DETAILS :-

VECHICLES	REQUIRIED	PROVIDED
TWO WHEELER	01 Nos.	01 Nos.

STAIR CASE DETAILS:-

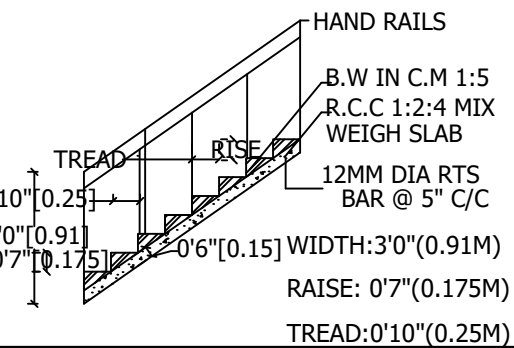

SEPTIC TANK

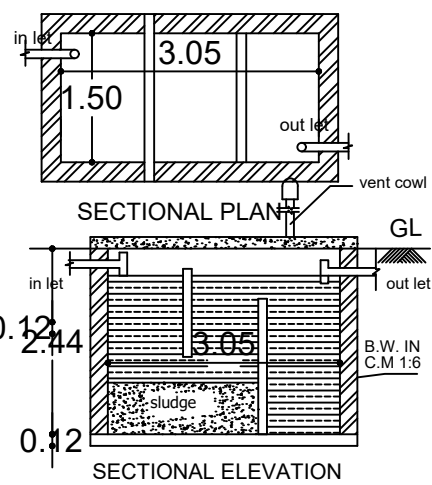

KEY PLAN:-

(NOT TO SCALE)

