

PP

APPROVAL RECORD

Planning Permission

Salem

Salem district, Tamil Nadu

APPROVAL TYPE


Building Plan

ISSUING AUTHORITY


Town Panchayat

The approval as the planning authority issued it, reproduced in full behind this page.


An approval speaks to what was sanctioned, not to what was built. Completion is a separate record.

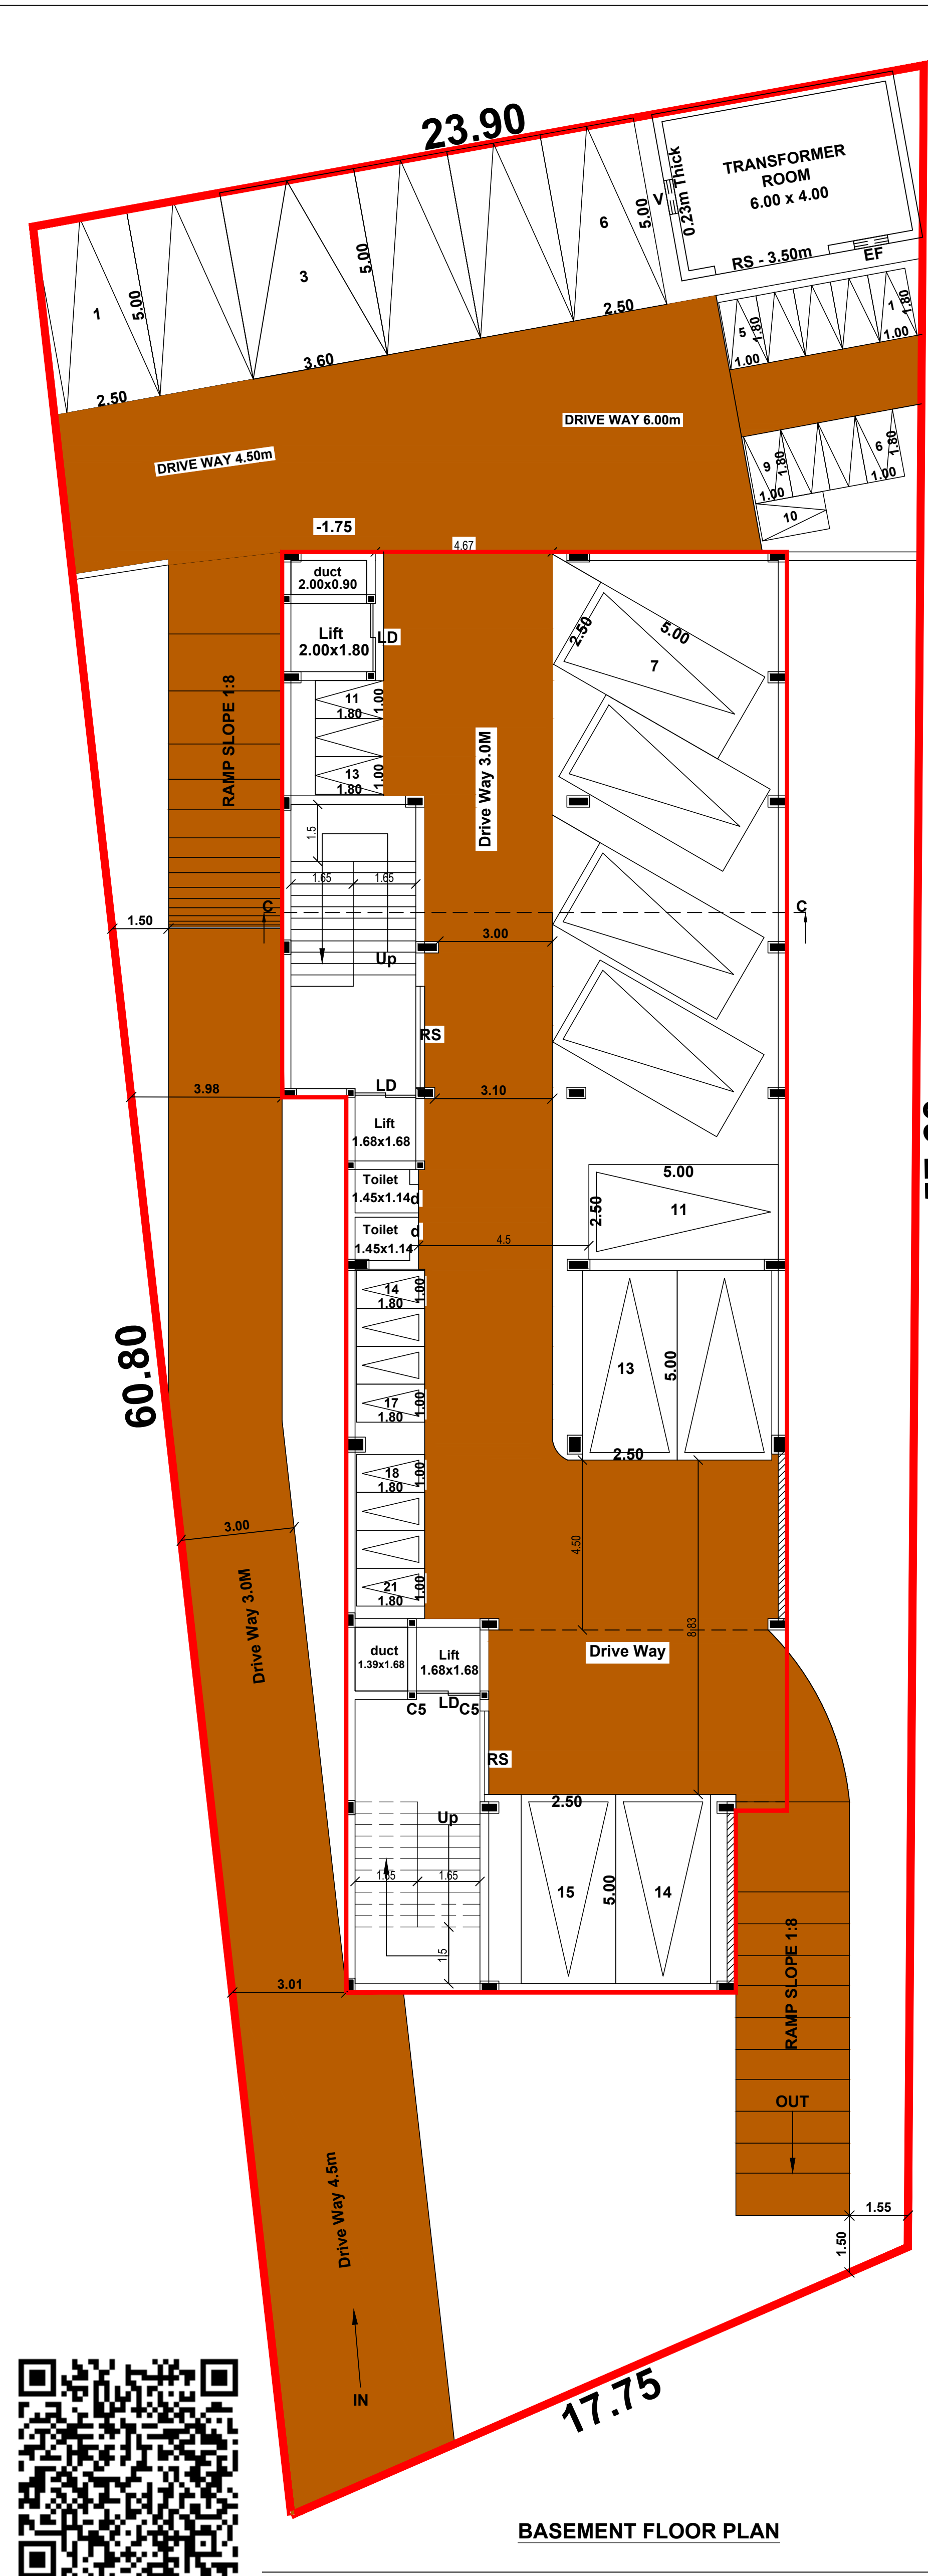


BASEMENT FLOOR PLAN

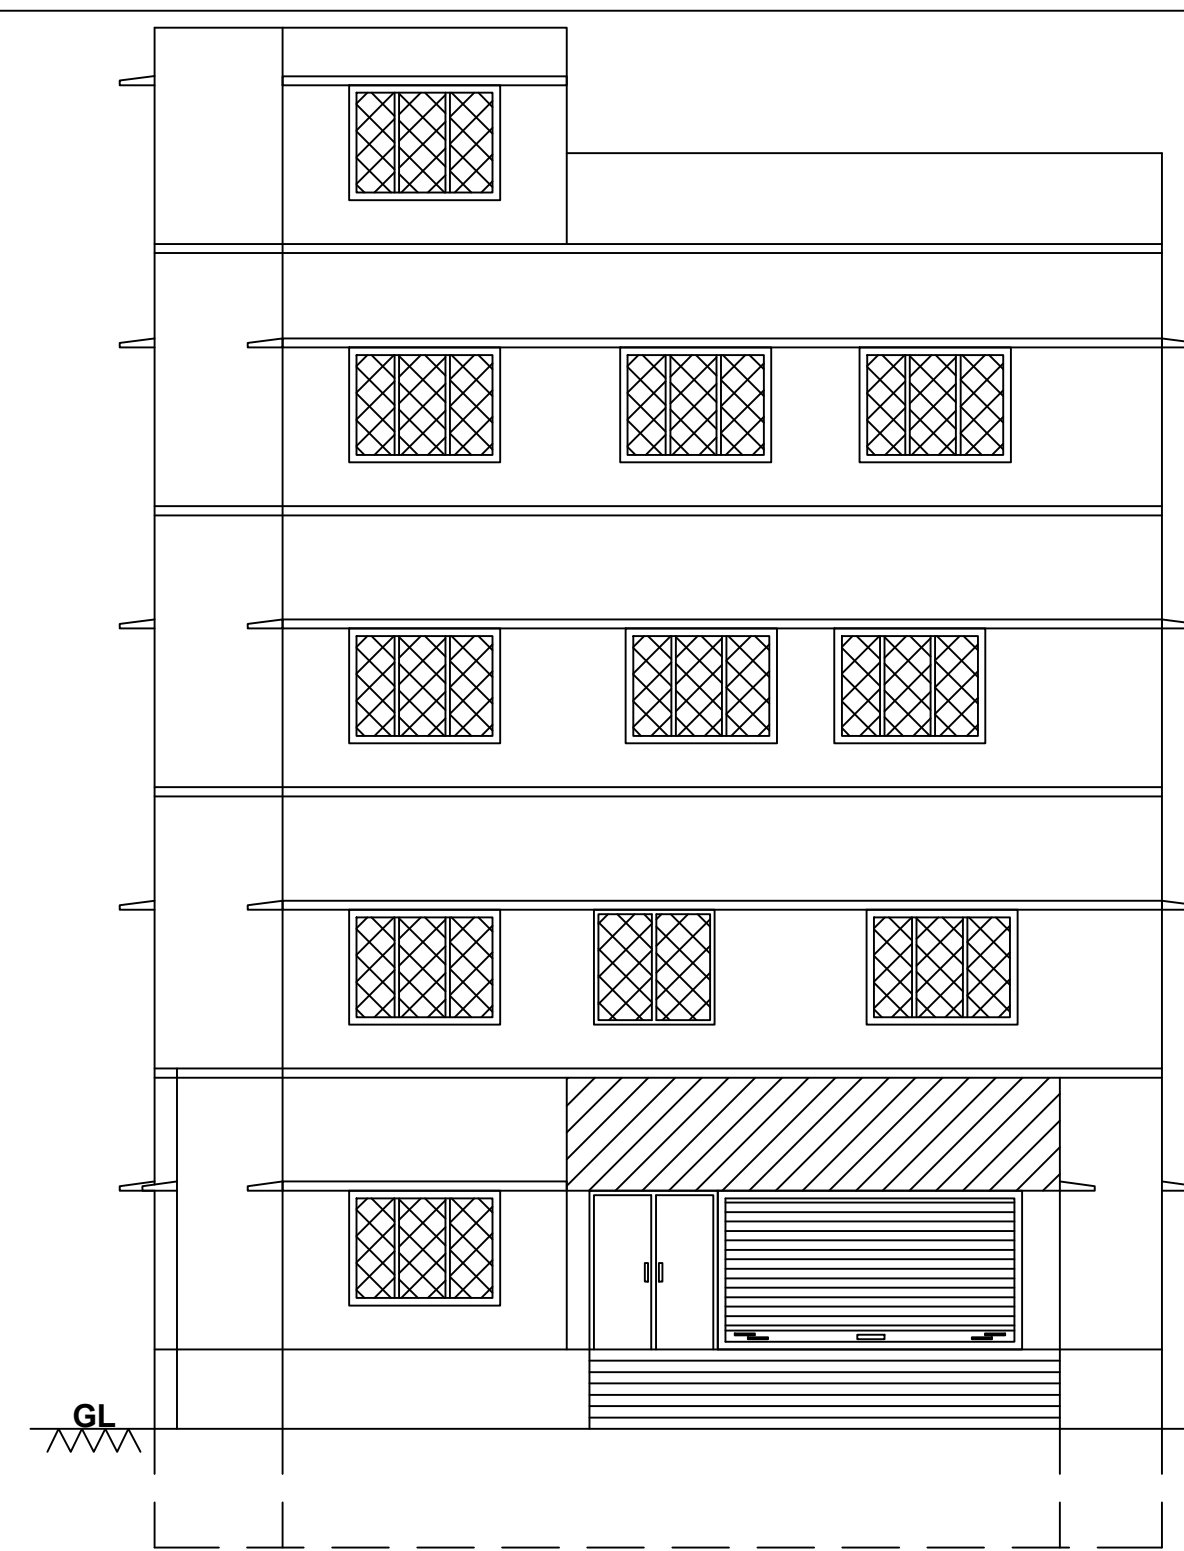

ELEVATION

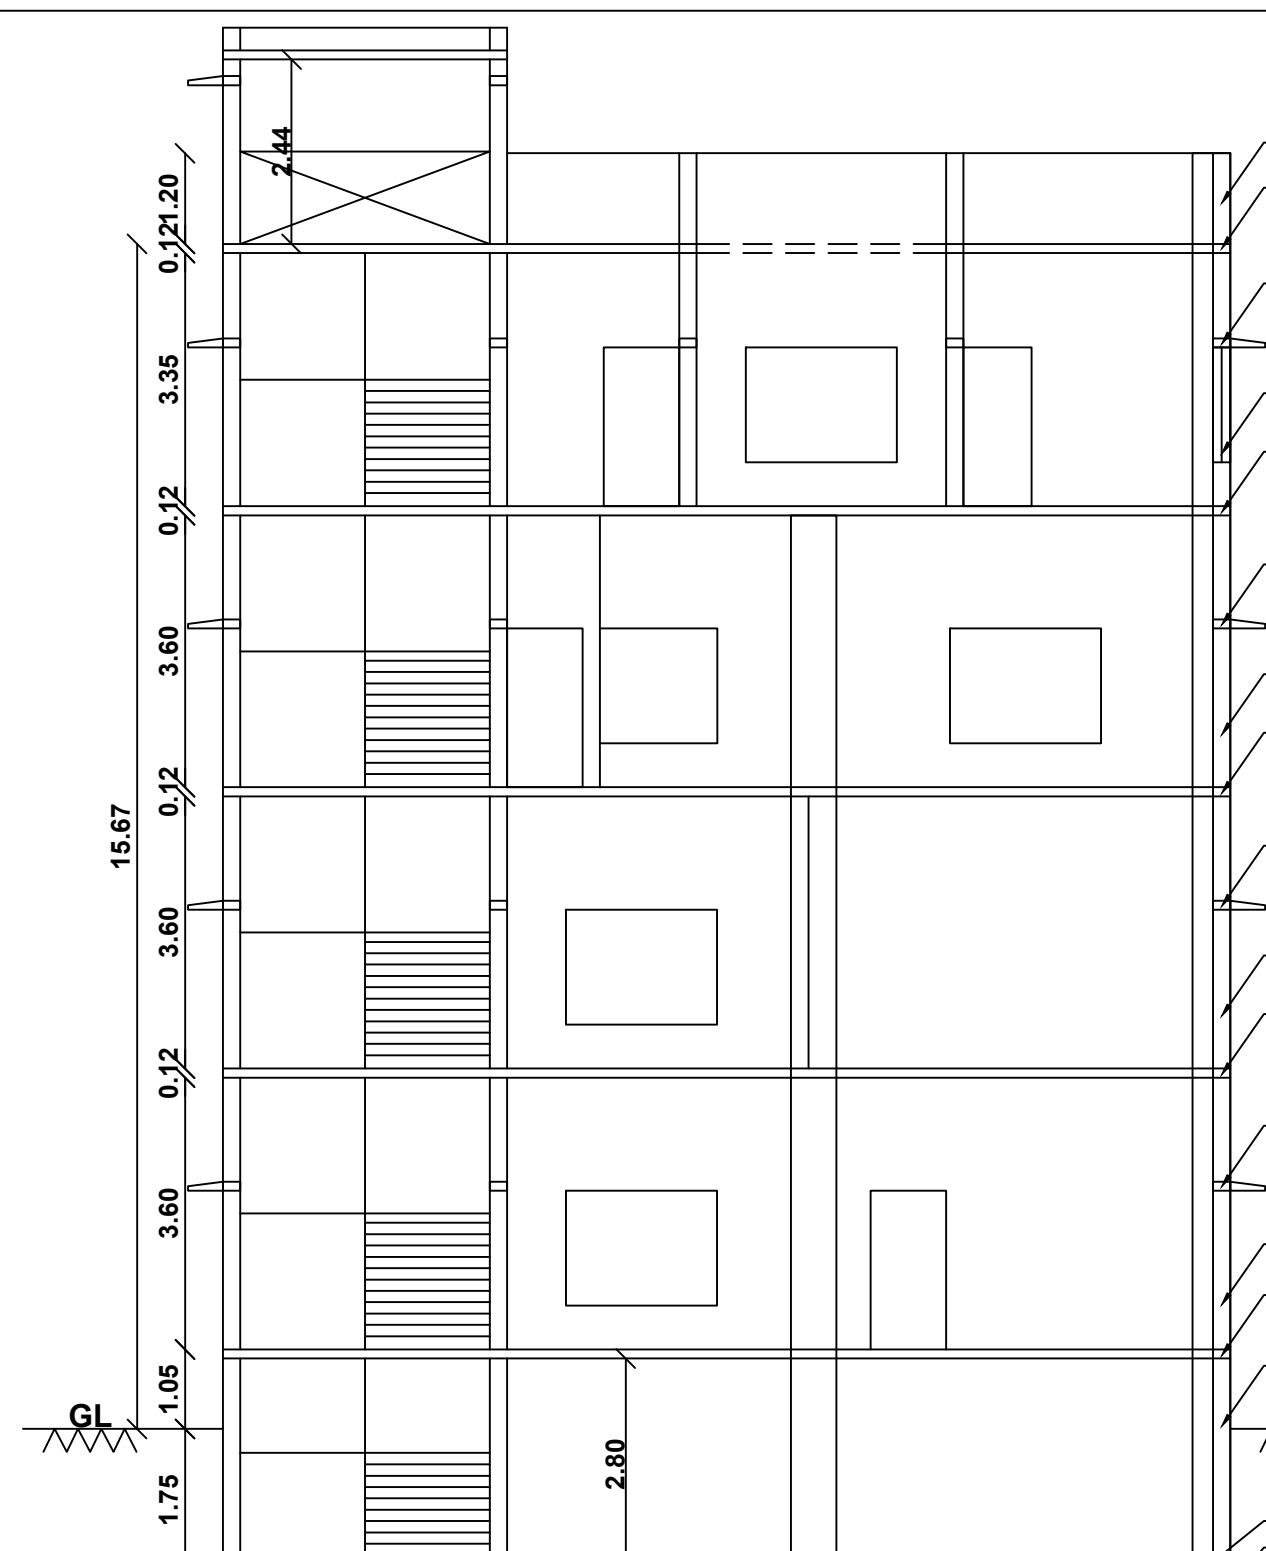

SECTION ON - CC

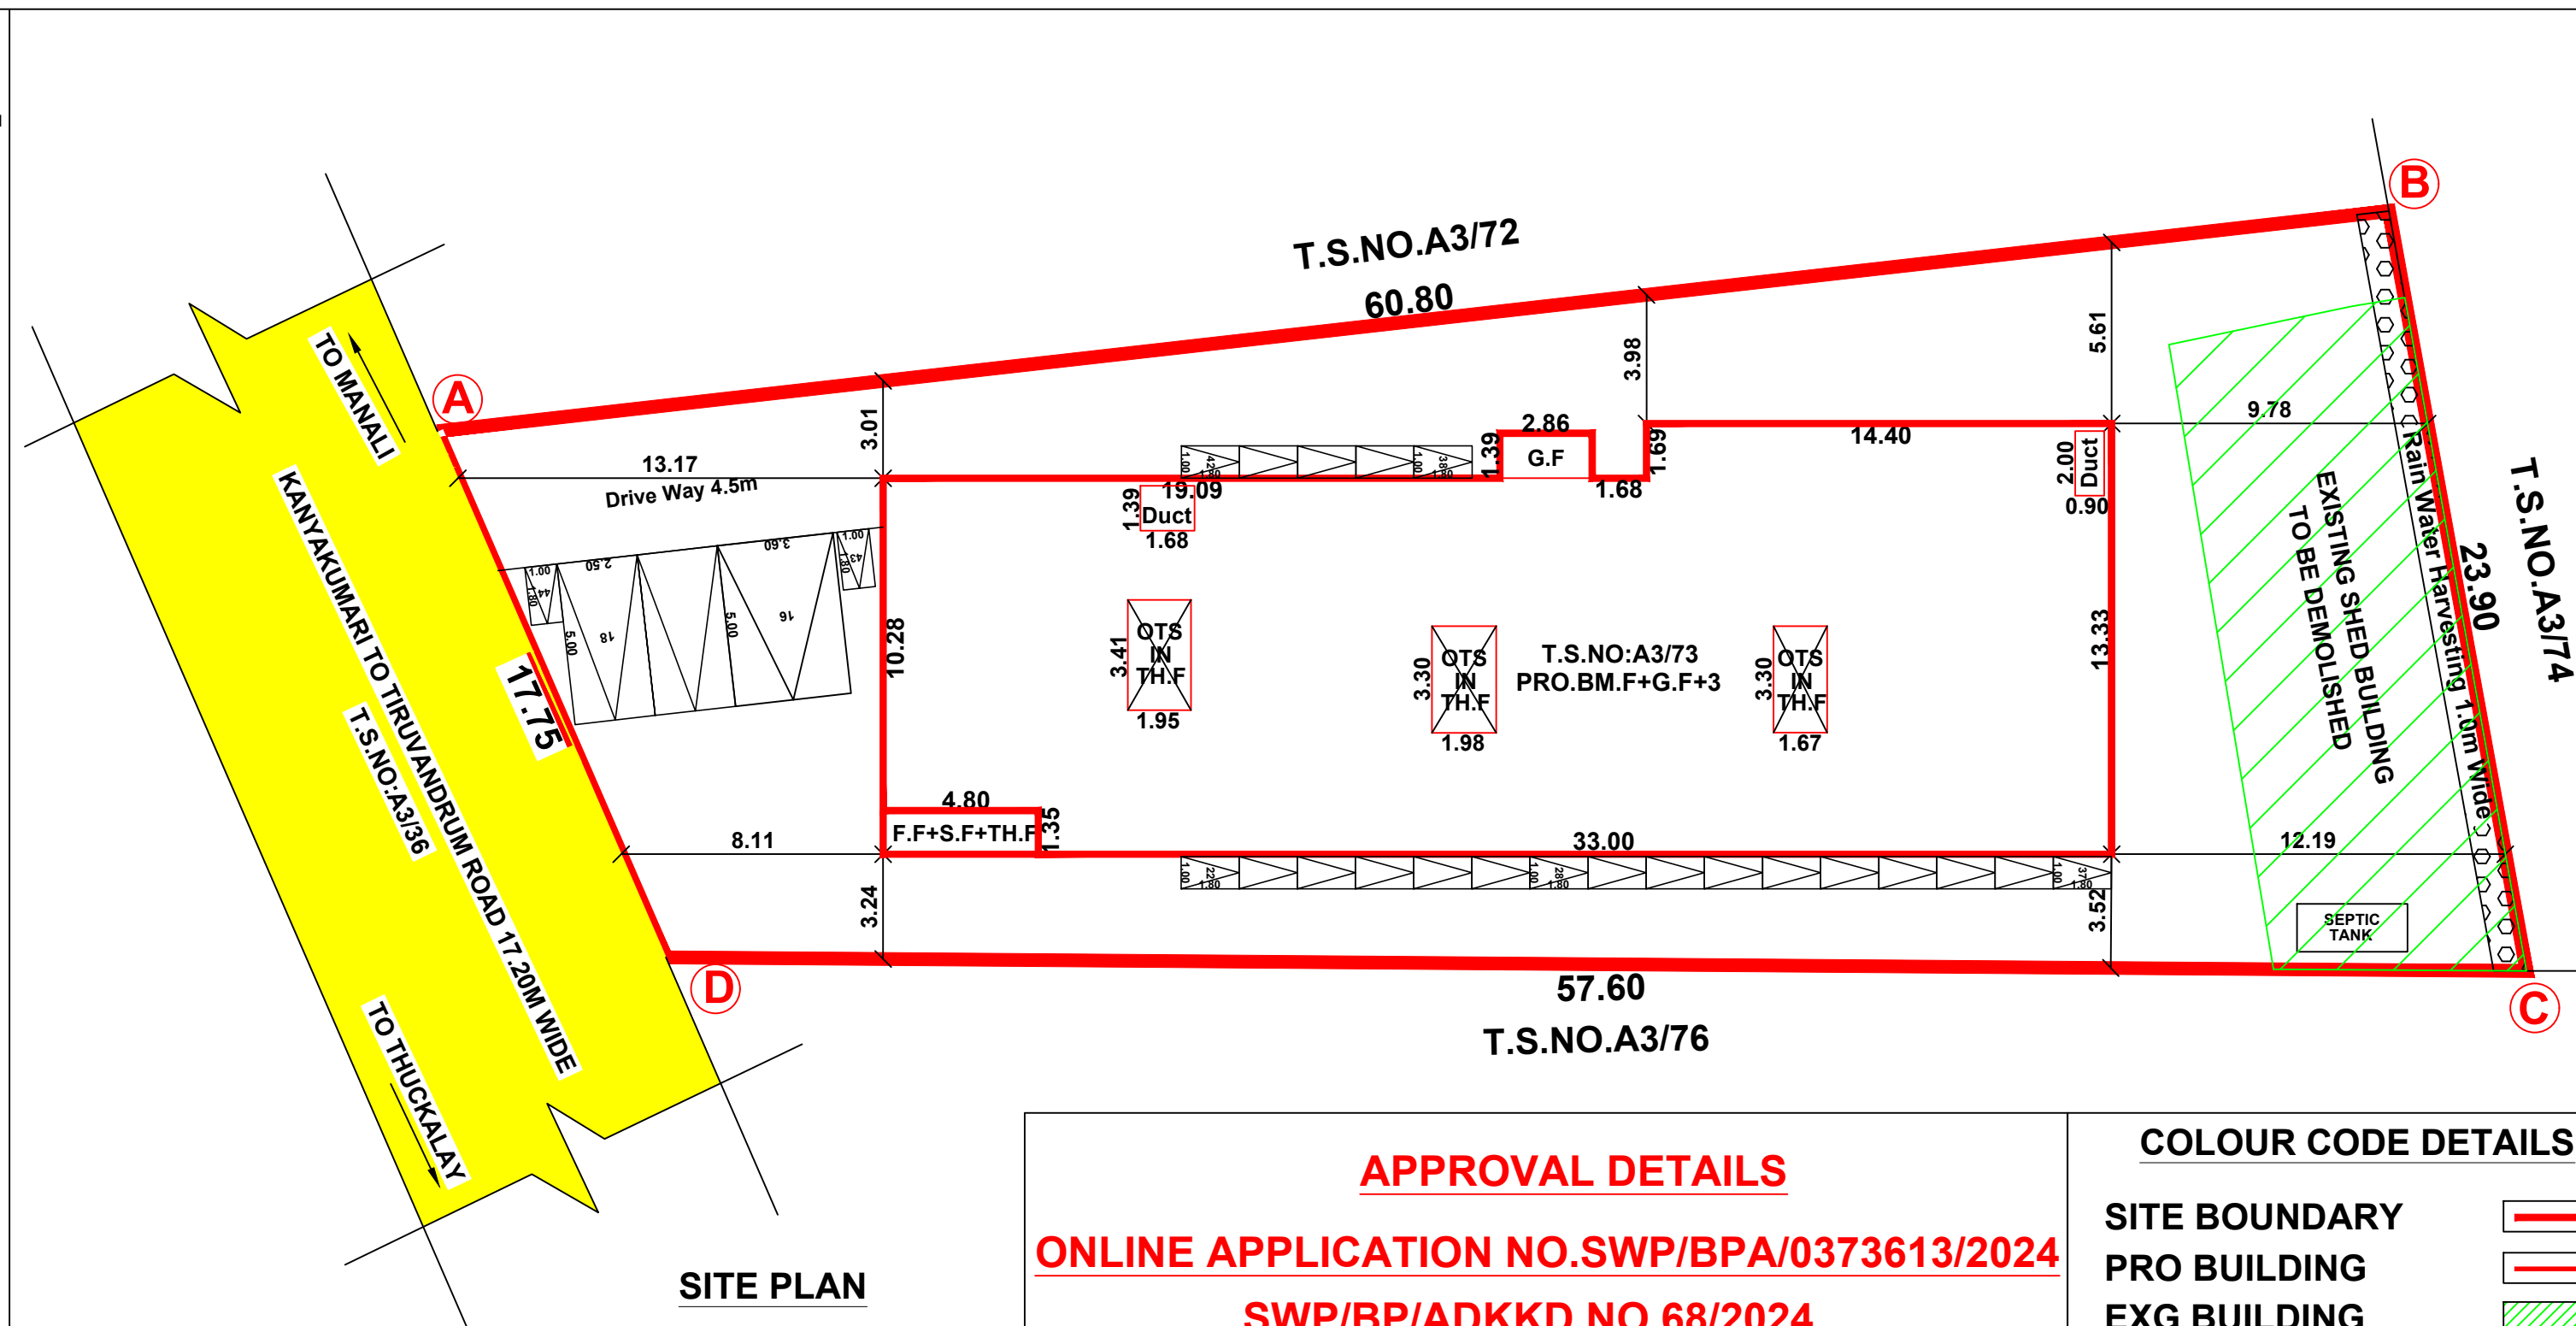


SITE PLAN
SCALE 1:200

APPROVAL DETAILS
ONLINE APPLICATION NO.SWP/BPA/0373613/2024
SWP/BP/ADKKD NO.68/2024
LP/ADKKD NO.31/2024

COLOUR CODE DETAILS
SITE BOUNDARY
PRO BUILDING
EXG BUILDING
DRIVE WAY
EXG ROAD

DWELLING UNITS AREA
THIRD FLOOR

HOUSE 1	42.74 Sq.m
HOUSE 2	56.96 Sq.m
HOUSE 3	69.84 Sq.m
HOUSE 4	69.38 Sq.m
HOUSE 5	68.93 Sq.m

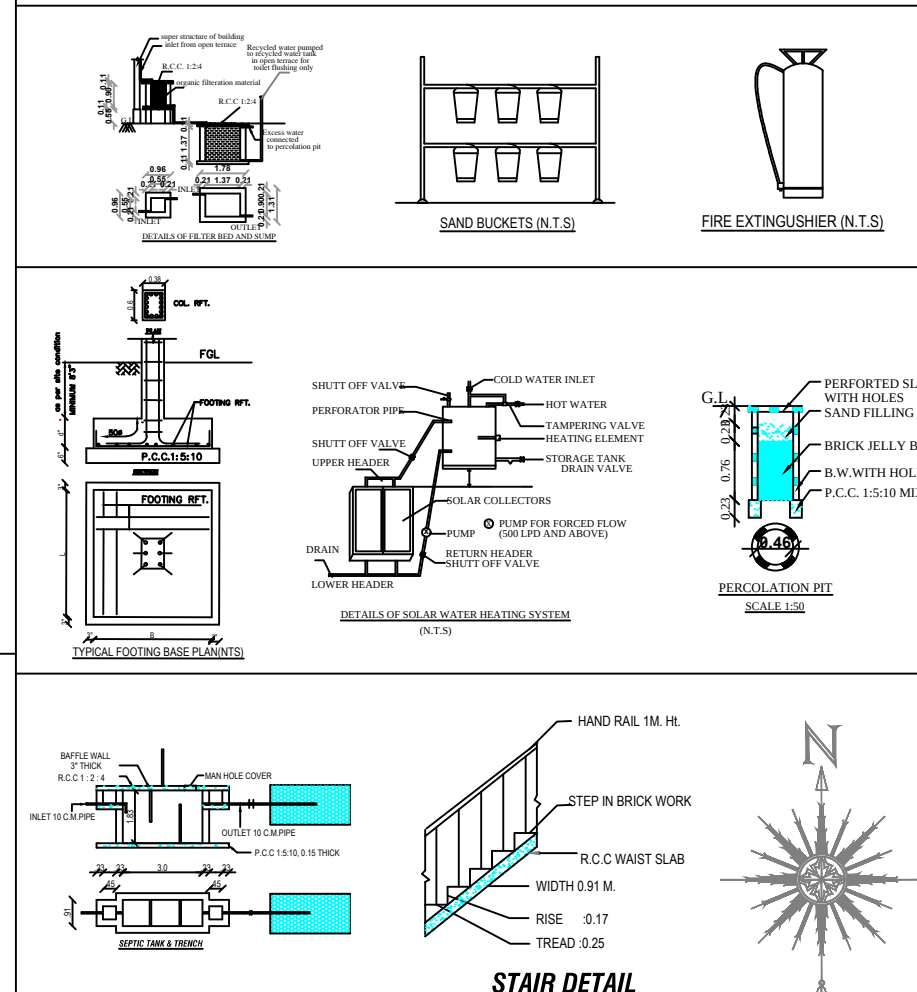

PLAN SHOWING THE PROPOSED CONSTRUCTION OF COMMERCIAL AND SERVICE APARTMENT BUILDING, AFTER DEMOLISHING THE EXISTING BUILDING IN BEARING D.NO.41.T.S.NO.73, WARD-A,BLOCK-3 AT PADMANABHAPURAM 'A' VILLAGE,PADMANABHAPURAM MUNICIPALITY, KALKULAM TALUK, KANYAKUMARI DISTRICT.

ALL DIMENSIONS ARE IN METER, SCALE - 1:100,200

APPLICANT ADDRESS:
F-1.M DAVID MICHAEL
THAMIZHKUDIL
6-32/4 SOUTH OF FORT,
PULIYORKURICHI ROAD,
PADMANABHAPURAM,
THUCKALAY - 629175,
KANYAKUMARI DISTRICT.

AREA DETAILS	SQ.M	SQ.FT
SITE AREA		
AS PER DOCUMENT	1173.92	12636.07
AS PER PATT	1247.00	13422.70
Floor Details	FSI Area sq.m	Non FSI sq.m
BASEMENT FLOOR	-	456.20
GROUND FLOOR	460.18	-
FIRST FLOOR	462.68	-
SECOND FLOOR	462.68	-
THIRD FLOOR	443.96	-
TERRACE FLOOR	-	73.46
TOTAL FLOOR	1829.50	529.66
	2359.16	25394.01

JOINERIES DETAILS	
D	DOOR 1.00 X 2.10
D1	DOOR 0.76 X 2.10
LD	LIFT DOOR 1.20 X 2.10
W	WINDOW 2.00 X 1.52
W1	WINDOW 1 1.60 X 1.52
W2	WINDOW 2 1.22 X 1.52
V	VENTILATION 0.91 X 0.61
EF	EXHAUST FAN 0.91 X 0.61
RS	ROLLING SHUTTER 3.50 X 2.44


FLOOR SPACE INDEX
F.S.I = FLOOR AREA / SITE AREA
= 1829.50 / 1173.92
F.S.I = 1.558 < 2.0

PARKING CALCULATION
ANNEXURE IV PARKING
GENERAL NOTE (PAGE-90)
Where the prescriptions are based on the total floor space index (FSI) area, the number of cars/wheelers parking spaces required shall be calculated for 75% of the total plinth area in the buildings.
1)OFFICE
Plinth area G.F+S.F = 922.86Sq.m
Parking required area = 922.86x0.75 = 692.14 Sq.m
car parking required area 692.14/100 = 7 Car
Two wheeler Parking required area = 692.14/25 = 28 No's
2)SHOP
Plinth area G.F = 462.68sq.m
Parking required area = 462.68x0.75 = 347.01Sq.m
car parking required area 347.01/50 = 7 Car
Two wheeler Parking required area 347.01/25 = 14 No's
3)RESIDENTIAL
Plinth area G.F = 443.96Sq.m
Parking required area = 443.96x0.75 = 332.97Sq.m
car parking required area 332.97/50 = 7 Car
Two wheeler Parking required area 332.97/25 = 13 No's
4) Dwelling Unit Above 50 - 75 Sq.m = 1 Two Wheeler
4 Dwelling Unit Above 50 - 75 Sq.m = 2 Car, 4 Two Wheeler
Visitors Parking 10% of Car, 4 Two Wheeler Required
Required 18 cars and 44 Two wheeler Parking
Provided 18 cars and 44 Two wheeler Parking


REG.STRUCTURAL ENGINEER
En.LL.NISHITHAN, M.Tech
Structural Engineer,
Reg.No:RSB-11/N/PA/2020/006
LAKSHI CONSTRUCTION
Punal Nagar, Nagercoil-629 004
Phone:94431 88241

REG.CONSTRUCTION ENGINEER
En.LL.NISHITHAN, M.Tech
Construction Engineer,
Reg.No:RSB-11/N/PA/2020/006
LAKSHI CONSTRUCTION
Punal Nagar, Nagercoil-629 004
Phone:94431 88241


APPLICANT
F-1.M DAVID MICHAEL
THAMIZHKUDIL
6-32/4 SOUTH OF FORT,
PULIYORKURICHI ROAD,
PADMANABHAPURAM,
THUCKALAY - 629175,
KANYAKUMARI DISTRICT.

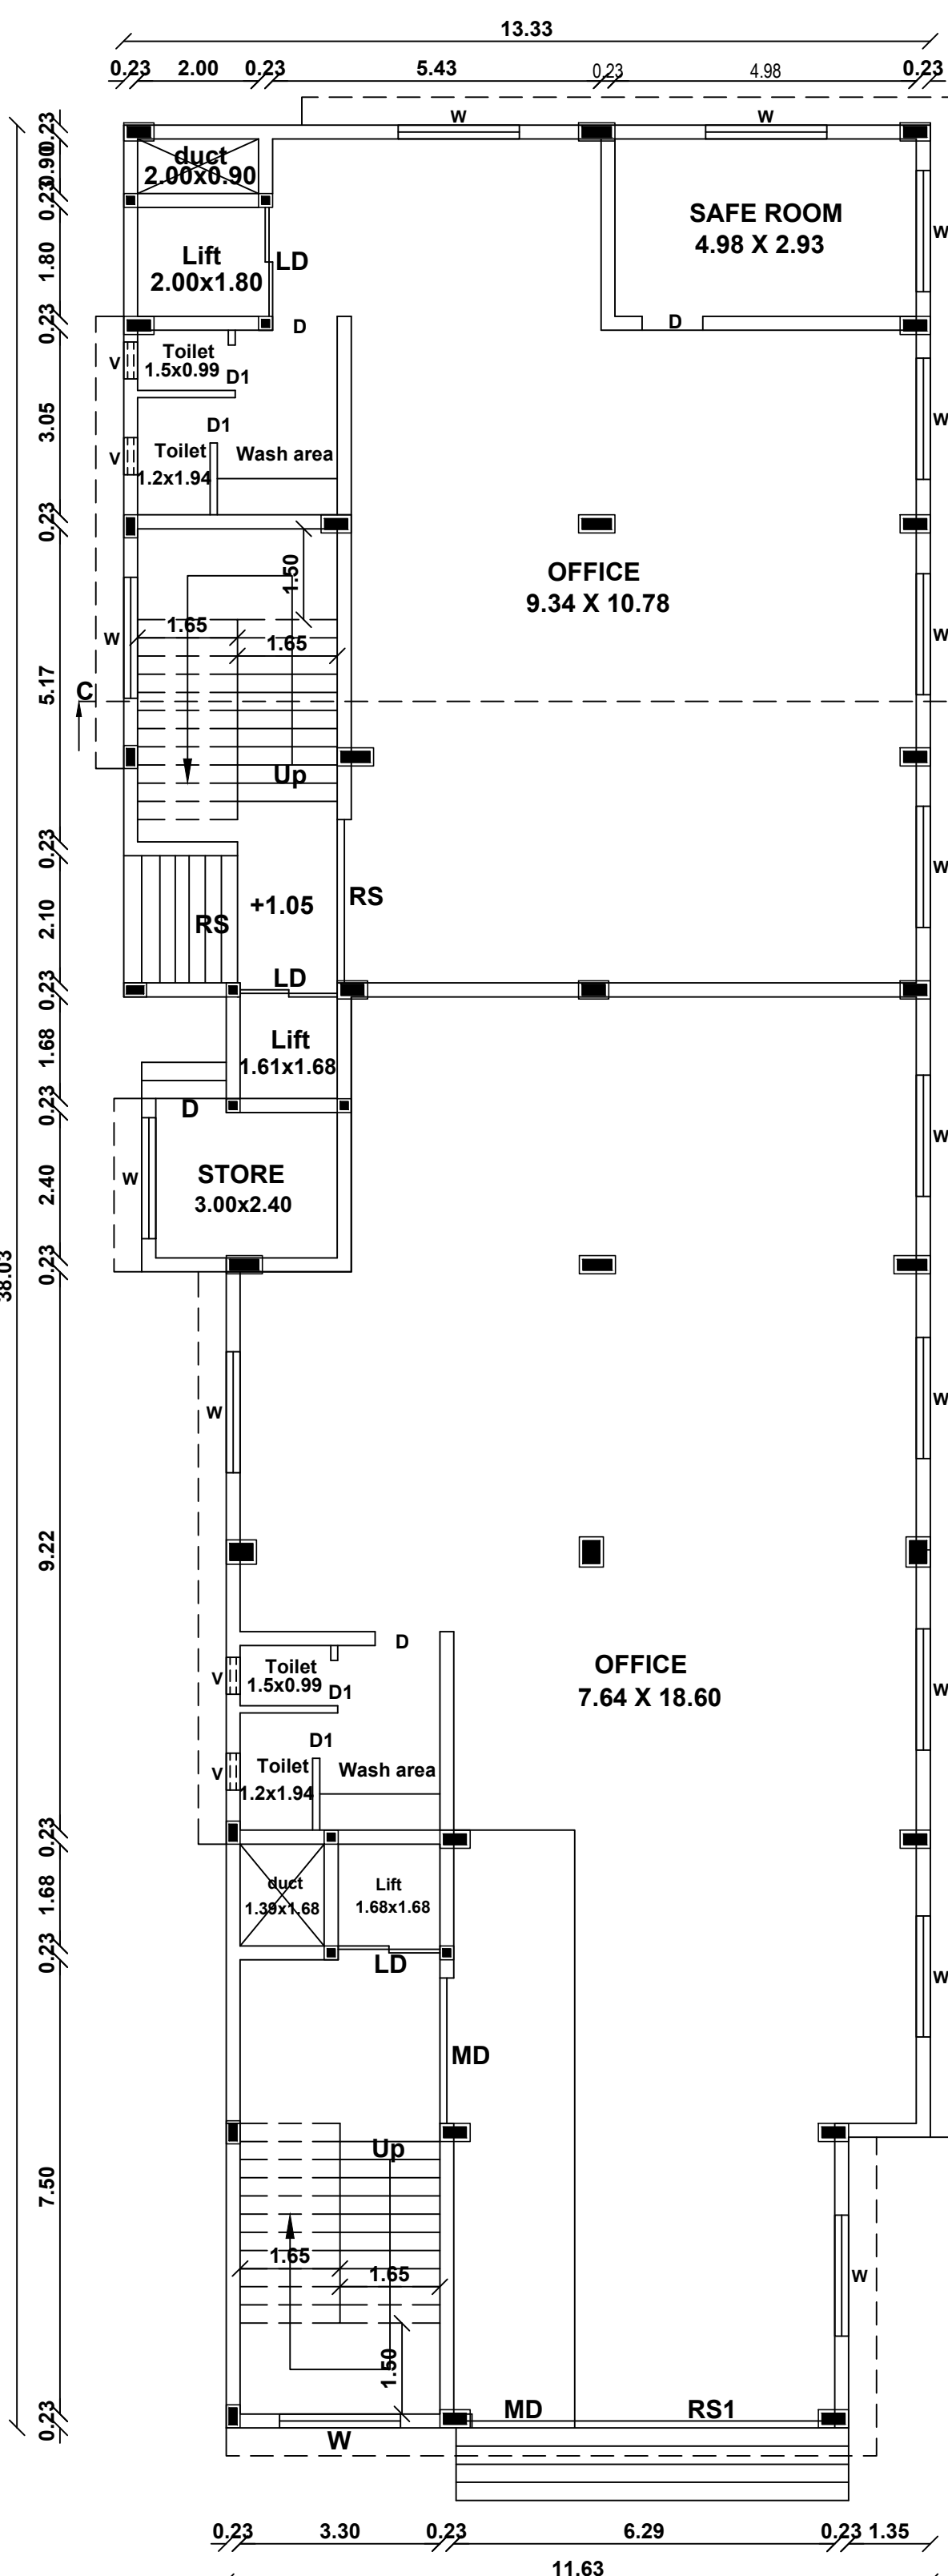


GROUND FLOOR PLAN

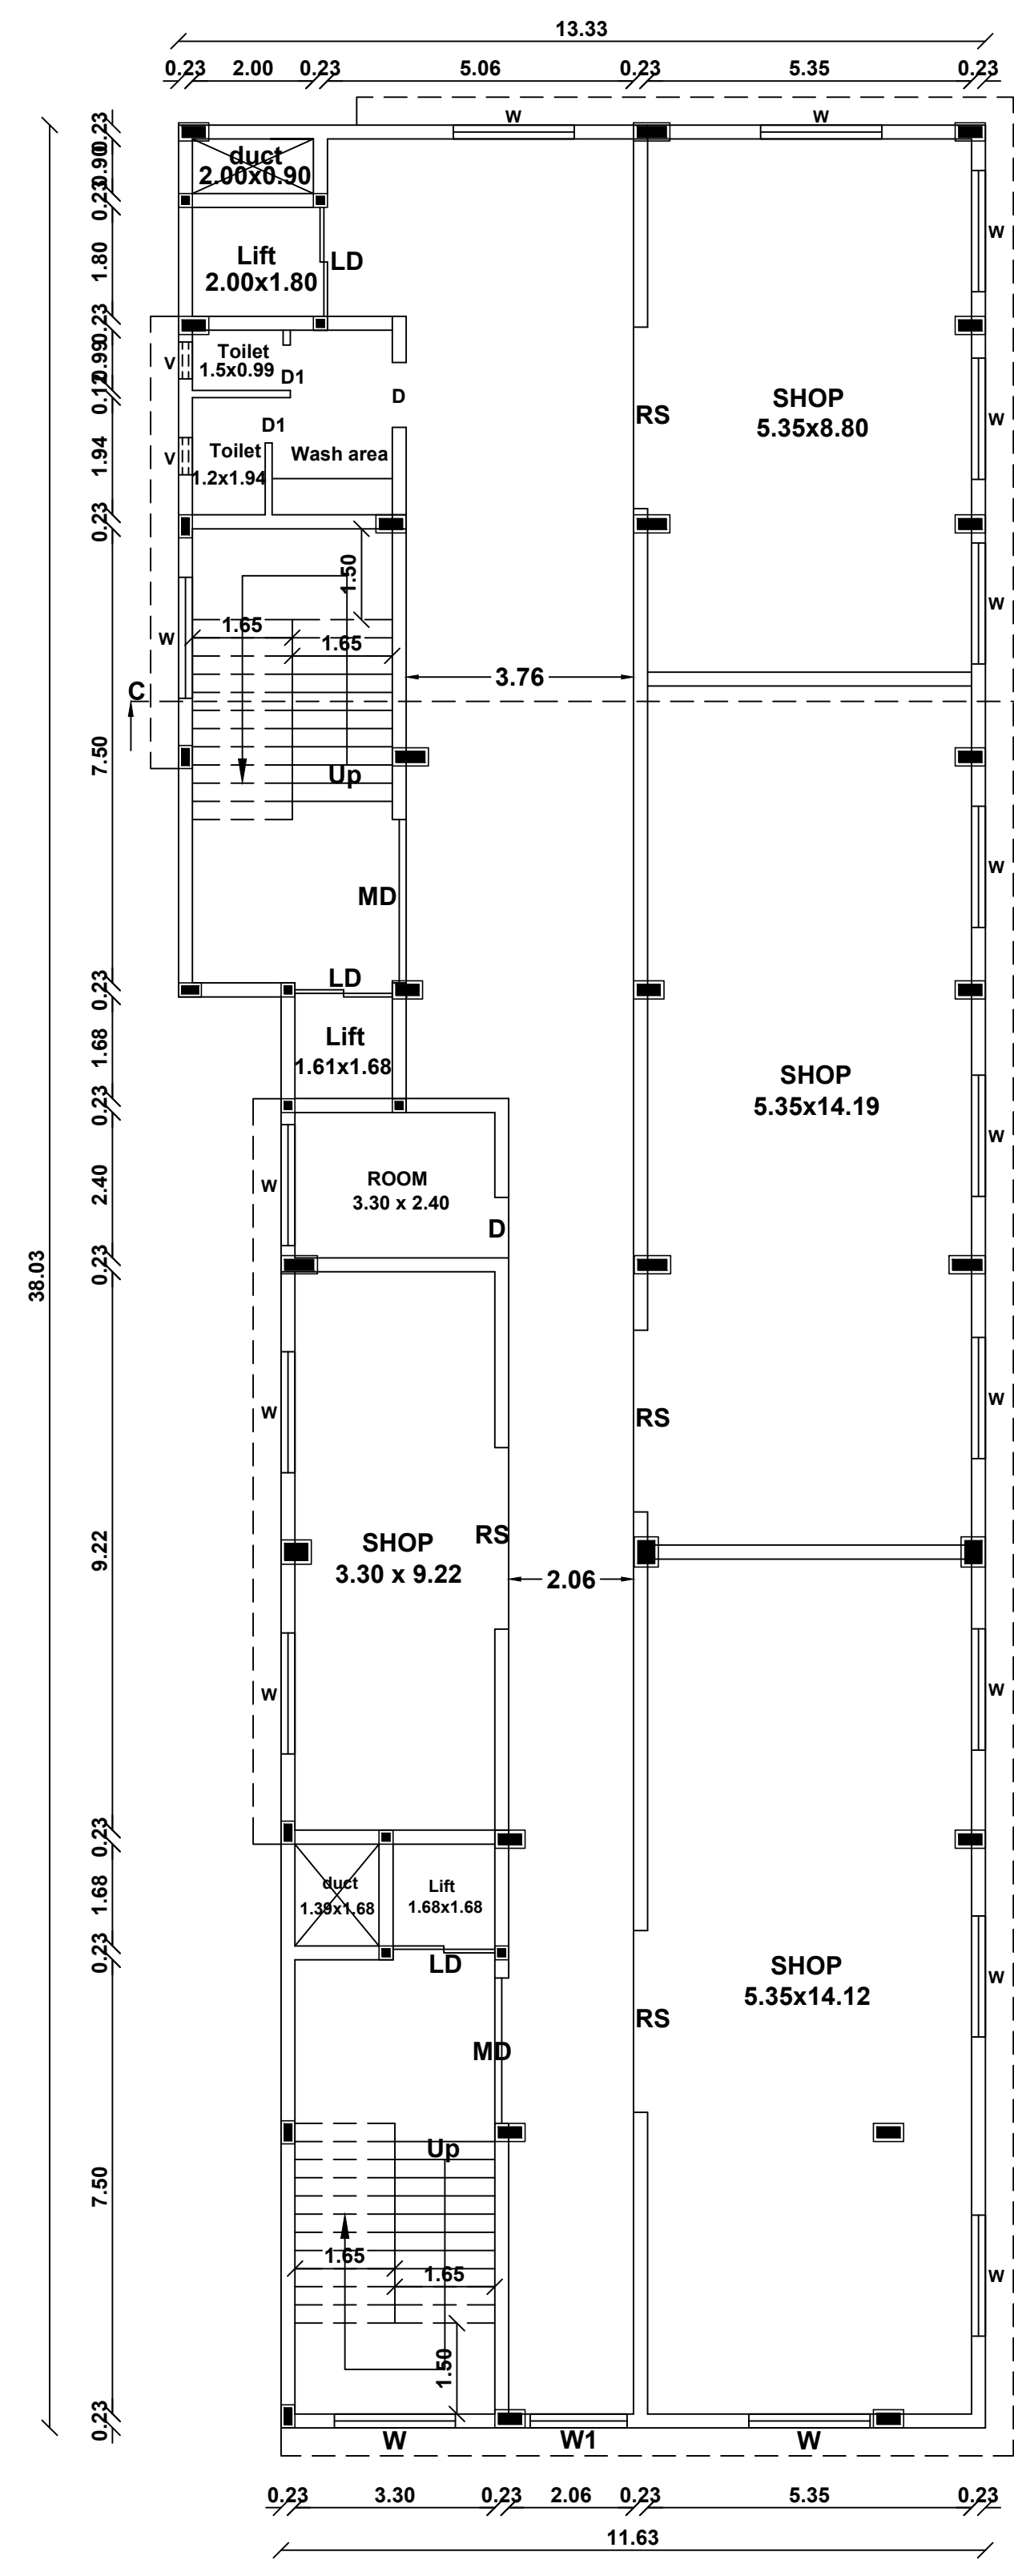


FIRST FLOOR PLAN

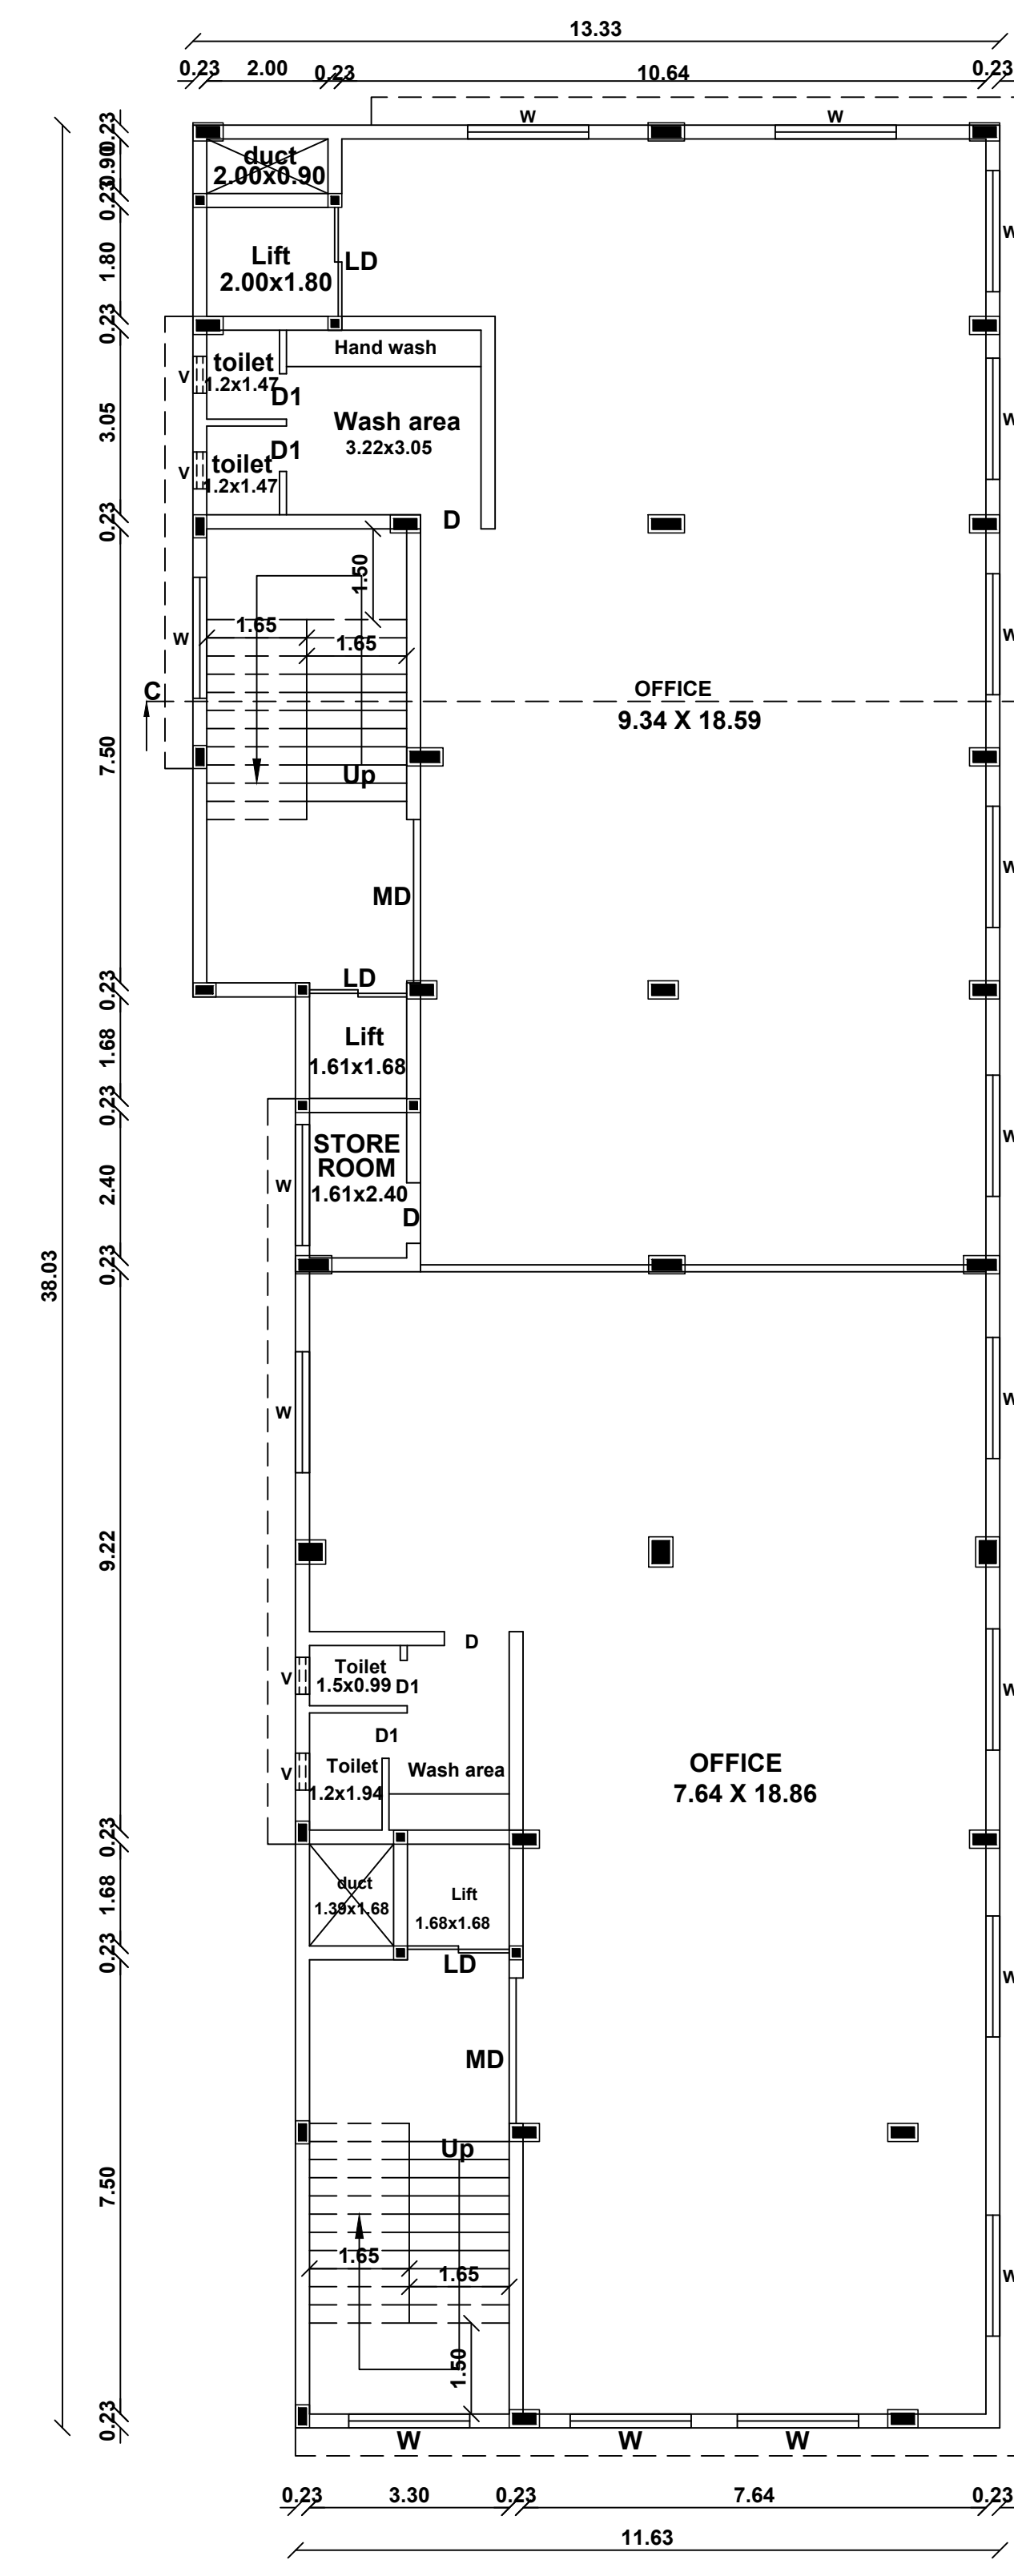

SECOND FLOOR PLAN

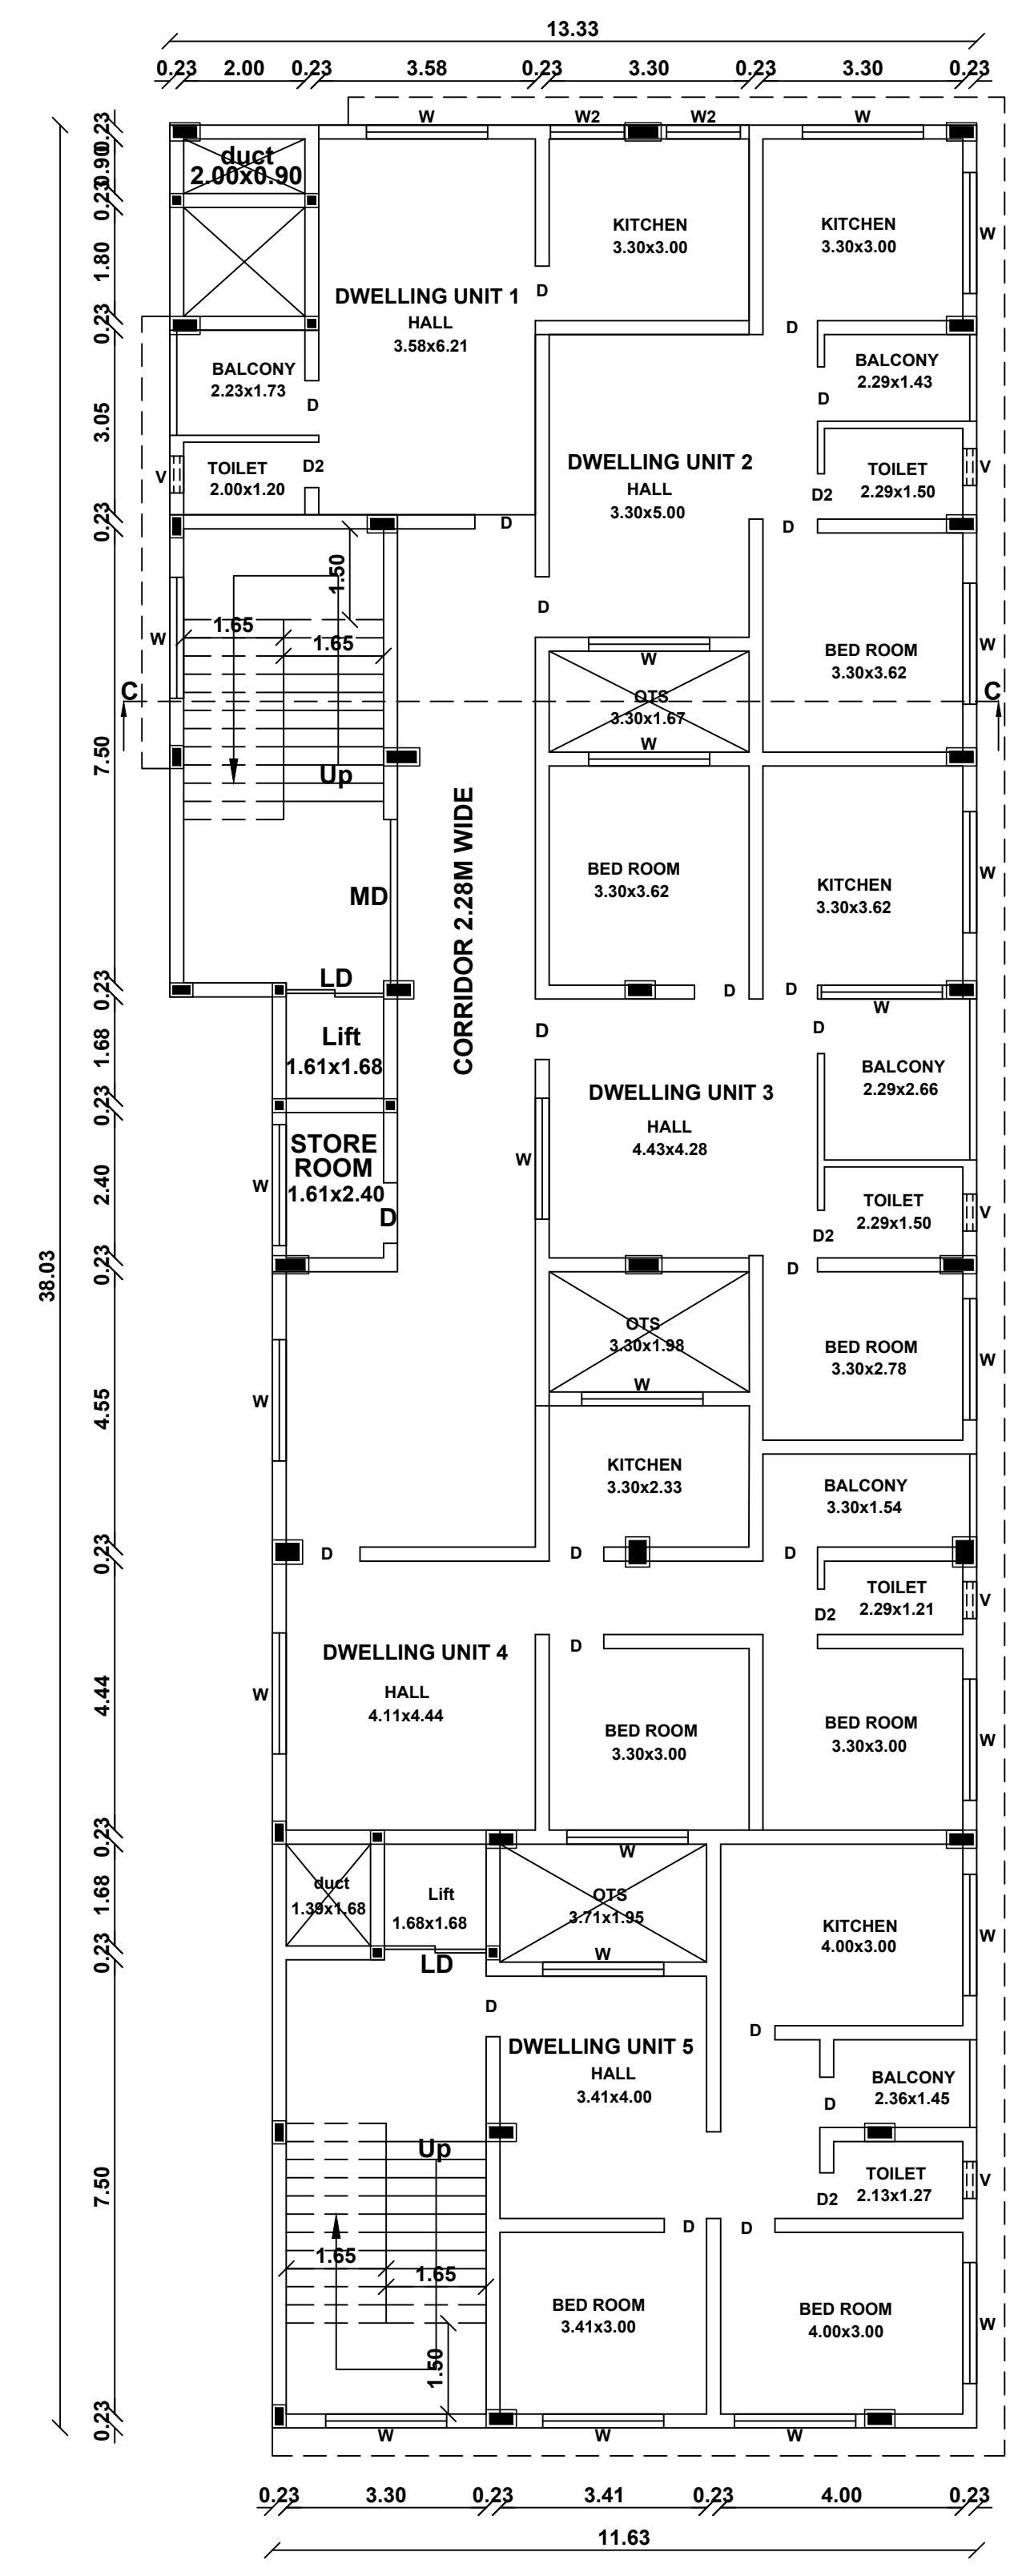

THIRD FLOOR PLAN

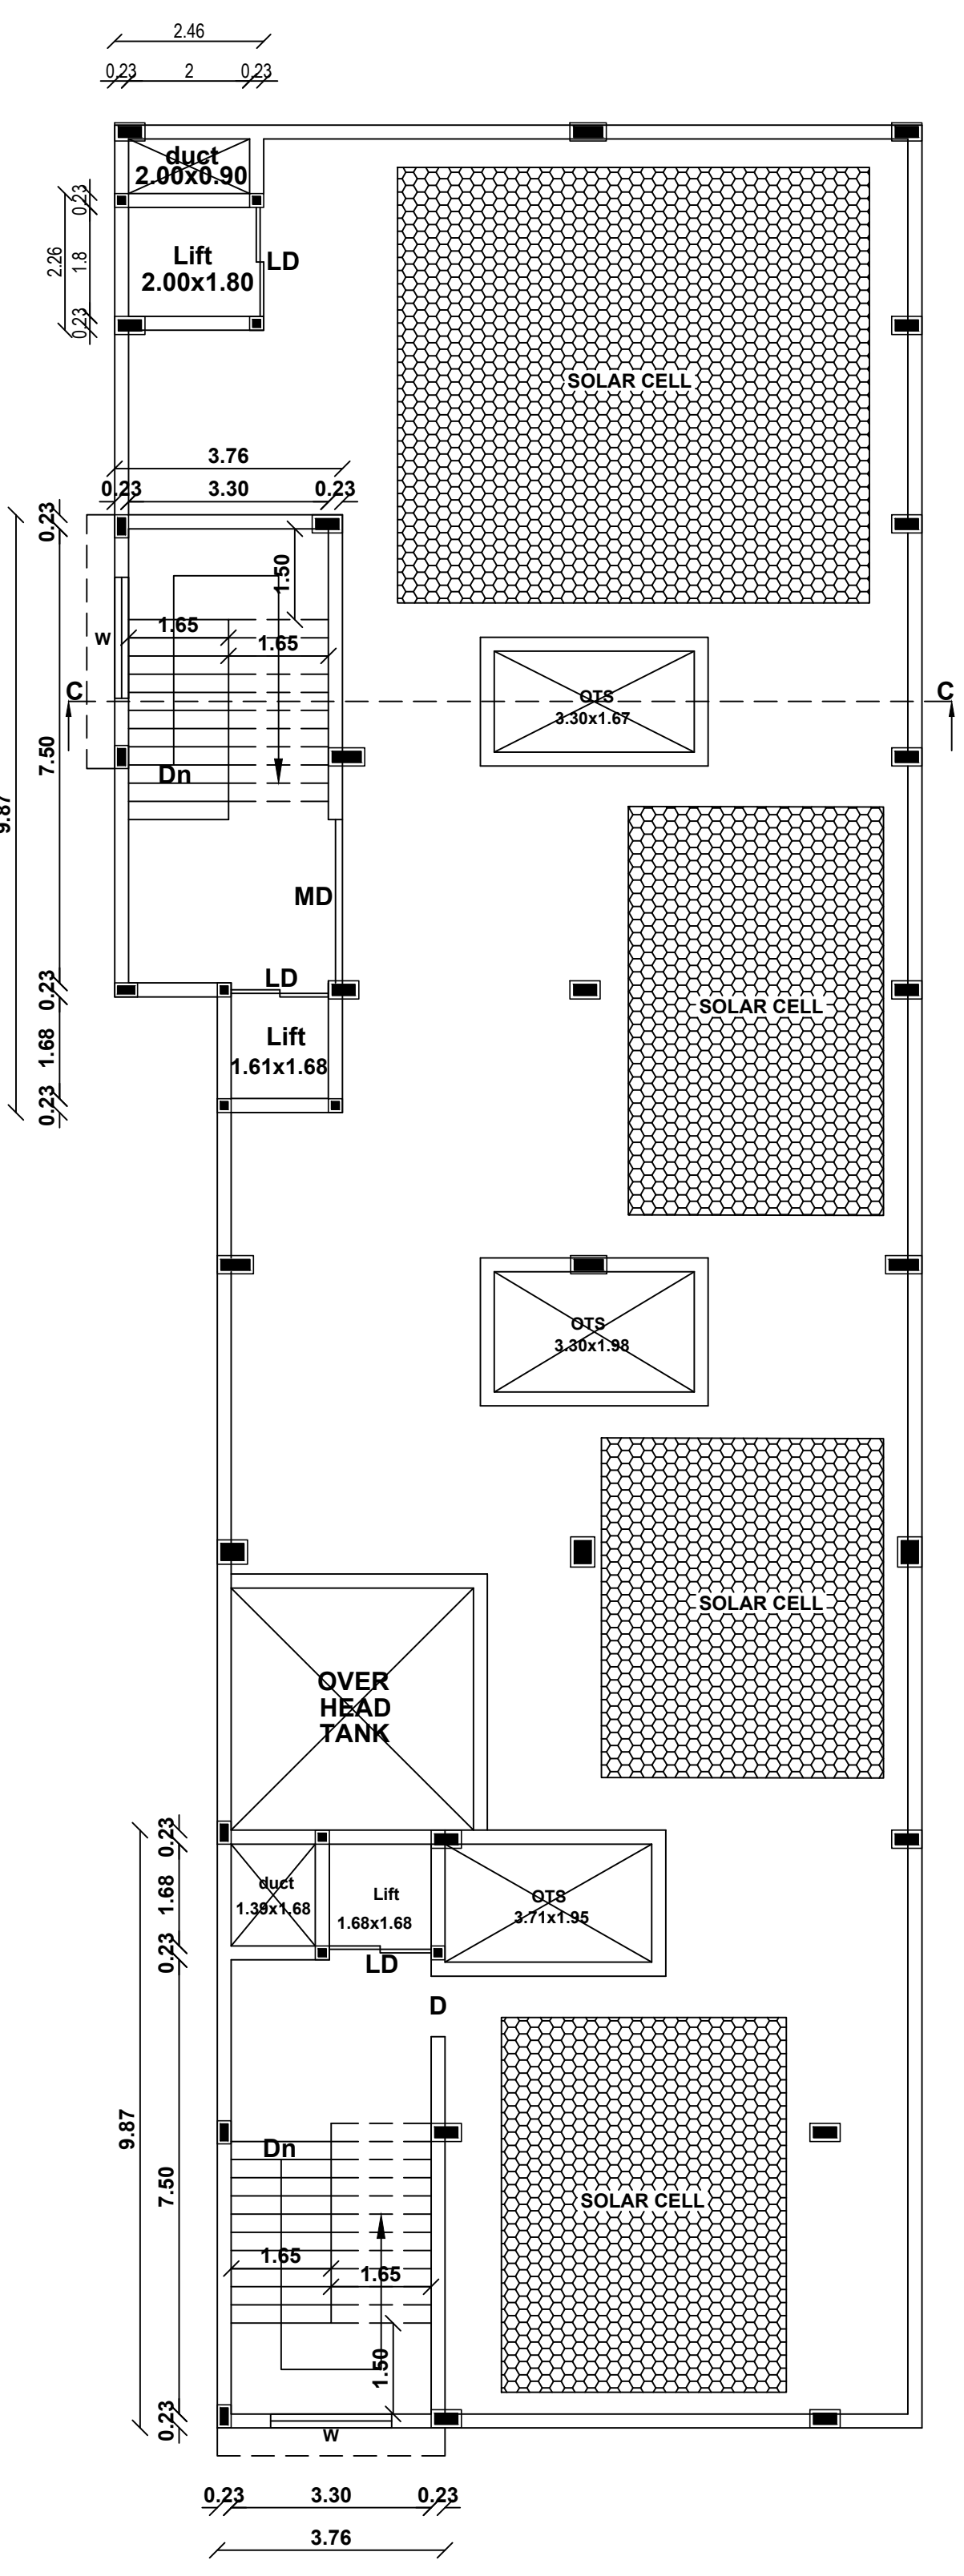

TERRACE FLOOR PLAN

Eight ways to know a piece of land before you pay for it.

This report covers one part of the picture. These cover the rest, drawn from the same government records, for any property in Tamil Nadu.

LandLens One

Ask anything about a property and get an answer grounded in live government records, with the sources shown.

[/landlens/one](#)



Verify My Land

Every record check run on one property and returned as a single report.

[/landlens/verify-my-land](#)



Legal Opinion

An advocate's written opinion on the title, built on the records we pull for it.

[/landlens](#)



One Map

Every layer on one map: the parcel, its boundary, zoning, water bodies and what sits around it.

[/landlens/one/map](#)



PriceMap

What land actually changed hands for around this plot, taken from the registered deeds.

[/landlens/pricemap](#)



Build Scope

What you are allowed to build here: floor space, height, coverage and setbacks.

[/landlens/build-scope](#)



Property Tracker

Watch a property and hear about it when something new is registered against it.

[/landlens/property-tracker](#)



Deal Room

Run the transaction in one place: documents, stamping, signatures and the parties.

[/landlens/deal-room](#)



Twenty-four checks you can run yourself, at no cost.

Records and verification

The registers themselves, read for you.

Encumbrance Certificate

Patta and Chitta

Field Measurement Sketch

EC Analyzer

Bank charge check

Court case search

Seller background check

Approval check by survey

Zoning and land use

What the plan says can happen on this land.

Land use zone finder

CMDA land use check

Coastal regulation zone

Master plan check

Water bodies finder

Airport height clearance

Value and duty

What it is worth and what it costs to register.

Guideline value by street

Guideline value by survey

Stamp duty and registration fees

Capital gains

Floor space index

Area unit converter

Registers and directories

Who holds it, and which office keeps the record.

Find your registering office

Temple property check

Waqf property check

RERA register



Every free tool
/tools



Services we run
for you
/services



The LandLens
suite
/landlens/one



Every claim in this document traces back to a government record.

Legal opinions, due diligence and title verification

Building plan, layout and sub-division approvals

Completion and occupancy certificates, regularisation

Escrow, negotiation and NRI property management

Land survey, soil testing, architecture and construction

Verified RealEstate
3/350/2 Mettukuppam,
OMR Thoraipakkam,
Chennai 600 097, India
hello@verified.realestate
+91 9996 12 9996

Prepared from the registers named on the page each finding sits on. Where a register could not be read, this document says so in its place rather than leaving the gap to be read as a clean result.

