

PP

APPROVAL RECORD

Planning Permission

Salem

Salem district, Tamil Nadu

APPROVAL TYPE

Building Plan

ISSUING AUTHORITY


DTCP

The approval as the planning authority issued it, reproduced in full behind this page.


An approval speaks to what was sanctioned, not to what was built. Completion is a separate record.

PLAN SHOWING THE PROPOSED CONSTRUCTION OF GI SHEET ROOF IN GODOWN BUILDING IN OLD WARD-I, BLOCK-16, T.S.NO- 1/4A, 4B,4C, IN NEW WARD -Z, BLOCK-16, T.S.NO-53,54,55, IN ERUMAPALAYAM VILLAGE, SALEM SOUTH TALUK, SALEM DISTRICT.(SALEM LOCAL PLANNING AREA)


NAME OF THE APPLICANT :- 1. Mr.J.VASANTH KUMAR CHOPRA S/o Mr.JAWAHARLALJI.

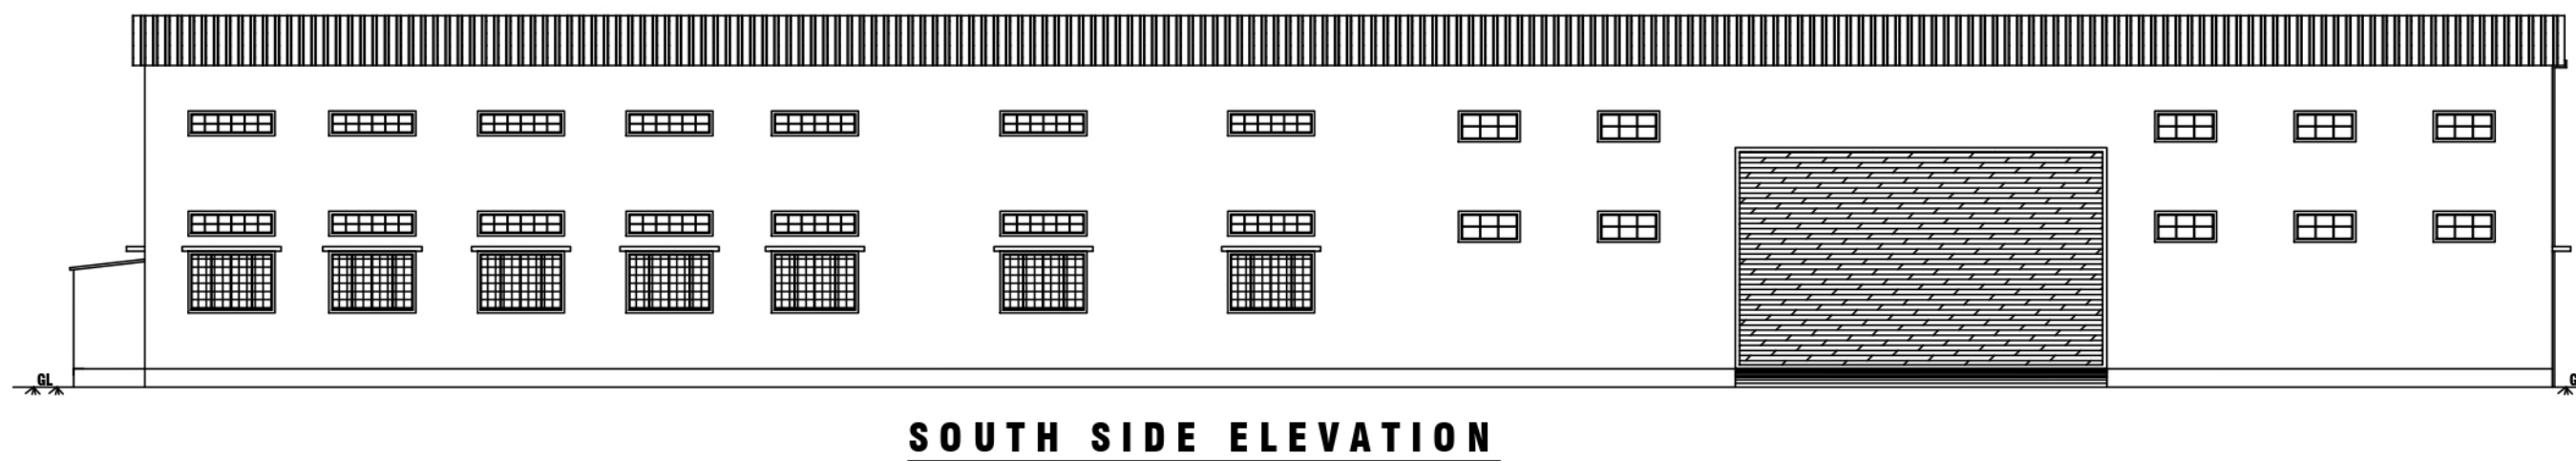


SOUTH SIDE ELEVATION

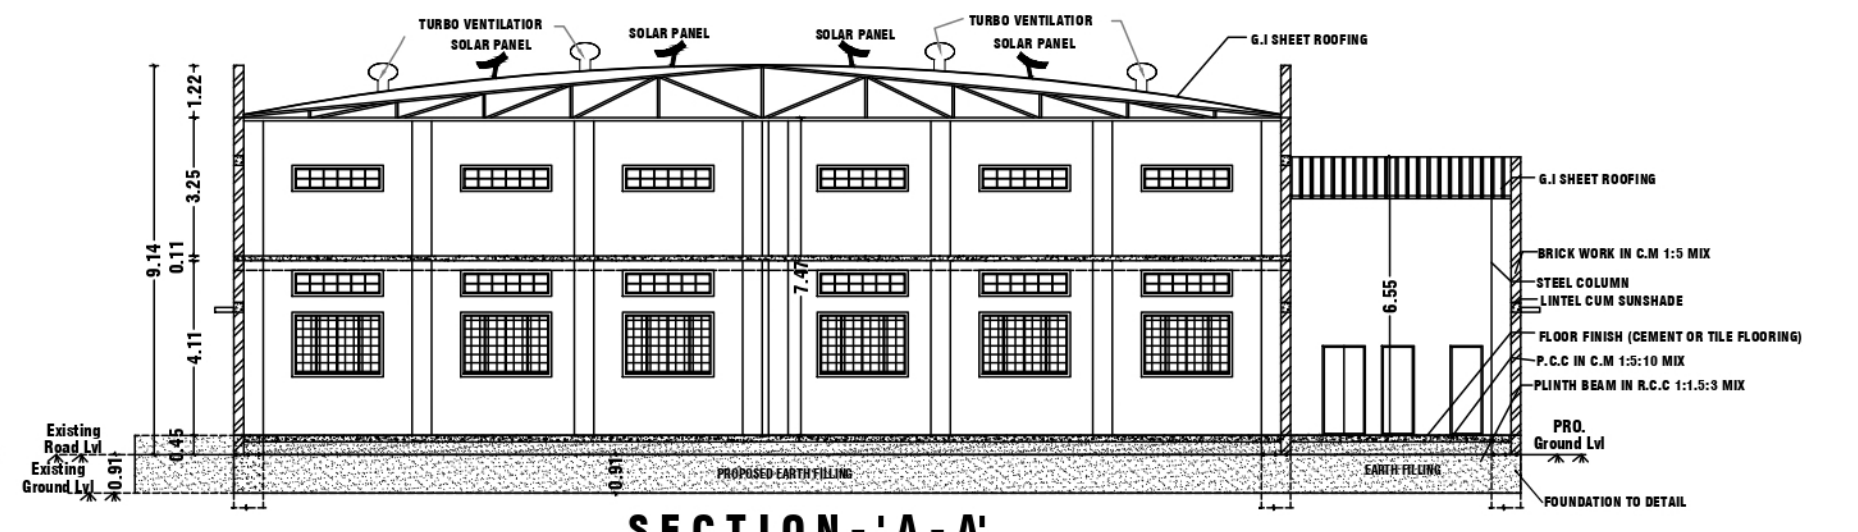


SECTION - 'A-A'

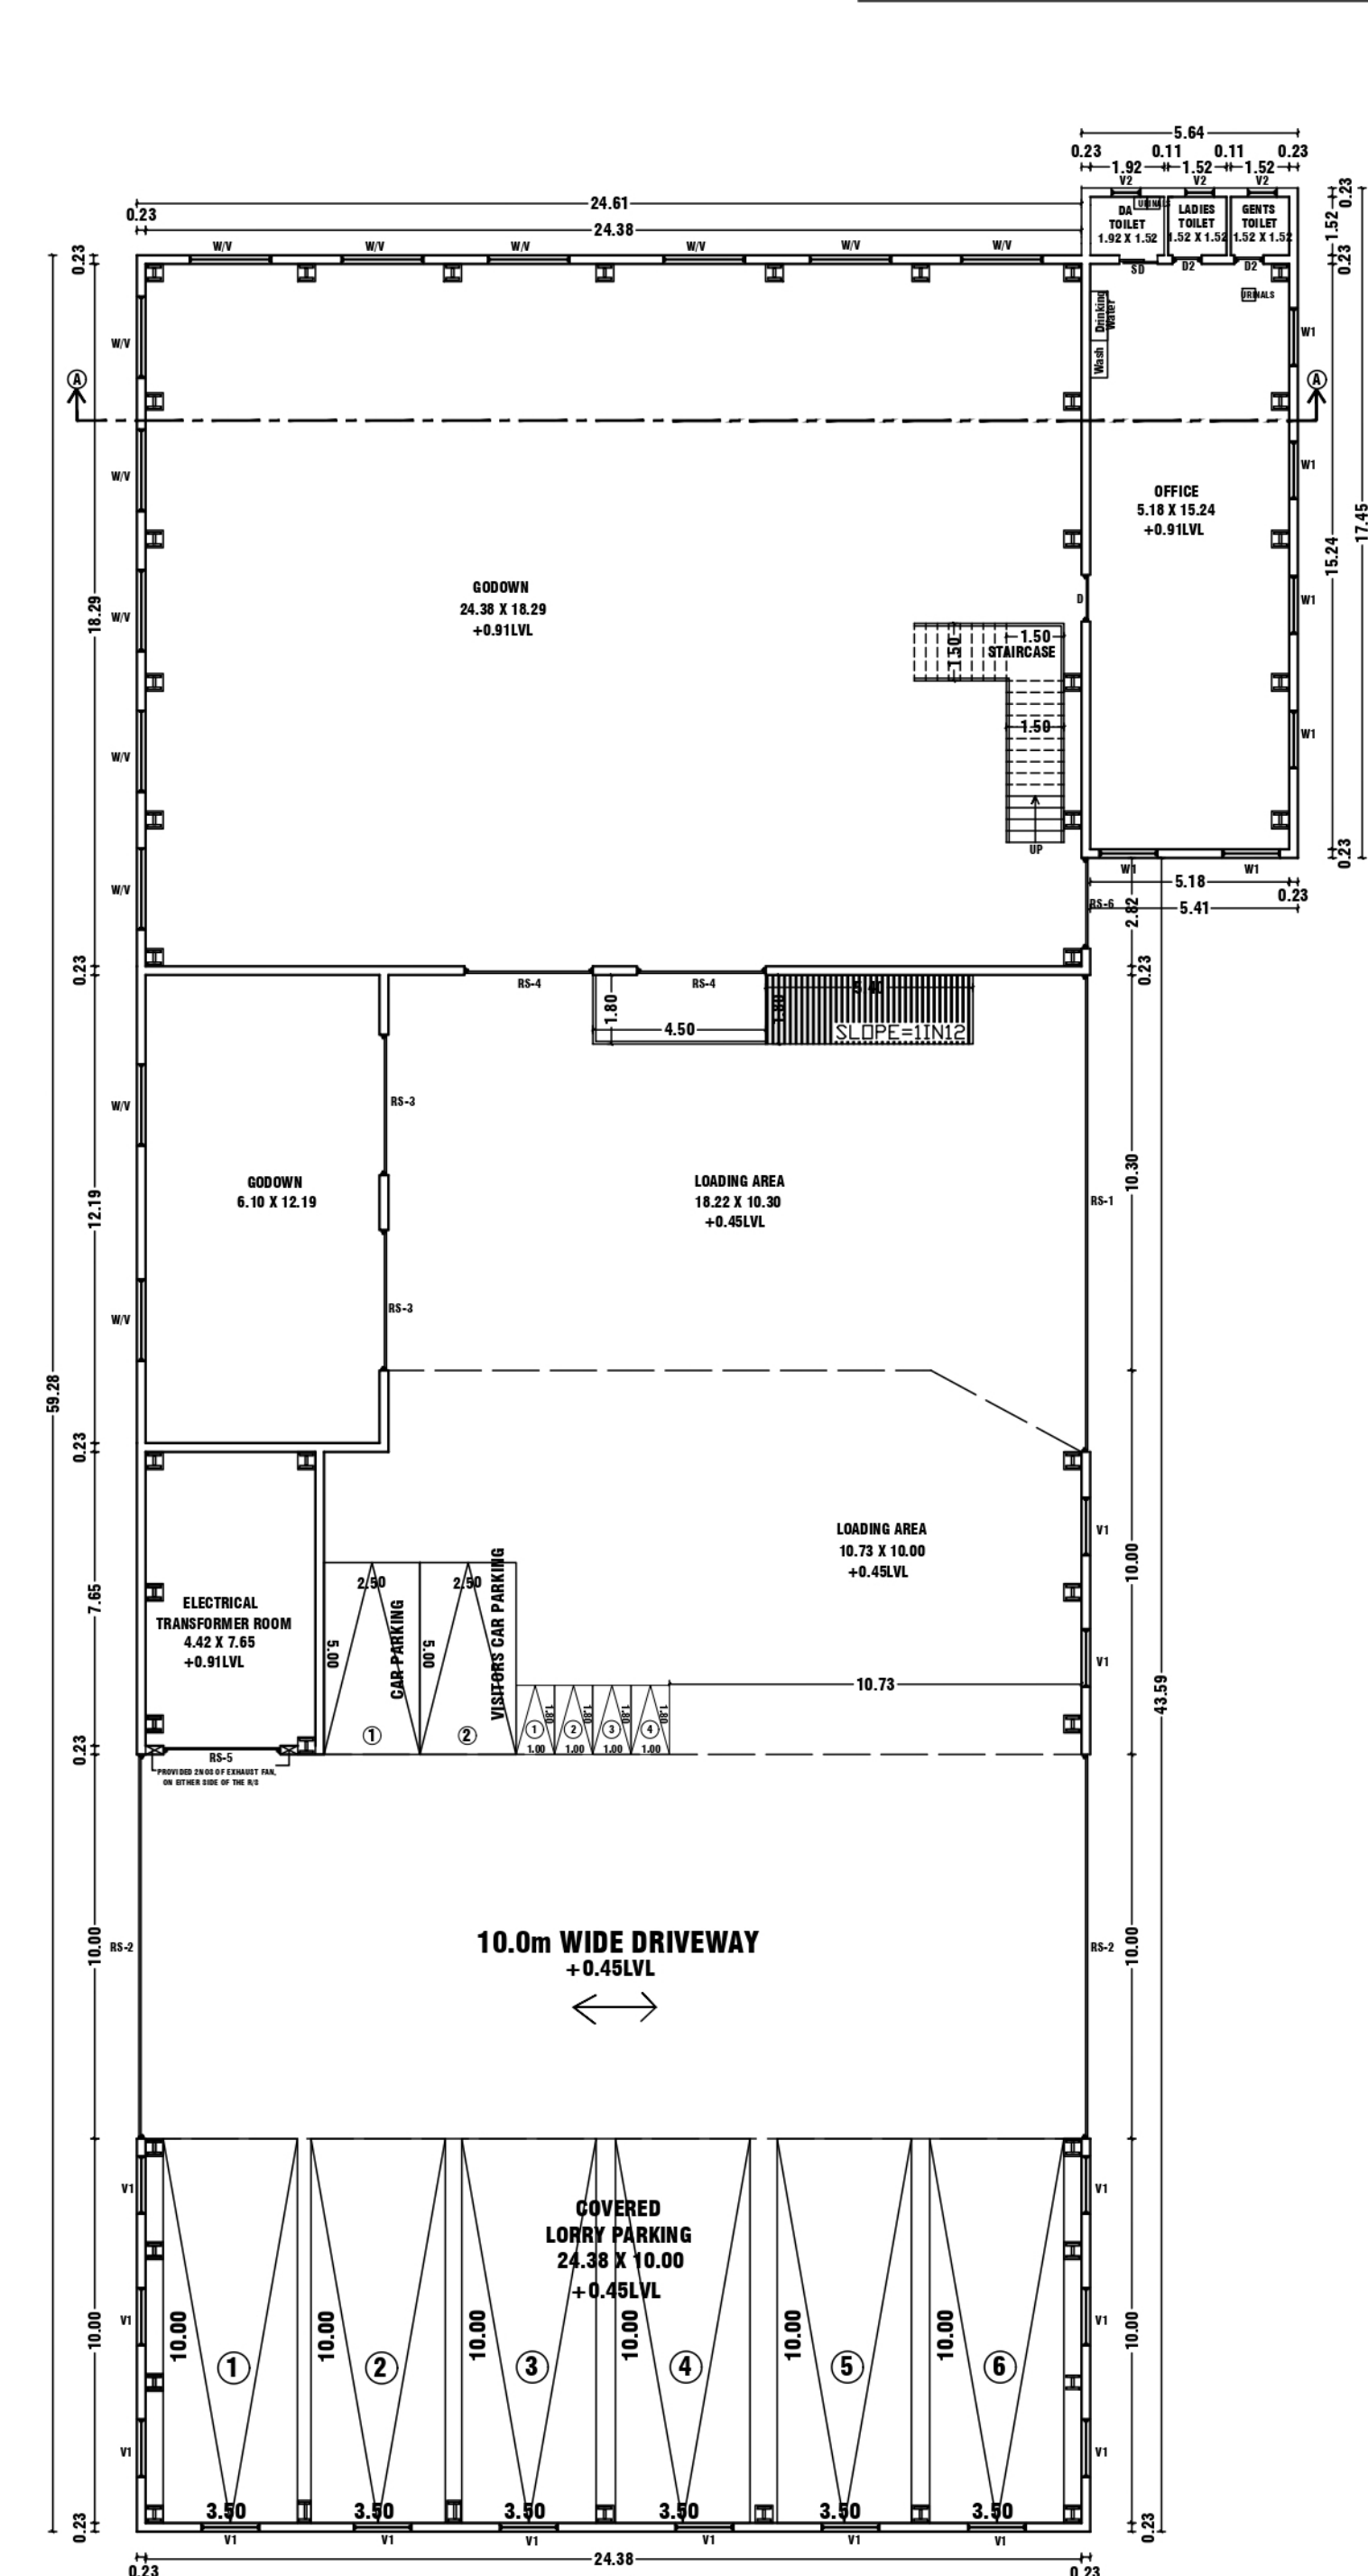


PROPOSED GROUND FLOOR PLAN

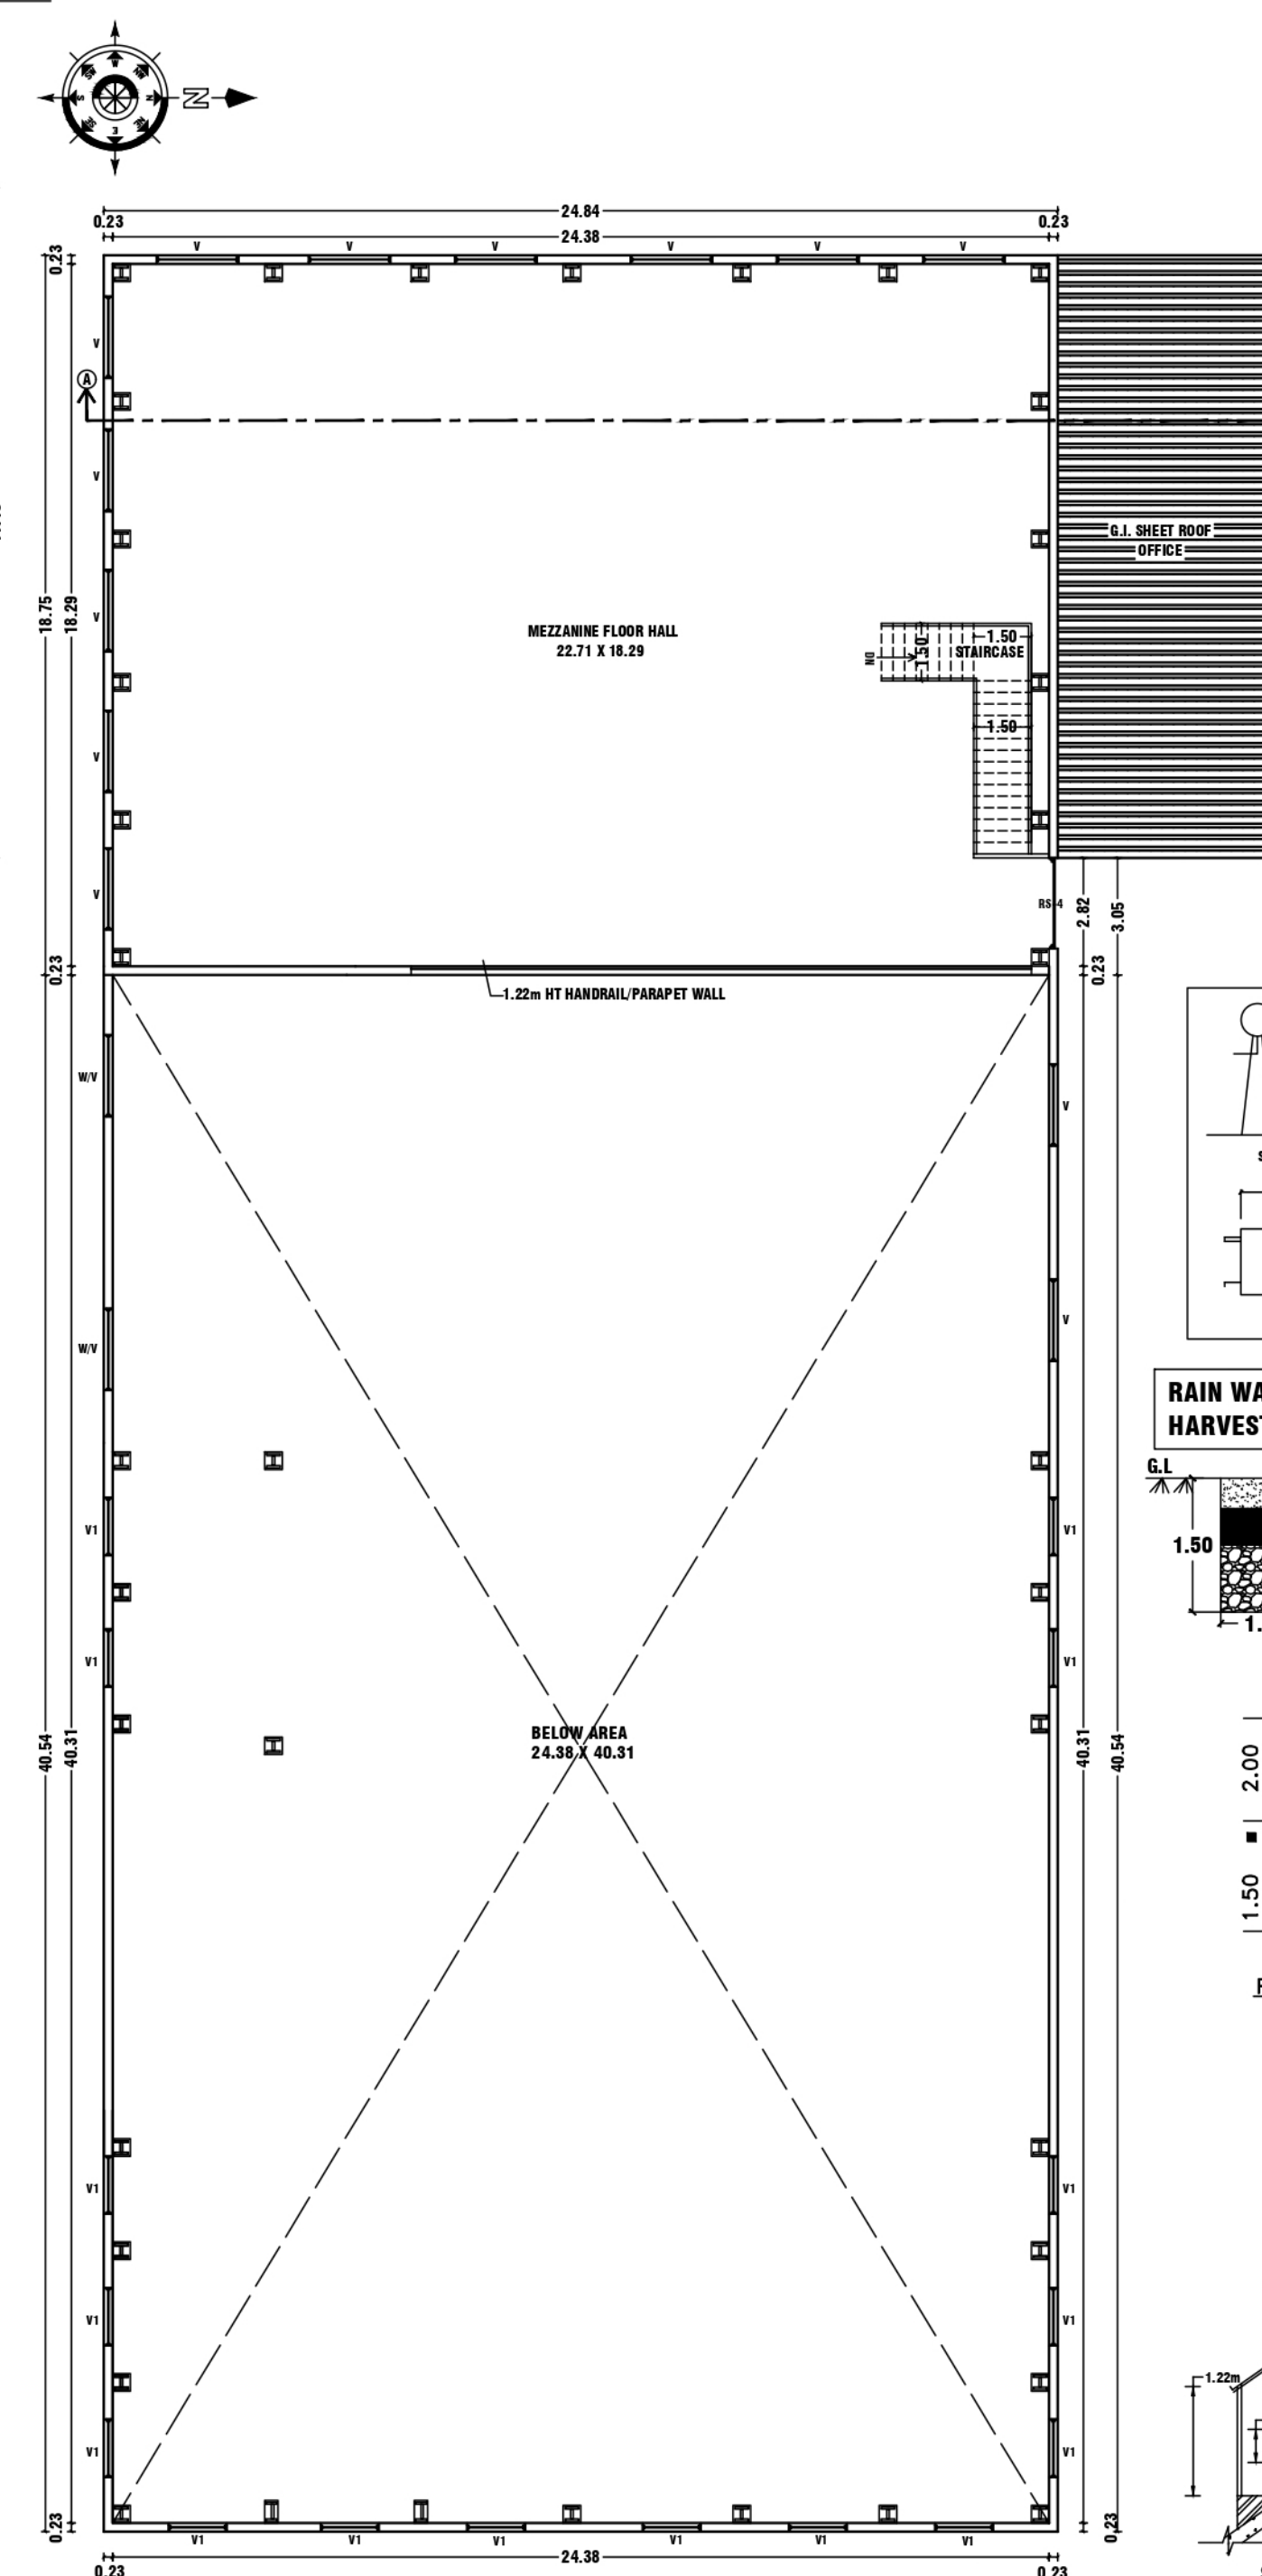


PROPOSED MEZZANINE FLOOR PLAN

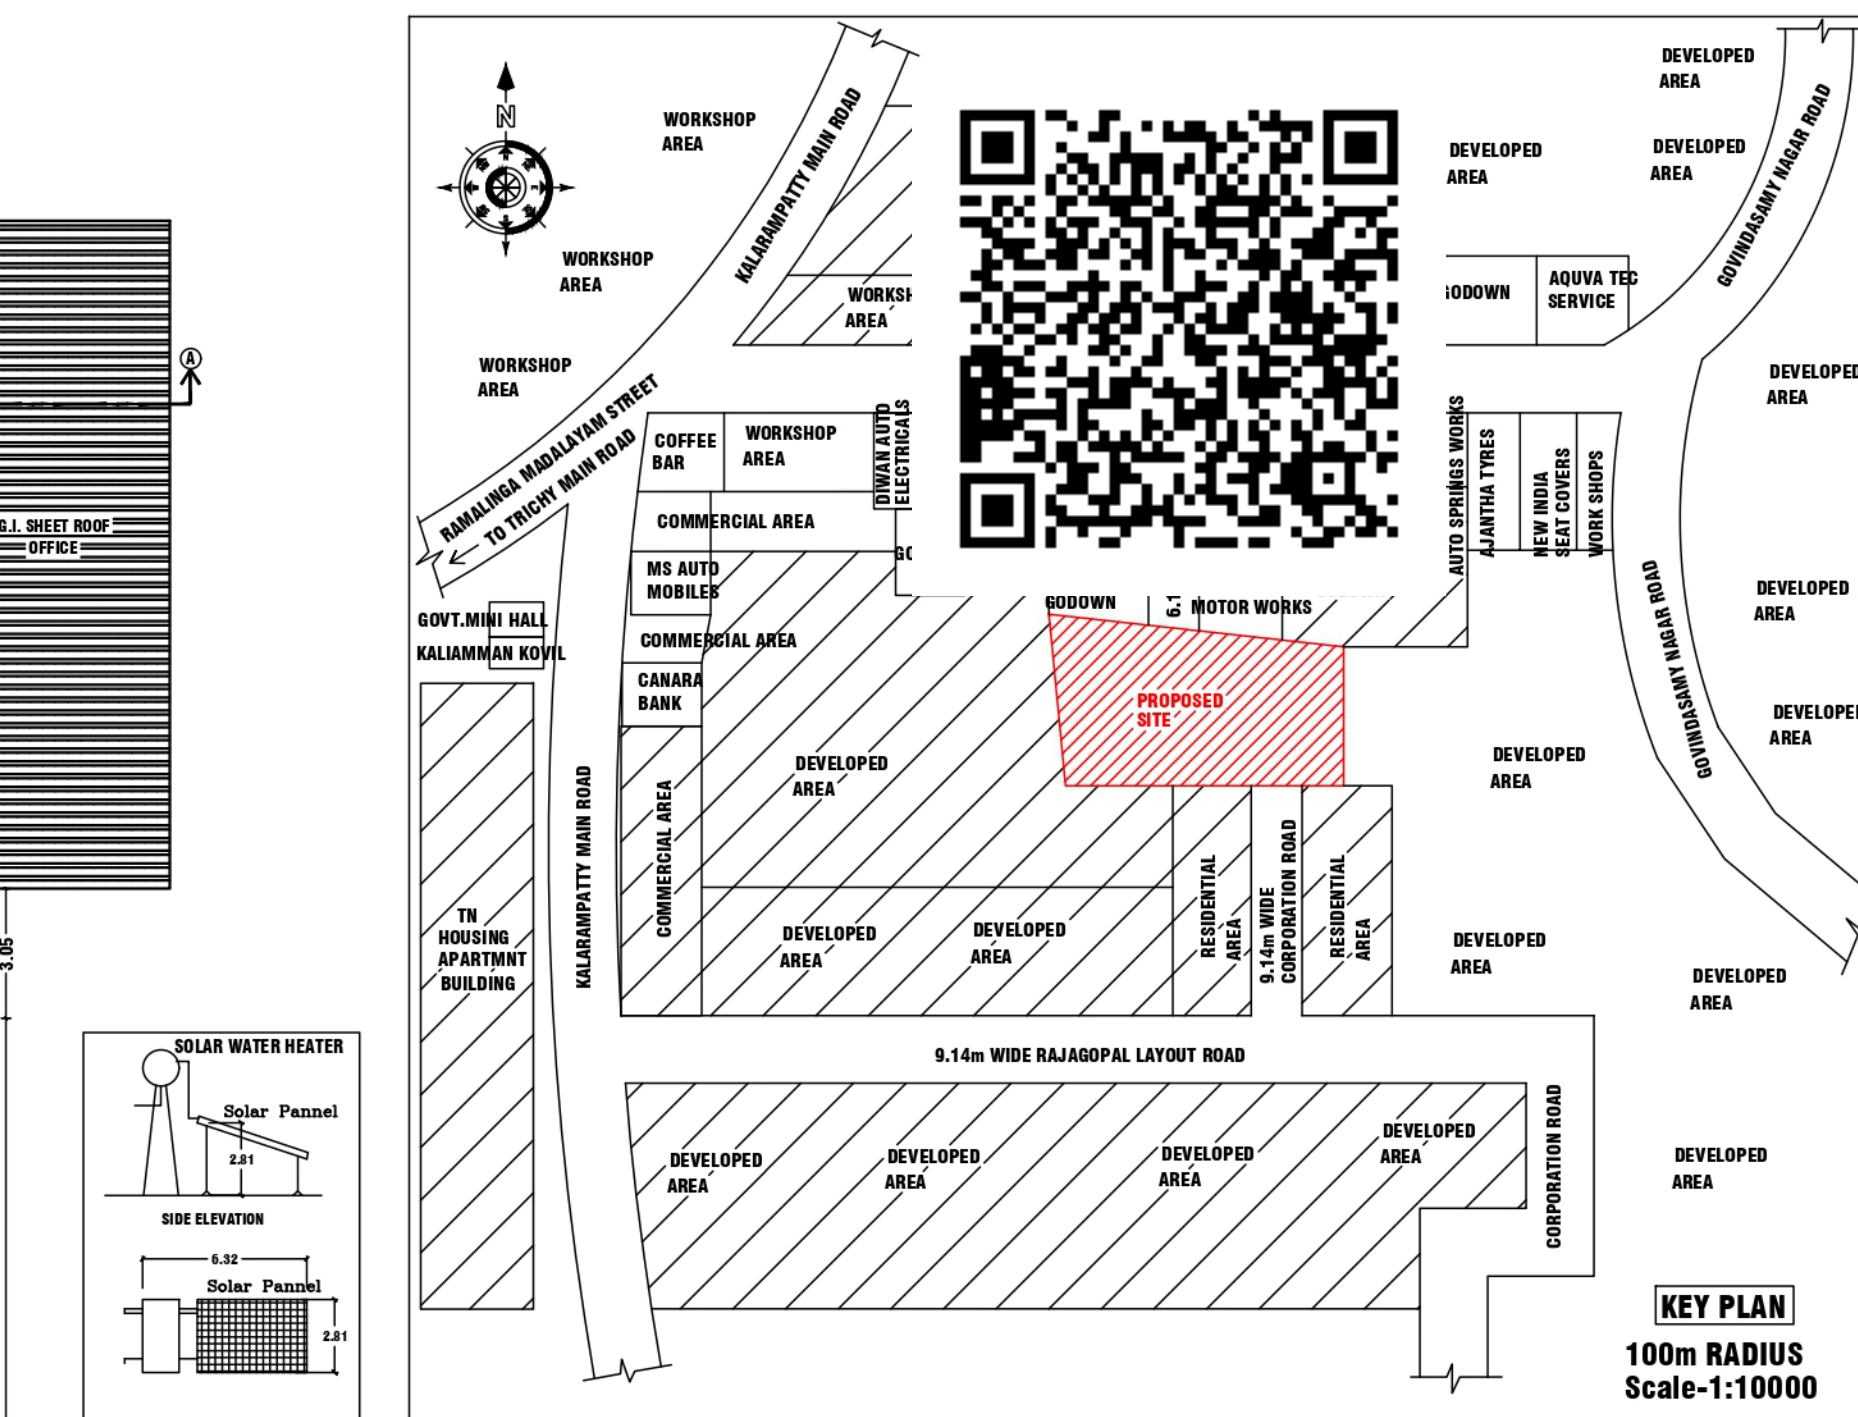


KEY PLAN
100m RADIUS
Scale-1:10000

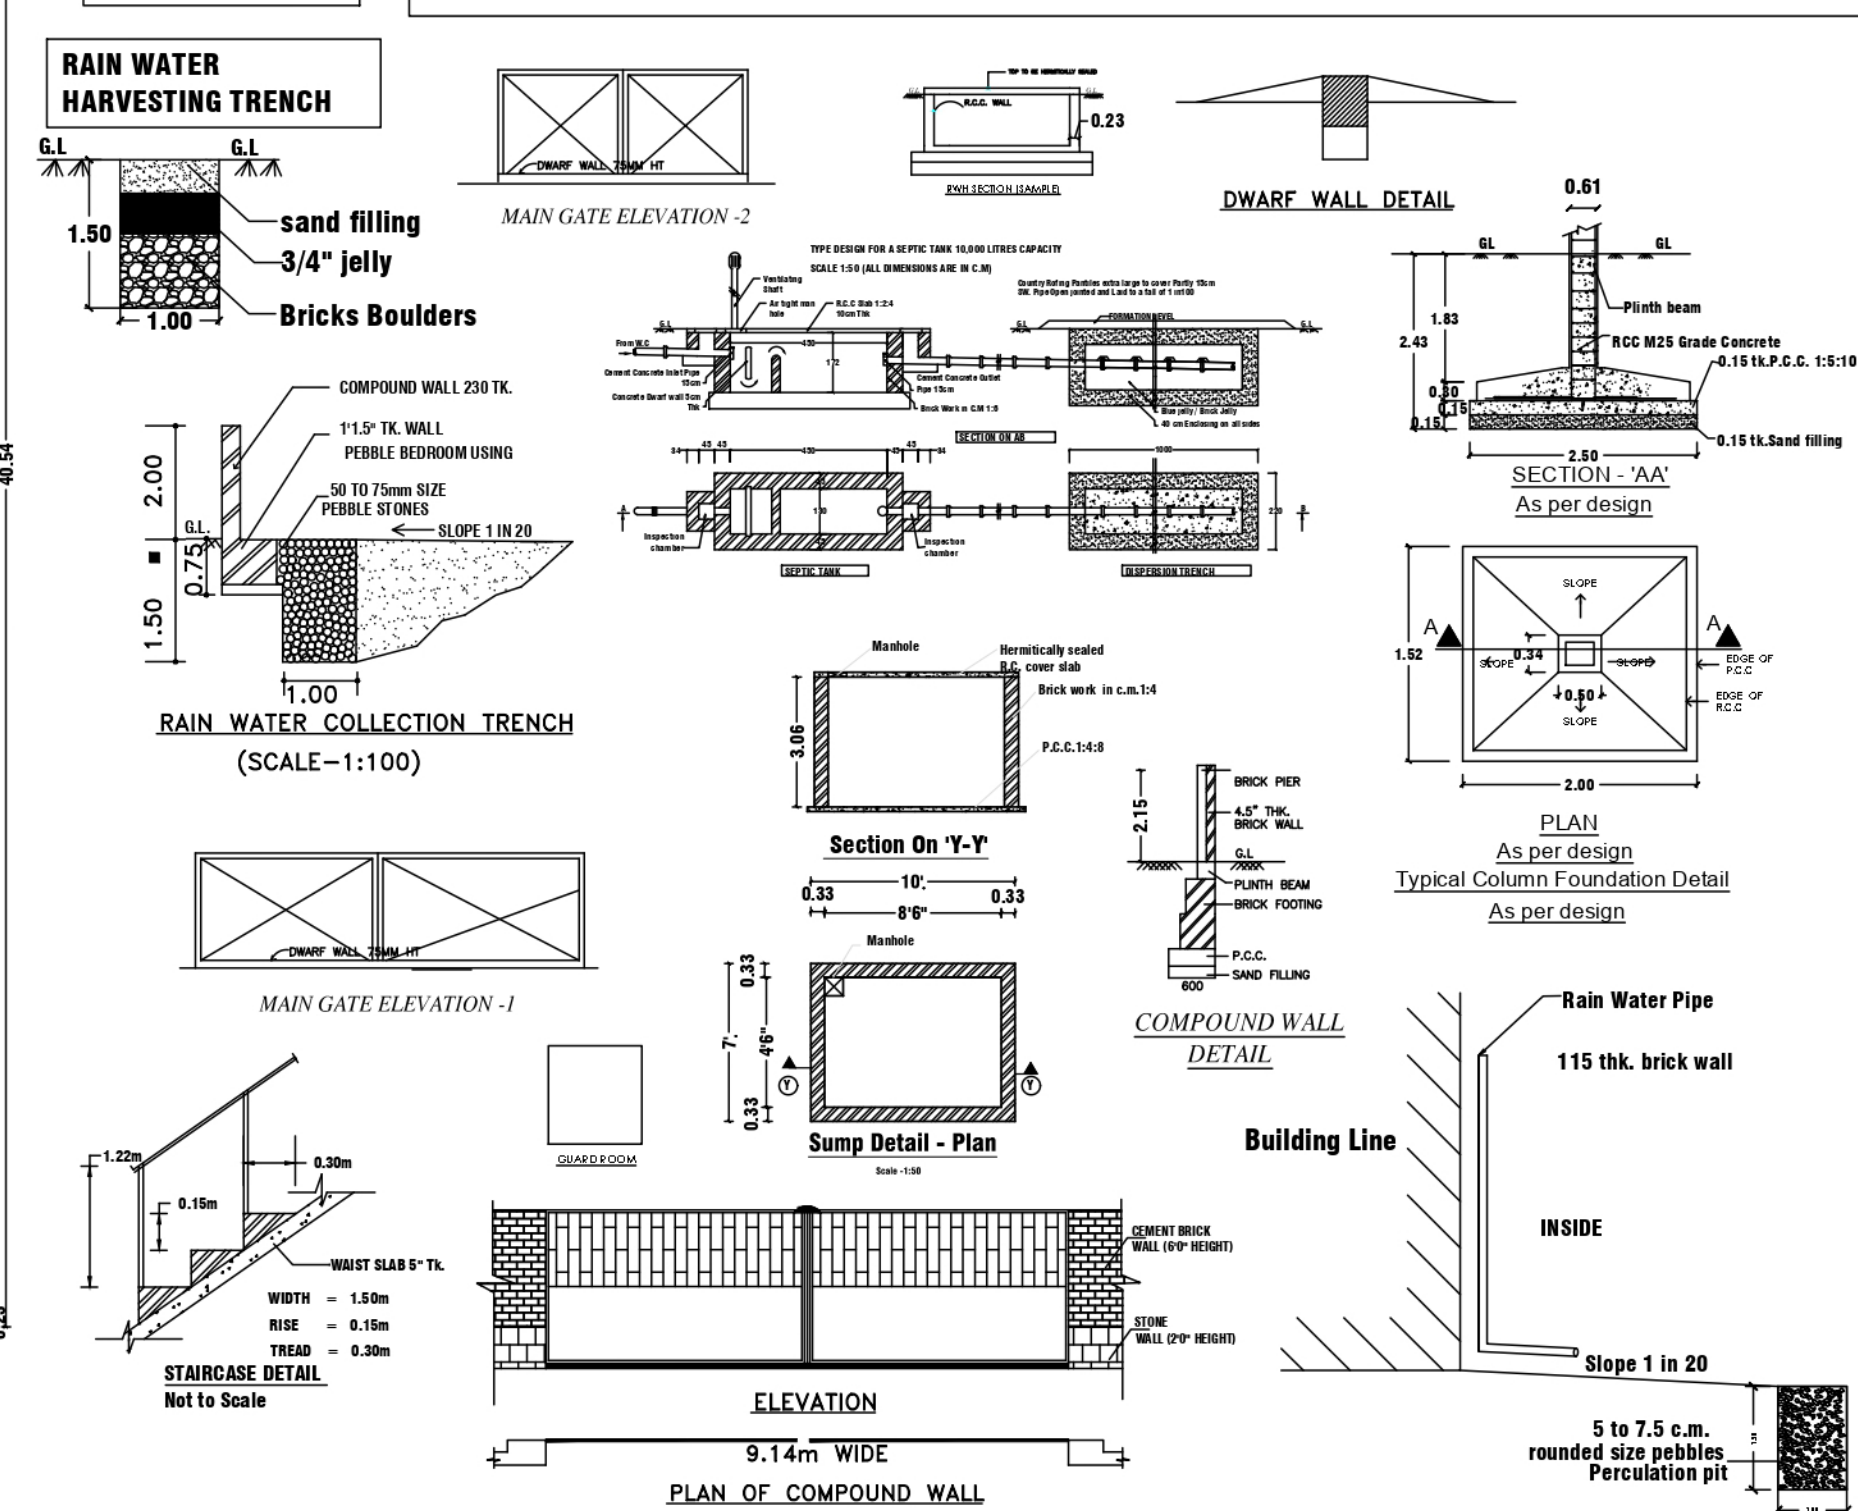

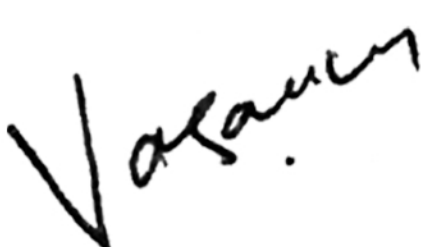AREA DETAILS :-			
PARTICULARS		SQ.MT	
AREA OF THE SITE (AS PER DEED) - 23923.00 SQ.FT.		2222.44	
AREA OF THE SITE (AS PER PATTA)		2275.00	
AREA OF THE SITE (AS PER SUPER IMPOSED PLOT AREA)		2222.44	
FLOOR NAME:-	TOTAL BUILT UP AREA	FSI AREA	NON FSI AREA
GROUND FLOOR AREA	1567.47	1567.47	-
MEZZANINE FLOOR AREA	434.69	434.69	-
TOTAL	2002.16	2002.16	-
TOTAL BUILT UP AREA		2002.16	
AREA OF THE VACANT SITE		654.97	
FLOOR SPACE INDEX (FSI) = $\frac{2002.16}{2222.44} = 0.901$			
PLOT COVERAGE (PC) = $\frac{1567.47}{2222.44} \times 100 = 70.52\%$			
JOINERY DETAILS		Ramp Of Width : 7.32 X 1.80 Required Lorry Parking stalls : 06 Nos Provided Lorry Parking stalls : 06 Nos X 3.50 X 10.00 Required Car Parking stalls : 01 Nos X 2.50 X 5.00 Provided Car Parking stalls : 01 Nos X 2.50 X 5.00 + 01 Nos X 2.50 X 5.00 (visitors parking)	
R/SHUTTER (RS1) = 12.42 X 5.45 R/SHUTTER (RS2) = 9.14 X 5.45 R/SHUTTER (RS3) = 3.66 X 3.05 R/SHUTTER (RS4) = 3.35 X 2.44 R/SHUTTER (RS5) = 3.05 X 2.44 R/SHUTTER (RS6) = 2.36 X 2.44 DOOR (D) = 1.22 X 2.44 DOOR (D1) = 1.00 X 2.10 DOOR (D2) = 0.76 X 2.10 S.DOOR (SD) = 1.00 X 2.10 WINDOW (W) = 2.14 X 1.83 WINDOW (W1) = 1.52 X 1.83 VENTILATOR (V) = 2.14 X 0.76 VENTILATOR (V1) = 1.52 X 0.76 VENTILATOR (V2) = 0.76 X 0.76		Required Two Wheeler Parking stalls : 4 Nos X 1.00 X 1.80 Provided Two Wheeler Parking stalls : 2 Nos X 1.00 X 1.80 + 2 Nos X 1.00 X 1.80 (visitors parking)	
AREA OF ELECTRICAL TRANSFORMER ROOM = 4.42 X 7.77 = 34.34sq.mt.			
NOTE:- 1. ALL DIMENSIONS ARE IN METER. 2. MECHANICAL VENTILATION TO BE PROVIDED WHEREVER NECESSARY 3. ALL SUNSHADE PROJECTIONS ARE LESS THEN OR EQUAL TO 0.60m		(FE) FIRE EXTINGUISHER = (FA) FIRE ALARM = TURBO VENTILATOR PROVIDED =	
FOR OFFICE USE ONLY			
SITE APPROVAL Roc No:SWP/BPA/0072225/2023 Site Boundary Shown as "A to H" and numbered as SWP/DTCP/SALEM/ Site Approval No:121/2024 PLANNING PERMISSION Roc No:SWP/BPA/0072225/2023 Planning Permission No:46/2024.			
REG.STRUCTURAL ENGINEER:-			
 Er.S.VIJAYAKUMAR,M.E.,(Strl), VIJAYSRI STRUCTURAL CONSULTANT & CIVIL ENGINEER REGISTERED STRUCTURAL ENGINEER GRADE-SLPA :12/RSE-I/19-24 D.No-5/6-1A,NINAM PATTI, ATTAYAMPATTI, RAJAPALAYAM (PO), SALEM (Dt)-637 501. CELL -9965399021.			
APPLICANT:-		REGISTERED ENGINEER:-	
		 Er.K.K.KISHORE @ K.KISHAN B.E.,C.E(Dip),D.C.P SRI BALAJI CONSTRUCTION ARCHITECT & ENGINEER REGISTERED ENGINEER GRADE-SLPA :52/RE-I/19-24 LICENSED BUILDING SURVEYOR, L.B.S.NO -46/19-20 D.No-93/A.7, SRI KRISHNA INDU NIVAS, KATTUVATTAM RAIN BOW GARDEN, PUDHU ERI ROAD, KANNANKURICHI,SALEM -636008. CELL -94432 -41730.	

Roc No:SWP/BPA/0072225/2023
Site Boundary Shown as "A to H" and
numbered as SWP/DTCP/SALEM/
Site Approval No:121/2024

Roc No:SWP/BPA/0072225/2023
Planning Permission No:46/2024.

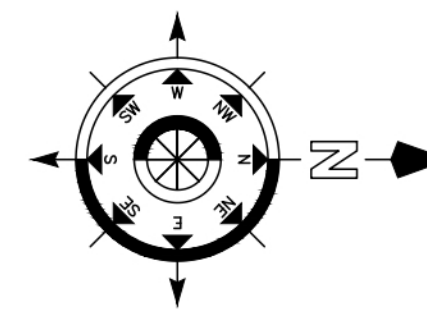

NAME OF THE APPLICANT :-

1. Mr.J.VASANTH KUMAR CHOPRA
S/o Mr.JAWAHARLALJI.

AREA DETAILS :-

PARTICULARS		SQ.MT		
AREA OF THE SITE (AS PER DEED) - 23923.00 SQ.FT.		2222.44		
AREA OF THE SITE (AS PER PATTA)		2275.00		
AREA OF THE SITE (AS PER SUPER IMPOSED PLOT AREA)		2222.44		
FLOOR NAME:-	TOTAL BUILT UP AREA	FSI AREA	NON FSI AREA	
GROUND FLOOR AREA	1567.47	1567.47	-	
MEZZANINE FLOOR AREA	434.69	434.69	-	
TOTAL	2002.16	2002.16	-	
TOTAL BUILT UP AREA		2002.16		
AREA OF THE VACANT SITE		654.97		

$$\text{FLOOR SPACE INDEX (FSI)} = \frac{2002.16}{2222.44} = 0.901$$

$$\text{PLOT COVERAGE (PC)} = \frac{1567.47}{2222.44} \times 100 = 70.52\%$$

Ramp Of Width : 7.32 X 1.80
Required Lorry Parking stalls : 06 Nos
Provided Lorry Parking stalls : 06 Nos X 3.50 X 10.00

Required Car Parking stalls : 01 Nos X 2.50 X 5.00
Provided Car Parking stalls : 01 Nos X 2.50 X 5.00 +
01 Nos X 2.50 X 5.00 (visitors parking)

Required Two Wheeler Parking stalls : 4 Nos X 1.00 X 1.80
Provided Two Wheeler Parking stalls : 2 Nos X 1.00 X 1.80
+2 Nos X 1.00 X 1.80 (visitors parking)

SITE BOUNDARY = 

PROPOSED SITE = 

EXISTING ROAD = 

DRIVE WAY = 

(FE) FIRE EXTINGUISHER = 

(FA) FIRE ALARM = 

TURBO VENTILATOR PROVIDED = 

REG.STRUCTURAL ENGINEER:-

ER.S.VIJAYAKUMAR M.E.C.,(StrI),
VIJAYS STRUCTURAL CONSULTANT & CIVIL ENGINEER
REGISTERED STRUCTURAL ENGINEER GRADE-SLPA :12/RSE-1/19-24
D.No-5/6-1A,NINAM PATTI, ATTAYAMPATTI,
RAJAPALAYAM(PO),
SALEM (Dt)-637 501.
CELL -9965399021.


APPLICANT:-

REGISTERED ENGINEER:-

E.R.K.KISHORE @ K.KISHAN B.E.,C.E(Dip), D.C.P
SRI BALAJI CONSTRUCTION
ARCHITECT & ENGINEER
REGISTERED ENGINEER GRADE-SLPA :52/RE-I/19-24
LICENSED BUILDING SURVEYOR., L.B.S.NO -46/19-24
D.No-93/A7, SRI KRISHNA INDU NIVAS, KATTUVATTAM
RAIN BOW GARDEN , PUDHU ERI ROAD,
KANNANKURICHI,SALEM -636008.
CELL -94432 -41730.

NOTE:-

- 1. ALL DIMENSIONS ARE IN METER.**
- 2. MECHANICAL VENTILATION TO BE PROVIDED WHEREVER NECESSARY**
- 3. ALL SUNSHADE PROJECTIONS ARE LESSTHEN OR EQUAL TO 0.60m**

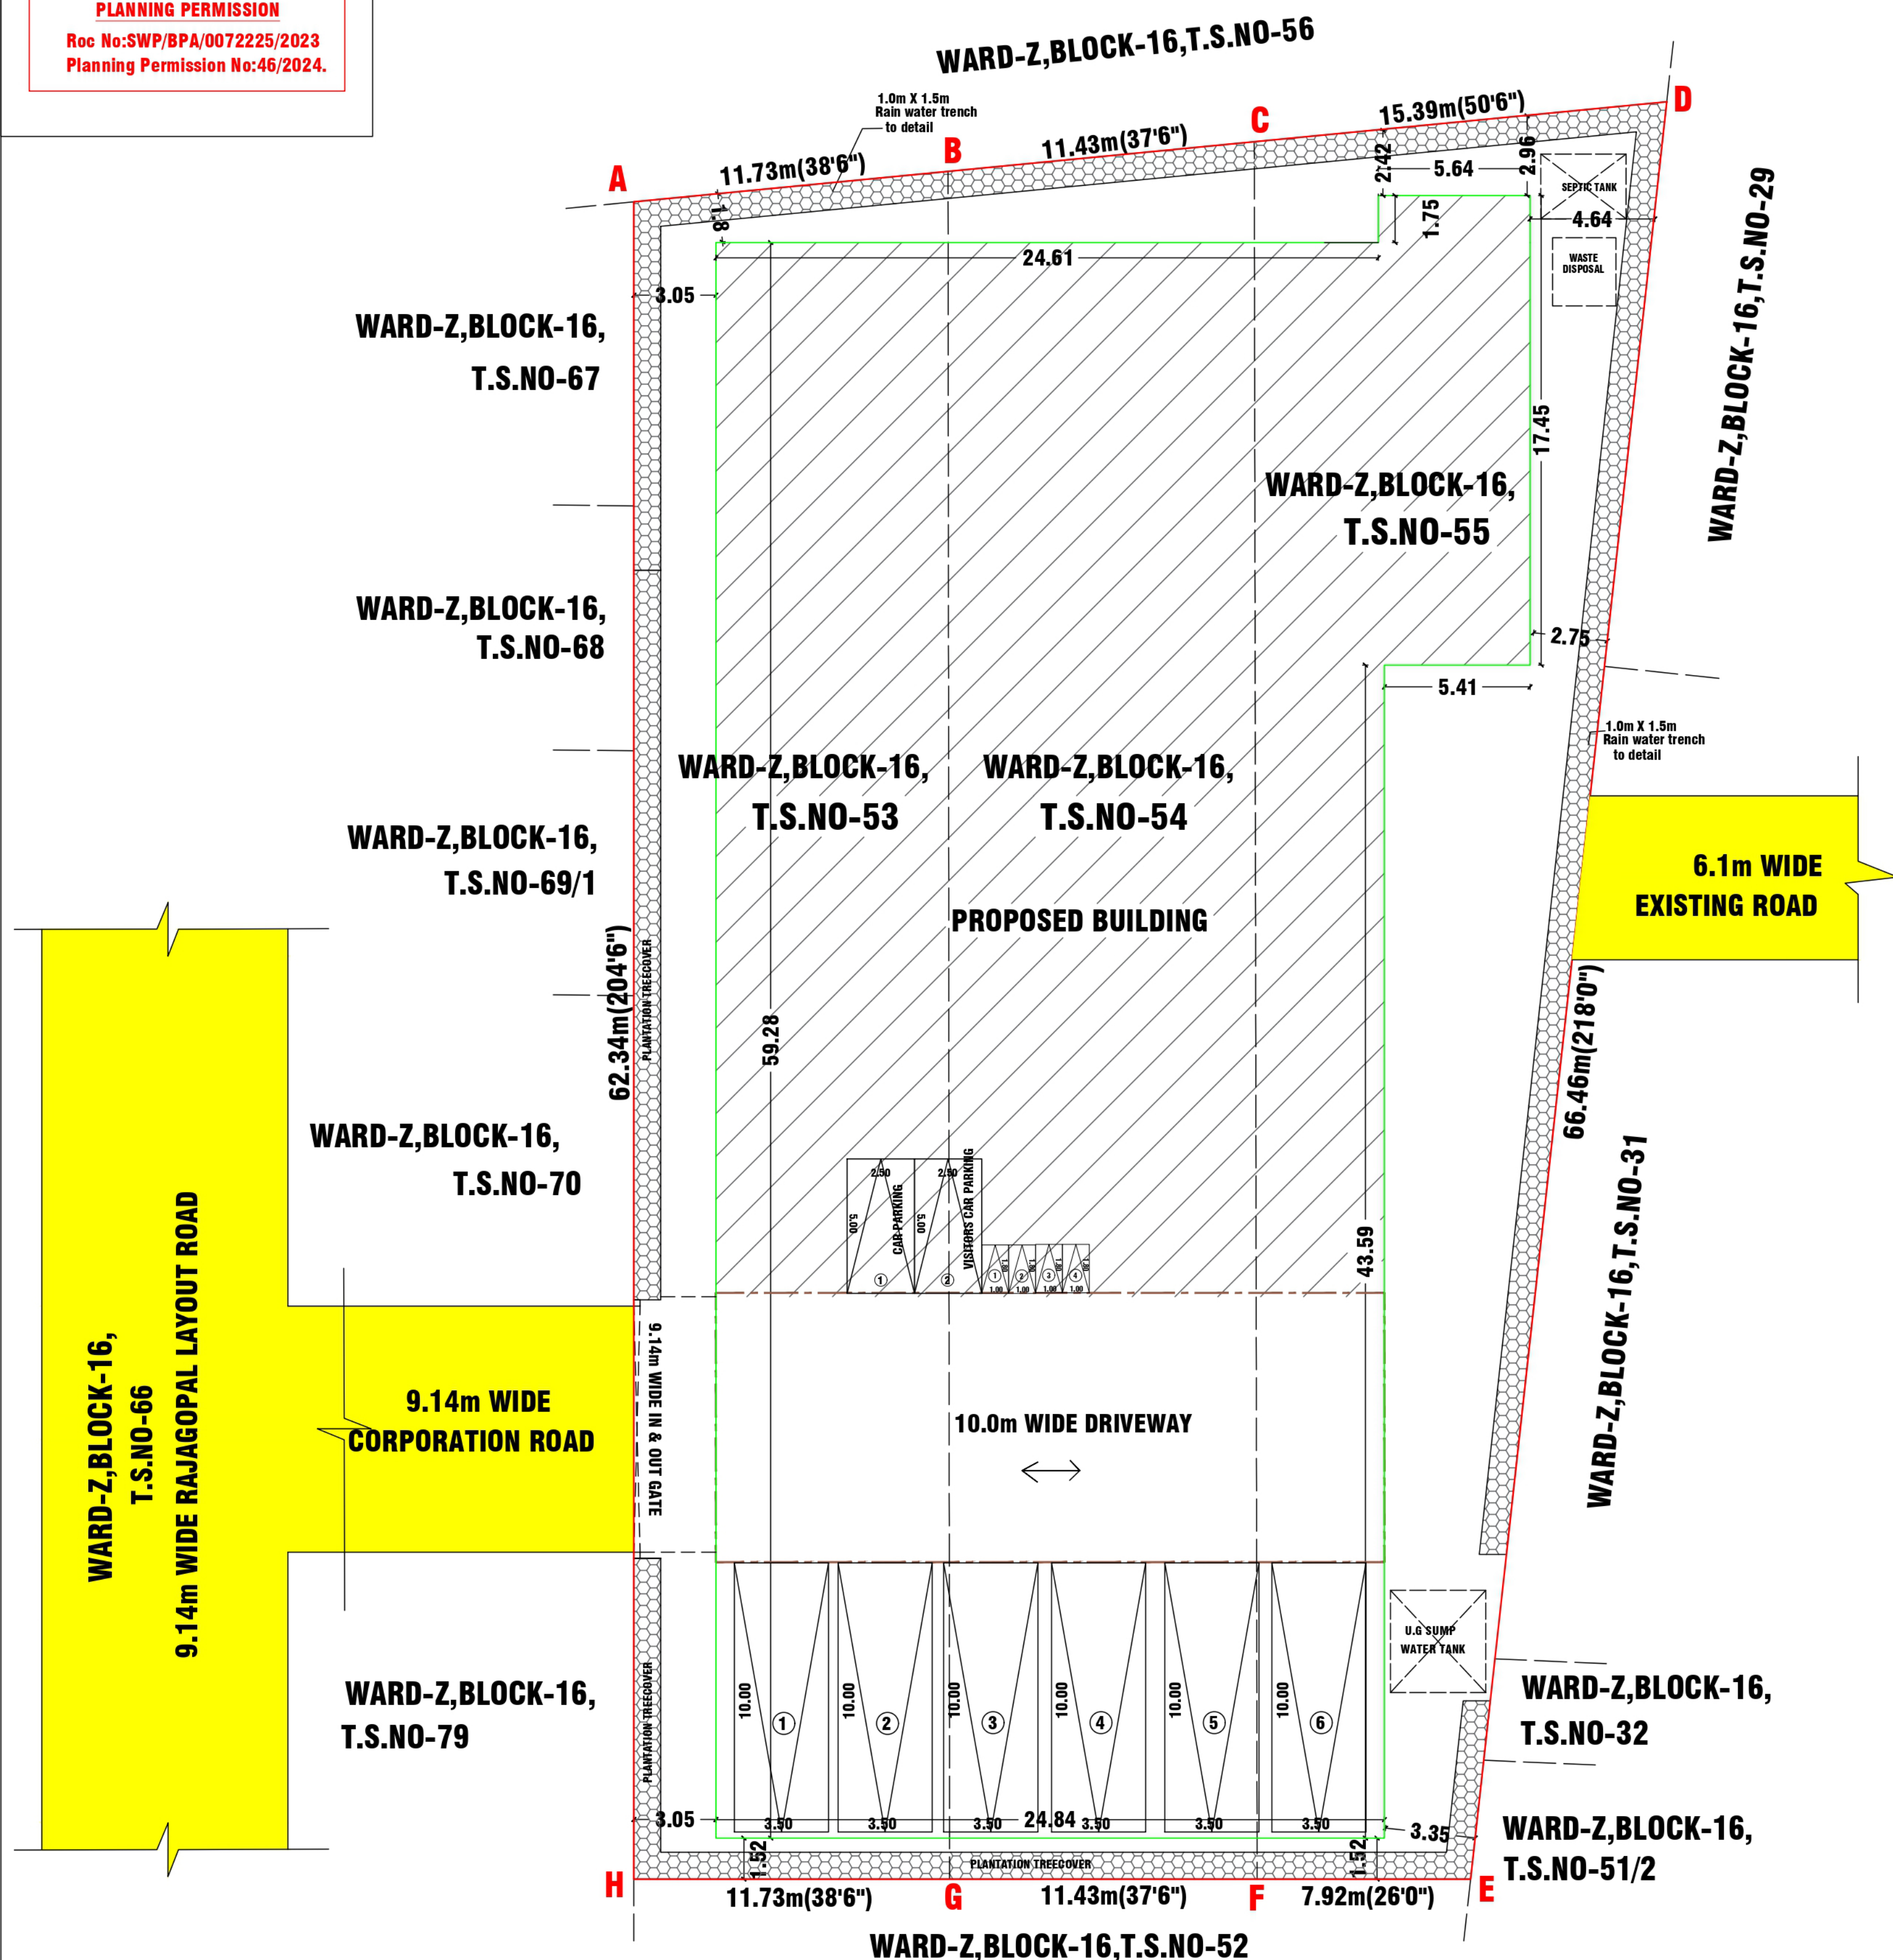

SITE PLAN

SCALE 1:400

Eight ways to know a piece of land before you pay for it.

This report covers one part of the picture. These cover the rest, drawn from the same government records, for any property in Tamil Nadu.

LandLens One

Ask anything about a property and get an answer grounded in live government records, with the sources shown.

[/landlens/one](#)



Verify My Land

Every record check run on one property and returned as a single report.

[/landlens/verify-my-land](#)



Legal Opinion

An advocate's written opinion on the title, built on the records we pull for it.

[/landlens](#)



One Map

Every layer on one map: the parcel, its boundary, zoning, water bodies and what sits around it.

[/landlens/one/map](#)



PriceMap

What land actually changed hands for around this plot, taken from the registered deeds.

[/landlens/pricemap](#)



Build Scope

What you are allowed to build here: floor space, height, coverage and setbacks.

[/landlens/build-scope](#)



Property Tracker

Watch a property and hear about it when something new is registered against it.

[/landlens/property-tracker](#)



Deal Room

Run the transaction in one place: documents, stamping, signatures and the parties.

[/landlens/deal-room](#)



Twenty-four checks you can run yourself, at no cost.

Records and verification

The registers themselves, read for you.

Encumbrance Certificate

Patta and Chitta

Field Measurement Sketch

EC Analyzer

Bank charge check

Court case search

Seller background check

Approval check by survey

Value and duty

What it is worth and what it costs to register.

Guideline value by street

Guideline value by survey

Stamp duty and registration fees

Capital gains

Floor space index

Area unit converter

Zoning and land use

What the plan says can happen on this land.

Land use zone finder

CMDA land use check

Coastal regulation zone

Master plan check

Water bodies finder

Airport height clearance

Registers and directories

Who holds it, and which office keeps the record.

Find your registering office

Temple property check

Waqf property check

RERA register



Every free tool
/tools



Services we run
for you
/services



The LandLens
suite
/landlens/one



Every claim in this document traces back to a government record.

Legal opinions, due diligence and title verification

Building plan, layout and sub-division approvals

Completion and occupancy certificates, regularisation

Escrow, negotiation and NRI property management

Land survey, soil testing, architecture and construction

Verified RealEstate
3/350/2 Mettukuppam,
OMR Thoraipakkam,
Chennai 600 097, India
hello@verified.realestate
+91 9996 12 9996

Prepared from the registers named on the page each finding sits on. Where a register could not be read, this document says so in its place rather than leaving the gap to be read as a clean result.

