

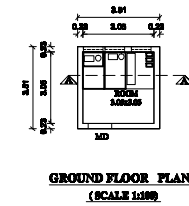


PLAN SHOWING THE PROPOSED CONSTRUCTION OF RCC ROOF  
GROUND FLOOR COMMERCIAL BUILDING IN SURVEY NO: 181/19A,  
PATTA NO:1047, BHAVANI MAIN ROAD, NAVAPPATTI, METTUR  
TALUK , SALEM DISTRICT.

APPLICANT:- Mrs.RATHIKA W/o GUNA SEKAR

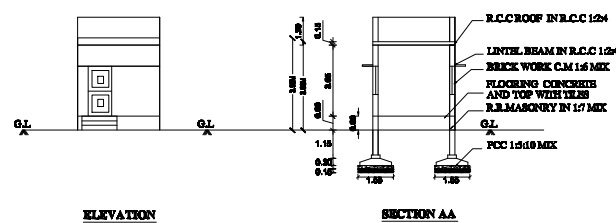


KEY PLAN

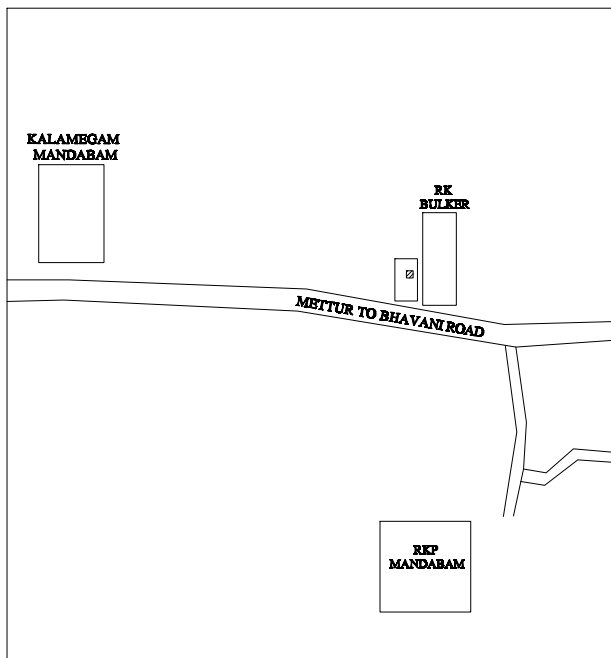


LEGEND:  
BOUNDARY SHOWN IN  
PROPOSED SHOWN IN  
ROAD SHOWN IN  
SCALE:  
ALL DIMENSIONS ARE IN FEET AND METERS  
SCALE 1:100

Signature Not  
Verified  
Signed by Village Panchayat  
President  
Location: Salem  
Date: 2024.01.09 17:08:36

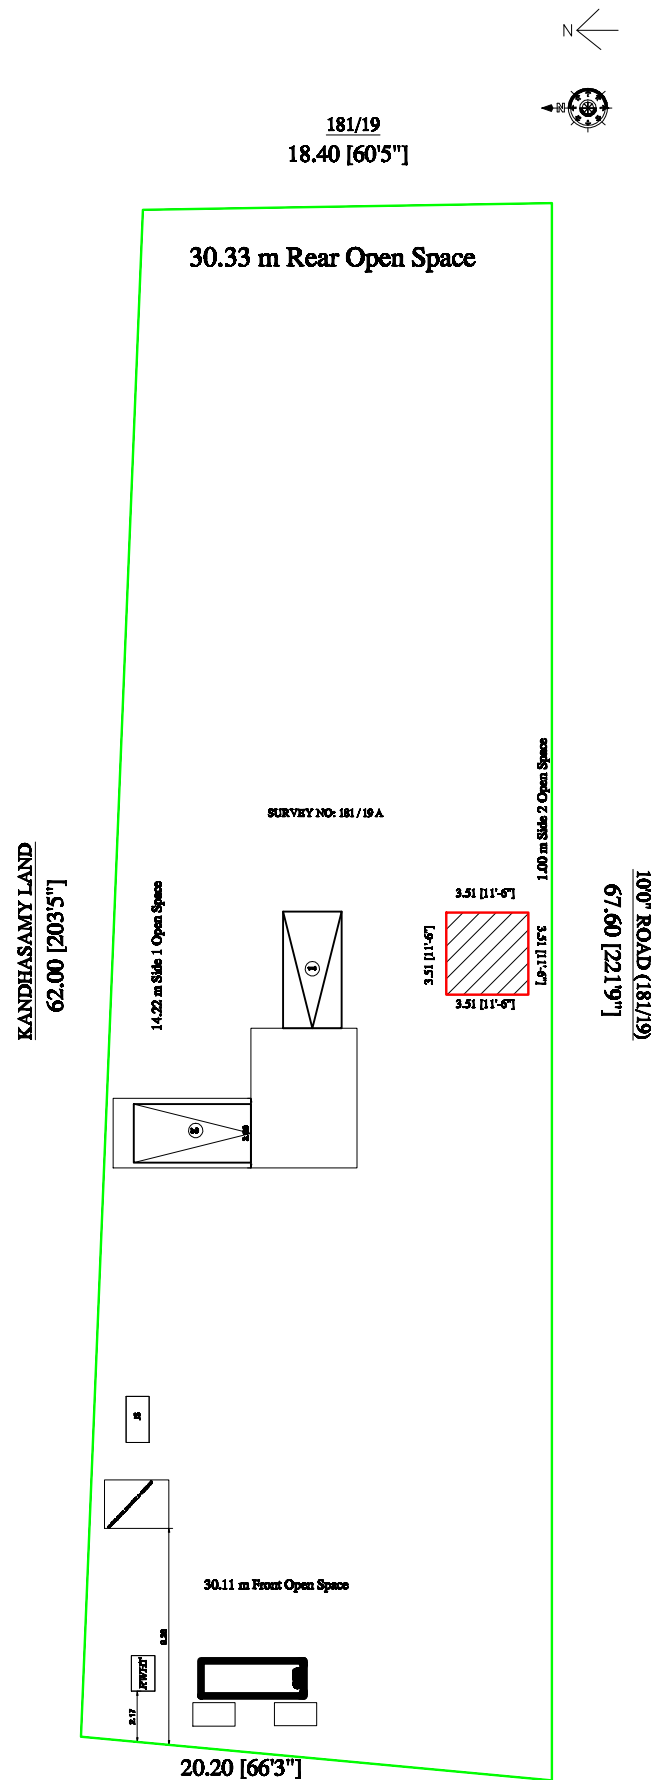

SITE PLAN  
(SCALE 1:100)

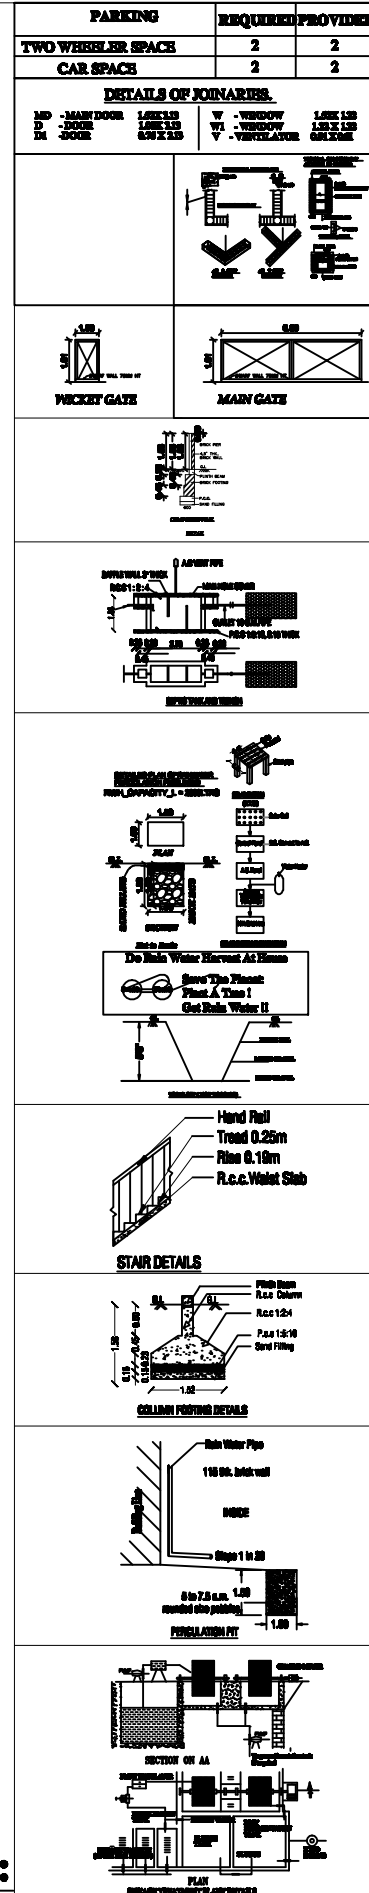

AREA DETAILS :

| AREA DETAILS                           | SQM     | SFT      |
|----------------------------------------|---------|----------|
| AREA OF THE SITE                       | 1254.40 | 13503.62 |
| PLINTH AREA DETAILS                    | SQM     | SFT      |
| AREA OF PROPOSED GROUND FLOOR BUILDING | 12.32   | 132.63   |
| GF CARPET AREA                         | 9.30    | 100.11   |
| FLOOR SPACE INDEX (FSI)                | 0.009   |          |
| PLOT COVERAGE                          | 1 %     |          |

R.ATHIYA

APPLICANT :-

T. SANKAR BE. CIVIL  
DTCP Registered Engineer (Salem)  
Mettur Municipality  
Registered Engineer PN Patti  
Verakkal Puthur, Mettur, Kolathur  
Town Panchayat. Cell. 99657 6500

ENGINEER /LBS:-