

PP

APPROVAL RECORD

# Planning Permission

Salem district, Tamil Nadu

APPROVAL TYPE

**Building Plan**

ISSUING AUTHORITY

**Rural Panchayat**

The approval as the planning authority issued it, reproduced in full behind this page.

An approval speaks to what was sanctioned, not to what was built. Completion is a separate record.

S.F.NO-16/4  
9.14m (MINIMUM) WIDE PANCHAYAT ROAD  
TO KOOTHANKADDU VALAVU ROAD

S.F.NO-16/3B2  
100.20m

83.20

S.F.NO-16/4

54.20m

TRANSFORMER YARD  
5.00 X 5.00

7.20 M WIDE  
GATE IN & OUT

EXISTING SHED  
TO BE DEMOLISHED 3.75

7.20m WIDE DRIVEWAY  
S.F.NO-16/3B1

7.20

7.20m WIDE DRIVEWAY

7.20

TWO WHEELER  
PARKING

CAR PARKING

LORRY PARKING

35.00

S.F.NO-16/3A  
61.60m

S.F.NO-21  
10.40m

S.F.NO-16/4

7.50m (MINIMUM) WIDE PANCHAYAT ROAD  
97.60m

For office use only:

**SITE APPROVAL**  
Roc No:SWP/BPA/0083646/2023  
Site Boundary Shown as "A to E" and  
numbered as SWP/DTCP/SALEM/  
Site Approval No:50/2024

**PLANNING PERMISSION**  
Roc No:SWP/BPA/0083646/2023  
Planning Permission No:15/2024.

**SITE PLAN**  
SCALE 1:400


NOTE:-  
1. ALL DIMENSIONS ARE IN METER.  
2. MECHANICAL VENTILATION TO  
BE PROVIDED WHEREVER NECESSARY  
3. ALL SUNSHADE PROJECTIONS ARE LESS  
THEN OR EQUAL TO 0.60m



SITE BOUNDARY =   
PROPOSED BUILDING =   
EXISTING ROAD =   
DRIVE WAY =

(FE) FIRE EXTINGUISHER =   
(FA) FIRE ALARAM =   
TURBO VENTILATOR PROVIDED =

**SITE PLAN SHOWING THE PROPOSED CONSTRUCTION OF  
GALVALUM SHEET ROOF GODOWN BUILDING  
(BLOCK-1) AND R.C.C ROOF TOILET BLOCK (BLOCK-2)  
IN S.F.NO-16/3B1, THATHIAMPATTY VILLAGE PANCHAYAT,  
OMALUR PANCHAYAT UNION, KADAIYAMPATTY TALUK,  
SALEM DISTRICT.(SALEM LOCAL PLANNING AREA)**

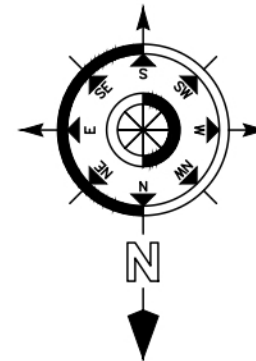

Name Of The Applicant :-

1. Mr.B.NAGARANGIAH S/o Mr.RAMASUBBAIAH.

SCALE-1:100

| AREA DETAILS :-                                    |                        |          |
|----------------------------------------------------|------------------------|----------|
| PARTICULARS                                        | SQ.MT                  |          |
| AREA OF THE SITE (AS PER DEED ) -1.50 CENTS )      | 6070.00                |          |
| AREA OF THE SITE (AS PER PATTa )                   | 6075.00                |          |
| AREA OF THE SITE (AS PER SUPER IMPOSED PLOT AREA ) | 6070.00                |          |
| AREA OF THE BUILDING :- (BLOCK-1) - GODOWN         | TOTAL<br>BUILT UP AREA | FSI AREA |
| GROUND FLOOR AREA                                  | 359.04                 | 359.04   |
| AREA OF THE BUILDING :- (BLOCK-2) - TOILET BLOCK   | TOTAL<br>BUILT UP AREA | FSI AREA |
| GROUND FLOOR AREA                                  | 11.16                  | 11.16    |
| TOTAL BUILT UP AREA                                | 370.20                 |          |
| AREA OF THE VACANT SITE                            | 5699.80                |          |

FLOOR SPACE INDEX (FSI) =  $\frac{370.20}{6070.00} = 0.061$

PLOT COVERAGE (PC) =  $\frac{370.20}{6070.00} \times 100 = 6.09\%$

JOINERY DETAILS :-

R/SHUTTER (RS) = 3.00 X 2.77  
DOOR (D) = 1.00 X 2.13  
DOOR (D1) = 0.76 X 2.13  
VENTILATOR (V) = 3.00 X 0.60  
VENTILATOR (V1) = 0.76 X 0.61

Parking Details:-

Required Lorry Parking stalls : 1 Nos  
Provided Lorry Parking stalls : 02 Nos X 3.50 X 10.00  
Required Car Parking stalls : 5 Nos  
Provided Lorry Parking stalls : 05 Nos X 3.50 X 10.00  
Required Two wheeler Parking stalls : 5 Nos  
Provided Two wheeler Parking stalls : 05 Nos X 3.50 X 10.00

AREA OF ELECTRICAL TRANSFORMER ROOM  
= 5.00 X 5.00 = 25.00sq.mt.





REG.STRUCTURAL ENGINEER:-

E.S.VIJAYAKUMAR M.E.,(STP),  
VIJAYSRI STRUCTURAL CONSULTANT & CIVIL ENGINEER  
REGISTERED STRUCTURAL ENGINEER GRADE-SLPA :12/RSE-I/19-24  
D.No-5/6-1A,NINAM PATTI, ATTAYAMPATTI,  
RAJAPALAYAM(PO),  
SALEM (Dt)-637 501.  
CELL -9965399021.

APPLICANT:-

REGISTERED ENGINEER:-

E.K.K.KISHORE @ K.KISHAN B.E.,C.E(Dip),D.C.P  
SRI BALAJI CONSTRUCTION  
ARCHITECT & ENGINEER  
REGISTERED ENGINEER GRADE-SLPA :52/RE-I/19-24  
LICENSED BUILDING SURVEYOR., L.B.S.NO -46/19-20  
D.No-93/A7, SRI KRISHNA INDU NIVAS, KATTUVATTAM  
RAIN BOW GARDEN , PUDHU ERI ROAD,  
KANNANKURICHI,SALEM -636008.  
CELL -94432 -41730.

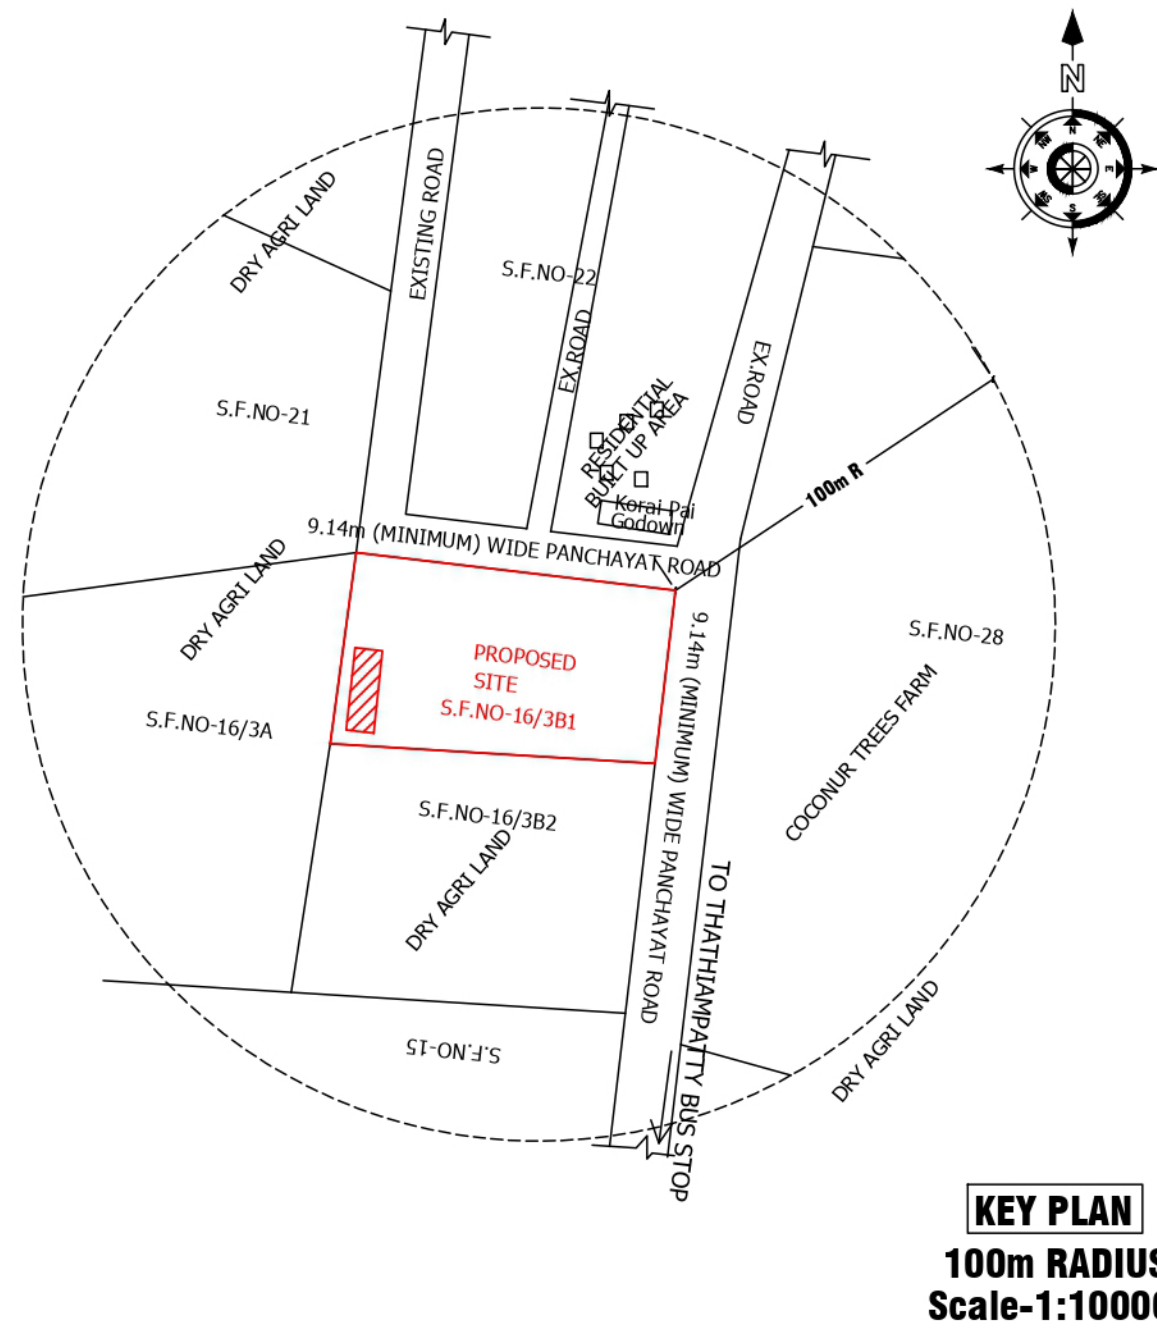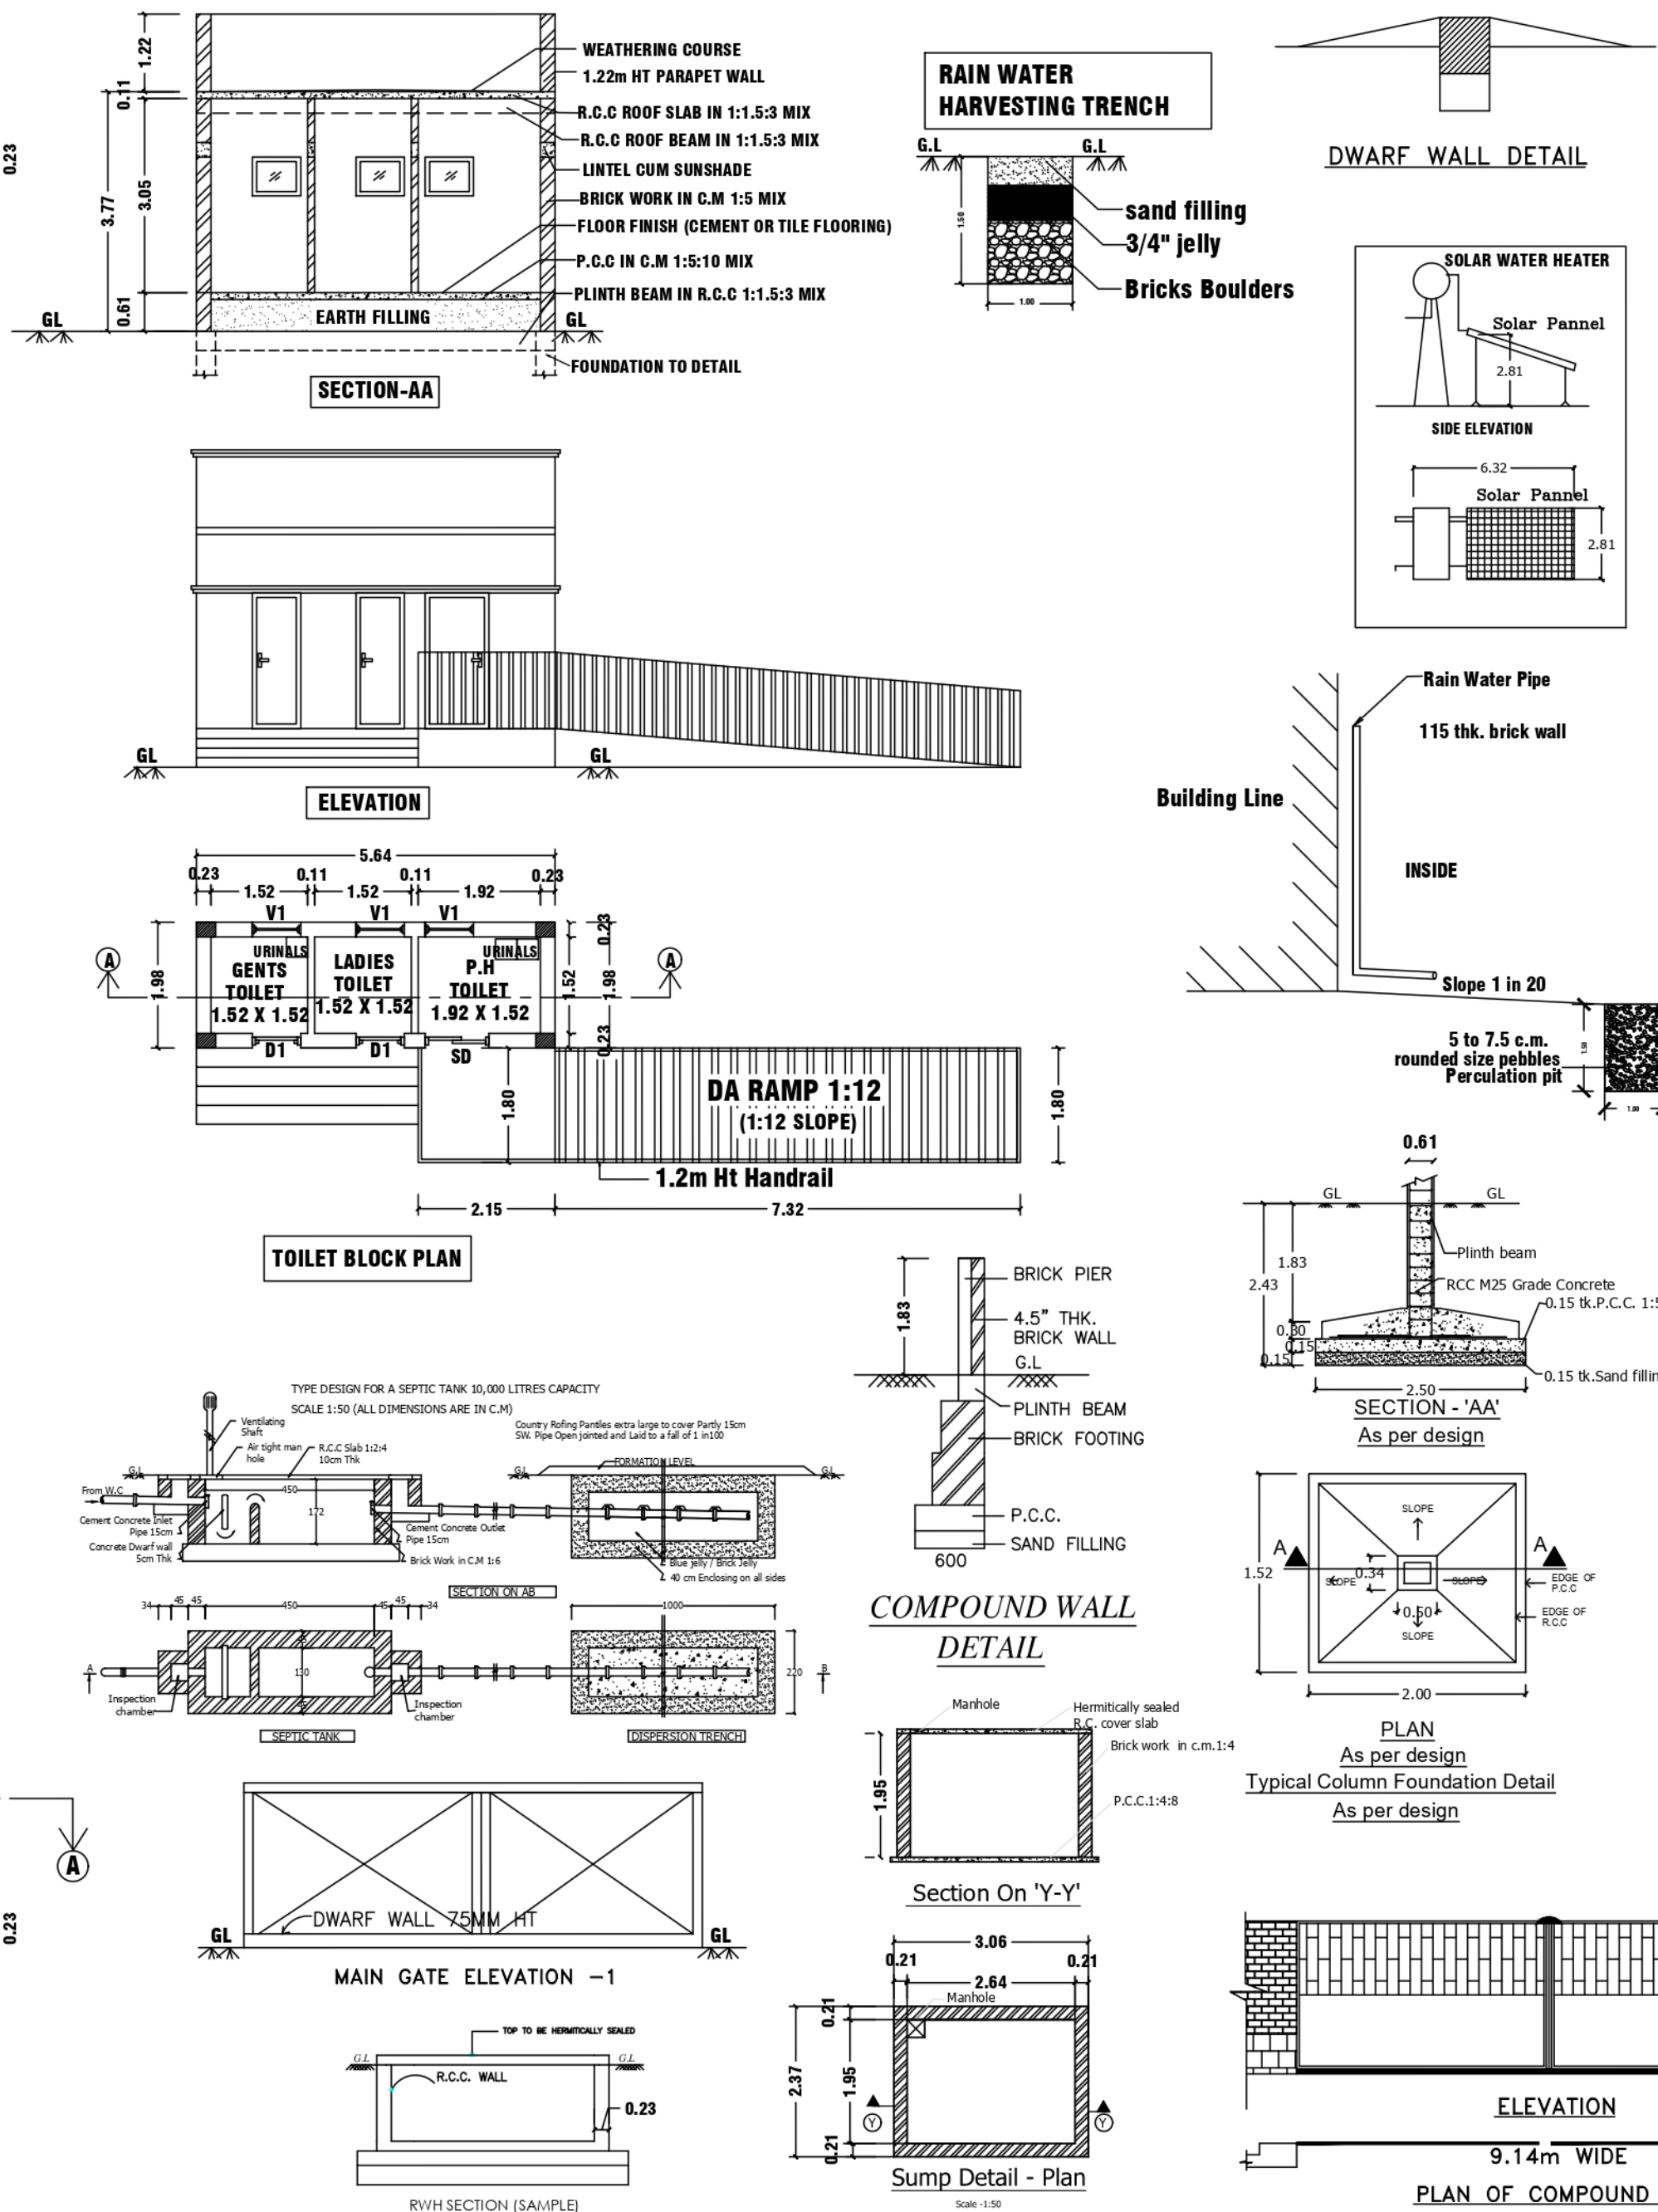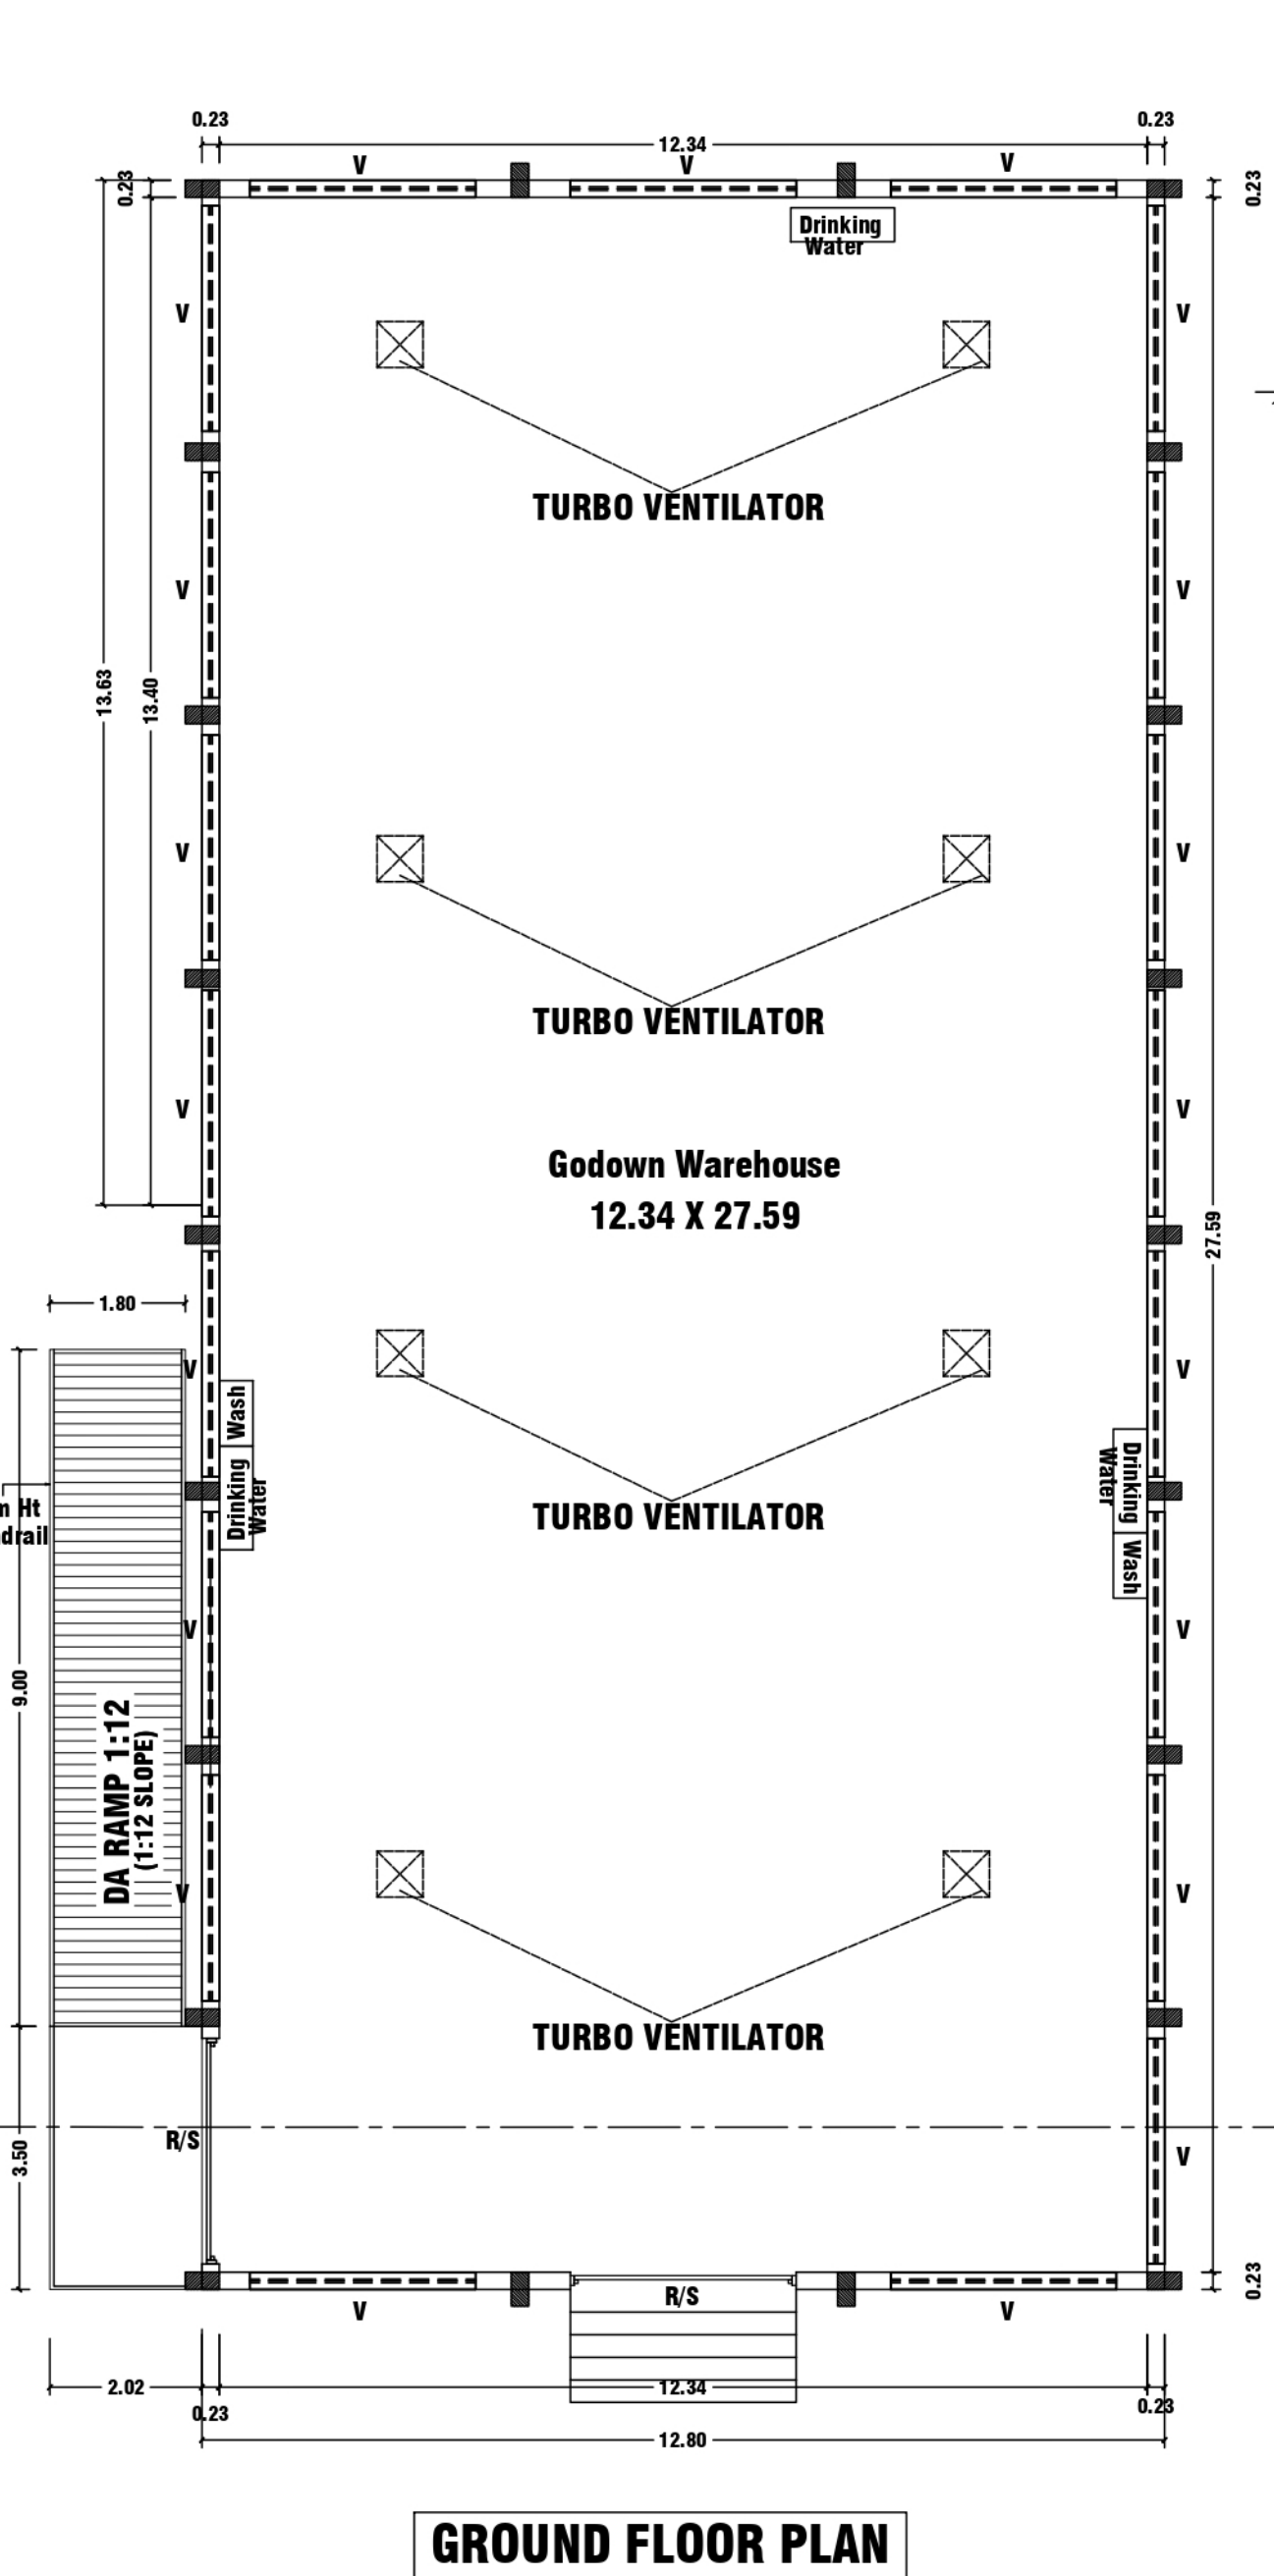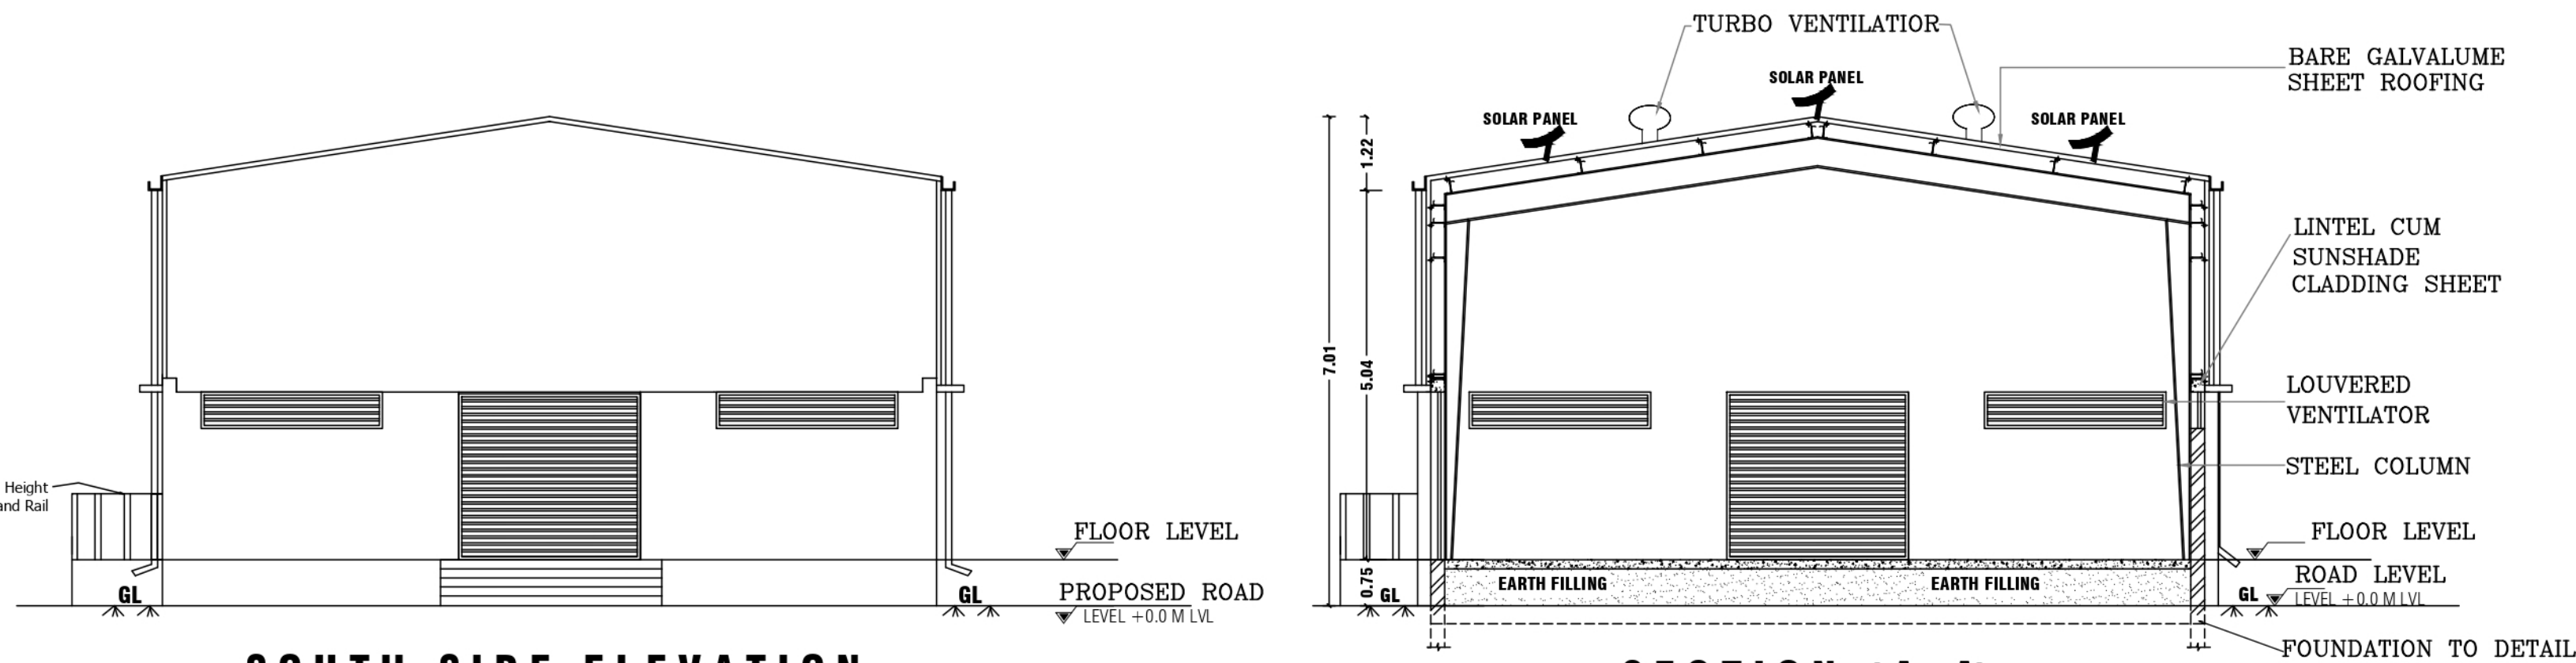

For office use only:

**SITE APPROVAL**

Roc No:SWP/BPA/0083646/2023  
Site Boundary Shown as "A to E" and  
numbered as SWP/DTCP/SALEM/  
Site Approval No:50/2024

**PLANNING PERMISSION**

Roc No:SWP/BPA/0083646/2023  
Planning Permission No:15/2024.

|                   |   |                           |   |    |
|-------------------|---|---------------------------|---|----|
| SITE BOUNDARY     | = | (FE) FIRE EXTINGUISHER    | = | ⊕  |
| PROPOSED BUILDING | = | (FA) FIRE ALARM           | = | ○  |
| EXISTING ROAD     | = | TURBO VENTILATOR PROVIDED | = | TV |

**NOTE:-**

1. ALL DIMENSIONS ARE IN METER.
2. MECHANICAL VENTILATION TO BE PROVIDED WHEREVER NECESSARY
3. ALL SUNSHADE PROJECTIONS ARE LESS THEN OR EQUAL TO 0.60m

**PLAN SHOWING THE PROPOSED CONSTRUCTION OF GALVALUM SHEET ROOF GODOWN BUILDING (BLOCK-1) AND R.C.C ROOF TOILET BLOCK (BLOCK-2) IN S.F.NO-16/3B1, THATHIAMPATTY VILLAGE PANCHAYAT, OMALUR PANCHAYAT UNION, KADAIYAMPATTY TALUK, SALEM DISTRICT.(SALEM LOCAL PLANNING AREA)**

Name Of The Applicant :-

1. Mr.B.NAGARANGIAH S/o Mr.RAMASUBBAIAH.

SCALE-1:100

**AREA DETAILS :-**

| PARTICULARS                                        | SQ.MT               |          |
|----------------------------------------------------|---------------------|----------|
| AREA OF THE SITE (AS PER DEED ) -1.50 CENTS )      | 6070.00             |          |
| AREA OF THE SITE (AS PER PATTa )                   | 6075.00             |          |
| AREA OF THE SITE (AS PER SUPER IMPOSED PLOT AREA ) | 6070.00             |          |
| AREA OF THE BUILDING :- (BLOCK-1) - GODOWN         | TOTAL BUILT UP AREA | FSI AREA |
| GROUND FLOOR AREA                                  | 359.04              | 359.04   |
| AREA OF THE BUILDING :- (BLOCK-2) - TOILET BLOCK   | TOTAL BUILT UP AREA | FSI AREA |
| GROUND FLOOR AREA                                  | 11.16               | 11.16    |
| TOTAL BUILT UP AREA                                | 370.20              |          |
| AREA OF THE VACANT SITE                            | 5699.80             |          |

$$\text{FLOOR SPACE INDEX (FSI)} = \frac{370.20}{6070.00} = 0.061$$

$$\text{PLOT COVERAGE (PC)} = \frac{370.20}{6070.00} \times 100 = 6.09\%$$

**JOINERY DETAILS :-**

|                 |               |
|-----------------|---------------|
| R/SHUTTER (RS1) | = 3.00 X 2.77 |
| DOOR (D)        | = 1.00 X 2.13 |
| DOOR (D1)       | = 0.76 X 2.13 |
| SWING DOOR (SD) | = 1.00 X 2.13 |
| VENTILATOR (V)  | = 3.00 X 0.60 |
| VENTILATOR (V1) | = 0.76 X 0.61 |

**Parking Details:-**

Required Lorry Parking stalls : 1 Nos  
Provided Lorry Parking stalls : 02 Nos X 3.50 X 10.00  
Required Car Parking stalls : 5 Nos  
Provided Lorry Parking stalls : 05 Nos X 3.50 X 10.00  
Required Two wheeler Parking stalls : 5 Nos  
Provided Two wheeler Parking stalls : 05 Nos X 3.50 X 10.00  
AREA OF ELECTRICAL TRANSFORMER ROOM  
= 5.00 X 5.00 =25.00sq.mt.

**REG.STRUCTURAL ENGINEER:-**

ET.S.VIJAYAKUMAR M.E.,(ST1),  
VIJAYSRI STRUCTURAL CONSULTANT & CIVIL ENGINEER  
REGISTERED STRUCTURAL ENGINEER GRADE-SLPA :12/RSE-I/19-24  
D.No-5/6-1A,NINAM PATTI, ATTAYAMPATTI,  
RAJAPALAYAM(PO),  
SALEM (Dt)-637 501.  
CELL -9965399021.

**APPLICANT:-**

**REGISTERED ENGINEER:-**

ET.K.K.KISHORE @ K.KISHAN B.E.,C.E(Dip),D.C.P  
SRI BALAJI CONSTRUCTION  
ARCHITECT & ENGINEER  
REGISTERED ENGINEER GRADE-SLPA :52/RE-I/19-24  
LICENSED BUILDING SURVEYOR., L.B.S.NO -46/19-20  
D.No-93/A7, SRI KRISHNA INDU NIVAS , KATTUVATTAM  
RAIN BOW GARDEN , PUDHU ERI ROAD,  
KANNANKURICHI,SALEM -636008.  
CELL -94432 -41730.

# Eight ways to know a piece of land before you pay for it.

This report covers one part of the picture. These cover the rest, drawn from the same government records, for any property in Tamil Nadu.

## LandLens One

Ask anything about a property and get an answer grounded in live government records, with the sources shown.

[/landlens/one](#)



## Verify My Land

Every record check run on one property and returned as a single report.

[/landlens/verify-my-land](#)



## Legal Opinion

An advocate's written opinion on the title, built on the records we pull for it.

[/landlens](#)



## One Map

Every layer on one map: the parcel, its boundary, zoning, water bodies and what sits around it.

[/landlens/one/map](#)



## PriceMap

What land actually changed hands for around this plot, taken from the registered deeds.

[/landlens/pricemap](#)



## Build Scope

What you are allowed to build here: floor space, height, coverage and setbacks.

[/landlens/build-scope](#)



## Property Tracker

Watch a property and hear about it when something new is registered against it.

[/landlens/property-tracker](#)



## Deal Room

Run the transaction in one place: documents, stamping, signatures and the parties.

[/landlens/deal-room](#)



# Twenty-four checks you can run yourself, at no cost.

## Records and verification

The registers themselves, read for you.

Encumbrance Certificate

Patta and Chitta

Field Measurement Sketch

EC Analyzer

Bank charge check

Court case search

Seller background check

Approval check by survey

## Zoning and land use

What the plan says can happen on this land.

Land use zone finder

CMDA land use check

Coastal regulation zone

Master plan check

Water bodies finder

Airport height clearance

## Value and duty

What it is worth and what it costs to register.

Guideline value by street

Guideline value by survey

Stamp duty and registration fees

Capital gains

Floor space index

Area unit converter

## Registers and directories

Who holds it, and which office keeps the record.

Find your registering office

Temple property check

Waqf property check

RERA register



Every free tool  
/tools



Services we run  
for you  
/services



The LandLens  
suite  
/landlens/one



# Every claim in this document traces back to a government record.

---

Legal opinions, due diligence and title verification

---

Building plan, layout and sub-division approvals

---

Completion and occupancy certificates, regularisation

---

Escrow, negotiation and NRI property management

---

Land survey, soil testing, architecture and construction

---

**Verified RealEstate**  
3/350/2 Mettukuppam,  
OMR Thoraipakkam,  
Chennai 600 097, India  
[hello@verified.realestate](mailto:hello@verified.realestate)  
+91 9996 12 9996

Prepared from the registers named on the page each finding sits on. Where a register could not be read, this document says so in its place rather than leaving the gap to be read as a clean result.

