



PLAN SHOWING THE PROPOSED CONSTRUCTION OF R.C.C TERRACED ROOF RESIDENTIAL BUILDING (GROUND + 1 FLOOR),
IN S.F.No. - 28/4B, AT SELAVADAI VILLAGE, OMALUR TALUK, SALEM DISTRICT.


APPLICANT : Mr. B.CHANDRASEKARAN, S/o. BALAKRISHNAN.

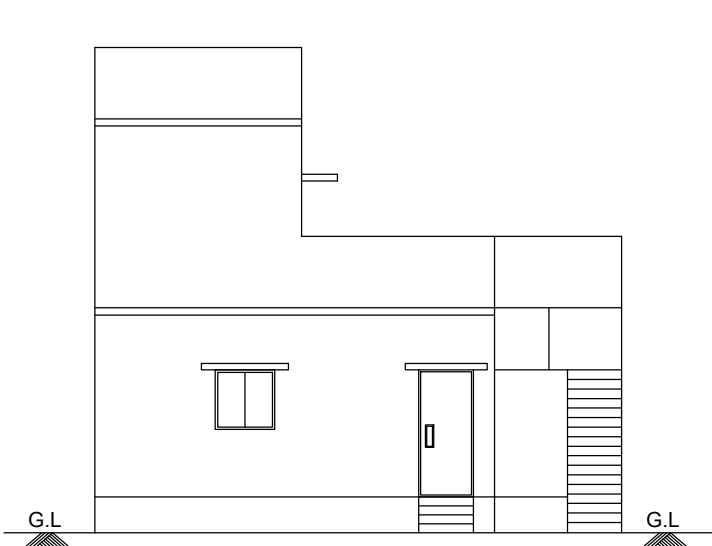


ELEVATION

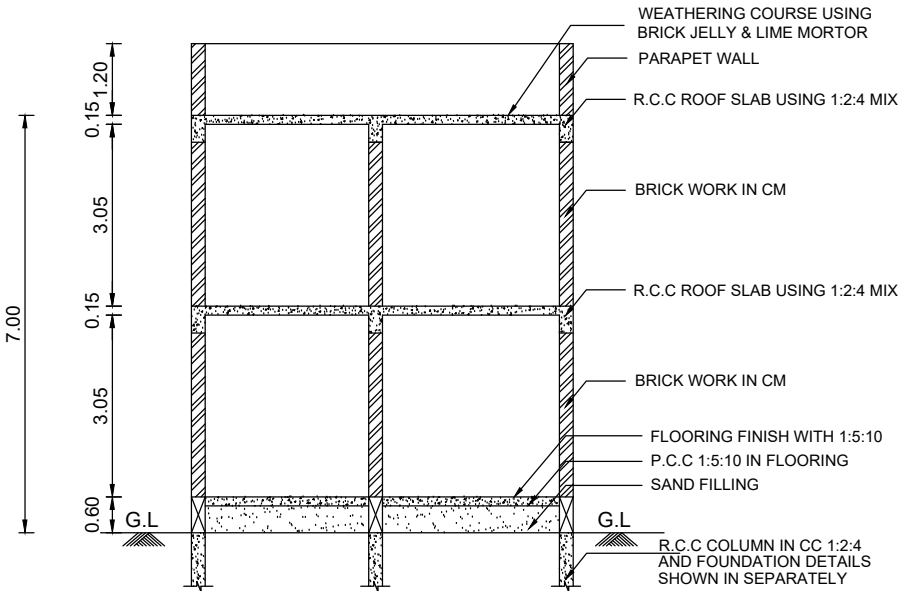


SECTION ON "AA"

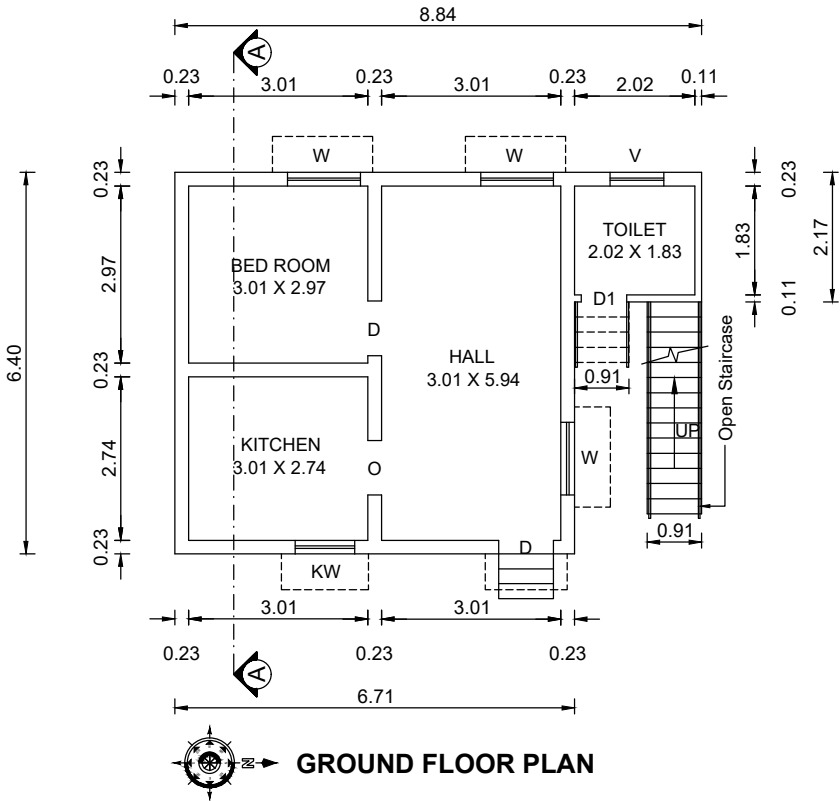


GROUND FLOOR PLAN

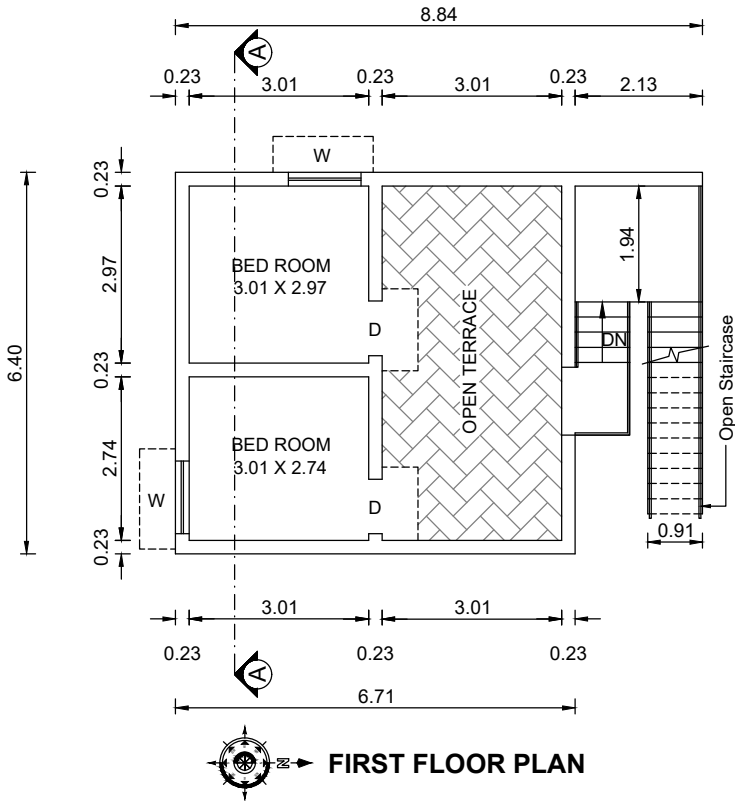


FIRST FLOOR PLAN

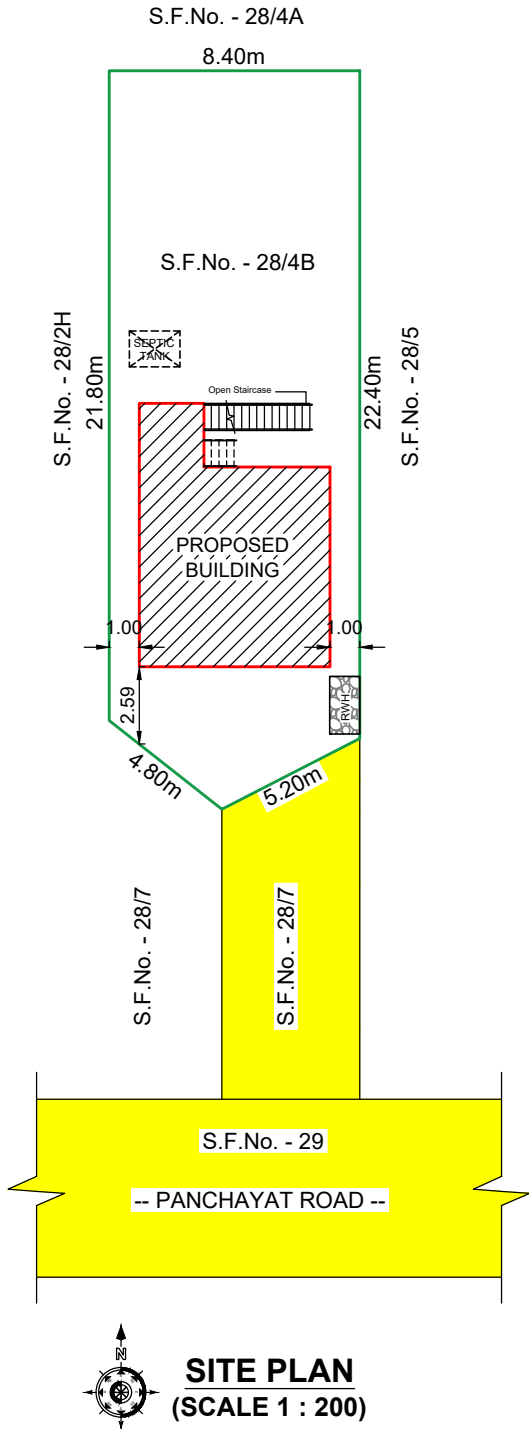


SITE PLAN
(SCALE 1 : 200)

 AREA STATEMENT				
SITE AREA DETAILS (In Sq.m)				
AS PER DOCUMENT (0.06 ACRE)			242.80	
AS PER PATTA			250.00	
SUPERIMPOSED PLOT AREA			196.98	
BUILDING AREA DETAILS				
FLOOR NAME	BUILTUP AREA		FSI AREA	
	In Sq.m	In Sq.Ft	In Sq.m	In Sq.Ft
GROUND FLOOR AREA	47.55	511.82	47.55	511.82
FIRST FLOOR AREA	22.19	238.85	22.19	238.85
TOTAL	69.74	750.67	69.74	750.67
FLOOR SPACE INDEX (FSI) = $\frac{69.74}{196.98}$ = 0.35				
PLOT COVERAGE (PC) = $\frac{47.55}{196.98} \times 100$ = 24.13 %				
SCALE 1 : 100		ALL DIMENSIONS ARE IN "METRE"		
JOINERY DETAILS (In Metre)				
D	DOOR	0.91 X 2.13		
D1	TOILET DOOR	0.76 X 2.13		
O	OPEN	0.91 X 2.13		
W	WINDOW	1.22 X 1.22		
KW	KITCHEN WINDOW	1.00 X 1.00		
V	VENTILATOR	0.90 X 0.60		
COLOUR INDEX				
SITE BOUNDRY SHOWN				
PROPOSED BUILDING SHOWN				
EXISTING ROAD SHOWN				


FOR OFFICE USE :

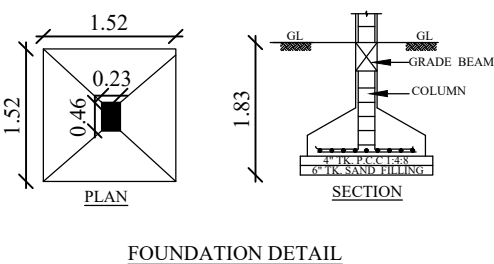


FOUNDATION DETAIL

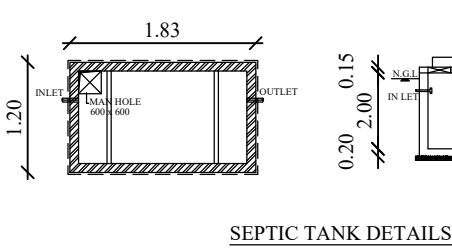

SEPTIC TANK DETAILS

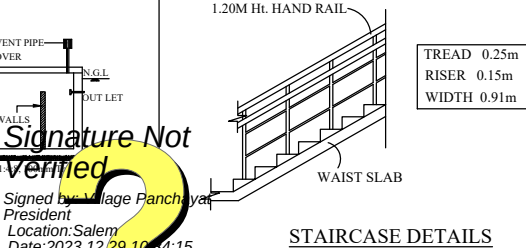

STAIRCASE DETAILS

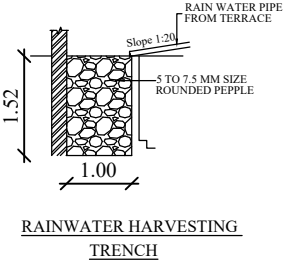

RAINWATER HARVESTING
TRENCH

APPLICANT :

B. Chandrasekaran

REGISTERED ENGINEER :

Cell: 98427-12227
Er. A. SEENIVASAN, B.E.,
Registered Engineer Grade - I
Regn. No: 014/RE-I/2019
Registered Structural Engineer Grade - II
Regn. No: 01/2022/SE-Gr. II
Registered Construction Engineer
Regn. No: 03/2022/CE
#5/318-B, State Bank Colony - II
Junction Main Road, SALEM-4.