



PLAN SHOWING THE EXTENSION OF G.FLOOR R.C.C ROOF RESIDENTIAL BUILDING BEARING DOOR NO. 4/1/96, IN S.F NO : 51/14D2A(NEW),51/14D2(OLD), WARD : 5 AT OPP.RC PLANT, SRI NAGAR, VEERAKKAL PUDUR TOWN PANCHAYAT, METTUR DAM-3, SALEM DISTRICT.


APPLICANT'S NAME : Mr. M. SENTHIL, S/o. MOHAN.

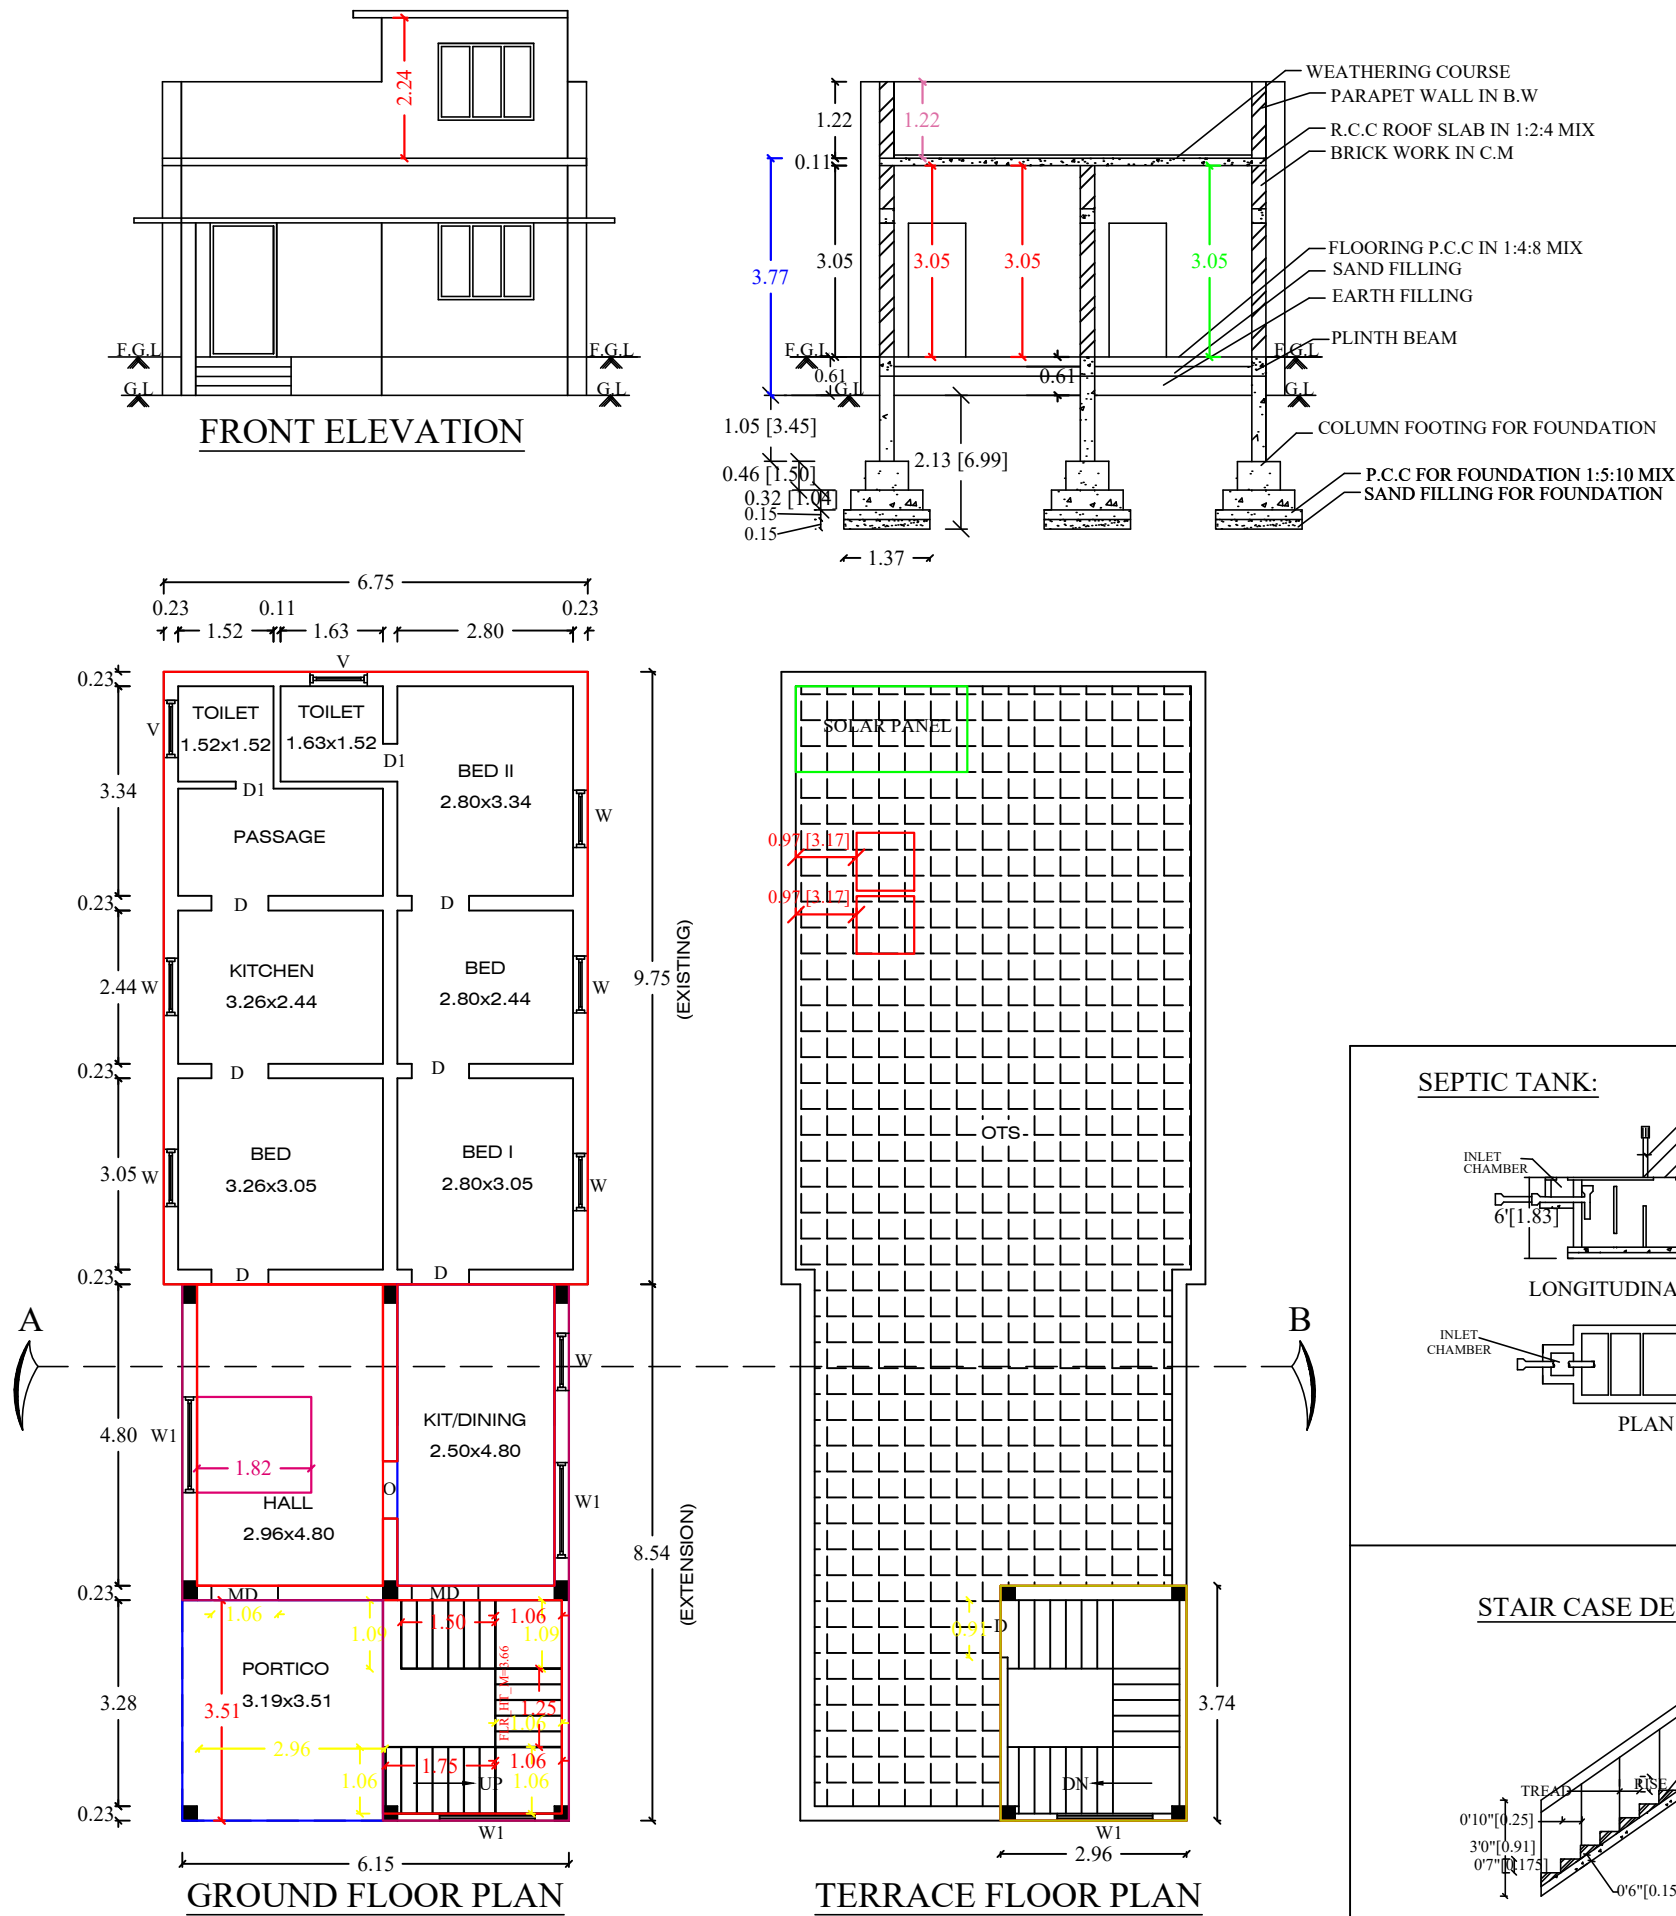


SEPTIC TANK:

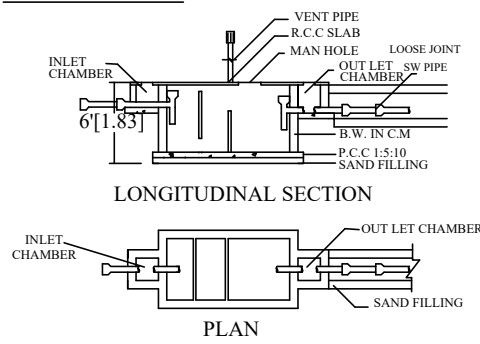

STAIR CASE DETAILS:

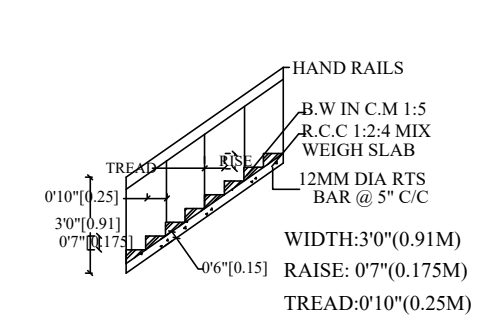

SITE PLAN (SCALE 1:100)

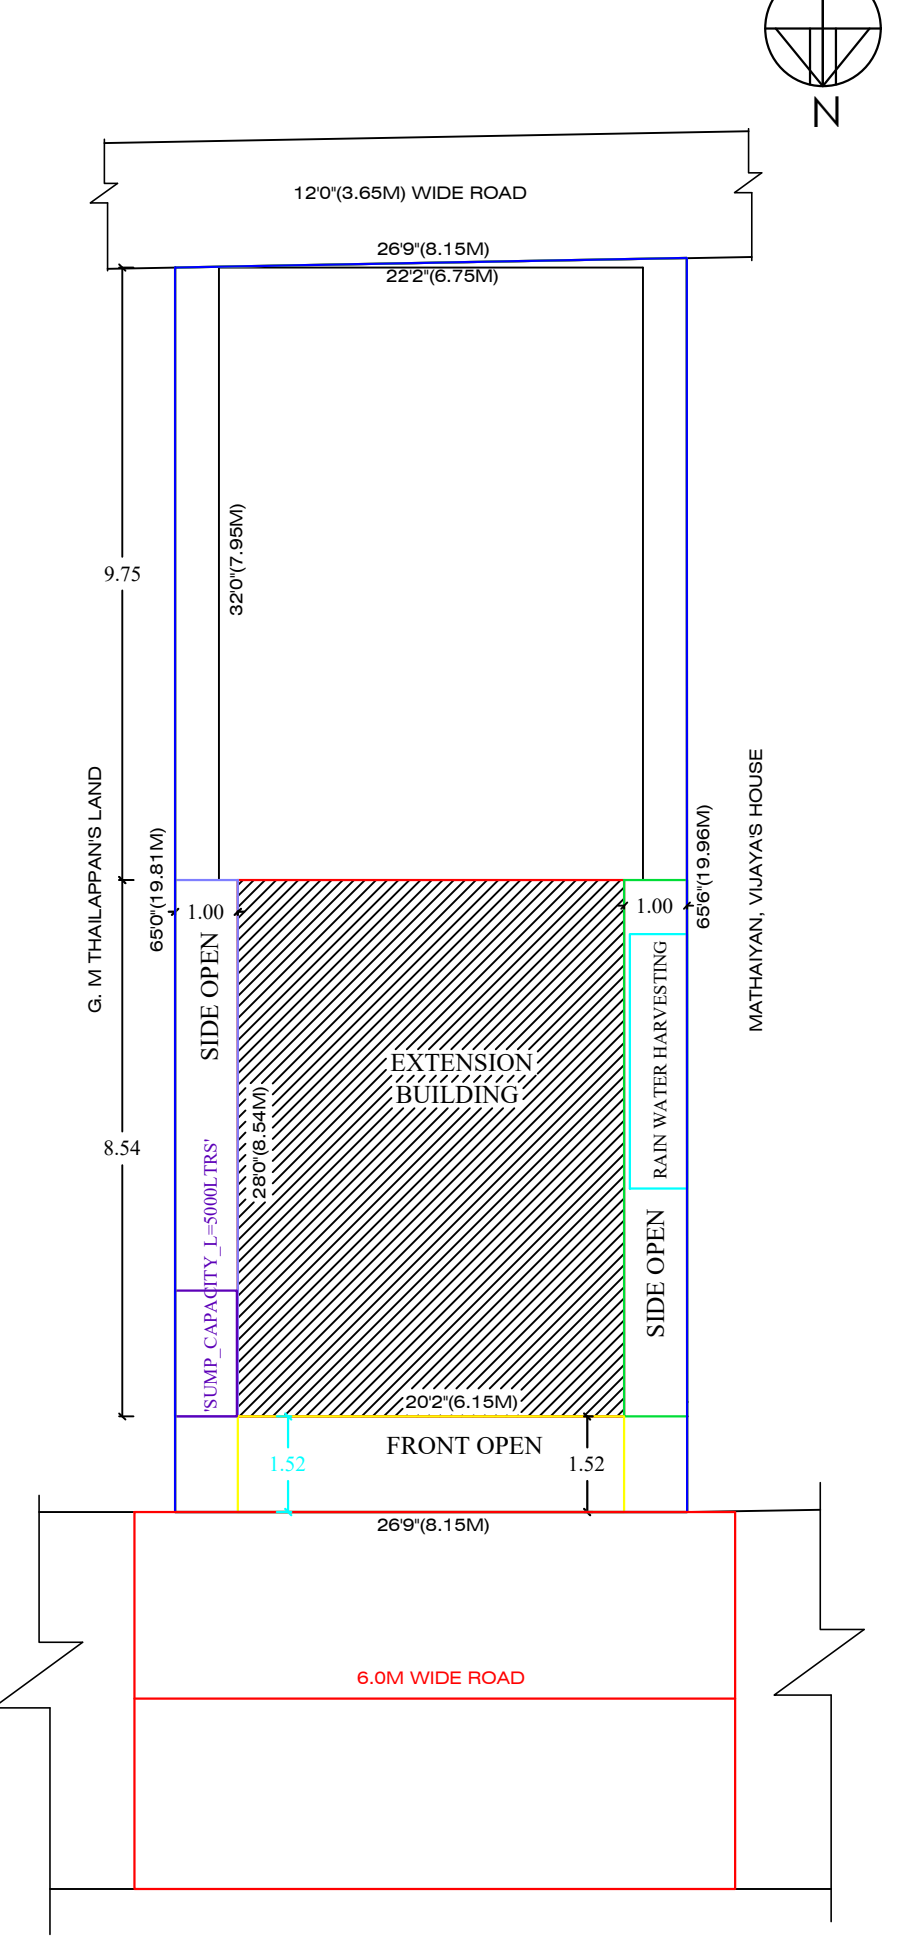

AREA DETAILS :-


1.	AREA OF THE SITE	162.26 sqm	1745.50 sft
2.	EXISTING PLINTH AREA (G.FLOOR)	65.96 sqm	709.33 sft
3.	EXTENSION PLINTH AREA (G.FLOOR)	52.52 sqm	564.80 sft
4.	HEADROOM AREA	11.07 sqm	119.05 sft
5.	EXTENSION PLINTH AREA (TOTAL)	63.59 sqm	686.85 sft
6.	VACANT AREA	43.78 sqm	470.81 sft

JOINERY DETAILS :-

S.NO	DESCRIPTION	SIZE IN M
1	MAIN DOOR - M.D	1.06 X 2.14
2	DOOR - D	0.91 X 2.14
3	DOOR - D1	0.76 X 2.14
4	WINDOW - W	0.91 X 1.22
5	WINDOW - W1	1.52 X 1.82
6	VENTILATOR - V	0.91 X 0.60

KEY PLAN

NOT TO SCALE

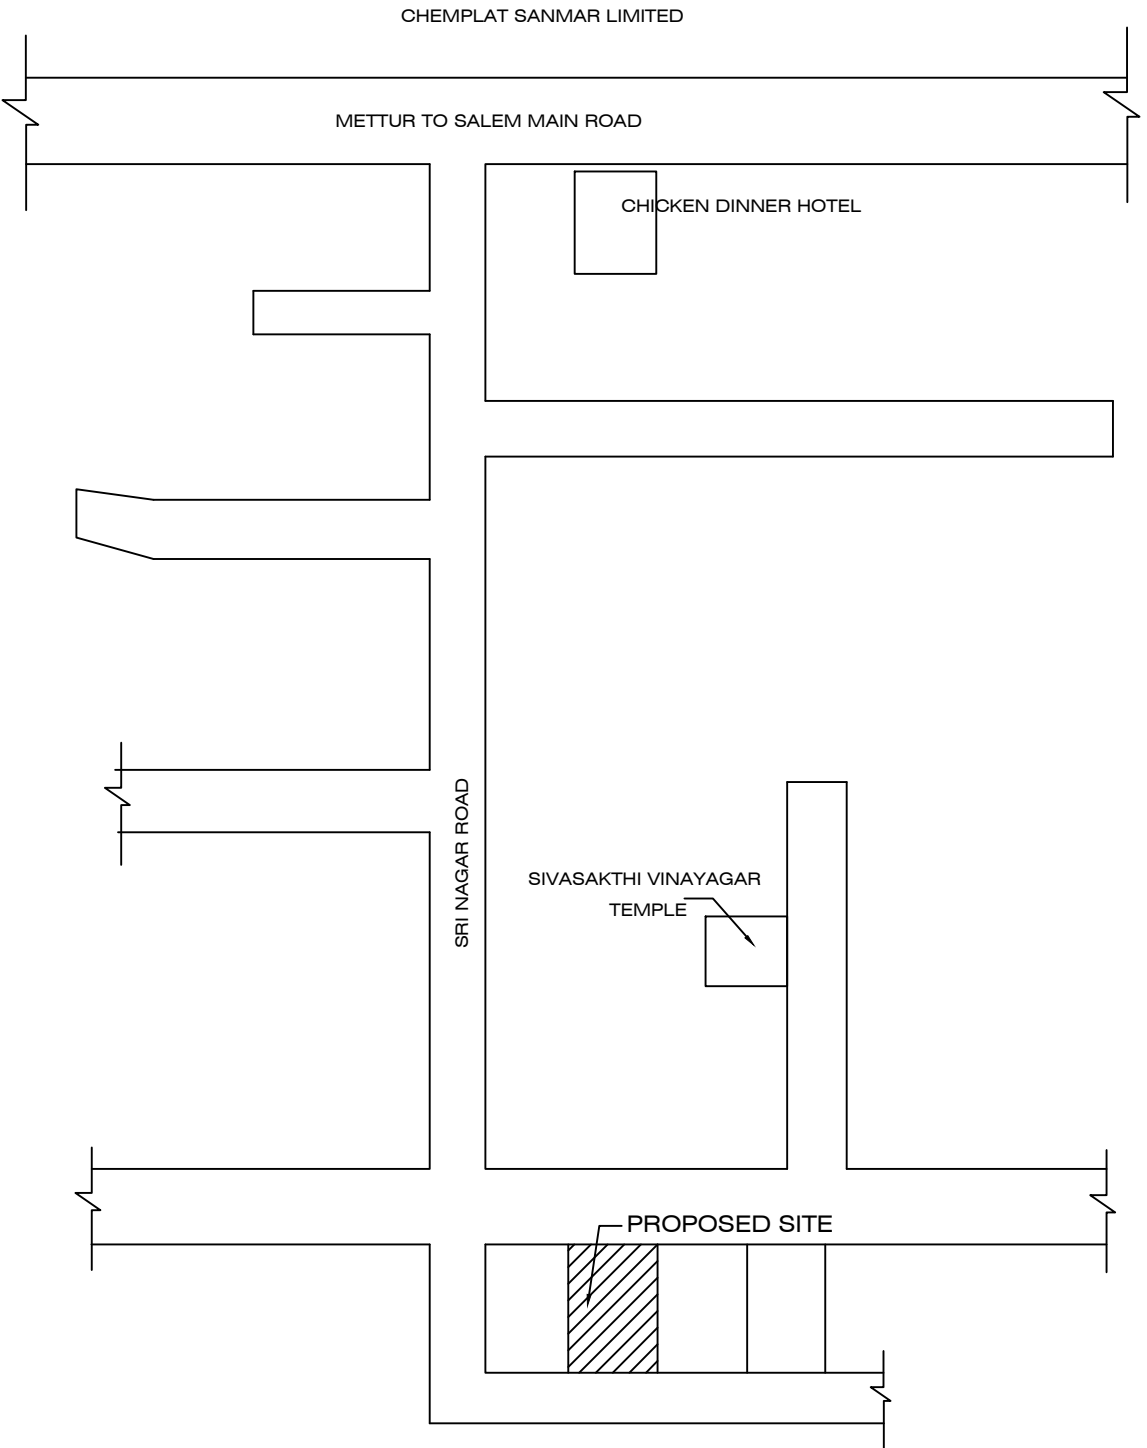

APPLICANT


M. Senthil

ENGINEER


Er.K.MOHAN, B.E., F.I.V., M.I.E.,
Approved Valuer (F-25356)
Chartered Engineer (M-1755948)
Registered Engineer Grade - I
Pudusampalli, Mettur Dam - 636403,
Salem District, Tamilnadu.

OFFICE USE

RAIN WATER HARVESTING:

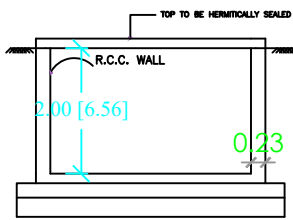

FOUNDATION DETAILS

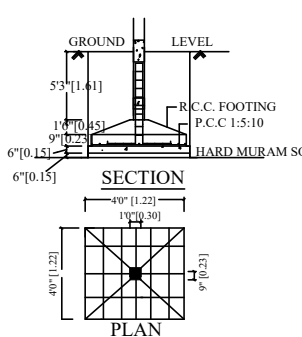

LEGEND:-

BOUNDRY SHOWN IN - ☐
PROPOSED SHOWN IN - ☐
ROAD SHOWN IN - ☐

SCALE :-

ALL DIMENSIONS IN FEET & INCHES
SCALE 1 : 100 OR 1" = 10'-0"

Signature Not
Verified
Date: 10/09/2023
Location: Salem
OR 10/09/2023