

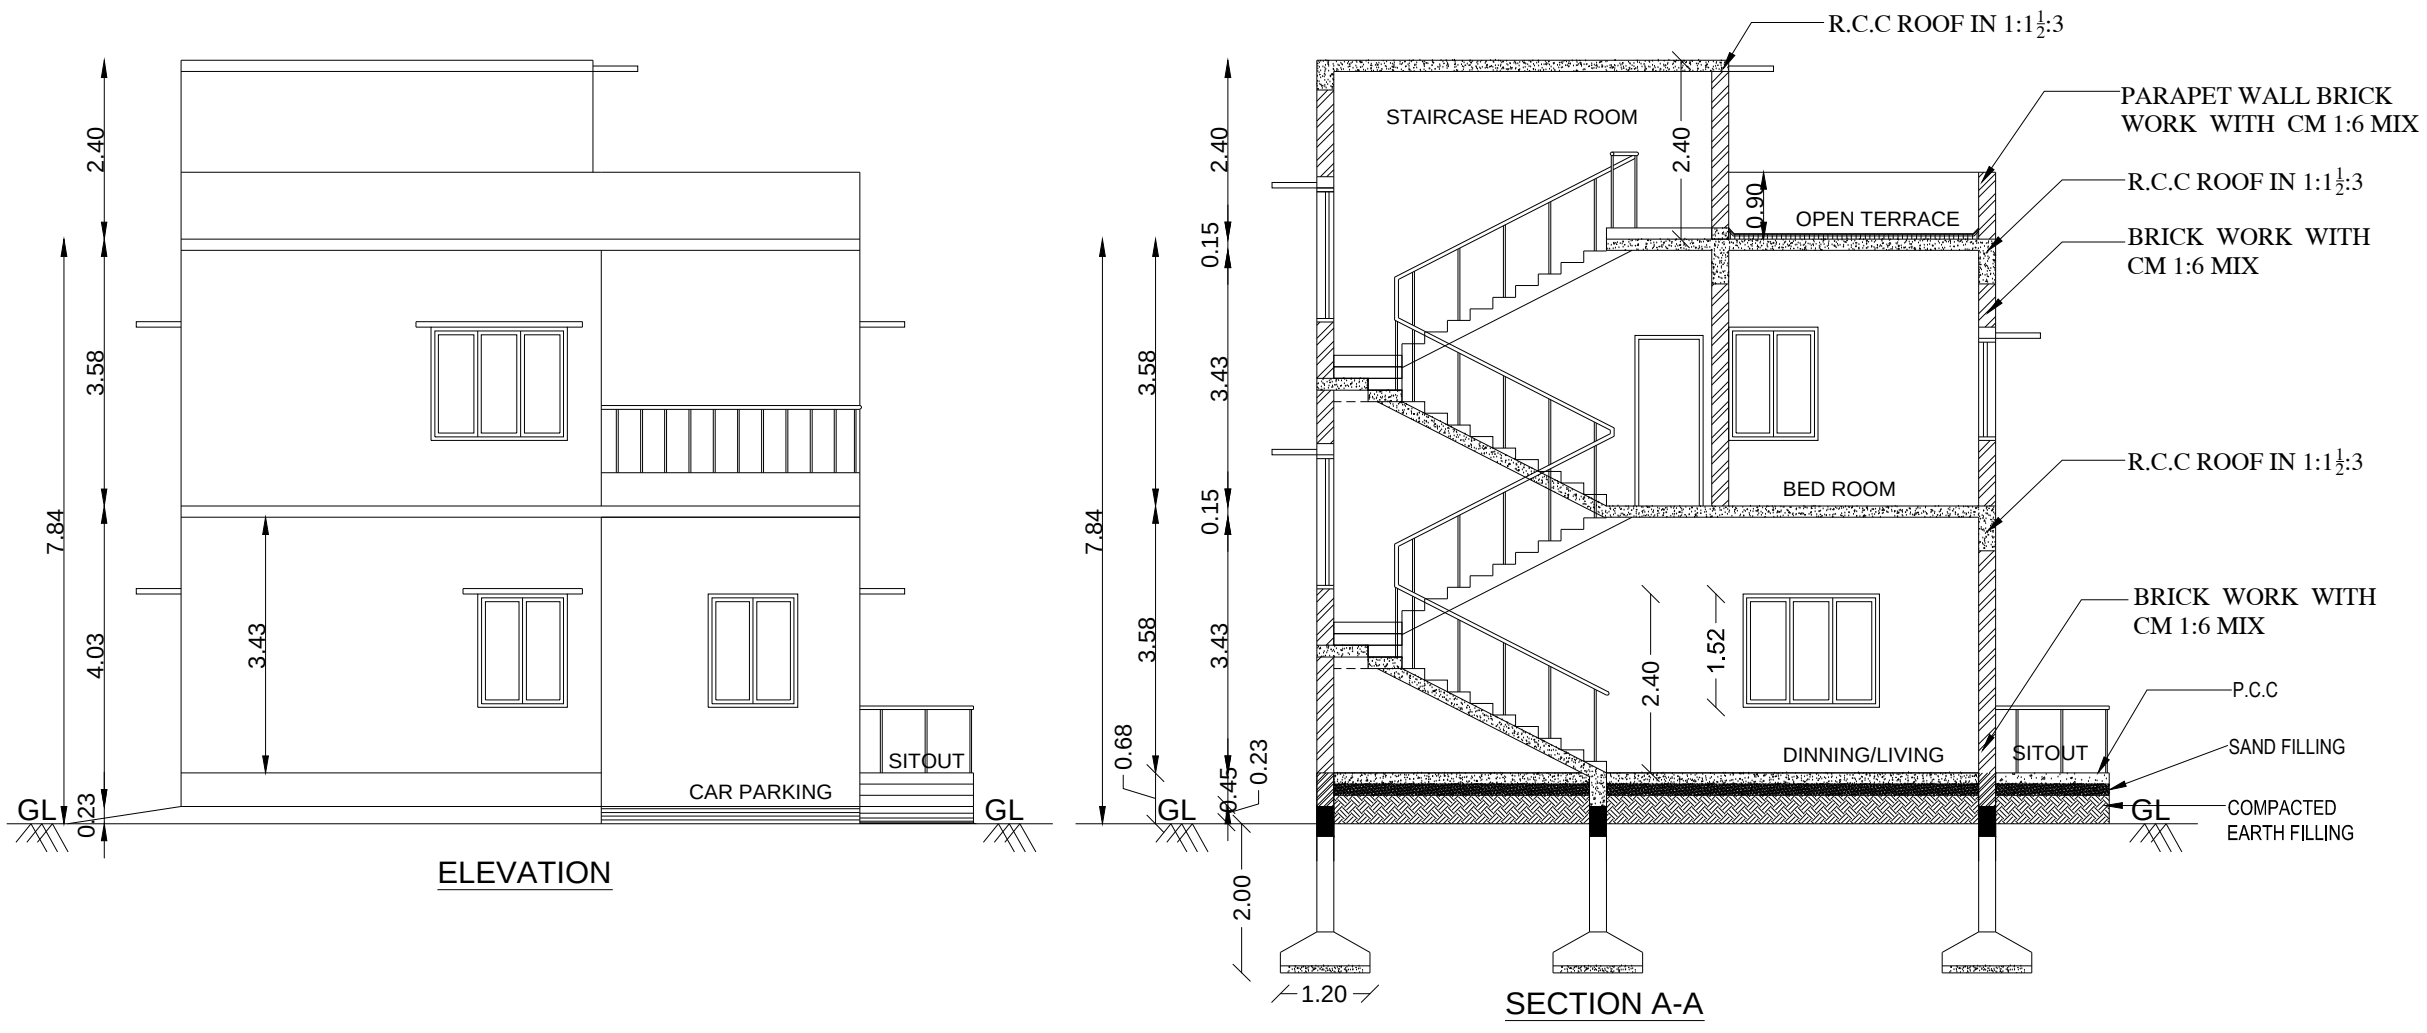


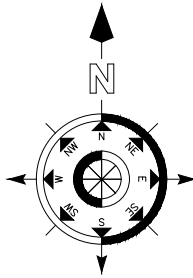

DETAILS OF EARTHQUAKE :

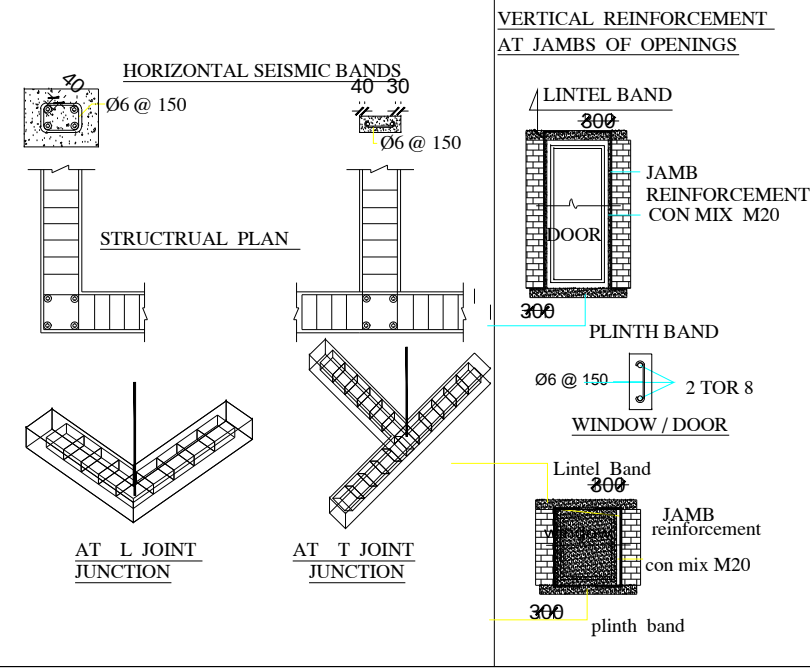

DETAILS OF JOINARIES.

DESCRIPTION	METERS
MD - MAIN DOOR	1.22 X 2.29
SD - DOOR/WINDOW	1.52 X 2.60
D1 - DOOR	0.91 X 2.29
D2 - DOOR	0.76 X 2.10
D1a - DOOR	0.91 X 2.10
W - WINDOW	1.83 X 1.52
W1 - WINDOW	1.22 X 1.52
W2 - WINDOW	0.75 X 1.52
KW1- WINDOW	1.22 X 1.07
SW - WINDOW	1.22 X 1.52
V1- VENTILATOR	0.61 X 0.91

DETAILED PLAN SHOWING THE PROPOSED CONSTRUCTION OF RCC ROOF GROUND FLOOR + FIRST FLOOR BUILDING (SOUTH FACING PLOT Nos.1-5, 12-17, 24-28) IN S.F.NO.65/10A OF MURUNGAPATTY VILLAGE & PANCHAYAT, VEERAPANDI PANCHAYAT UNION, SALEM WEST TALUK & SALEM DISTRICT.

APPLICANT:-
M/s.NAAVAL PROPERTIES AND DEVELOPERS LLP

PLOT NO	Floor area (Sq.m.,)	Deduction O.T.S or Non FSI Area(Sqm)	FSI Area (Sq.m.,)
PLOT NO.1-5, 12-17, 24-28			
GROUND FLOOR	96.79	---	96.79
FIRST FLOOR	85.83	---	85.83
HEAD ROOM	13.05	13.05	---

For Naaval Properties And Developers LLP
[Signature]
Partner

APPLICANT :-

[Signature]
M MEYYAPPAN, A.I.I.A
COUNCIL OF ARCH REG. NO. CA/2019/117339
CHENNAI CORPN. REG. NO. RA002782021
CHETTINAD DESIGN
31/14 CENOTAPH ROAD 1st STREET
ALWARPET, CHENNAI - 600 018.

ARCHITECT :-

[Signature]
C. KANNAN, B.E., M.E., (Structure)
Structural Engineer,
DTCP Reg. No. CGLRGN/SE/G-1/19/05/052
Door No: 21, 4th Main Road,
Indira Nagar, Chennai - 600 020.


STRUCTURAL ENGINEER :-

[Signature]
Er. A. Harikumar, M.E., (Struct), A.C.A.A. MEMBER
Structural Eng. Chartered Eng (I), Approved Value:
TN Govt. Registered Professional of DTCP (HNTDA)
Name of Institution: R.E. R.S.E. C.E. B.Q.A. R.D.
Code: II T I II
Regn. No: 62/2019 12/2021 12/2021 12/2021 12/2021
CIVIL T.S.C. Door No:21, 4th Main Road, Indira Nagar, Chennai - 600 020.
19th Floor 10 Near 19th Floor, Regular Road, Near - 451 101
Mail ID: aharikumar10@gmail.com, aharikumar10@gmail.com
Cell: 95243 20281, 94899 84418

[Signature]
S. KANAPATHI, M.Tech, M.E.,
Registered Geo-Tech Engineer
Regn. No: CGLRGN/SGT/2019/08/012
Apple Ridge Apartment, Sri Ram Nagar
Madhavaram SALEM ROAD 616

REGISTERED ENGINEER :-



GEO TECH ENGINEER:-

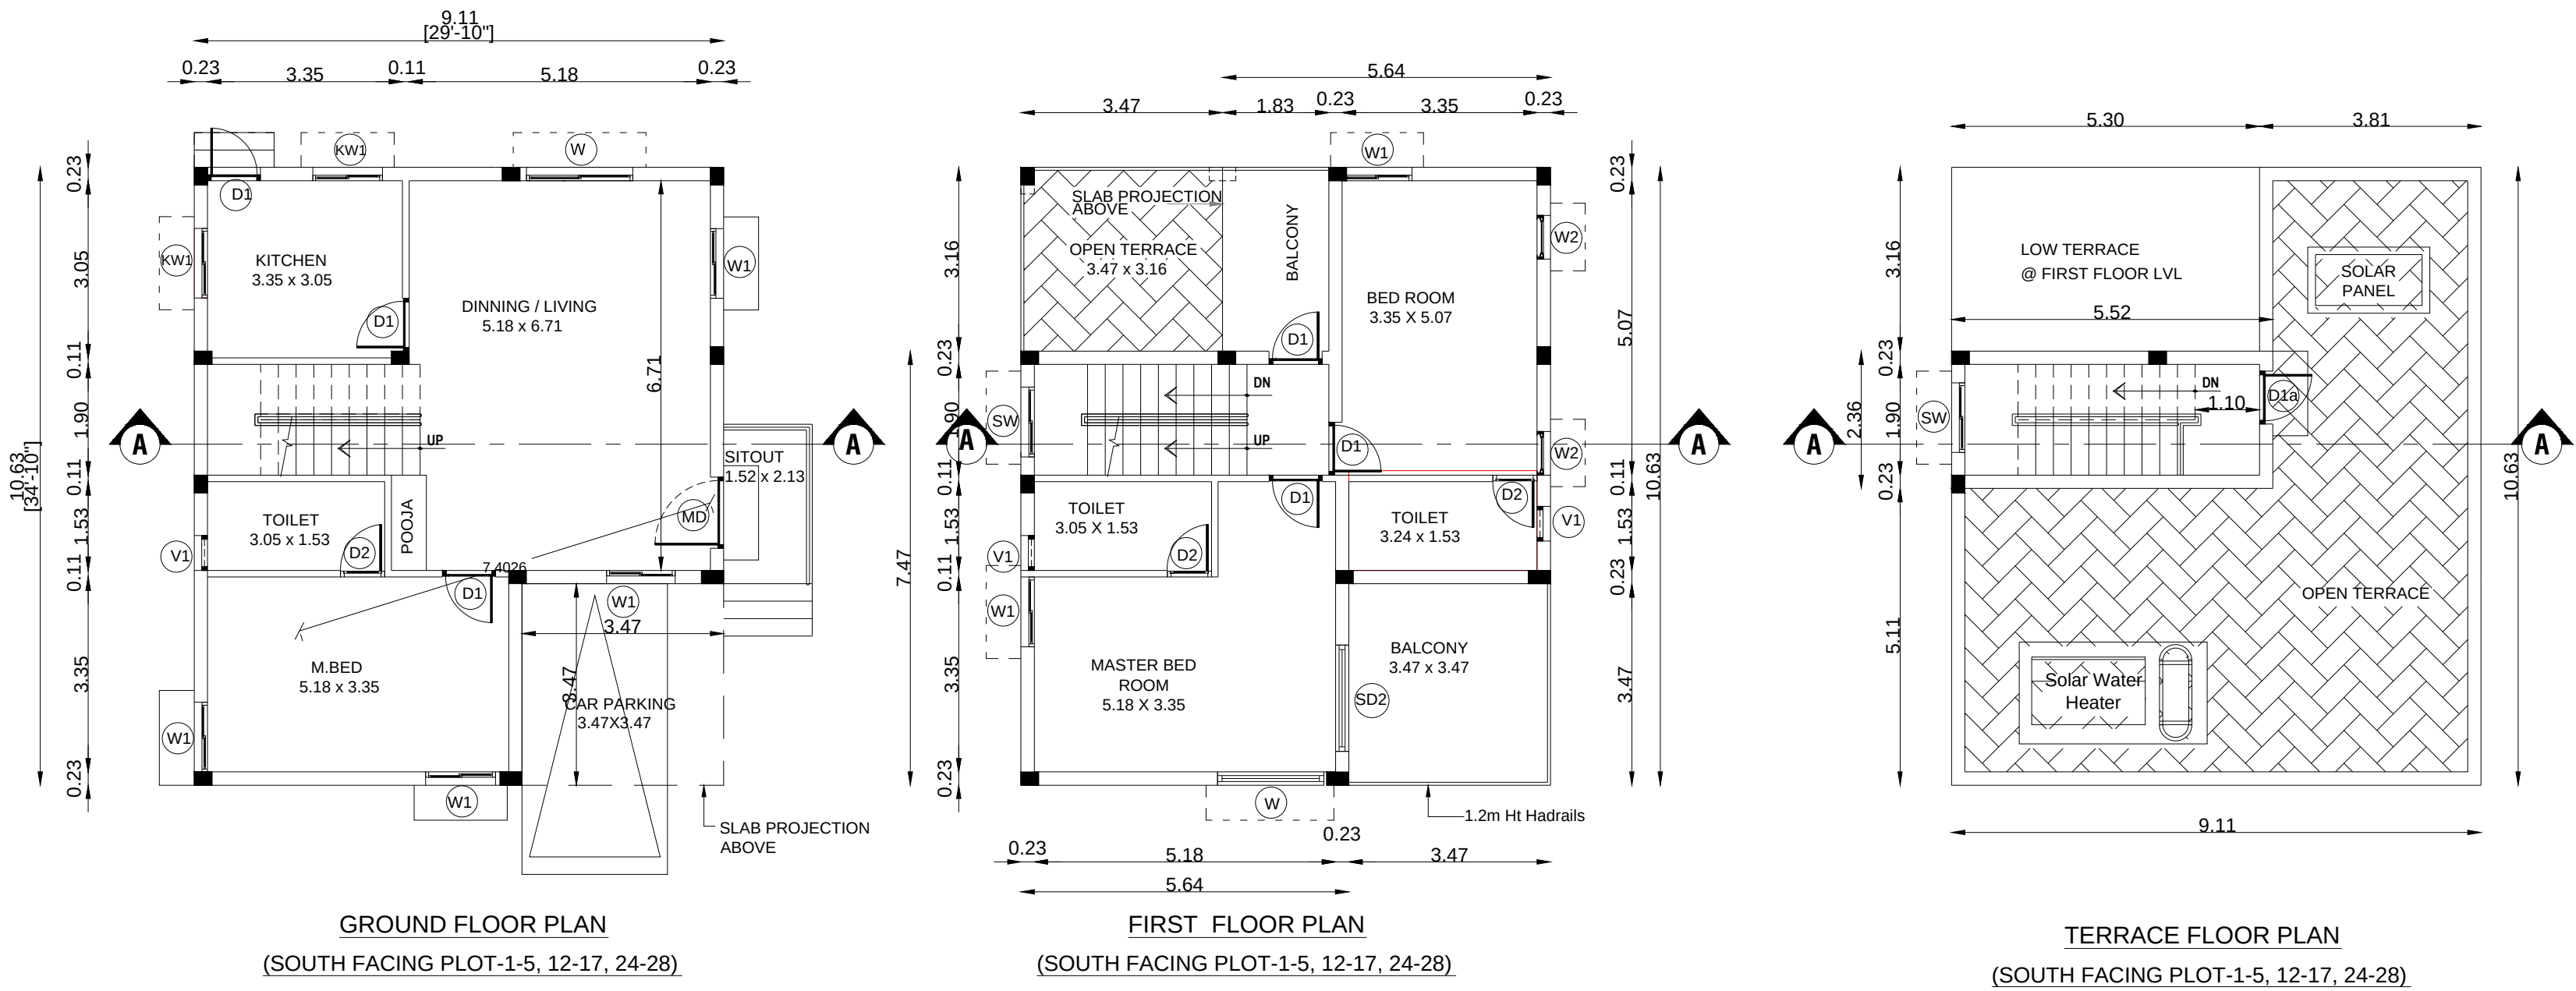



GROUND FLOOR PLAN
(SOUTH FACING PLOT-1-5, 12-17, 24-28)

FIRST FLOOR PLAN
(SOUTH FACING PLOT-1-5, 12-17, 24-28)

TERRACE FLOOR PLAN
(SOUTH FACING PLOT-1-5, 12-17, 24-28)

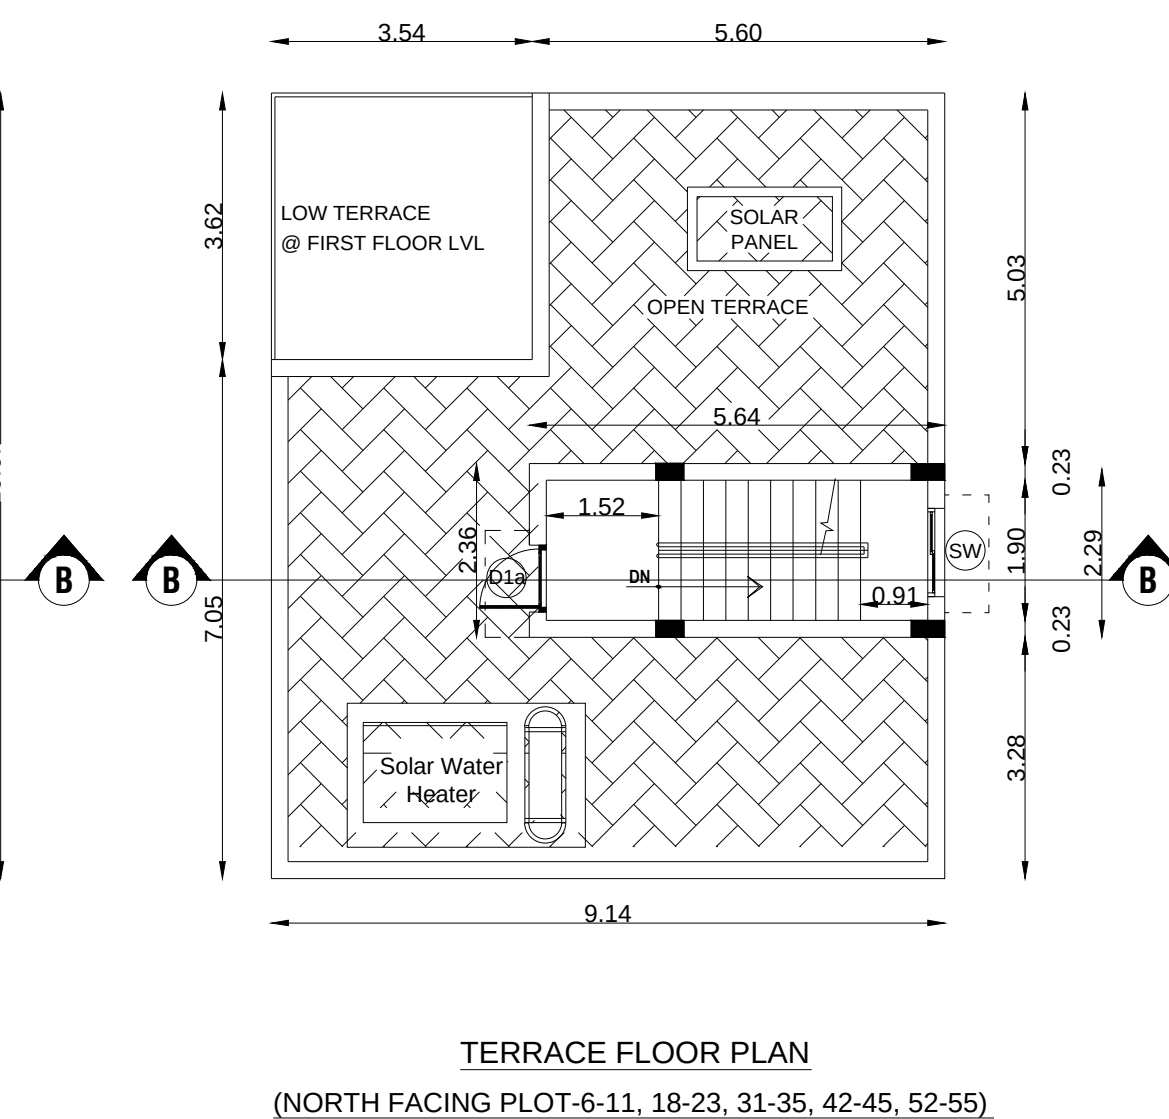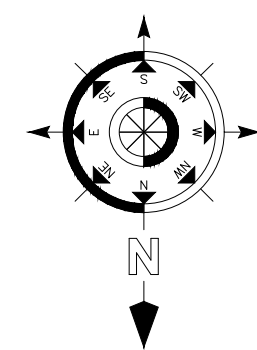

SHEET NO. 3 / 15

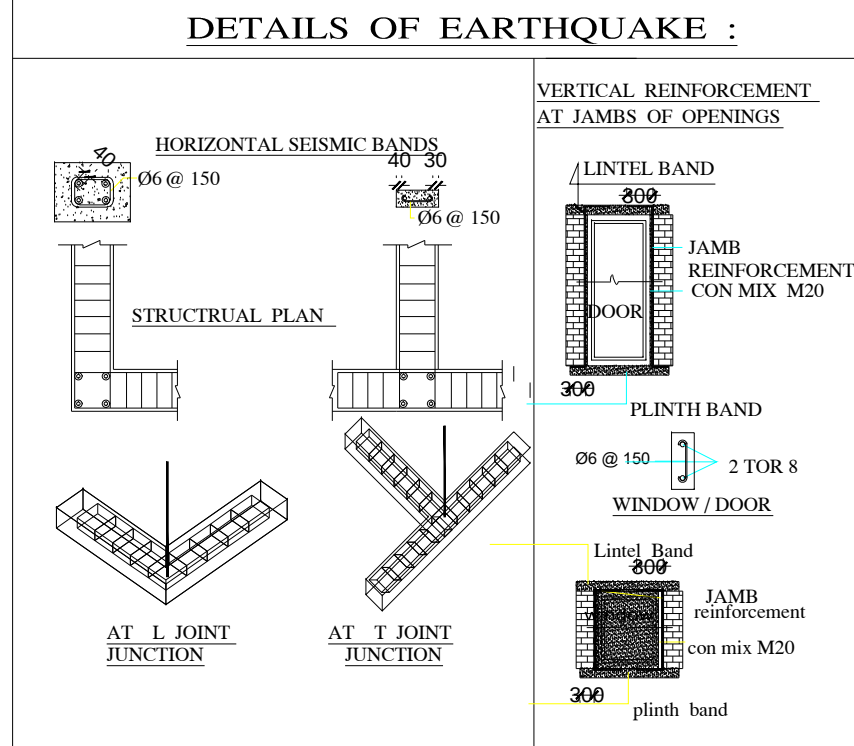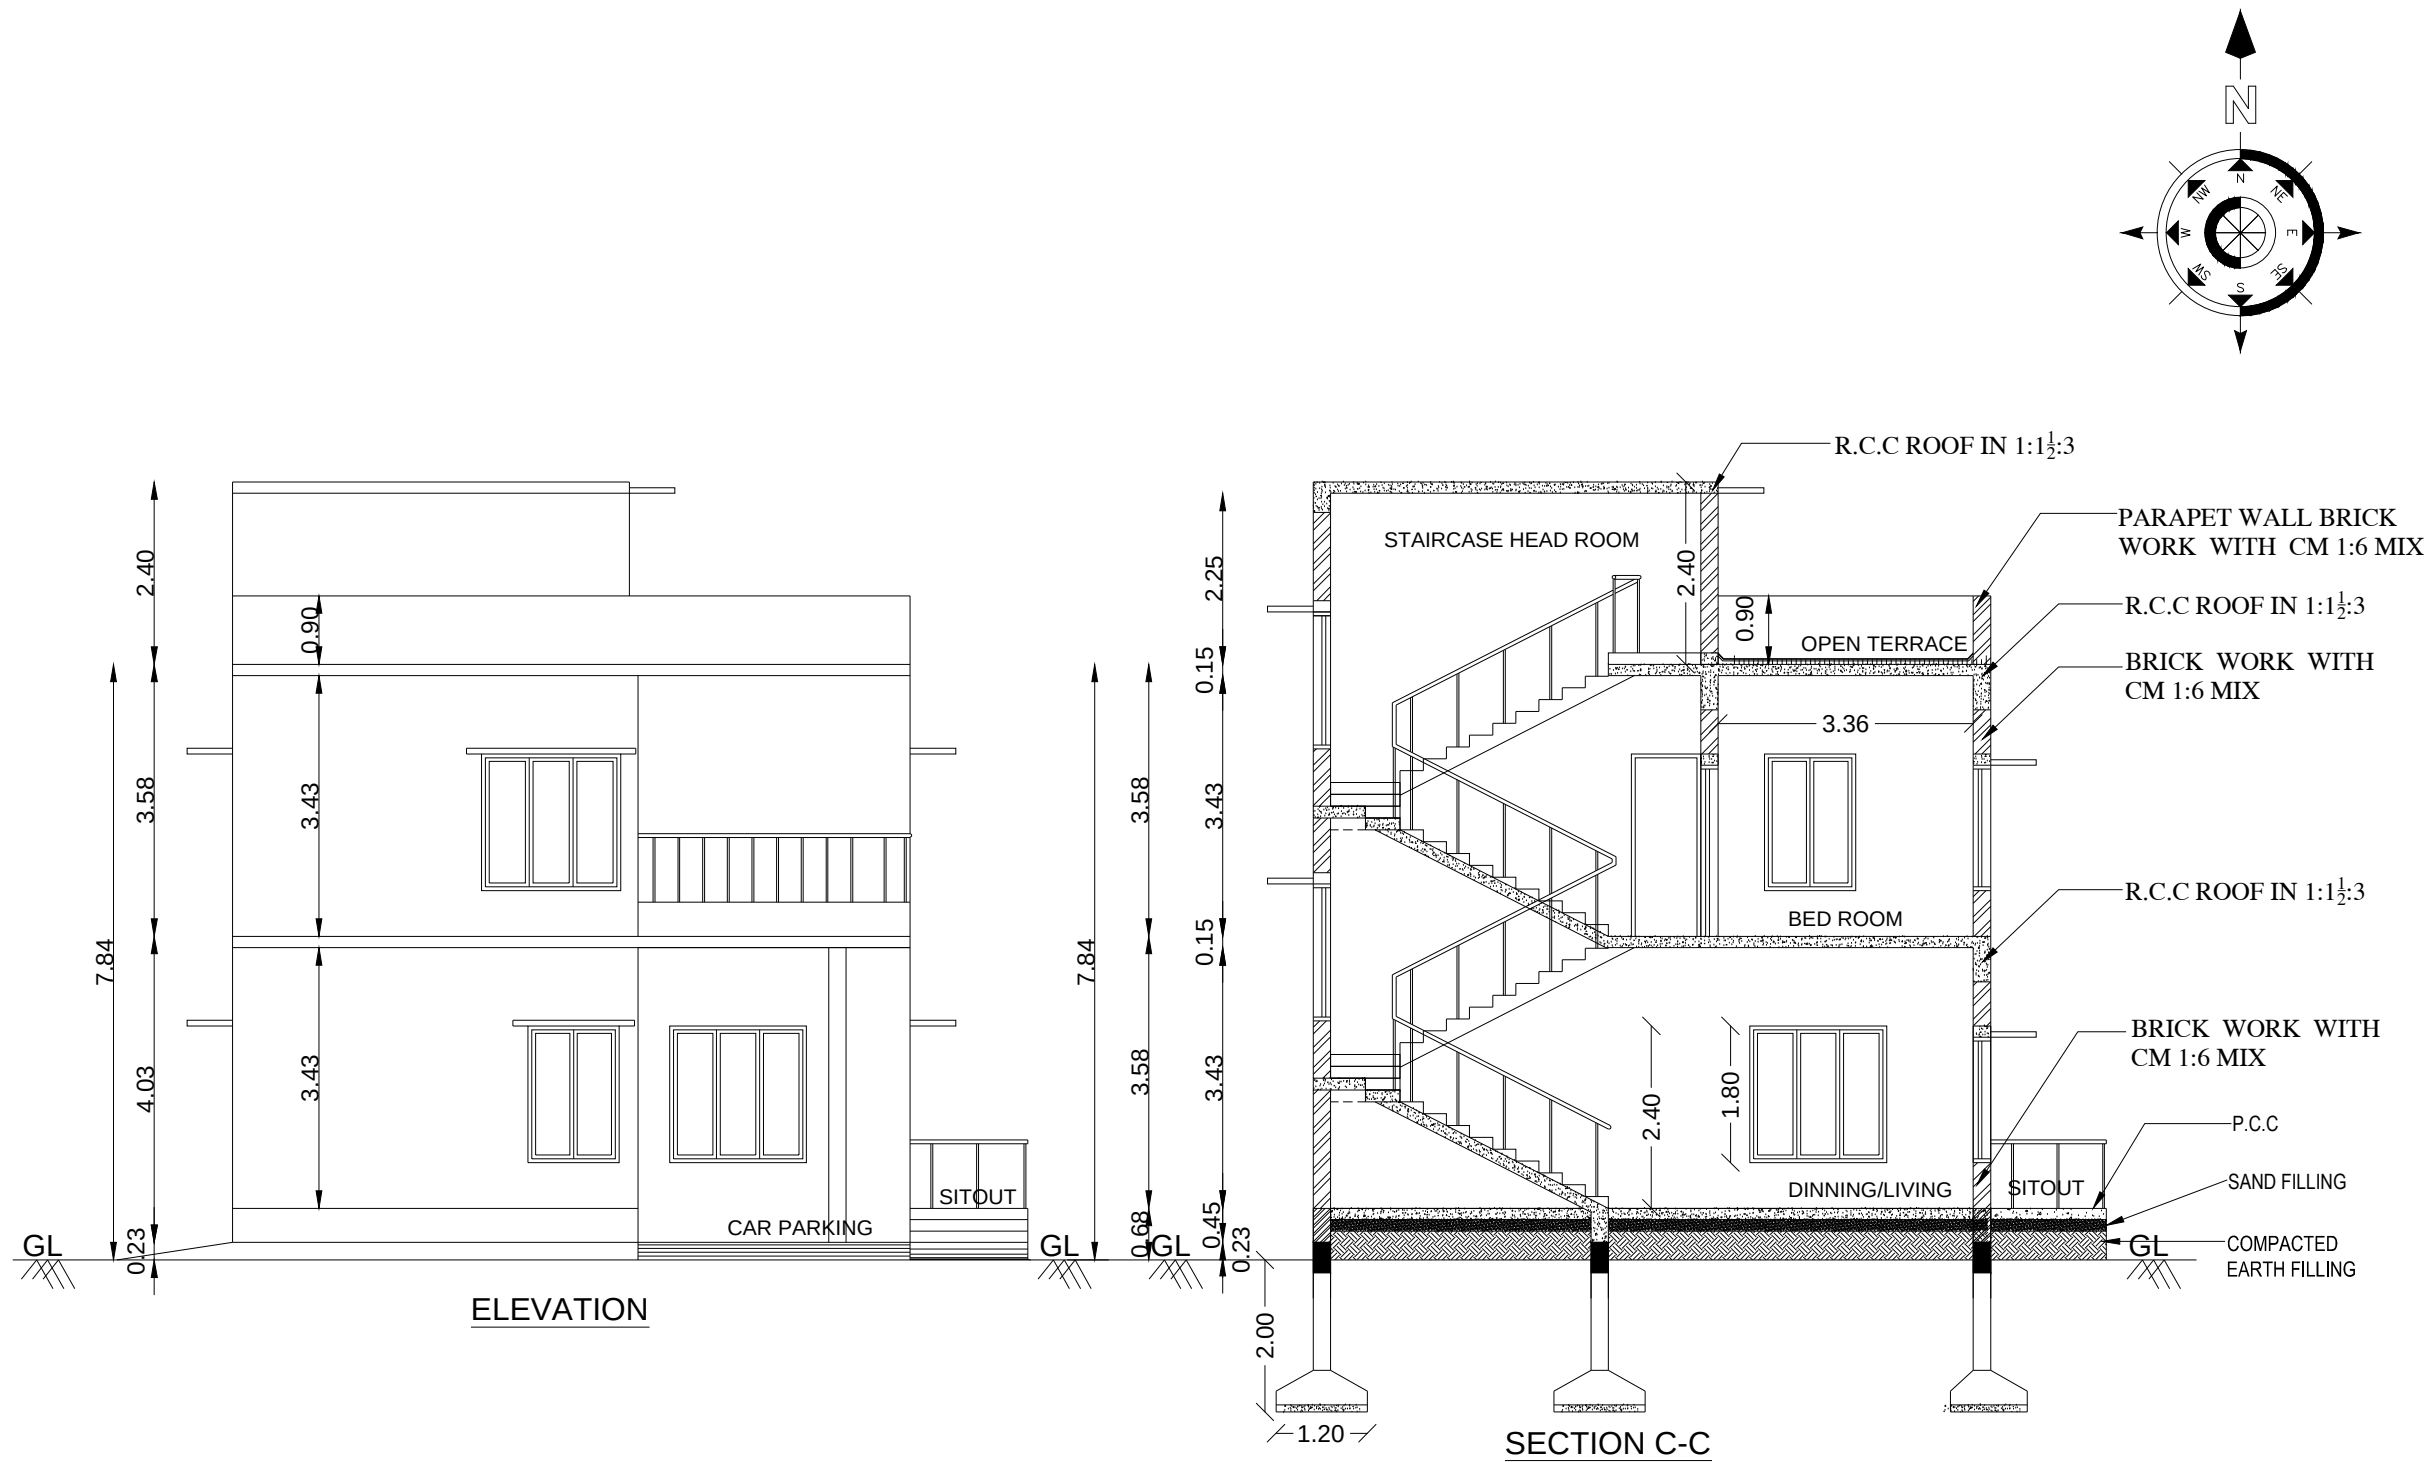

DETAILED PLAN SHOWING THE PROPOSED CONSTRUCTION OF RCC ROOF GROUND FLOOR + FIRST FLOOR BUILDING (SOUTH FACING PLOT Nos.29) IN S.F.NO.65/10A OF MURUNGAPATTY VILLAGE & PANCHAYAT, VEERAPANDI PANCHAYAT UNION, SALEM WEST TALUK & SALEM DISTRICT.

APPLICANT:-
M/s.NAAVAL PROPERTIES AND DEVELOPERS LLP

PLOT NO	Floor area (Sq.m.,)	Deduction O.T.S or Non FSI Area(Sqm)	FSI Area (Sq.m.,)
PLOT NO.29			
GROUND FLOOR	94.77	---	94.77
FIRST FLOOR	78.63	---	78.63
HEAD ROOM	12.60	12.60	---

For Naaval Properties And Developers LLP
[Signature]
Partner

APPLICANT :-

[Signature]
M MEYYAPPAN, A.I.I.A
COUNCIL OF ARCH REG. NO. CA/2019/117339
CHENNAI CORPN. REG. NO. RA002782021
CHETTINAD DESIGN
31/14 CENOTAPH ROAD 1st STREET
ALWARPET, CHENNAI - 600 018.


ARCHITECT :-

[Signature]
C. KANNAN/ B.E.,M.E., (Structure)
Structural Engineer,
DTCP Reg. No. CGLRGN/SE/3-1/19/05/052
Door No: 21, 4th Main Road,
Indira Nagar, Chennai - 600 020.


STRUCTURAL ENGINEER :-

REGISTERED ENGINEER :-

GEO TECH ENGINEER:-

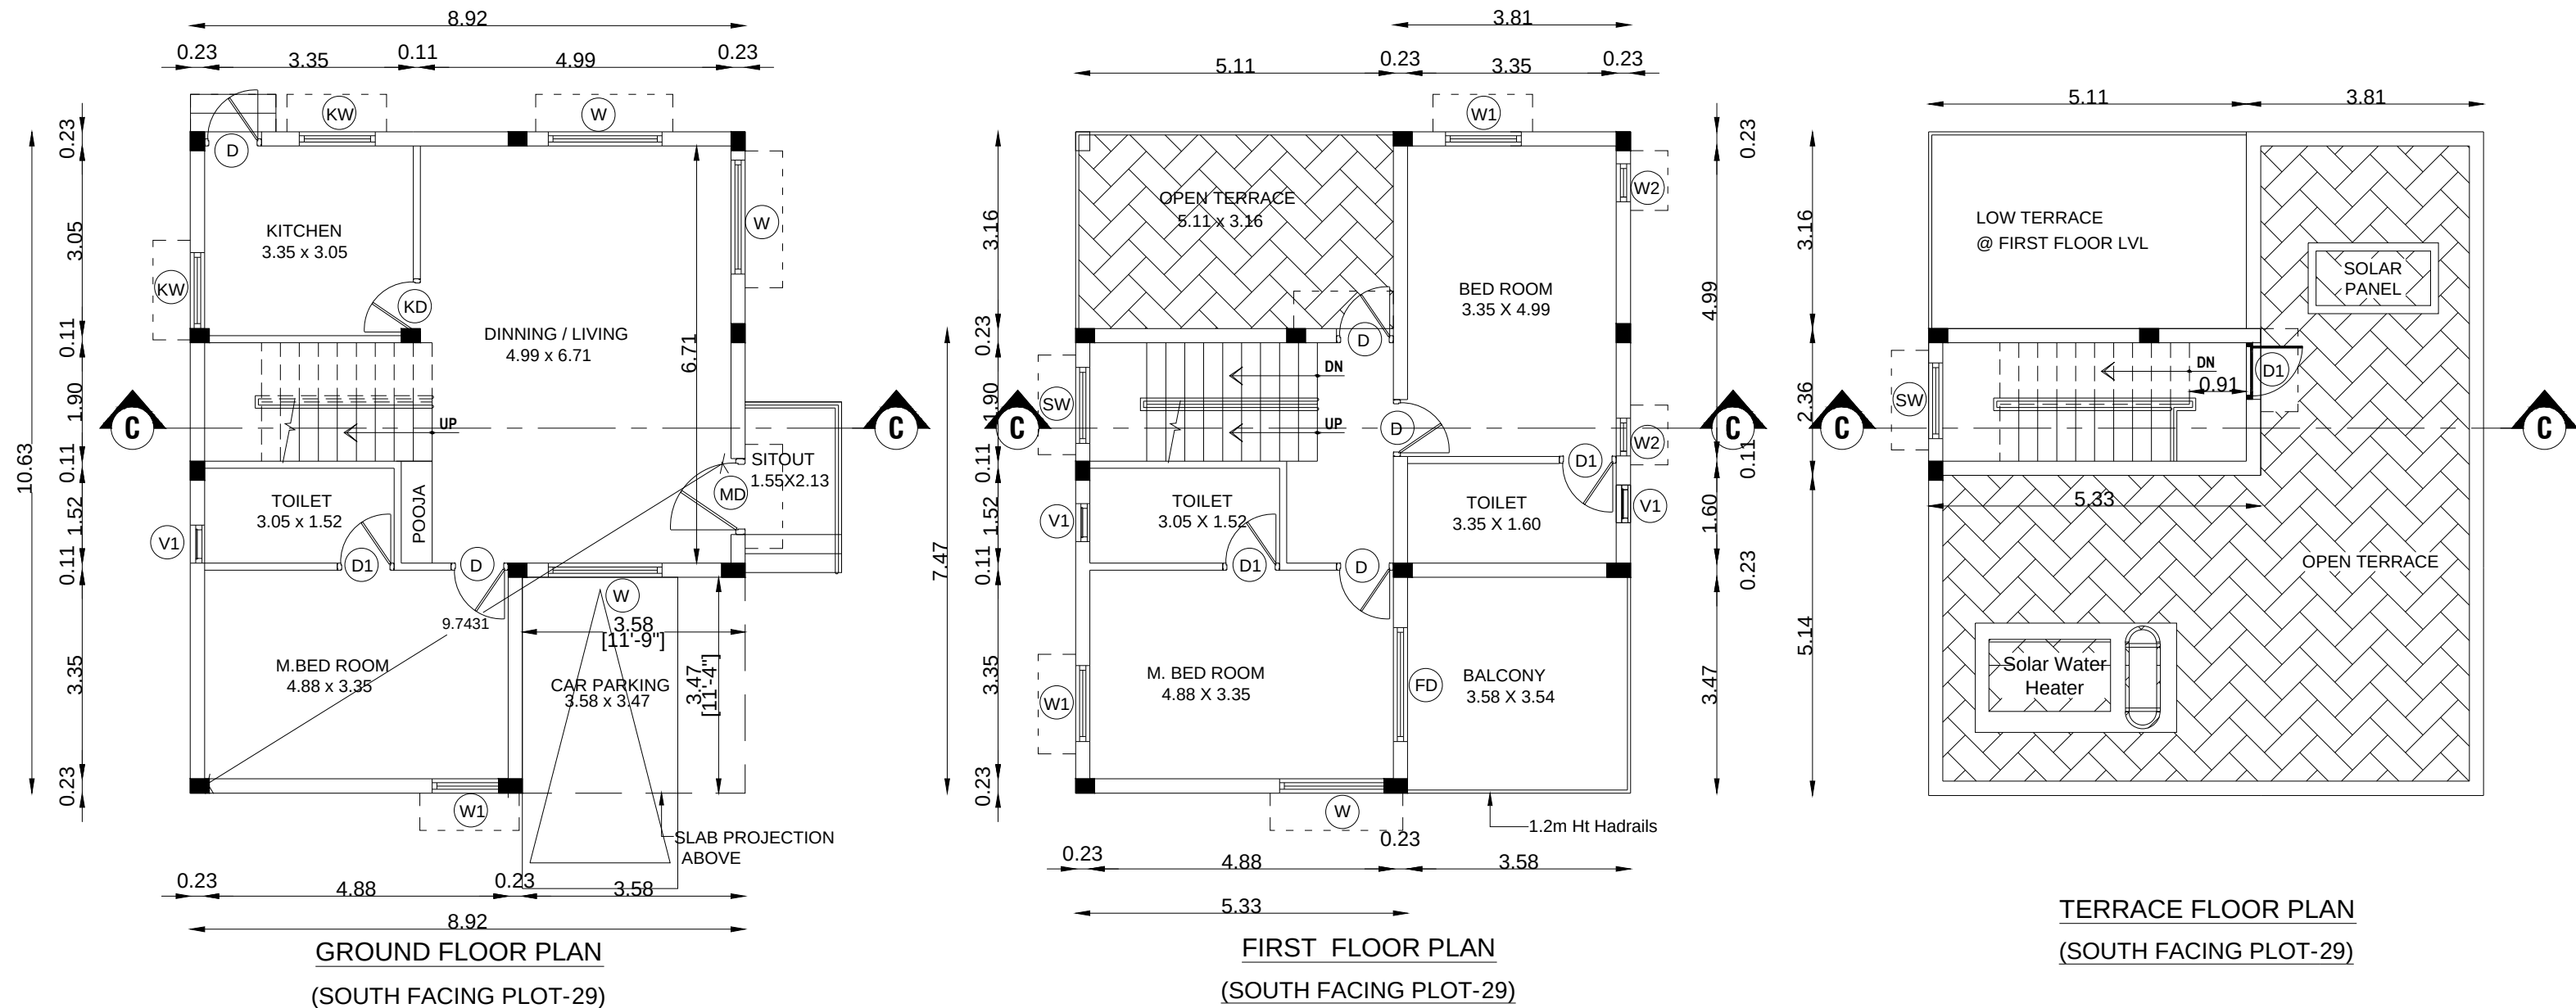

TERRACE FLOOR PLAN
(SOUTH FACING PLOT-29)

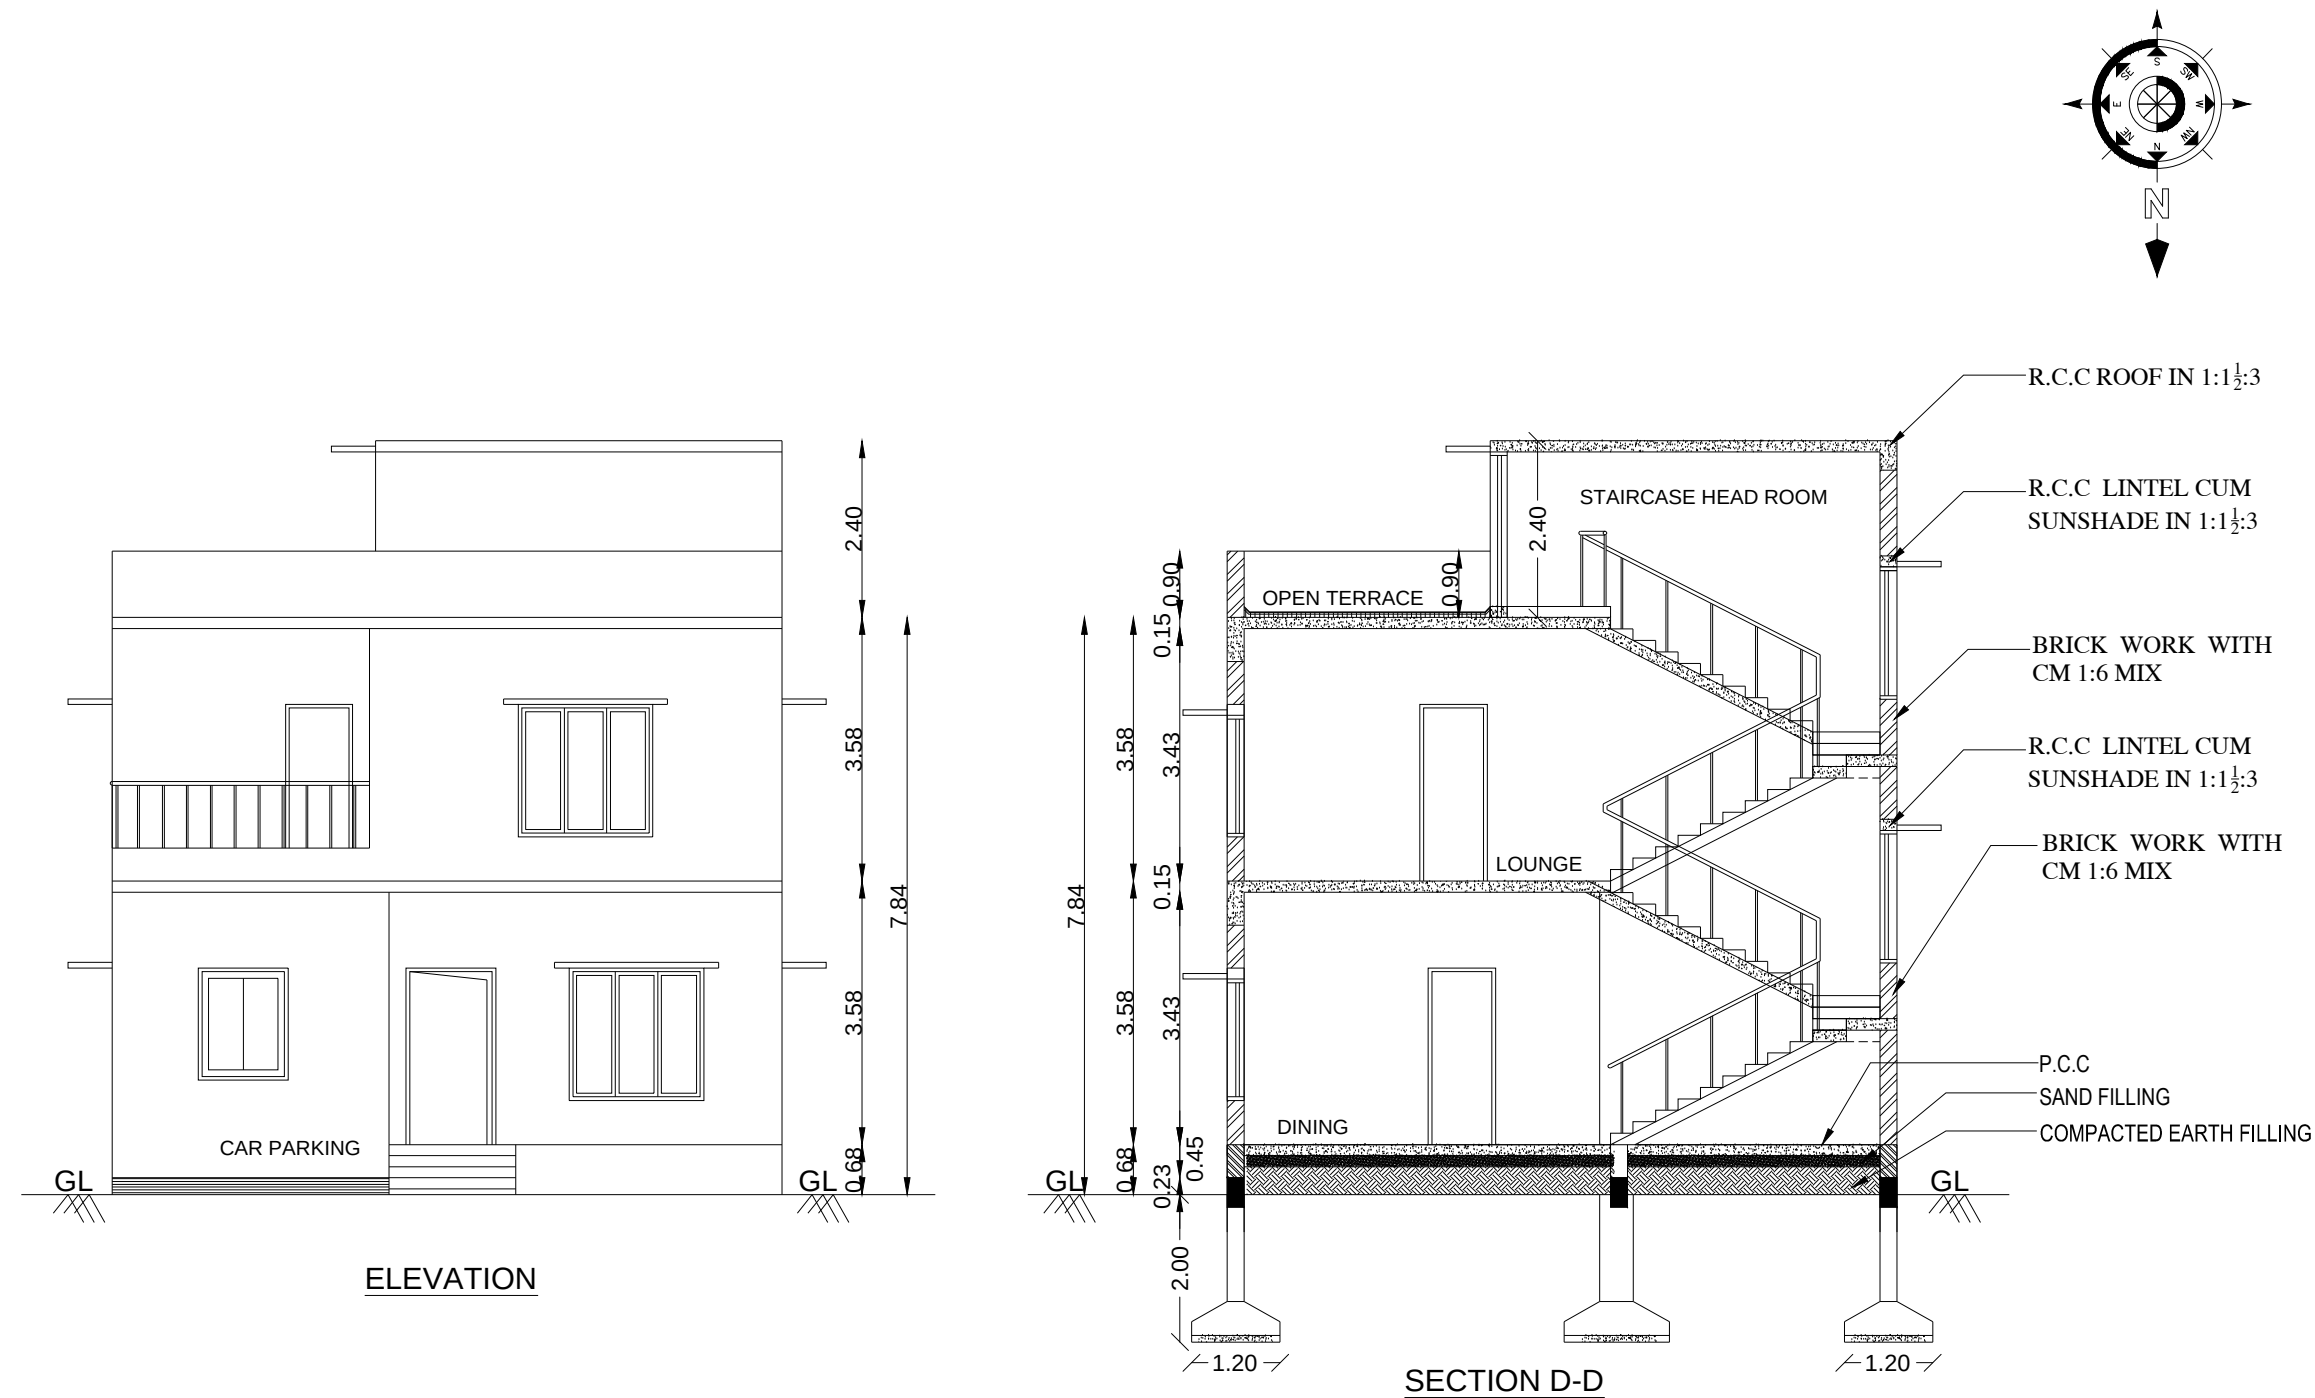

DETAILED PLAN SHOWING THE PROPOSED CONSTRUCTION OF RCC ROOF GROUND FLOOR + FIRST FLOOR BUILDING (NORTH FACING PLOT Nos.30) IN S.F.NO.65/10A OF MURUNGAPATTY VILLAGE & PANCHAYAT, VEERAPANDI PANCHAYAT UNION, SALEM WEST TALUK & SALEM DISTRICT.

APPLICANT:-
M/s.NAAVAL PROPERTIES AND DEVELOPERS LLP

PLOT NO	Floor Area (Sq.m.)	Deduction O.T.S or Non FSI Area(Sqm)	FSI Area (Sq.m.)
PLOT NO.30			
GROUND FLOOR	97.01	---	97.01
FIRST FLOOR	84.38	---	84.38
HEAD ROOM	13.32	13.32	---

For Naaval Properties And Developers LLP

[Signature]

Partner

APPLICANT :-

[Signature]

M MEYYAPPAN, A.I.I.A

COUNCIL OF ARCH REG. NO. CA/2019/117339

CHENNAI CORPN. REG. NO. RA002782021

CHETTINAAD DESIGN

31/14 CENOTAPH ROAD 1st STREET

ALWARPET, CHENNAI - 600 018.

ARCHITECT :-

[Signature]

C. KANNAN/ B.E.,M.E., (Structure)

Structural Engineer,



DTCP Reg. No. CGLRGN/SE/S-1/19/05/052

Door No: 21, 4th Main Road,

Indira Nagar, Chennai - 600 020.

STRUCTURAL ENGINEER :-

<i>[Signature]</i>	<i>[Signature]</i>
REGISTERED ENGINEER :-	GEO TECH ENGINEER:-

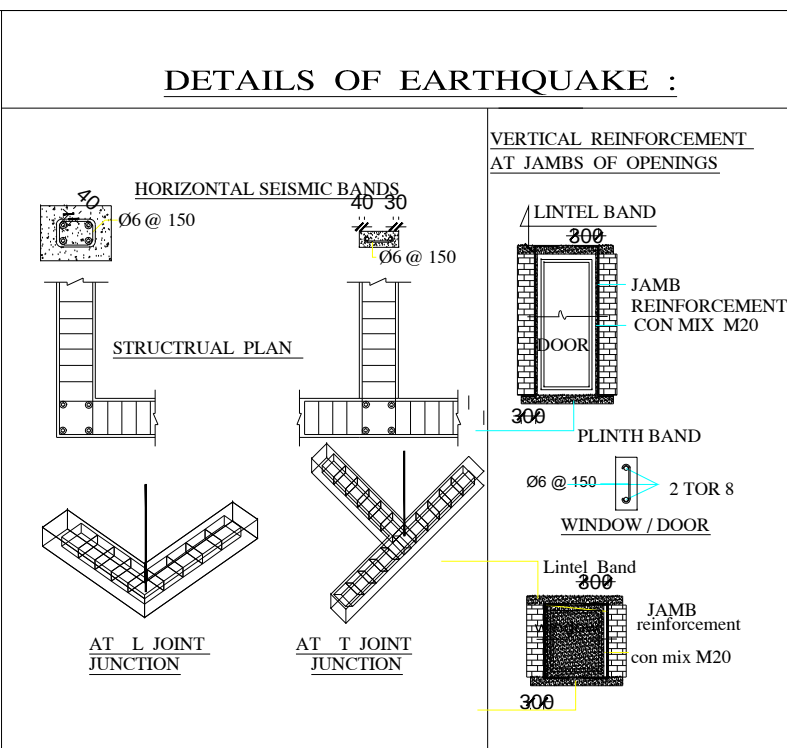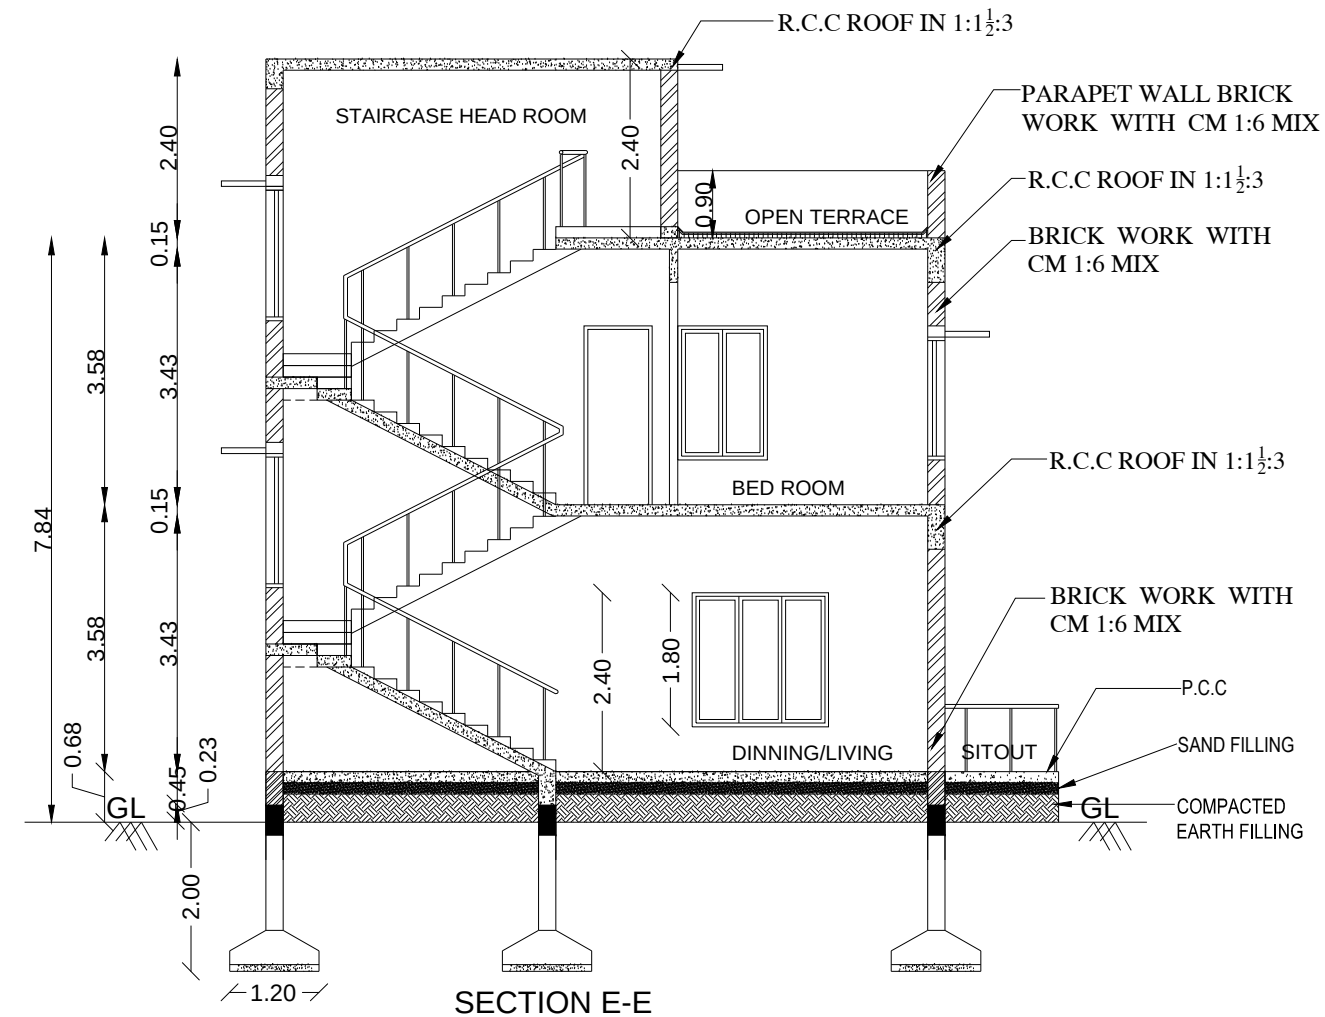

DETAILS OF JOINARIES.	
DESCRIPTION	METERS
MD - MAIN DOOR	1.22 X 2.29
SD - DOOR/WINDOW	1.52 X 2.60
SD1 - DOOR/WINDOW	1.52 X 2.29
D1 - DOOR	0.91 X 2.29
D2 - DOOR	0.76 X 2.10
D1a - DOOR	0.91 X 2.10
W - WINDOW	1.83 X 1.52
W1 - WINDOW	1.22 X 1.52
W2 - WINDOW	0.75 X 1.52
KW1 - WINDOW	1.22 X 1.07
SW - WINDOW	1.22 X 1.52
V1- VENTILATOR	0.61 X 0.91

DETAILED PLAN SHOWING THE PROPOSED CONSTRUCTION OF RCC ROOF GROUND FLOOR + FIRST FLOOR BUILDING (SOUTH FACING PLOT Nos.36-39, 46-49) IN S.F.NO.65/10A OF MURUNGAPATTY VILLAGE & PANCHAYAT, VEERAPANDI PANCHAYAT UNION, SALEM WEST TALUK & SALEM DISTRICT.

APPLICANT:-
M/s.NAAVAL PROPERTIES AND DEVELOPERS LLP

PLOT NO	Floor area (Sq.m.,)	Deduction O.T.S or Non FSI Area(Sqm)	FSI Area (Sq.m.,)
PLOT NO.36-39, 46-49			
GROUND FLOOR	96.79	---	96.79
FIRST FLOOR	91.49	---	91.49
HEAD ROOM	13.05	13.05	---

For Naaval Properties And Developers LLP
[Signature]
Partner

APPLICANT :-

[Signature]
M MEYYAPPAN, A.I.I.A
COUNCIL OF ARCH REG. NO. CA/2019/117339
CHENNAI CORPN. REG. NO. RA002782021
CHETTINAAD DESIGN
31/14 CENOTAPH ROAD 1st STREET
ALWARPET, CHENNAI - 600 018.




ARCHITECT :-


[Signature]
C. KANNAN/ B.E.,(Structure)
Structural Engineer,
DTCP Reg. No. CGLRGN/SE/G-1/19/05/052
Door No: 21, 4th Main Road,
Indira Nagar, Chennai - 600 020.

STRUCTURAL ENGINEER :-


REGISTERED ENGINEER :-

GEO TECH ENGINEER:-

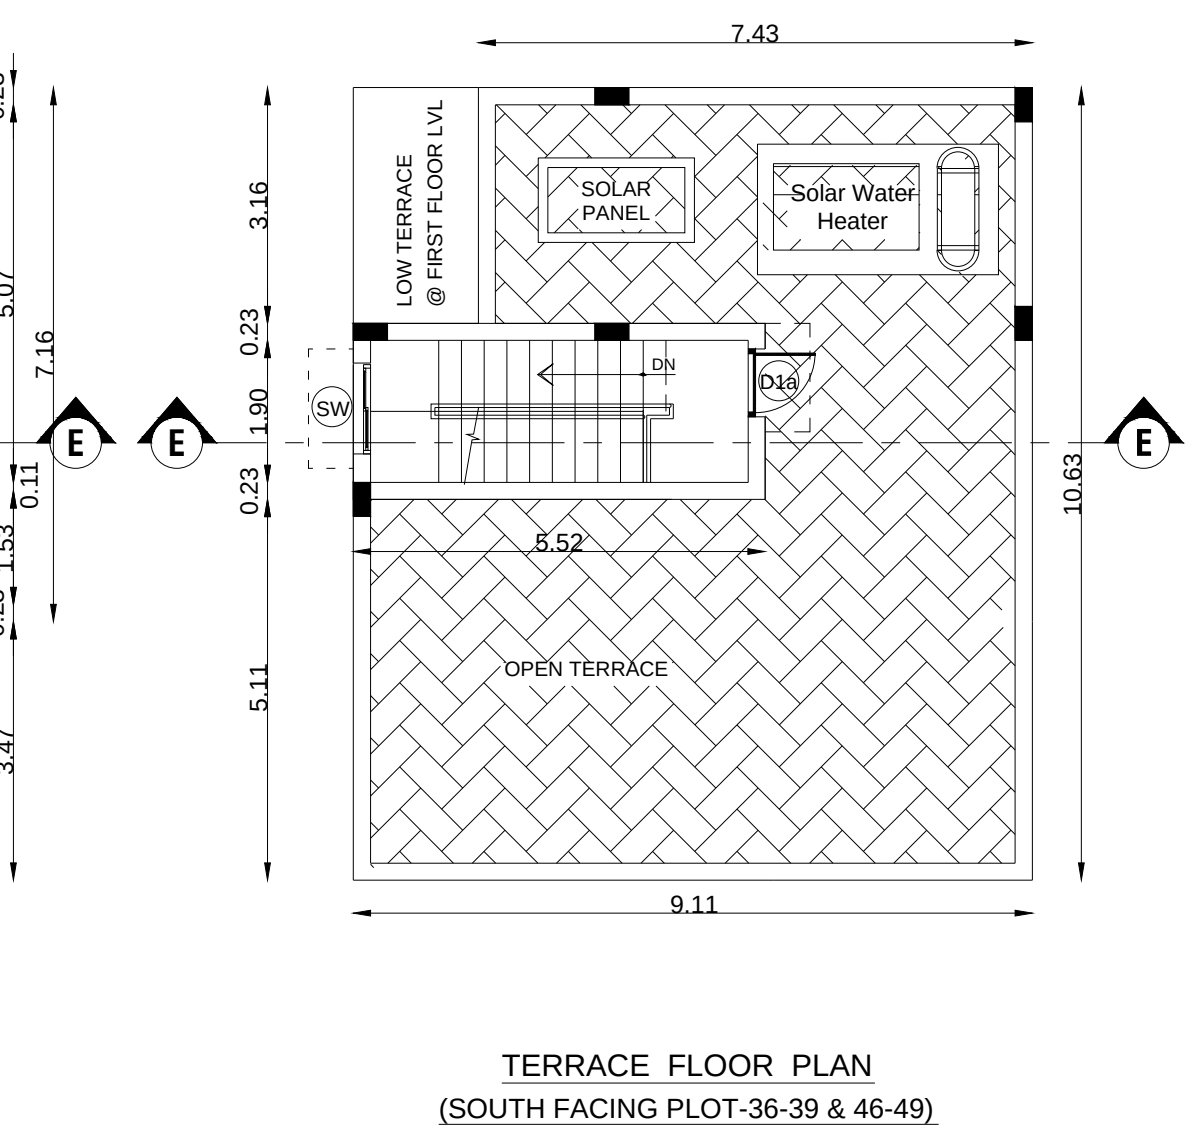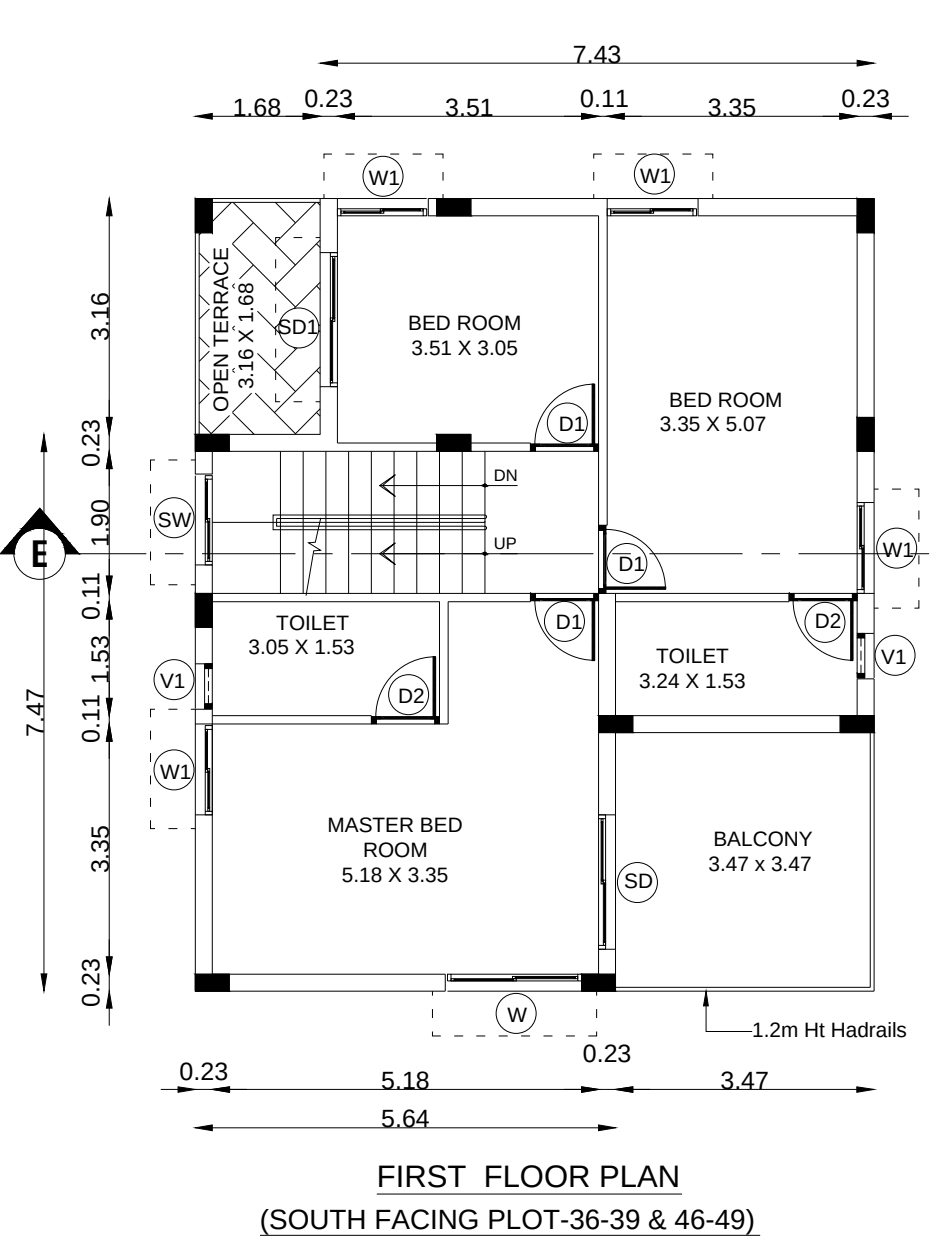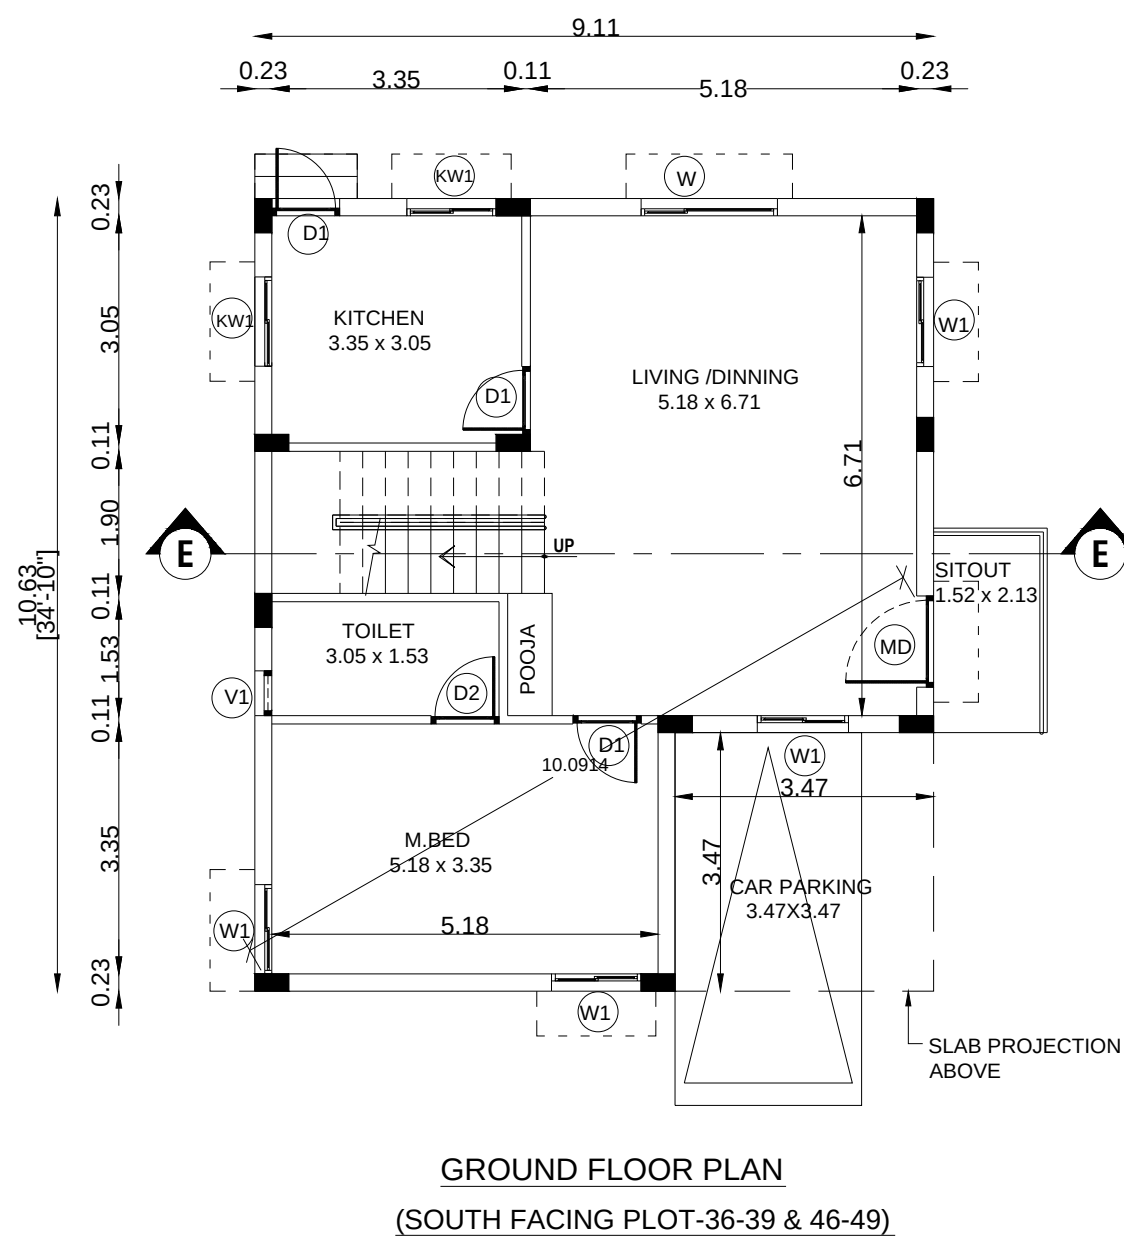


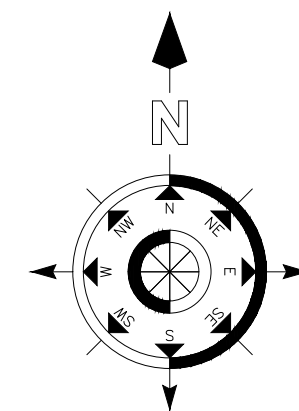

SECTION F-F

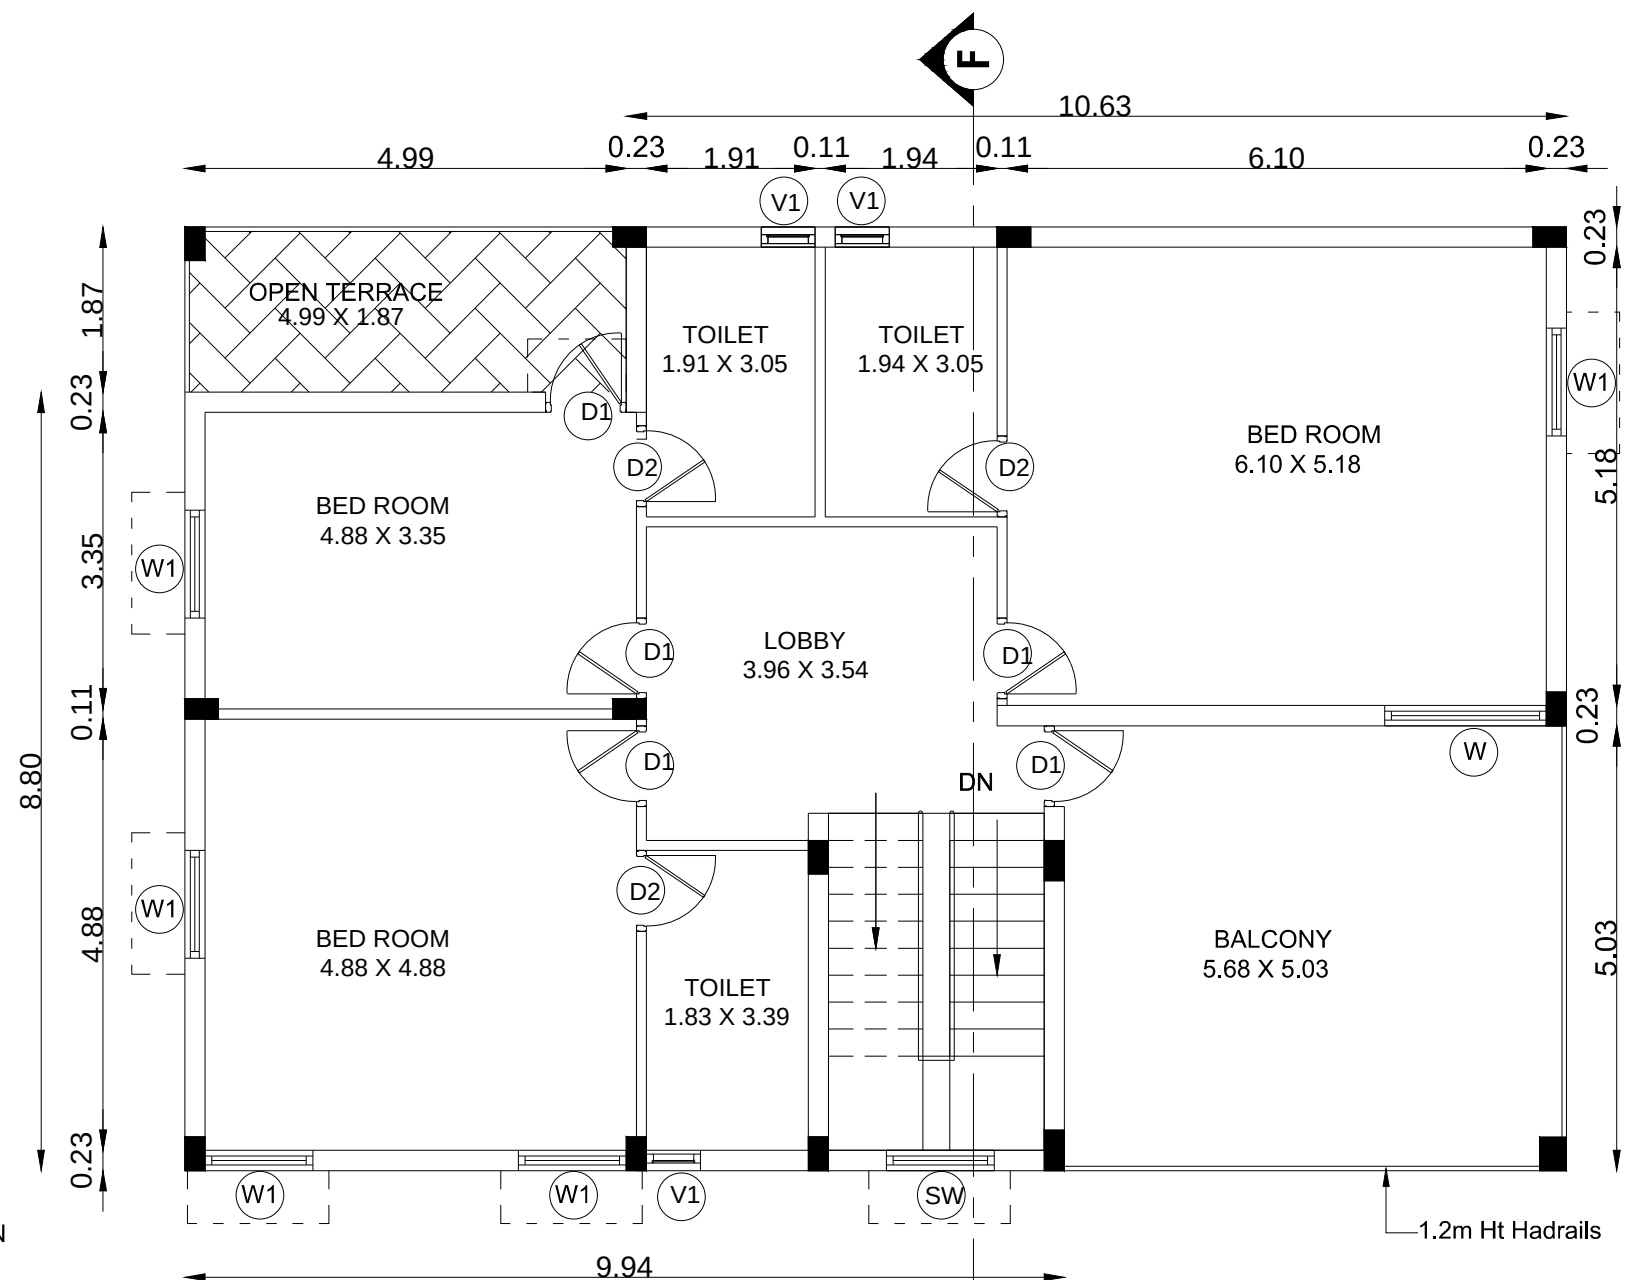

FIRST FLOOR PLAN
(SOUTH FACING PLOT-40)

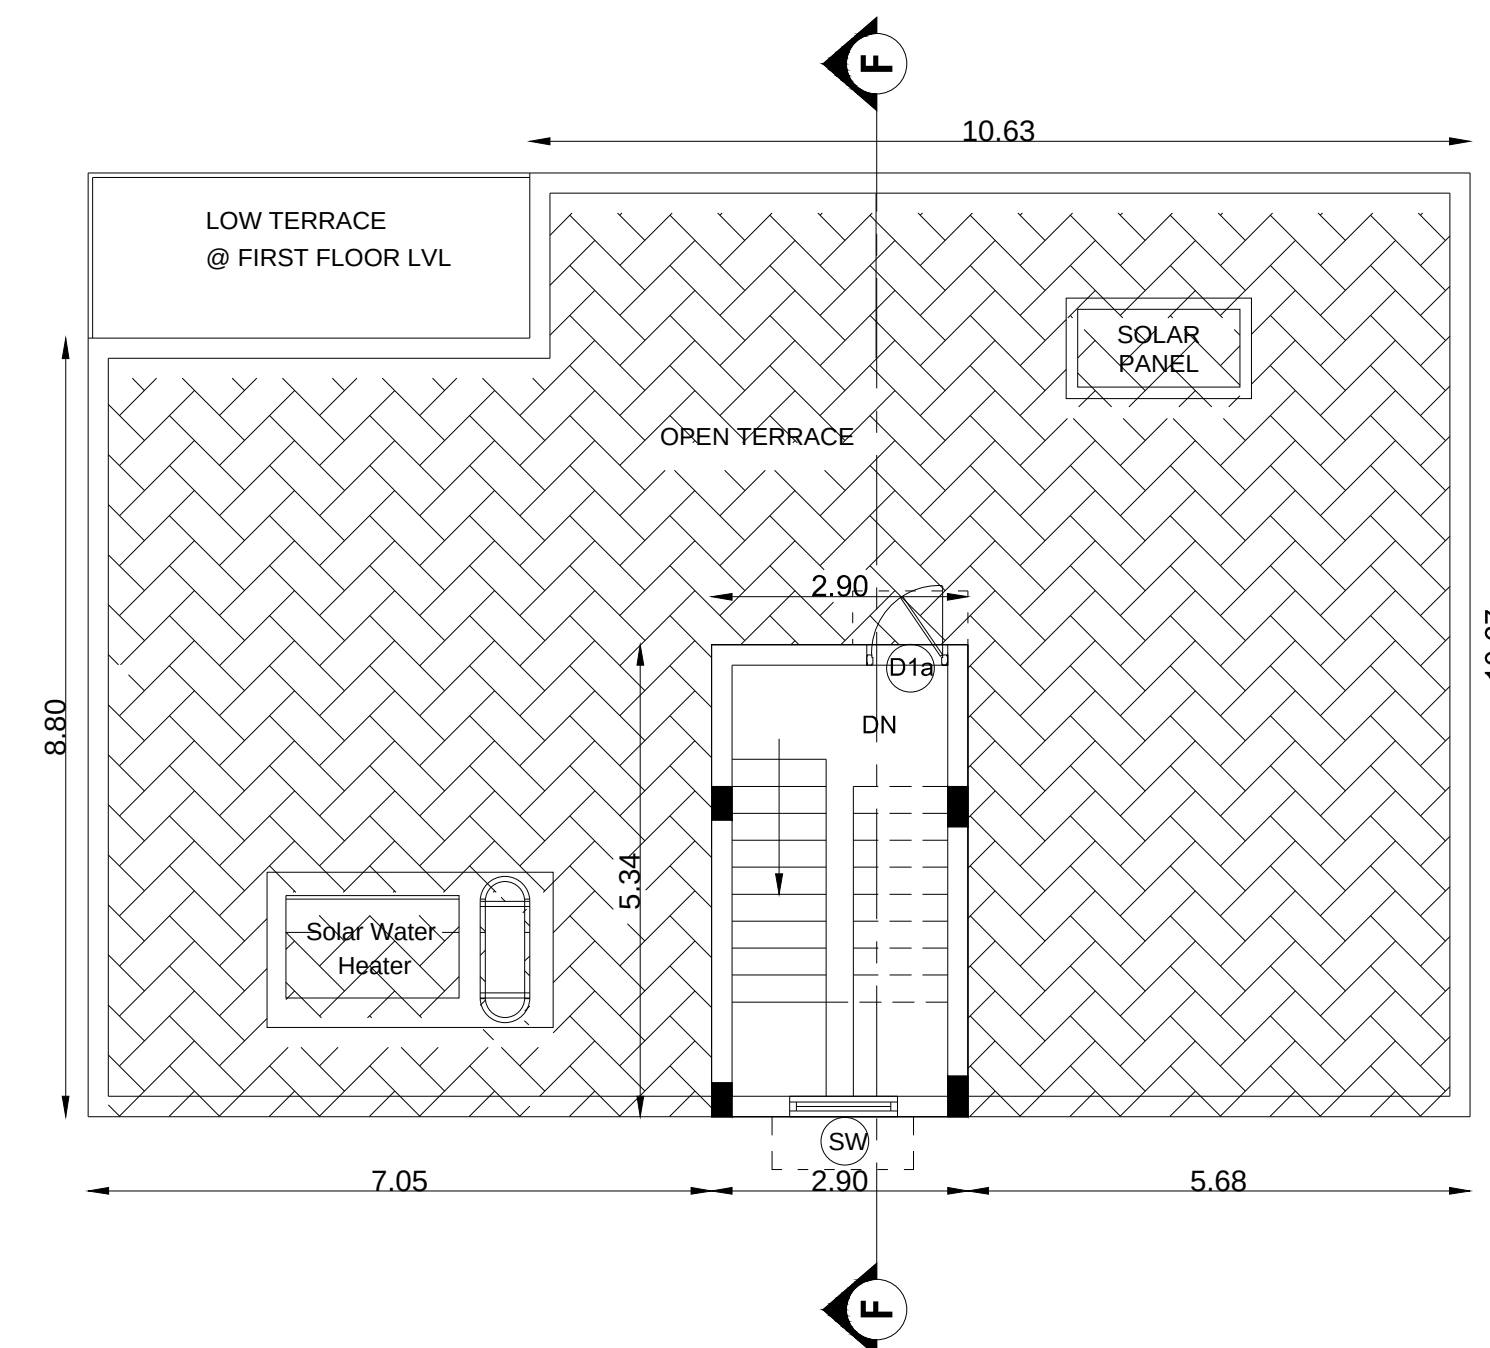

TERRACE FLOOR PLAN
(SOUTH FACING PLOT-40)

HORIZONTAL SEISMIC BANDS

06 @ 150

40 30

06 @ 150

STRUCTURAL PLAN

LINTEL BAND

JAMB REINFORCEMENT CON MIX M20

DOOR

PLINTH BAND

06 @ 150

2 TOR 8

WINDOW / DOOR

Lintel Band

JAMB reinforcement con mix M20

AT L JOINT JUNCTION

AT T JOINT JUNCTION

DESCRIPTION	METERS
MD - MAIN DOOR	1.22 X 2.29
SD - DOOR/WINDOW	1.52 X 2.60
SD1 - DOOR/WINDOW	1.52 X 2.29
D1 - DOOR	0.91 X 2.29
D2 - DOOR	0.76 X 2.10
D1a - DOOR	0.91 X 2.10
W - WINDOW	1.83 X 1.52
W1 - WINDOW	1.22 X 1.52
W2 - WINDOW	0.75 X 1.52
KW - WINDOW	1.52 X 1.07
SW - WINDOW	1.22 X 1.52
V1- VENTILATOR	0.61 X 0.91

APPLICANT:-
M/s.NAAVAL PROPERTIES AND
DEVELOPERS LLP

PLOT NO	Floor area (Sq.m.,)	Deduction O.T.S or Non FSI Area(Sqm)	FSI Area (Sq.m.,)
PLOT NO.40			
GROUND FLOOR	166.64	---	166.64
FIRST FLOOR	157.33	---	157.33
HEAD ROOM	15.45	15.45	---

For Naaval Properties And Developers LLP

APPLICANT :-

M MEYYAPPAN, A.I.I.A
COUNCIL OF ARCH REG. NO. CA/2019/117339
CHENNAI CORPN. REG. NO. RA002782021
CHETTINAAD DESIGN
31/14 CENOTAPH ROAD 1st STREET
ALWARPET, CHENNAI - 600 018.

ARCHITECT :-

C. KANNAN/ B.E.,M.E., (Structure)
Structural Engineer,
DTCP Reg. No. CGLRGN/SE/6: I/19/05/052
Door No: 21, 4th Main Road,
Indira Nagar, Chennai - 600 020.

STRUCTURAL ENGINEER :-



E. A. Harikumar, M.E., STEEL, M.S., FEA, AME, AITE, A.
Structural Eng. Chartered Eng. (I), Approved Valuer
TN Govt. Registered Professional of DTCIP (PINTDA)

Name of Project	R.E	R.S.E	C.E	B.Q.A	R.D
Grade	I	II	I	II	
Reg No.	42/2015	12/2002	04/2010	03/2009	15/2012


CIVIL TECH. 2nd, 3rd, 15, Floor, Regular HITECO Road,
17th Phase II, Near 100's Office, Regular Road - 635 109
Cell Id: civiltch251@gmail.com, whatsapp: 9449814441
Call: 95243 24261, 94899 84418

**REGISTERED
ENGINEER :-**

: **GANAPATHI, M** (Self Mch), M.T.E. FIV
 Registered Geo-Tech Engineer
 Regn. No: CGLRGN/RGTE/2019/08/012
 Apple Ridge Apartments, Sri Ram Nagar
 Alagapuram, SAJ, FV 636 016

GEO TECH
ENGINEER:-

SHEET NO. 7/15

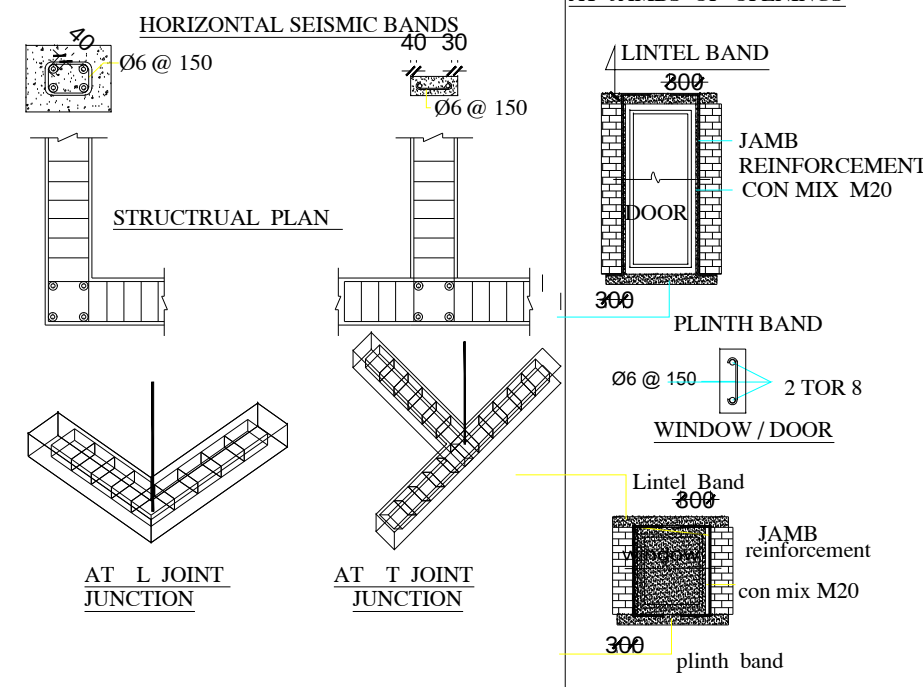

DETAILS OF JOINARIES.

DESCRIPTION	METERS
MD - MAIN DOOR	1.22 X 2.29
SD - DOOR/WINDOW	1.52 X 2.60
SD1 - DOOR/WINDOW	1.52 X 2.29
D1 - DOOR	0.91 X 2.29
D2 - DOOR	0.76 X 2.10
D1a - DOOR	0.91 X 2.10
W - WINDOW	1.83 X 1.52
W1 - WINDOW	1.22 X 1.52
W2 - WINDOW	0.75 X 1.52
KW - WINDOW	1.22 X 1.07
SW - WINDOW	1.22 X 1.52
V1- VENTILATOR	0.61 X 0.91

DETAILED PLAN SHOWING THE
PROPOSED CONSTRUCTION OF RCC
ROOF GROUND FLOOR + FIRST FLOOR
BUILDING (NORTH FACING PLOT NO.41)
IN S.F.NO.65/10A OF MURUNGAPATTY
VILLAGE & PANCHAYAT, VEERAPANDI
PANCHAYAT UNION, SALEM WEST
TALUK & SALEM DISTRICT.

APPLICANT:-
M/s.NAAVAL PROPERTIES AND
DEVELOPERS LLP

PLOT NO	Floor area (Sq.m.,)	Deduction O.T.S or Non FSI Area(Sqm)	FSI Area (Sq.m.,)
PLOT NO.41			
GROUND FLOOR	170.30	---	170.30
FIRST FLOOR	161.57	---	161.57
HEAD ROOM	15.45	15.45	---

For Naaval Properties And Developers LLP

 Partner

APPLICANT :-

M MEYYAPPAN, A.I.I.A
COUNCIL OF ARCH REG. NO. CA/2019/11733
CHENNAI CORPN. REG. NO. RA002782021
CHETTINAAD DESIGN
31/14 CENOTAPH ROAD 1st STREET
ALWARPET, CHENNAI - 600 018.

ARCHITECT :-

C. KANNAN, B.E., M.E., (Structure)
Structural Engineer,
DTCP Reg. No. CGLRGN/SE/G-1/19/05/052
Door No: 21, 4th Main Road,
Indira Nagar, Chennai - 600 020.

STRUCTURAL ENGINEER :-

Er. A. Harid Kumar, M.E.(SUS), M.S. (REACTIVE),
Structural Eng. Chartered Eng (U). Approved Val
N.Gest. Registered Professional of DTPC (PHOTO)

Name of Professionals	R.E	R.S.E	C.E	B.Q.A	R.D
Grade II	1	1	1	1	1
Reg No	02/2009	12/2002	04/2005	02/2009	15/2003


CIVIL TEC. Door No.24A, 15 Floor, Regular RUDCO Engrs
8th Floor 18, Near TNRB Office, Regular Road, Floor - 8/5 - 15
Call ID: ciber827@gmail.com, wharidkumar@gmail.com
Call ID: 95243 20261, 94689 84418



**REGISTERED
ENGINEER :-**

K. Srinivasulu
GANAPATHI, M.Sc Soil Mech, M.T.E. FIV
Registered Geo-Tech Engineer
Regn. No: CGLRGN/RGTE/2019/08/012
Apple Ridge Apartments, Sri Ram Nagar
Mangapuram, SALEM 636 016

GEO TECH
ENGINEER:-

SHEET NO. 8/15

 


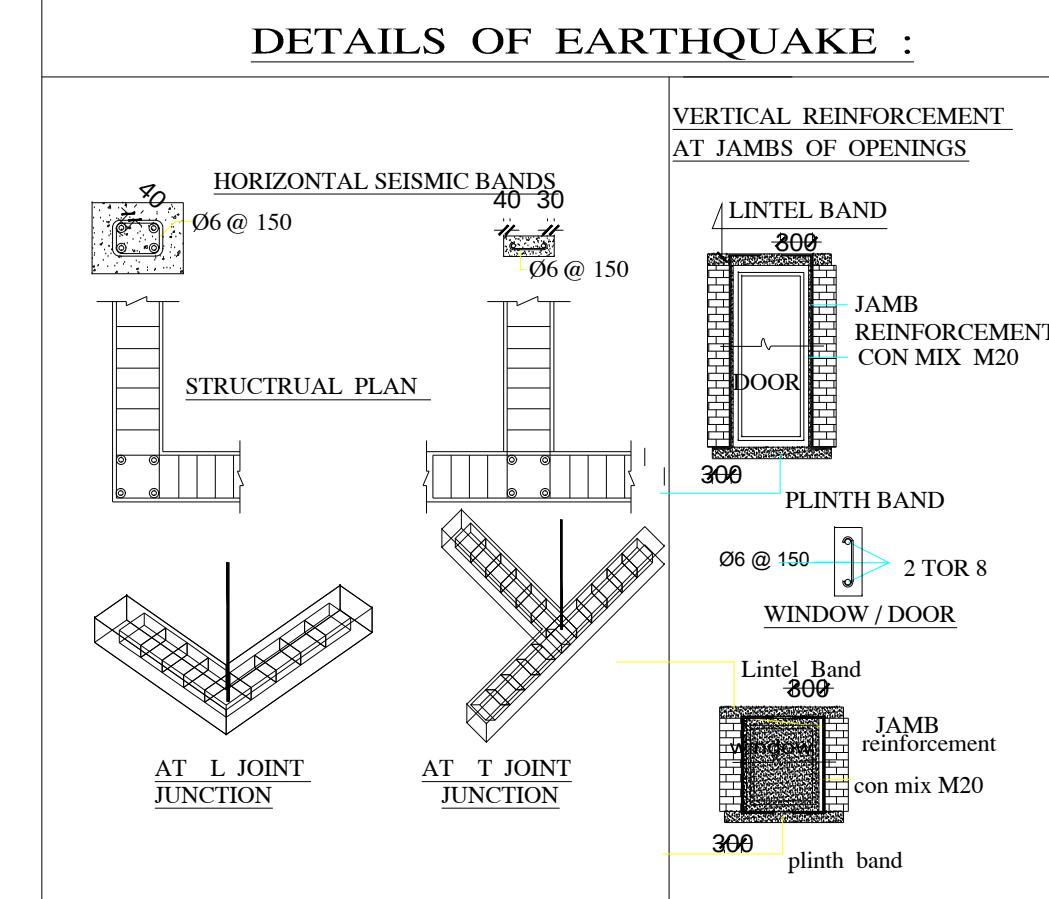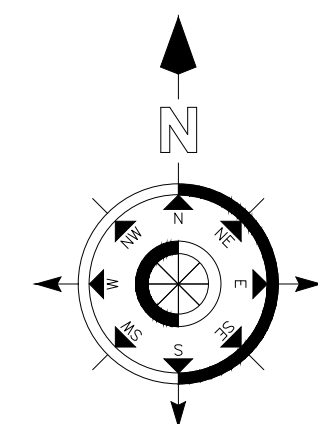

DESCRIPTION	METERS
MD - MAIN DOOR	1.22 X 2.29
SD - DOOR/WINDOW	1.52 X 2.60
SD1 - DOOR/WINDOW	1.52 X 2.29
D1 - DOOR	0.91 X 2.29
D2 - DOOR	0.76 X 2.10
D1a - DOOR	0.91 X 2.10
W - WINDOW	1.83 X 1.52
W1 - WINDOW	1.22 X 1.52
W2 - WINDOW	0.75 X 1.52
KW - WINDOW	1.22 X 1.07
SW - WINDOW	1.22 X 1.52
V1- VENTILATOR	0.61 X 0.91

GROUND FLOOR	162.58	---	162.58
FIRST FLOOR	153.26	---	153.26
HEAD ROOM	15.22	15.22	---

APPLICANT :-


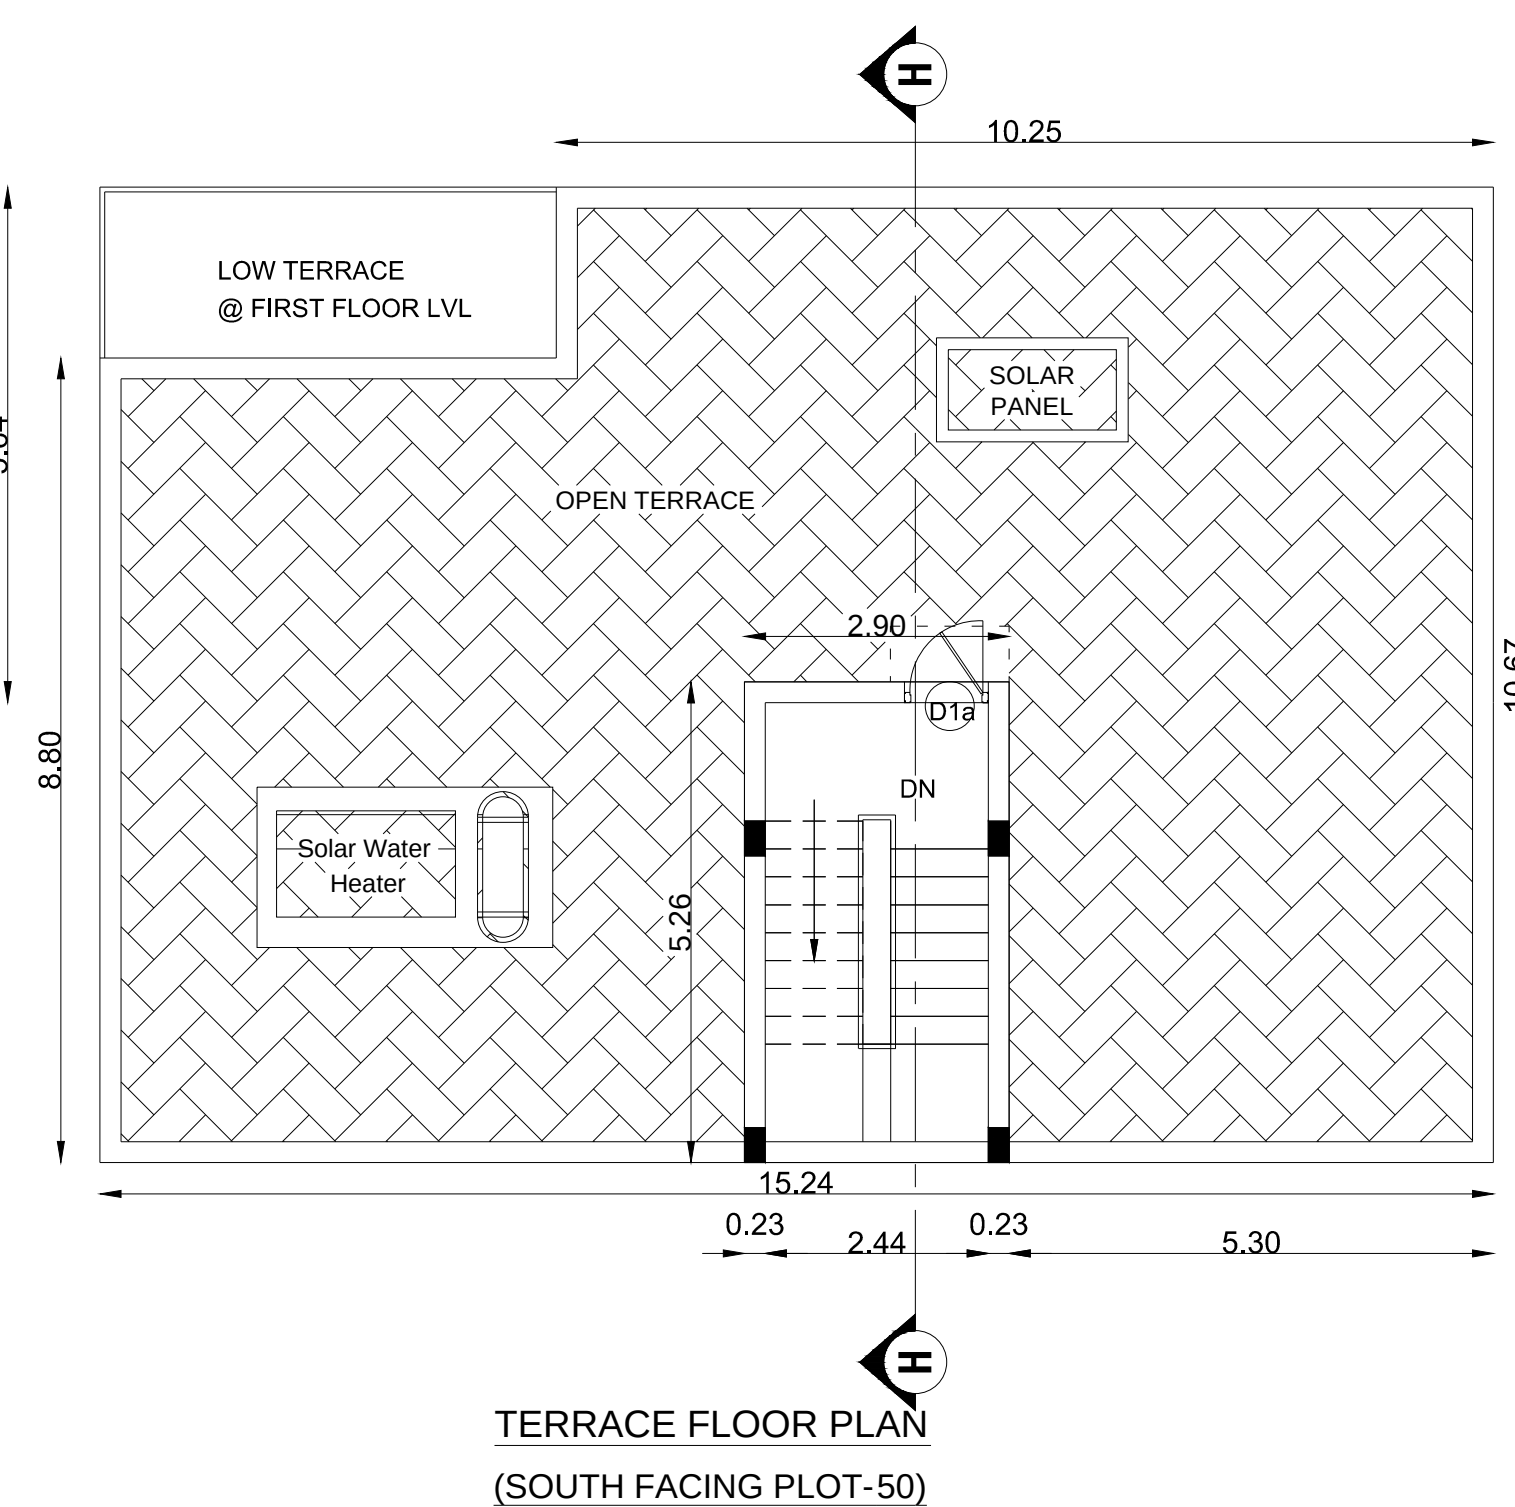


ARCHITECT :-

STRUCTURAL ENGINEER :-

GEO TECH
ENGINEER:-

SHEET NO. 9 / 15

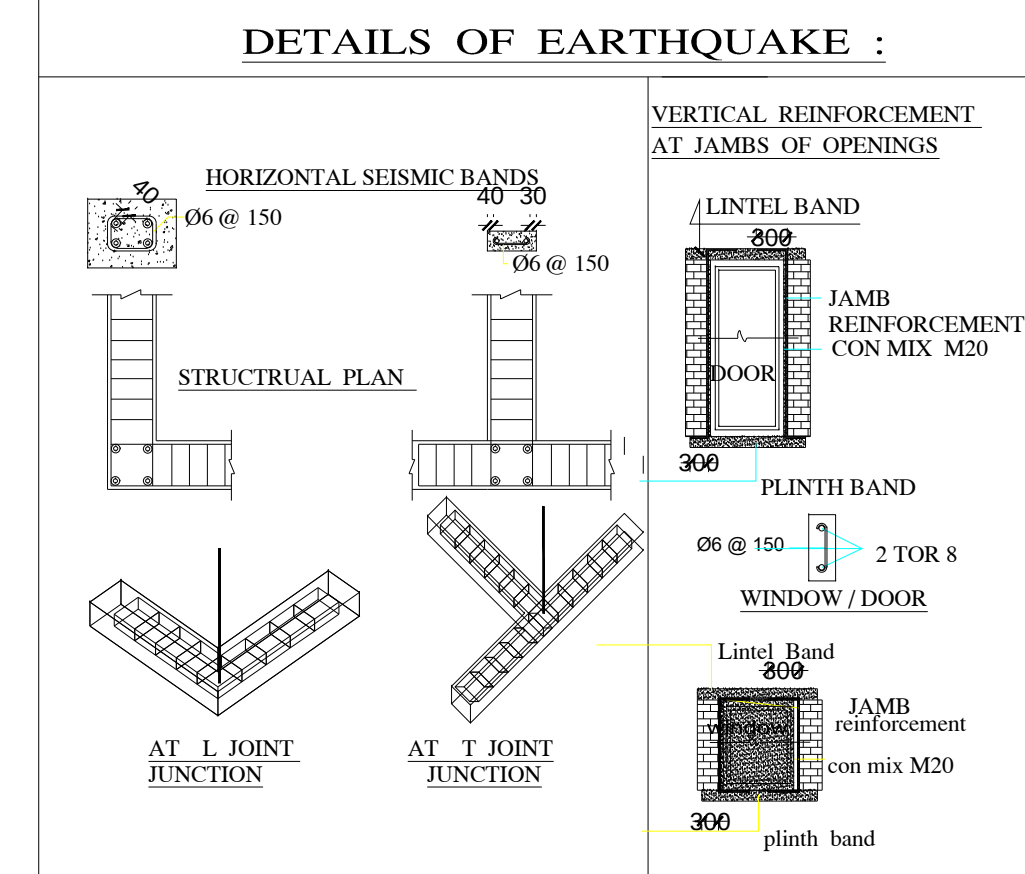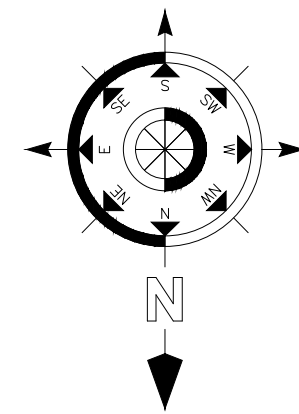

DESCRIPTION	METERS
MD - MAIN DOOR	1.22 X 2.29
SD - DOOR/WINDOW	1.52 X 2.60
SD1 - DOOR/WINDOW	1.52 X 2.29
D1 - DOOR	0.91 X 2.29
D2 - DOOR	0.76 X 2.10
D1a - DOOR	0.91 X 2.10
W - WINDOW	1.83 X 1.52
W1 - WINDOW	1.22 X 1.52
W2 - WINDOW	0.75 X 1.52
KW - WINDOW	1.37 X 1.07
SW - WINDOW	1.22 X 1.52
V1- VENTILATOR	0.61 X 0.91

APPLICANT:-
M/s.NAAVAL PROPERTIES AND
DEVELOPERS LLP

PLOT NO	Floor area (Sq.m.,)	Deduction O.T.S or Non FSI Area(Sqm)	FSI Area (Sq.m.,)
PLOT NO.51			
GROUND FLOOR	160.55	---	160.55
FIRST FLOOR	150.53	---	150.53
HEAD ROOM	15.45	15.45	---

For Naaval Properties And Developers LLP

M MEYYAPPAN, A.I.I.A
COUNCIL OF ARCH REG. NO. CA/2019/17339
CHENNAI CORPN. REG. NO. RA002782021
CHETTINAAD DESIGN
31/14 CENOTAPH ROAD 1st STREET
ALWARPET, CHENNAI - 600 018.

C. KANNAN, B.E., M.E., (Structure)
Structural Engineer,
DTCP Reg. No. CGLRGN/SE/6:1/19/05/052
Door No: 21, 41 Main Road,
Indira Nagar, Chennai - 600 020.



Er. A. Harikumar, M.E.(Struct), M.Sc. & B.Arch, MITEA, A Structural Eng. Chartered Eng (U), Approved Valuer TN Govt. Registered Professional of DTCF (MHTDA)


Name of Candidate	R.E	R.S.E	C.E	B.O.A	R.D
Grade II	I	I	I	I	I
Mark	16/20	12/20	04/20	02/20	15/20


CIVIL TECH. Draw No.24, 10 Floor, Regulus PUSCO Road,
Tamil Nadu, Near TNBZ Office, Regulus Road, Near - 635 109
Mail ID - civil2421@gmail.com, shreejain@gmail.com
Call ID - 95243 20261, 94899 94418

Dr. J. Ganapathi, M.E. (Soil Mech), M.T.E. (FV)
Registered Geo-Tech Engineer
Regn. No: CGLRGN/RGTE/2019/08/012
Apple Ridge Apartment, Sri Ram Nagar
Maduram, SAI FV 636 046

GEO TECH
ENGINEER:-

SHEET NO. 10 / 15

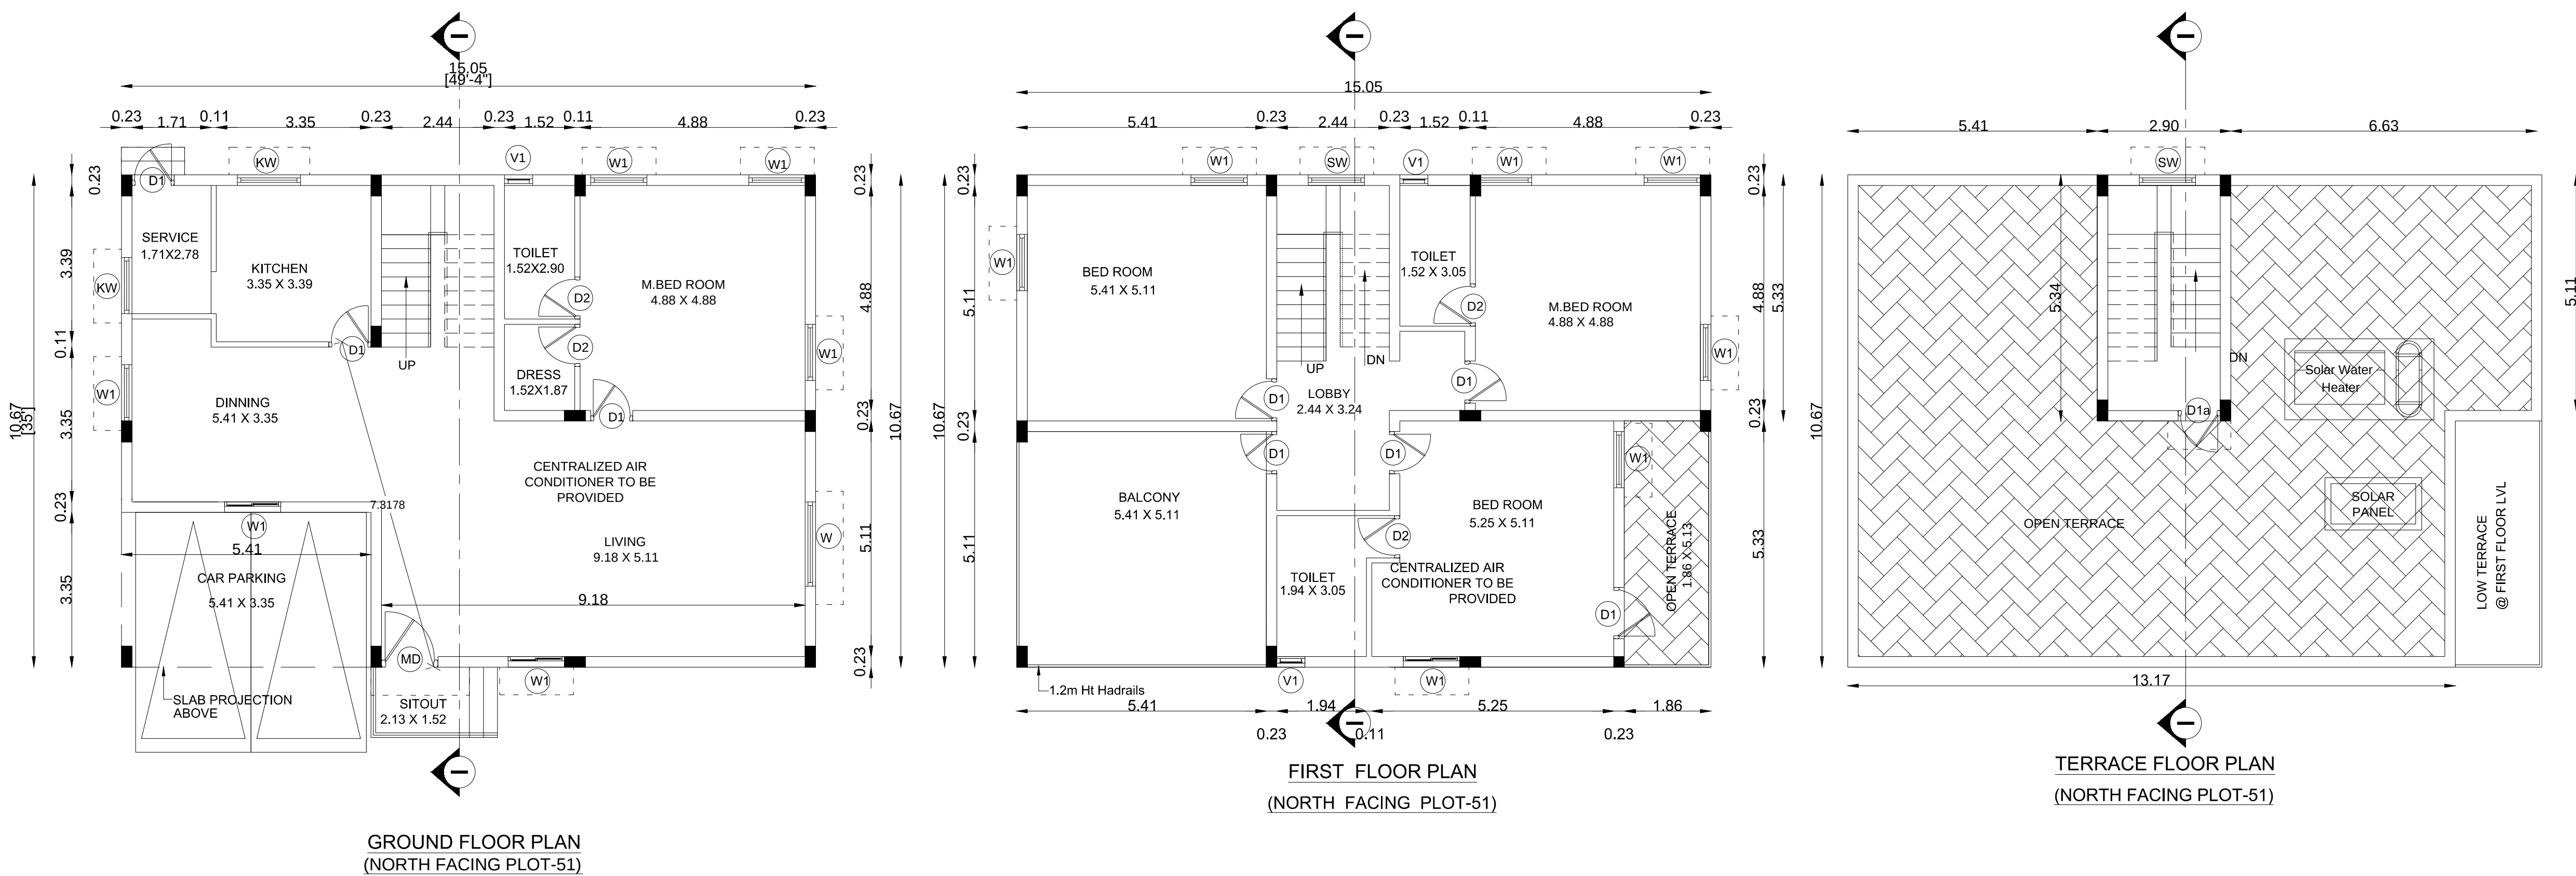

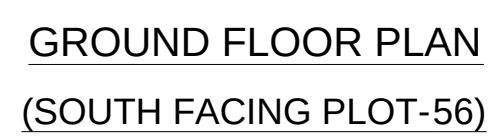

DESCRIPTION	METERS
MD - MAIN DOOR	1.22 X 2.29
SD - DOOR/WINDOW	1.52 X 2.60
SD1 - DOOR/WINDOW	1.52 X 2.29
D1 - DOOR	0.91 X 2.29
D2 - DOOR	0.76 X 2.10
D1a - DOOR	0.91 X 2.10
W - WINDOW	1.83 X 1.52
W1 - WINDOW	1.22 X 1.52
W2 - WINDOW	0.75 X 1.52
KW - WINDOW	1.22 X 1.07
SW - WINDOW	1.22 X 1.52
V1- VENTILATOR	0.61 X 0.91

DETAILED PLAN SHOWING THE
PROPOSED CONSTRUCTION OF RCC
ROOF GROUND FLOOR + FIRST FLOOR
BUILDING (SOUTH FACING PLOT NO.56)
IN S.F.NO.65/10A OF MURUNGAPATTY
VILLAGE & PANCHAYAT, VEERAPANDI
PANCHAYAT UNION, SALEM WEST
TALUK & SALEM DISTRICT.

APPLICANT:-
M/s.NAAVAL PROPERTIES AND
DEVELOPERS LLP

PLOT NO	Floor area (Sq.m.,)	Deduction O.T.S or Non FSI Area(Sqm)	FSI Area (Sq.m.,)
PLOT NO.56			
GROUND FLOOR	88.67	---	88.67
FIRST FLOOR	79.02	---	79.02
HEAD ROOM	12.60	12.60	---

For Naaval Properties And Developers LLP



Partner


APPLICANT :-

M MEYAPPAN, A.I.I.A
COUNCIL OF ARCH REG. NO. CA/2019/117339
CHENNAI CORPN. REG. NO. RA002782021
CHETTINAAD DESIGN
31/14 CENOTAPH ROAD 1st STREET
ALWARPET, CHENNAI - 600 018.

ARCHITECT :-


C. KANNAN, B.E., M.E., (Structure)
Structural Engineer,
DTOP Reg. No. CGLRGN/SE/G-1/19/05/052
Door No: 21, 4th Main Road,
Indira Nagar, Chennai - 600 020.

STRUCTURAL ENGINEER :-

 

Er. A. Harikumar, M.E., (Struct.) U.C. No. 40448, WHITE, A.
Structural Eng. Chartered Eng (U), Approved Value
TWRP Govt. Registered Professional of DTPC (HMTD-A)

Name of Persons	R.E	R.S.E	C.E	B.Q.A	R.D
Grade II <td>I<td>I<td>I<td>II<td></td></td></td></td></td>	I <td>I<td>I<td>II<td></td></td></td></td>	I <td>I<td>II<td></td></td></td>	I <td>II<td></td></td>	II <td></td>	
Reg No.	02/2803	14/2222	04/2201	02/0219	15/2022


**CIVIL TECH. Door No.24, 1st Floor, Regdler HITECO Road,
THIR Phase II Near THIR Office, Bagalur Road, Area - 435 104
Call ID- chidre261@gmail.com, sriajai.prim@gmail.com**
Mob : 95243 20261, 94859 34418

**REGISTERED
ENGINEER :-**

K. Ganapathi
Registered Geo-Tech Engineer
Regn. No: CGLRGN/RGTE/2019/08/012
Apple Ridge Apartments, Sri Ram Nagar
Madduram, Salem 636 016






GEO TECH
ENGINEER:-

SHEET NO. 11/15

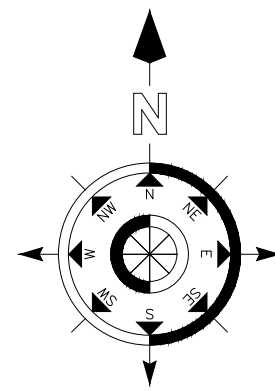


DESCRIPTION	METERS
MD - MAIN DOOR	1.22 X 2.29
SD - DOOR/WINDOW	1.52 X 2.60
SD1 - DOOR/WINDOW	1.52 X 2.29
D1 - DOOR	0.91 X 2.29
D2 - DOOR	0.76 X 2.10
D1a - DOOR	0.91 X 2.10
W - WINDOW	1.83 X 1.52
W1 - WINDOW	1.22 X 1.52
W2 - WINDOW	0.75 X 1.52
KW - WINDOW	1.22 X 1.07
SW - WINDOW	1.22 X 1.52
V1 - VENTILATOR	0.61 X 0.91

PLOT NO	Floor area (Sq.m.,)	Deduction O.T.S or Non FSI Area(Sqm)	FSI Area (Sq.m.,)
PLOT NO.57			
GROUND FLOOR	92.83	---	92.83
FIRST FLOOR	78.63	---	78.63
HEAD ROOM	12.60	12.60	---

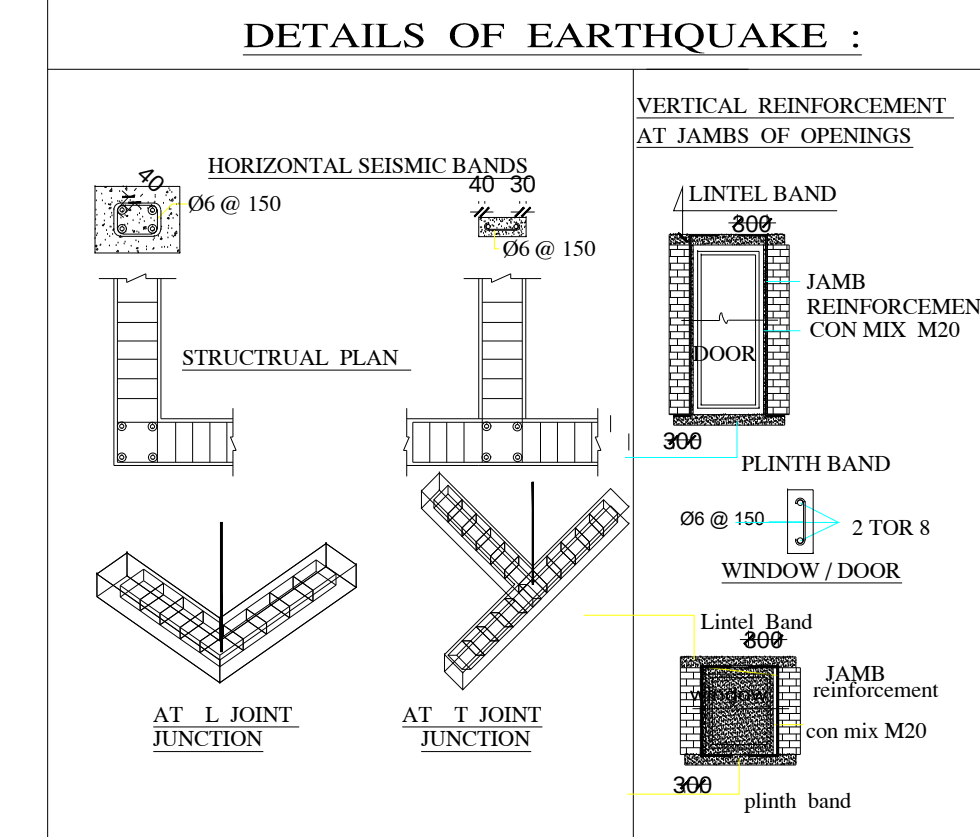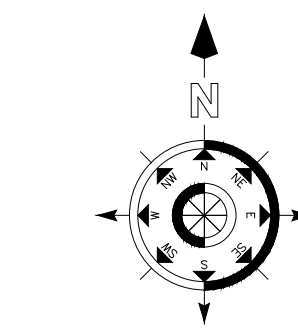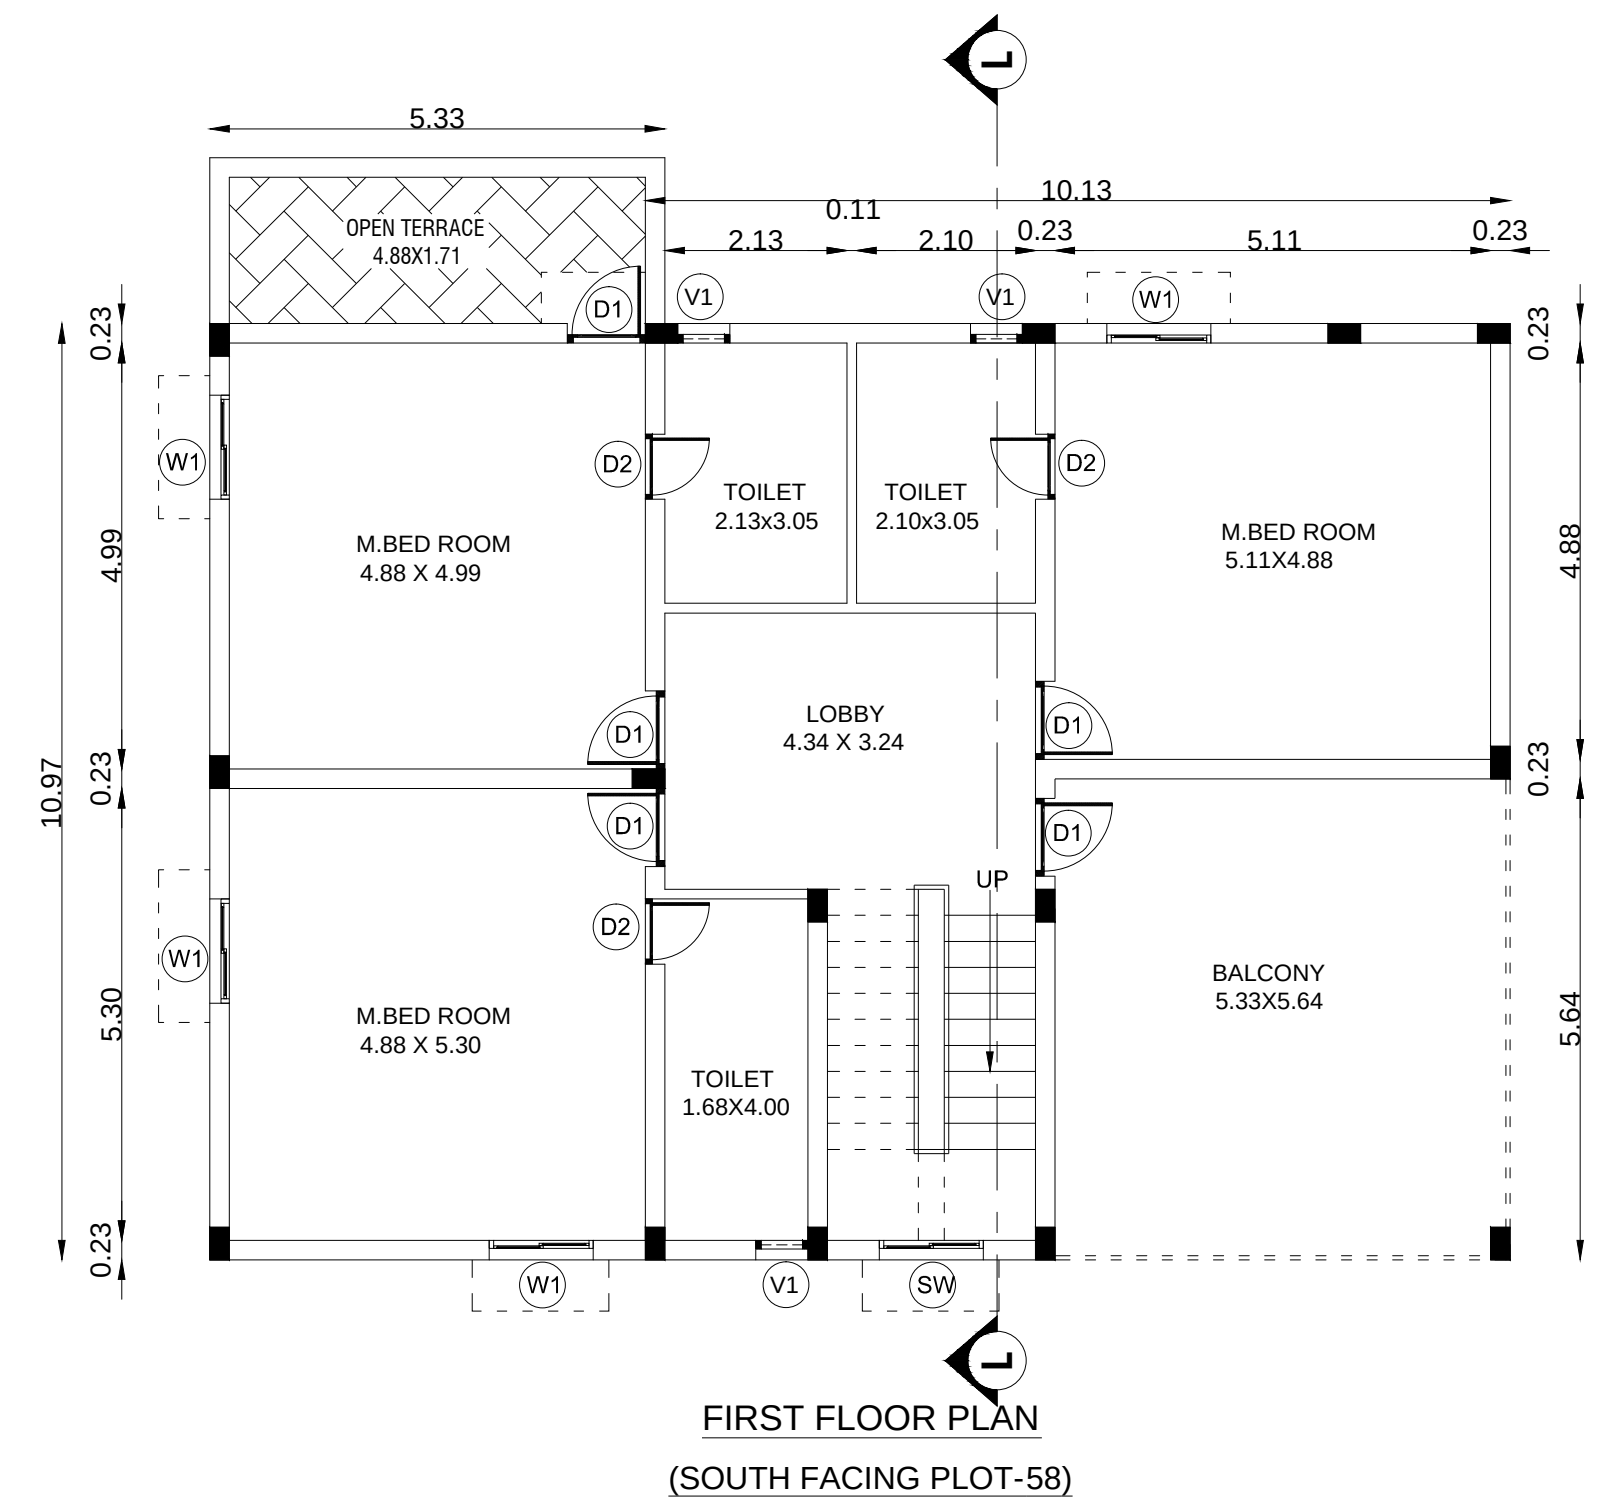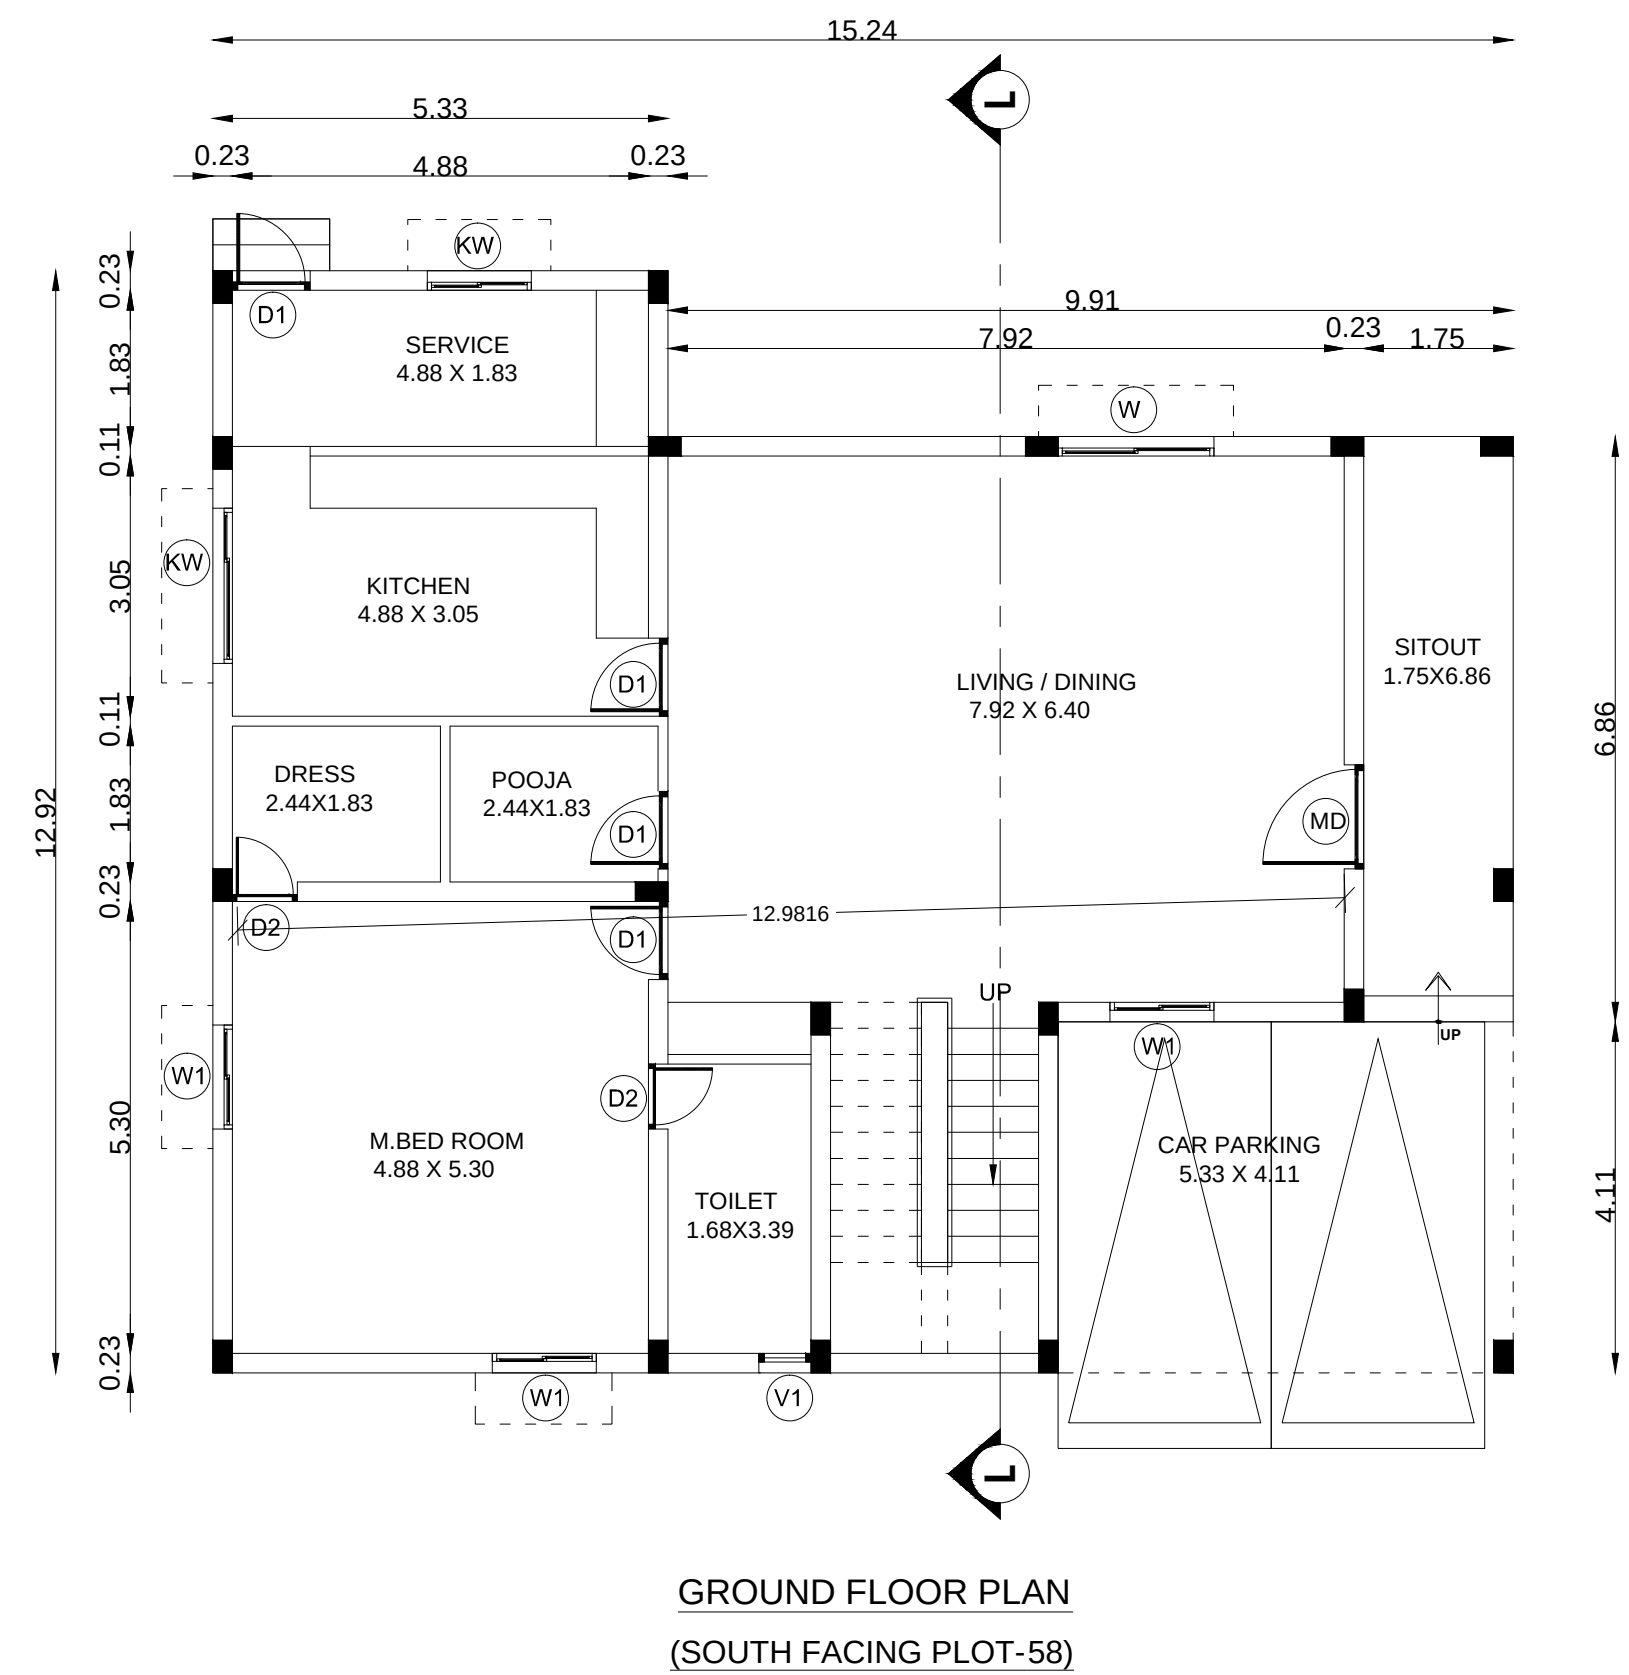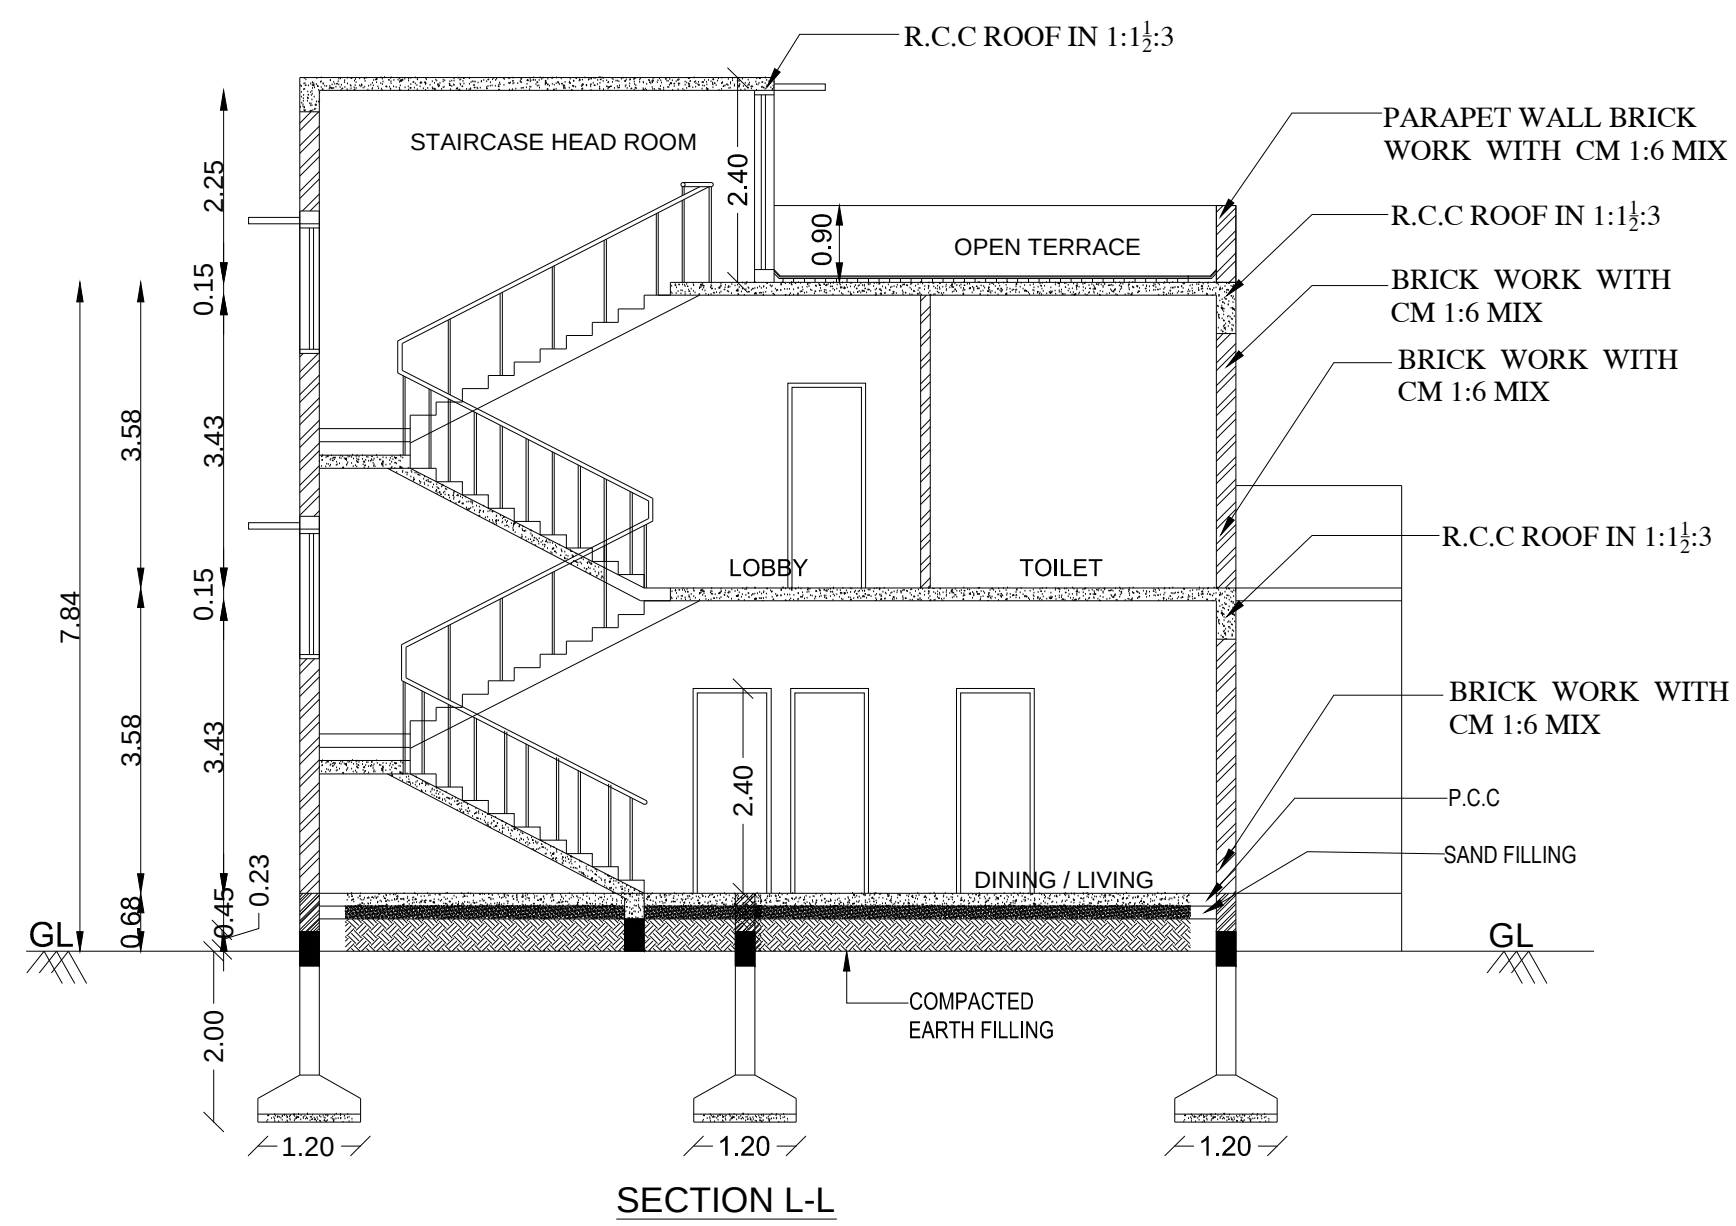

DETAILS OF JOINARIES.	
DESCRIPTION	METERS
MD - MAIN DOOR	1.22 X 2.29
SD - DOOR/WINDOW	1.52 X 2.60
SD1 - DOOR/WINDOW	1.52 X 2.29
D1 - DOOR	0.91 X 2.29
D2 - DOOR	0.76 X 2.10
D1a - DOOR	0.91 X 2.10
W - WINDOW	1.83 X 1.52
W1 - WINDOW	1.22 X 1.52
W2 - WINDOW	0.75 X 1.52
KW - WINDOW	1.83 X 1.07
SW - WINDOW	1.22 X 1.52
V1- VENTILATOR	0.61 X 0.91

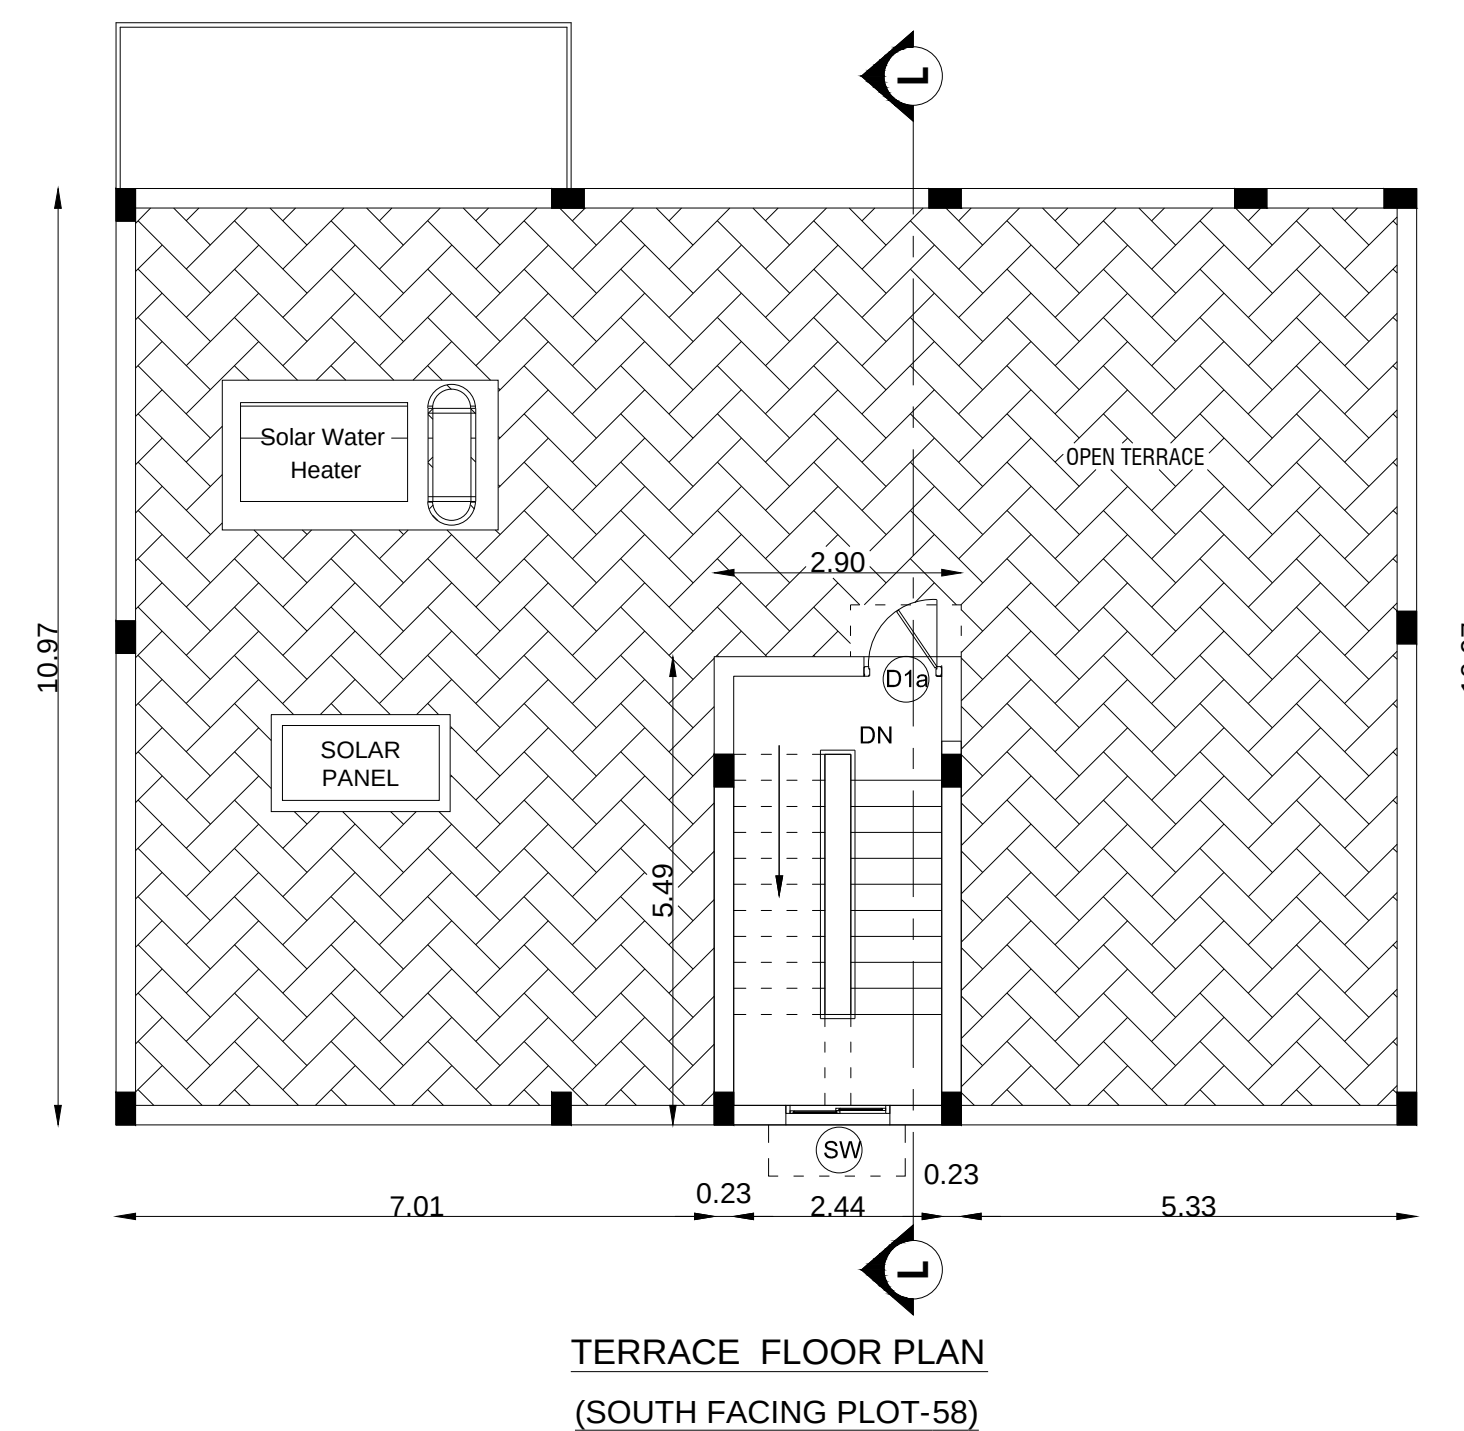

DETAILED PLAN SHOWING THE
PROPOSED CONSTRUCTION OF RCC
ROOF GROUND FLOOR + FIRST FLOOR
BUILDING (SOUTH FACING PLOT NO.58)
IN S.F.NO.65/10A OF MURUNGAPATTY
VILLAGE & PANCHAYAT, VEERAPANDI
PANCHAYAT UNION, SALEM WEST
TALUK & SALEM DISTRICT.

APPLICANT:-
M/s.NAAVAL PROPERTIES AND
DEVELOPERS LLP

PLOT NO	Floor area (Sq.m.,)	Deduction O.T.S or Non FSI Area(Sqm)	FSI Area (Sq.m.,)
PLOT NO.58			
GROUND FLOOR	177.59	---	177.59
FIRST FLOOR	167.23	---	167.23
HEAD ROOM	15.89	15.89	---

For Naaval Properties And Developers LLP

APPLICANT :-

M MEYYAPPAN, A.I.I.A
COUNCIL OF ARCH REG. NO. CA/2019/117339
CHENNAI CORPN. REG. NO. RA002782021
CHETTINAAD DESIGN
31/14 CENOTAPH ROAD 1st STREET
ALWARPET, CHENNAI - 600 018.

ARCHITECT :-


C. KANNAN/ B.E., M.E., (Structure)
Structural Engineer,
DTCP Reg. No. CGLRGN/SE/G:II/9/05/092
Door No: 21, 4th Main Road,
Indira Nagar, Chennai - 600 020.

STRUCTURAL ENGINEER :-


Er. A. Harikumar, M.E.(Struct), M.S.-ANANDAPURAM, A.E.
 Structural Eng. Chartered Eng (U). Approved Value:
 TN.Govt. Registered Professional of UDCP PWTD/0


Name of Practice	R.E	R.S.E	C.E	B.O.A	R.D
Grade	II	I	I	I	
Reg No	00/2019	12/0022	24/0025	02/0039	15/0022

CIVIL TECH. No. 24/ 156 Fines, Regular AUCD/02
 1984 Fines/11, New TNB Office, Regular Road, Kaveri - 432 148
 Mail Id - civiltech251@gmail.com, ukrtkpr@gmail.com
 Cell: 95243 20261, 94899 84418

**REGISTERED
ENGINEER :-**

1. # **GANAPATHI** M.E (Soil Mech), M.C.E, FIV
 Registered Geo-Tech Engineer
 Regn. No: CGLRGN/RGTE/2019/08/012
 *110 Apple Ridge Apartments, Sri Ram Nagar
 Madapuram, SAI FV 536 016

SHEET NO. 13/15

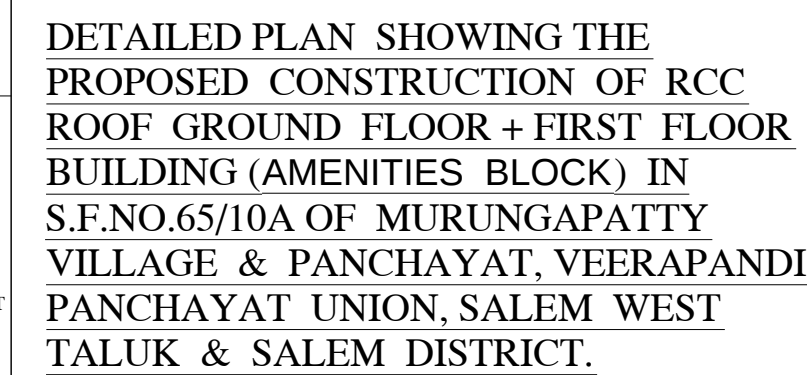

APPLICANT:-
M/s.NAAVAL PROPERTIES AND
DEVELOPERS LLP

PLOT NO	Floor area (Sq.m.)	Deduction O.T.S or Non FSI Area(Sqmm)	FSI Area (Sq.m.)
AMENITIES BLOCK / CLUB HOUSE 1			
GROUND FLOOR	212.91	---	212.91
FIRST FLOOR	196.96	---	196.96
HEAD ROOM	41.00	41.00	---

For Naaval Properties And Developers LLP

 Partner

APPLICANT :-

M MEYYPAPPAN, A.I.I.A
COUNCIL OF ARCH REG. NO. CA/2019/117339
CHENNAI CORPN. REG. NO. RA002782021
CHETTINAAD DESIGN
31/14 CENOTAPH ROAD 1st STREET
ALWARPET, CHENNAI - 600 018.

ARCHITECT :-


C. KANNAN / B.E./M.E., (Structure)
Structural Engineer,
DTCP Reg. No. CGLRGN/SE/G: T/19/05/02
Door No: 21, 4th Main Road,
Indira Nagar, Chennai - 600 020.

STRUCTURAL ENGINEER :-

[illegible]

GEO TECH
ENGINEER:


SHEET NO. 14/15

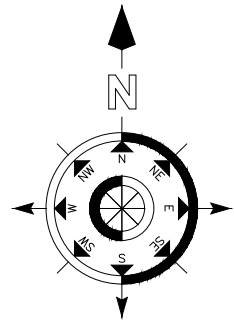

DETAILS OF JOINARIES.

DESCRIPTION	METERS
MD - MAIN DOOR	1.22 X 2.29
D2 - DOOR	0.76 X 2.10
W1 - WINDOW	1.22 X 1.52
V1- VENTILATOR	0.61 X 0.91

DETAILS OF EARTHQUAKE :

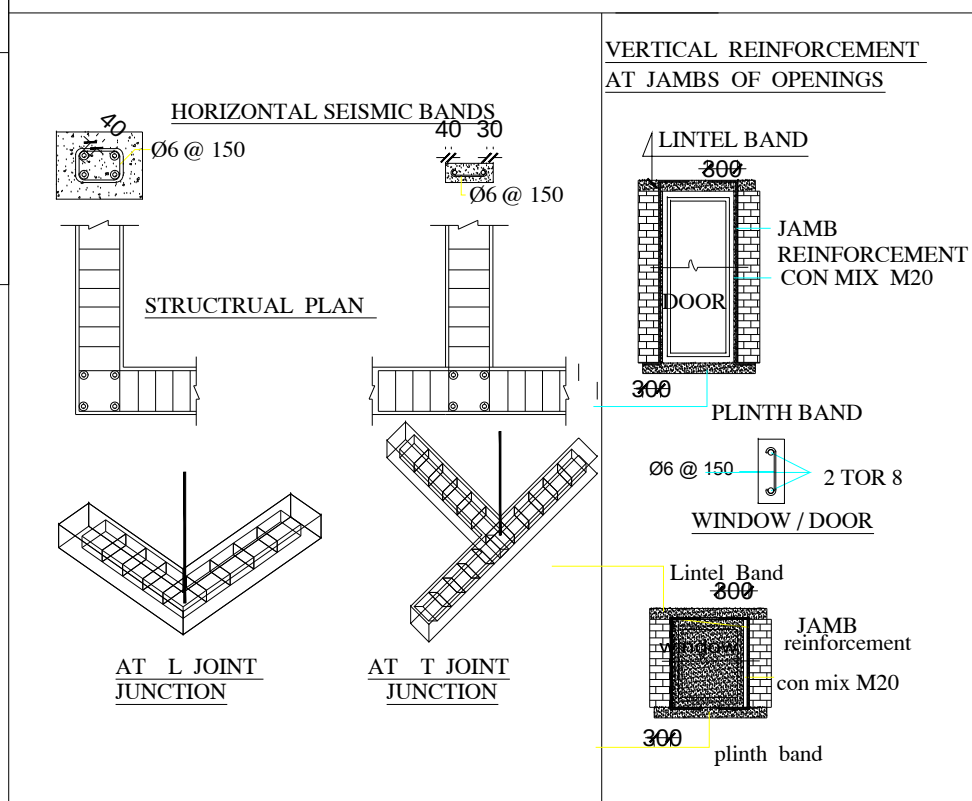

DETAILED PLAN SHOWING THE PROPOSED CONSTRUCTION OF RCC ROOF GROUND FLOOR BUILDING (ASSOCIATION ROOM) IN S.F.NO.65/10A OF MURUNGAPATTY VILLAGE & PANCHAYAT, VEERAPANDI PANCHAYAT UNION, SALEM WEST TALUK & SALEM DISTRICT.

APPLICANT:-
M/s.NAAVAL PROPERTIES AND DEVELOPERS LLP

PLOT NO	Floor area (Sq.m.,)	Deduction O.T.S or Non FSI Area(Sqm)	FSI Area (Sq.m.,)

ASSOCIATION ROOM - CLUB HOUSE 2

GROUND FLOOR	74.29	---	74.29
--------------	-------	-----	-------

For Naaval Properties And Developers LLP
[Signature]
Partner

APPLICANT :-

[Signature]
M MEYYAPPAN, A.I.I.A
COUNCIL OF ARCH REG. NO. CA/2019/117339
CHENNAI CORPN. REG. NO. RA002782021
CHETTINAAD DESIGN
31/14 CENOTAPH ROAD 1st STREET
ALWARPET, CHENNAI - 600 018.

ARCHITECT :-

[Signature]
C. KANNAN, B.E., M.E., (Structure)
Structural Engineer,
DTCP Reg. No. CGLRGN/SE/G-11/19/05/052
Door No: 21, 4th Main Road,
Indira Nagar, Chennai - 600 020.




STRUCTURAL ENGINEER :-


[Signature]
Er. A. Hari Kumar, M.E., M.Sc., A.M.E., A.
Structural Eng. Chartered Eng (I), Approved Value
TN.Govt. Registered Professional of DTCP (RNTDA)
Name of Professional: R.E. R.S.E. C.E. B.Q.A. R.D.
Grade: II I I II
Reg No: 01/2019 11/2022 04/2019 02/2019 15/2022
CIVIL TBC, Door No:21, 4th Floor, Bagalur BUDCO Road,
THIRUPPURA THIRU THIRU, Bagalur Road, Hosur - 635 109
Mail ID: civil0201@gmail.com, civil0201@gmail.com
Cell: 95243 20261, 94899 84418

REGISTERED
ENGINEER :-

[Signature]
GANAPATHI, M.B.S., M.E., M.T.E.,
Registered Geo-Tech Engineer
Regn. No: CGLRGN/RGTE/2019/08/012
Apple Ridge Apartment, Sri Ram Nagar
Madhavaram SALEM 636 014

GEO TECH
ENGINEER:-

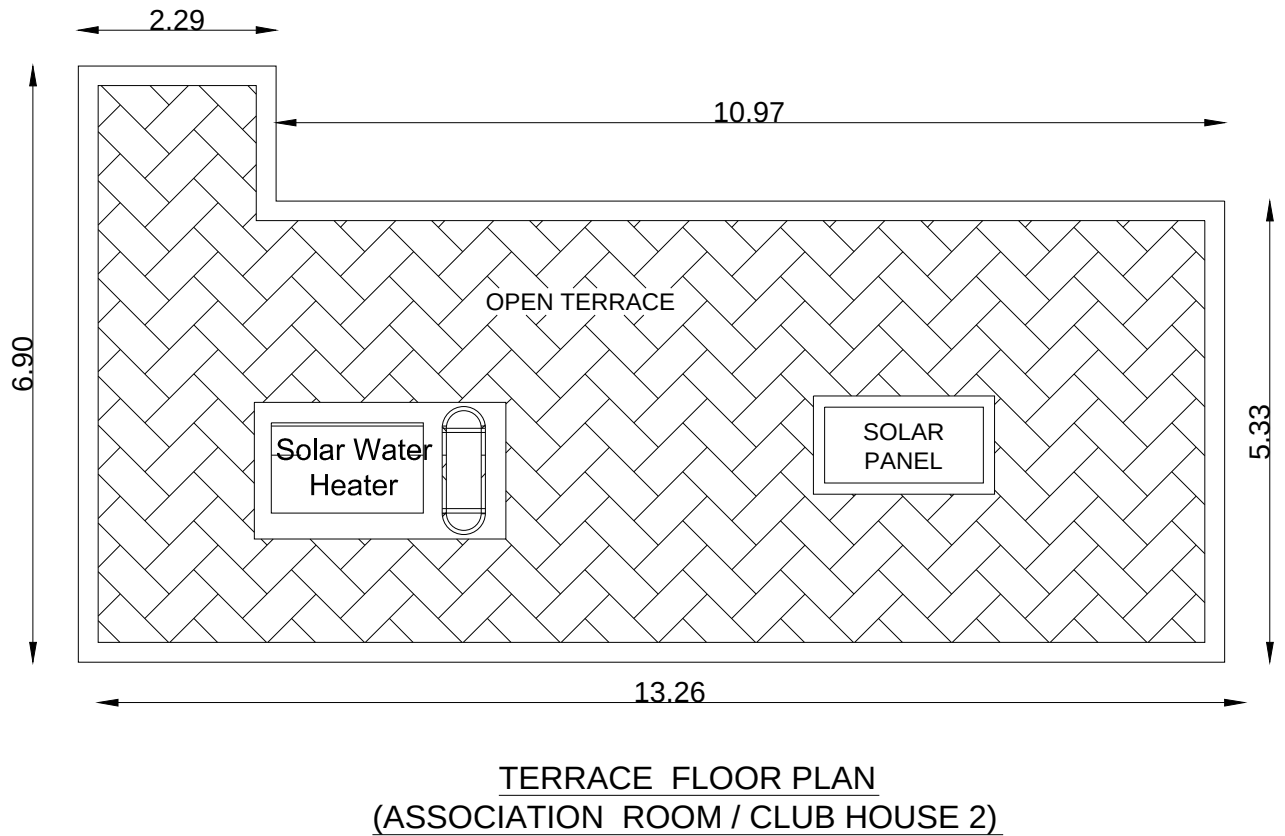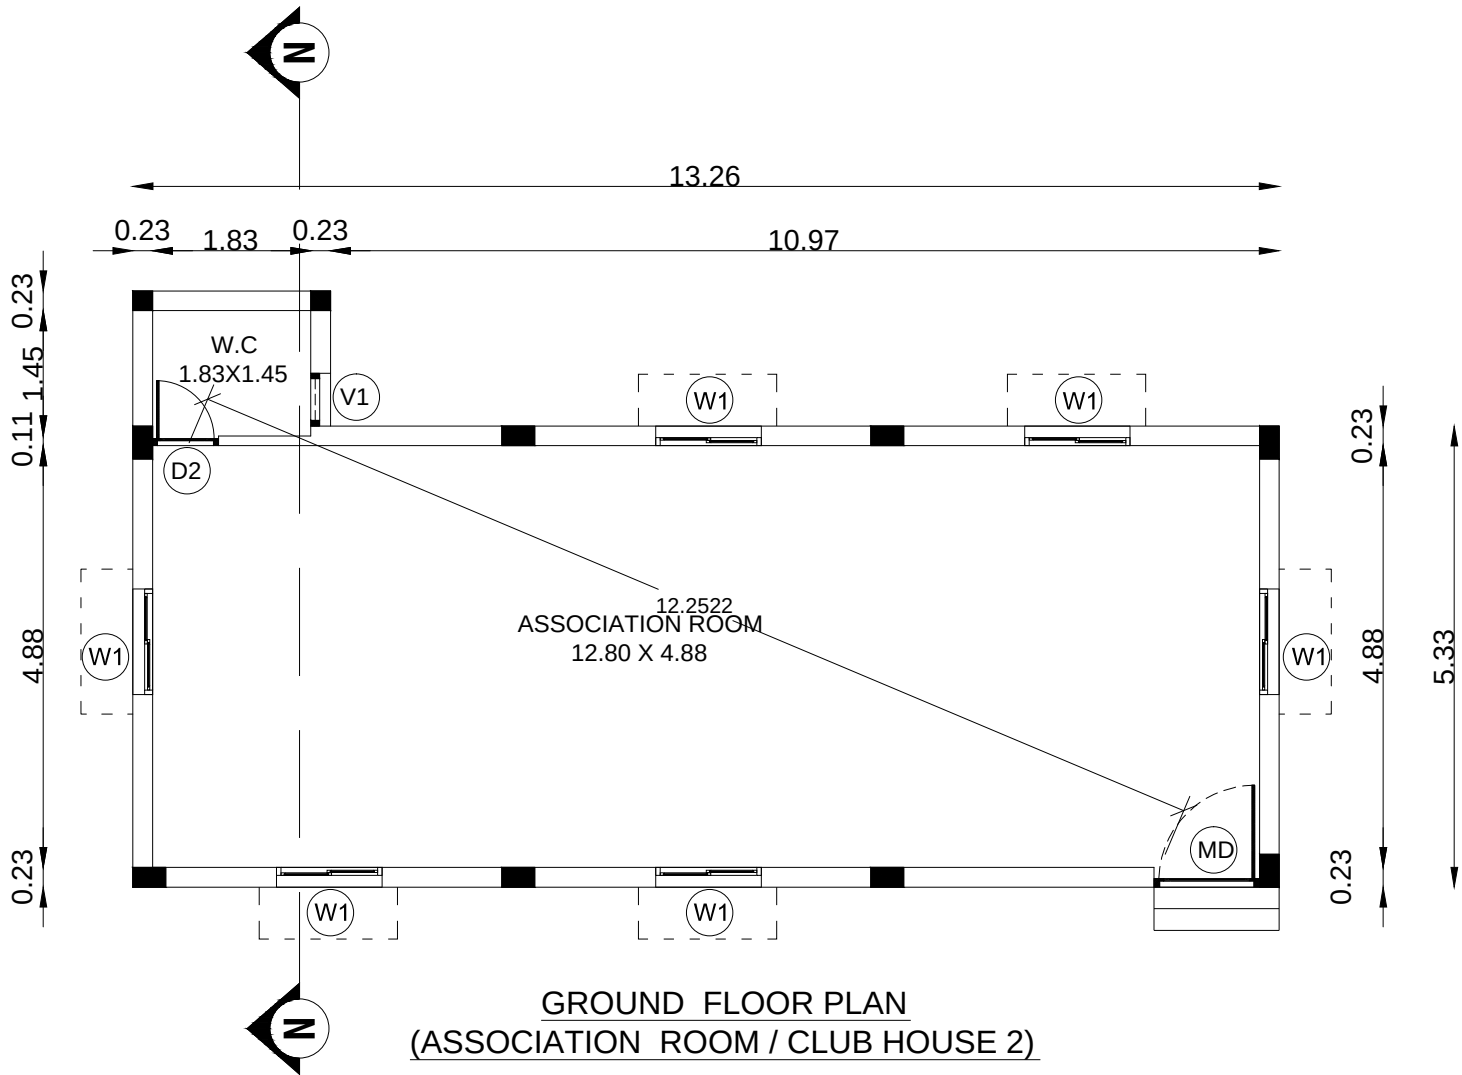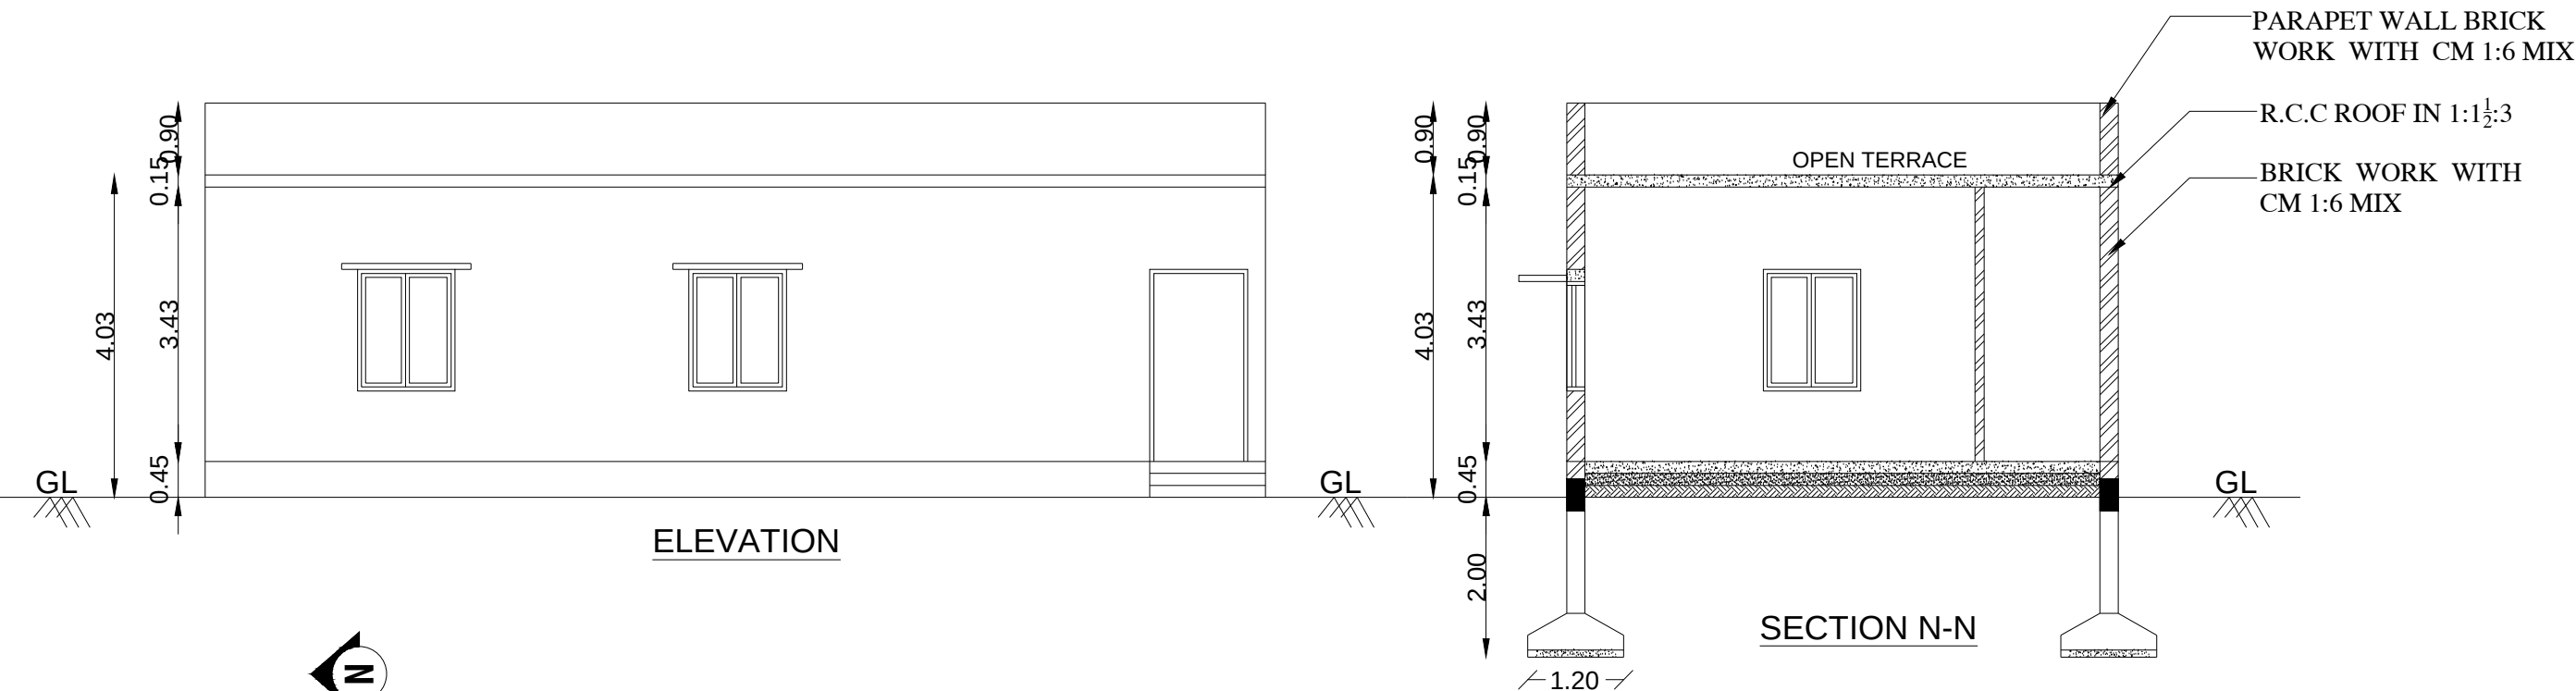

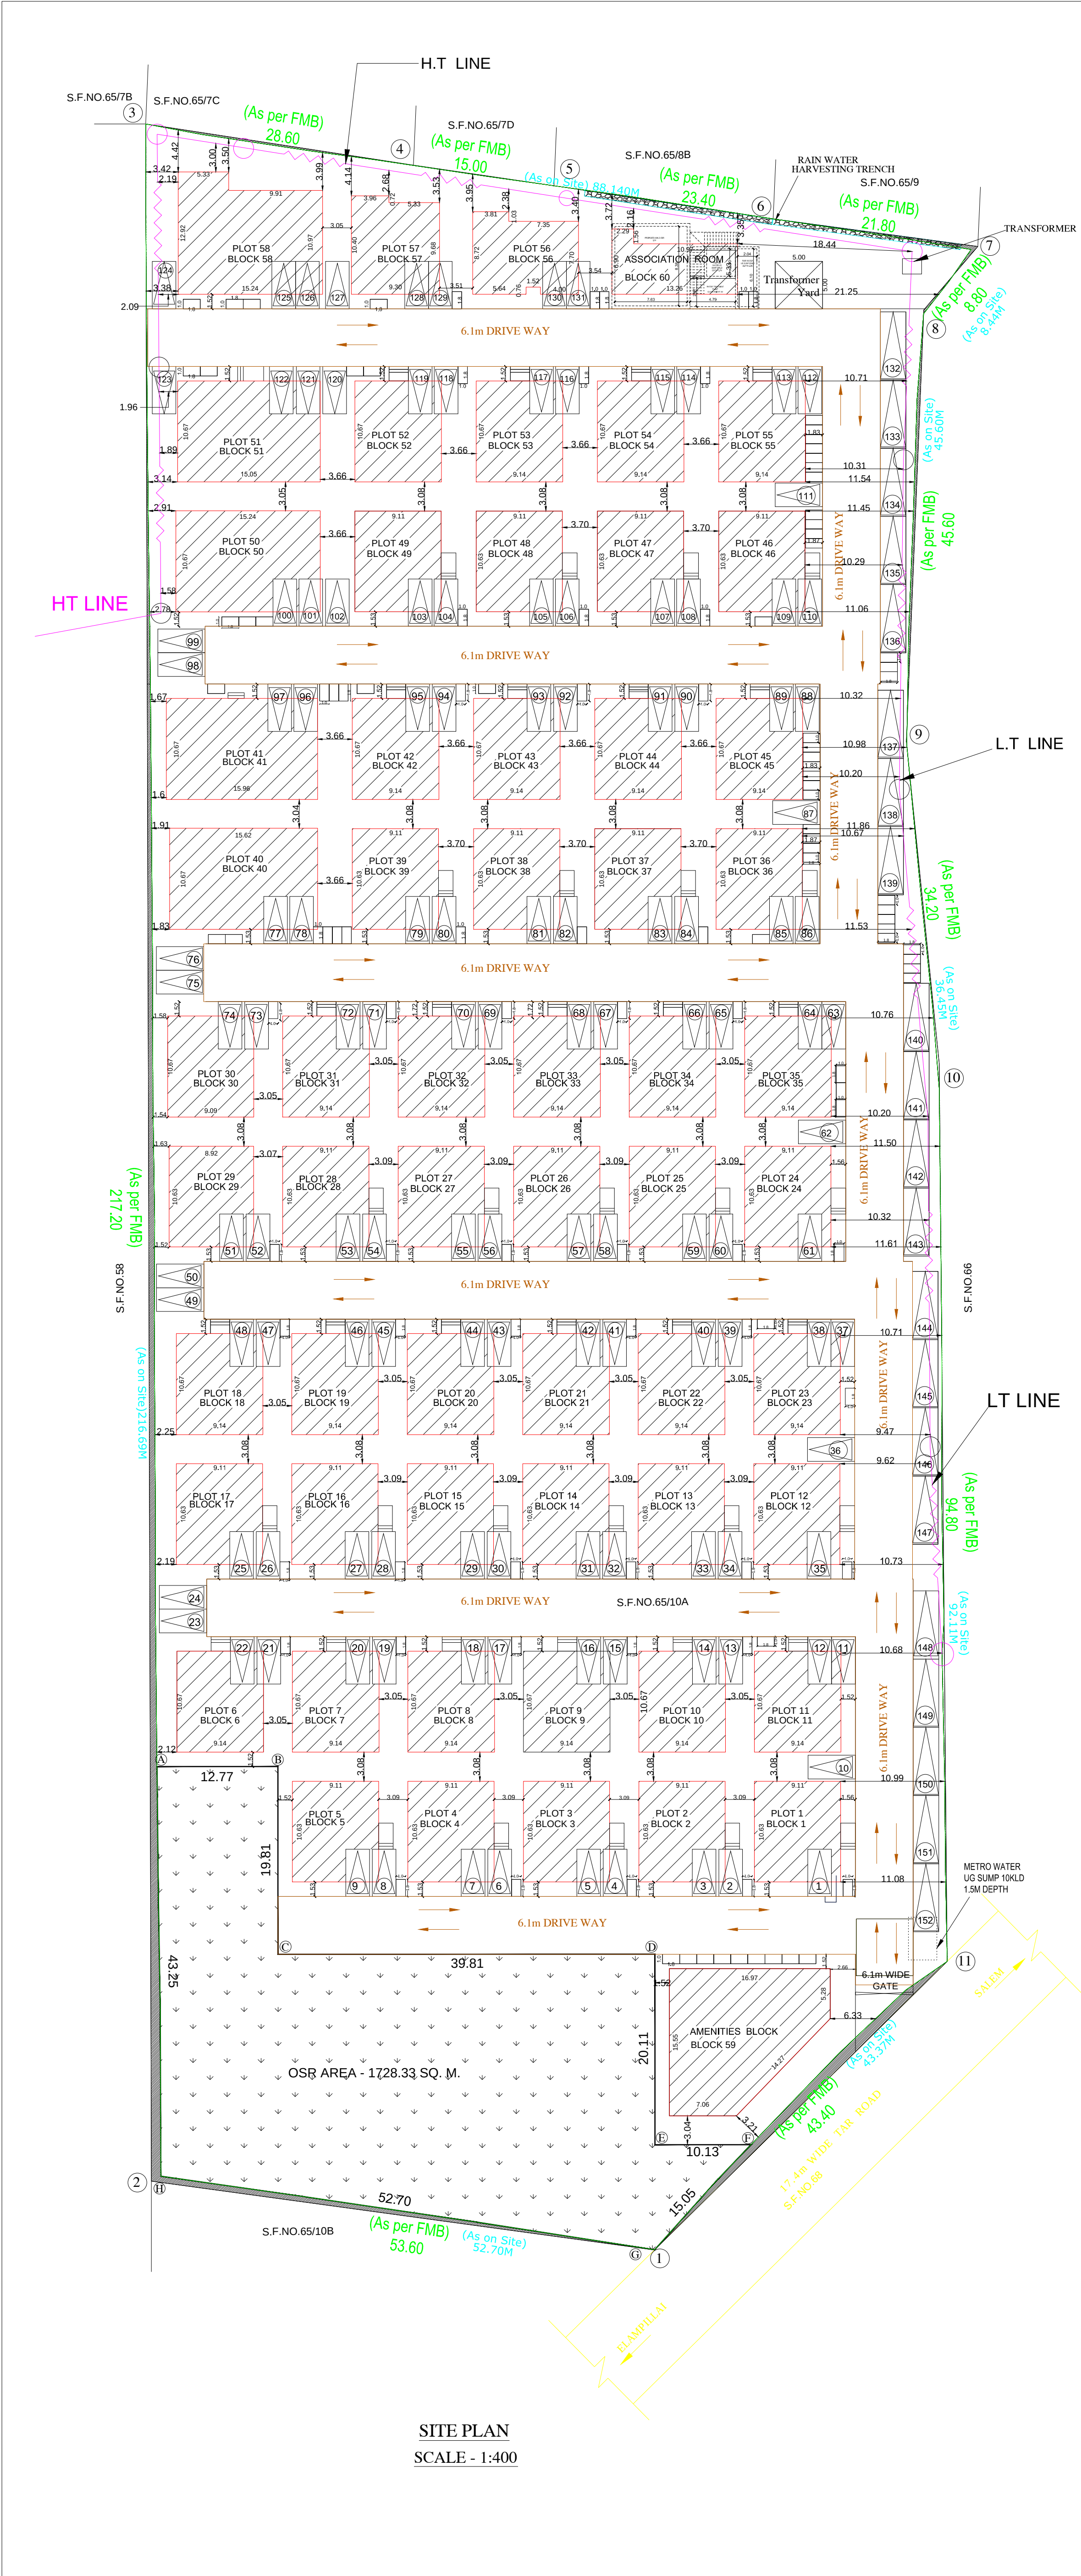

STAIRCASE DETAILS
(NOT TO SCALE)

T - TREAD - 0.30M
R - RISE - 0.16 M
W - WIDTH - 0.95 m
LANDING WIDTH - 0.91 M
HANDRAIL HEIGHT - 1.00 M

FOUNDATION DETAILS

AS PER SOIL TEST REPORT

Section on AB

Section on AC

SIDE ELEVATION

DRUM

SOLAR CELL

PLAN

SOLAR WATER HEATER DETAIL (NTS)

Rain Water Harvesting System

Rain Water Down Take P.V.C. Pipe 4" Dia

Precast Slotted Slab

Sand

2'X2'X4' Deep Filtration Tank

Brick Bats

Out let

Pipe

RAIN WATER FROM TERRACE

COLOUR INDEX:-

EXISTING ROAD

APPLICANT SITE BOUNDARY (I-11)

PROPOSED BUILDING

DRIVE WAY

RAIN WATER HARVESTING

DETAILED DRAWING FOR SEPTIC TANK WITH DISPERSION TRENCH 225 GALLONS CAPACITY OF 1000 LITRES

MANHOLE 0.45 SQM WITH AIR TIGHT COVER

VENTILATOR SHAFT 0.10 DIA



SW PIPE OPEN JOINT AND LAID TO A FALL OF 1:100

PLAN OF SEPTIC TANK

PLAN OF DISPERSION TRENCH

For Naaval Properties And Developers LLP

APPLICANT:

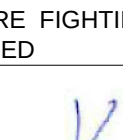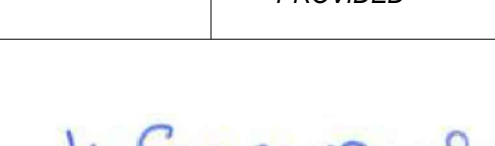SITE PLAN FOR SHOWING PROPOSED CONSTRUCTION OF RCC ROOF	
GROUND FLOOR + FIRST FLOOR BUILDING (SOUTH FACING BLOCK/PLOT NOS.1-5, 12-17, 24-29, 36-40, 46-50,56,57,58), (NORTH FACING BLOCK/PLOT NOS.6-11, 18-23, 30-35, 41-45, 51-55), AMENITIES BLOCK (BLOCK-59), ASSOCIATION ROOM (BLOCK-60) IN S.F.NO.65/10A OF MURUNGAPATTY VILLAGE & PANCHAYAT, VEERAPANDI PANCHAYAT UNION, SALEM WEST TALUK & SALEM DISTRICT.	
APPLICANT:- M/s.NAAVAL PROPERTIES AND DEVELOPERS LLP	
BUILDING AREA DETAILS	
Sheet no.	PLOT NO / BUILDING NAME	BLOCK NAME	Ground floor			First floor			Head Room (Sq.m.)																																				
			Floor area in (Sq.m.)	Deduction O.T.S (Sq.m.)	FSI Area (Sq.m.)	Floor area in (Sq.m.)	Deduction O.T.S (Sq.m.)	FSI Area																																					
2	PLOT 1	BLOCK 1	96.79	---	96.79	85.83	---	85.83	13.05																																				
2	PLOT 2	BLOCK 2	96.79	---	96.79	85.83	---	85.83	13.05																																				
2	PLOT 3	BLOCK 3	96.79	---	96.79	85.83	---	85.83	13.05																																				
2	PLOT 4	BLOCK 4	96.79	---	96.79	85.83	---	85.83	13.05																																				
2	PLOT 5	BLOCK 5	96.79	---	96.79	85.83	---	85.83	13.05																																				
3	PLOT 6	BLOCK 6	97.55	---	97.55	84.72	---	84.72	13.32																																				
3	PLOT 7	BLOCK 7	97.55	---	97.55	84.72	---	84.72	13.32																																				
3	PLOT 8	BLOCK 8	97.55	---	97.55	84.72	---	84.72	13.32																																				
3	PLOT 9	BLOCK 9	97.55	---	97.55	84.72	---	84.72	13.32																																				
3	PLOT 10	BLOCK 10	97.55	---	97.55	84.72	---	84.72	13.32																																				
3	PLOT 11	BLOCK 11	97.55	---	97.55	84.72	---	84.72	13.32																																				
2	PLOT 12	BLOCK 12	96.79	---	96.79	85.83	---	85.83	13.05																																				
2	PLOT 13	BLOCK 13	96.79	---	96.79	85.83	---	85.83	13.05																																				
2	PLOT 14	BLOCK 14	96.79	---	96.79	85.83	---	85.83	13.05																																				
2	PLOT 15	BLOCK 15	96.79	---	96.79	85.83	---	85.83	13.05																																				
2	PLOT 16	BLOCK 16	96.79	---	96.79	85.83	---	85.83	13.05																																				
2	PLOT 17	BLOCK 17	96.79	---	96.79	85.83	---	85.83	13.05																																				
3	PLOT 18	BLOCK 18	97.55	---	97.55	84.72	---	84.72	13.32																																				
3	PLOT 19	BLOCK 19	97.55	---	97.55	84.72	---	84.72	13.32																																				
3	PLOT 20	BLOCK 20	97.55	---	97.55	84.72	---	84.72	13.32																																				
3	PLOT 21	BLOCK 21	97.55	---	97.55	84.72	---	84.72	13.32																																				
3	PLOT 22	BLOCK 22	97.55	---	97.55	84.72	---	84.72	13.32																																				
3	PLOT 23	BLOCK 23	97.55	---	97.55	84.72	---	84.72	13.32																																				
2	PLOT 24	BLOCK 24	96.79	---	96.79	85.83	---	85.83	13.05																																				
2	PLOT 25	BLOCK 25	96.79	---	96.79	85.83	---	85.83	13.05																																				
2	PLOT 26	BLOCK 26	96.79	---	96.79	85.83	---	85.83	13.05																																				
2	PLOT 27	BLOCK 27	96.79	---	96.79	85.83	---	85.83	13.05																																				
2	PLOT 28	BLOCK 28	96.79	---	96.79	85.83	---	85.83	13.05																																				
4	PLOT 29	BLOCK 29	94.77	---	94.77	78.63	---	78.63	12.60																																				
5	PLOT 30	BLOCK 30	97.01	---	97.01	84.38	---	84.38	13.32																																				
3	PLOT 31	BLOCK 31	97.55	---	97.55	84.72	---	84.72	13.32																																				
3	PLOT 32	BLOCK 32	97.55	---	97.55	84.72	---	84.72	13.32																																				
3	PLOT 33	BLOCK 33	97.55	---	97.55	84.72	---	84.72	13.32																																				
3	PLOT 34	BLOCK 34	97.55	---	97.55	84.72	---	84.72	13.32																																				
3	PLOT 35	BLOCK 35	97.55	---	97.55	84.72	---	84.72	13.32																																				
6	PLOT 36	BLOCK 36	96.79	---	96.79	91.49	---	91.49	13.05																																				
6	PLOT 37	BLOCK 37	96.79	---	96.79	91.49	---	91.49	13.05																																				
6	PLOT 38	BLOCK 38	96.79	---	96.79	91.49	---	91.49	13.05																																				
6	PLOT 39	BLOCK 39	96.79	---	96.79	91.49	---	91.49	13.05																																				
7	PLOT 40	BLOCK 40	166.64	---	166.64	157.33	---	157.33	15.45																																				
8	PLOT 41	BLOCK 41	170.30	---	170.30	161.57	---	161.57	15.45																																				
3	PLOT 42	BLOCK 42	97.55	---	97.55	84.72	---	84.72	13.32																																				
3	PLOT 43	BLOCK 43	97.55	---	97.55	84.72	---	84.72	13.32																																				
3	PLOT 44	BLOCK 44	97.55	---	97.55	84.72	---	84.72	13.32																																				
3	PLOT 45	BLOCK 45	97.55	---	97.55	84.72	---	84.72	13.32																																				
6	PLOT 46	BLOCK 46	96.79	---	96.79	91.49	---	91.49	13.05																																				
6	PLOT 47	BLOCK 47	96.79	---	96.79	91.49	---	91.49	13.05																																				
6	PLOT 48	BLOCK 48	96.79	---	96.79	91.49	---	91.49	13.05																																				
6	PLOT 49	BLOCK 49	96.79	---	96.79	91.49	---	91.49	13.05																																				
9	PLOT 50	BLOCK 50	162.58	---	162.58	153.26	---	153.26	15.22																																				
10	PLOT 51	BLOCK 51	160.55	---	160.55	150.53	---	150.53	15.45																																				
3	PLOT 52	BLOCK 52	97.55	---	97.55	84.72	---	84.72	13.32																																				
3	PLOT 53	BLOCK 53	97.55	---	97.55	84.72	---	84.72	13.32																																				
3	PLOT 54	BLOCK 54	97.55	---	97.55	84.72	---	84.72	13.32																																				
3	PLOT 55	BLOCK 55	97.55	---	97.55	84.72	---	84.72	13.32																																				
11	PLOT 56	BLOCK 56	88.67	---	88.67	79.02	---	79.02	12.60																																				
12	PLOT 57	BLOCK 57	92.83	---	92.83	78.63	---	78.63	12.60																																				
13	PLOT 58	BLOCK 58	177.59	---	177.59	167.23	---	167.23	15.89																																				
14	AMENITIES BLOCK - CLUB HOUSE 1	BLOCK 59	212.91	---	212.91	196.96	---	196.96	41.01																																				
15	ASSOCIATION ROOM - CLUB HOUSE 2	BLOCK 60	74.29	---	74.29	---	---	---	---																																				
TOTAL			6259.85	---	6259.85	5530.74	---	5530.74	815.79																																				
TOTAL FSI AREA			11790.59	
DESCRIPTION OF ITEM							AREA in Sqm.,																																						
AREA OF THE SITE (AS PER DOCUMENT)							17260.00																																						
AREA OF THE SITE (FMB or PLR)							17260.00																																						
AREA OF THE SITE (AS AT SITE)							17253.80																																						
TOTAL GROUND FLOOR FSI AREA							6259.85																																						
TOTAL FIRST FLOOR FSI AREA							5530.74																																						
GRAND TOTAL OF FSI AREA							11790.59																																						
TOTAL HEAD ROOM AREA							815.79																																						
AREA OF OSR (ABDEFGHA)							1728.33																																						
NOTE :							REQUIRED	PROVIDED																																					
1. FSI (FLOOR SPACE INDEX) 11790.59 / 17260.00 = 0.683							2.00	0.683																																					
3. OPEN PARKING FOR PRO. BUILDING AREA 1 car space for every 100 Sqm., 11790.59 = 118 nos 100 10% car space for Guest car parking = 12 nos	
TOTAL NO. OF CAR PARKING = 130 nos	
CAR PARKING							130 NOS	152 NOS																																					
TWO WHEELER PARKING							117 nos	120 nos																																					
4. RAIN WATER HARVESTING PROVIDED								PROVIDED																																					
5. FF : FIRE FIGHTING EQUIPMENTS PROVIDED								PROVIDED																																					
 C. KANNAN, B.E., M.E., (Structure) Structural Engineer, DTCP Reg. No. CG/REG/SE/S-1/19/05/032 Door No: 21, 4th Main Road, Indira Nagar, Chennai - 600 020.							 G. KANAPATHI, M.E. (Soil Mech., M.Tech., Ph.D.) Registered Geo-Tech Engineer Regn. No: CG/REG/REGTE/2019/08/012 "A" Apple Ridge Apartment, Sri Ram Nagar, Nagapattinam, SALEM DISTRICT																																						
STRUCTURAL ENGINEER :-							GEO TECH ENGINEER:-																																						
 M MEYAPPAN, A.I.I.A COUNCIL OF ARCH REG. NO. CA/2019/117339 CHENNAI CORPN. REG. NO. RA02782021 CHETTINAD DESIGN 31/14 CENOTAPH ROAD 1st STREET ALWARPET, CHENNAI - 600 018.							 E. A. Hari Kumar, M.E. (Struct), M.S. & P. ANAND M.Tech. I. Structural Eng. Chartered Eng (I), Approved Value: TN Govt. Registered Professional of DTCP (HNTD.) <table border="1"><thead><tr><th>Name of Engineer</th><th>R.E</th><th>R.S.E</th><th>C.E</th><th>B.Q.A</th><th>R.D</th></tr></thead><tbody><tr><td>1</td><td></td><td></td><td></td><td></td><td></td></tr><tr><td>2</td><td></td><td></td><td></td><td></td><td></td></tr><tr><td>3</td><td></td><td></td><td></td><td></td><td></td></tr><tr><td>4</td><td></td><td></td><td></td><td></td><td></td></tr><tr><td>5</td><td></td><td></td><td></td><td></td><td></td></tr></tbody></table> CIVIL T.E.C. Door No: 21, 4th Main Road, Indira Nagar, Nagapattinam, Salem - 600 020. Tel: 95243 20251, 94899 84416			Name of Engineer	R.E	R.S.E	C.E	B.Q.A	R.D	1						2						3						4						5					
Name of Engineer	R.E	R.S.E	C.E	B.Q.A	R.D	
1	
2	
3	
4	
5	
ARCHITECT :-							REGISTERED ENGINEER :-																																						
							SHEET NO.1/15																																						