

PP

APPROVAL RECORD

# Planning Permission

Salem

Salem district, Tamil Nadu

APPROVAL TYPE

**Building Plan**

ISSUING AUTHORITY

**Town Panchayat**

PURPOSE

**Residential**

The approval as the planning authority issued it, reproduced in full behind this page.

An approval speaks to what was sanctioned, not to what was built. Completion is a separate record.

PLAN SHOWING THE PROPOSED CONSTRUCTION OF GROUND & FIRST FLOOR PLAN OF R.C.C TERRACED RESIDENTIAL BUILDING IN S.F.NO -209/1B, NEW WARD-15 (OLD WARD-10) , PLOT NO-7,8, LINGESWARA GARDEN, MOTTANKURICHI, KANNANKURICHI TOWN PANCHAYAT, SALEM TALUK & DISTRICT.


NAME OF THE APPLICANT = 1. Mr.M.KUMARESAN

S/o Mr.N.MANOCHARAN.


SCALE:- 1:100




ELEVATION

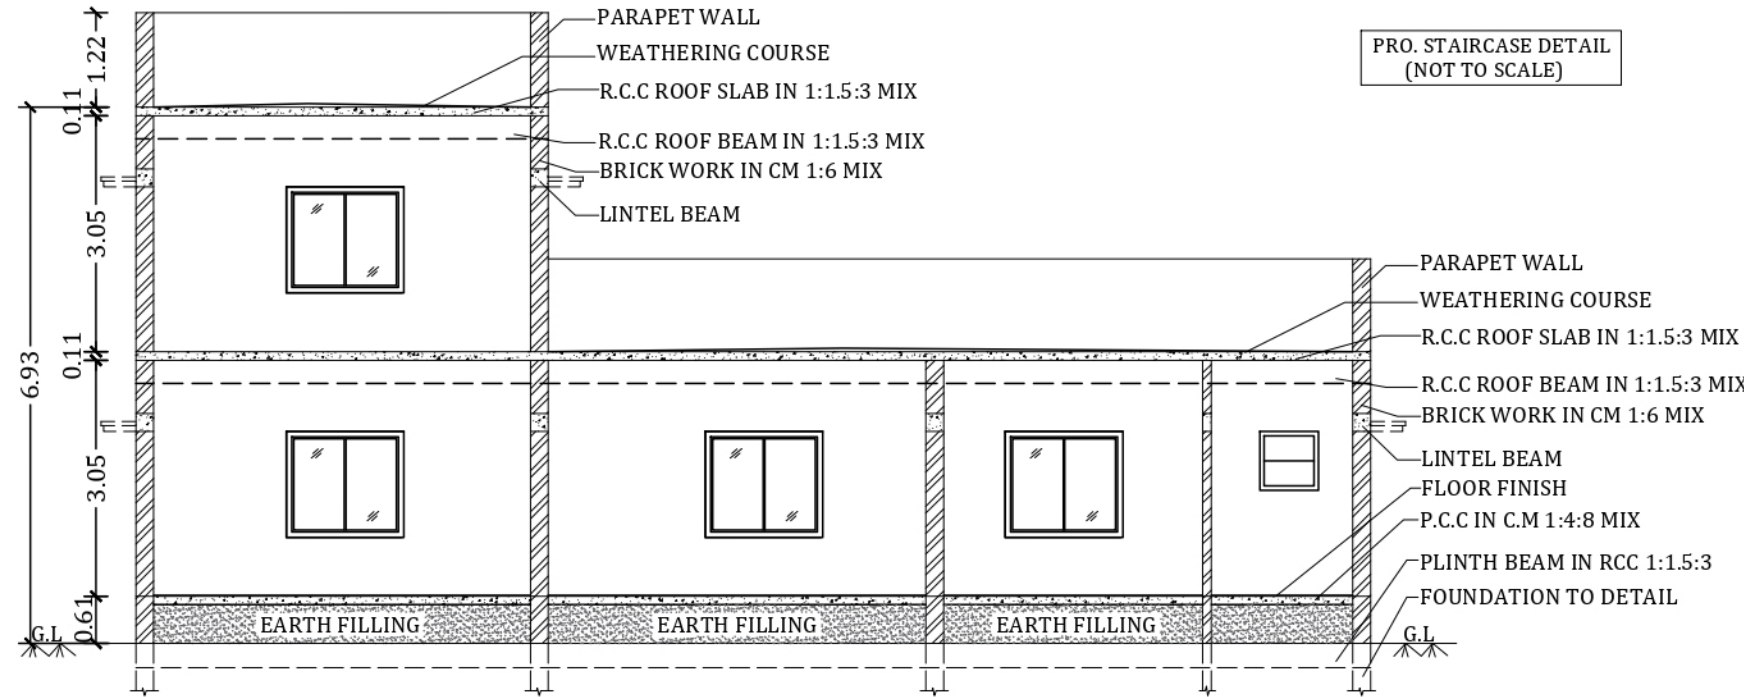


SECTION AT AA

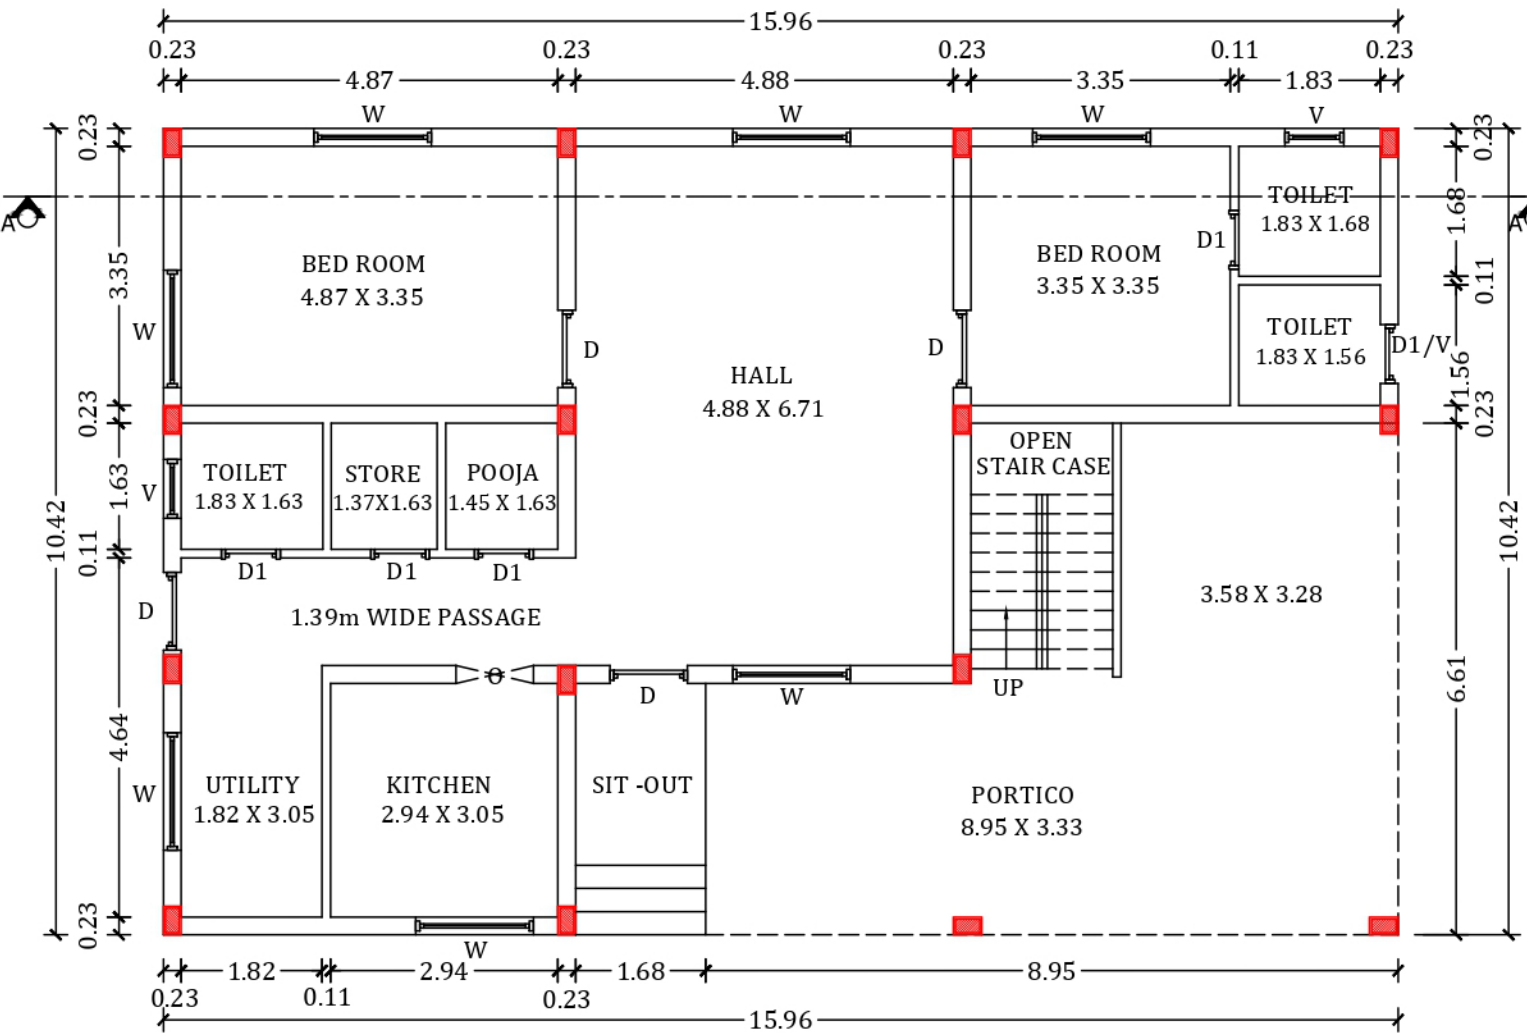


GROUND FLOOR PLAN

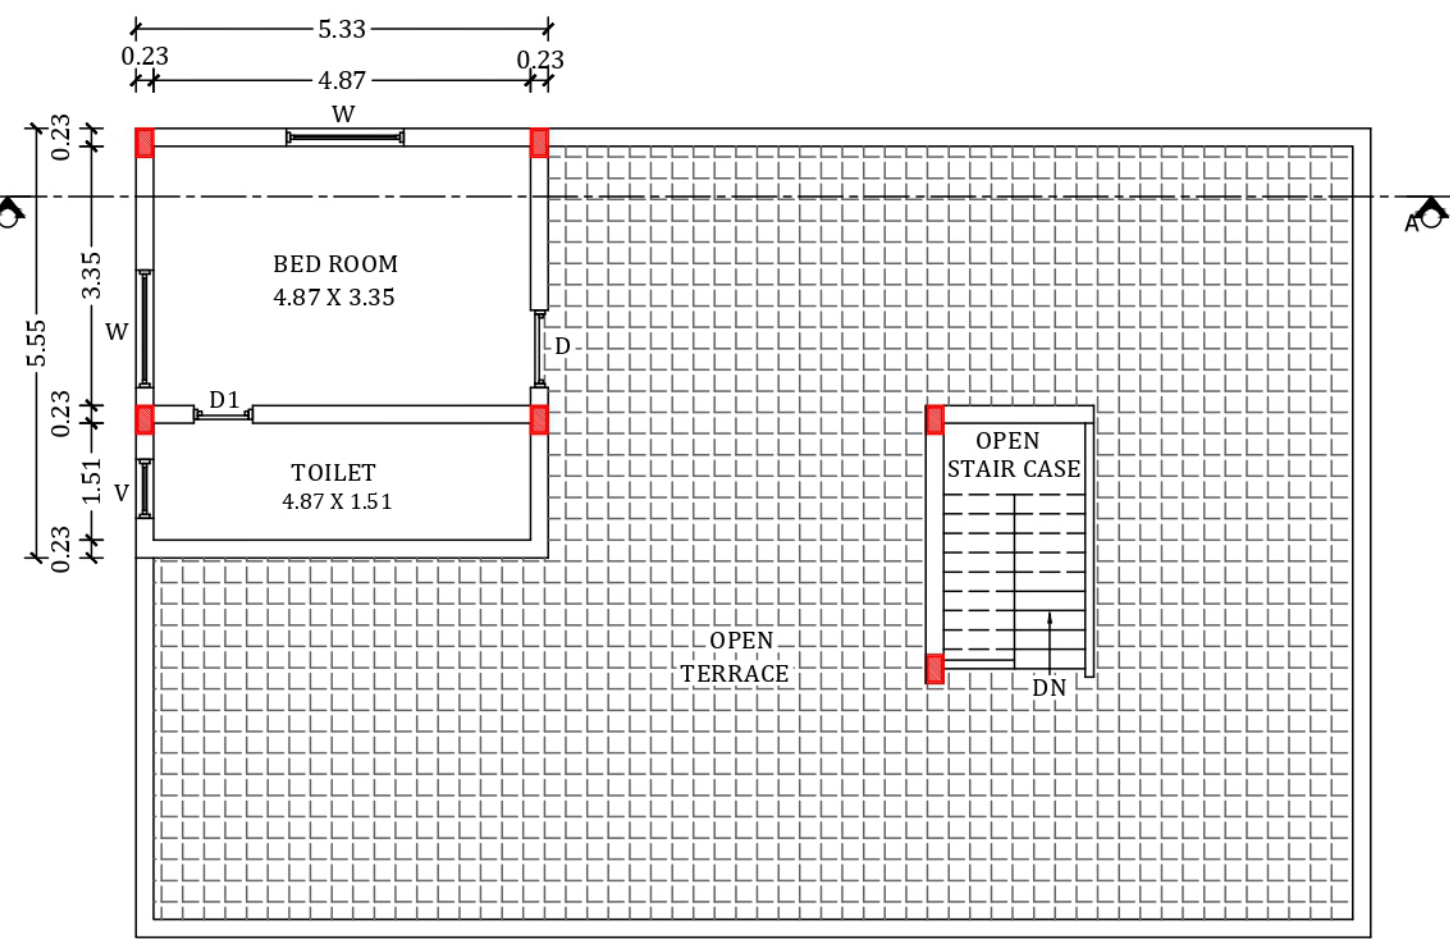


FIRST FLOOR PLAN

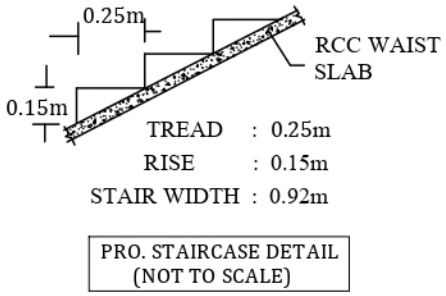




COLUMN & FOOTING DETAIL

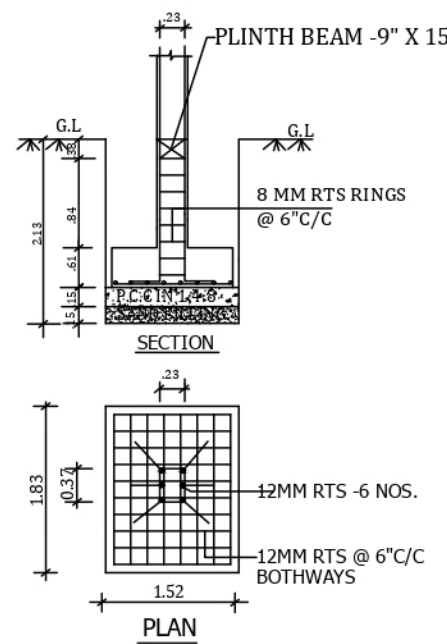

DETAILS OF SEPTICK TANK

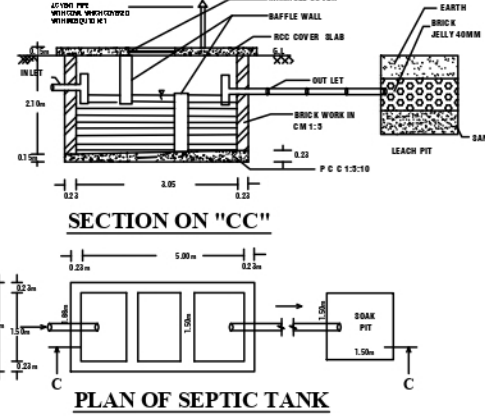


RAIN WATER RECHARGE PIT

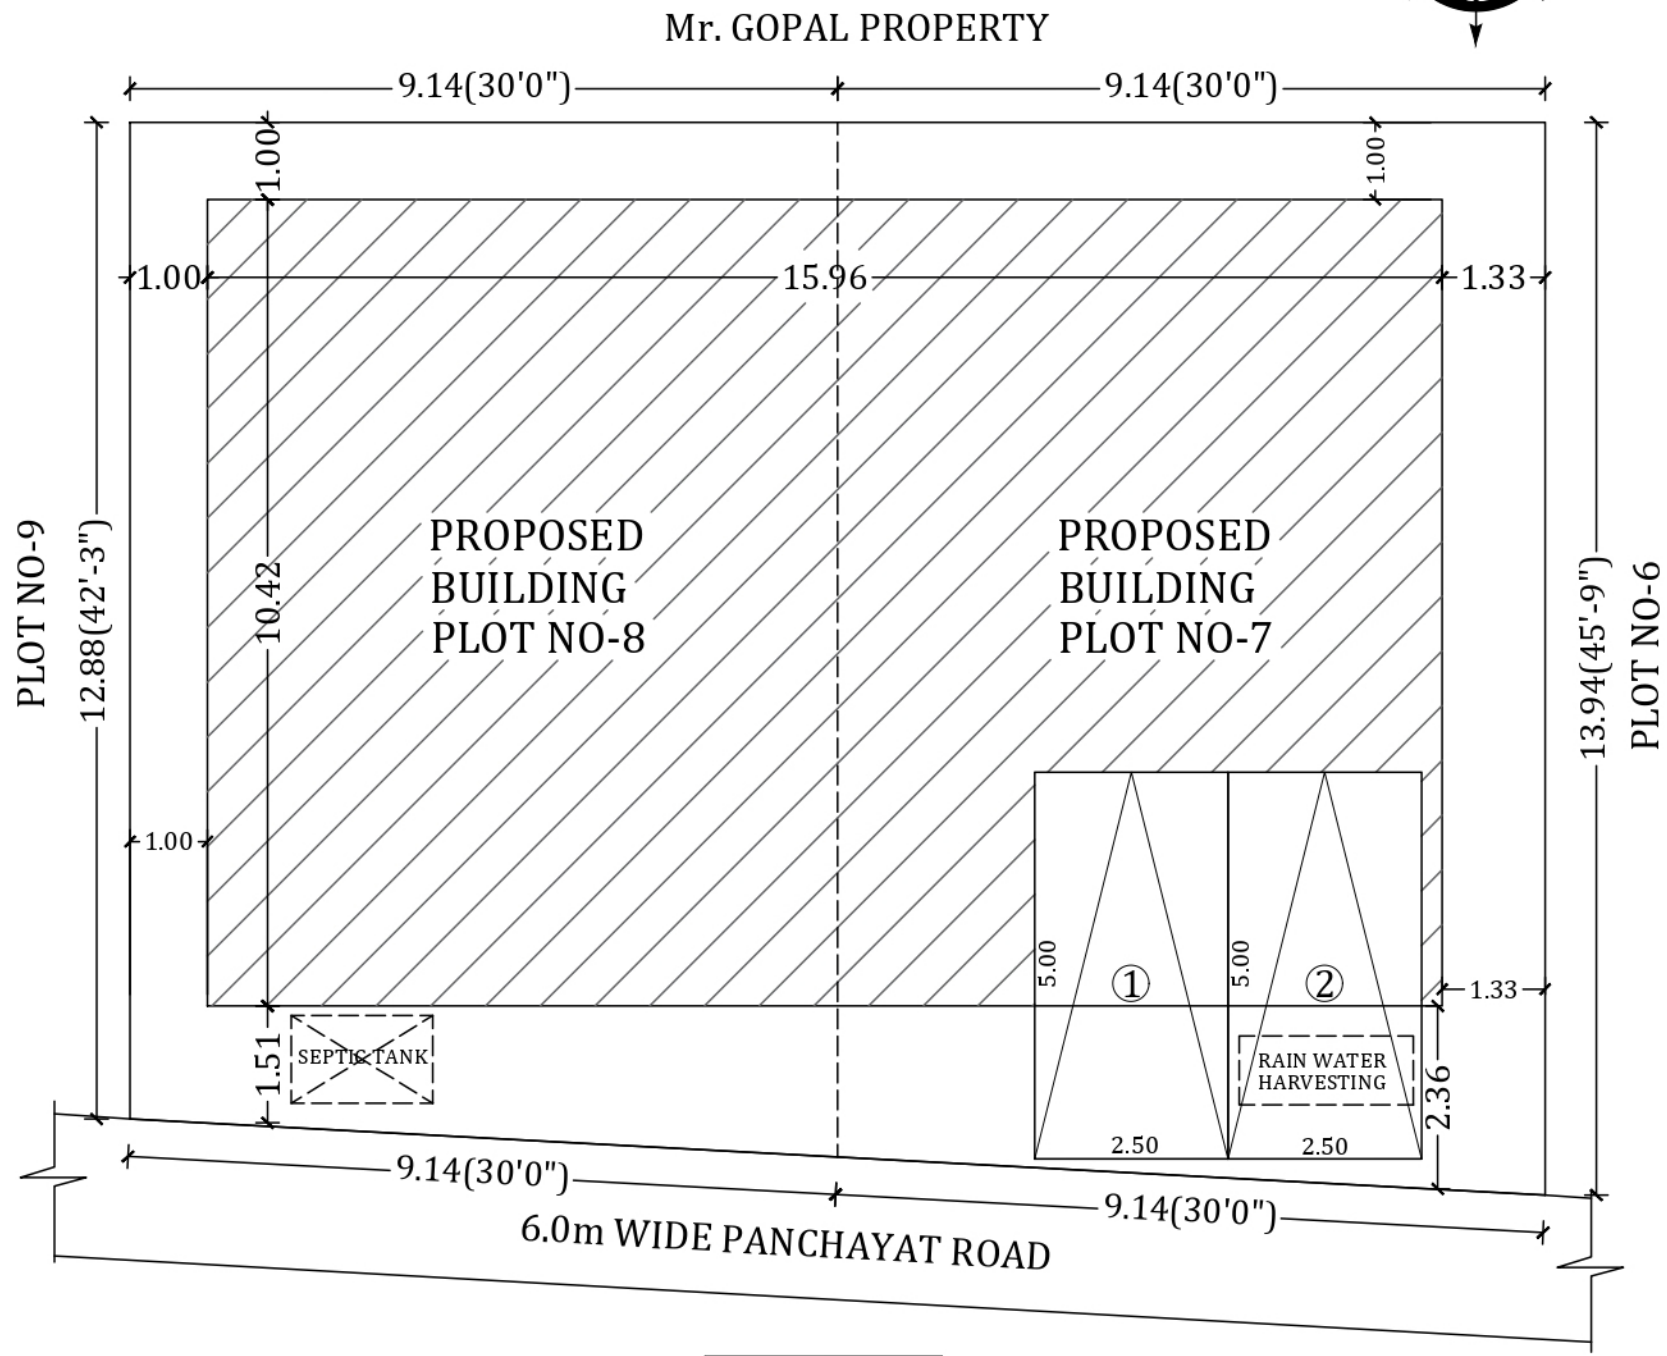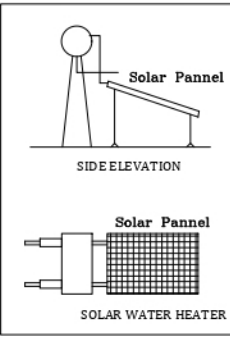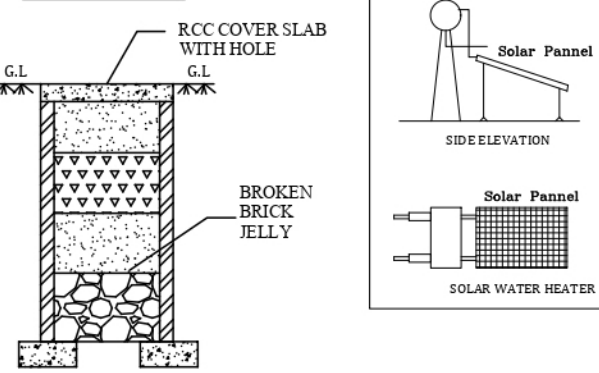

SITE PLAN

SCALE 1:100

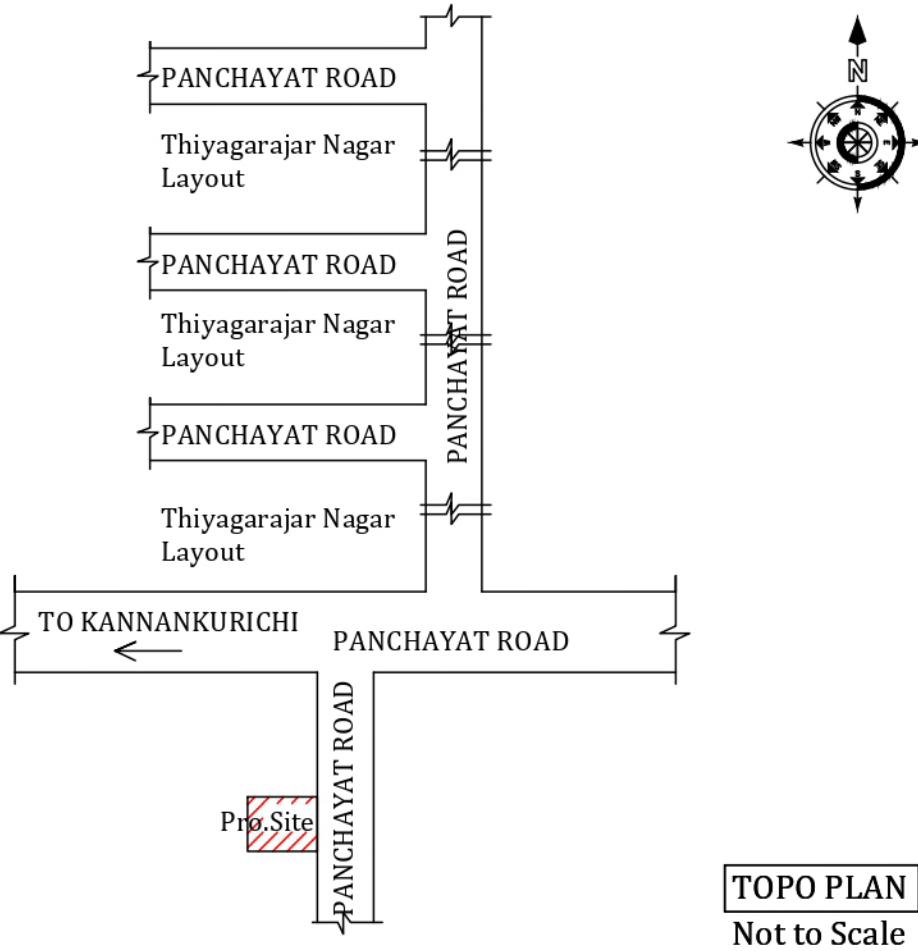

TOPO PLAN  
Not to Scale

| AREA DETAILS :-                                                                       |         |   |
|---------------------------------------------------------------------------------------|---------|---|
| PARTICULARS                                                                           | SQ.FT   | SQ.MT   |
| AREA OF THE SITE (AS PER DEED)                                                        | 2632.50 | 244.55   |
| AREA OF THE SITE (AS PER PATTA)                                                       | 2691.05 | 250.00   |
| AREA OF THE PRO.BUILDING (G.F)                                                        | 1790.10 | 166.30   |
| AREA OF THE PRO.BUILDING (F.F)                                                        | 318.40  | 29.58   |
| TOTAL AREA OF THE PRO.BUILDING                                                        | 2108.50 | 195.88   |
| AREA OF THE VACANT SITE                                                               | 842.40  | 78.25   |
| <u>JOINERY DETAILS</u>                                                                |         | NO. OF CAR PARKING PROVIDED<br>= 2Nos X 2.50 X 5.00   |
| DOOR (D) = 1.00 X 2.13                                                                |         | BOUNDARY SHOWN = <input type="text"/>   |
| DOOR (D1) = 0.76 X 2.13                                                               |         |   |
| WINDOW (W) = 1.52 X 1.37                                                              |         | PROPOSED SHOWN = <input type="text"/>   |
| VENTILATOR (V) = 0.76 X 0.76                                                          |         | NOTE:-<br>ALL DIMENSIONS ARE IN M<br>UNLESS OTHERWISE SPECIFIED   |
| OPEN (O) = 1.22 X 2.13                                                                |         |   |
| APPLICANT:-                                                                           |         | ENGINEER:-   |
|  |         | <br>Er.C.BALAKRISHNAN, D.C.E.,<br>MURUGA BUILDERS,<br>LICENSED BUILDING SURVEYOR.,<br>19, 2nd WARD , SARAVANAN NAGAR,<br>KANNANKURICHI,SALEM -636008.<br>CELL -99526 -11142. |

# Eight ways to know a piece of land before you pay for it.

This report covers one part of the picture. These cover the rest, drawn from the same government records, for any property in Tamil Nadu.

## LandLens One

Ask anything about a property and get an answer grounded in live government records, with the sources shown.

[/landlens/one](#)



## Verify My Land

Every record check run on one property and returned as a single report.

[/landlens/verify-my-land](#)



## Legal Opinion

An advocate's written opinion on the title, built on the records we pull for it.

[/landlens](#)



## One Map

Every layer on one map: the parcel, its boundary, zoning, water bodies and what sits around it.

[/landlens/one/map](#)



## PriceMap

What land actually changed hands for around this plot, taken from the registered deeds.

[/landlens/pricemap](#)



## Build Scope

What you are allowed to build here: floor space, height, coverage and setbacks.

[/landlens/build-scope](#)



## Property Tracker

Watch a property and hear about it when something new is registered against it.

[/landlens/property-tracker](#)



## Deal Room

Run the transaction in one place: documents, stamping, signatures and the parties.

[/landlens/deal-room](#)



# Twenty-four checks you can run yourself, at no cost.

## Records and verification

The registers themselves, read for you.

Encumbrance Certificate

Patta and Chitta

Field Measurement Sketch

EC Analyzer

Bank charge check

Court case search

Seller background check

Approval check by survey

## Value and duty

What it is worth and what it costs to register.

Guideline value by street

Guideline value by survey

Stamp duty and registration fees

Capital gains

Floor space index

Area unit converter

## Zoning and land use

What the plan says can happen on this land.

Land use zone finder

CMDA land use check

Coastal regulation zone

Master plan check

Water bodies finder

Airport height clearance

## Registers and directories

Who holds it, and which office keeps the record.

Find your registering office

Temple property check

Waqf property check

RERA register



Every free tool  
/tools



Services we run  
for you  
/services



The LandLens  
suite  
/landlens/one



# Every claim in this document traces back to a government record.

---

Legal opinions, due diligence and title verification

---

Building plan, layout and sub-division approvals

---

Completion and occupancy certificates, regularisation

---

Escrow, negotiation and NRI property management

---

Land survey, soil testing, architecture and construction

---

**Verified RealEstate**  
3/350/2 Mettukuppam,  
OMR Thoraipakkam,  
Chennai 600 097, India  
[hello@verified.realestate](mailto:hello@verified.realestate)  
+91 9996 12 9996

Prepared from the registers named on the page each finding sits on. Where a register could not be read, this document says so in its place rather than leaving the gap to be read as a clean result.

