

PP

APPROVAL RECORD

Planning Permission

Salem

Salem district, Tamil Nadu

APPROVAL TYPE




Building Plan

ISSUING AUTHORITY


DTCP

The approval as the planning authority issued it, reproduced in full behind this page.


An approval speaks to what was sanctioned, not to what was built. Completion is a separate record.

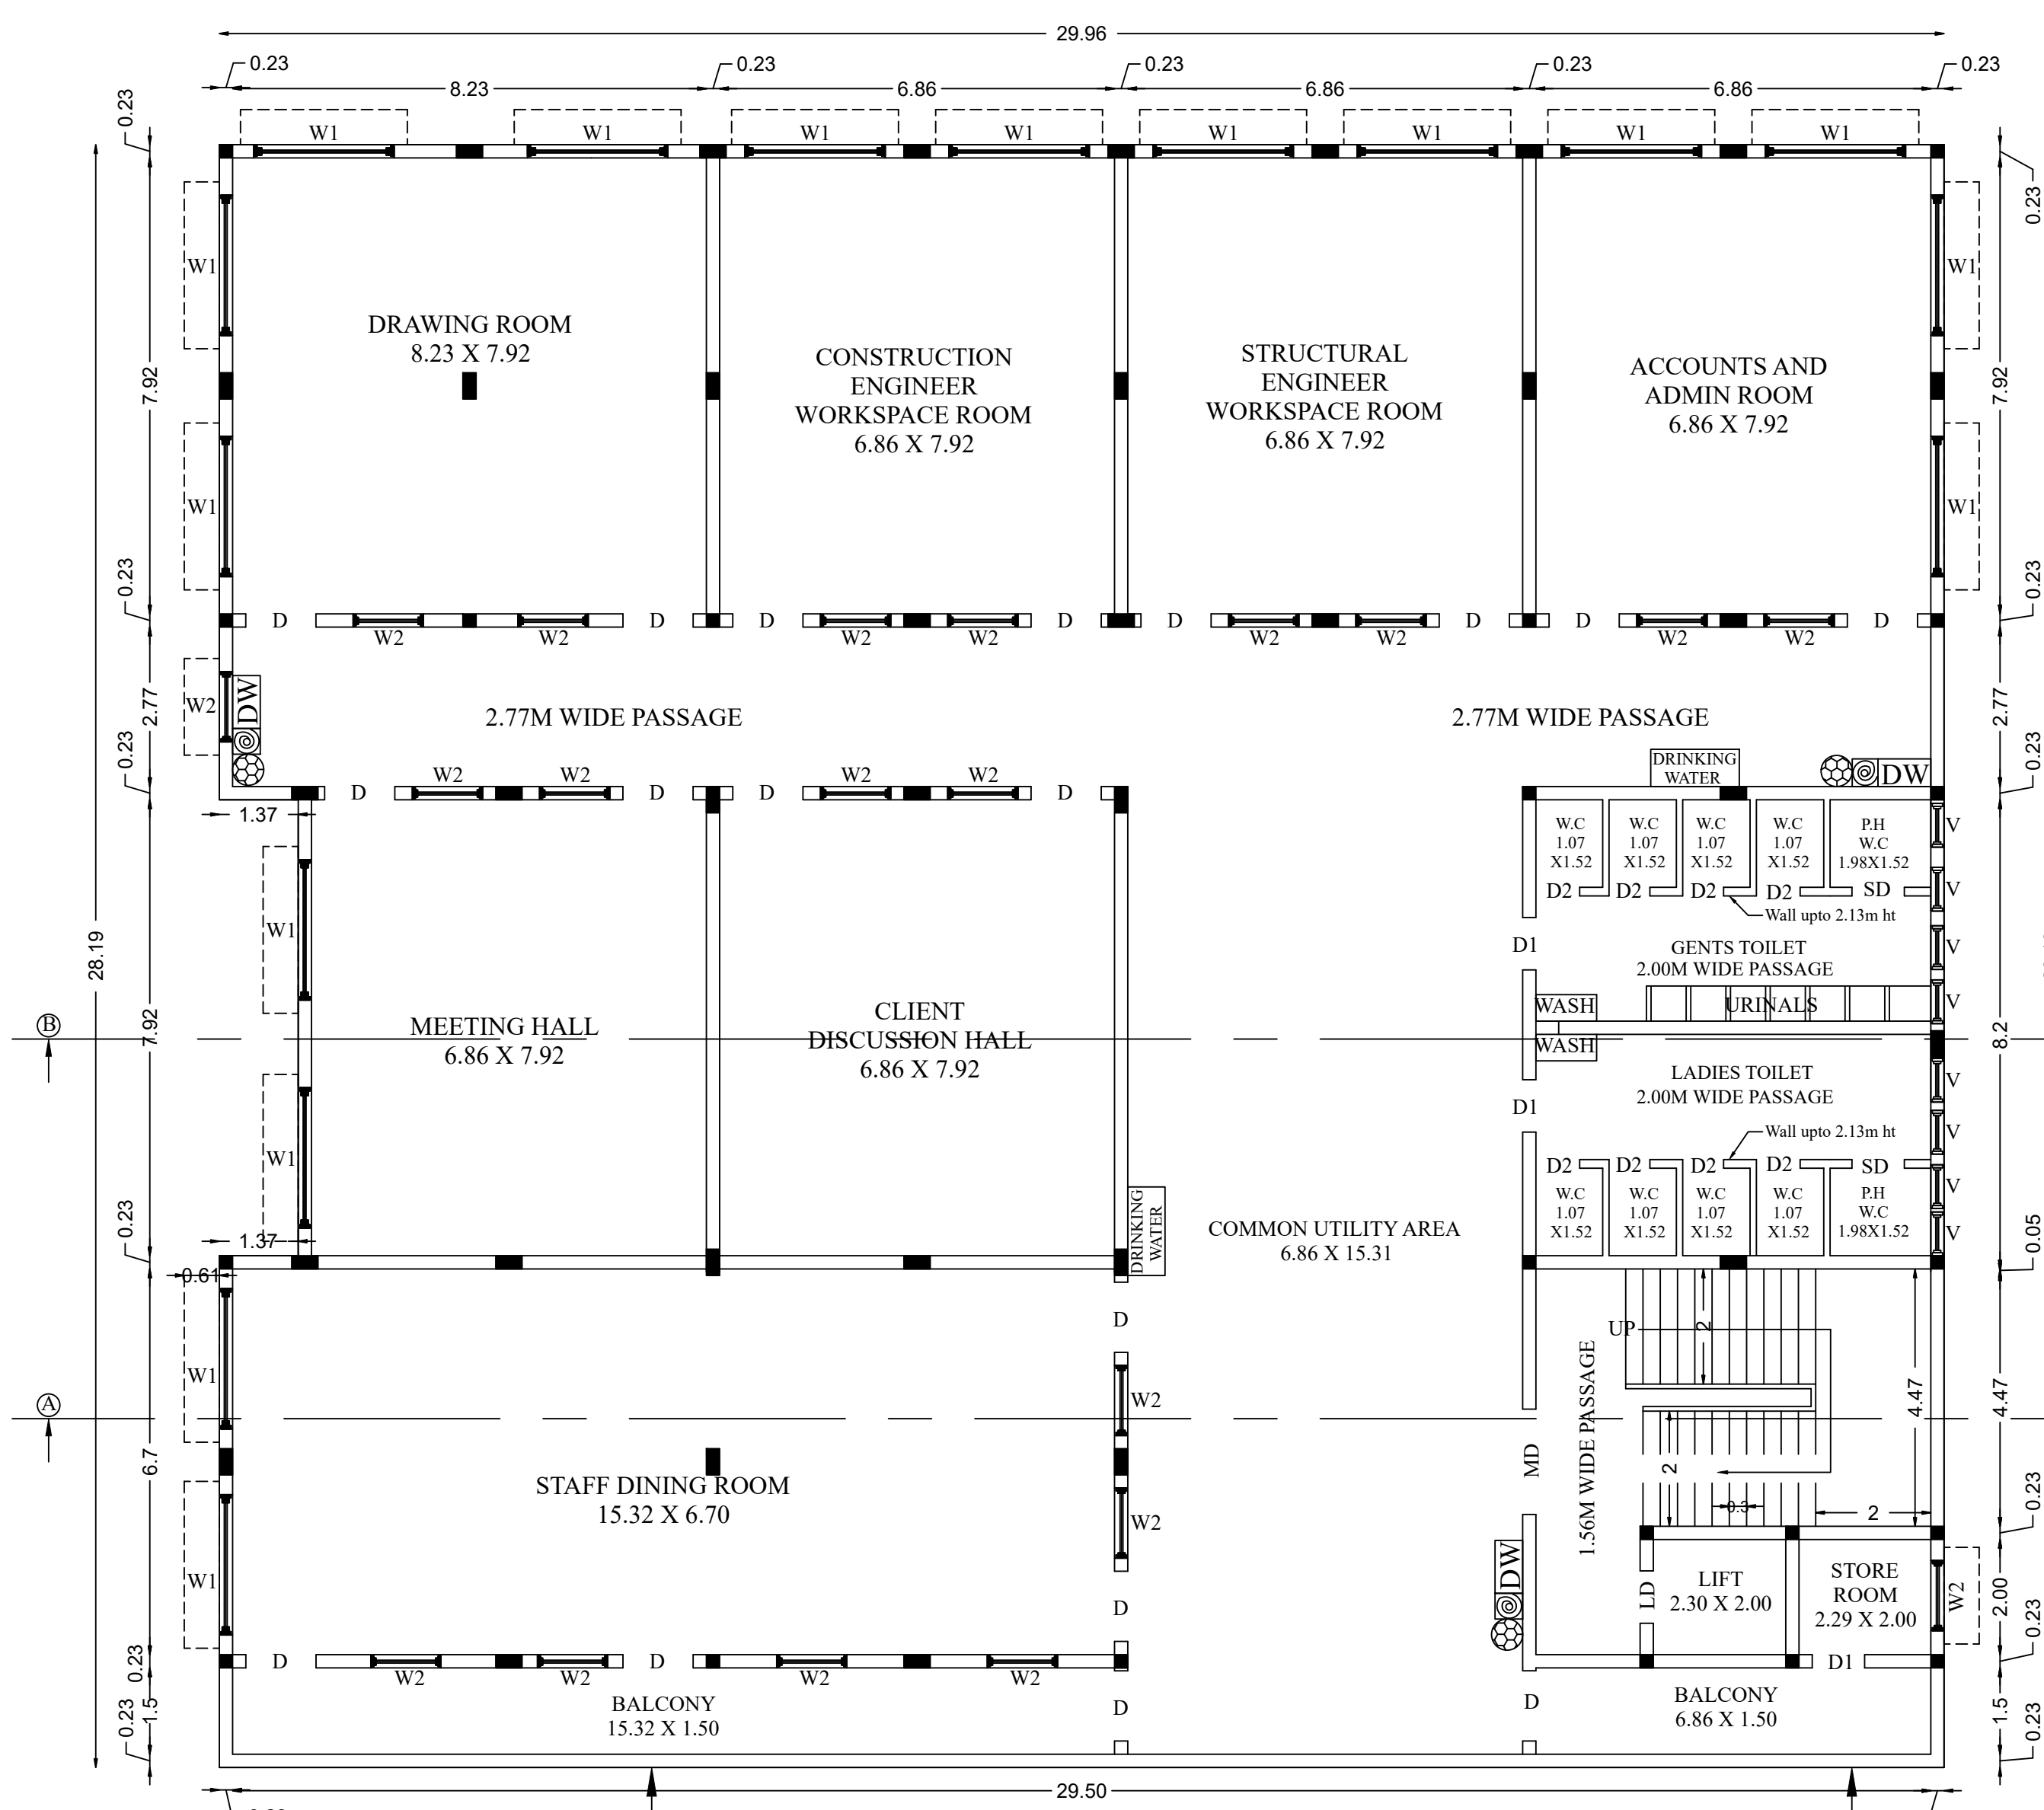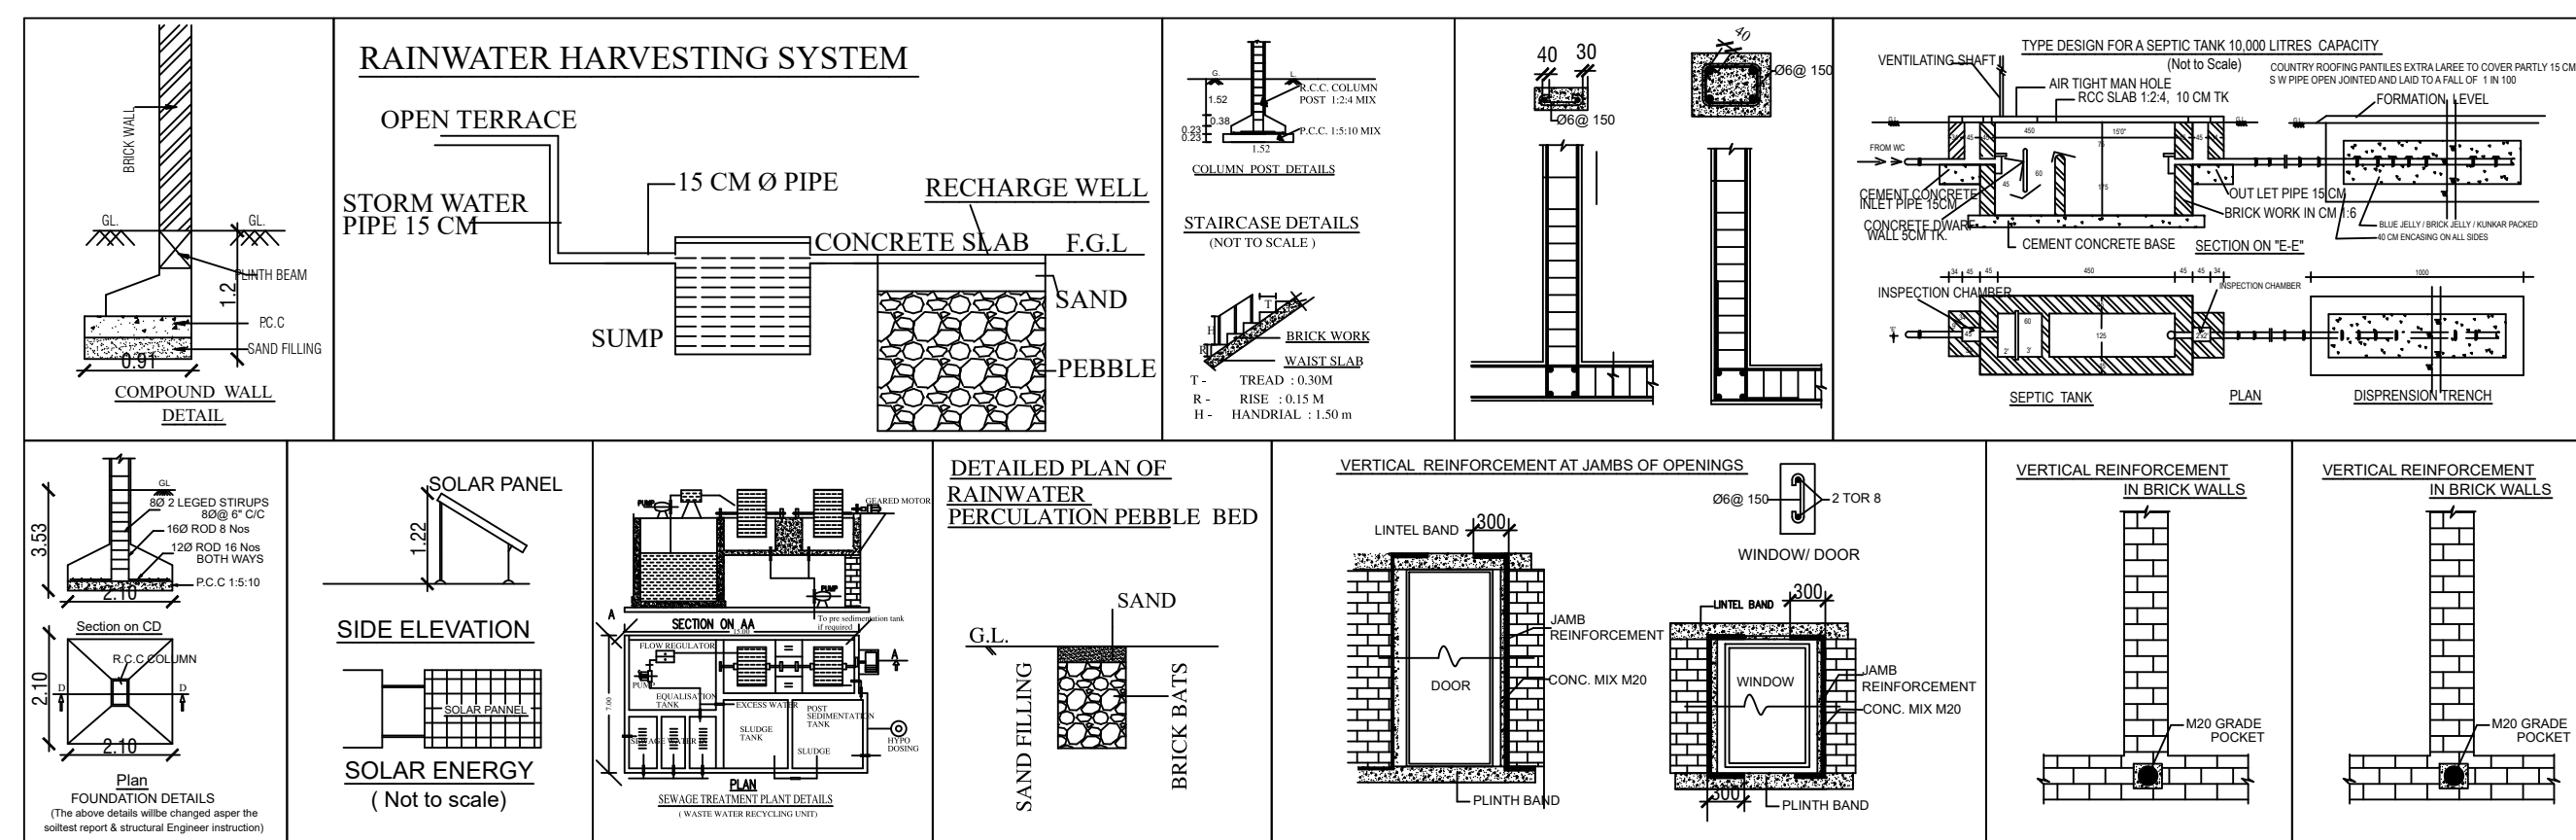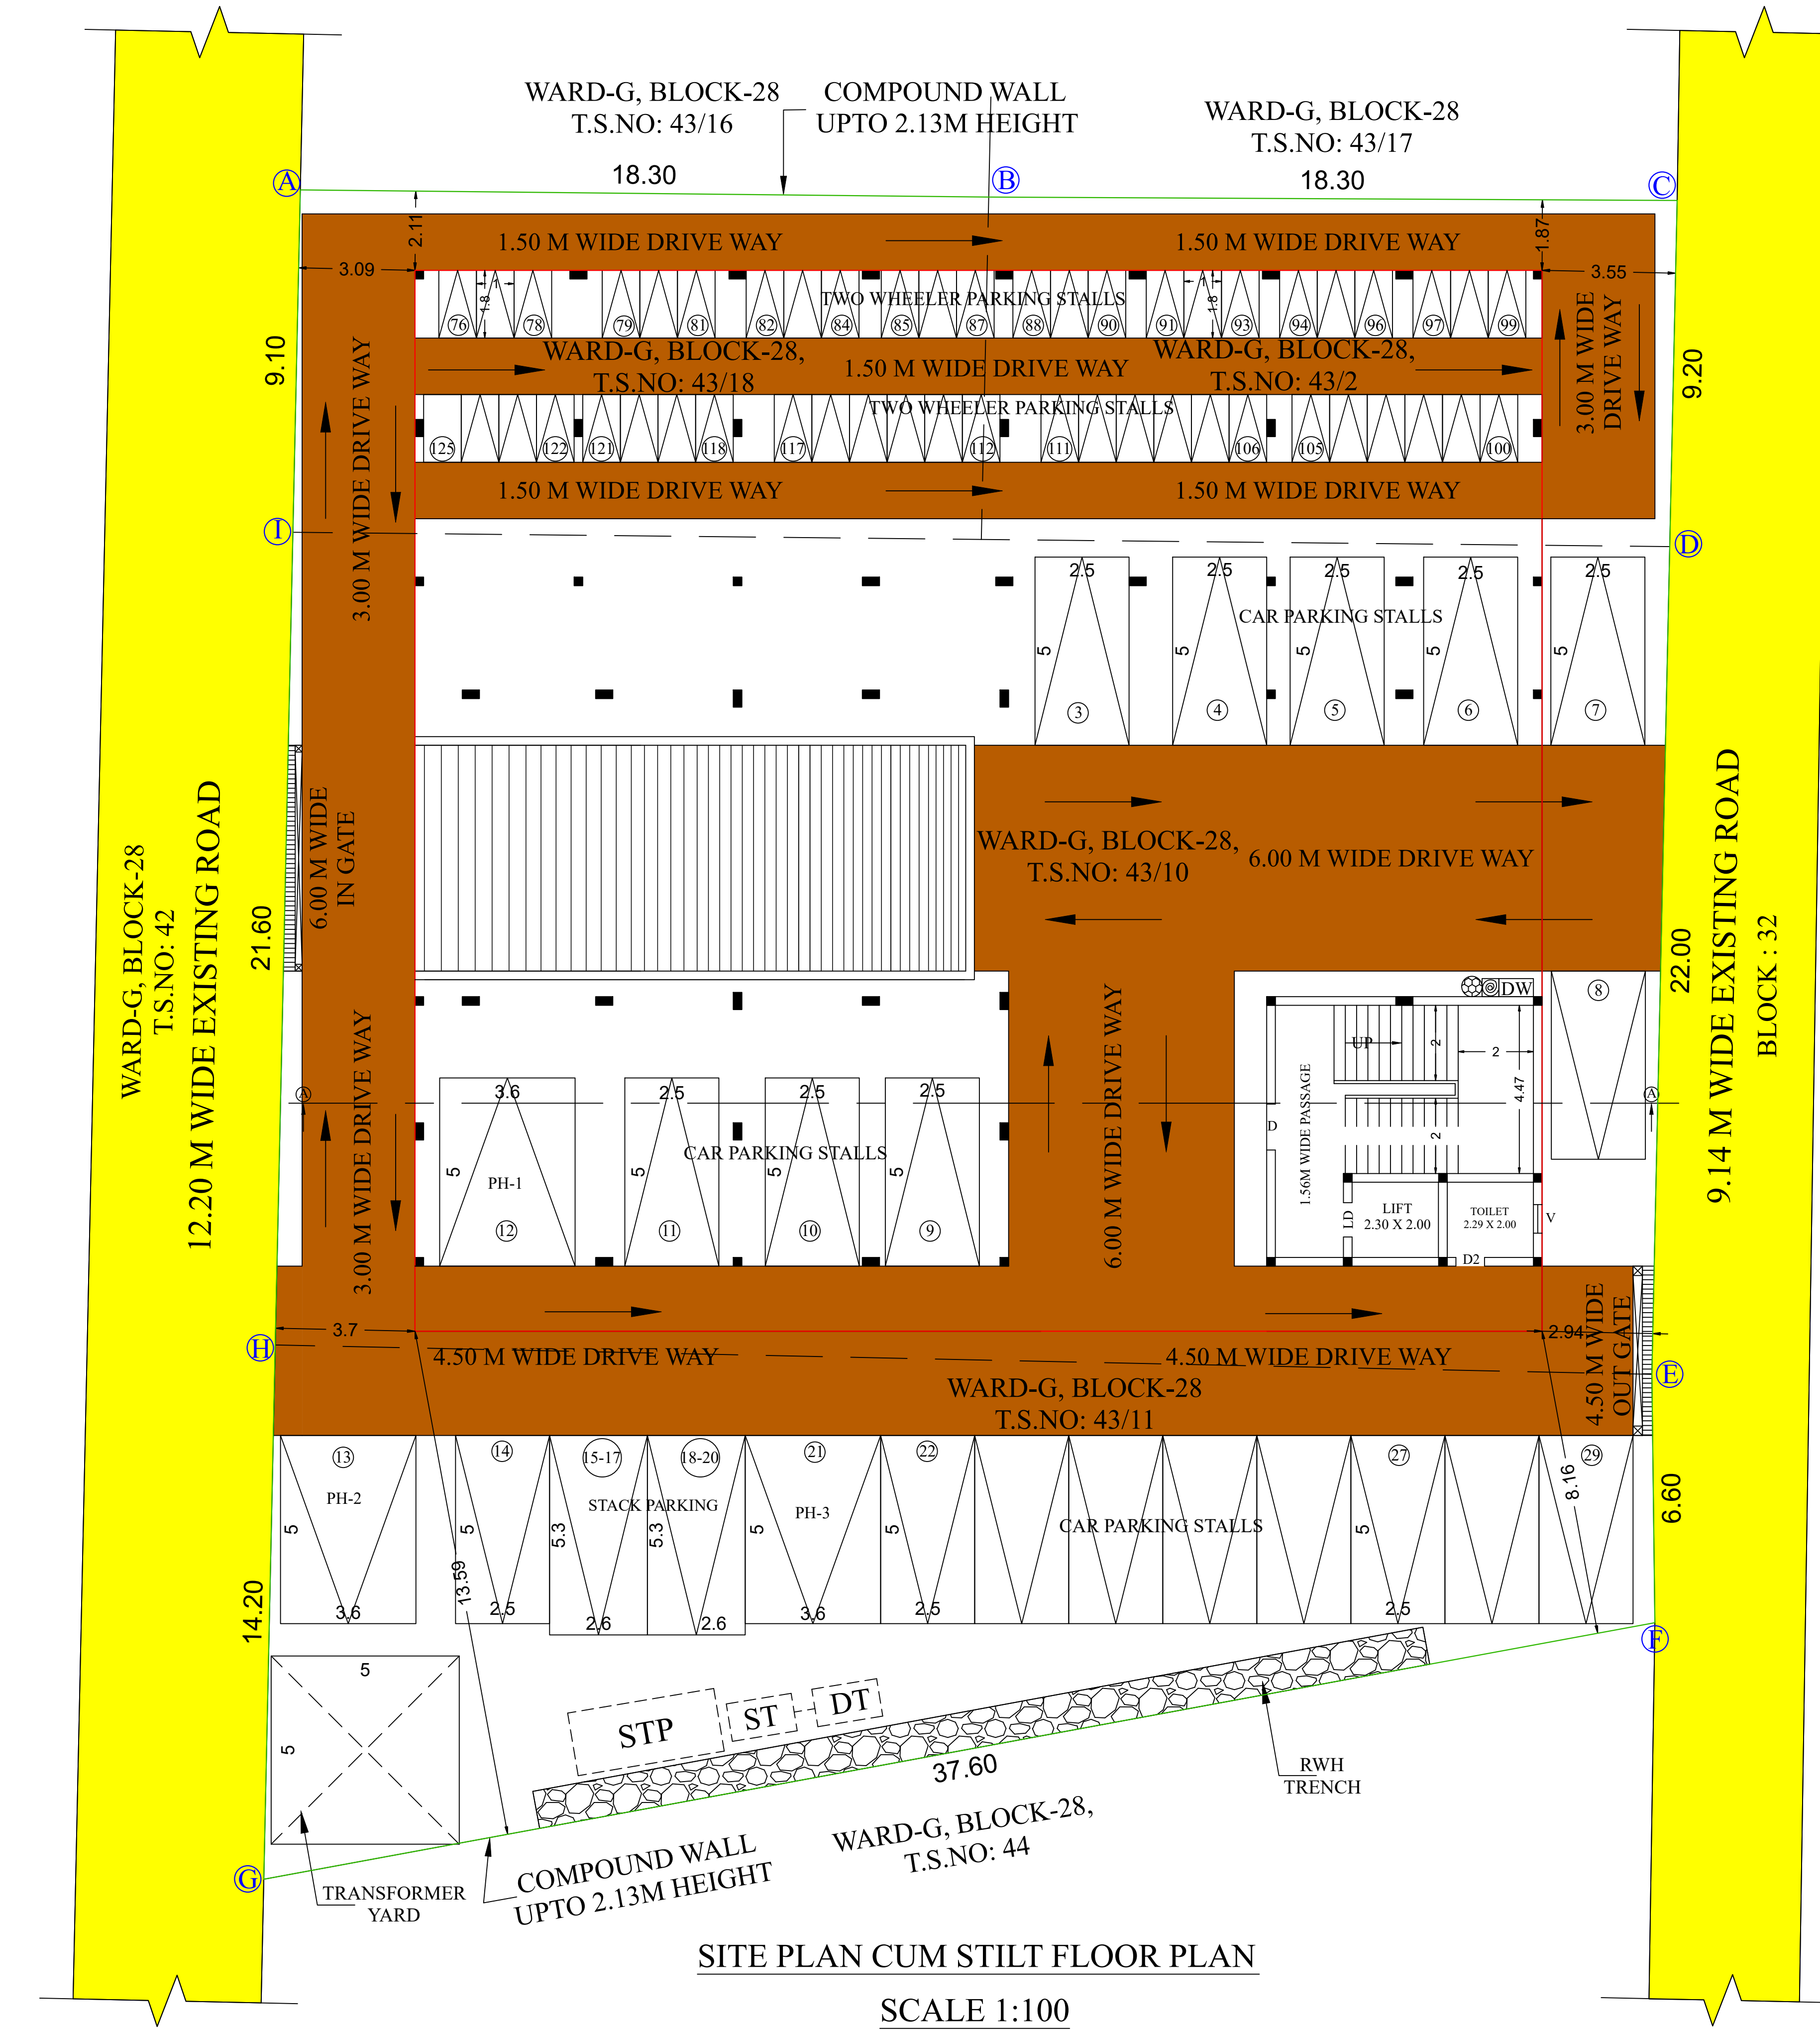


FIRST FLOOR PLAN

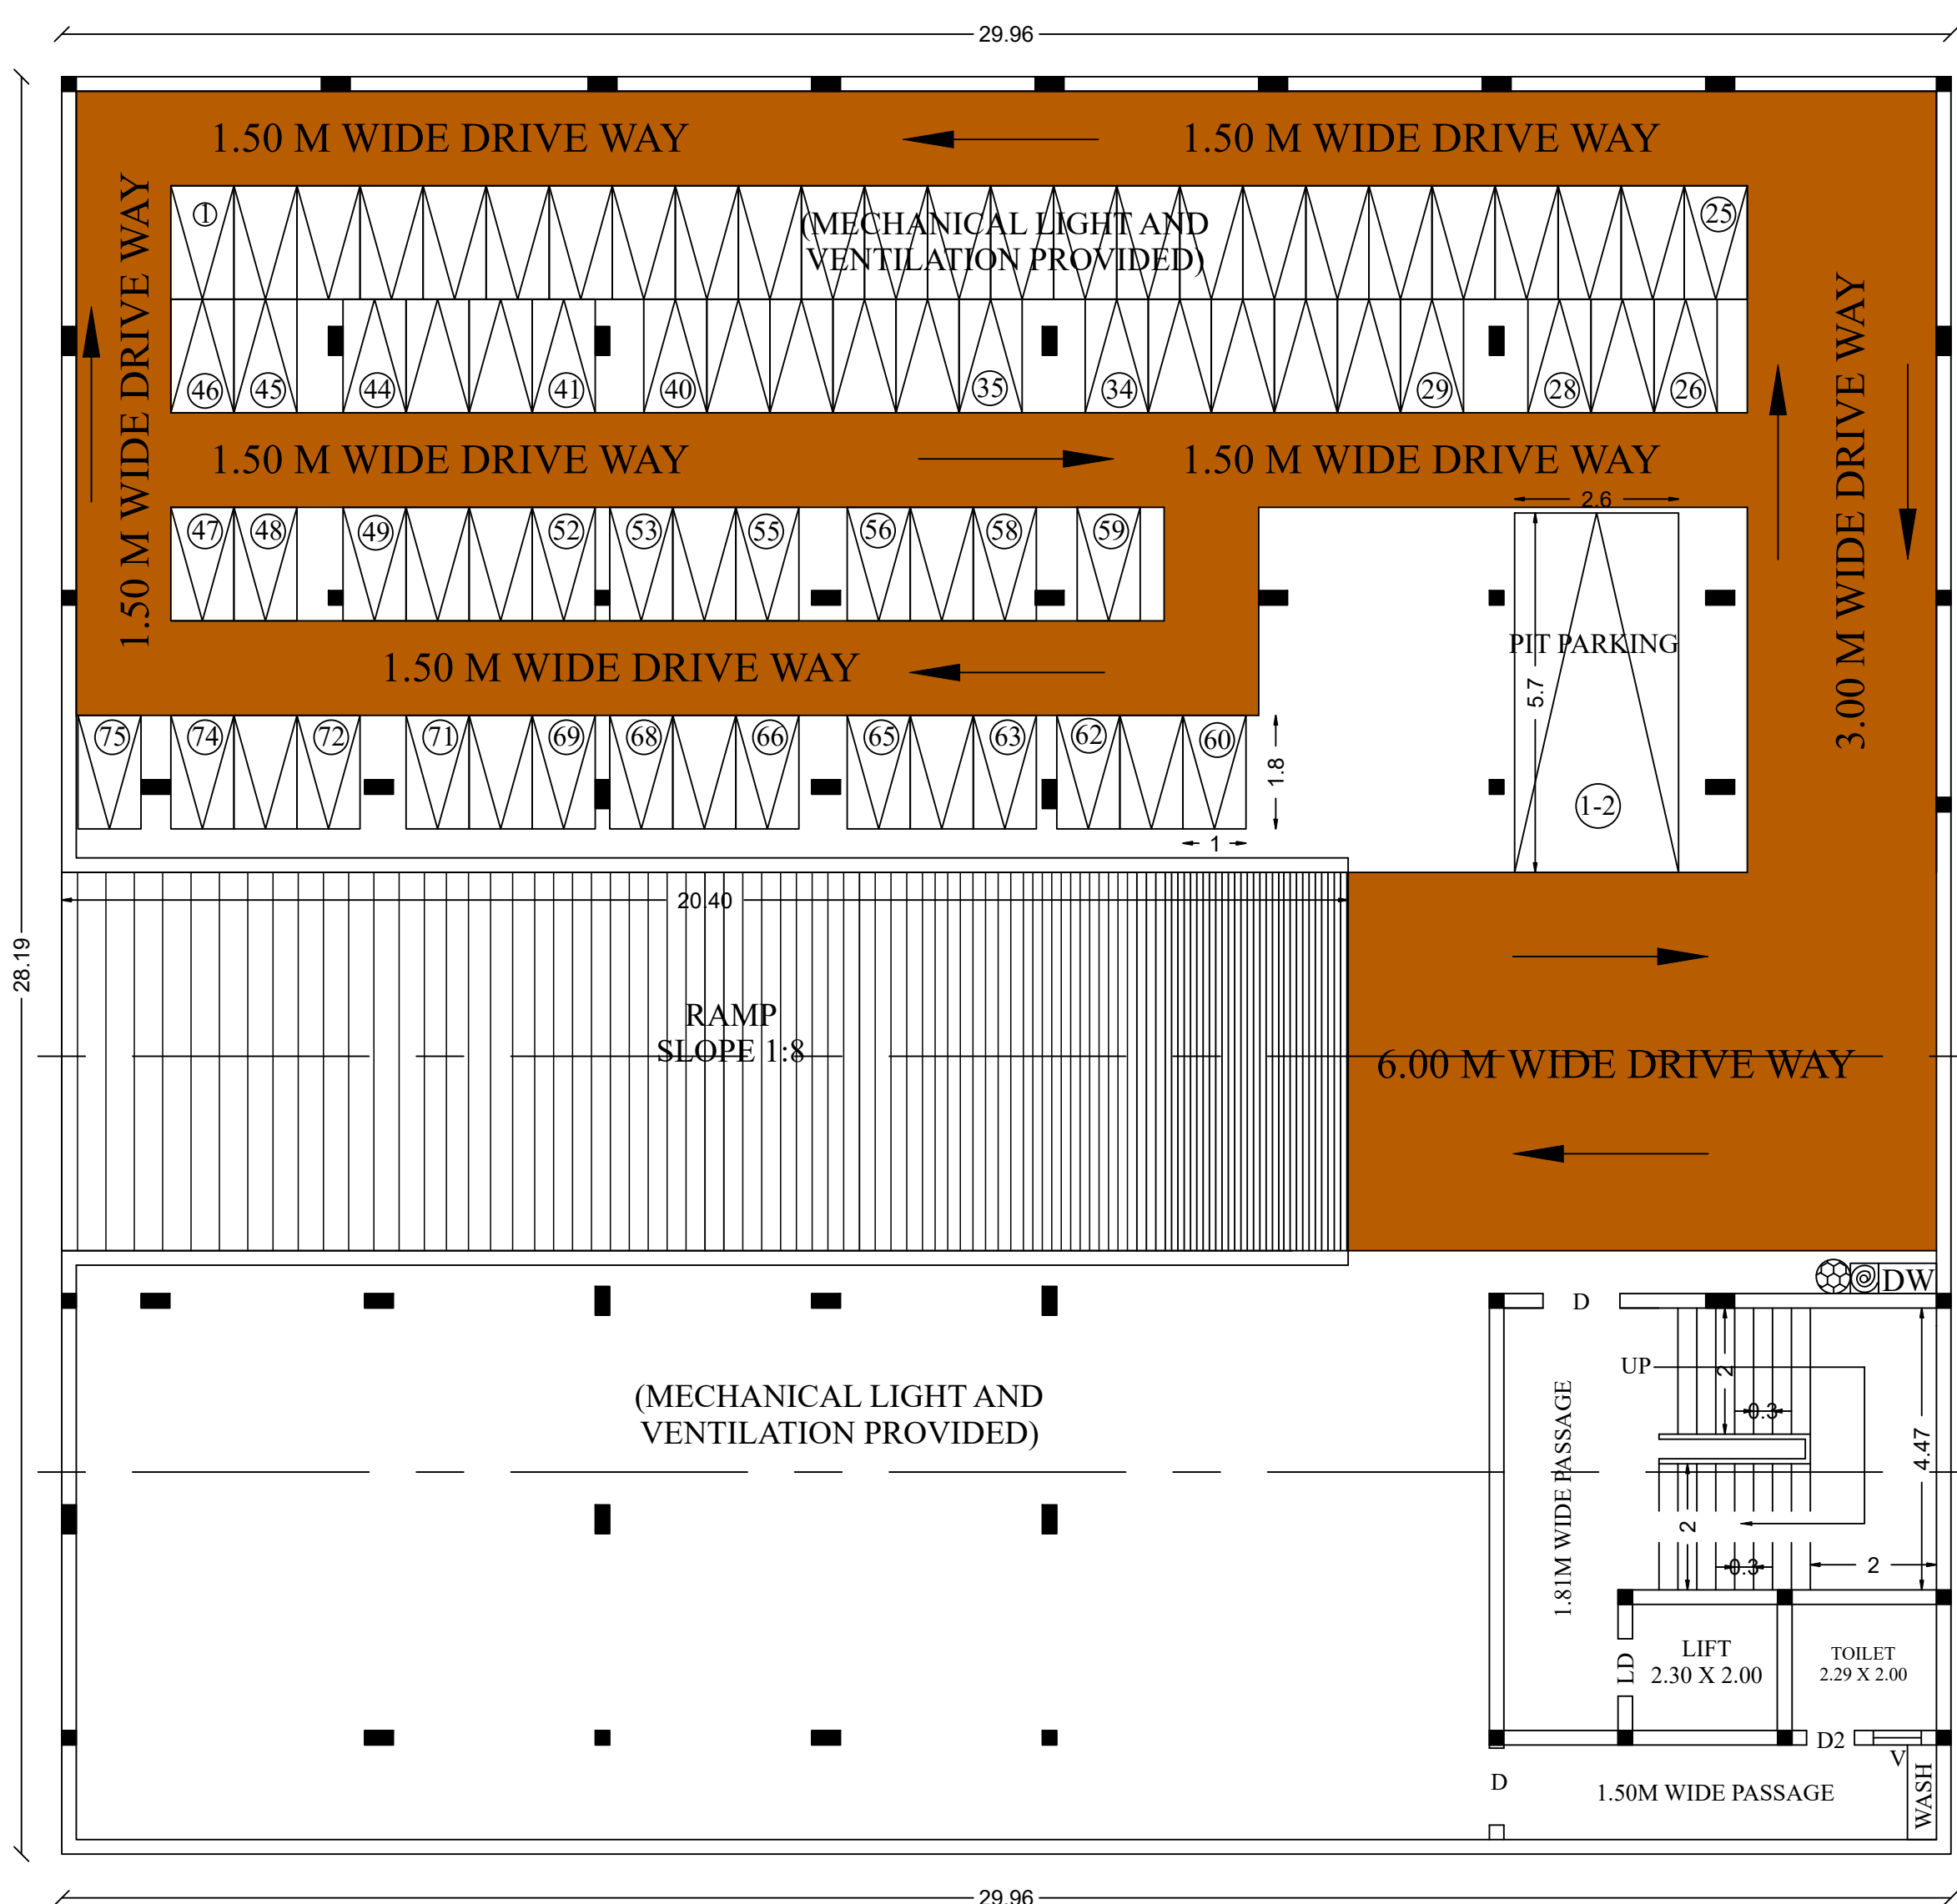


BASEMENT FLOOR PLAN

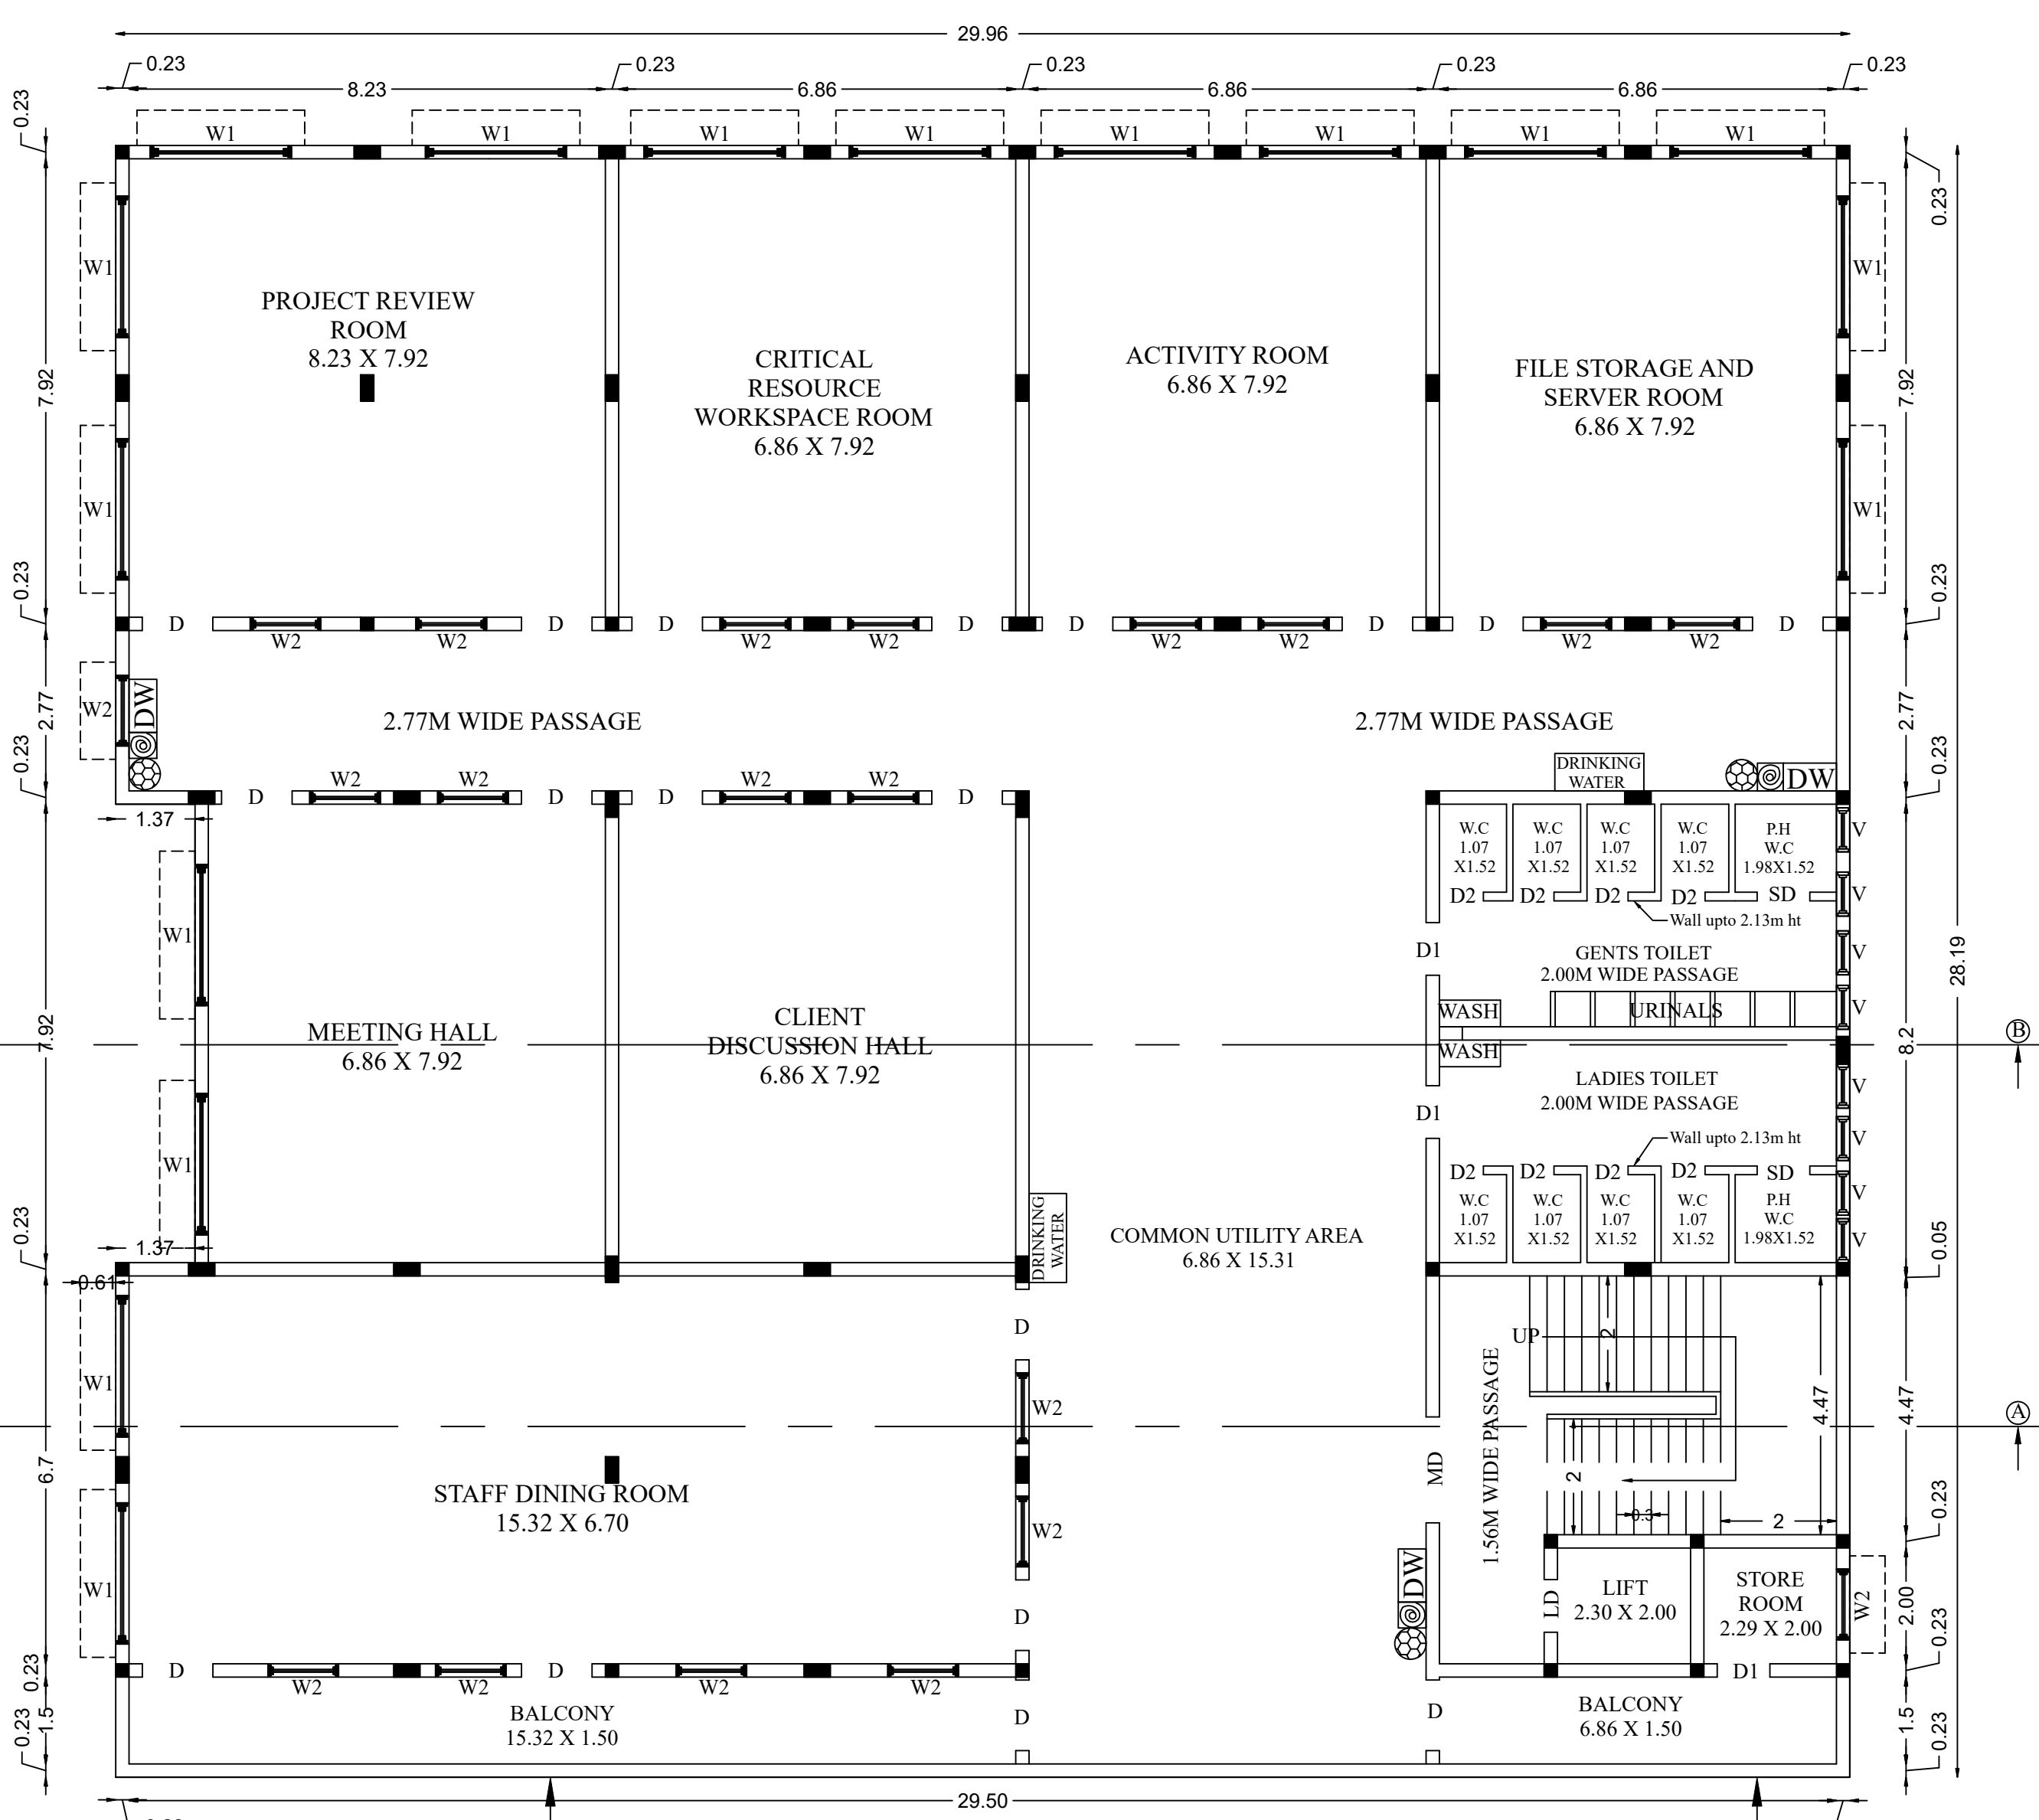


THIRD FLOOR PLAN

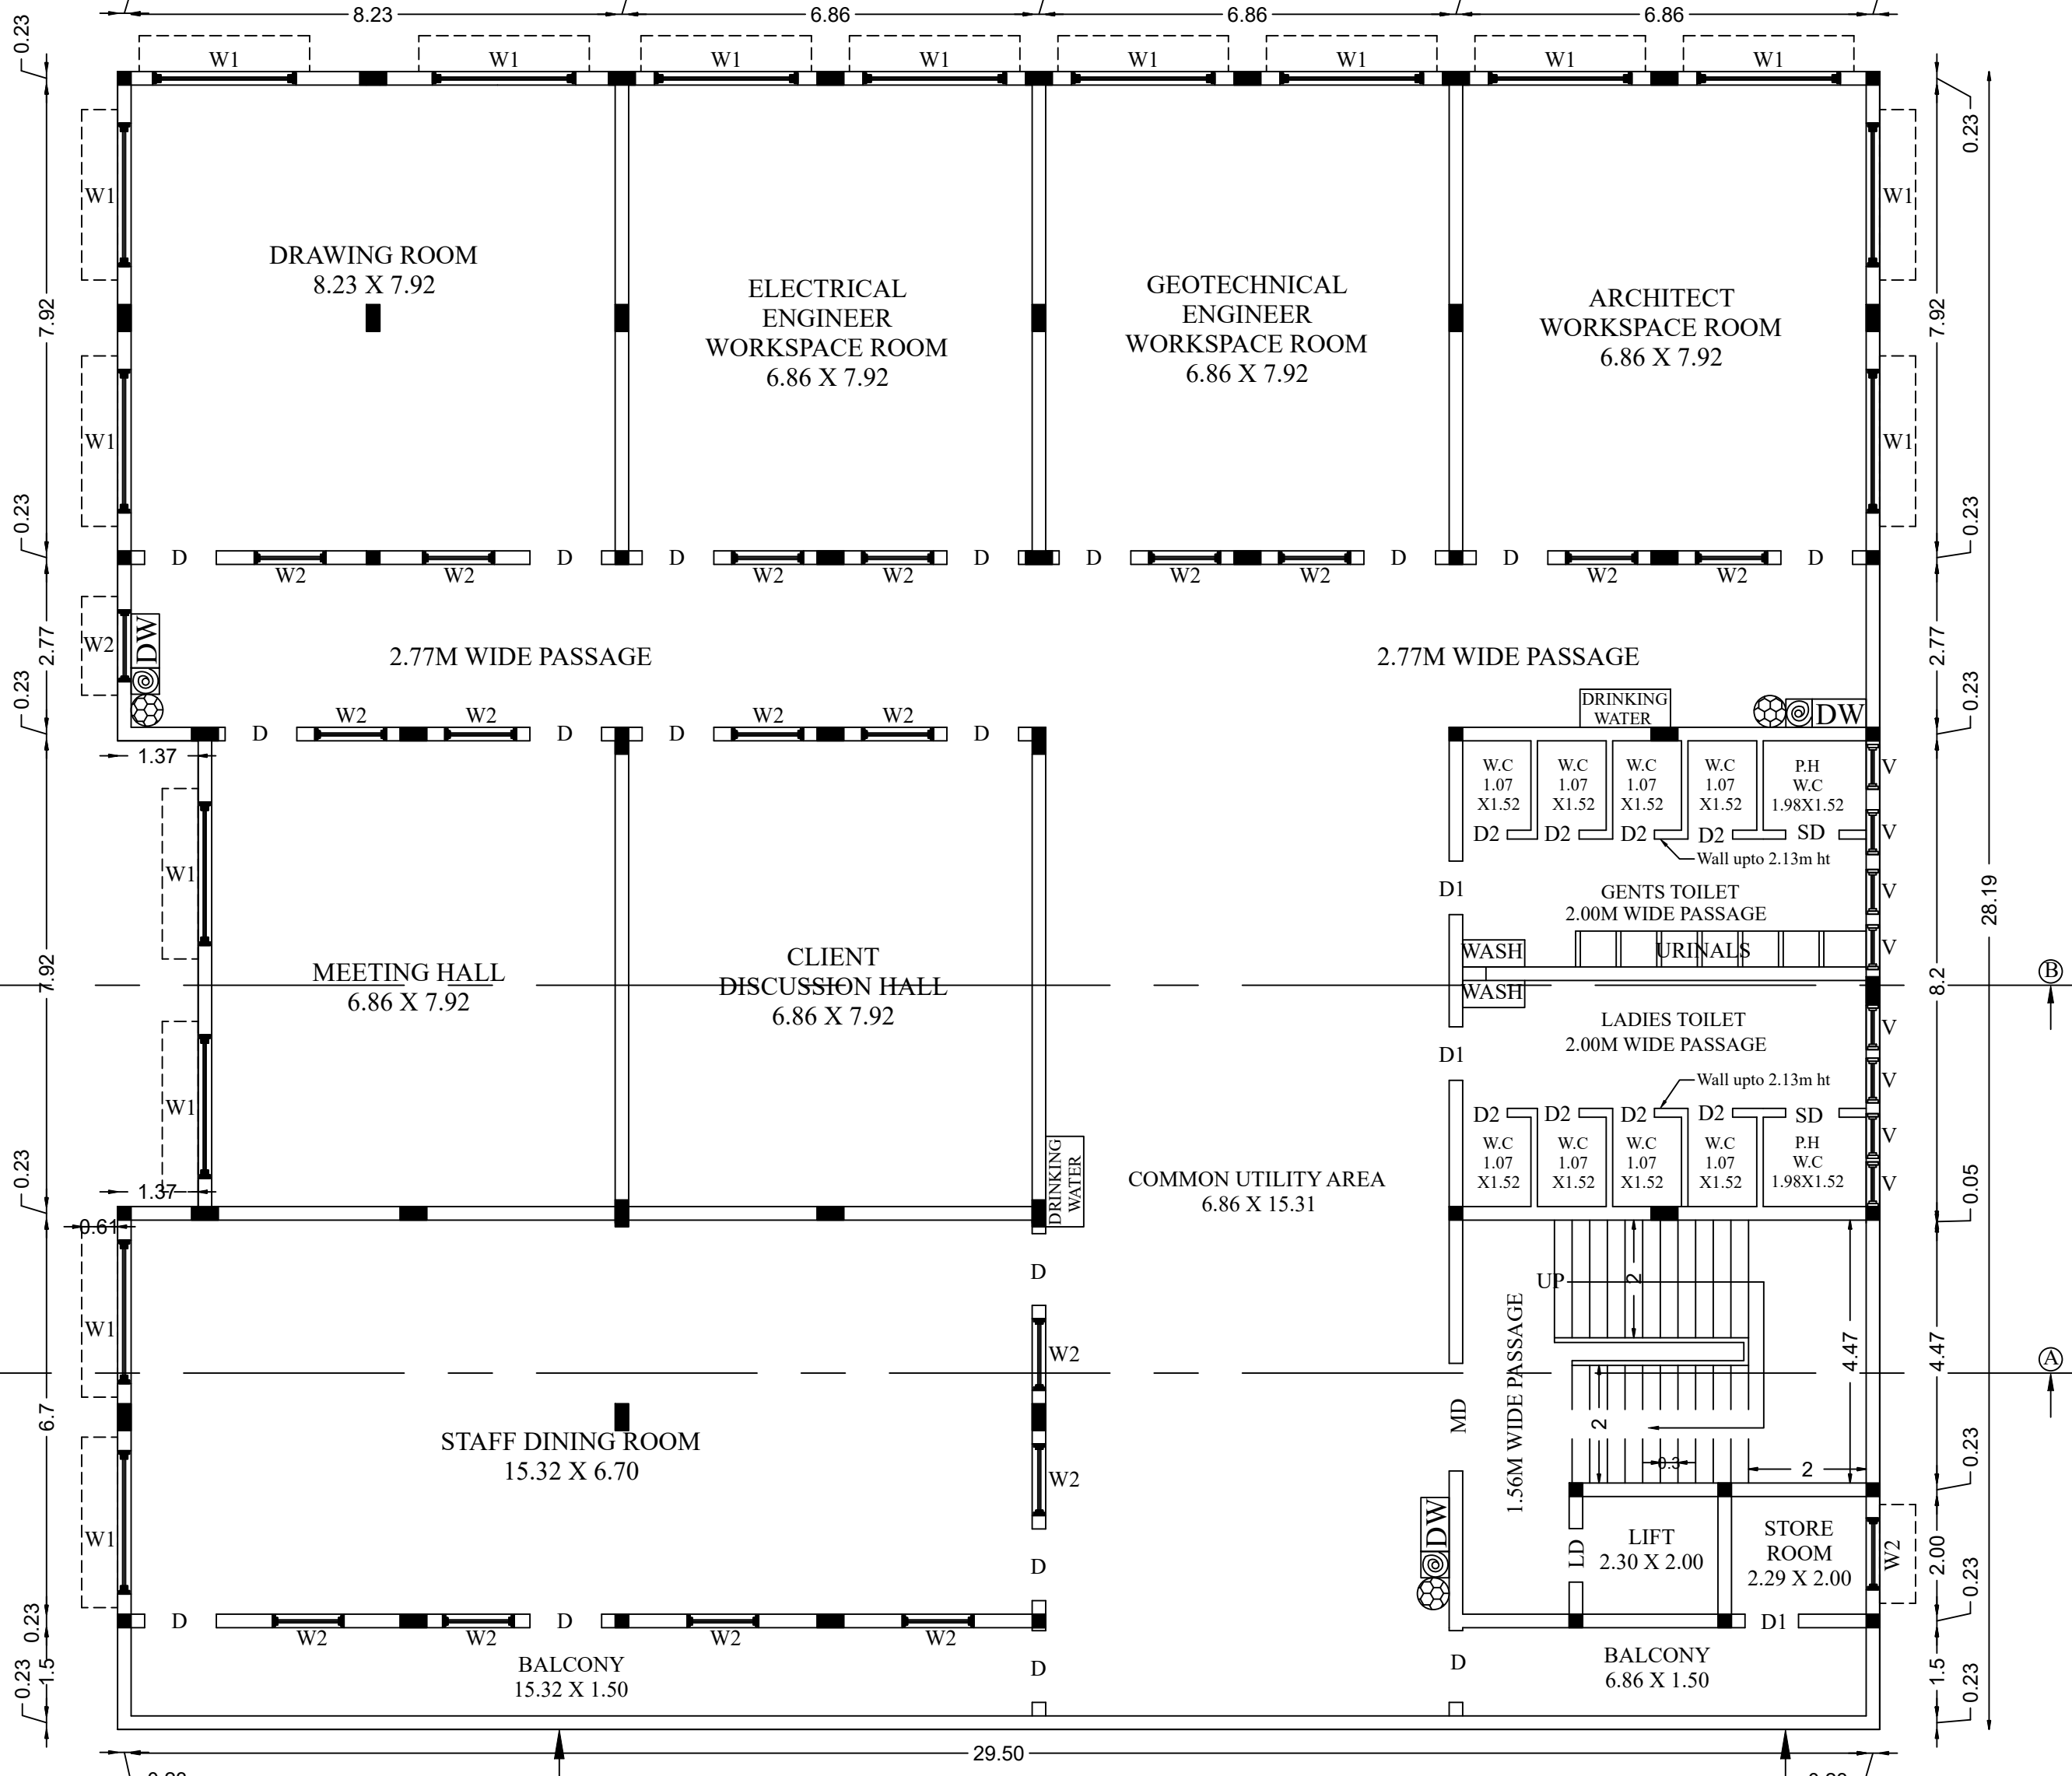


SECOND FLOOR PLAN

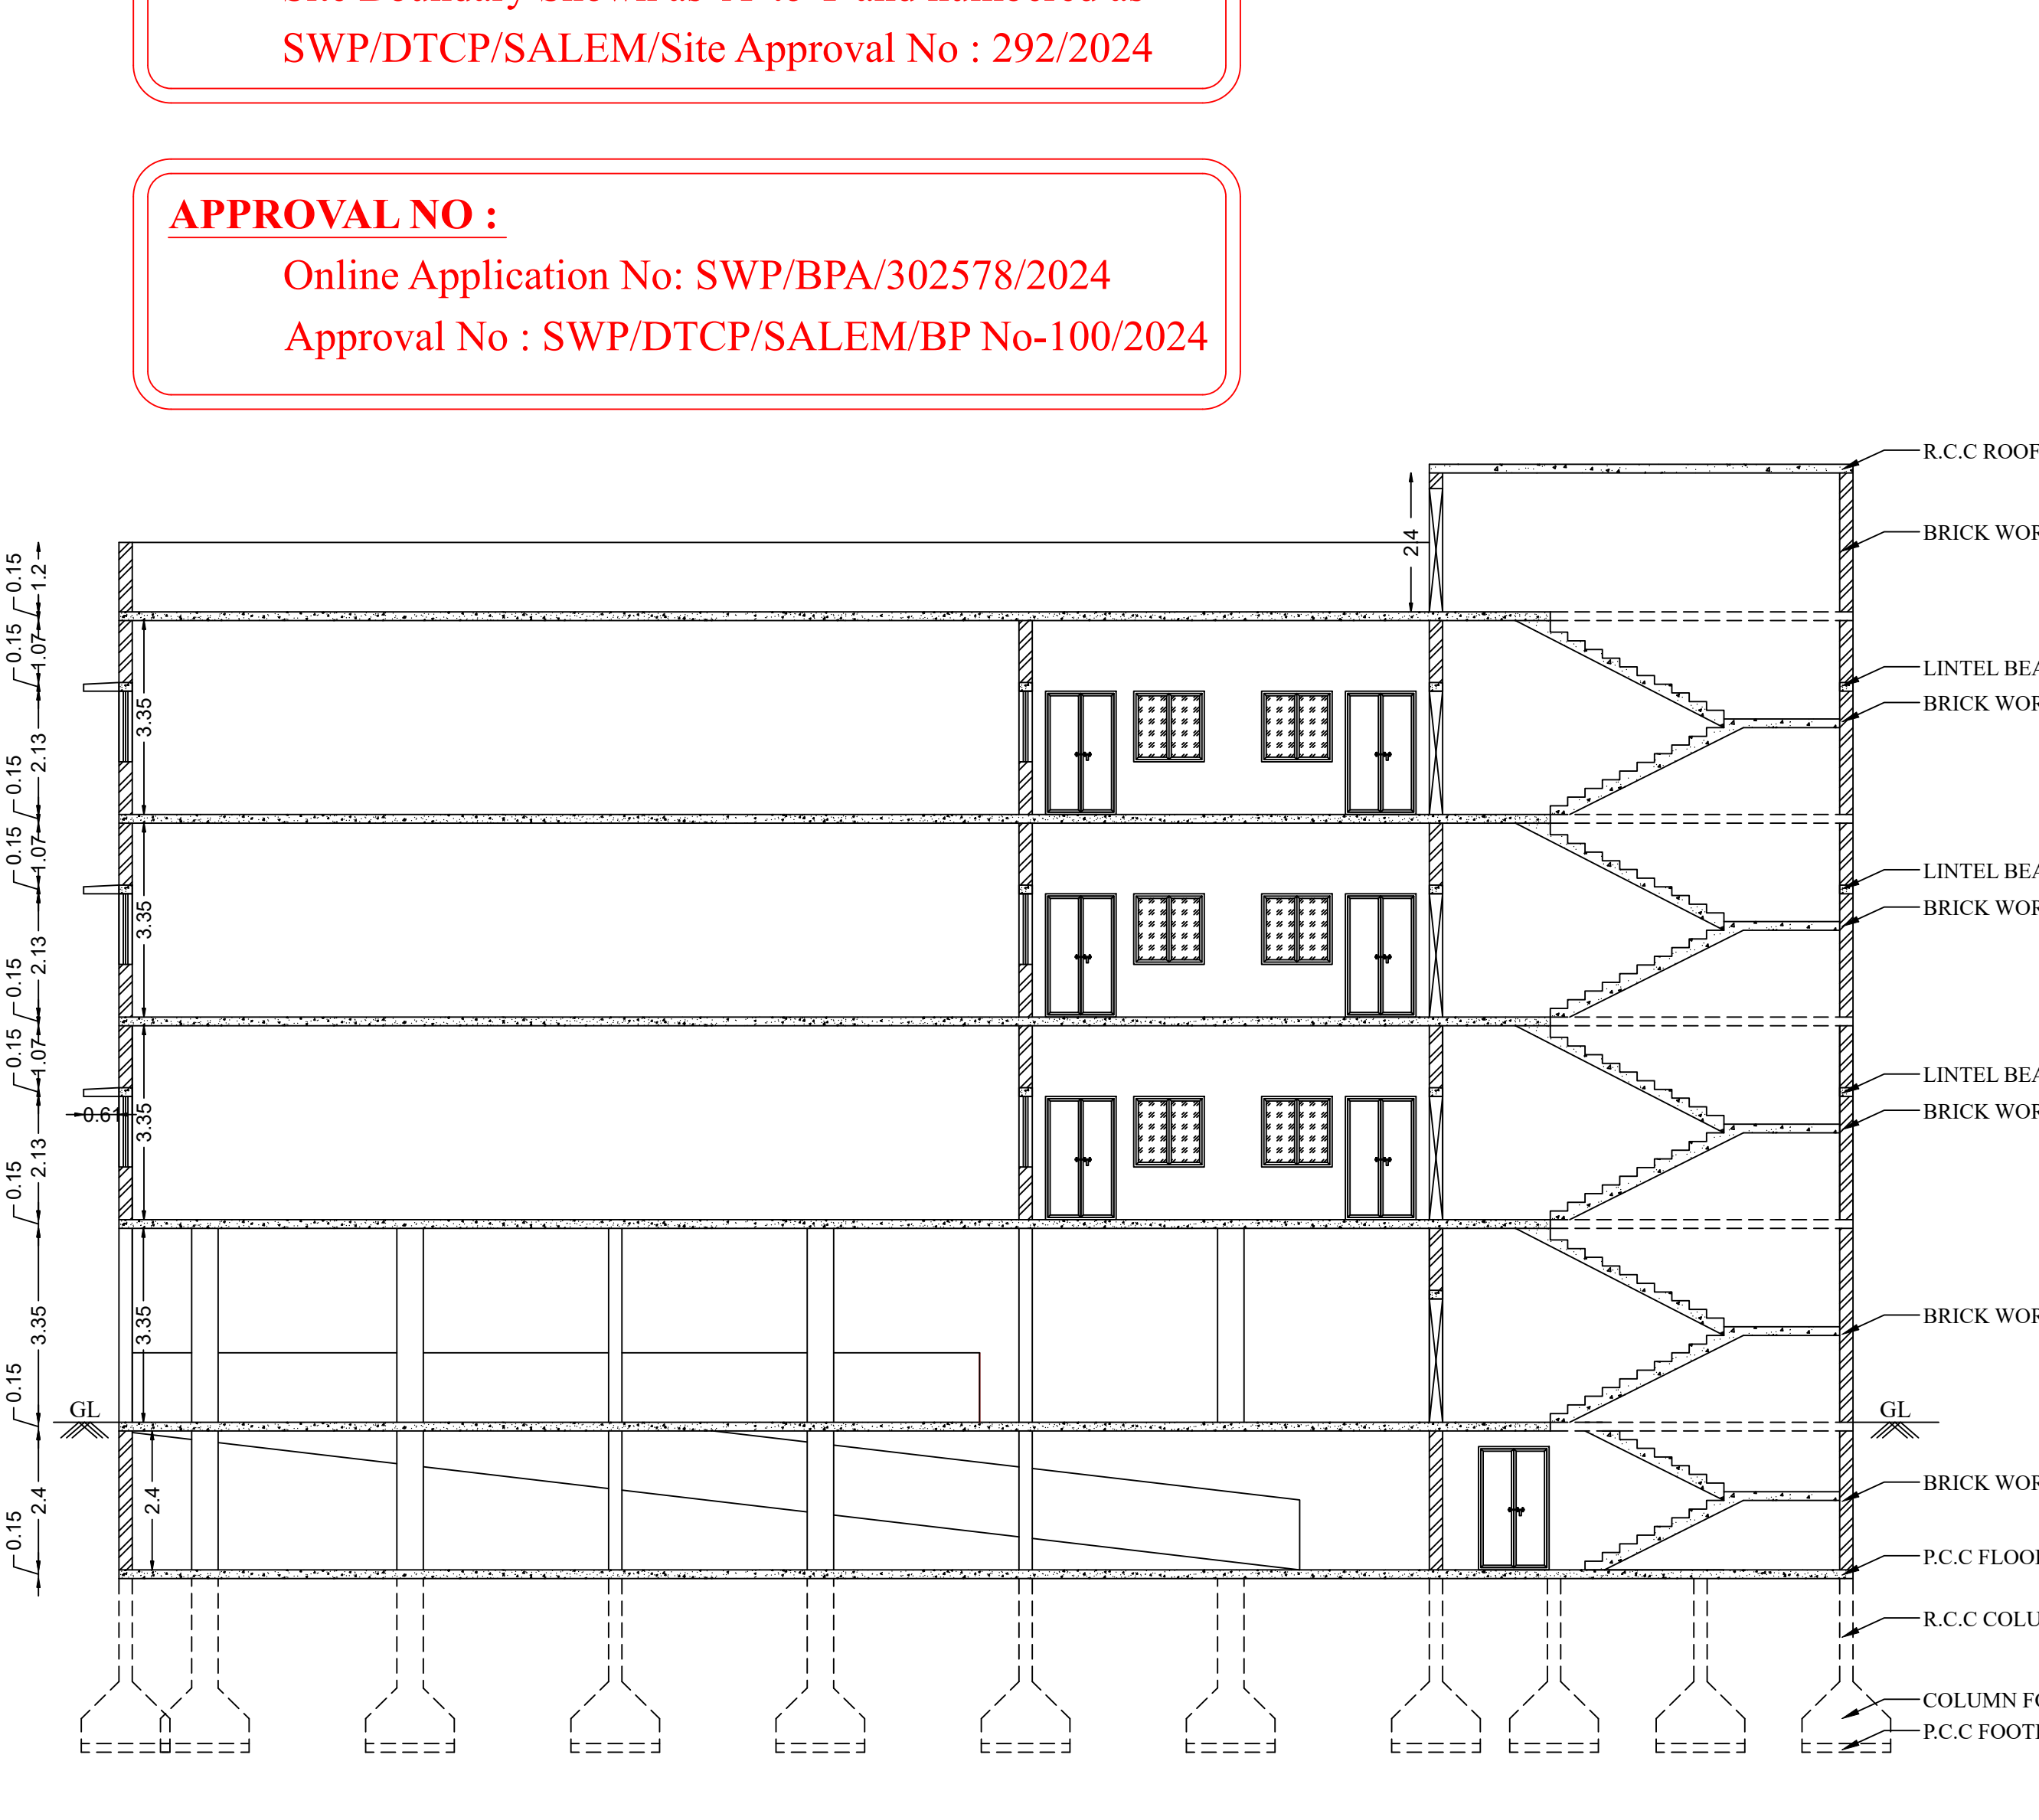


SECTION ON A-A

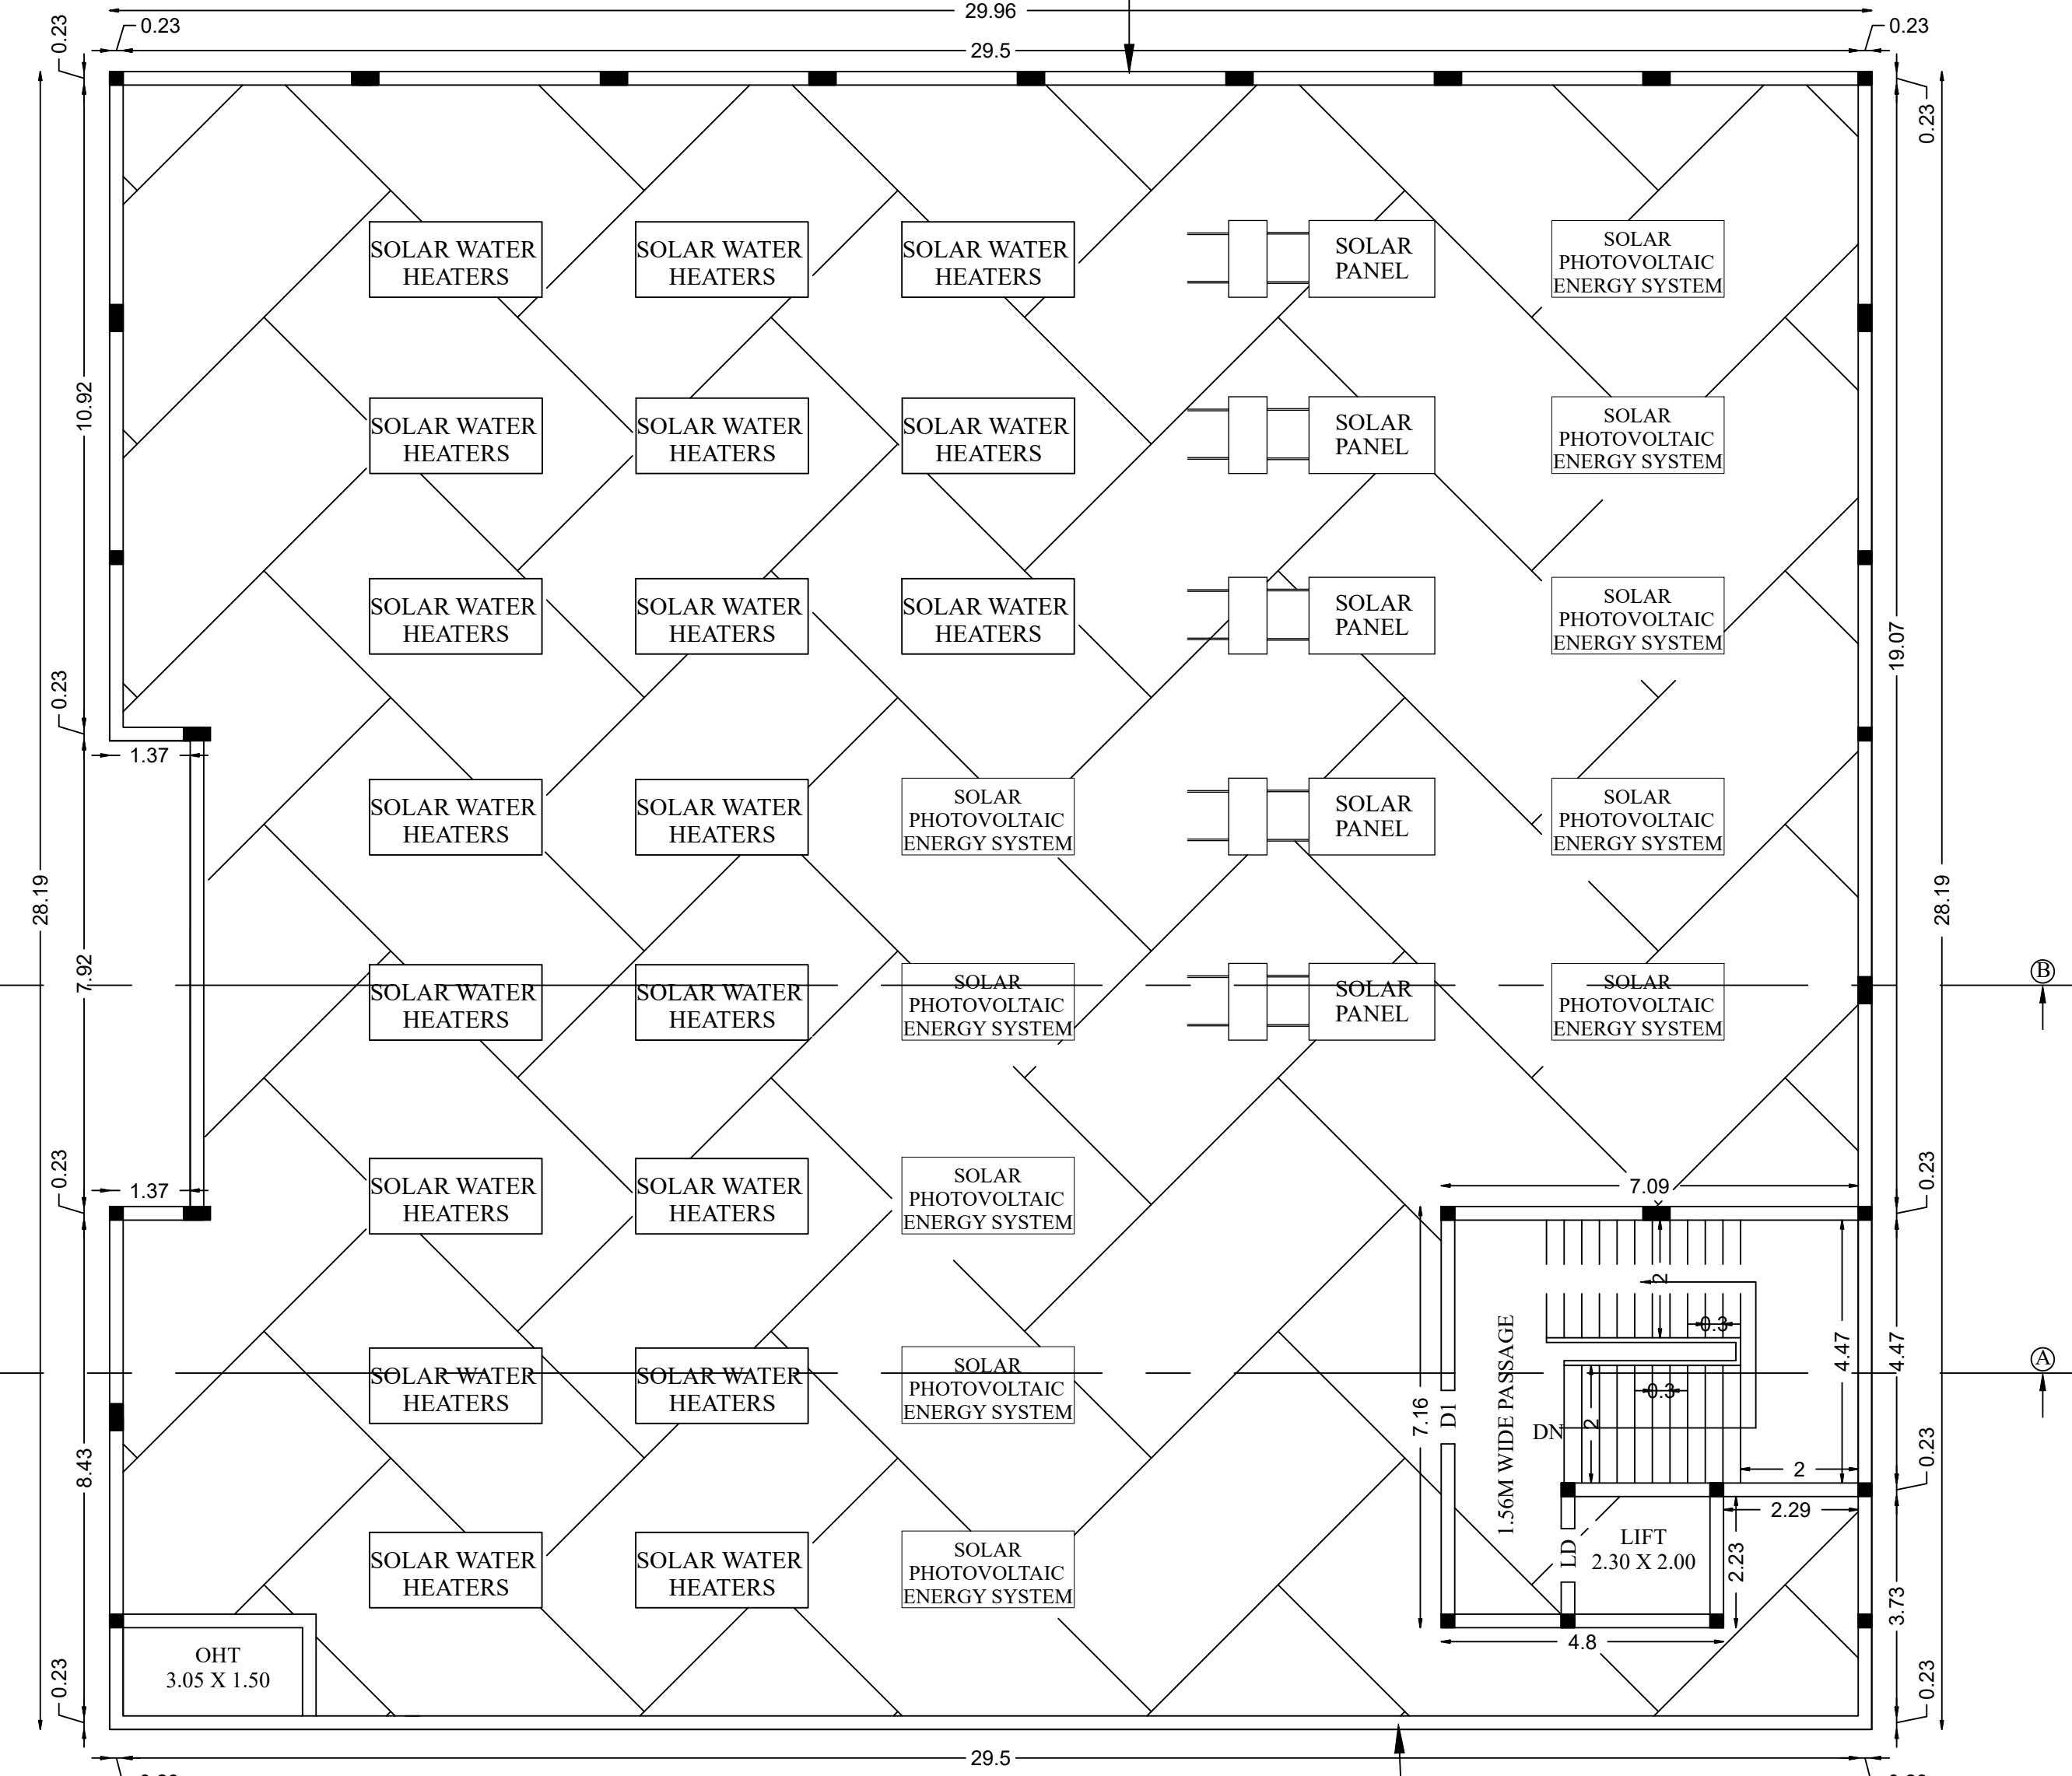

TERRACE FLOOR PLAN

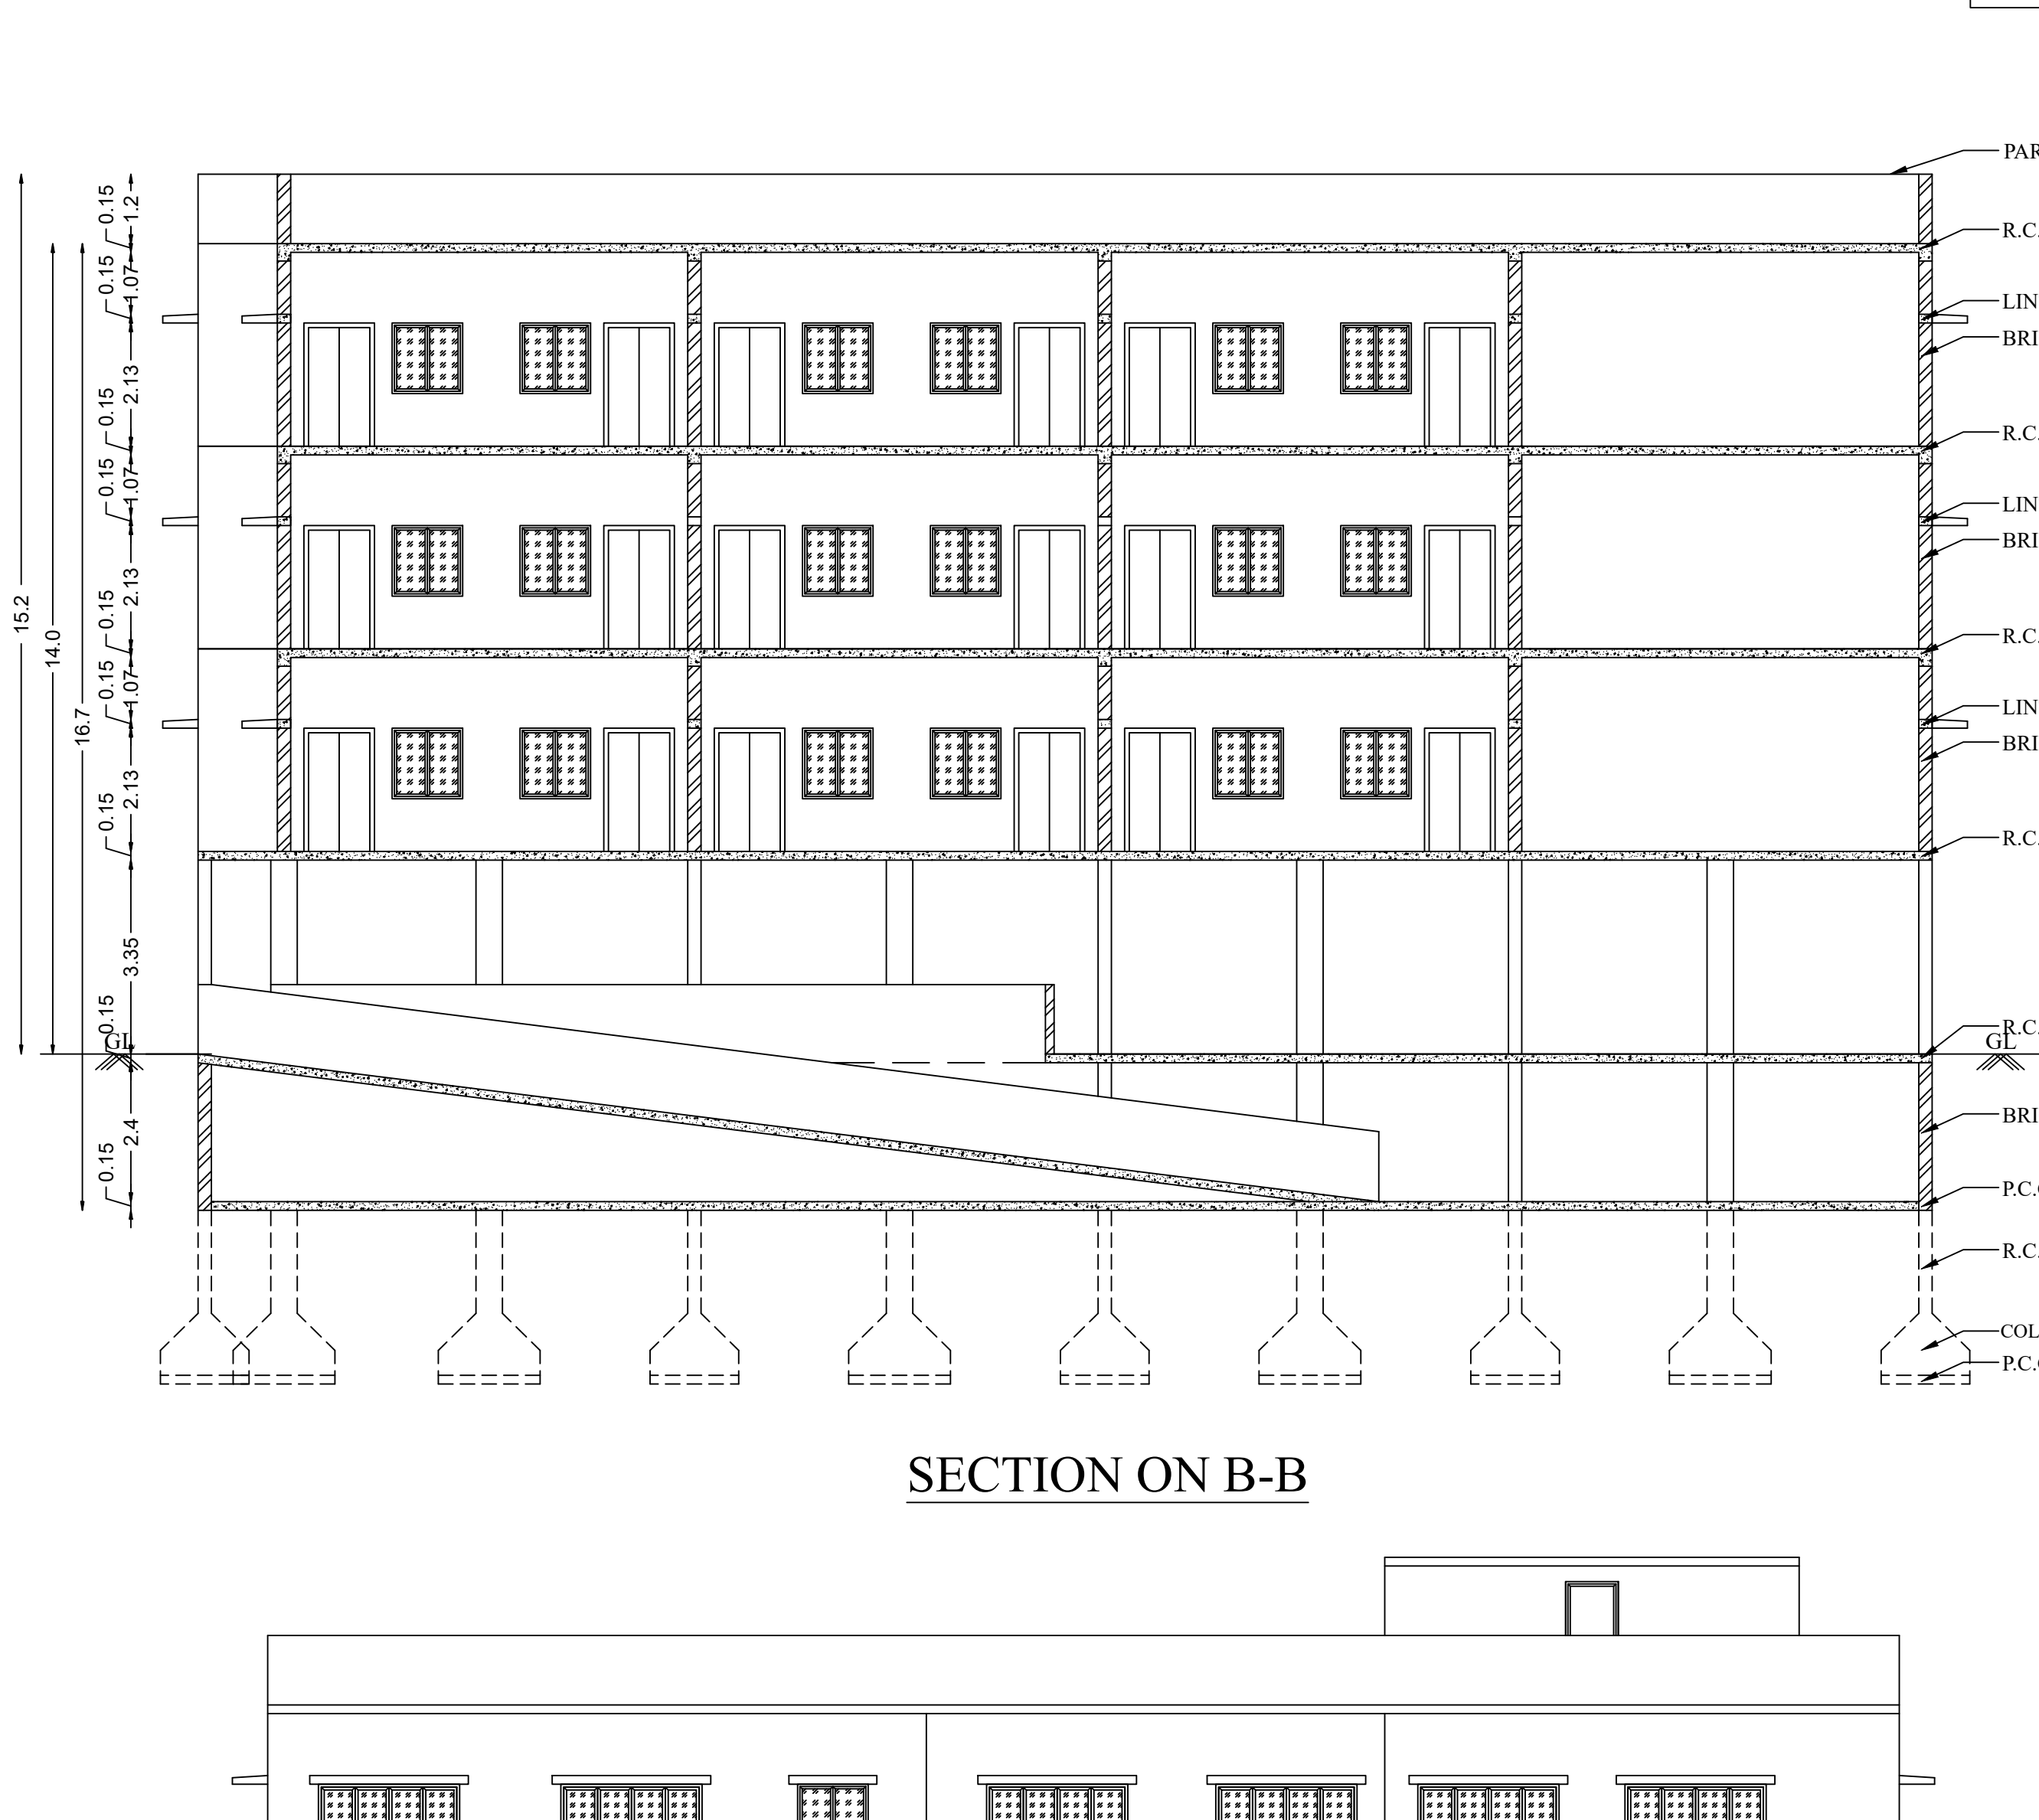


SECTION ON B-B

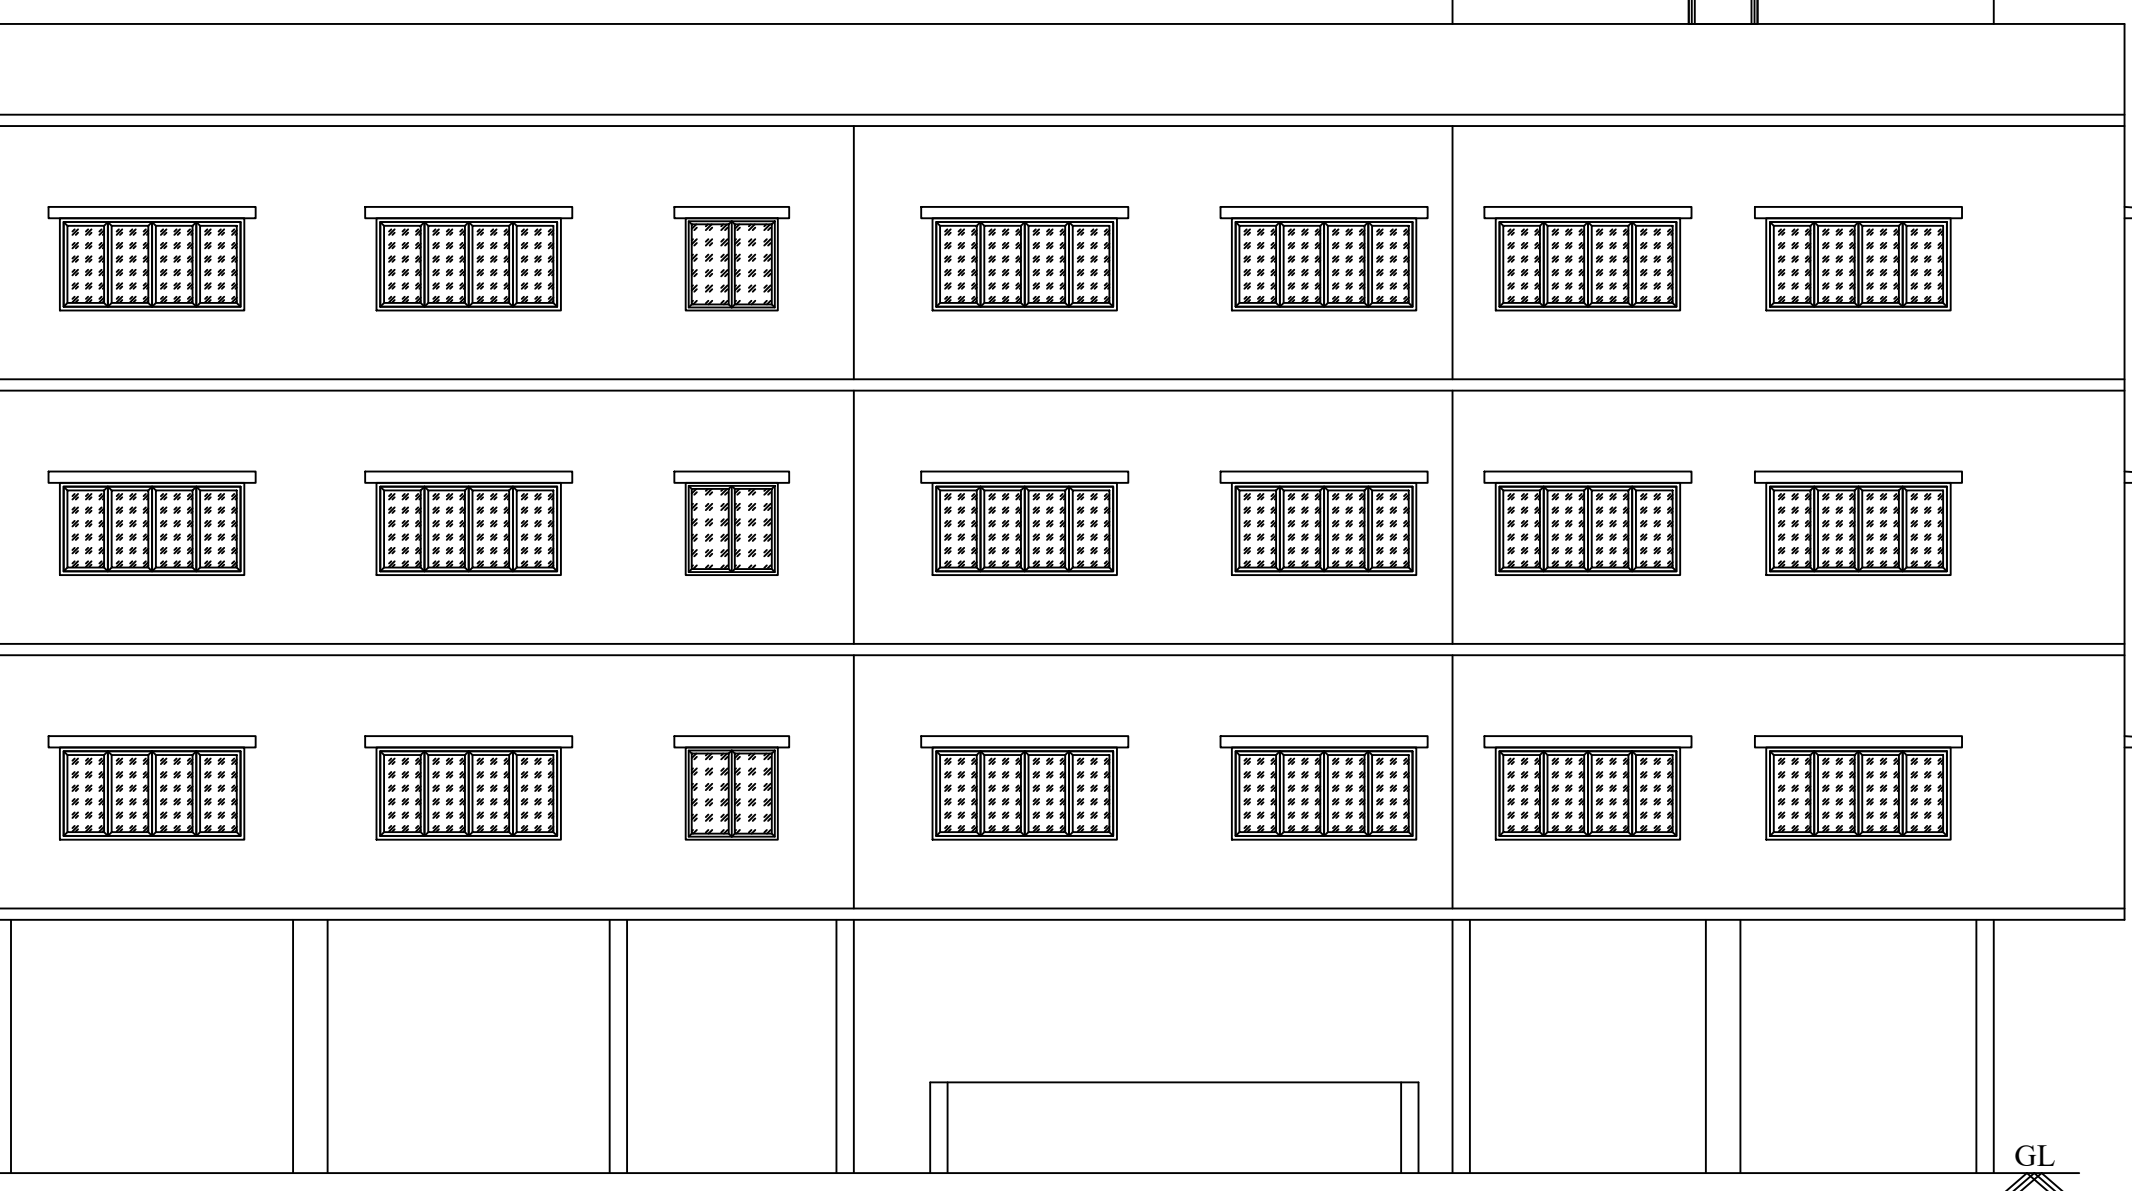


WEST SIDE ELEVATION

THREE LEVEL STACK CAR PARKING

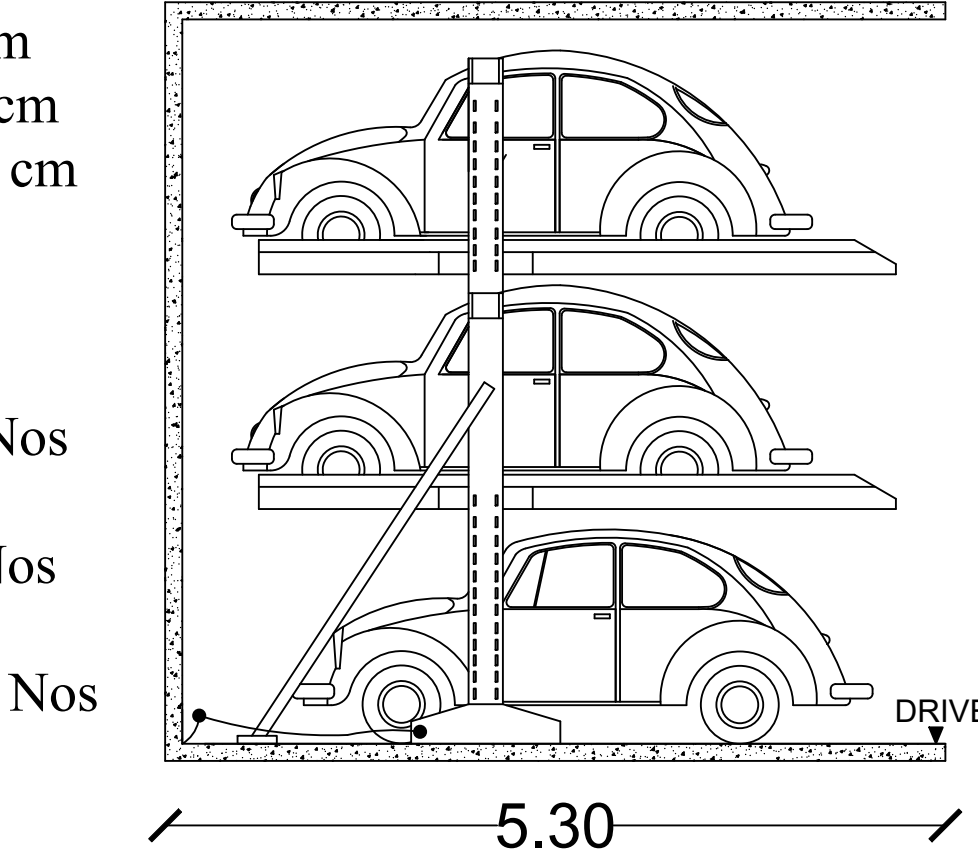

Vehicle height (upper) 150 - 180 cm
Vehicle height (middle) 150 - 180 cm
Vehicle height (Lower) 150 - 180 cm
Type : Parklift 421
Stack height : 500 - 590 cm
DETAILS:
No. of Stack Car Parking - 11 Nos
No. of Cars in Each Stack Parking - 3 Nos
Total Number of Cars in Stack Parking - 11 X 3 = 33 Nos

PIT CAR PARKING

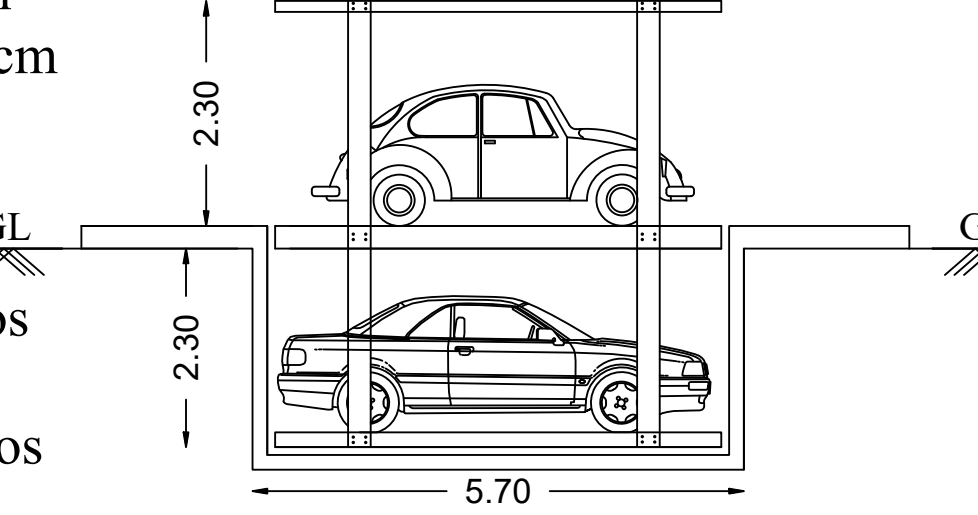


Vehicle height (upper) 220 - 235 cm
Vehicle height (Lower) 175 - 230 cm
Type : Comblift 542
DETAILS:
No. of Pit Car Parking - 1 Nos
No. of Cars in Each Pit Parking - 1 Nos
Total Number of Cars in Pit Parking - 1 X 2 = 2 Nos

SITE APPROVAL :
Roc No: SWP/BPA/302578/2024
Site Boundary Shown as 'A' to 'T' and numbered as SWP/DTCP/SALEM/Site Approval No : 292/2024

APPROVAL NO :
Online Application No: SWP/BPA/302578/2024
Approval No : SWP/DTCP/SALEM/BP No-100/2024

SCALE 1:100

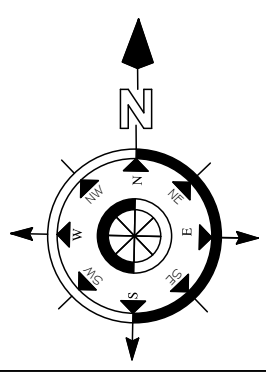

SITE AND DETAILED PLAN SHOWING THE PROPOSED CONSTRUCTION OF RCC ROOF PROFESSIONAL CONSULTING OFFICE BUILDING HAVING BASEMENT FLOOR + STILT FLOOR + 3 FLOORS IN WARD-G, BLOCK-28, T.S.NO.43/2, 43/10, 43/11, 43/18, PLOT NO.33, 34, 35, 52, 53, 54 AND 55 IN SALEM LOCAL PLANNING AUTHORITY APPROVED LAYOUT NO.88/1999, DATED ON 17.03.1999, "BALAJI NAGAR" AT SALEM TOWN, SALEM TALUK AND SALEM DISTRICT.

ALL DIMENSIONS ARE IN METER
ONLINE APPLICATION NO : SWP/BPA/302578/2024 DATED : 23.07.2024

NAME OF THE APPLICANT :
JAIRAM EDUCATIONAL TRUST
BY ITS CHAIRMAN
J.RAJENDRAPRASAD, S/o. JAIRAMAN

AREA DETAILS :
AS PER DOCUMENT - 16290 Sq.ft (or) 1513.38
AS PER PATTI - 1512.00 Sq.m
AS PER SUPER IMPOSED AREA - 1513.99 Sq.m

S.NO	DESCRIPTION	FSI AREA (Sq.m)	NON FSI AREA (Sq.m)	TOTAL BUILT UP AREA (Sq.m)
1	BASEMENT FLOOR	-	844.57	844.57
2	STILT FLOOR	-	844.57	844.57
3	FIRST FLOOR	833.72	-	833.72
4	SECOND FLOOR	833.72	-	833.72
5	THIRD FLOOR	833.72	-	833.72
6	HEAD ROOM	-	46.79	46.79
TOTAL :		2501.16	1735.93	4237.09

FLOOR SPACE INDEX :
FSI AREA : 2501.16
SITE AREA : 1512.00
= 1.65 < 2.0

MAXIMUM HEIGHT OF THE BUILDING - 14.0M
OSR REQUIRED - SITE AREA X 10 = 1513.99 X 10 = 15139 Sqm (100%)

VEHICLE TYPE	AREA	REQUIRED	PROVIDED
1 CAR SPACE FOR EVERY 100 Sqm OF OFFICE FLOOR AREA	2501.16	26	26 (Including 3 PH)
10% VISITORS CAR PARKING	-	3	3
1 TWO WHEELER SPACE FOR EVERY 25 Sqm. OF OFFICE FLOOR AREA	2501.16	101	110
10% VISITORS TWO WHEELER PARKING	-	11	15

NOTE	DESCRIPTION	SIZE
MD	Main Door - MD	1.83 X 2.13
D	Door - D	1.22 X 2.13
D1	Door - D1	0.91 X 2.13
D2	Door - D2	0.76 X 2.13
SD	Swing Door - SD	0.91 X 2.13
W1	Window-W1	2.44 X 1.22
W2	Window-W2	1.22 X 1.22
V	Ventilator	0.76 X 0.46
LD	Lift Door	0.91 X 2.13

REFERENCE	COLOR INDEX:
⊗ FIRE ALARM SYSTEM	EXISTING ROAD
⊗ HOSE REEL	PROPOSED BUILDING
⊗ FIRE FIGHTING EQUIPMENT	DRIVE WAY
⊗ DRINKING WATER	

E.C.P. PALANISAMY, B.E.
REGISTERED STRUCTURAL ENGINEER
No. 10, 11, 12, 1000

REGISTERED STRUCTURAL ENGINEER

E.C.P. PALANISAMY, B.E.
REGISTERED ENGINEER
No. 10, 11, 12, 

Eight ways to know a piece of land before you pay for it.

This report covers one part of the picture. These cover the rest, drawn from the same government records, for any property in Tamil Nadu.

LandLens One

Ask anything about a property and get an answer grounded in live government records, with the sources shown.

[/landlens/one](#)



Verify My Land

Every record check run on one property and returned as a single report.

[/landlens/verify-my-land](#)



Legal Opinion

An advocate's written opinion on the title, built on the records we pull for it.

[/landlens](#)



One Map

Every layer on one map: the parcel, its boundary, zoning, water bodies and what sits around it.

[/landlens/one/map](#)



PriceMap

What land actually changed hands for around this plot, taken from the registered deeds.

[/landlens/pricemap](#)



Build Scope

What you are allowed to build here: floor space, height, coverage and setbacks.

[/landlens/build-scope](#)



Property Tracker

Watch a property and hear about it when something new is registered against it.

[/landlens/property-tracker](#)



Deal Room

Run the transaction in one place: documents, stamping, signatures and the parties.

[/landlens/deal-room](#)



Twenty-four checks you can run yourself, at no cost.

Records and verification

The registers themselves, read for you.

Encumbrance Certificate

Patta and Chitta

Field Measurement Sketch

EC Analyzer

Bank charge check

Court case search

Seller background check

Approval check by survey

Zoning and land use

What the plan says can happen on this land.

Land use zone finder

CMDA land use check

Coastal regulation zone

Master plan check

Water bodies finder

Airport height clearance

Value and duty

What it is worth and what it costs to register.

Guideline value by street

Guideline value by survey

Stamp duty and registration fees

Capital gains

Floor space index

Area unit converter

Registers and directories

Who holds it, and which office keeps the record.

Find your registering office

Temple property check

Waqf property check

RERA register



Every free tool
/tools



Services we run
for you
/services



The LandLens
suite
/landlens/one



Every claim in this document traces back to a government record.

Legal opinions, due diligence and title verification

Building plan, layout and sub-division approvals

Completion and occupancy certificates, regularisation

Escrow, negotiation and NRI property management

Land survey, soil testing, architecture and construction

Verified RealEstate
3/350/2 Mettukuppam,
OMR Thoraipakkam,
Chennai 600 097, India
hello@verified.realestate
+91 9996 12 9996

Prepared from the registers named on the page each finding sits on. Where a register could not be read, this document says so in its place rather than leaving the gap to be read as a clean result.

