


SITE PLAN SHOWING THE PROPOSED CONSTRUCTION OF R.C.C TERRACE ROOF SCHOOL BUILDING FOR " ELITE TECHNO NURSERY AND PRIMARY SCHOOL" ,IN R.S.F.No. 208/2,208/3,208/4, AT ARANGANUR VILLAGE AND PANCHAYAT, MECHERI PANCHAYAT UNION, METTUR TALUK, SALEM DISTRICT.

APPLICANT : Mr. R.JEEVA,
S/o.S.M.RAVICHANDRAN.

 

ONLINE APPLICATION No. : SWP / BPA / / 2024

SCALE 1 : 100 ALL DIMENSIONS ARE IN "METER"

AREA STATEMENT

SITE AREA DETAILS (In Sq.m)	
AS PER DOCUMENT (2.36 ACRES)	9550.00
AS PER PATTA	9550.00
SUPERIMPOSED PLOT AREA	9550.00

BUILDING AREA DETAILS (In Sq.m)		
FLOOR NAME	BUILT-UP AREA	FSI AREA
GROUND FLOOR AREA	630.80	630.80
HEAD ROOM AREA	46.63	-----
	677.43	630.80

FLOOR SPACE INDEX (FSI) :	PLOT COVERAGE (PC) :
F.S.I = $\frac{630.80}{9550.00} = 0.06$	P.C = $\frac{677.43}{9550.00} \times 100 = 7.08 \%$

OPEN SPACE RESERVATION (O.S.R)	REQUIRED	PROVIDED
	955.00 Sq.m (10.00 %)	1161.62 Sq.m (12.16 %)

APPLICANT :



R. Jey

STRUCTURAL ENGINEER :

Er.A.SEENIVASAN, B.E.,
Registered Structural Engineer Grade-II
Salem DTCP Regn.No. 01/2022/SE-GR-II
5/318-B, State Bank Colony-II
Junction Main Road, SALEM-4.
Contact No. 98427-12227

REGISTERED ENGINEER :

Er.A.SEENIVASAN, B.E.,
Registered Structural Engineer Grade-II
Salem DTCP Regn.No. : 01/2022/SE-GR-II
5/318-B, State Bank Colony-II
Junction Main Road, SALEM-4.
Contact No. 98427-12227

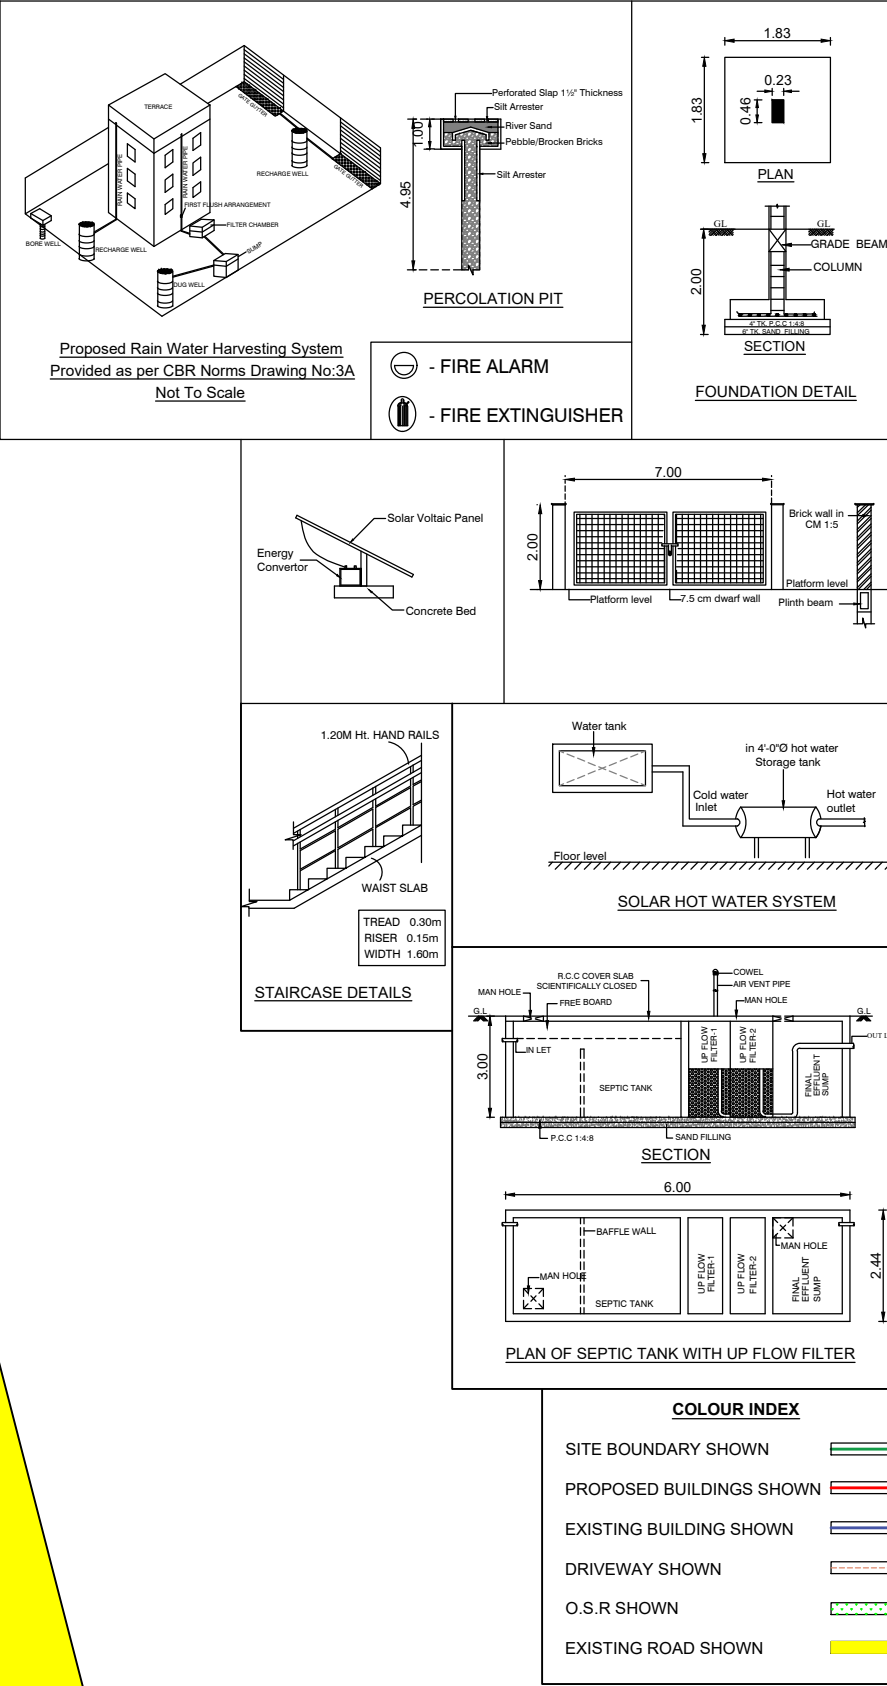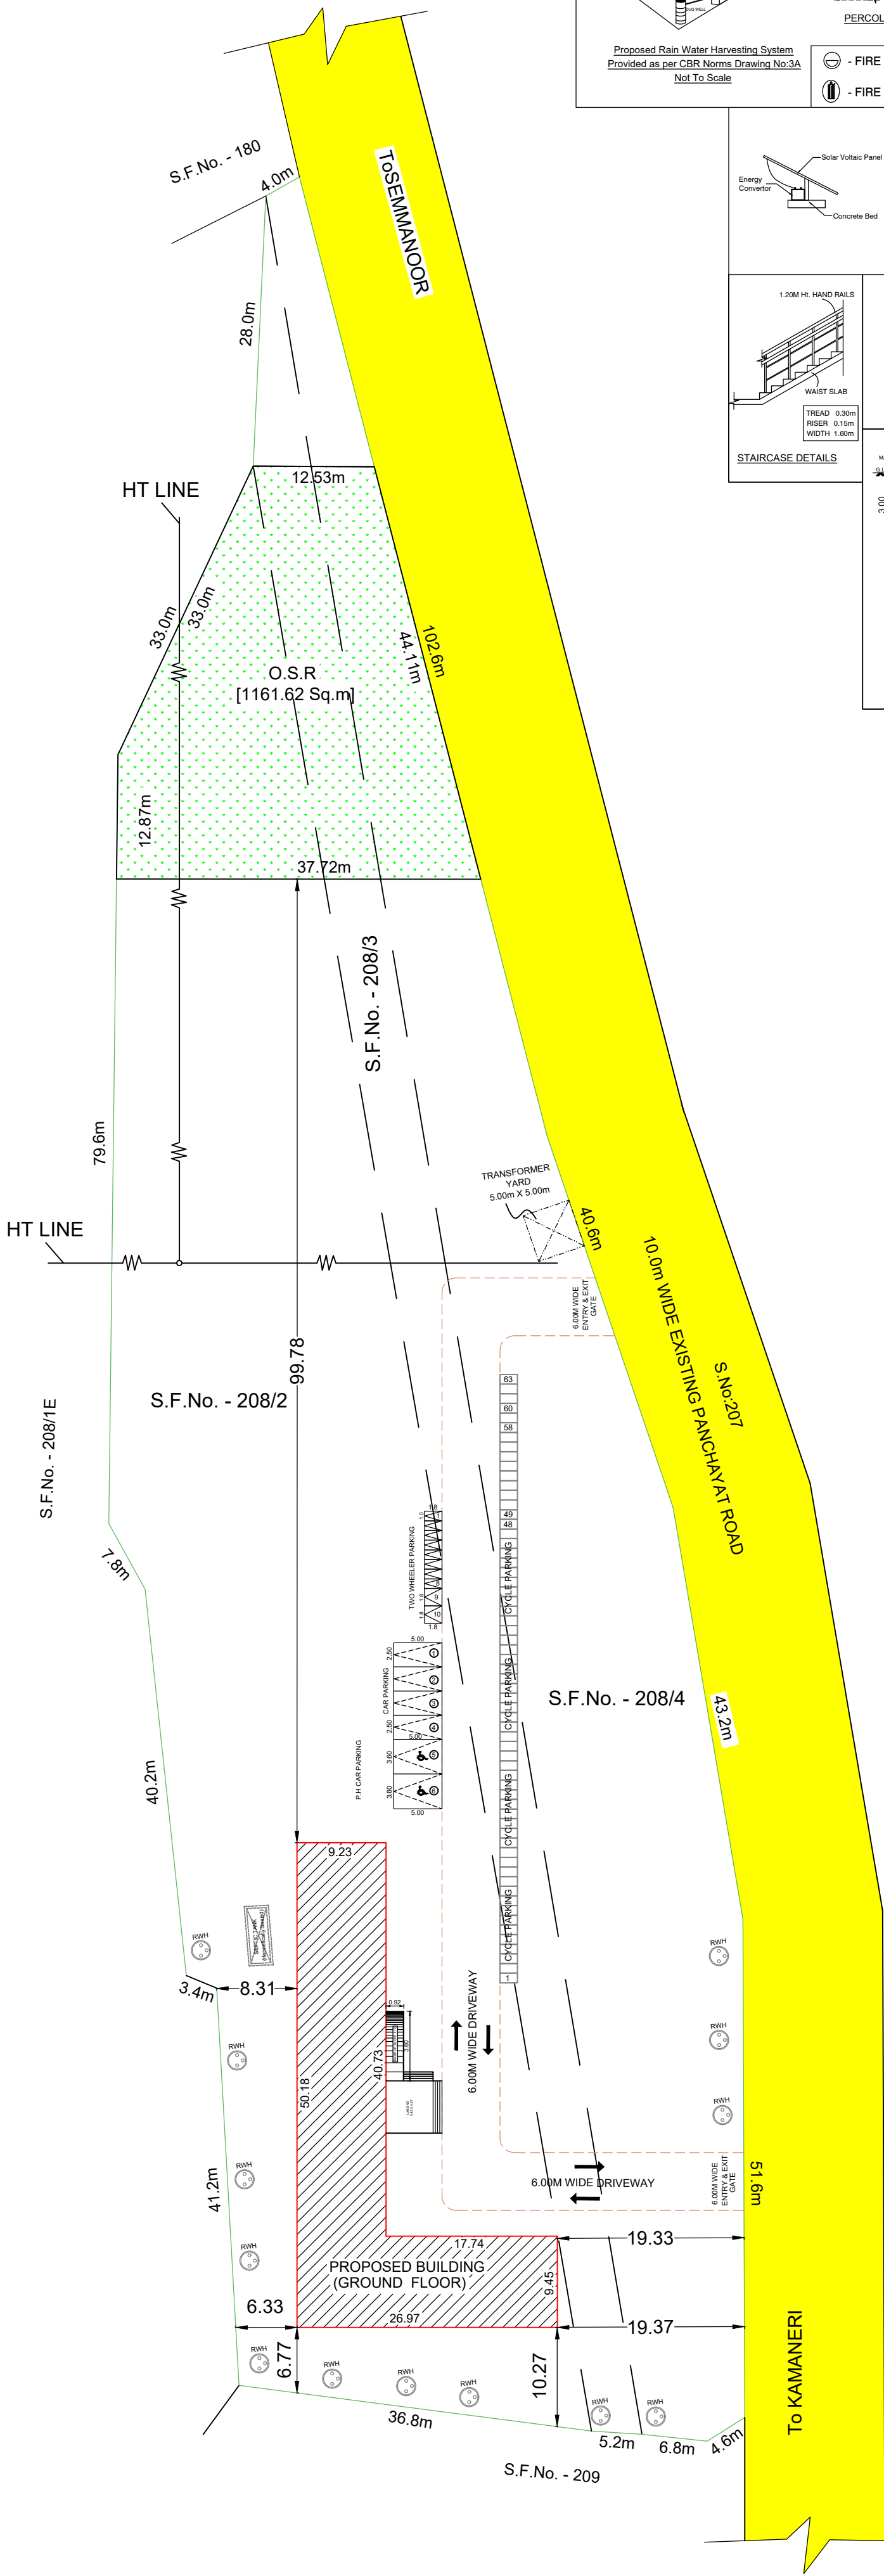

PLAN SHOWING THE PROPOSED CONSTRUCTION OF
R.C.C TERRACE ROOF SCHOOL BUILDING FOR " ELITE
TECHNO NURSERY AND PRIMARY SCHOOL " ,IN
R.S.F.No. 208/2,208/3,208/4, AT ARANGANUR VILLAGE
AND PANCHAYAT, MECHERI PANCHAYAT UNION,
METTUR TALUK, SALEM DISTRICT.

APPLICANT : Mr. R.JEEVA, S/o.S.M.RAVICHANDRAN.

SCALE 1 : 100		ALL DIMENSIONS ARE IN "METER"	
AREA STATEMENT			
BUILDING AREA DETAILS (In Sq.m)			
SITE AREA - 9550.00 Sq.m			
FLOOR NAME	BUILT-UP AREA	FSI AREA	
GROUND FLOOR AREA	630.80	630.80	
HEAD ROOM AREA	46.63	-----	
TOTAL	677.43	630.80	
JOINERY DETAILS (In Metre)			
D	DOOR	1.22 X 2.44	
D1	DOOR	0.91 X 2.13	
D2	TOILET DOOR	0.76 X 2.13	
SD	SWING DOOR	0.91 X 2.13	
W	WINDOW	1.83 X 1.37	
W1	WINDOW	0.91 X 1.37	
SW	STAIR WINDOW	1.83 X 1.22	
V	VENTILATOR	1.83 X 0.61	
APPLICANT :			
R. Jey			
STRUCTURAL ENGINEER :		REGISTERED ENGINEER :	
 Er. A. SEENIVASAN, B.E., Registered Structural Engineer Grade-II Salem DTCP Regn.No. 01/2022/SE-GR-II # 5/318-B, State Bank Colony-II Junction Main Road, SALEM-4, Contact No. 98427-12227		 Er. A. SEENIVASAN, B.E., Registered Structural Engineer Grade-II Salem DTCP Regn.No. : 01/2022/SE-GR-II # 5/318-B, State Bank Colony-II Junction Main Road, SALEM-4, Contact No. 98427-12227	

