



PLAN SHOWING THE EXISTING AND PROPOSED CONSTRUCTION OF R.C.C TERRACED ROOF & GALVALUME SHEET ROOF BUILDING FOR VINAYAKA MISSIONS RESEARCH FOUNDATION EDUCATIONAL INSTITUTIONAL BUILDING (VINAYAKA MISSIONS KIRUPANANDA VARIYAR ARTS & SCIENCE COLLEGE AND VINAYAKA MISSIONS COLLEGE OF PHYSICAL EDUCATION) IN S.F.NO.92/4, 107/1A1, 1A2, 1A3, 1A4, 1A5, 1A6, 1A7, 1A8, 1A9, 1A16A, 1A17A, 1A18, 108/1A, 1C, AT PERIYA SEERAGAPADI VILLAGE ,VEERAPANDI PANCHAYAT & PANCHAYAT UNION, SALEM TALUK,SALEM DISTRICT.

APPLICANT: VINAYAKA MISSIONS RESEARCH FOUNDATION.

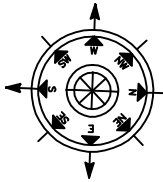


BLOCK - 01

SHEET No.01/16

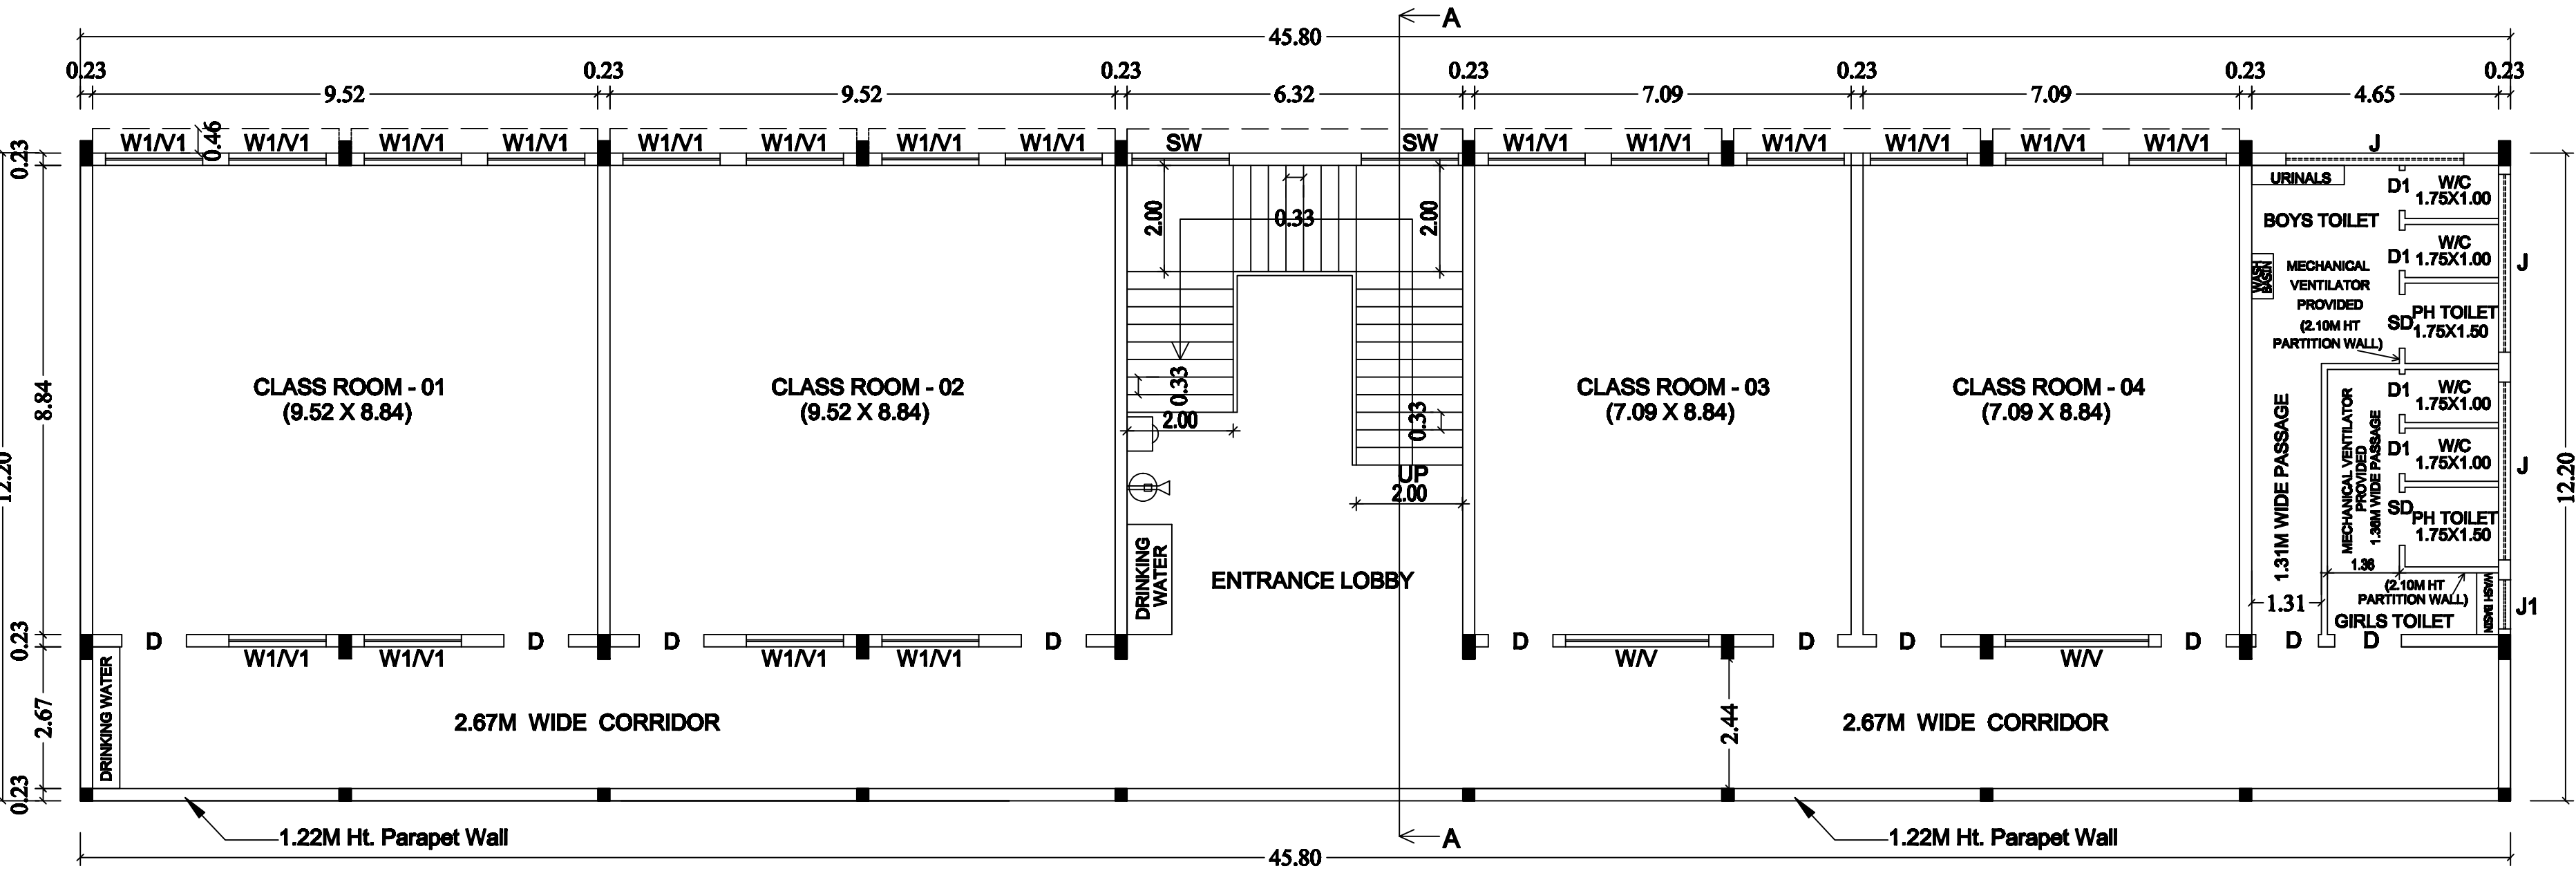

TYPICAL FIRST, SECOND & THIRD FLOOR PLAN
BLOCK - 1

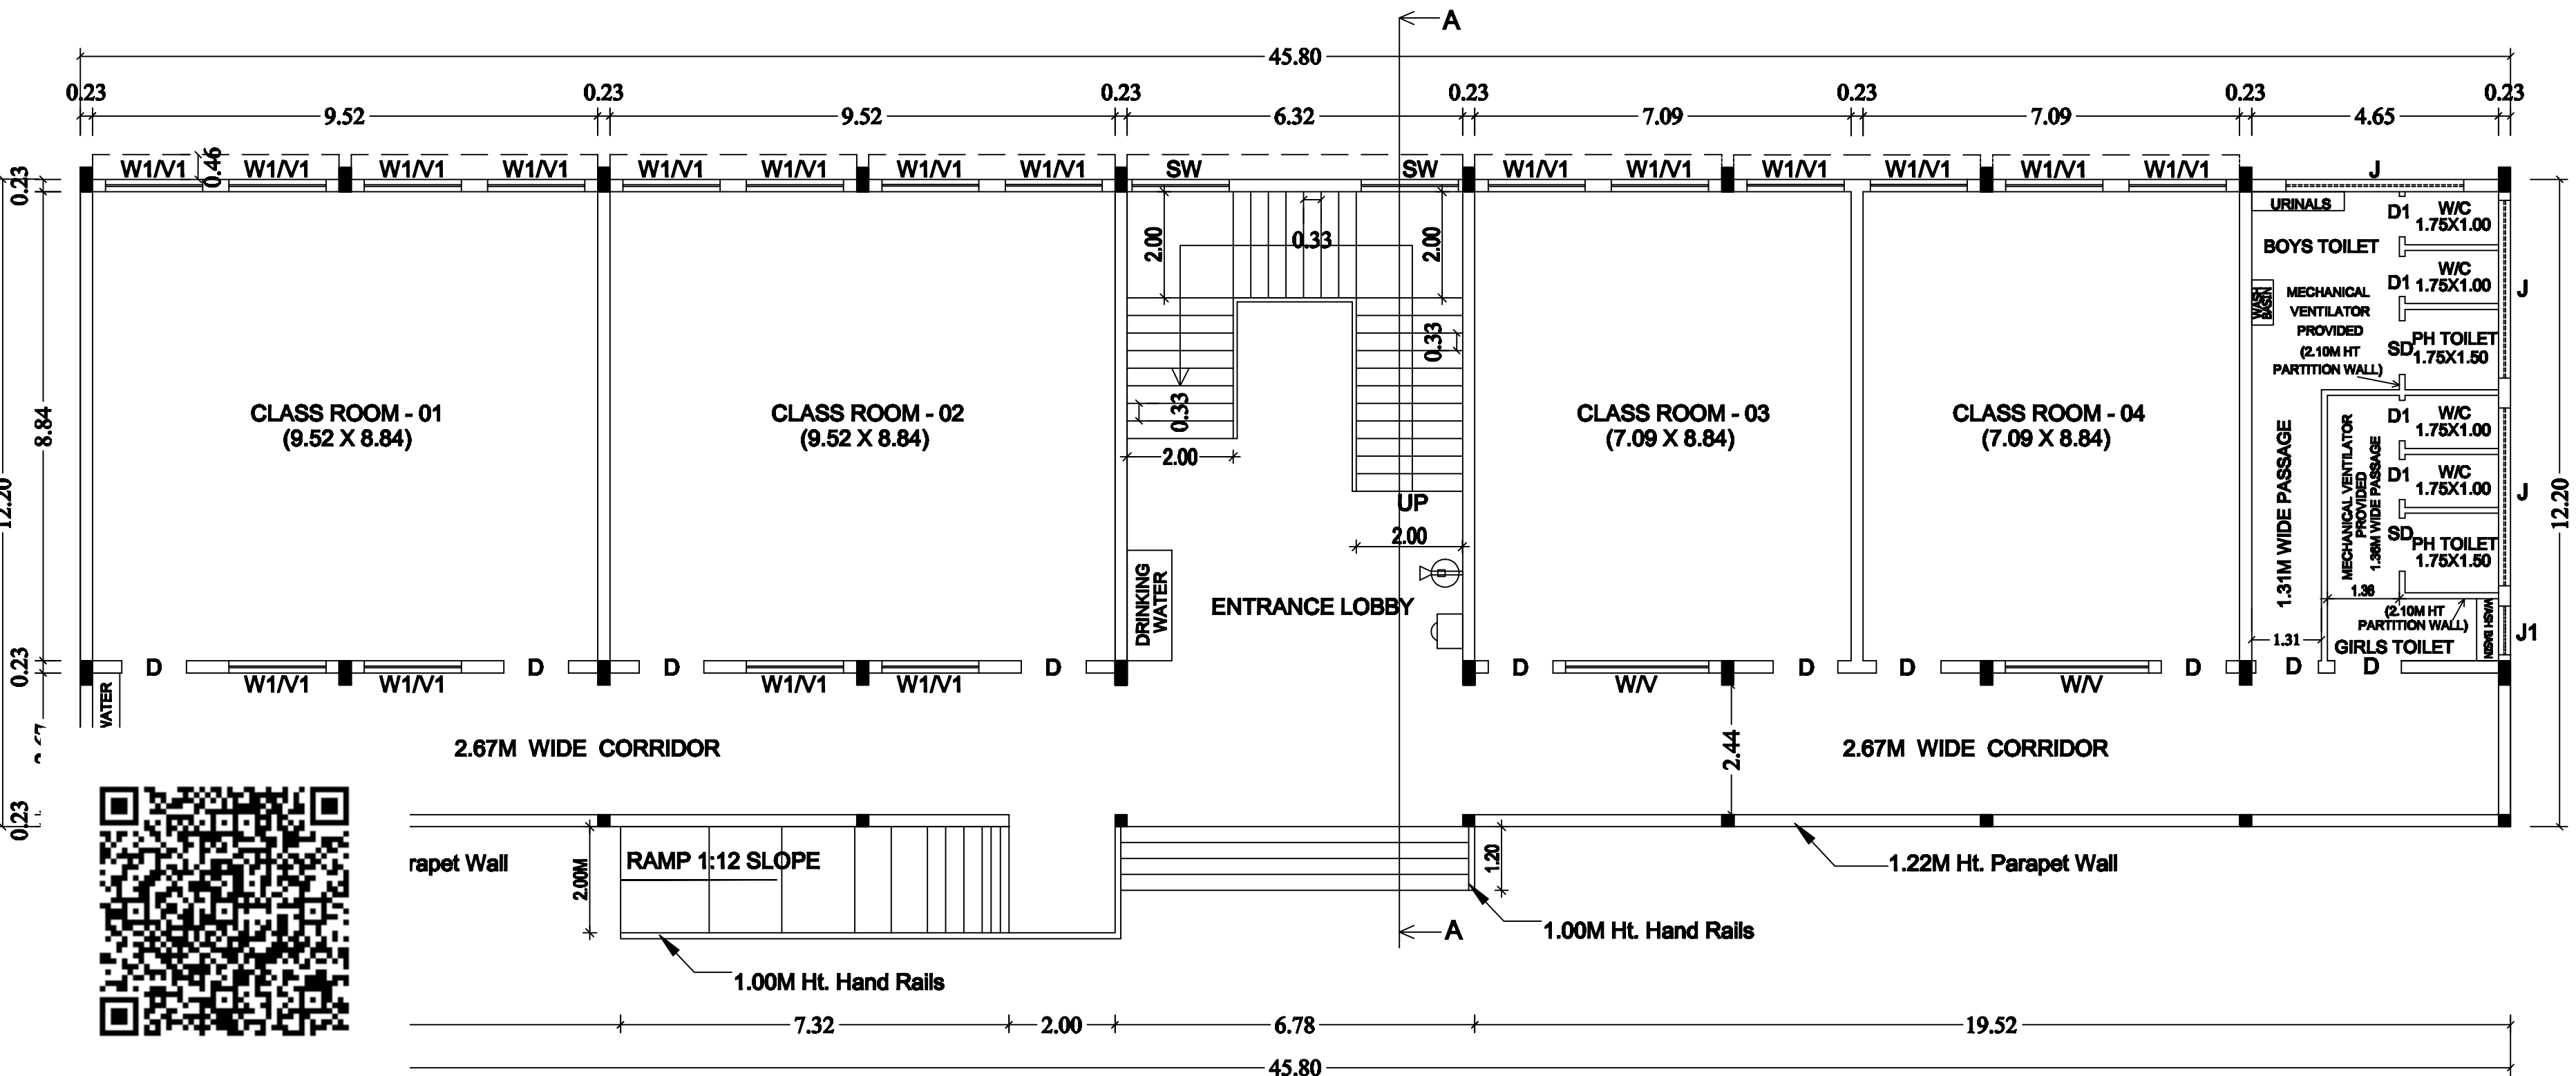

GROUND FLOOR PLAN
BLOCK - 1

JOINERY DETAILS :

D	- DOOR	- 1.22 X 2.13
D1	- DOOR	- 0.76 X 2.10
SD	- SWING DOOR	- 1.00 X 2.10
W	- WINDOW	- 2.70 X 1.52
W1	- WINDOW	- 1.83 X 1.52
SW	- STAIR WINDOW	- 1.83 X 1.52
J	- JOLLY	- 3.35 X 0.76
J1	- JOLLY	- 0.91 X 0.76
V	- VENTILATOR	- 2.70 X 0.76
V1	- VENTILATOR	- 1.83 X 0.76

AREA DETAILS:

DESCRIPTION	F.S.I AREA IN SQM.	NON F.S.I AREA IN SQM.	TOTAL AREA IN SQM.
BLOCK - 1 ARTS & SCIENCE COLLEGE			
GROUND FLOOR AREA	558.76	----	558.76
FIRST FLOOR AREA	558.76	----	558.76
SECOND FLOOR AREA	558.76	----	558.76
THIRD FLOOR AREA	558.76	----	558.76
HEAD ROOM AREA	----	63.06	63.06
TOTAL AREA	2235.04	63.06	2298.10

(FE) FIRE EXTINGUISHER	-	
(FA) FIRE ALARM	-	
(RWH) RAIN WATER HARVESTING	-	

No. of Students (Boys) = 210

No. of Students (Girls) = 120

Total No. of Students = 330

ALL DIMENSIONS AREA IN METERS.
SCALE - 1:100

APPLICANT:-

For Vinayaka Mission's Research Foundation

Mandate Holder

CONSTRUCTION ENGINEER:-

Er. P. ASAITHAMBI,
B.E., M.Tech., M.B.A., M.I.E., F.I.V., M.Sc(PV)
Asst. Executive Engineer, PWD (Road),
Chartered Civil Engineer & Approved Valuer &
Govt. Approved Panel Engineer under TNPB Act, 1965
Fairlands Co-operative Housing Society Building,
Opp. to Canara Bank, Saradha College Road,
Fairlands, Salem - 636 016.


STRUCTURAL ENGINEER:-

Er.P. ASAITHAMBI, B.E., M.Tech.,
Construction Engineer,
Fairlands, Salem-636 016.

REGISTERED ENGINEER:-

Er.D.Radhakrishnan,B.E.(Civil)
Registered Engineer,
Registration SLPA No. 02/RE-1/2024-29
Cell: 94433 07360
Cell: 79047 61420


PLAN SHOWING THE EXISTING AND PROPOSED CONSTRUCTION OF R.C.C TERRACED ROOF & GALVALUME SHEET ROOF BUILDING FOR VINAYAKA MISSIONS RESEARCH FOUNDATION EDUCATIONAL INSTITUTIONAL BUILDING (VINAYAKA MISSIONS KIRUPANANDA VARIYAR ARTS & SCIENCE COLLEGE AND VINAYAKA MISSIONS COLLEGE OF PHYSICAL EDUCATION) IN S.F.NO.92/4, 107/1A1, 1A2, 1A3, 1A4, 1A5, 1A6, 1A7, 1A8, 1A9, 1A16A, 1A17A, 1A18, 108/1A, 1C, AT PERIYA SEERAGAPADI VILLAGE ,VEERAPANDI PANCHAYAT & PANCHAYAT UNION, SALEM TALUK,SALEM DISTRICT.

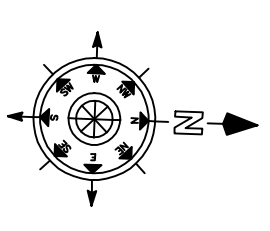


BLOCK - 01

SHEET No.02/16

APPLICANT: VINAYAKA MISSIONS RESEARCH FOUNDATION.

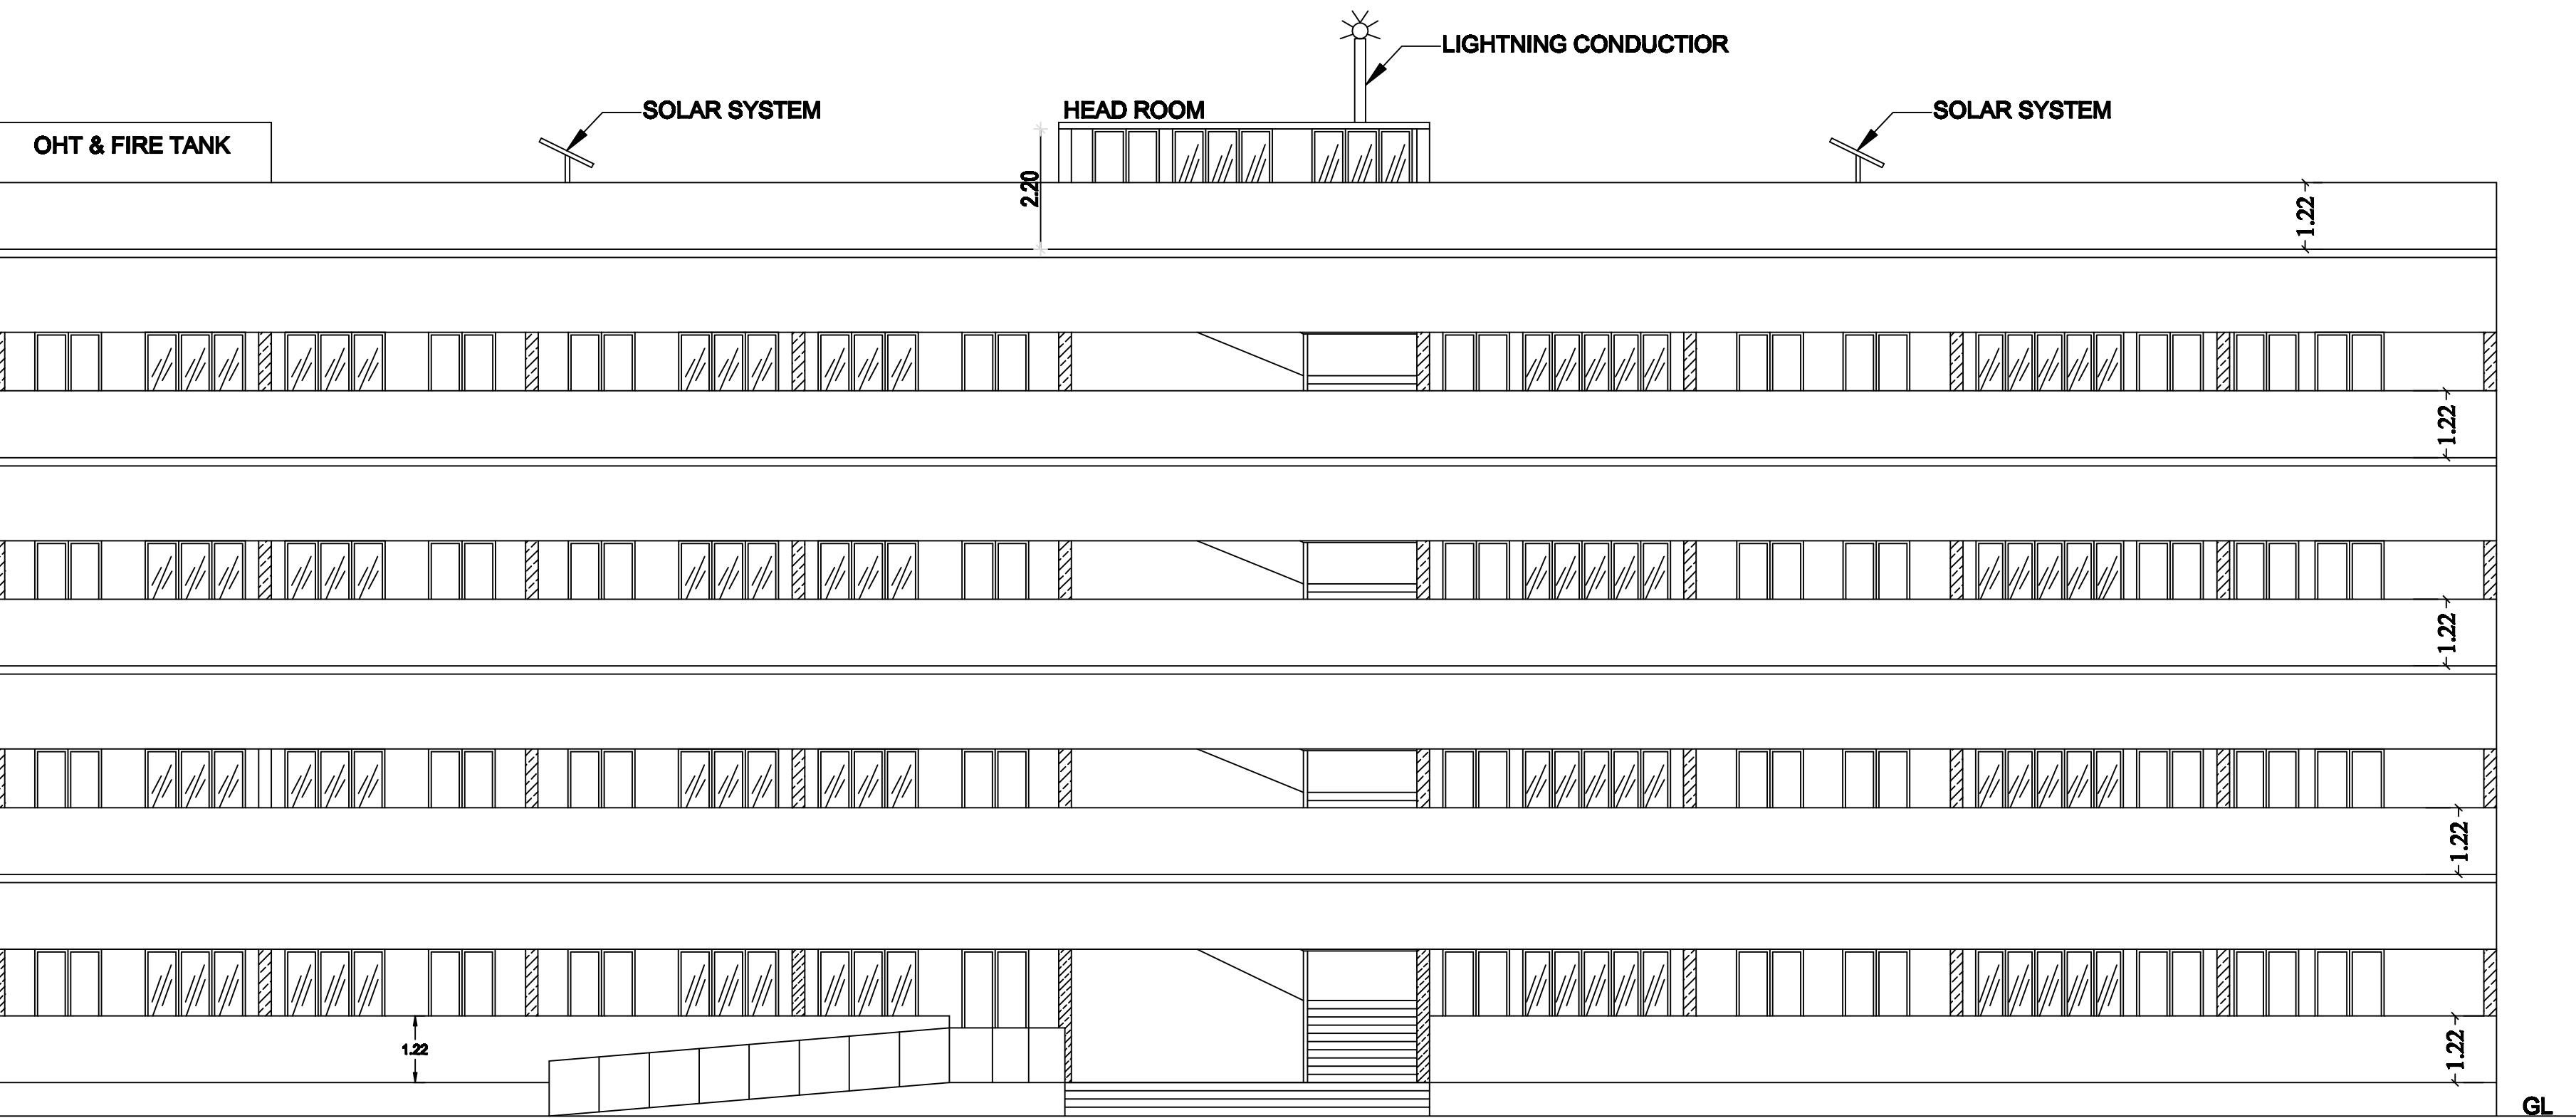

FRONT ELEVATION

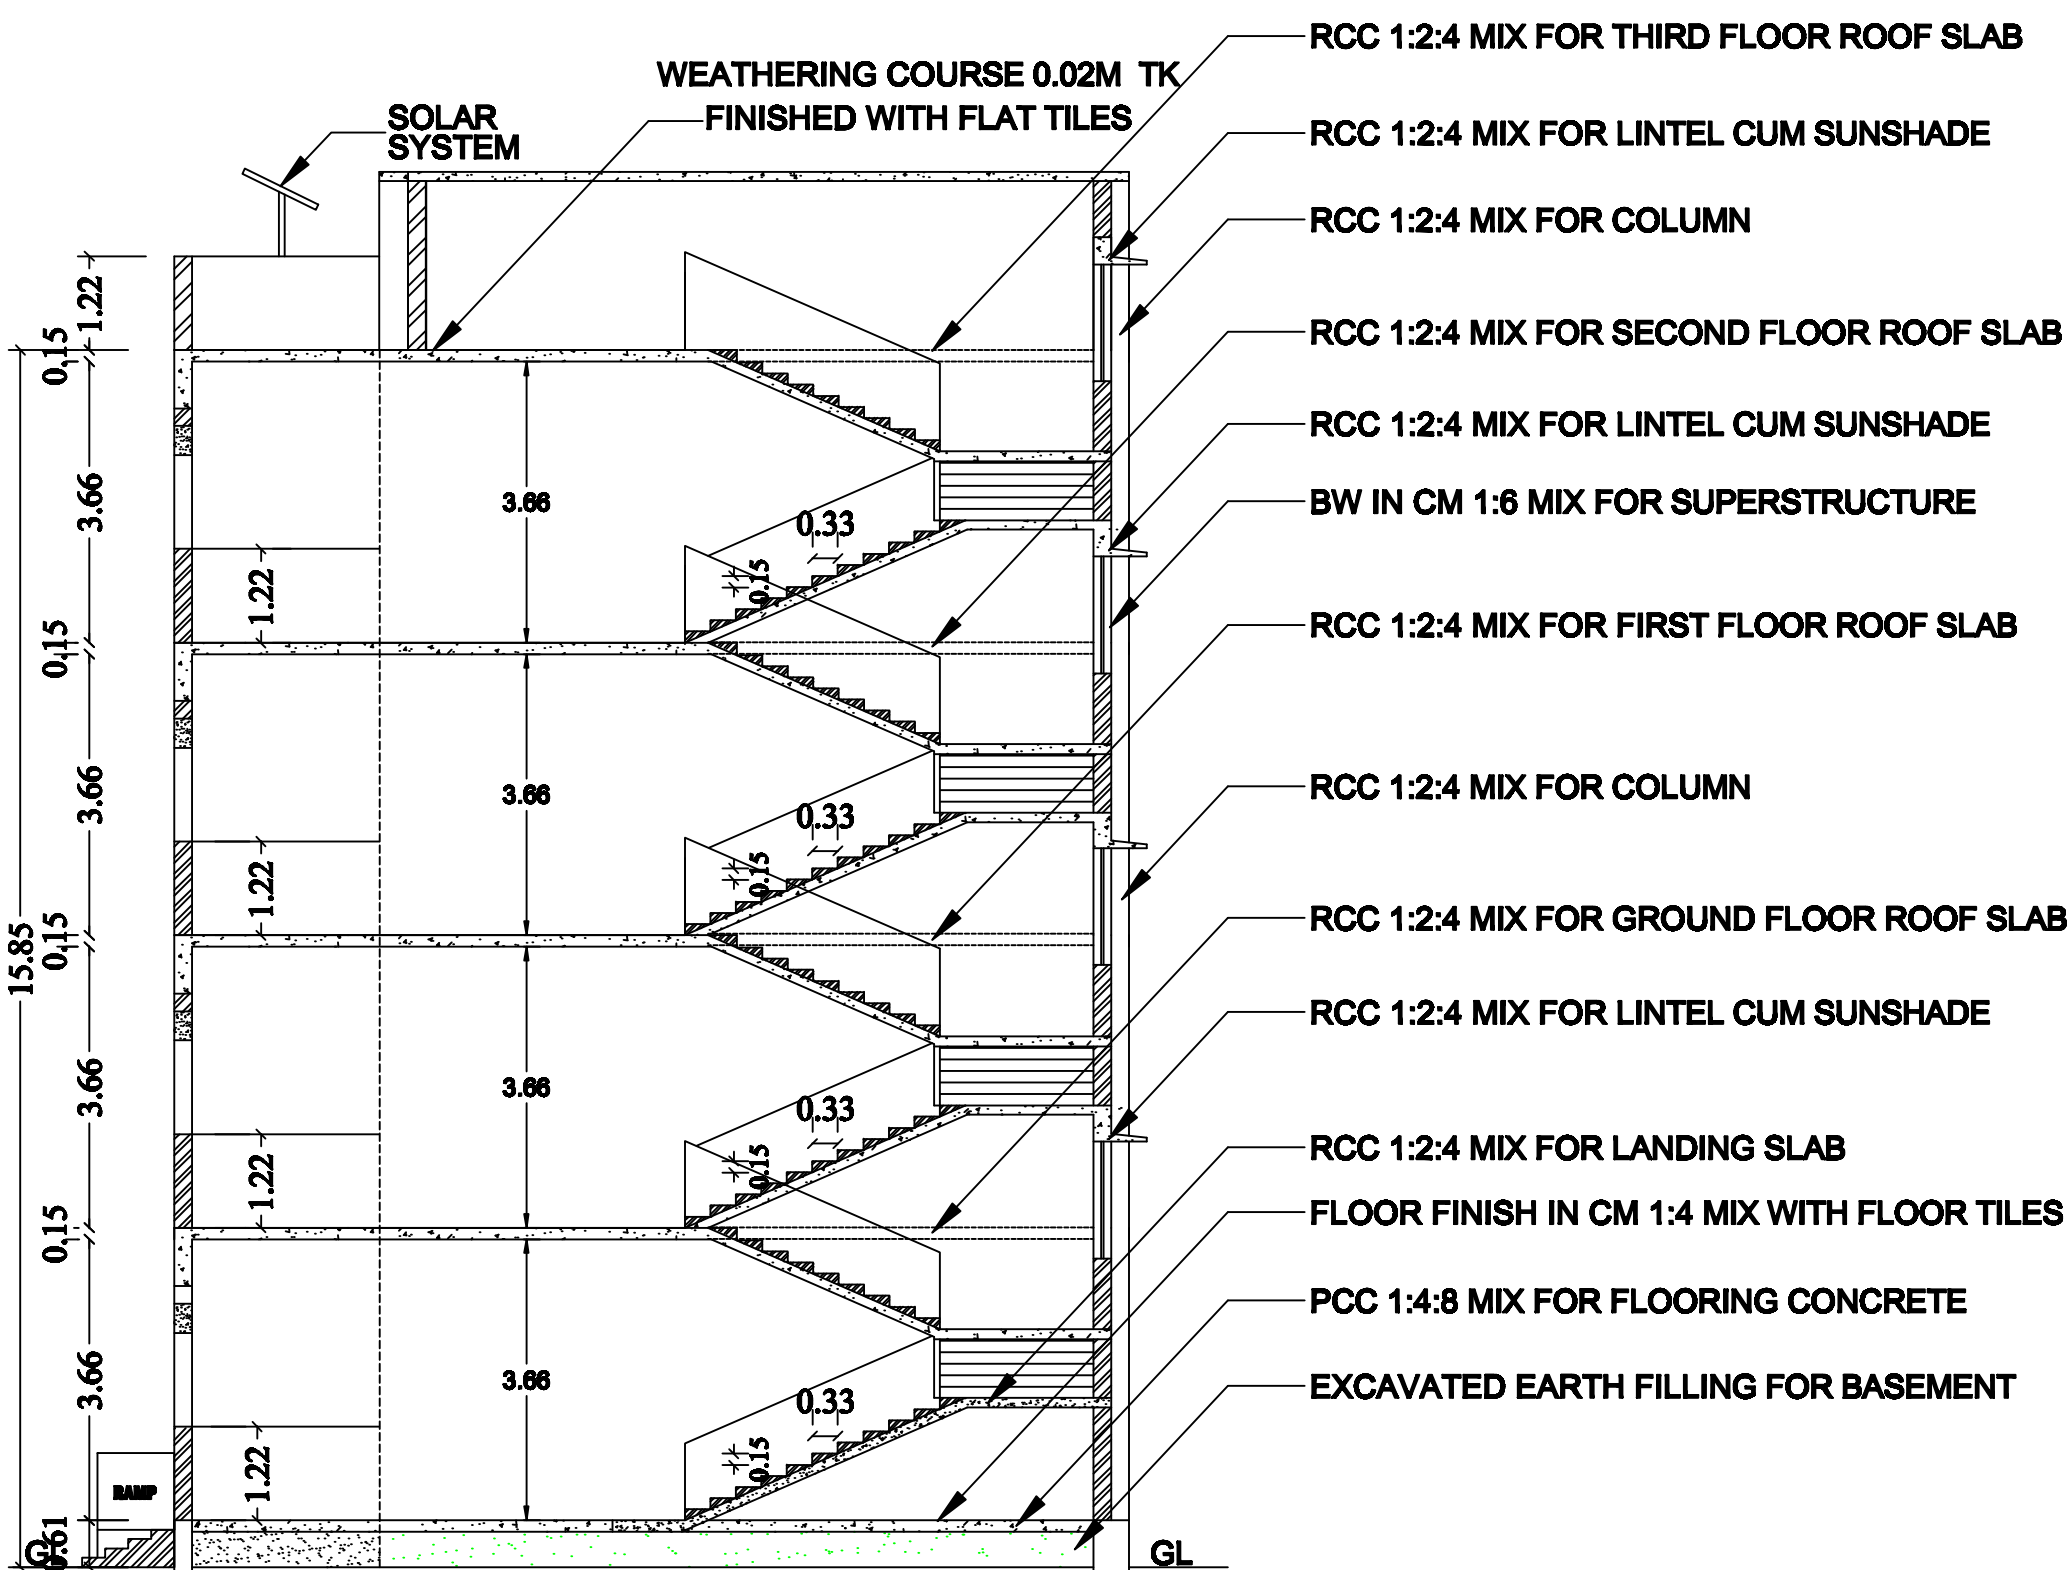

CROSS SECTION ON A - A

JOINERY DETAILS :

D	- DOOR	- 1.22 X 2.13
D1	- DOOR	- 0.76 X 2.10
SD	- SWING DOOR	- 1.00 X 2.10
W	- WINDOW	- 2.70 X 1.52
W1	- WINDOW	- 1.83 X 1.52
SW	- STAIR WINDOW	- 1.83 X 1.52
J	- JOLLY	- 3.35 X 0.76
J1	- JOLLY	- 0.91 X 0.76
V	- VENTILATOR	- 2.70 X 0.76
V1	- VENTILATOR	- 1.83 X 0.76


AREA DETAILS:

DESCRIPTION	F.S.I AREA IN SQM.	NON F.S.I AREA IN SQM.	TOTAL AREA IN SQM.
BLOCK - 1 ARTS & SCIENCE COLLEGE			
GROUND FLOOR AREA	558.76	----	558.76
FIRST FLOOR AREA	558.76	----	558.76
SECOND FLOOR AREA	558.76	----	558.76
THIRD FLOOR AREA	558.76	----	558.76
HEAD ROOM AREA	----	63.06	63.06
TOTAL AREA	2235.04	63.06	2298.10

- (FE) FIRE EXTINGUISHER - 
- (FA) FIRE ALARM - 
- (RWH) RAIN WATER HARVESTING - 

No. of Students (Boys) = 210
No. of Students (Girls) = 120
Total No. of Students = 330

ALL DIMENSIONS AREA IN METERS.
SCALE - 1:100

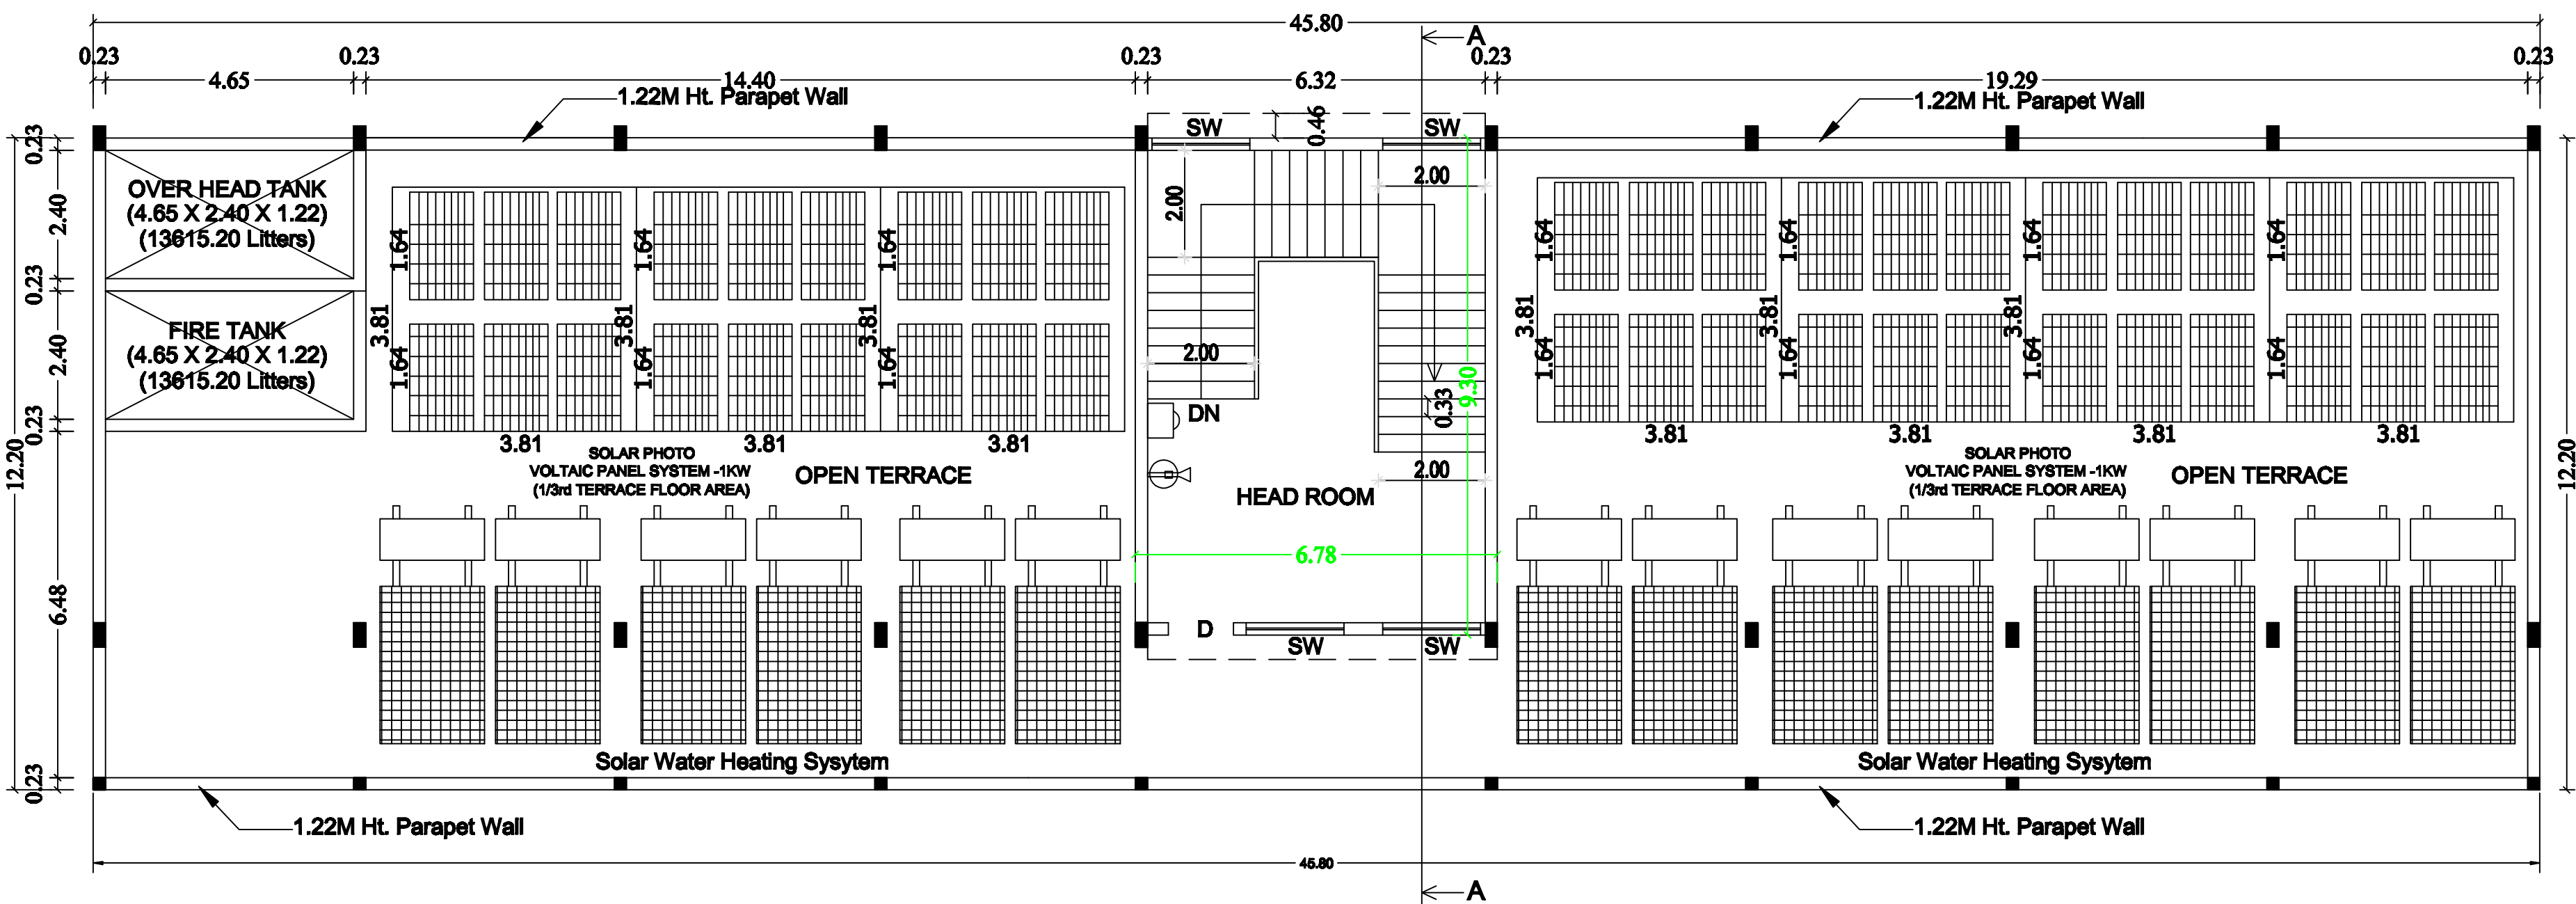

TERRACE FLOOR PLAN
BLOCK - 1

APPLICANT:-


For Vinayaka Mission's Research Foundation

Mandate Holder


STRUCTURAL ENGINEER:-



Er.P. ASAITHAMBIBE, M.Tech.,
Construction Engineer,
Fairlands, Salem-636 016.

CONSTRUCTION ENGINEER:-

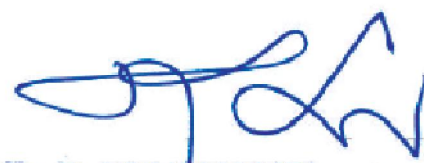
Er. P. ASAITHAMBI,
B.E., M.Tech., M.B.A., M.J.E., F.I.V., M.Sc(PV)
Asst. Executive Engineer, PWD (Road),
Chartered Civil Engineer & Approved Valuer &
Govt. Approved Panel Engineer under TNPB Act, 1965
Fairlands Co-operative Housing Society Building,
Opp. to Canara Bank, Sarascha College Road,
Fairlands, Salem - 636 016.


REGISTERED ENGINEER:-

 
Er.D.Radhakrishnan,B.E.(Civil)
Registered Engineer,
Registration SLPA No. 02/RE-1/2024-29
Cell: 94433 07360
Cell: 79047 61420

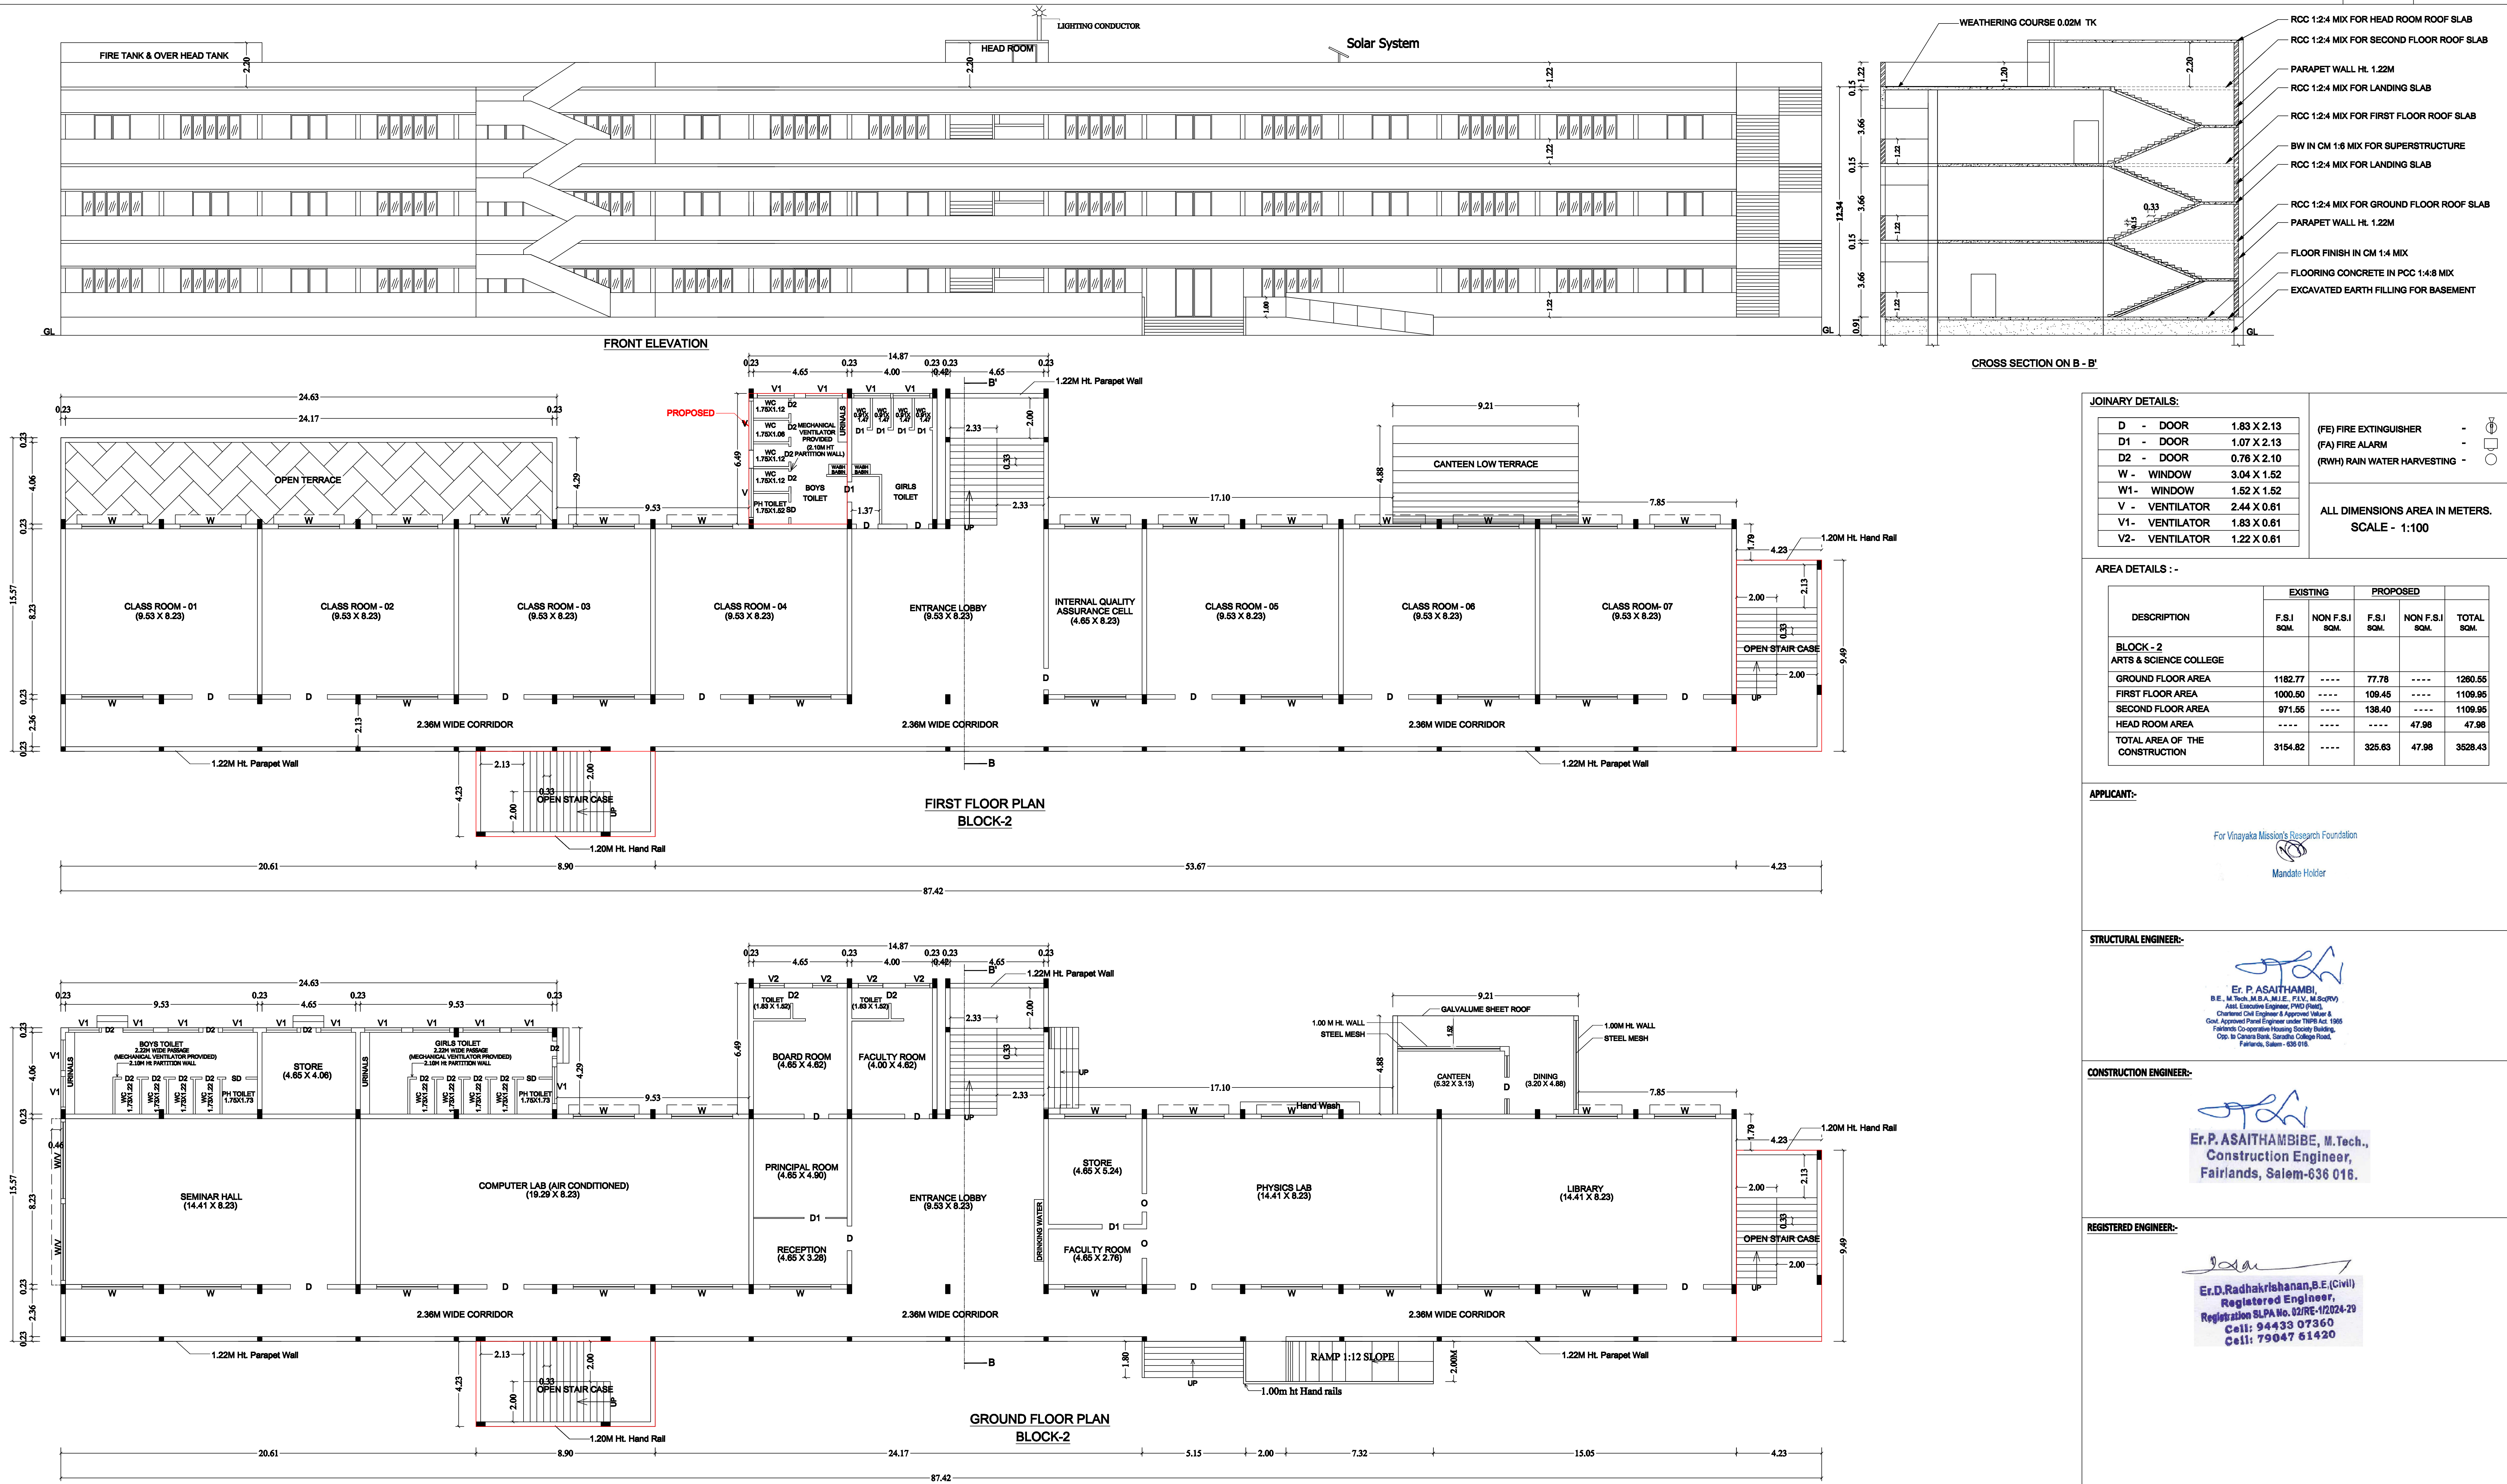


PLAN SHOWING THE EXISTING AND PROPOSED CONSTRUCTION OF R.C.C TERRACED ROOF & GALVALUME SHEET ROOF BUILDING FOR VINAYAKA MISSIONS RESEARCH FOUNDATION EDUCATIONAL INSTITUTIONAL BUILDING (VINAYAKA MISSIONS KIRUPANANDA VARIYAR ARTS & SCIENCE COLLEGE AND VINAYAKA MISSIONS COLLEGE OF PHYSICAL EDUCATION) IN S.F.NO.92/4, 107/1A1, 1A2, 1A3, 1A4, 1A5, 1A6, 1A7, 1A8, 1A9, 1A16A, 1A17A, 1A18, 108/1A, 1C, AT PERIYA SEERAGAPADI VILLAGE ,VEERAPANDI PANCHAYAT & PANCHAYAT UNION, SALEM TALUK,SALEM DISTRICT.

APPLICANT: VINAYAKA MISSIONS RESEARCH FOUNDATION.

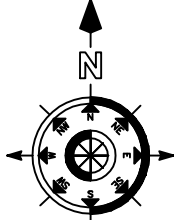

BLOCK - 02

SHEET NO-04/16

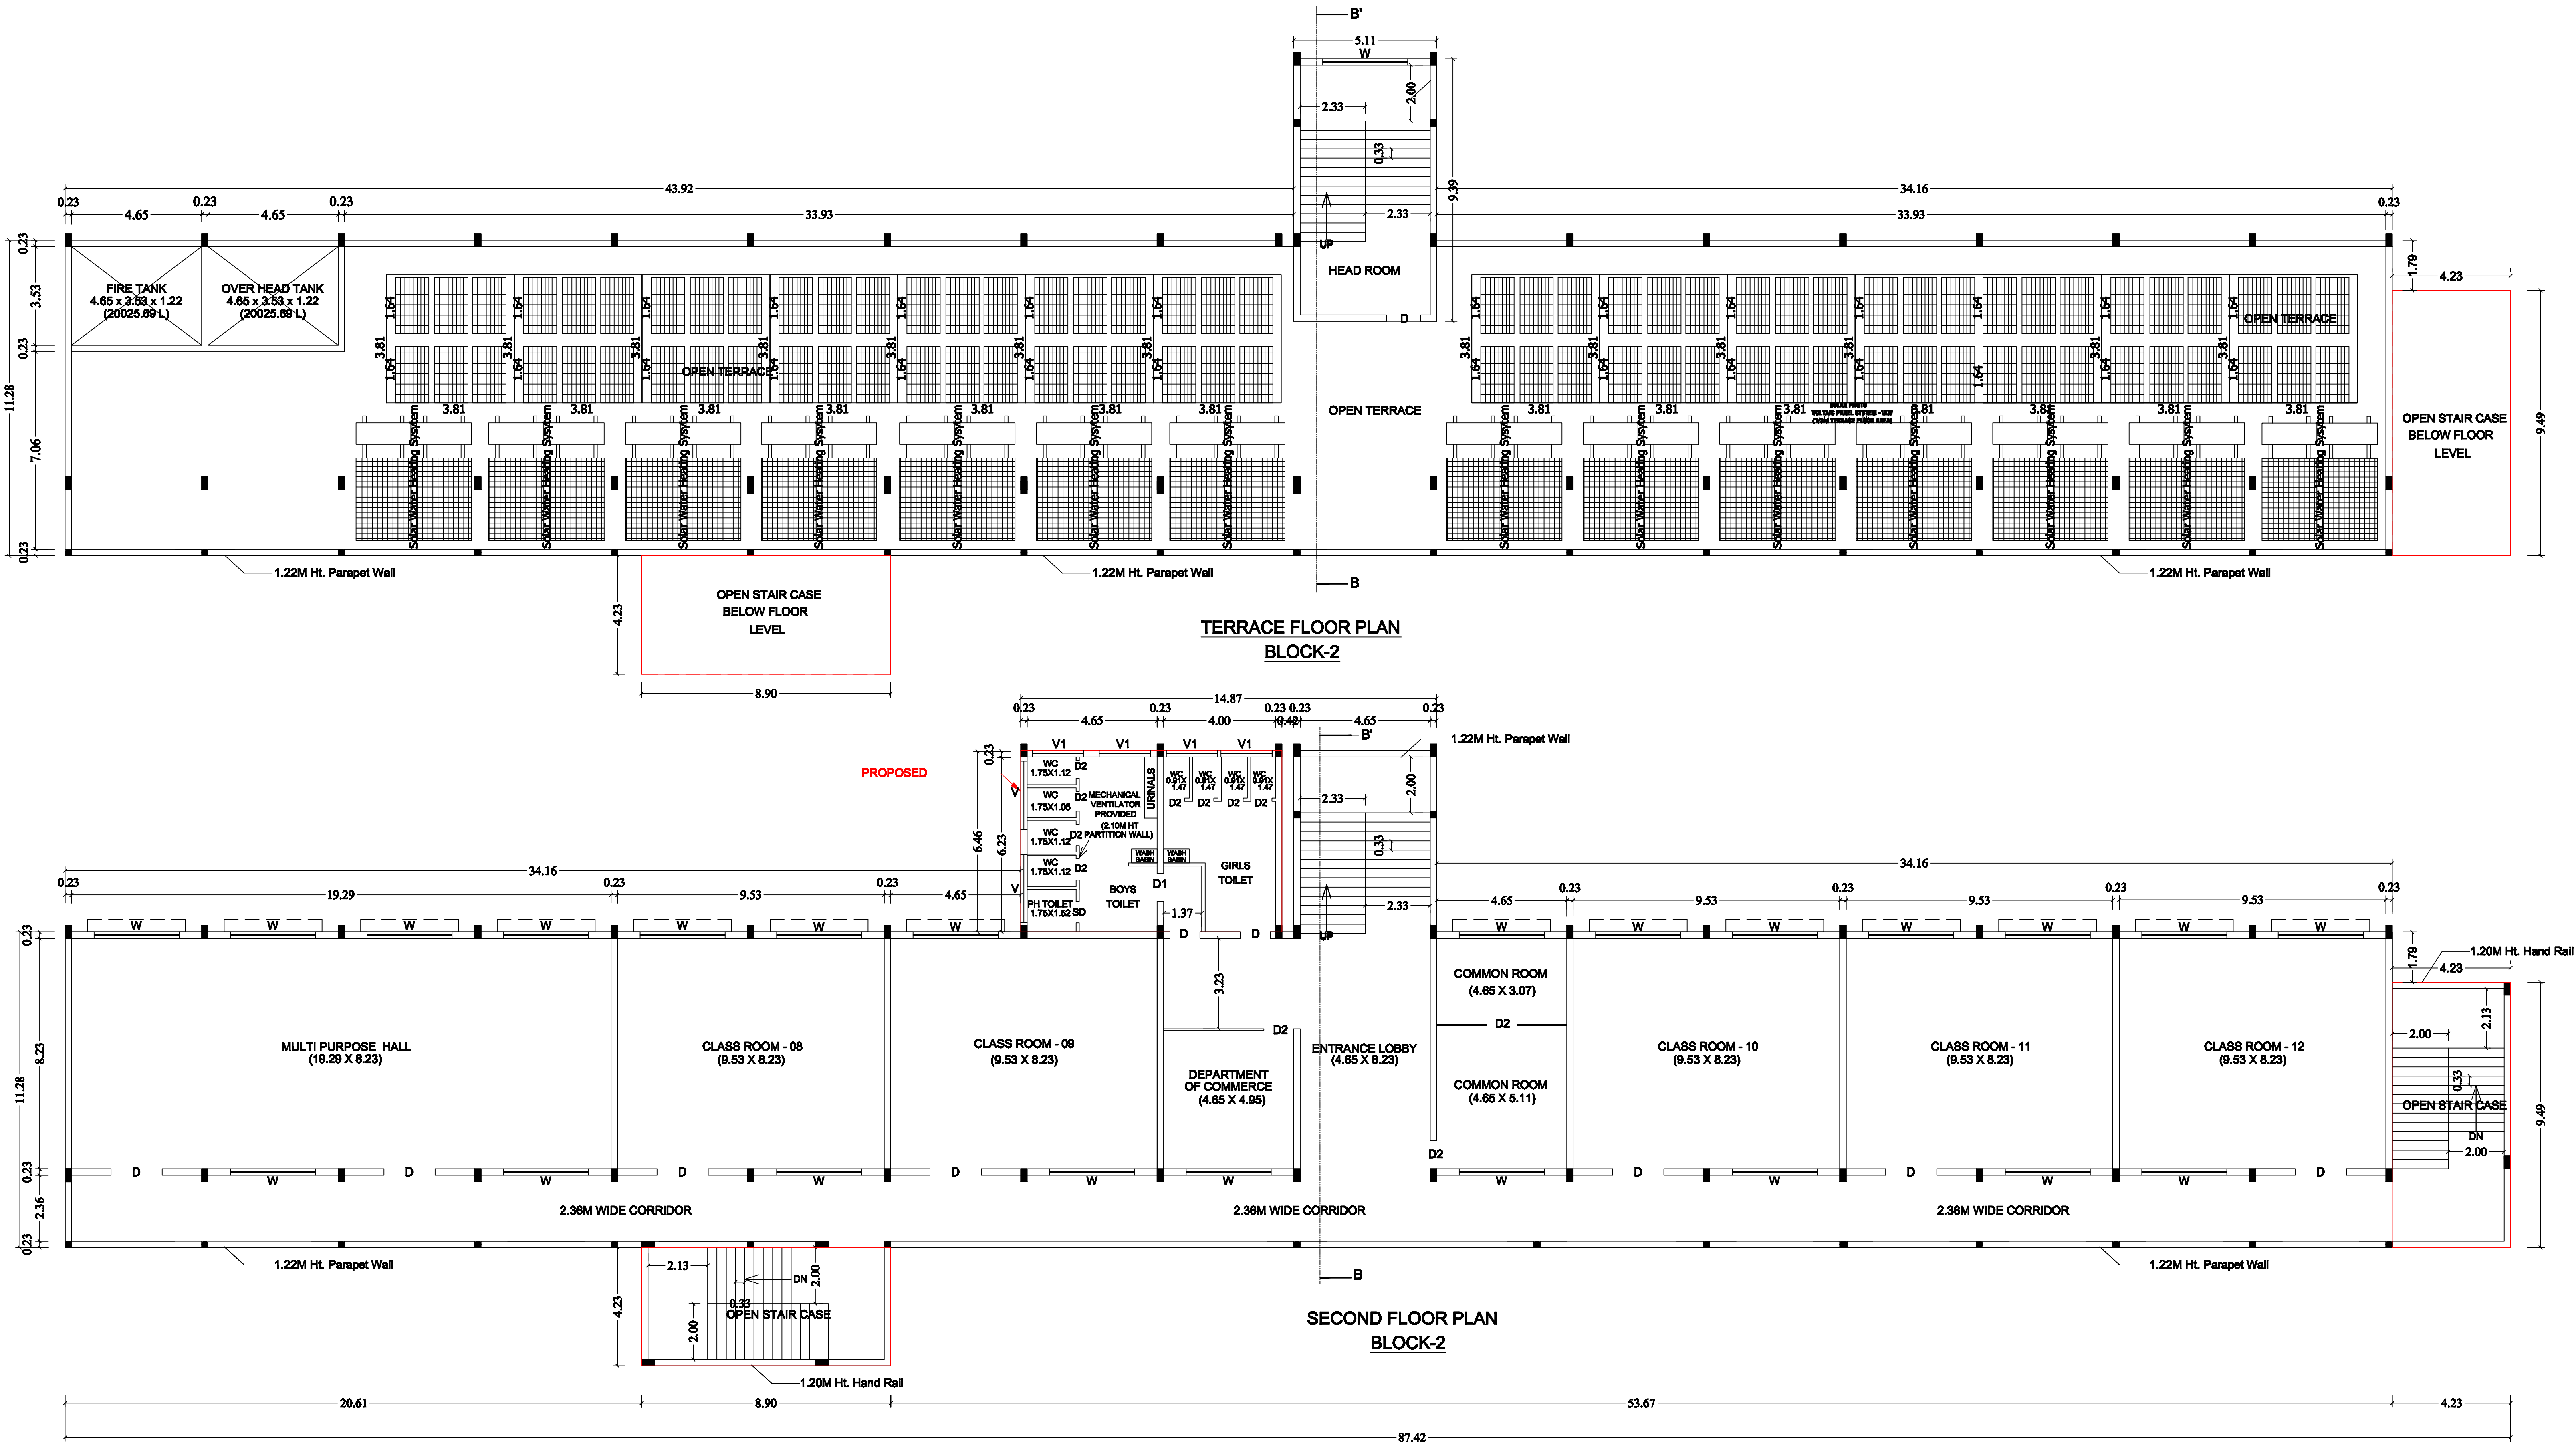

JOINARY DETAILS:

D	- DOOR	1.83 X 2.13
D1	- DOOR	1.07 X 2.13
D2	- DOOR	0.76 X 2.10
W	- WINDOW	3.04 X 1.52
W1-	WINDOW	1.52 X 1.52
V	- VENTILATOR	2.44 X 0.61
V1-	VENTILATOR	1.83 X 0.61
V2-	VENTILATOR	1.22 X 0.61

AREA DETAILS : -

DESCRIPTION	EXISTING		PROPOSED		TOTAL SQM.
	F.S.I SQM.	NON F.S.I SQM.	F.S.I SQM.	NON F.S.I SQM.	
BLOCK - 2					
ARTS & SCIENCE COLLEGE					
GROUND FLOOR AREA	1182.77	----	77.78	----	1260.55
FIRST FLOOR AREA	1000.50	----	109.45	----	1109.95
SECOND FLOOR AREA	971.55	----	138.40	----	1109.95
HEAD ROOM AREA	----	----	----	47.98	47.98
TOTAL AREA OF THE CONSTRUCTION	3154.82	----	325.63	47.98	3528.43

- (FE) FIRE EXTINGUISHER -
- (FA) FIRE ALARM -
- (RW-H) RAIN WATER HARVESTING -

ALL DIMENSIONS AREA IN METERS.
SCALE - 1:100

APPLICANT:-

For Vinayaka Mission's Research Foundation

Mandate Holder

STRUCTURAL ENGINEER:-

Er. P. ASAITHAMBI,
B.E., M.Tech., M.B.A., M.L.E., F.I.V., M.Sc.(RV)
Asst. Executive Engineer, PWD (Road),
Chartered Civil Engineer & Approved Valuer &
Govt. Approved Panel Engineer under TMRIS Act, 1985
Fairlands Co-operative Housing Society Building,
Opp. to Canara Bank, Saradha College Road,
Fairlands, Salem - 636 016.

CONSTRUCTION ENGINEER:-


Er.P. ASAITHAMBIBE, M.Tech.,
Construction Engineer,
Fairlands, Salem-636 016.

REGISTERED ENGINEER:-


Er.D.Radhakrishnan,B.E.(Civil)
Registered Engineer,
Registration SLPA No. 02/RE-1/2024-29
Cell: 94433 07360
Cell: 79047 61420

BLOCK - 04


SHEET NO-06/16

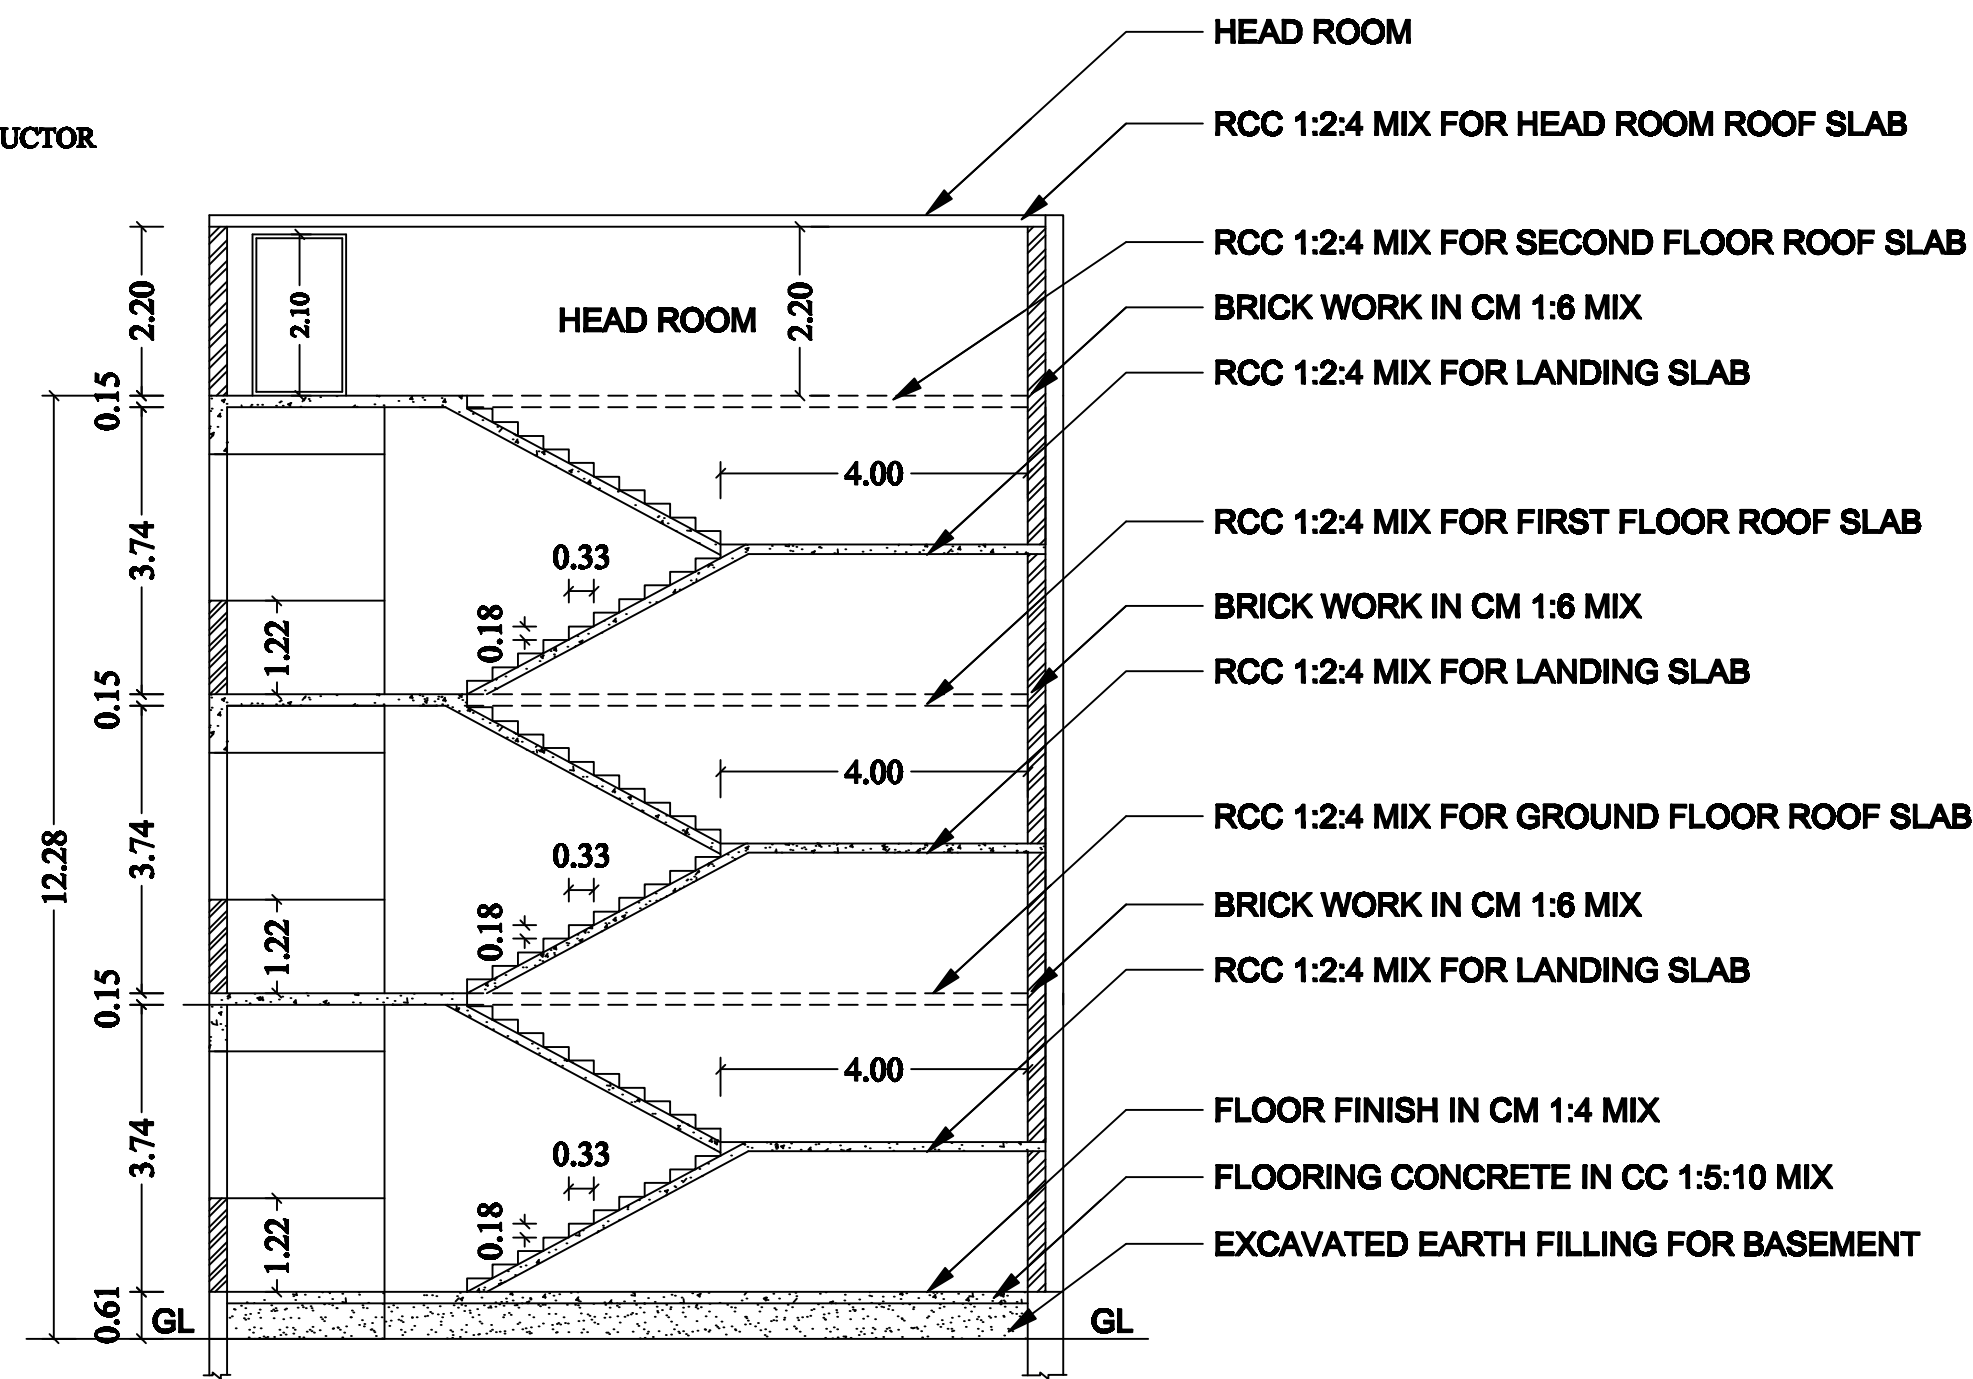

SECTION ON D - D'

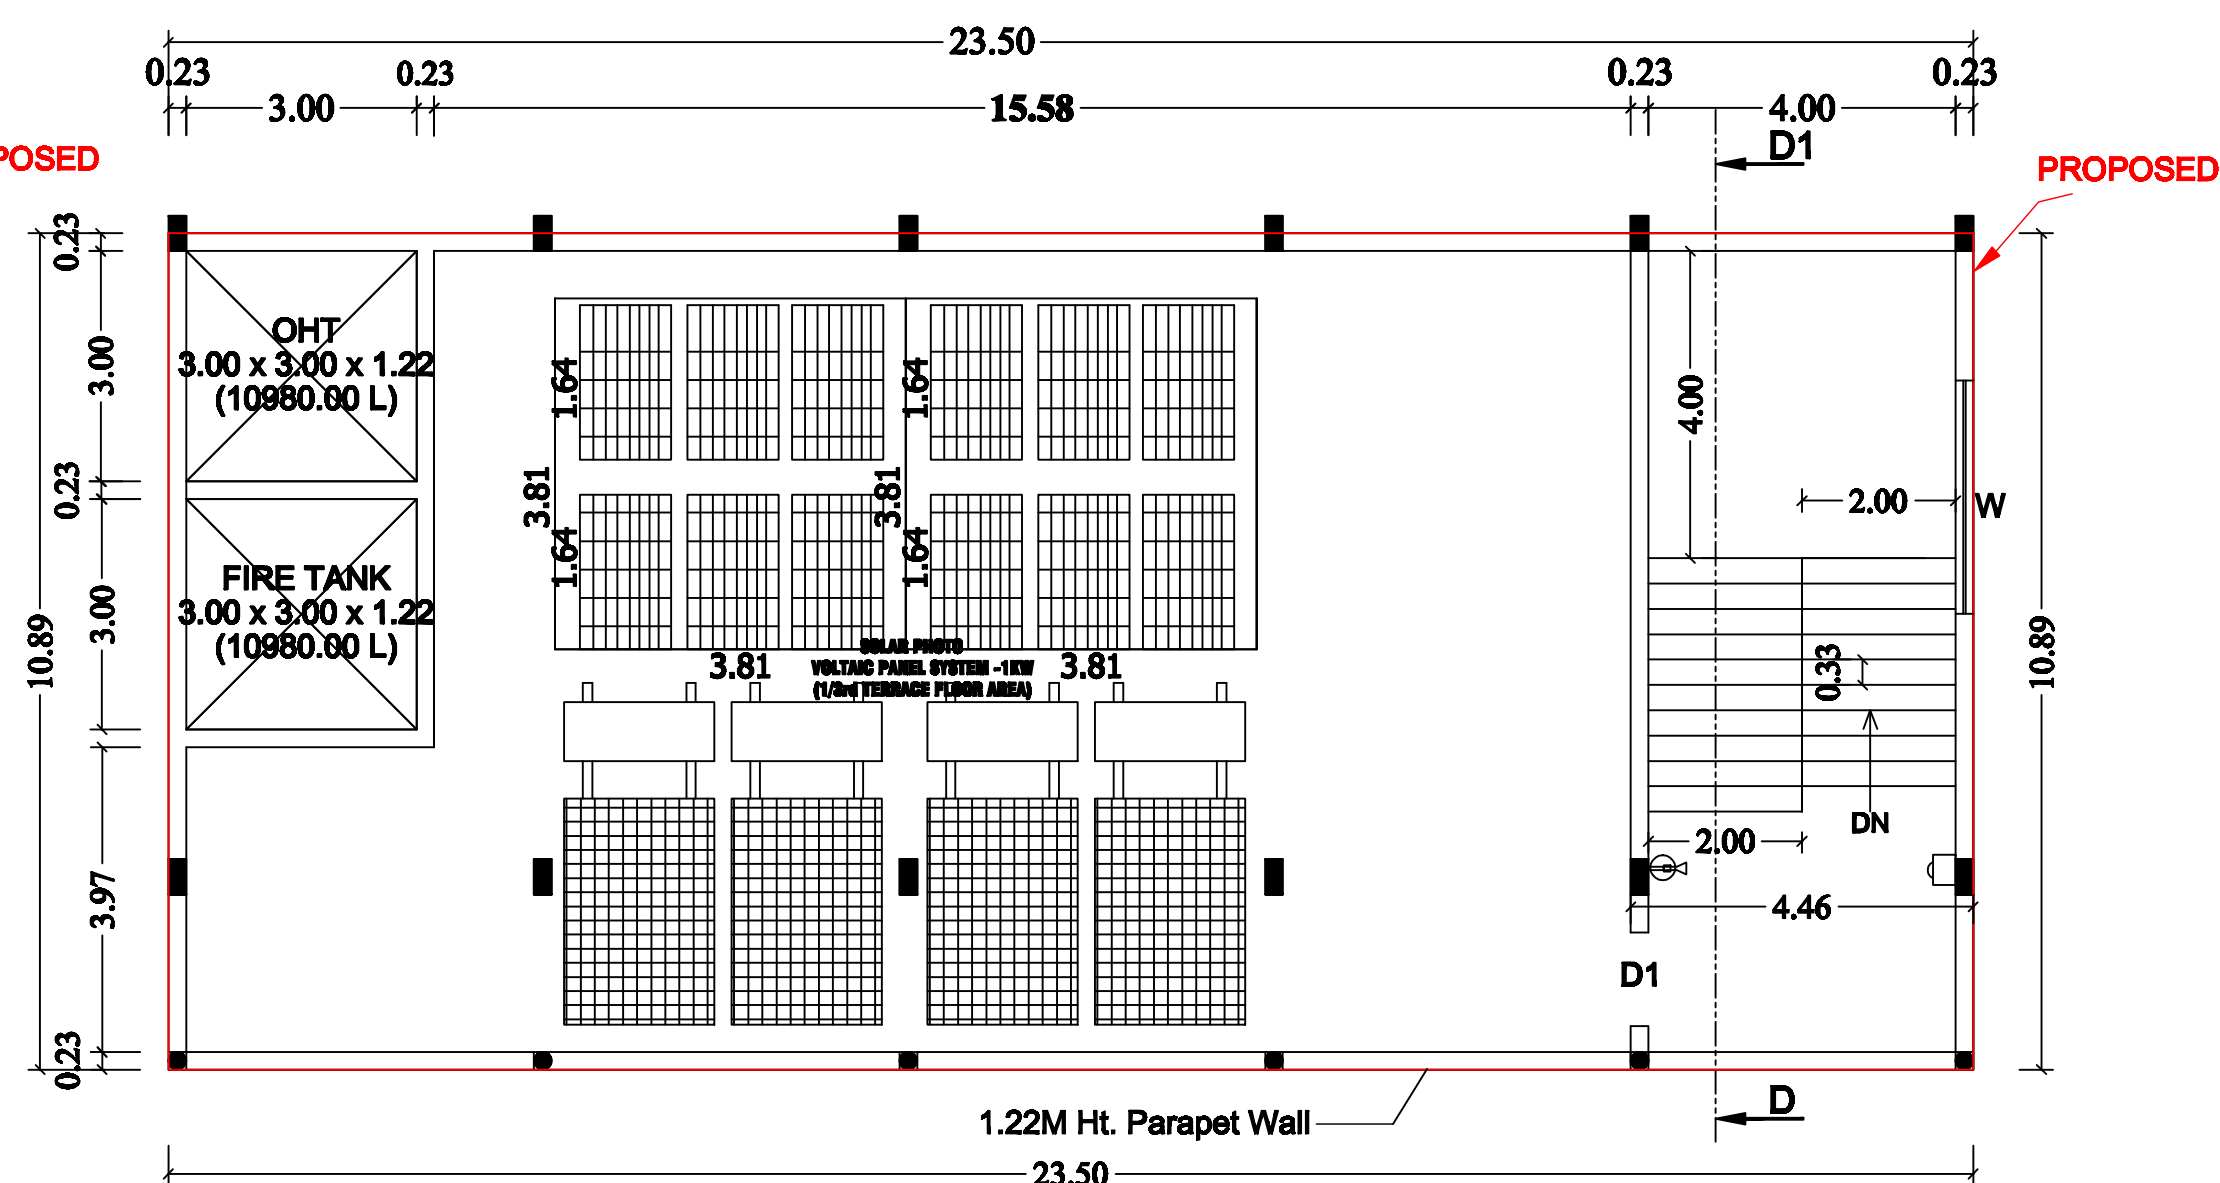


TERRACE FLOOR PLAN
BLOCK - 4

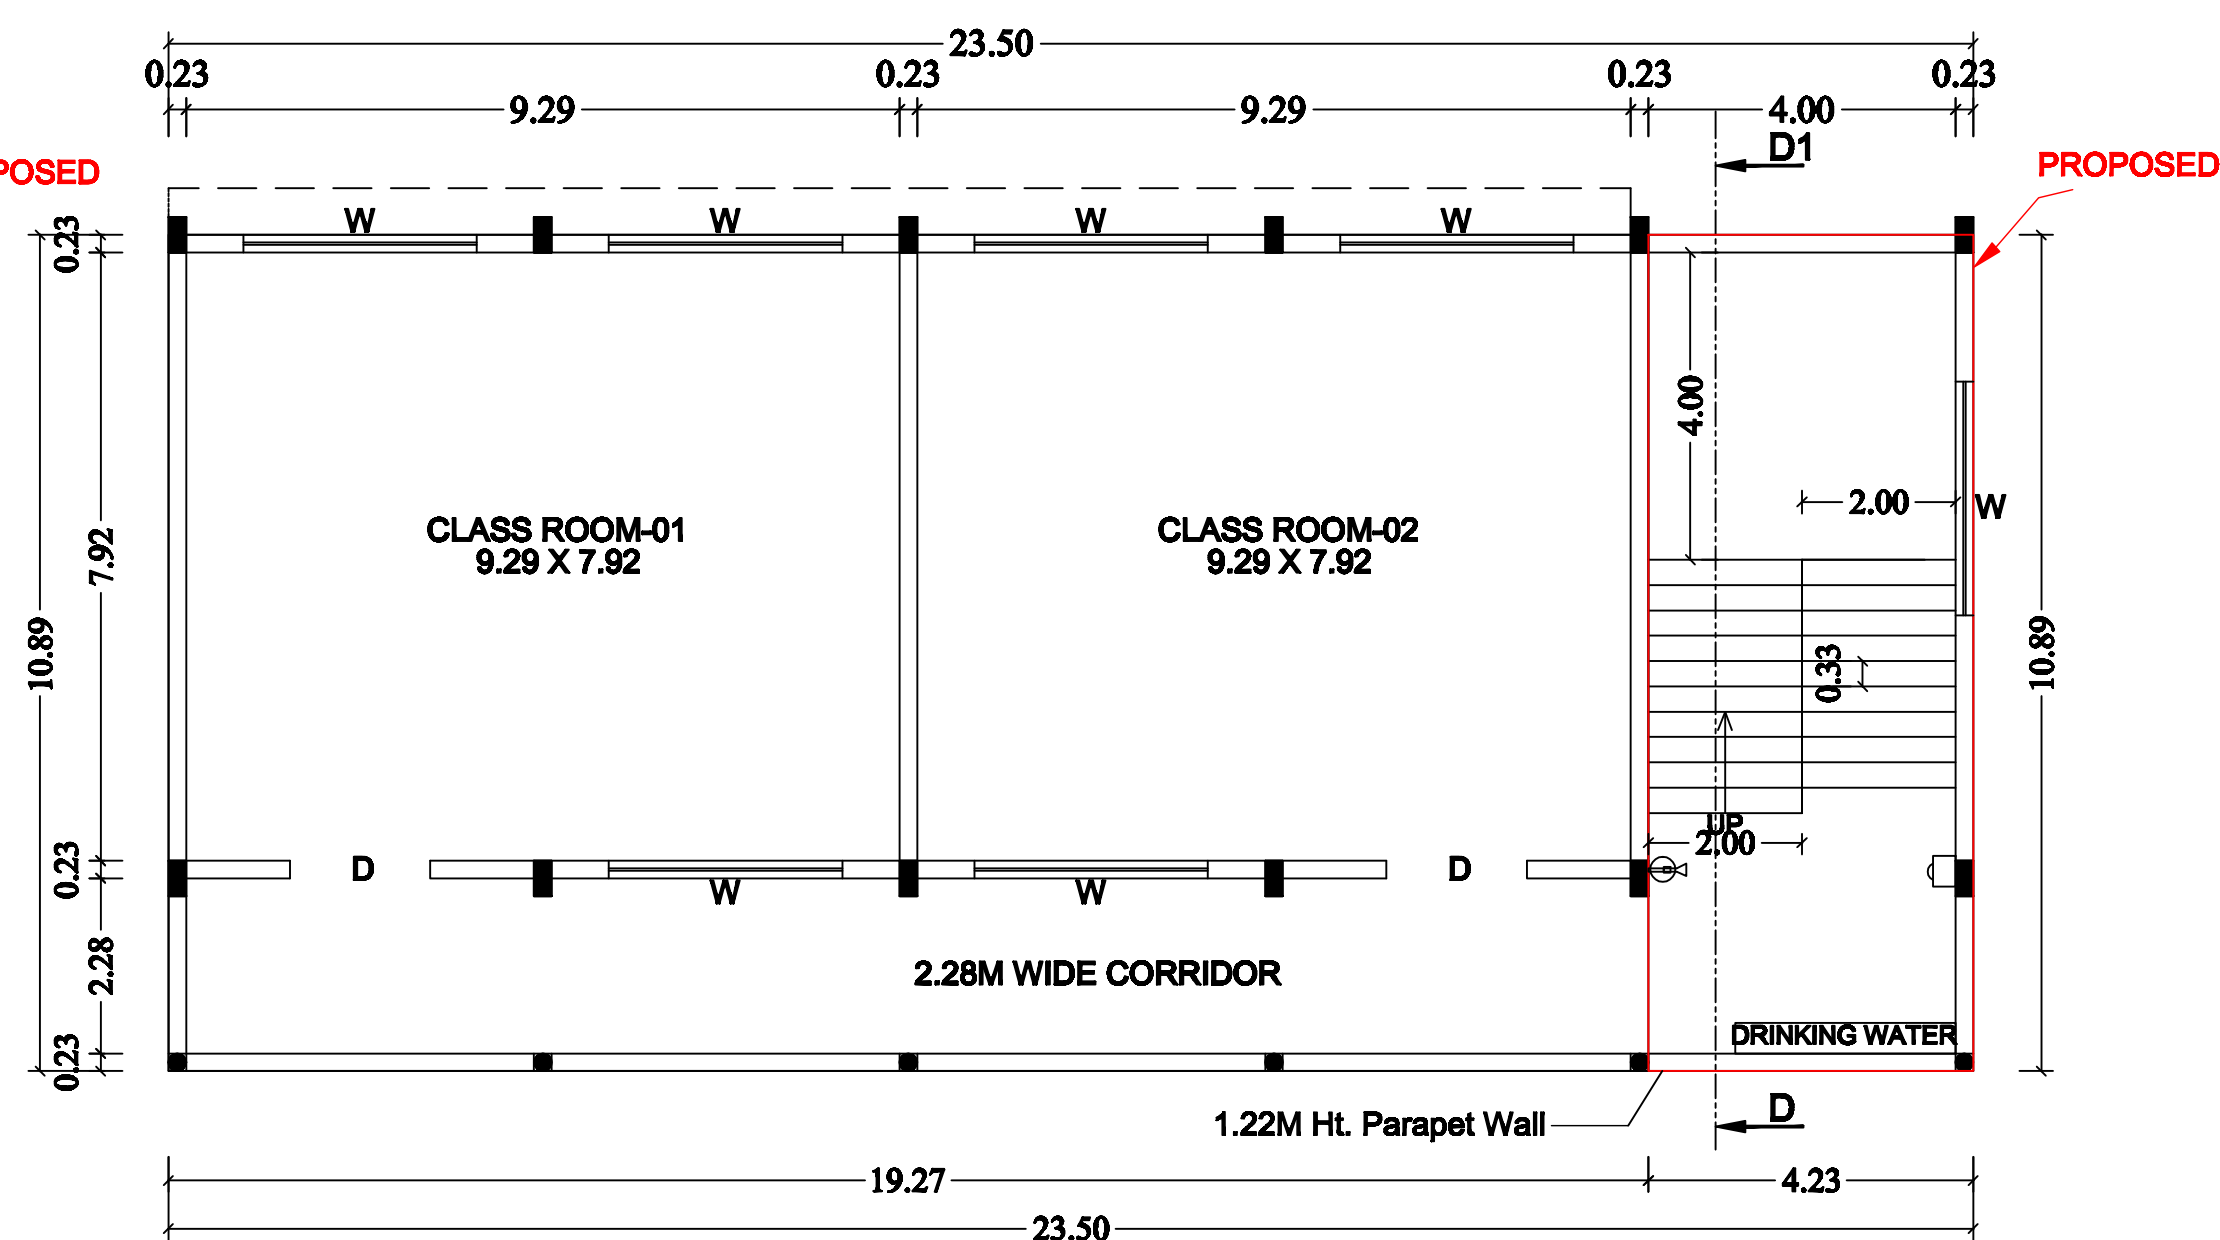

FIRST FLOOR PLAN
BLOCK - 4


Er.D.Radhakrishnan, B.E.(Civil)
Registered Engineer,
Registration SLPA No. 82/RE-1/2024-29
Cell: 94433 07360
Cell: 79047 51420

PLAN SHOWING THE EXISTING AND PROPOSED CONSTRUCTION OF R.C.C TERRACED ROOF & GALVALUME SHEET ROOF BUILDING FOR VINAYAKA MISSIONS RESEARCH FOUNDATION EDUCATIONAL INSTITUTIONAL BUILDING (VINAYAKA MISSIONS KIRUPANANDA VARIYAR ARTS & SCIENCE COLLEGE AND VINAYAKA MISSIONS COLLEGE OF PHYSICAL EDUCATION) IN S.F.NO.92/4, 107/1A1, 1A2, 1A3, 1A4, 1A5, 1A6, 1A7, 1A8, 1A9, 1A16A, 1A17A, 1A18, 108/1A, 1C, AT PERIYA SEERAGAPADI VILLAGE ,VEERAPANDI PANCHAYAT & PANCHAYAT UNION, SALEM TALUK,SALEM DISTRICT.
APPLICANT: VINAYAKA MISSIONS RESEARCH FOUNDATION.

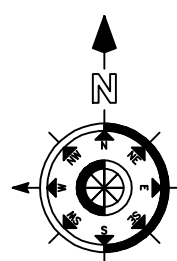


BLOCK - 05


SHEET No.07/16

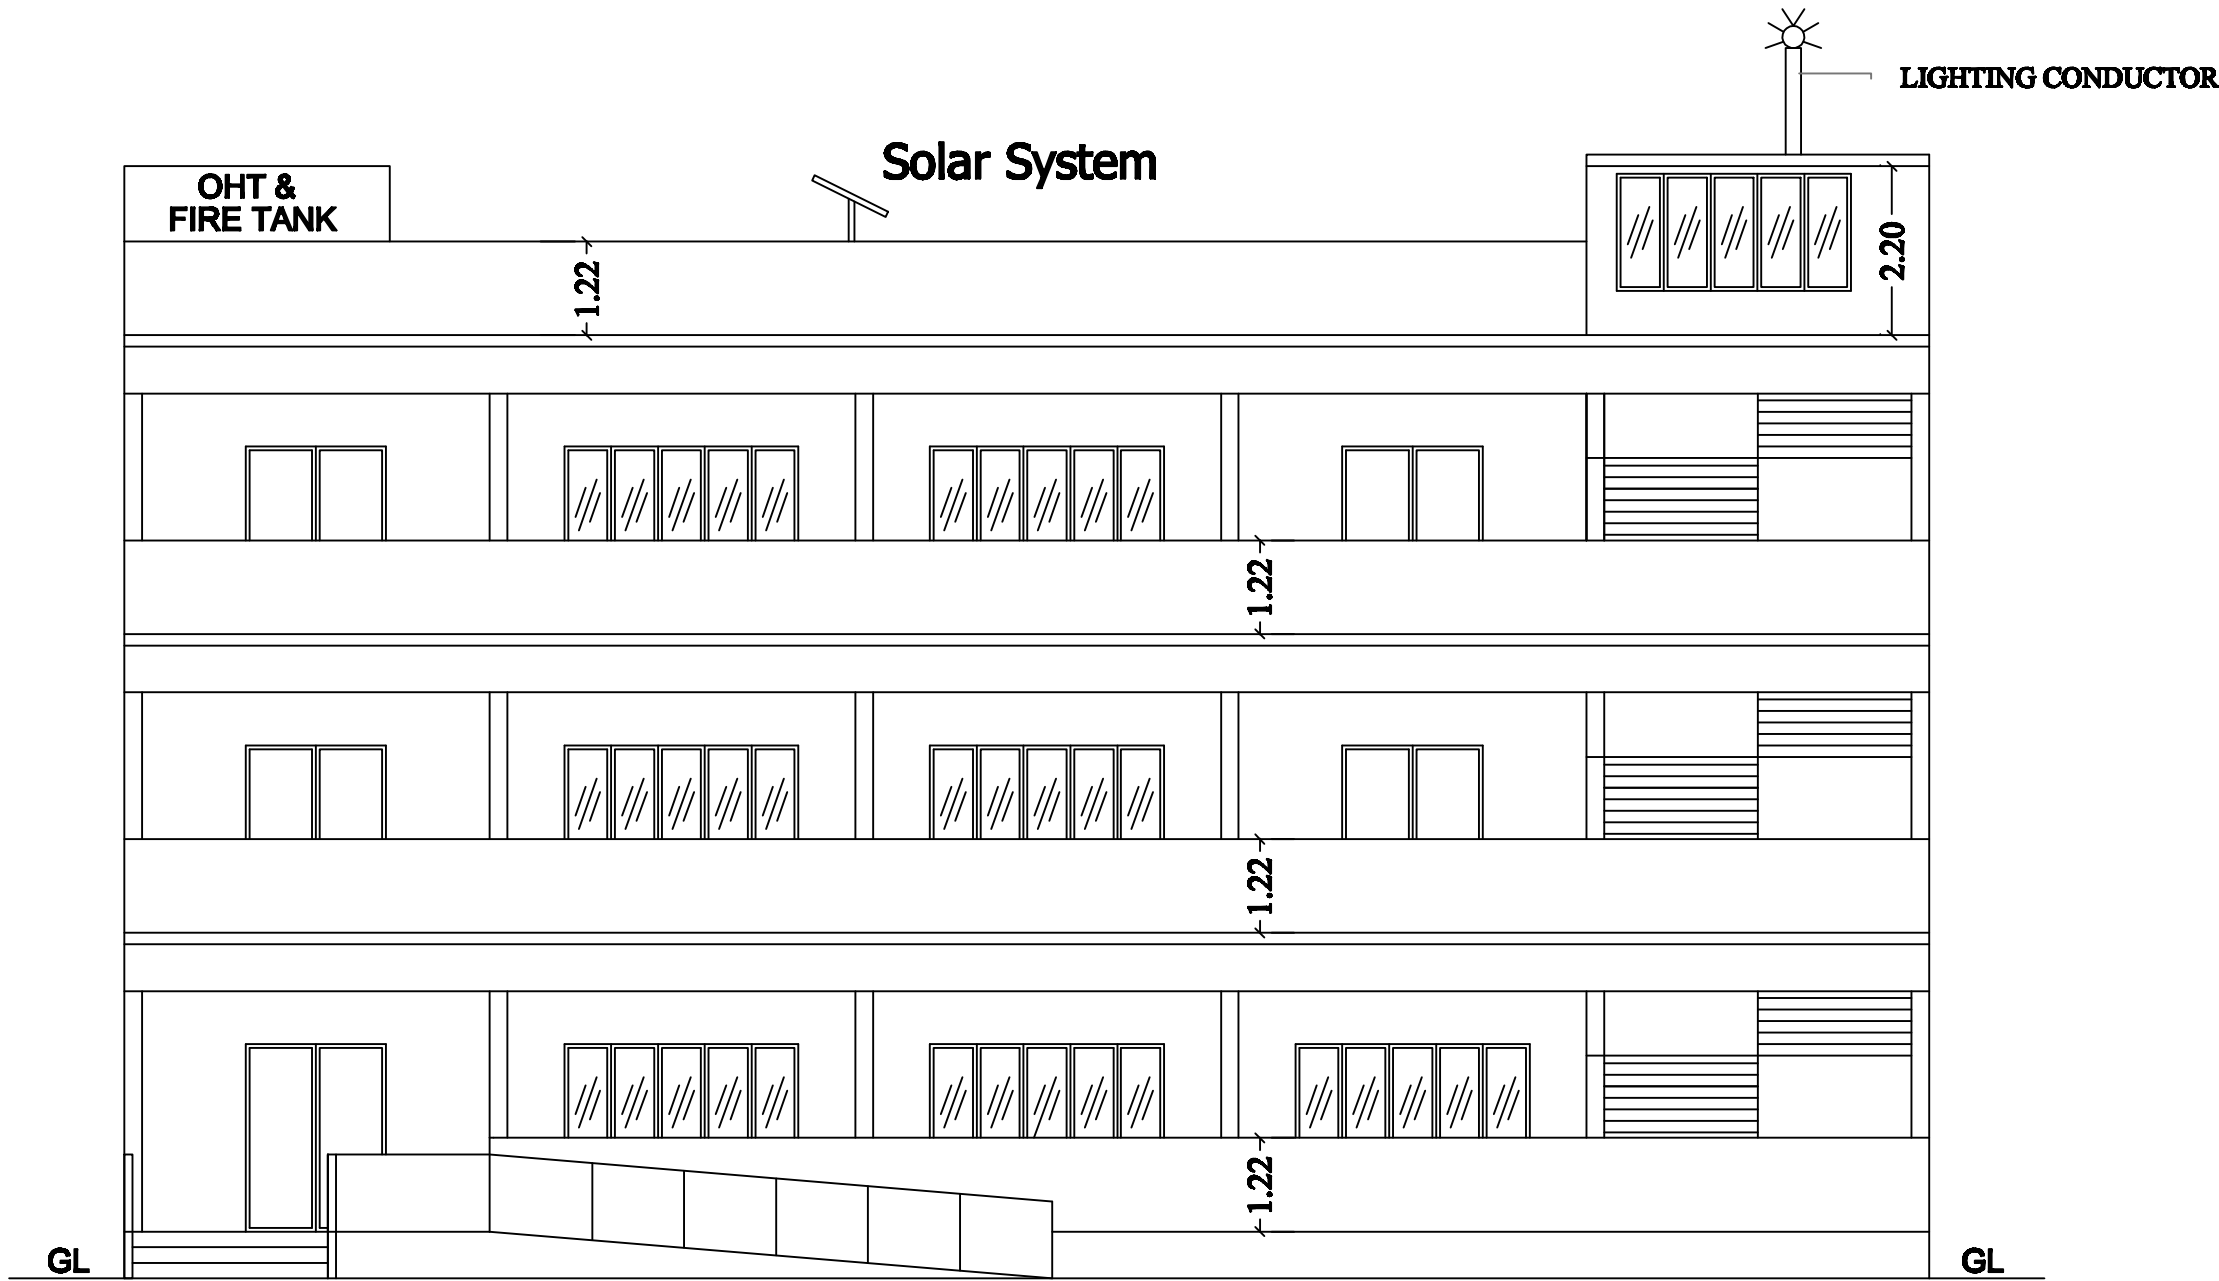


FRONT ELEVATION
ELEVATION (PROPOSED)

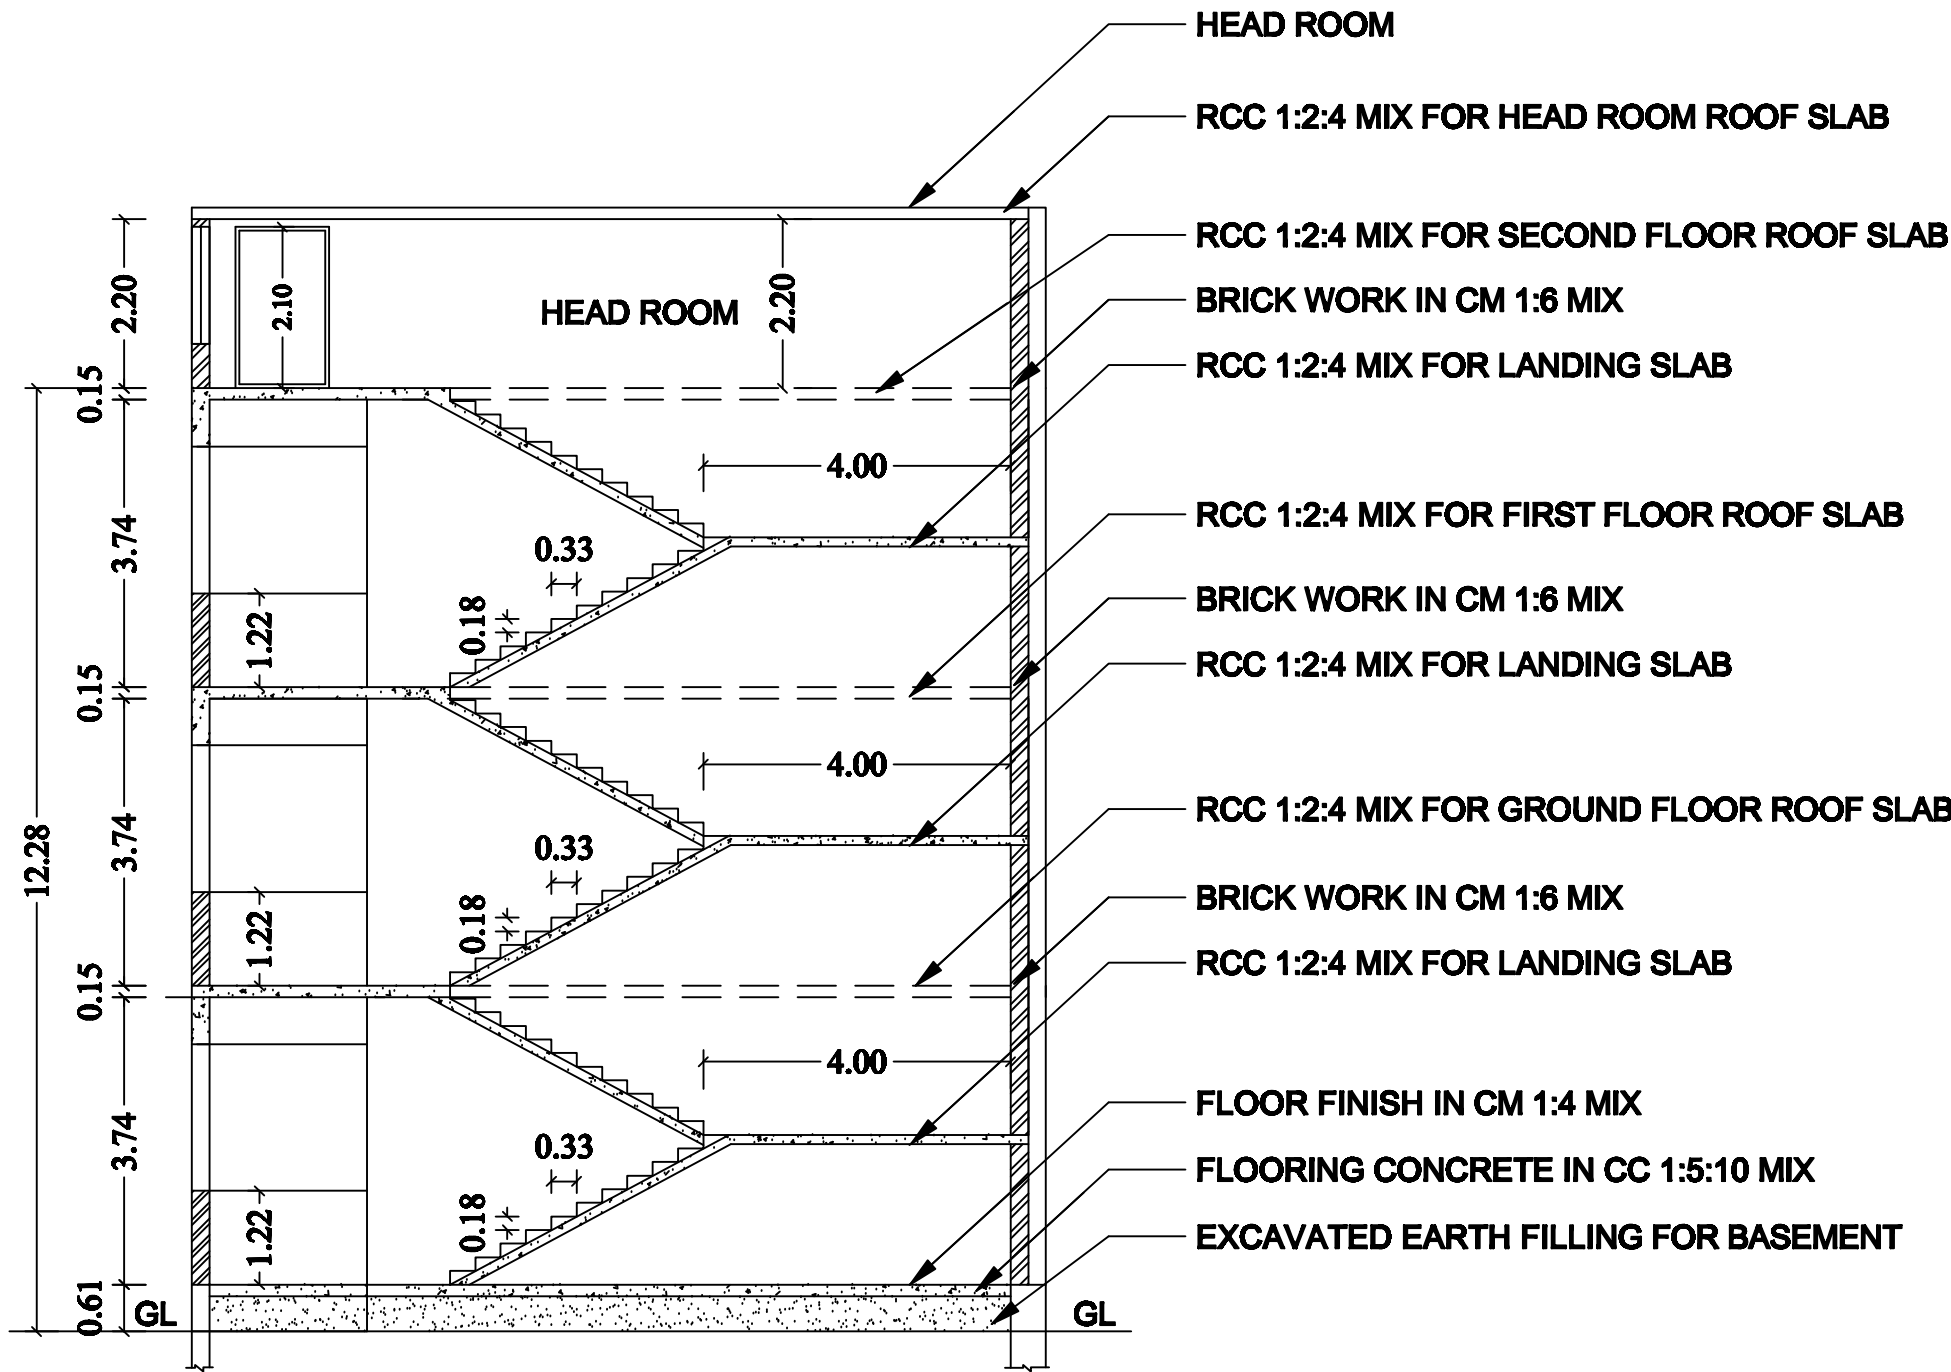


SECTION ON E - E'

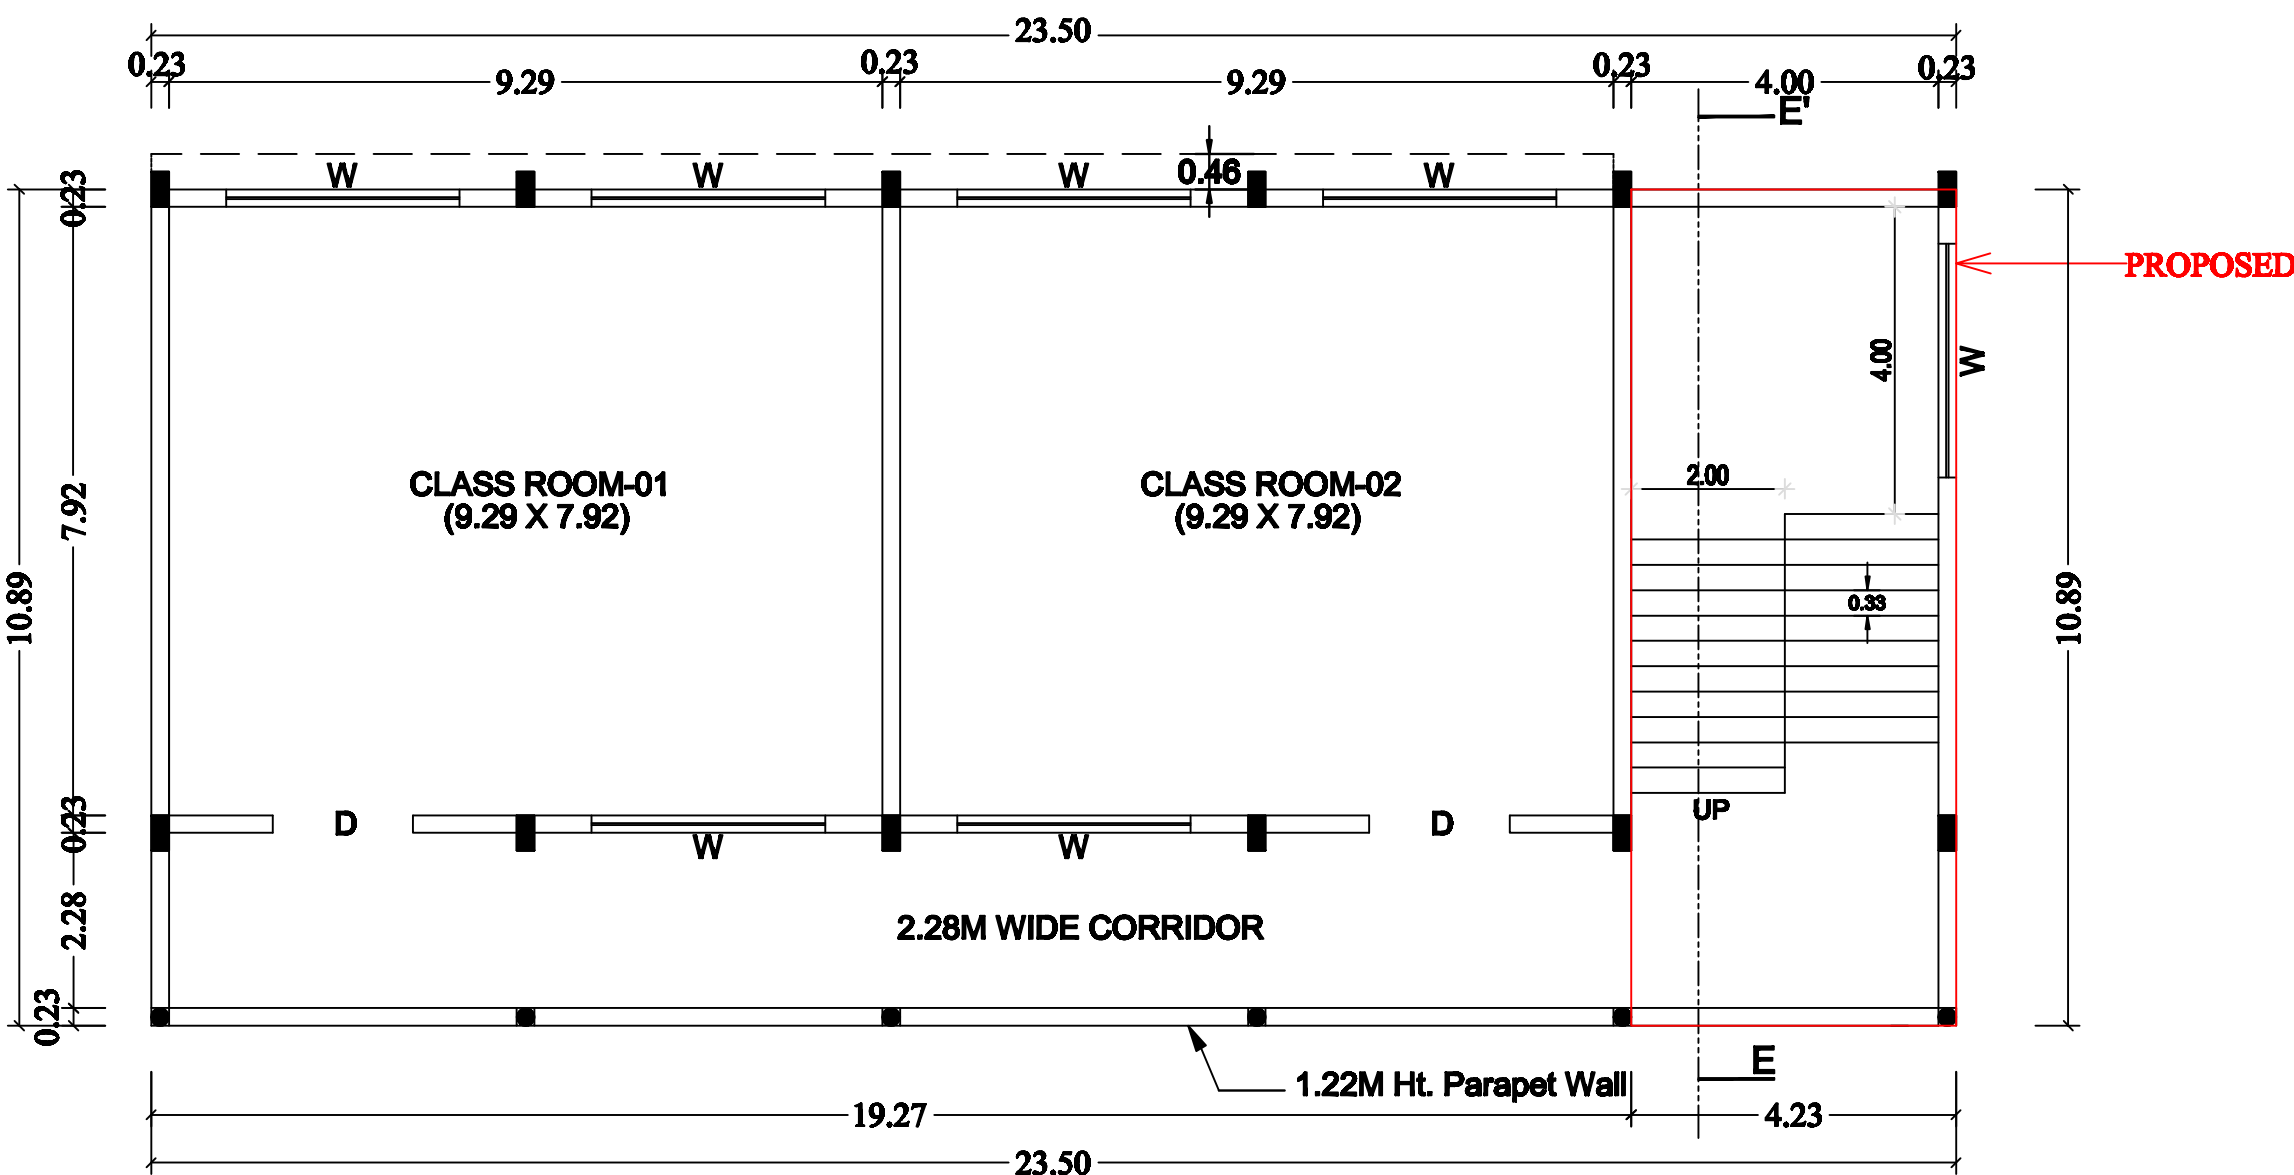


FIRST FLOOR PLAN

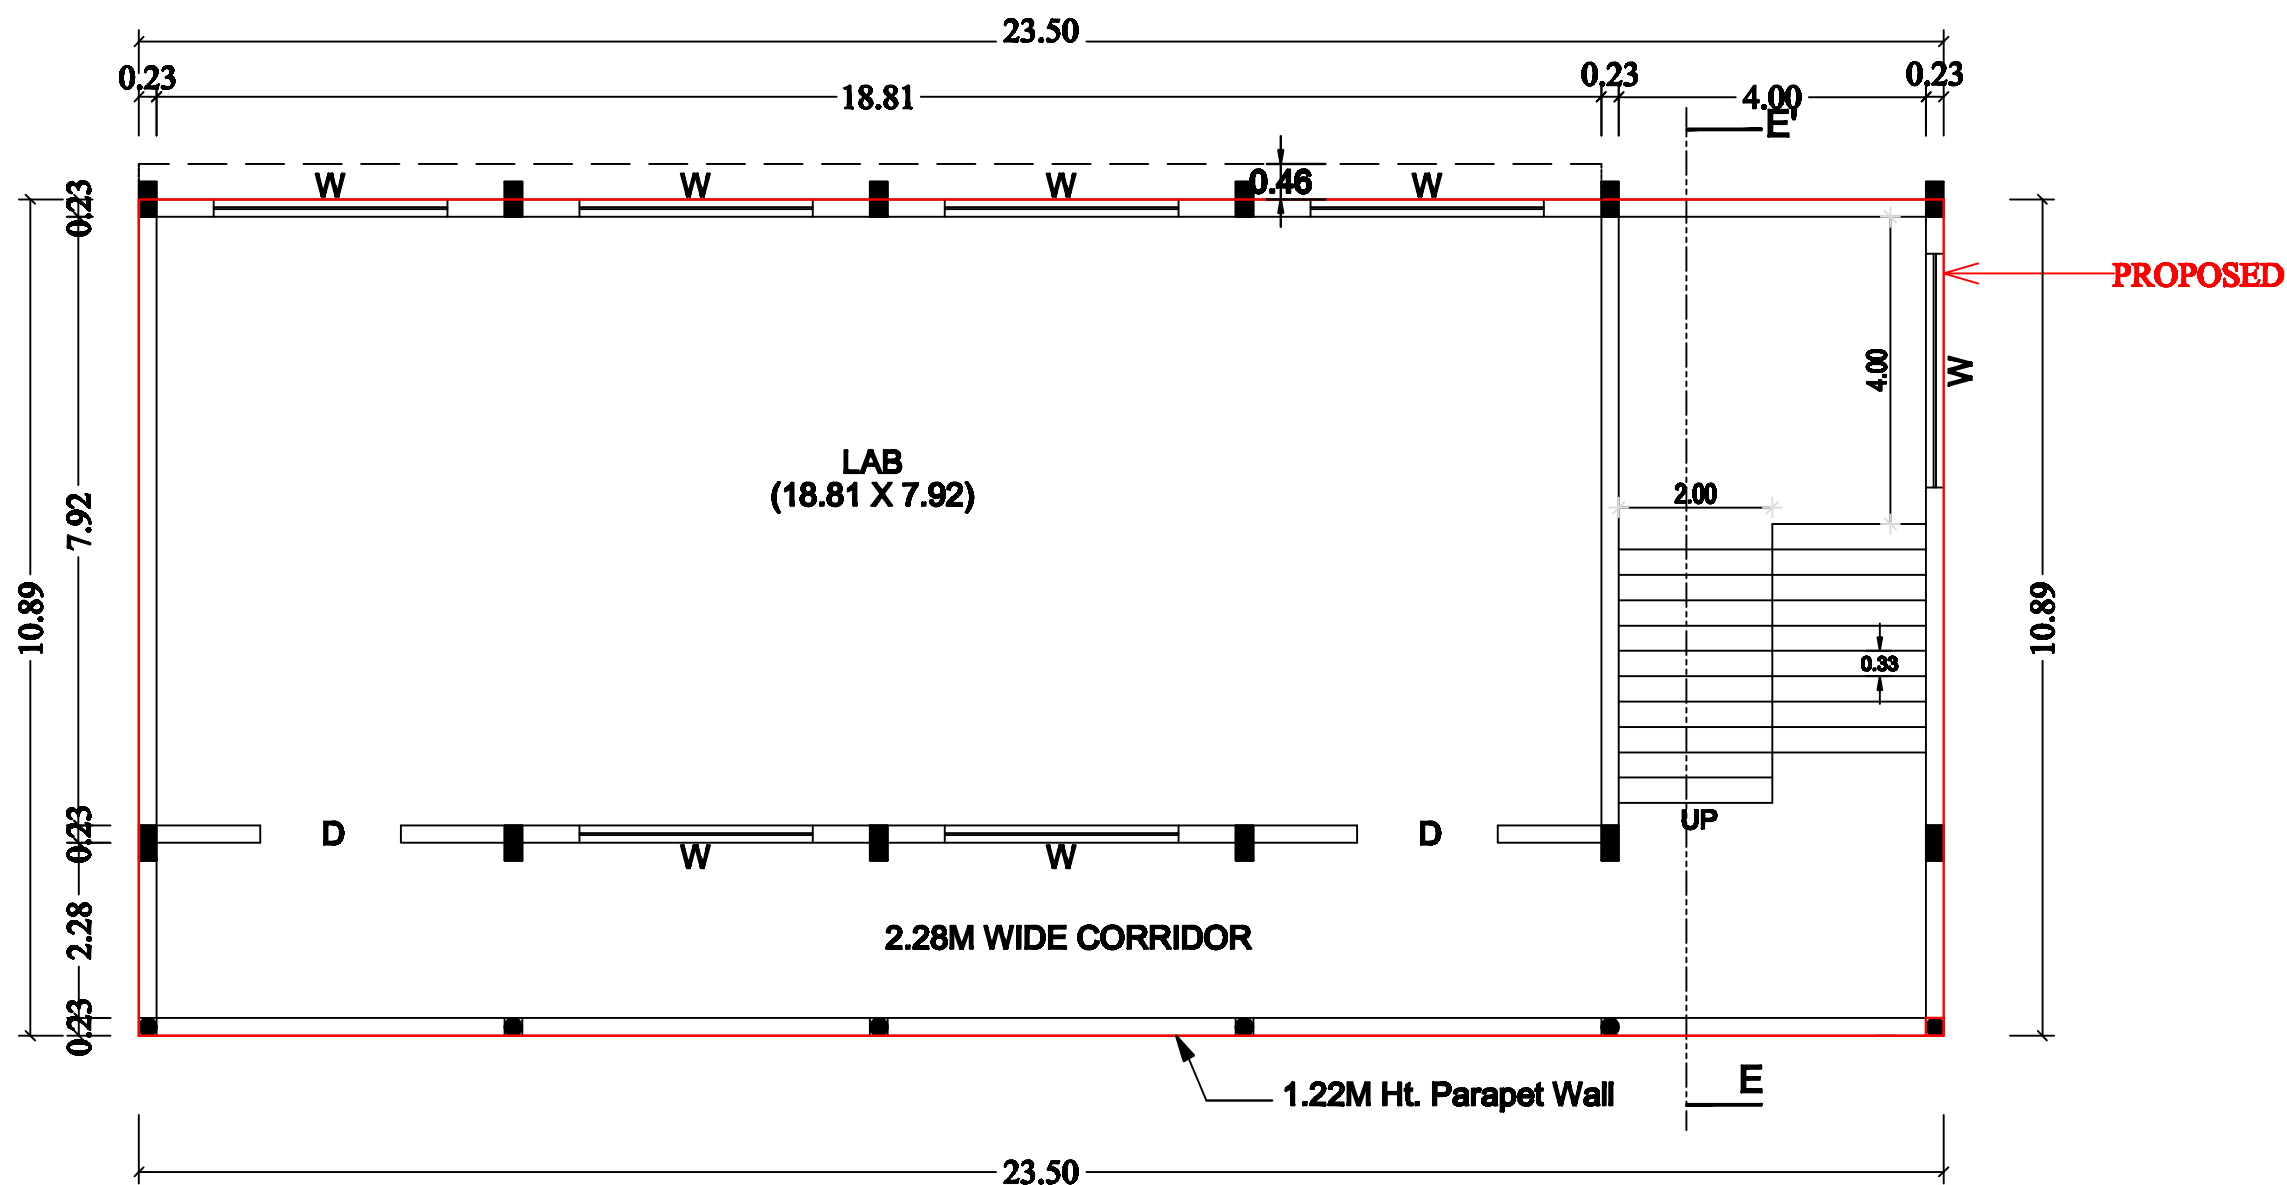

SECOND FLOOR PLAN

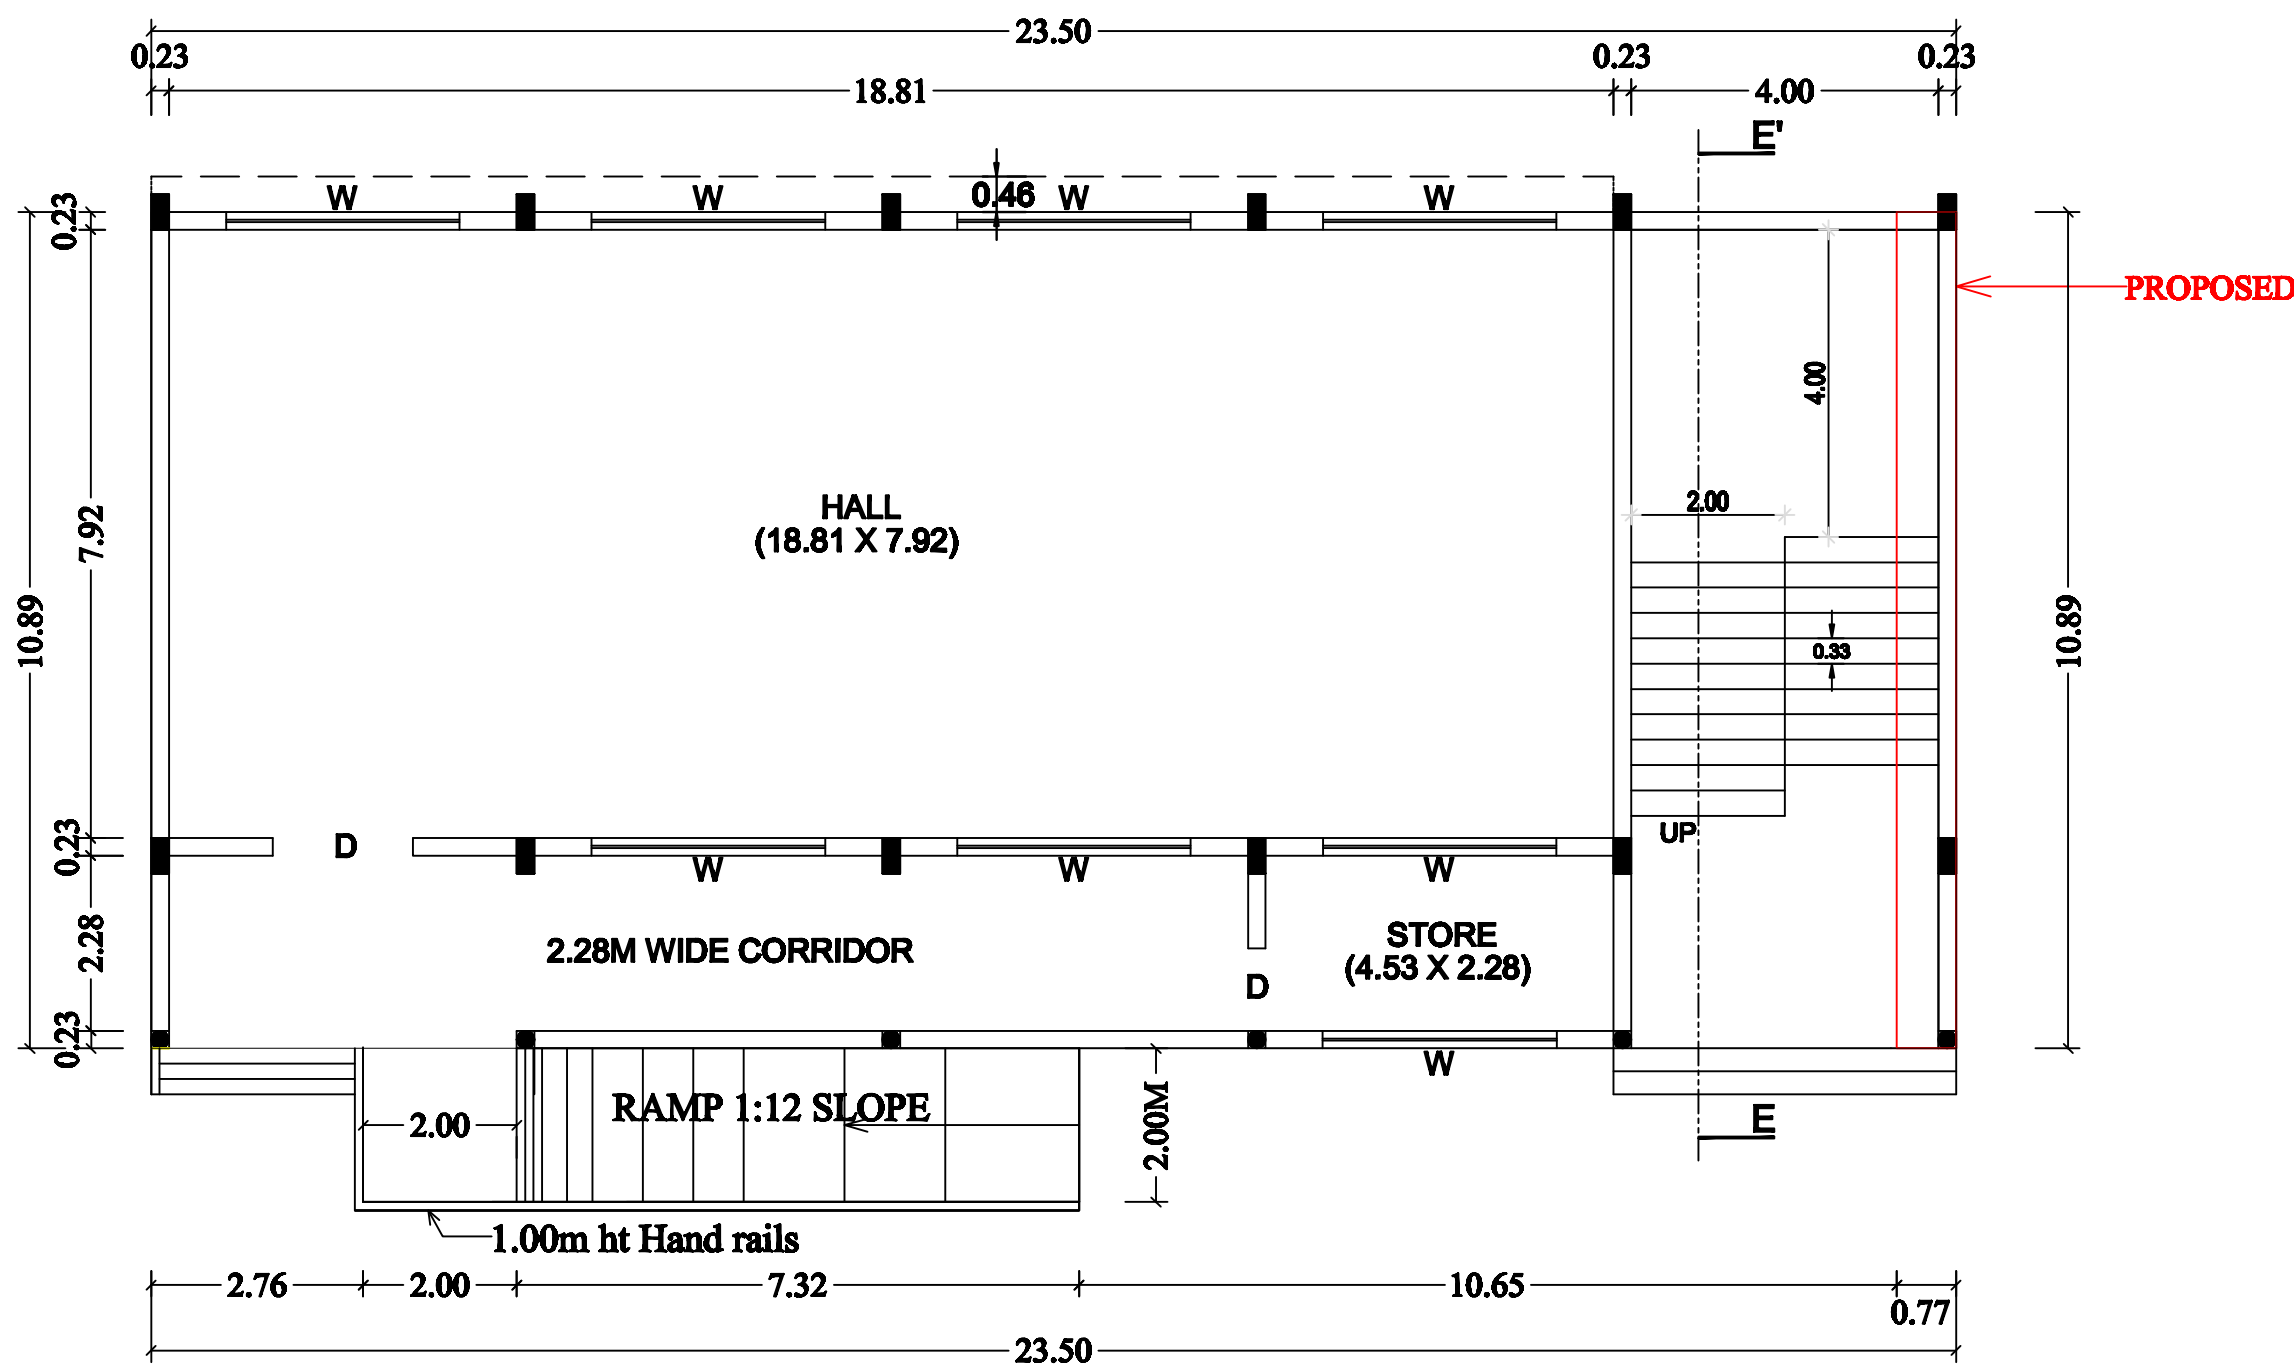

GROUND FLOOR PLAN
BLOCK - 5

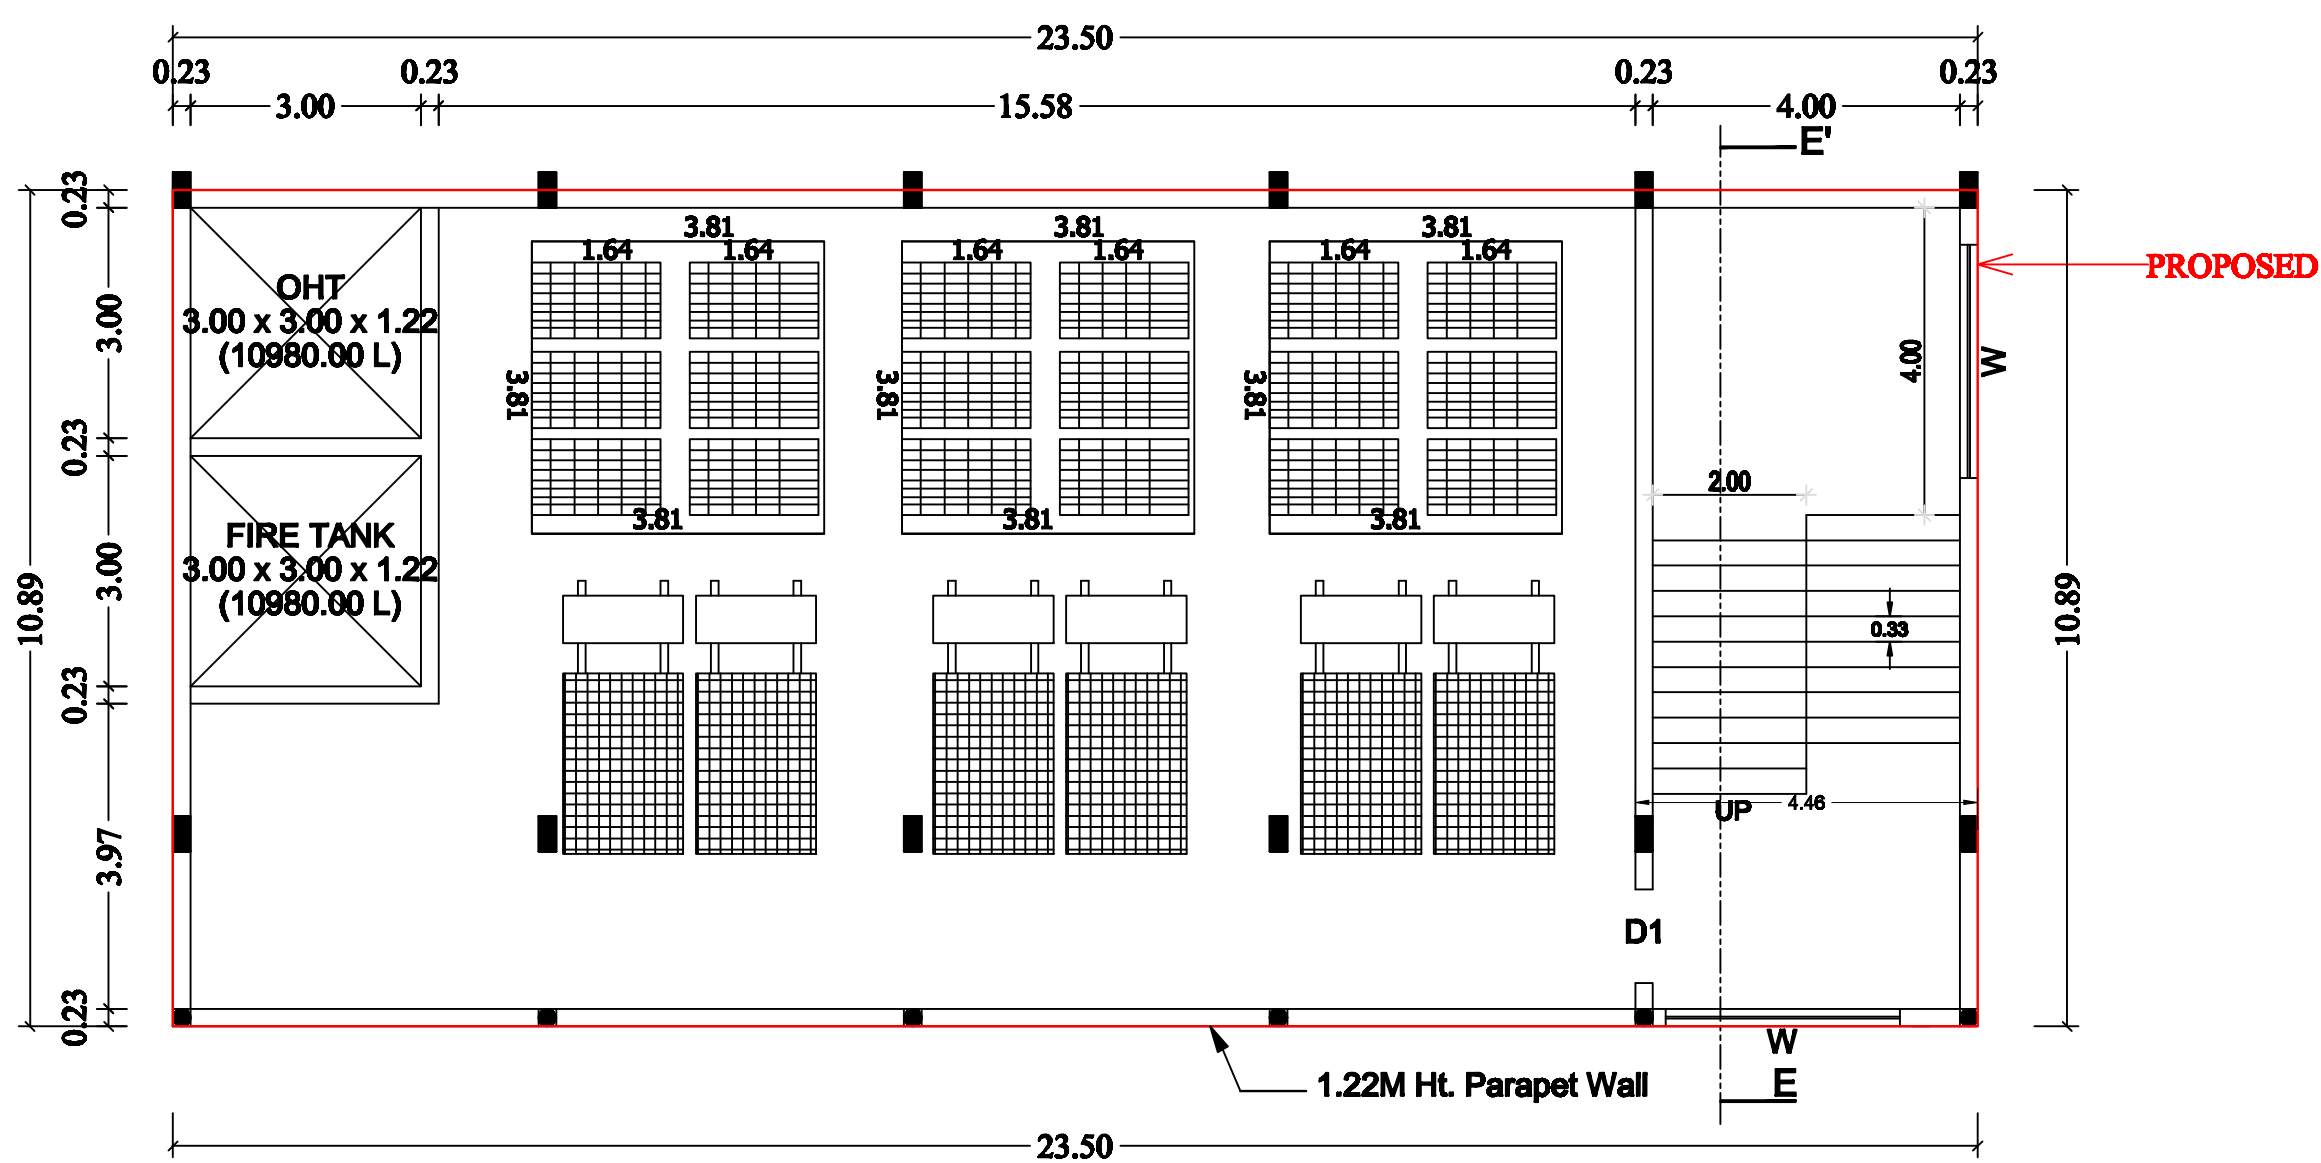

TERRACE FLOOR PLAN

JOINERY DETAILS :

D	- DOOR	1.83 X 2.10
W	- WINDOW	3.04 X 1.52

AREA DETAILS:-

DESCRIPTION	EXISTING BUILDING		PROPOSED		TOTAL AREA IN SQM.
	F.S.I AREA IN SQM.	NON F.S.I AREA IN SQM.	F.S.I AREA IN SQM.	NON F.S.I AREA IN SQM.	
BLOCK - 5					
COLLEGE OF PHYSICAL EDUCATION					
GROUND FLOOR AREA	247.53	----	8.38	----	255.91
FIRST FLOOR AREA	209.85	----	46.06	----	255.91
SECOND FLOOR AREA	----	----	255.91	----	255.91
HEAD ROOM AREA	----	----	----	48.57	48.57
TOTAL CONSTRUCTION AREA	457.38	----	310.35	48.57	816.30

(FE) FIRE EXTINGUISHER -

(FA) FIRE ALARM -

(RWH) RAIN WATER HARVESTING -

ALL DIMENSIONS AREA IN METERS.
SCALE - 1:100

APPLICANT:-

For Vinayaka Mission's Research Foundation
Mandate Holder

STRUCTURAL ENGINEER:-

Er. P. ASAITHAMBI,
B.E., M.Tech, M.B.A., M.I.E., F.I.V., M.Sc(RV)
Asst. Executive Engineer, PWD (Road),
Chartered Civil Engineer & Approved Valuer &
Govt. Approved Panel Engineer under TNFB Act, 1985
Fairlands Co-operative Housing Society Building,
Opp. to Canara Bank, Saradha College Road,
Fairlands, Salem - 636 016.

CONSTRUCTION ENGINEER:-


Er.P. ASAITHAMBI, M.Tech.,
Construction Engineer,
Fairlands, Salem-636 016.

REGISTERED ENGINEER:-

Er.D.Radhakrishnan,B.E.(Civil)
Registered Engineer,
Registration SLPA No. 02/RE-1/2024-29
Cell: 94433 07360
Cell: 79047 61420



PLAN SHOWING THE EXISTING AND PROPOSED CONSTRUCTION OF R.C.C TERRACED ROOF & GALVALUME SHEET ROOF BUILDING FOR VINAYAKA MISSIONS RESEARCH FOUNDATION EDUCATIONAL INSTITUTIONAL BUILDING (VINAYAKA MISSIONS KIRUPANANDA VARIYAR ARTS & SCIENCE COLLEGE AND VINAYAKA MISSIONS COLLEGE OF PHYSICAL EDUCATION) IN S.F.NO.92/4, 107/1A1, 1A2, 1A3, 1A4, 1A5, 1A6, 1A7, 1A8, 1A9, 1A16A, 1A17A, 1A18, 108/1A, 1C, AT PERIYA SEERAGAPADI VILLAGE ,VEERAPANDI PANCHAYAT & PANCHAYAT UNION, SALEM TALUK,SALEM DISTRICT.

APPLICANT: VINAYAKA MISSIONS RESEARCH FOUNDATION.

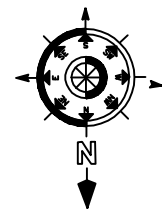

BLOCK - 06

SHEET No.08/16

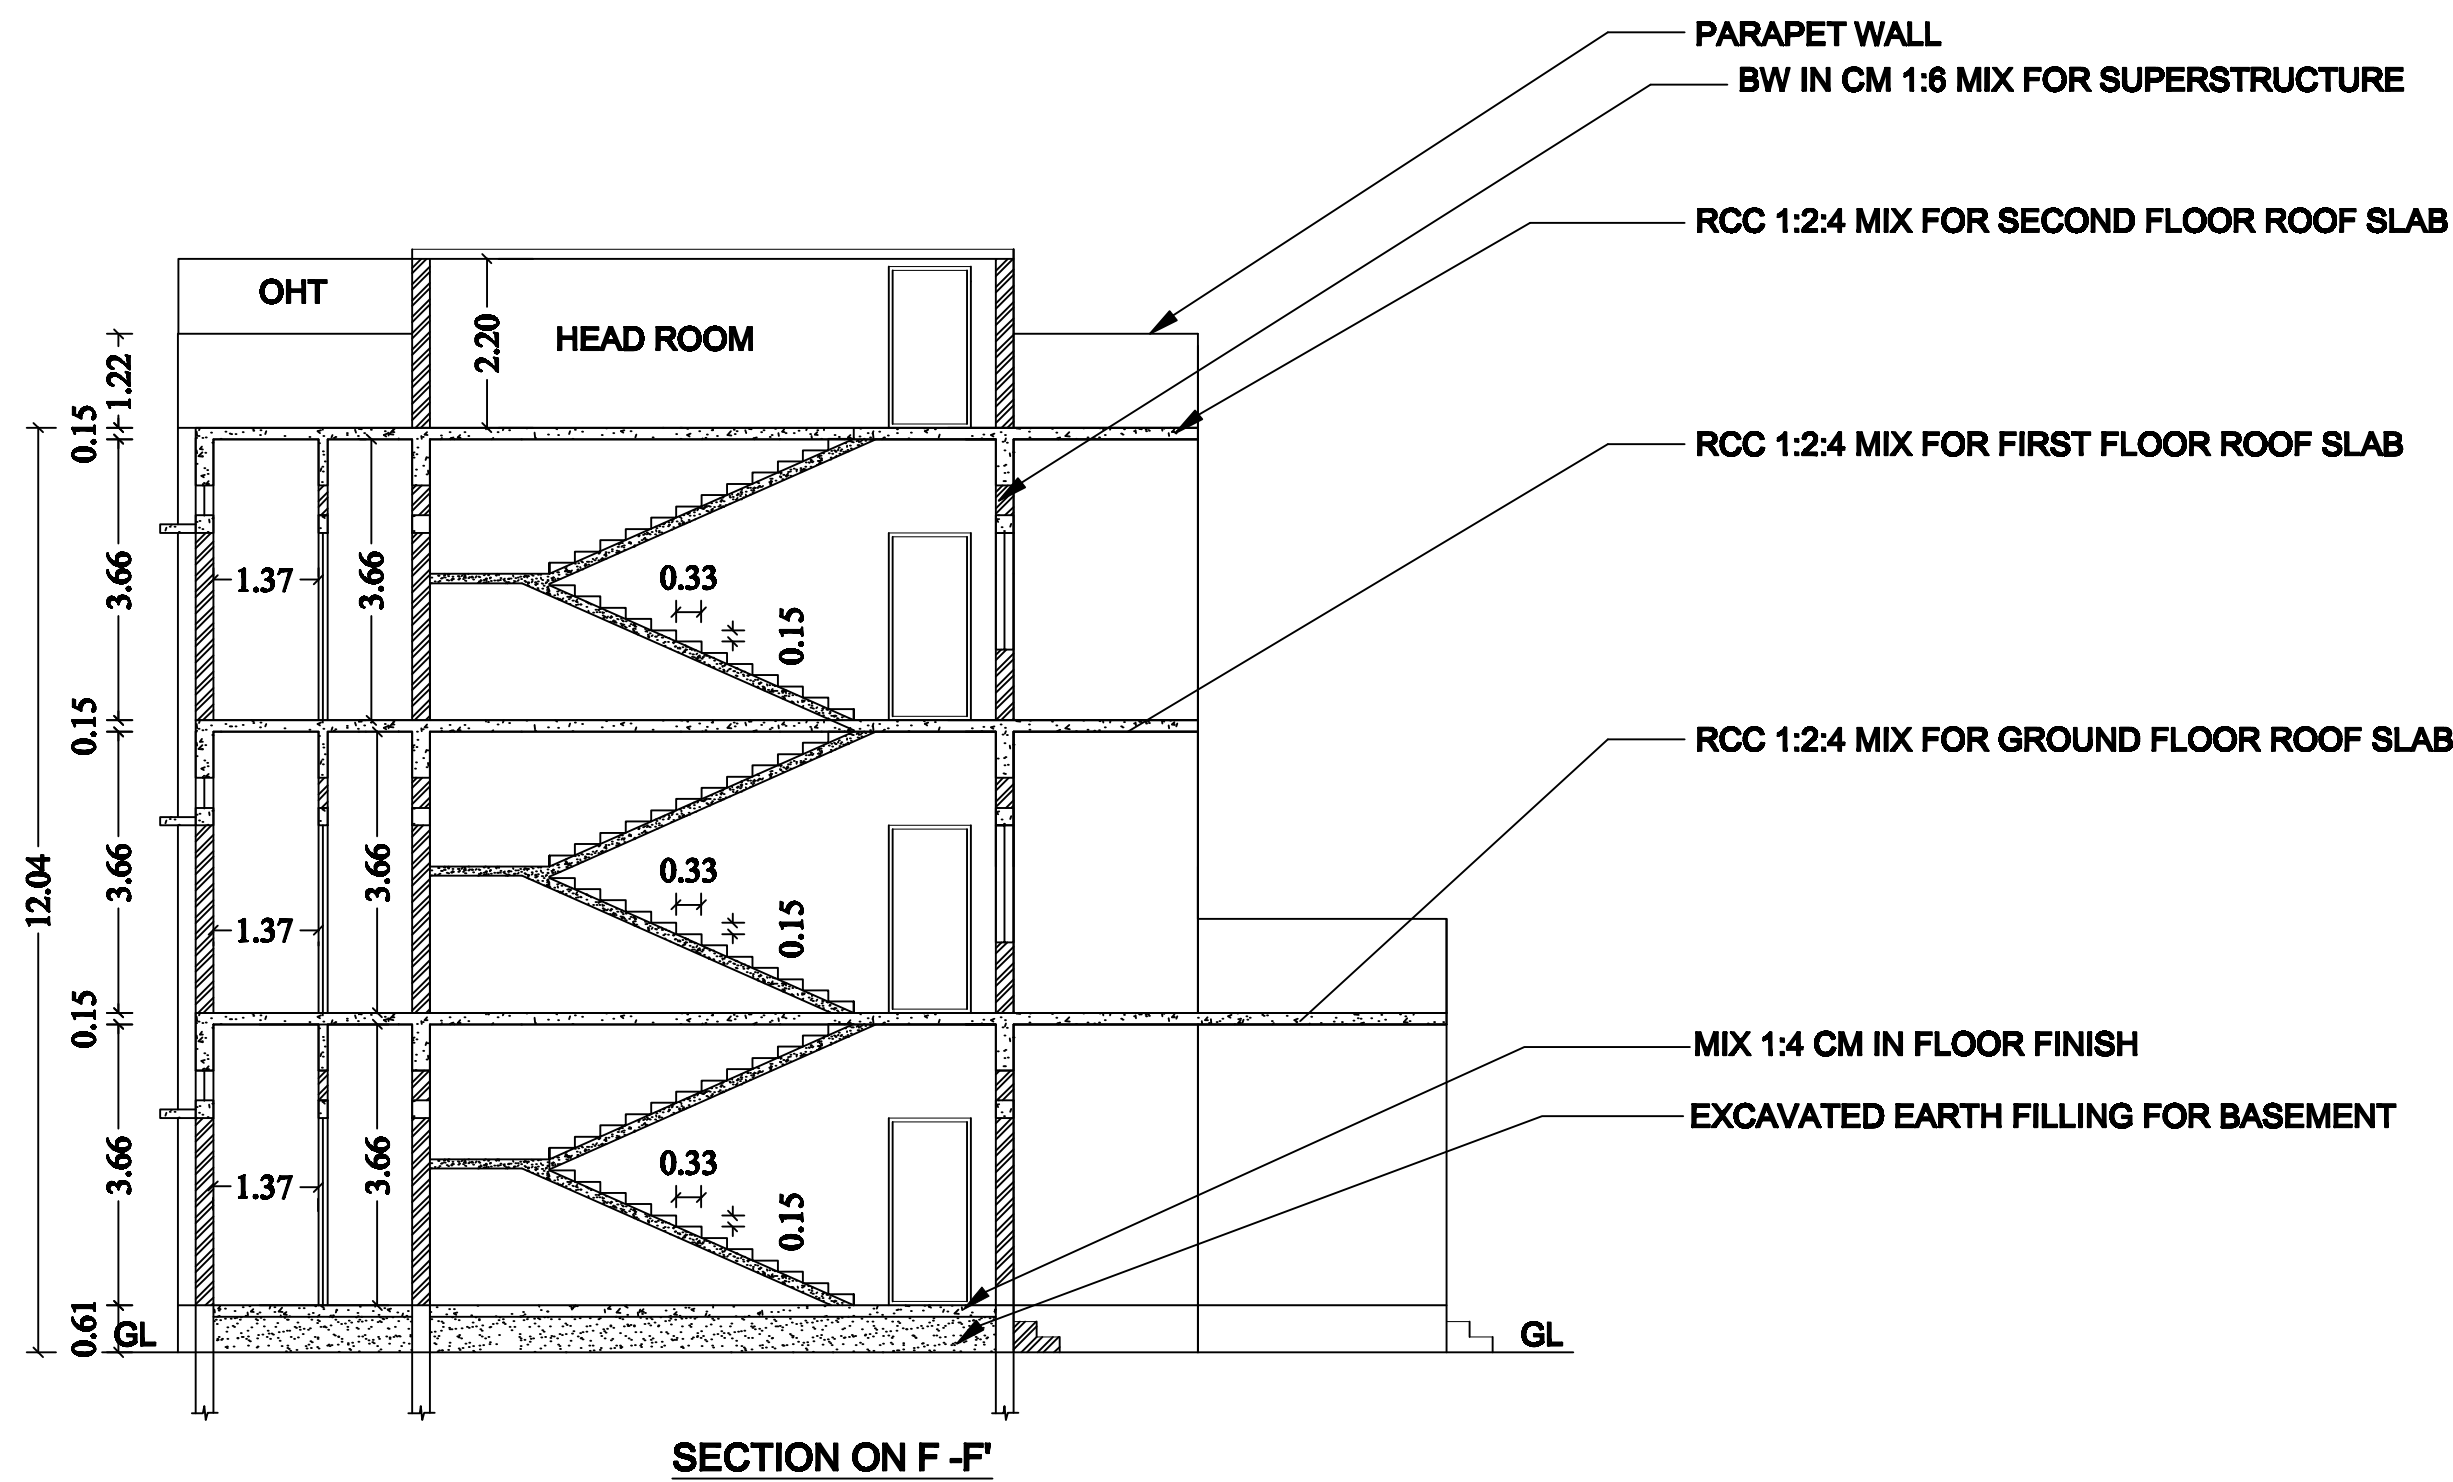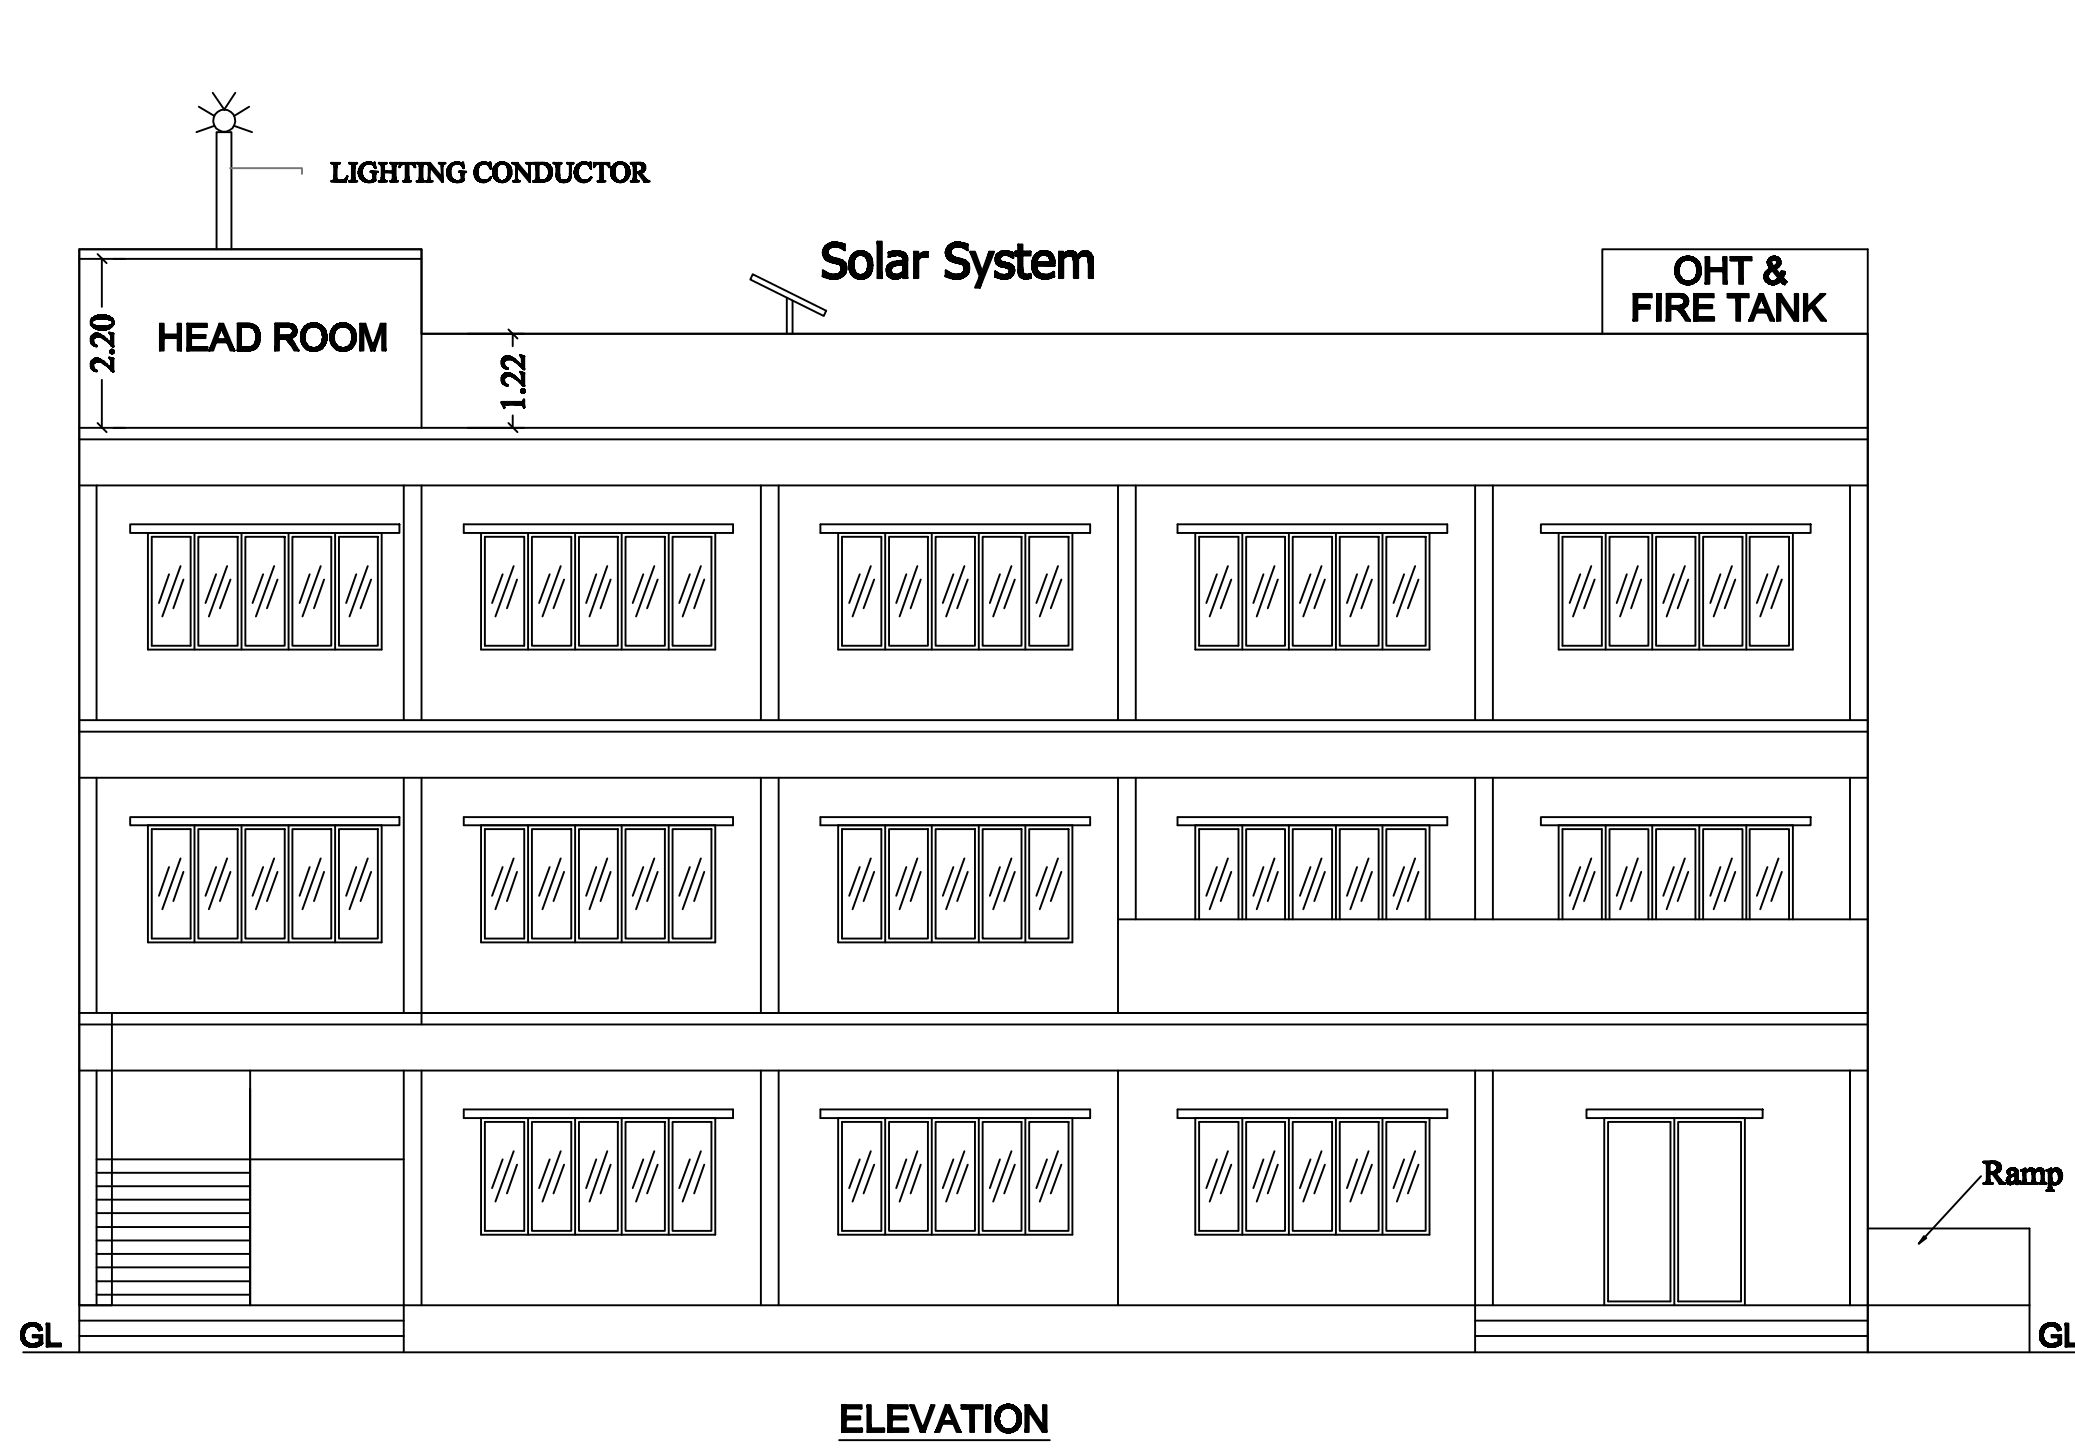

JOINERY DETAILS:

D	- DOOR	1.22 X 2.13
D1	- DOOR	1.07 X 2.13
D2	- DOOR	0.76 X 2.10
O	- OPEN	1.83 X 2.13
W	- WINDOW	3.05 X 1.52
V	- VENTILATOR	3.31 X 0.61
V1	- VENTILATOR	2.09 X 0.61

AREA DETAILS :-

DESCRIPTION	EXISTING BUILDING		PROPOSED		TOTAL AREA IN SQM.
	F.S.I AREA IN SQM.	NON F.S.I AREA IN SQM.	F.S.I AREA IN SQM.	NON F.S.I AREA IN SQM.	
BLOCK - 6 (GIRLS HOSTEL)					
COLLEGE OF PHYSICAL EDUCATION					
GROUND FLOOR AREA	318.68	----	4.58	----	323.26
FIRST FLOOR AREA	----	----	289.40	----	289.40
SECOND FLOOR AREA	----	----	289.40	----	289.40
HEAD ROOM AREA	----	----	----	34.92	34.92
TOTAL CONSTRUCTION AREA	318.68	----	583.38	34.92	936.98

(FE) FIRE EXTINGUISHER

(FA) FIRE ALARM

(RWH) RAIN WATER HARVESTING

ALL DIMENSIONS AREA IN METERS.
SCALE - 1:100

APPLICANT:-

For Vinayaka Mission's Research Foundation

Mandate Holder

STRUCTURAL ENGINEER:-

Er. P. ASAITHAMBI,

B.E., M.Tech., M.B.A., M.J.E., F.I.V., M.Sc.(RV)
Asst. Executive Engineer, PWD (Retd.),
Chartered Civil Engineer & Approved Valuer &
Govt. Approved Panel Engineer under TNFB Act, 1965
Fairlands Co-operative Housing Society Building,
Opp. to Canara Bank, Saradha College Road,
Fairlands, Salem - 636 016.

CONSTRUCTION ENGINEER:-





Er. P. ASAITHAMBI,

Construction Engineer,
Fairlands, Salem-636 016.


REGISTERED ENGINEER:-

Er.D.Radhakrishnan,B.E.(Civil)

Registered Engineer,
Registration SLPA No. 02/RE-1/2024-29
Cell: 94433 07360
Cell: 79047 61420

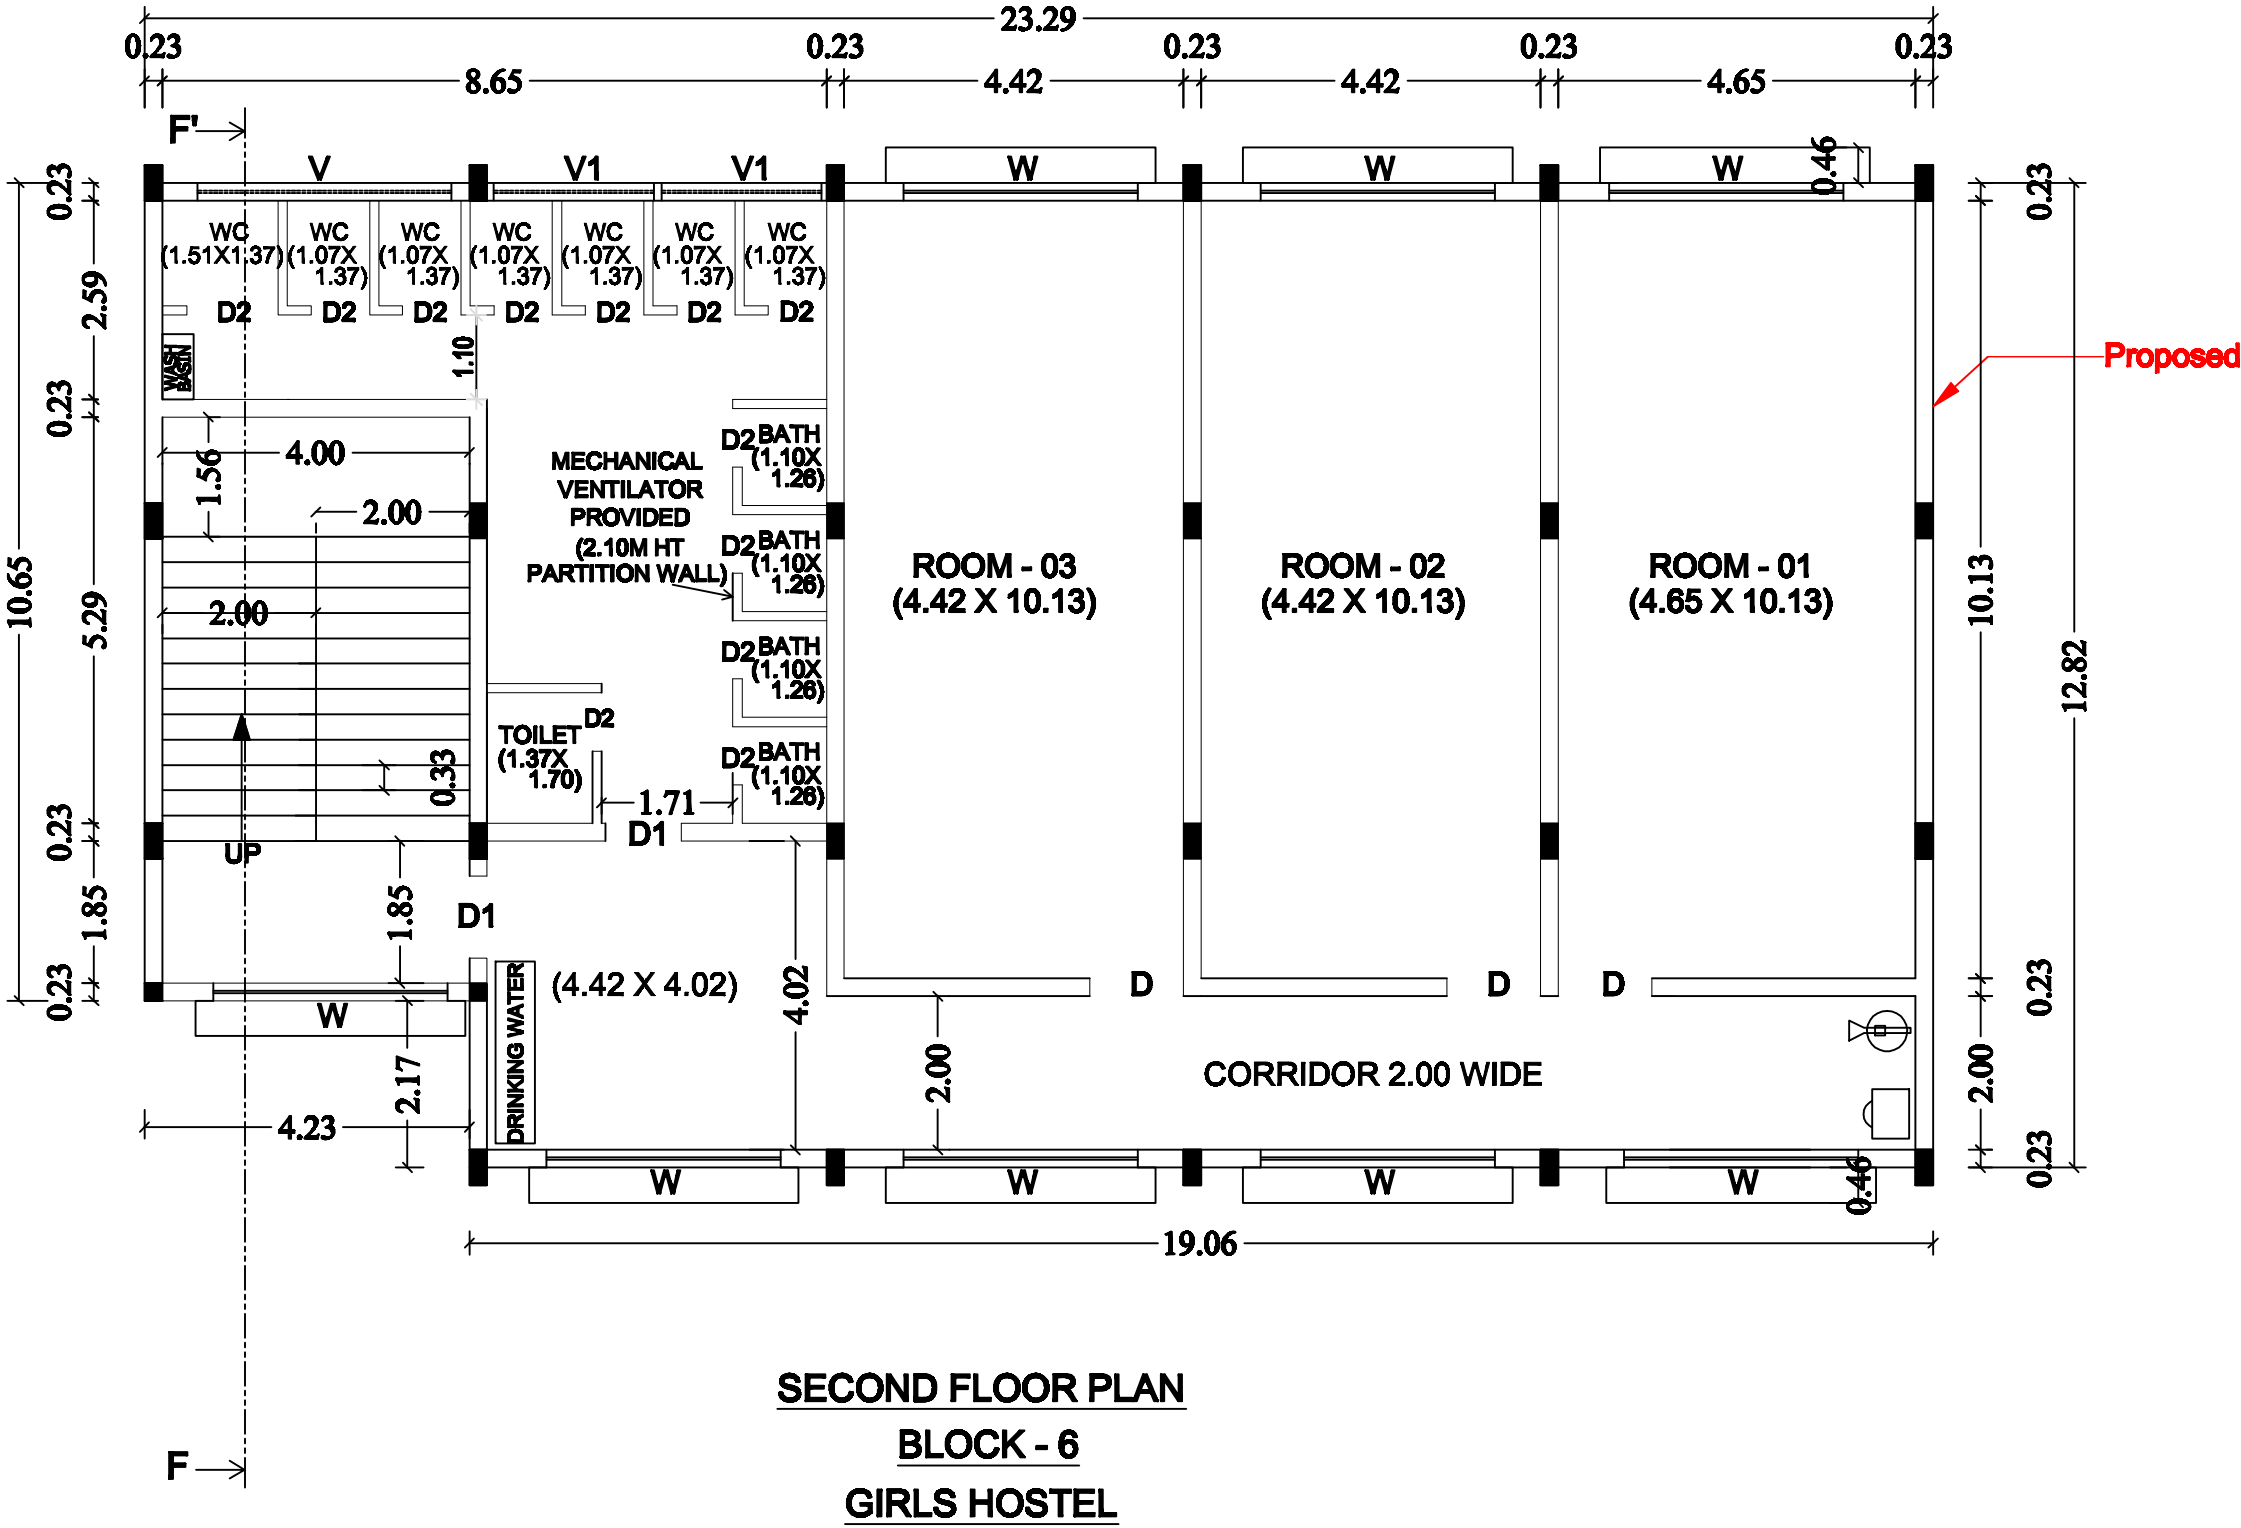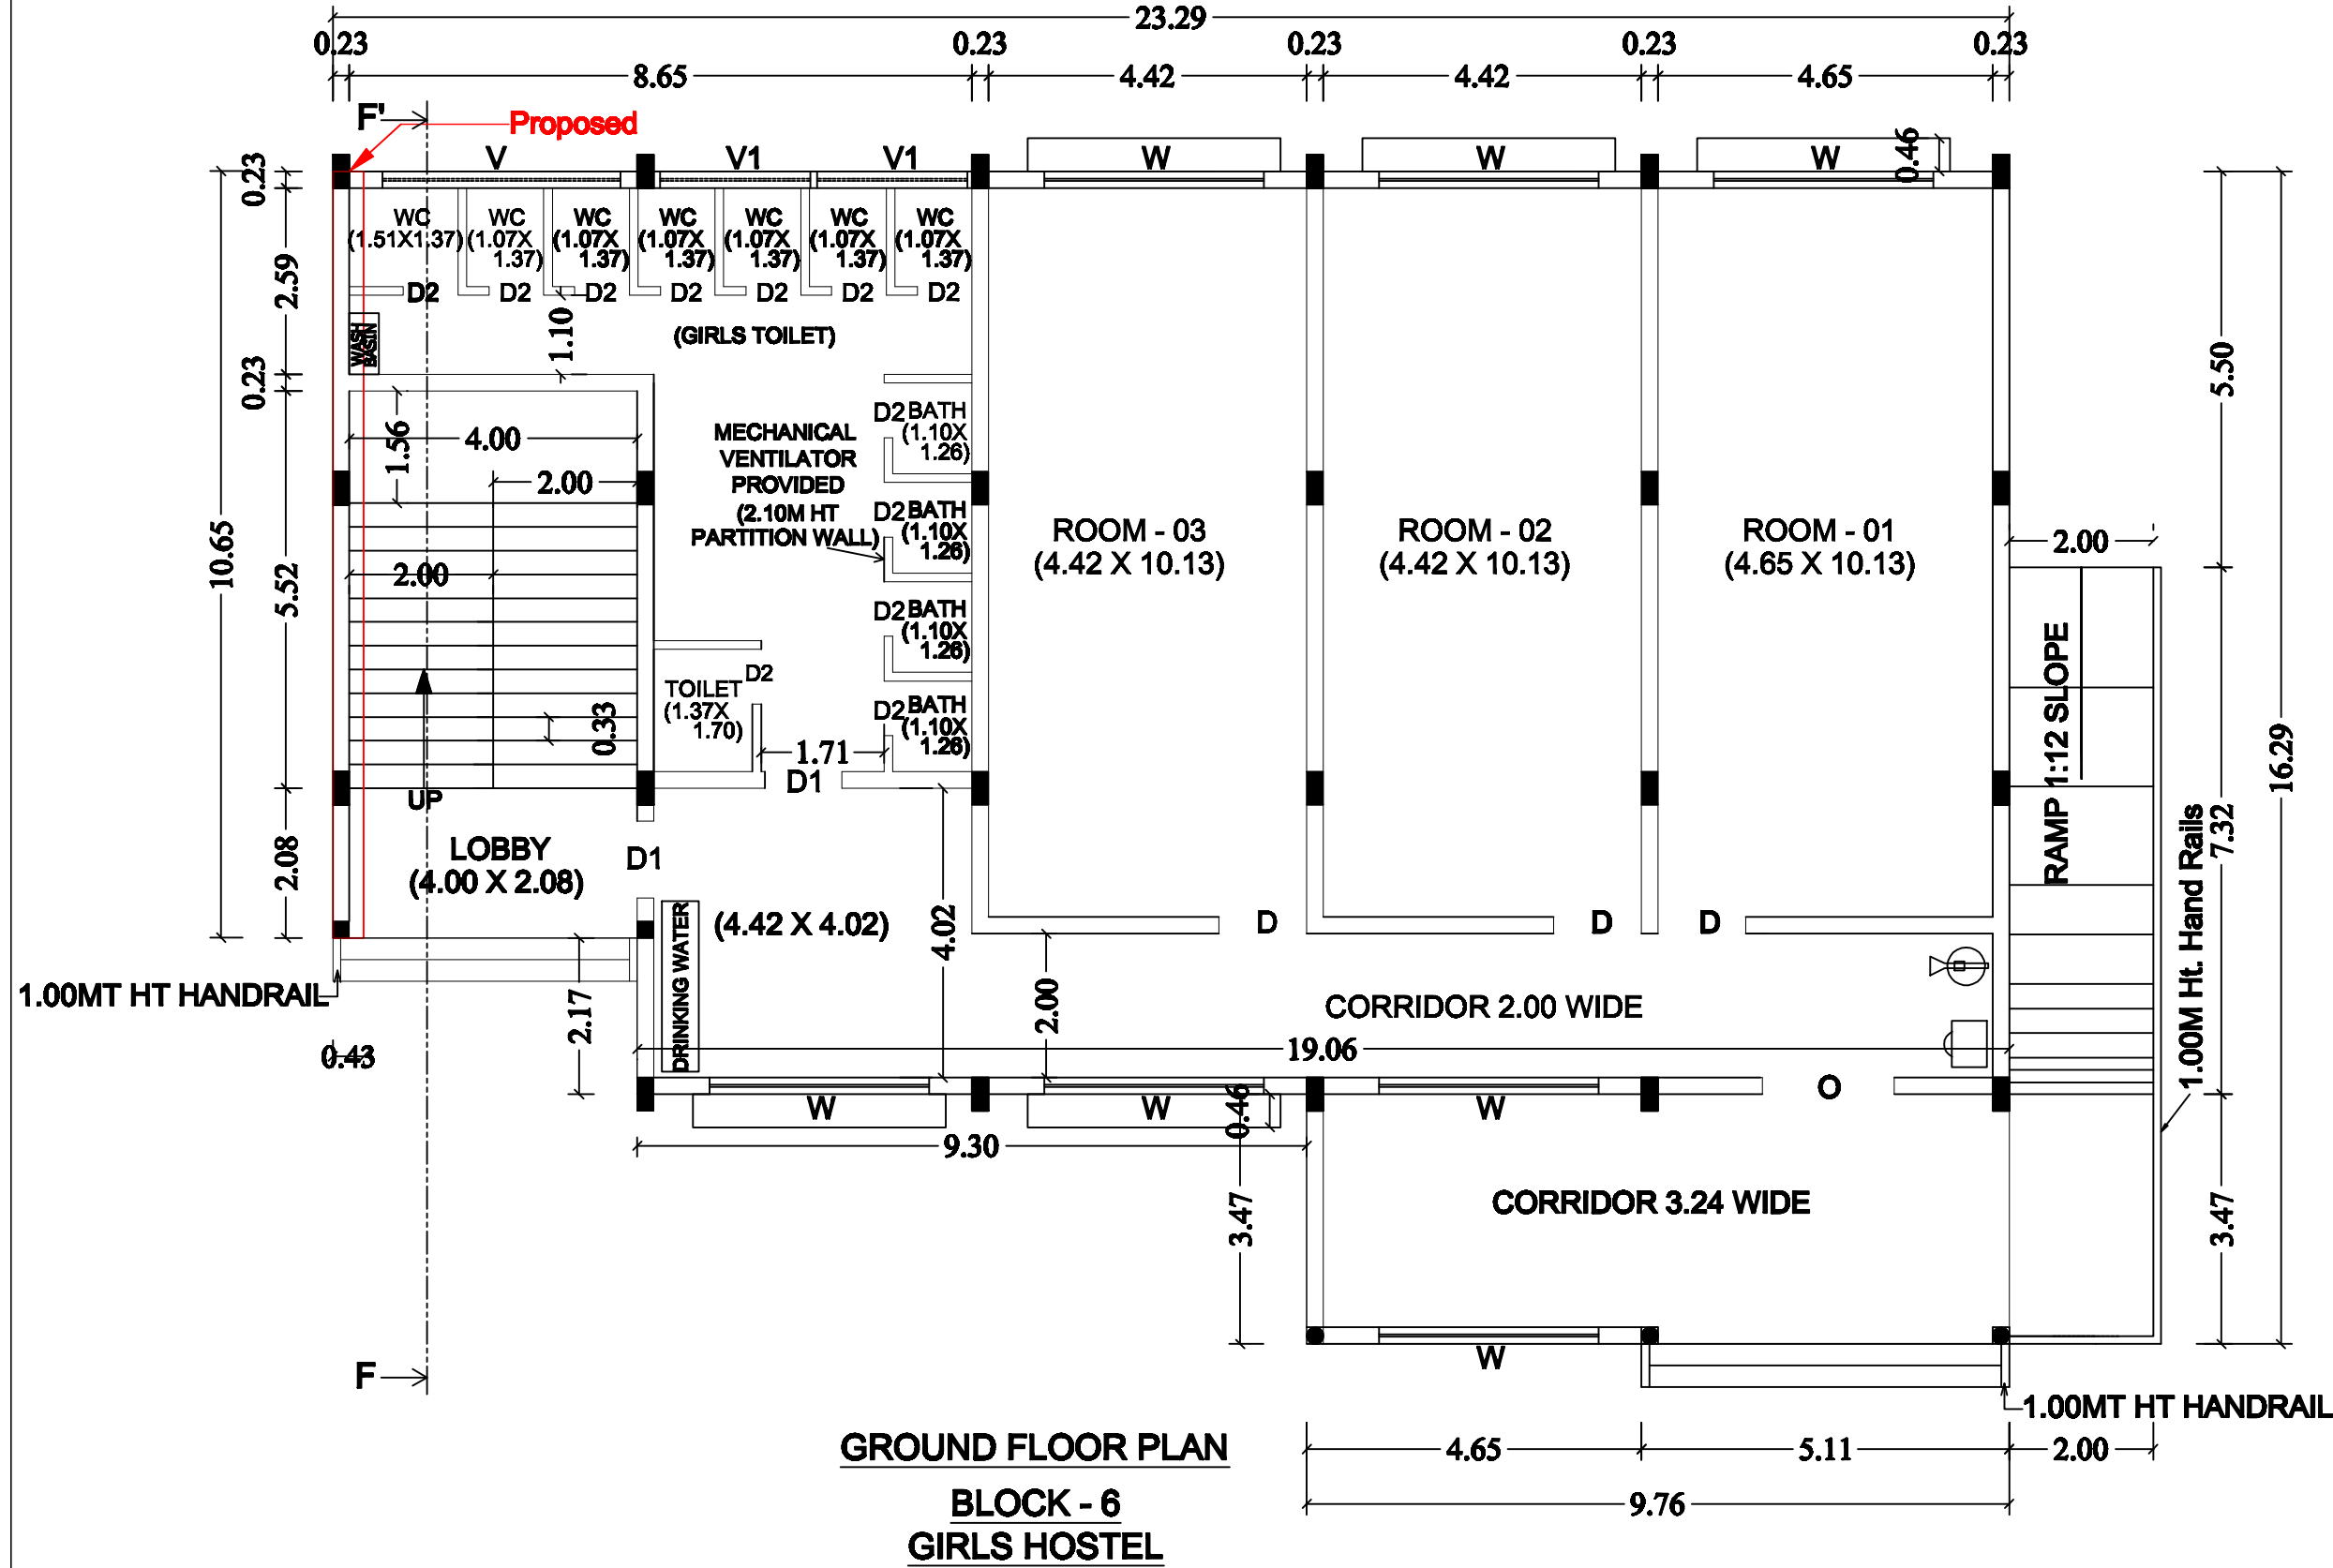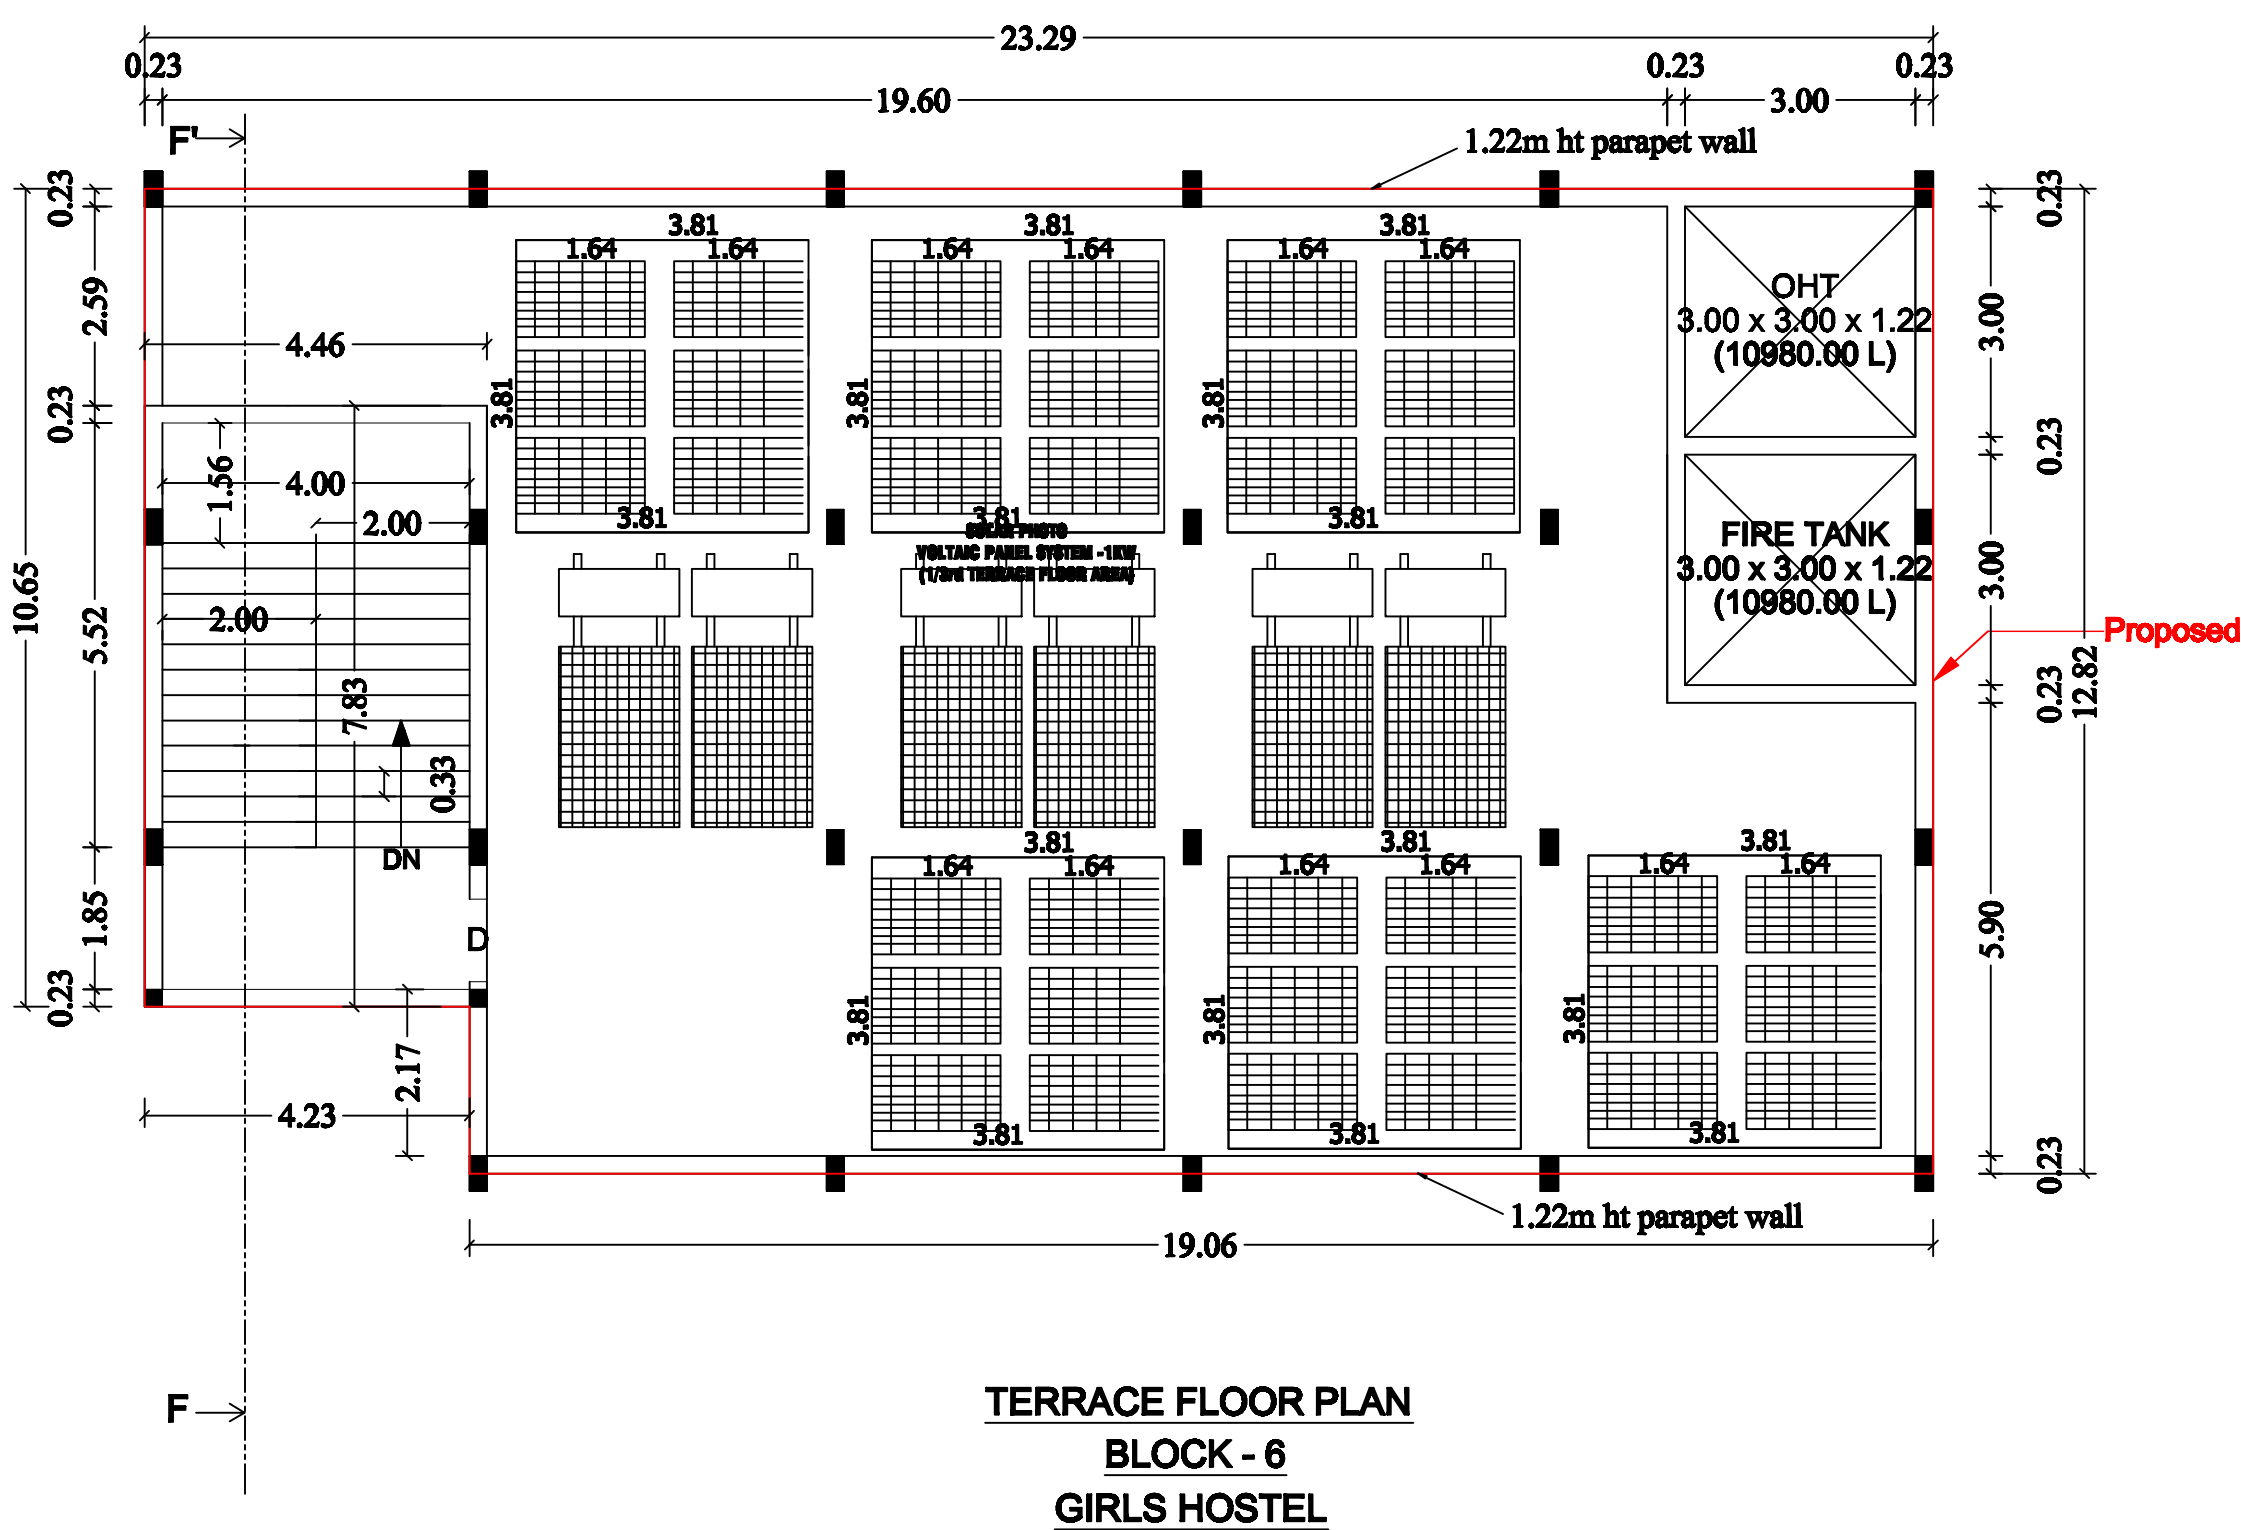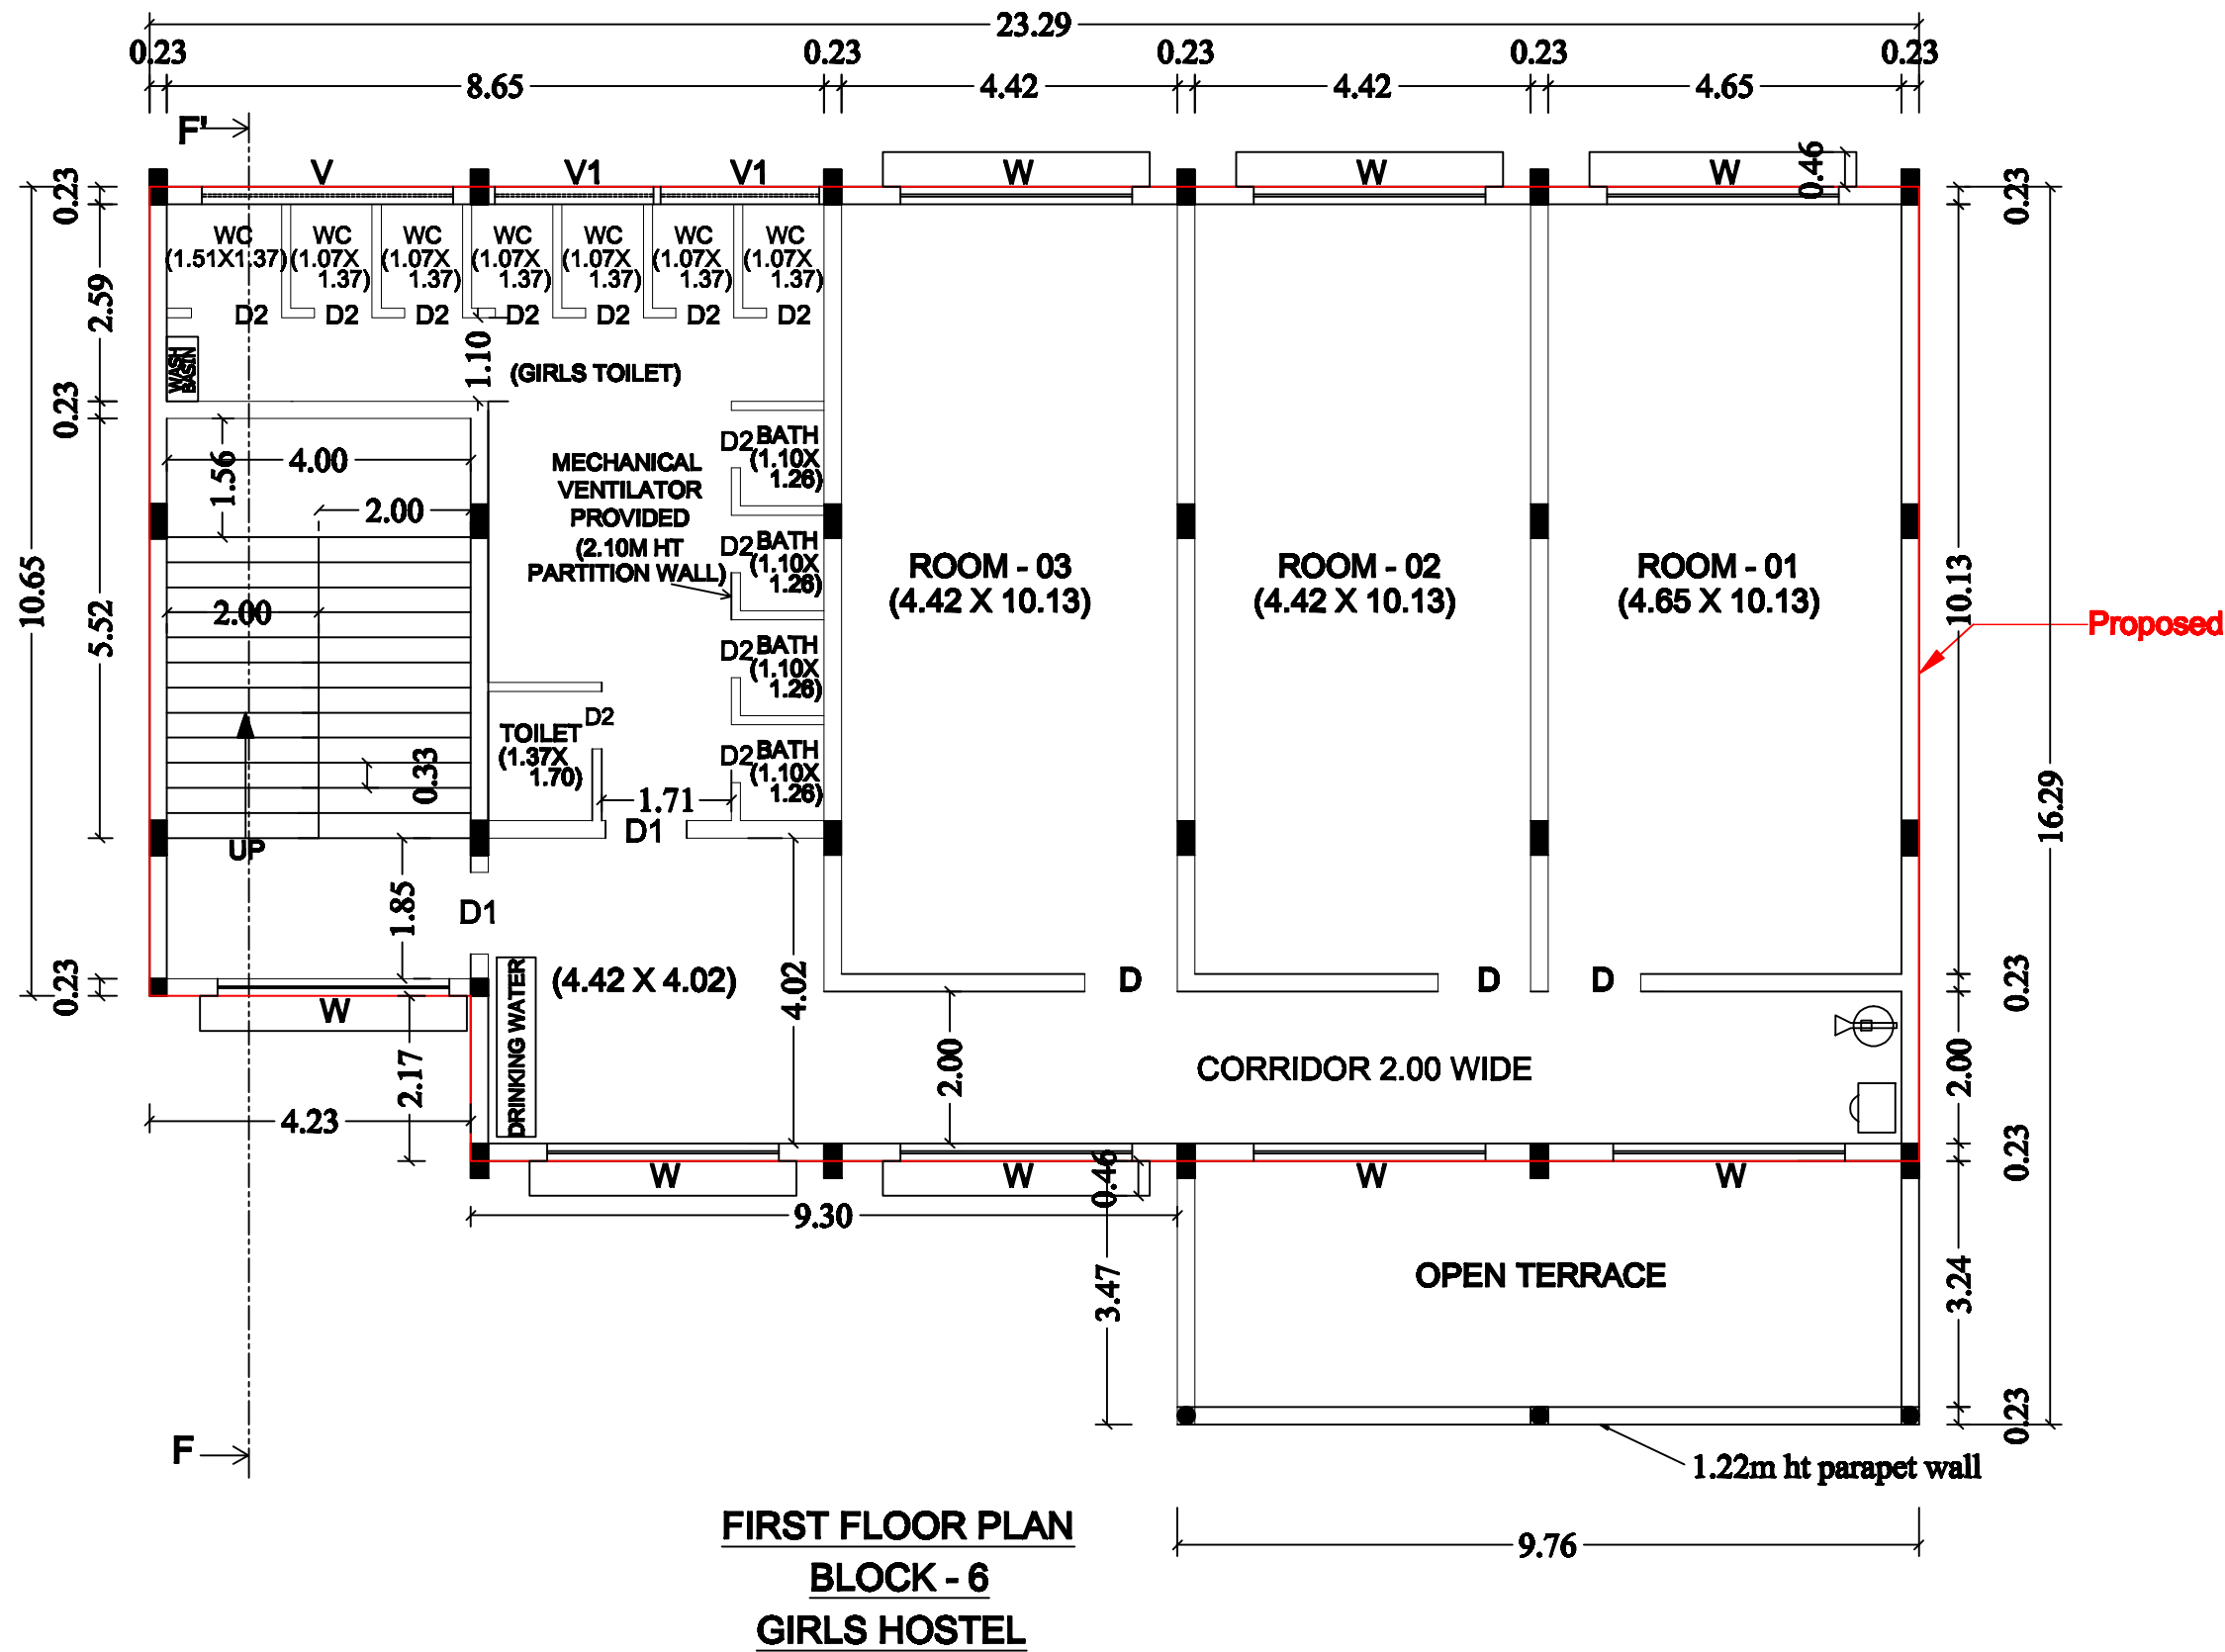


PLAN SHOWING THE EXISTING AND PROPOSED CONSTRUCTION OF R.C.C TERRACED ROOF & GALVALUME SHEET ROOF BUILDING FOR VINAYAKA MISSIONS RESEARCH FOUNDATION EDUCATIONAL INSTITUTIONAL BUILDING (VINAYAKA MISSIONS KIRUPANANDA VARIYAR ARTS & SCIENCE COLLEGE AND VINAYAKA MISSIONS COLLEGE OF PHYSICAL EDUCATION) IN S.F.NO.92/4, 107/1A1, 1A2, 1A3, 1A4, 1A5, 1A6, 1A7, 1A8, 1A9, 1A16A, 1A17A, 1A18, 108/1A, 1C, AT PERIYA SEERAGAPADI VILLAGE ,VEERAPANDI PANCHAYAT & PANCHAYAT UNION, SALEM TALUK,SALEM DISTRICT.
APPLICANT: VINAYAKA MISSIONS RESEARCH FOUNDATION.

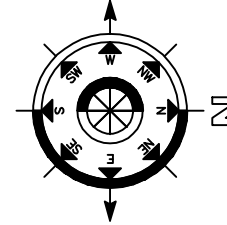


BLOCK - 07


SHEET No:09/16

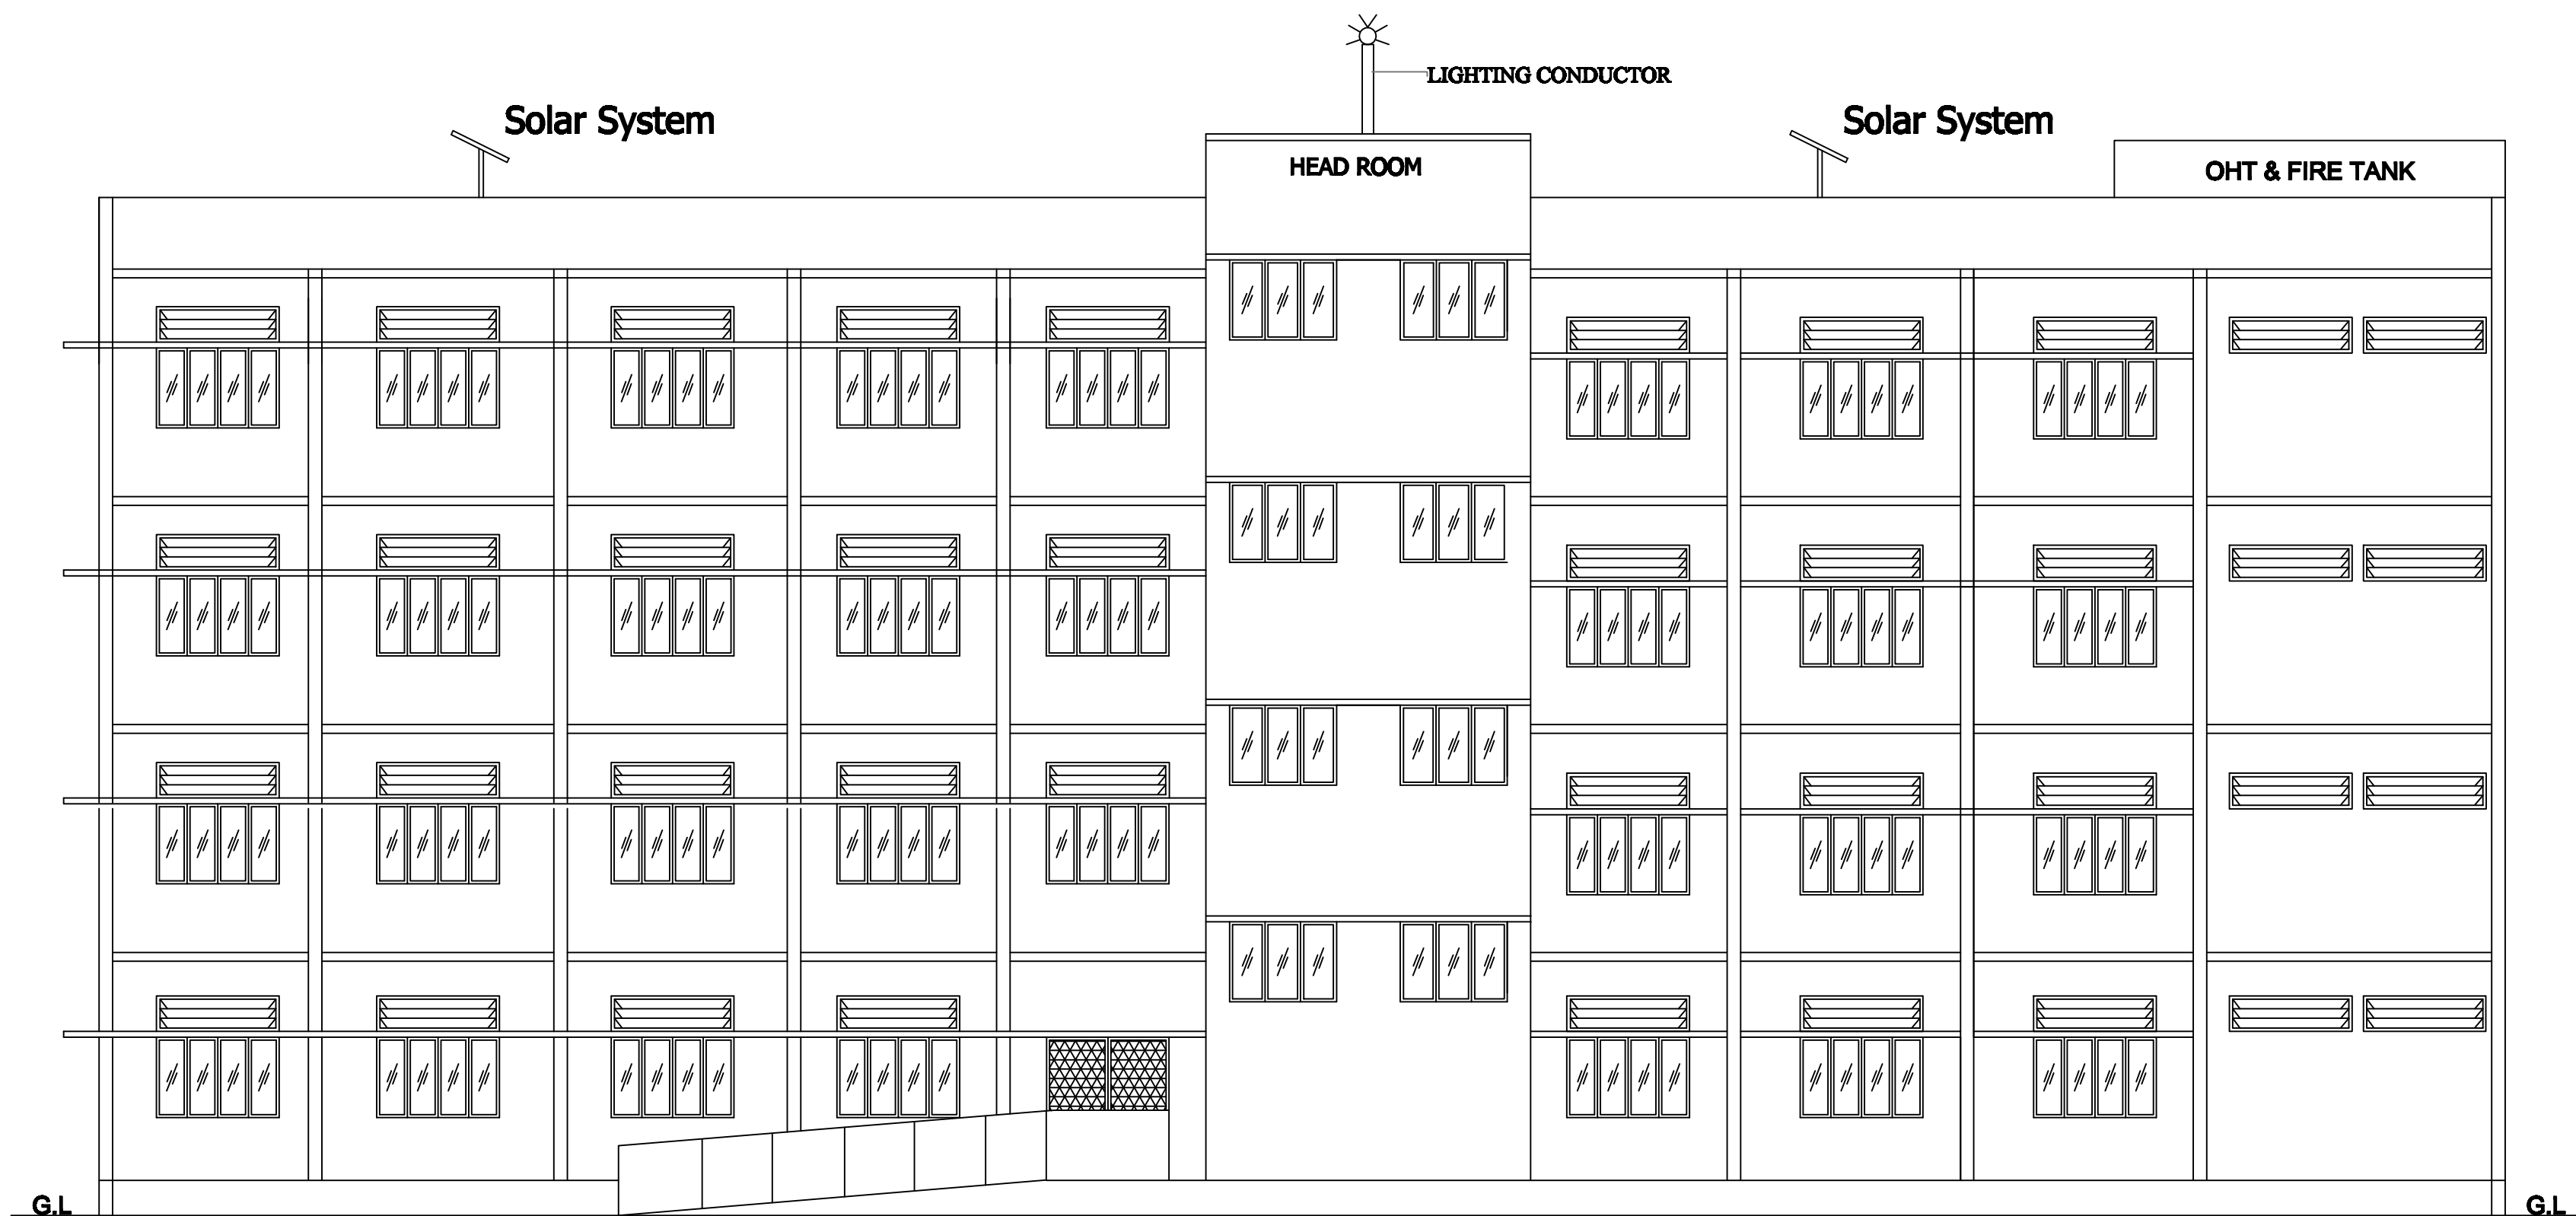


FRONT ELEVATION

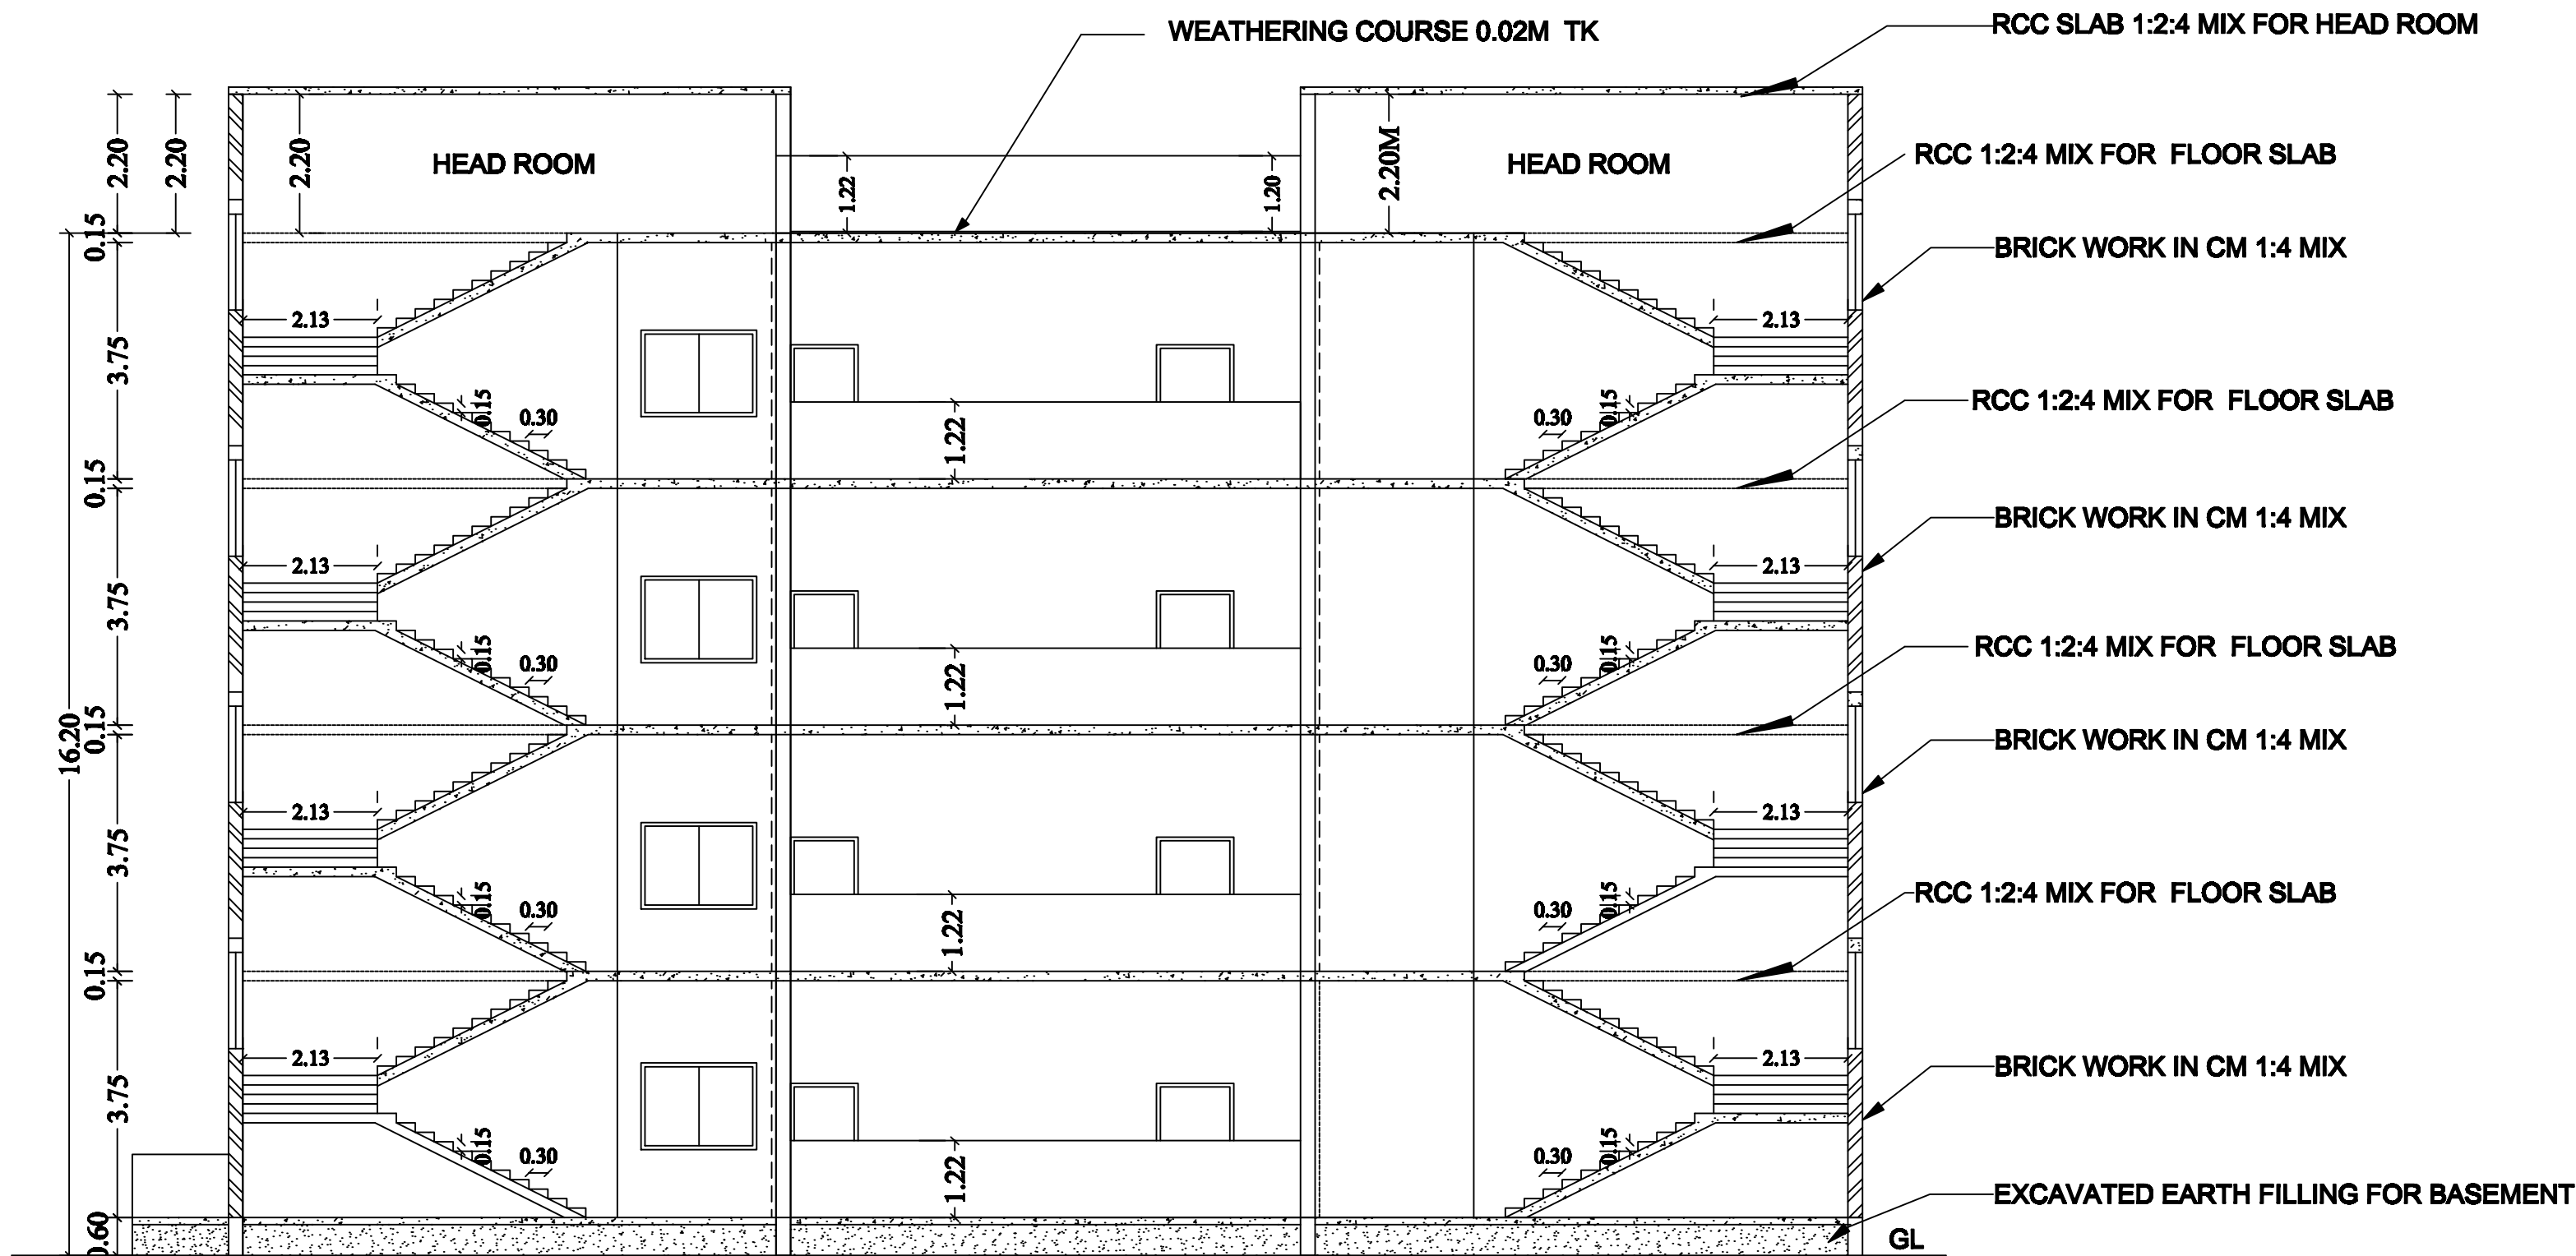

SECTION ON EE

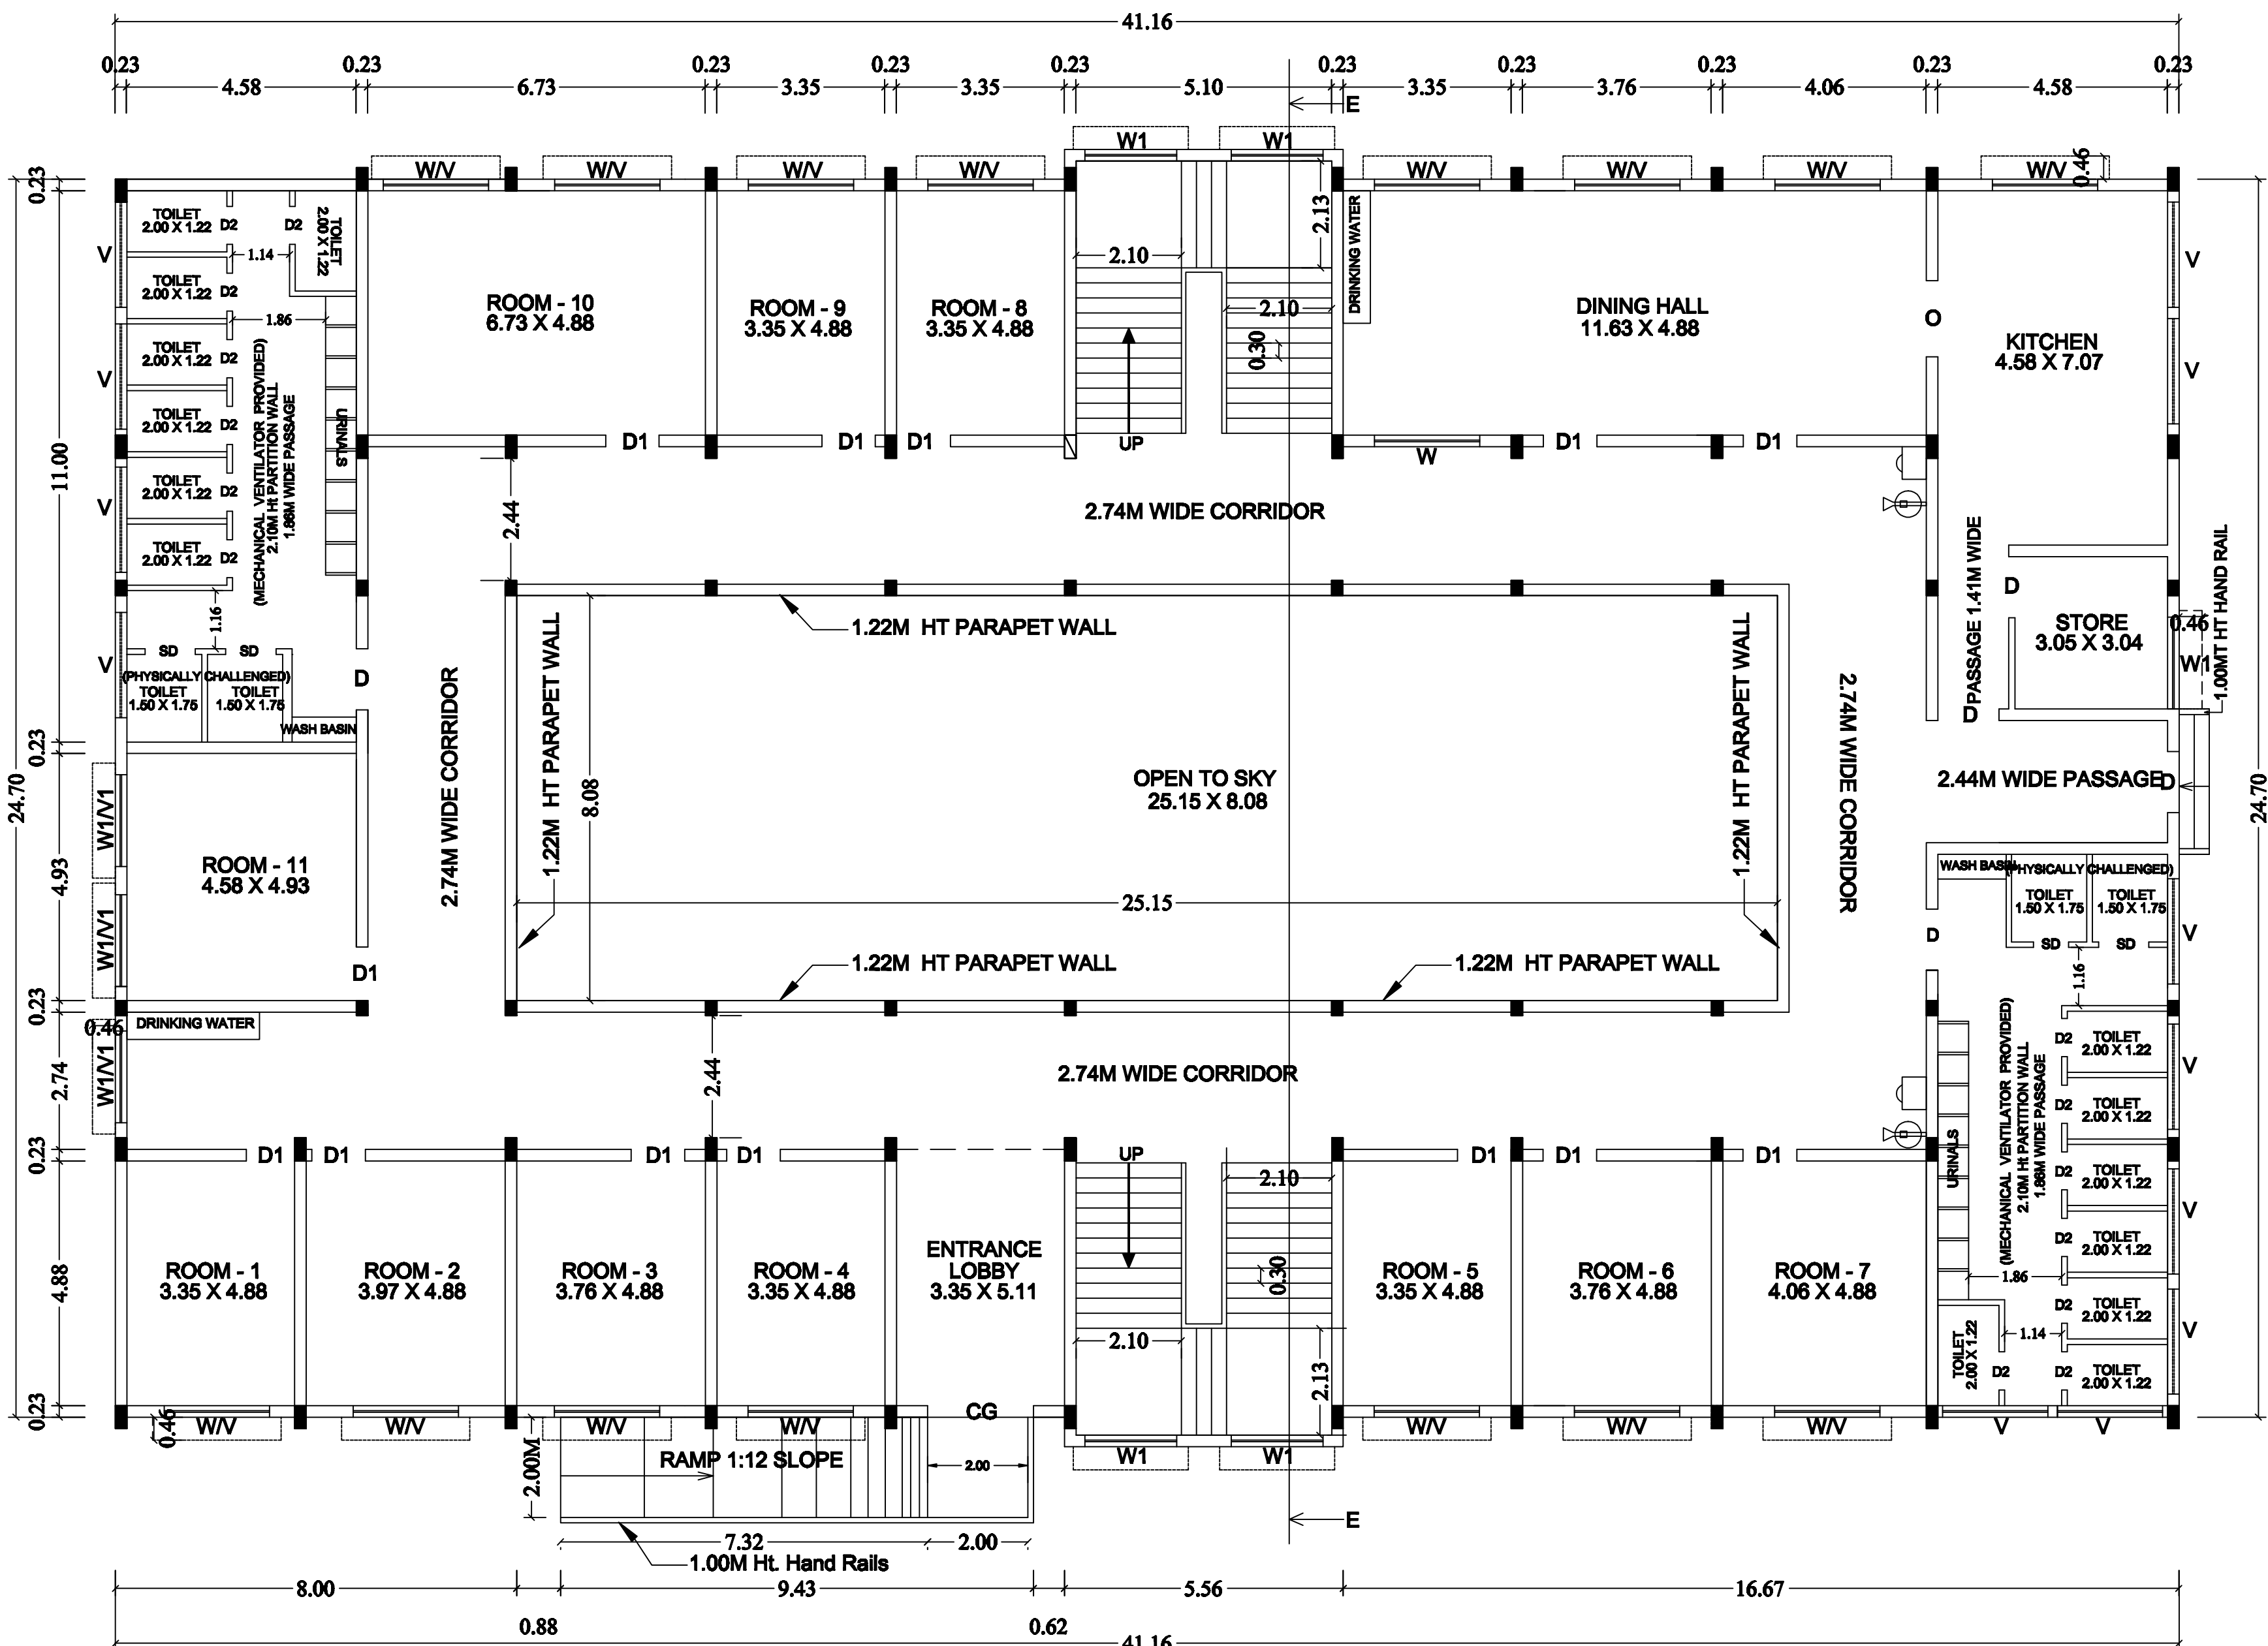

GROUND FLOOR PLAN
BLOCK-7

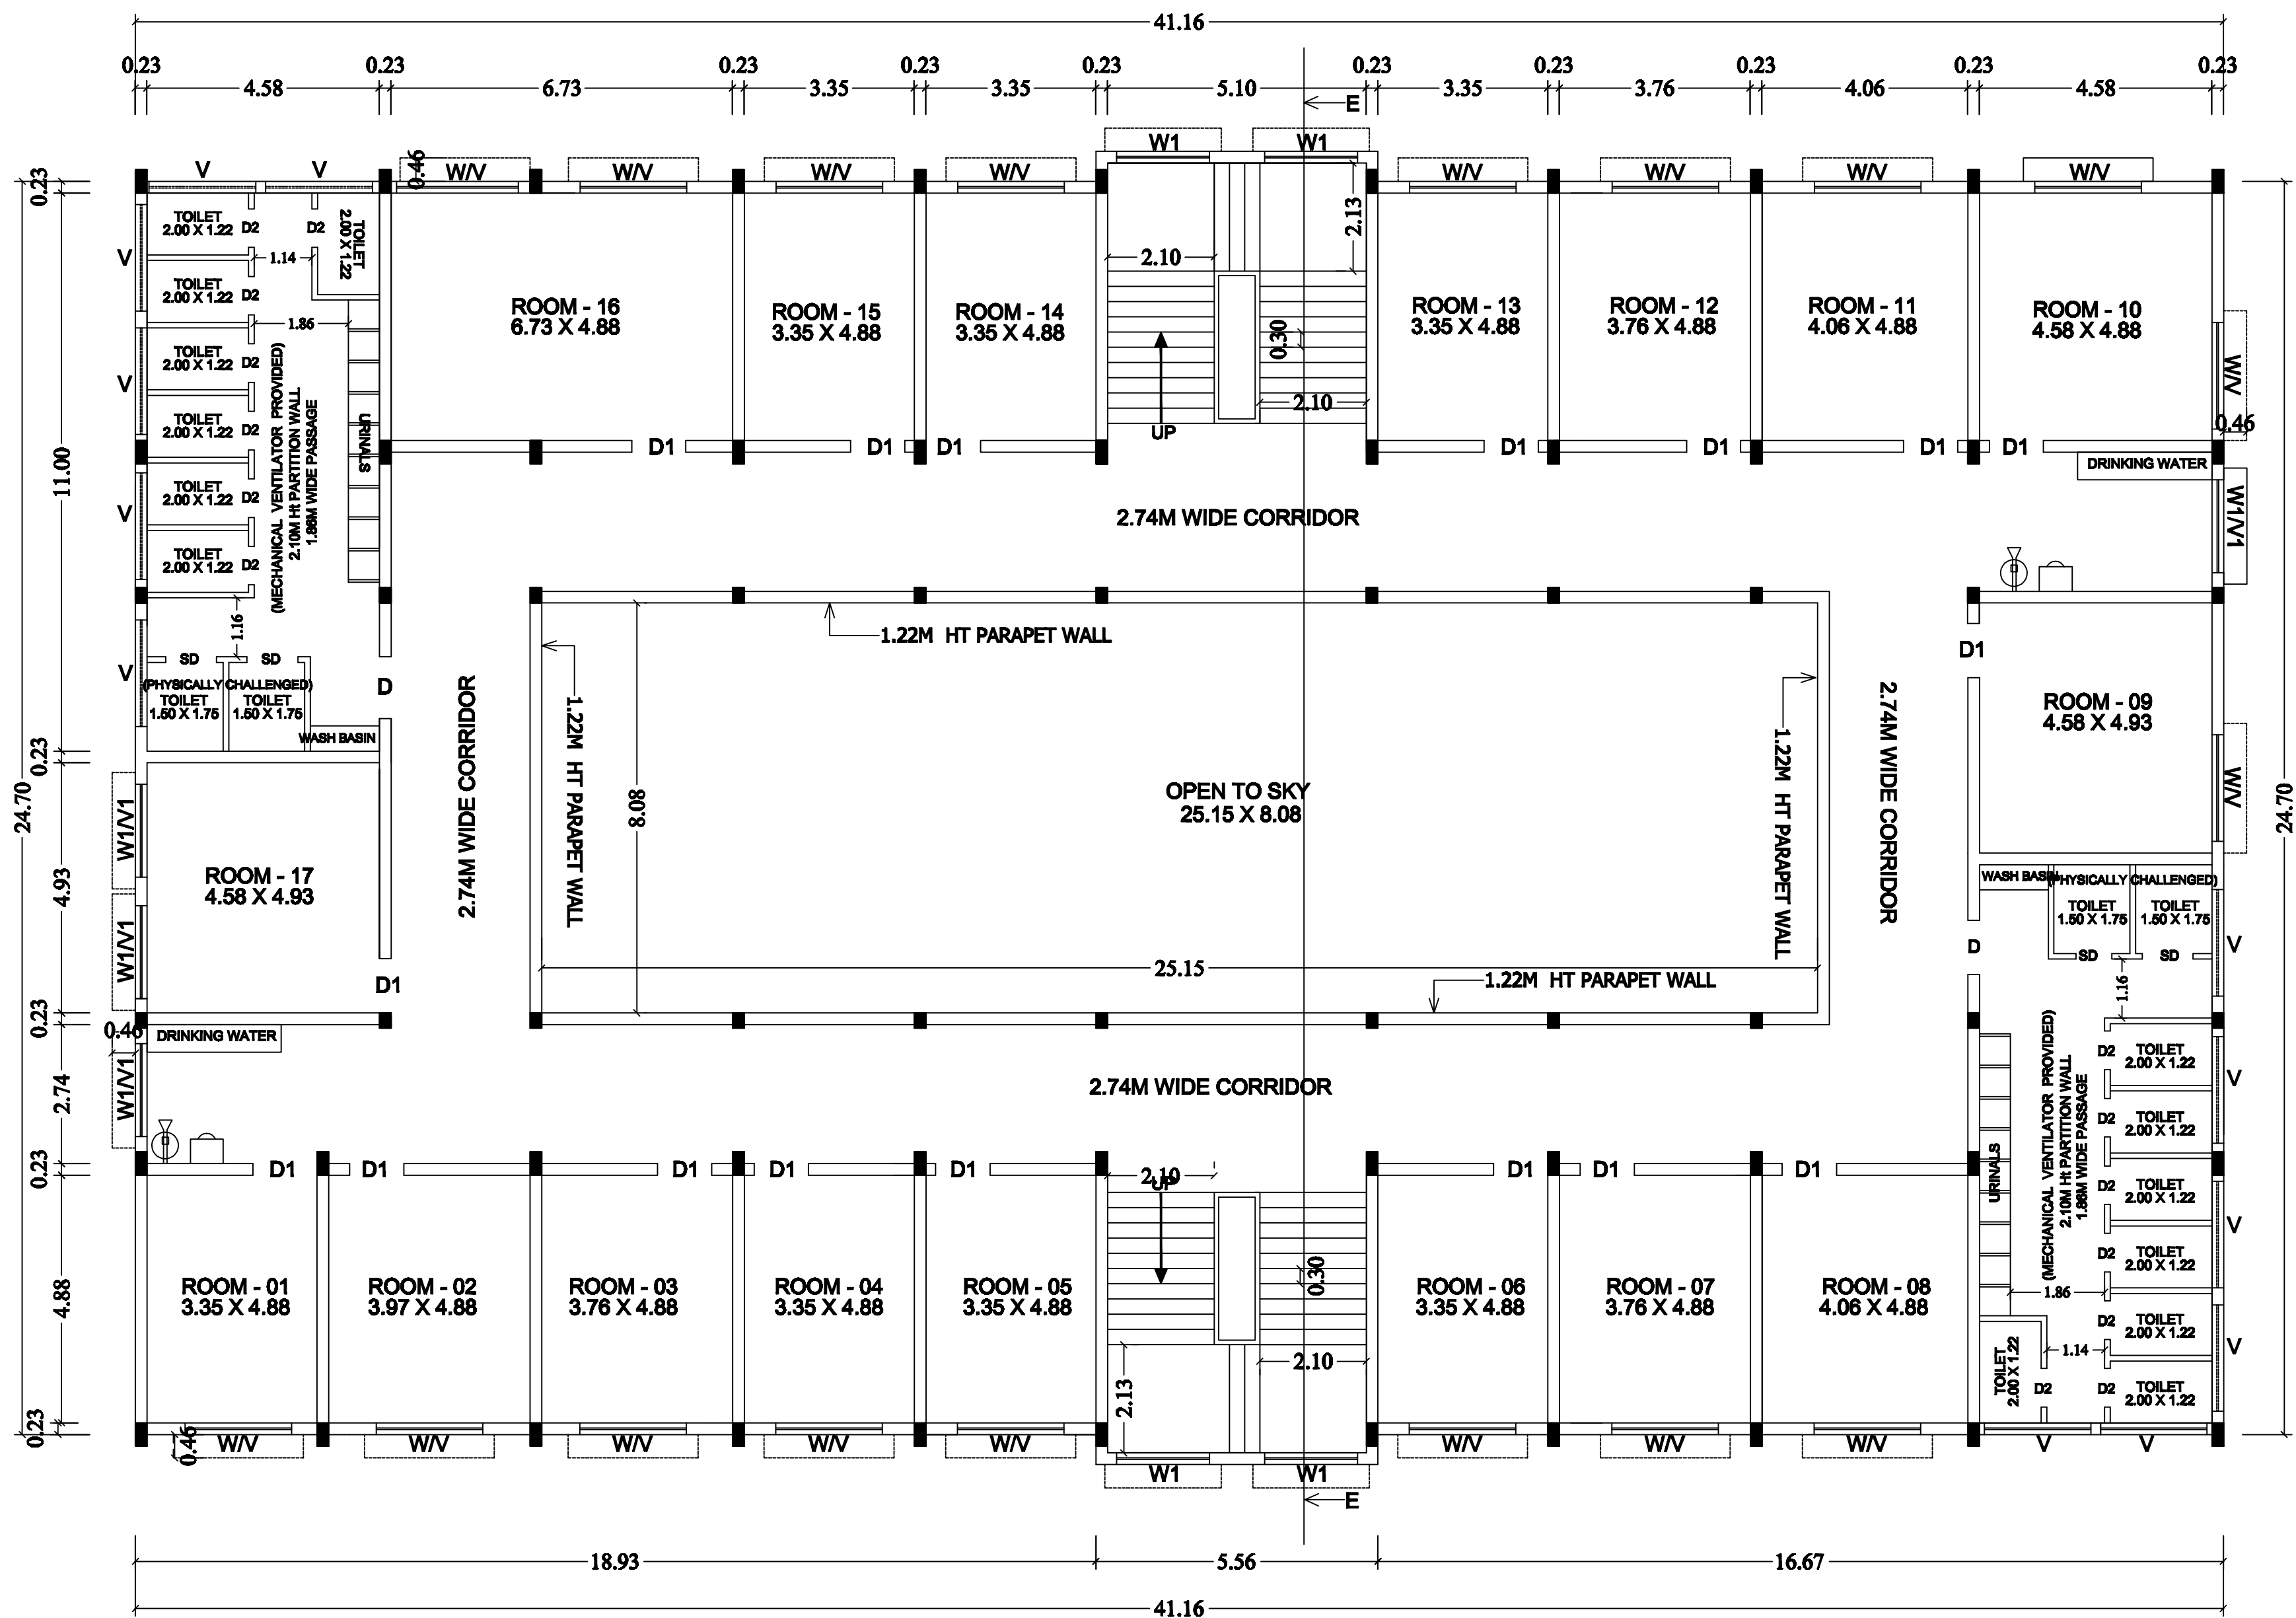

FIRST FLOOR PLAN
BLOCK-7

JOINERY DETAILS :

CG	- COLLAPSIBLE GATE	- 2.10 X 2.44
D	- DOOR	- 1.22 X 2.13
D1	- DOOR	- 1.07 X 2.13
D2	- DOOR	- 0.78 X 2.10
SD	- SWING DOOR	- 1.00 X 2.10
O	- OPEN	- 1.52 X 2.13
W	- WINDOW	- 2.10 X 1.37
W1	- WINDOW	- 1.83 X 1.37
V	- VENTILATOR	- 2.10 X 0.81
V1	- VENTILATOR	- 1.83 X 0.81

AREA DETAILS:

DESCRIPTION	F.S.I AREA IN SQM.	NON F.S.I AREA IN SQM.	TOTAL AREA IN SQM.
BLOCK - 7 (BOYS HOSTEL) COLLEGE OF PHYSICAL EDUCATION			
GROUND FLOOR AREA	820.00	----	820.00
FIRST FLOOR AREA	820.00	----	820.00
SECOND FLOOR AREA	820.00	----	820.00
THIRD FLOOR AREA	820.00	----	820.00
HEAD ROOM AREA	----	98.96	98.96
TOTAL AREA	3280.00	98.96	3378.96

(FE) FIRE EXTINGUISHER

-

(FA) FIRE ALARM

-

(RWH) RAIN WATER HARVESTING

-

DESCRIPTION	No. of Rooms
GROUND FLOOR	11
FIRST FLOOR	17
SECOND FLOOR	17
THIRD FLOOR	17
TOTAL AREA	62

ALL DIMENSIONS AREA IN METERS.

SCALE - 1:100

APPLICANT:-

For Vinayaka Mission's Research Foundation

Mandate Holder

STRUCTURAL ENGINEER:-

Er. P. ASATHAMBI,
B.E., M.Tech., M.B.A., M.I.E., F.I.V., M.Sc(PV)
Asst. Executive Engineer, PWD (Roads),
Chartered Civil Engineer & Approved Valuer &
Govt. Approved Panel Engineer under TNPB Act, 1985
Fairlands Co-operative Housing Society Building,
Opp. to Canara Bank, Sarathi College Road,
Fairlands, Salem - 636 016.


CONSTRUCTION ENGINEER:-

Er. P. ASATHAMBIBE, M.Tech.,
Construction Engineer,
Fairlands, Salem-636 016.

REGISTERED ENGINEER:-


Er. D. Radhakrishnan, B.E. (Civil)
Registered Engineer,
Registration SLPA No. 02/RE-1/2024-29
Cell: 94433 07360
Cell: 79047 61420

PLAN SHOWING THE EXISTING AND PROPOSED CONSTRUCTION OF R.C.C TERRACED ROOF & GALVALUME SHEET ROOF BUILDING FOR VINAYAKA MISSIONS RESEARCH FOUNDATION EDUCATIONAL INSTITUTIONAL BUILDING (VINAYAKA MISSIONS KIRUPANANDA VARIYAR ARTS & SCIENCE COLLEGE AND VINAYAKA MISSIONS COLLEGE OF PHYSICAL EDUCATION) IN S.F.NO.92/4, 107/1A1, 1A2, 1A3, 1A4, 1A5, 1A6, 1A7, 1A8, 1A9, 1A16A, 1A17A, 1A18, 108/1A, 1C, AT PERIYA SEERAGAPADI VILLAGE ,VEERAPANDI PANCHAYAT & PANCHAYAT UNION, SALEM TALUK,SALEM DISTRICT.
APPLICANT: VINAYAKA MISSIONS RESEARCH FOUNDATION.

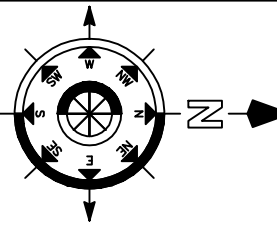


BLOCK - 07


SHEET No.10/16

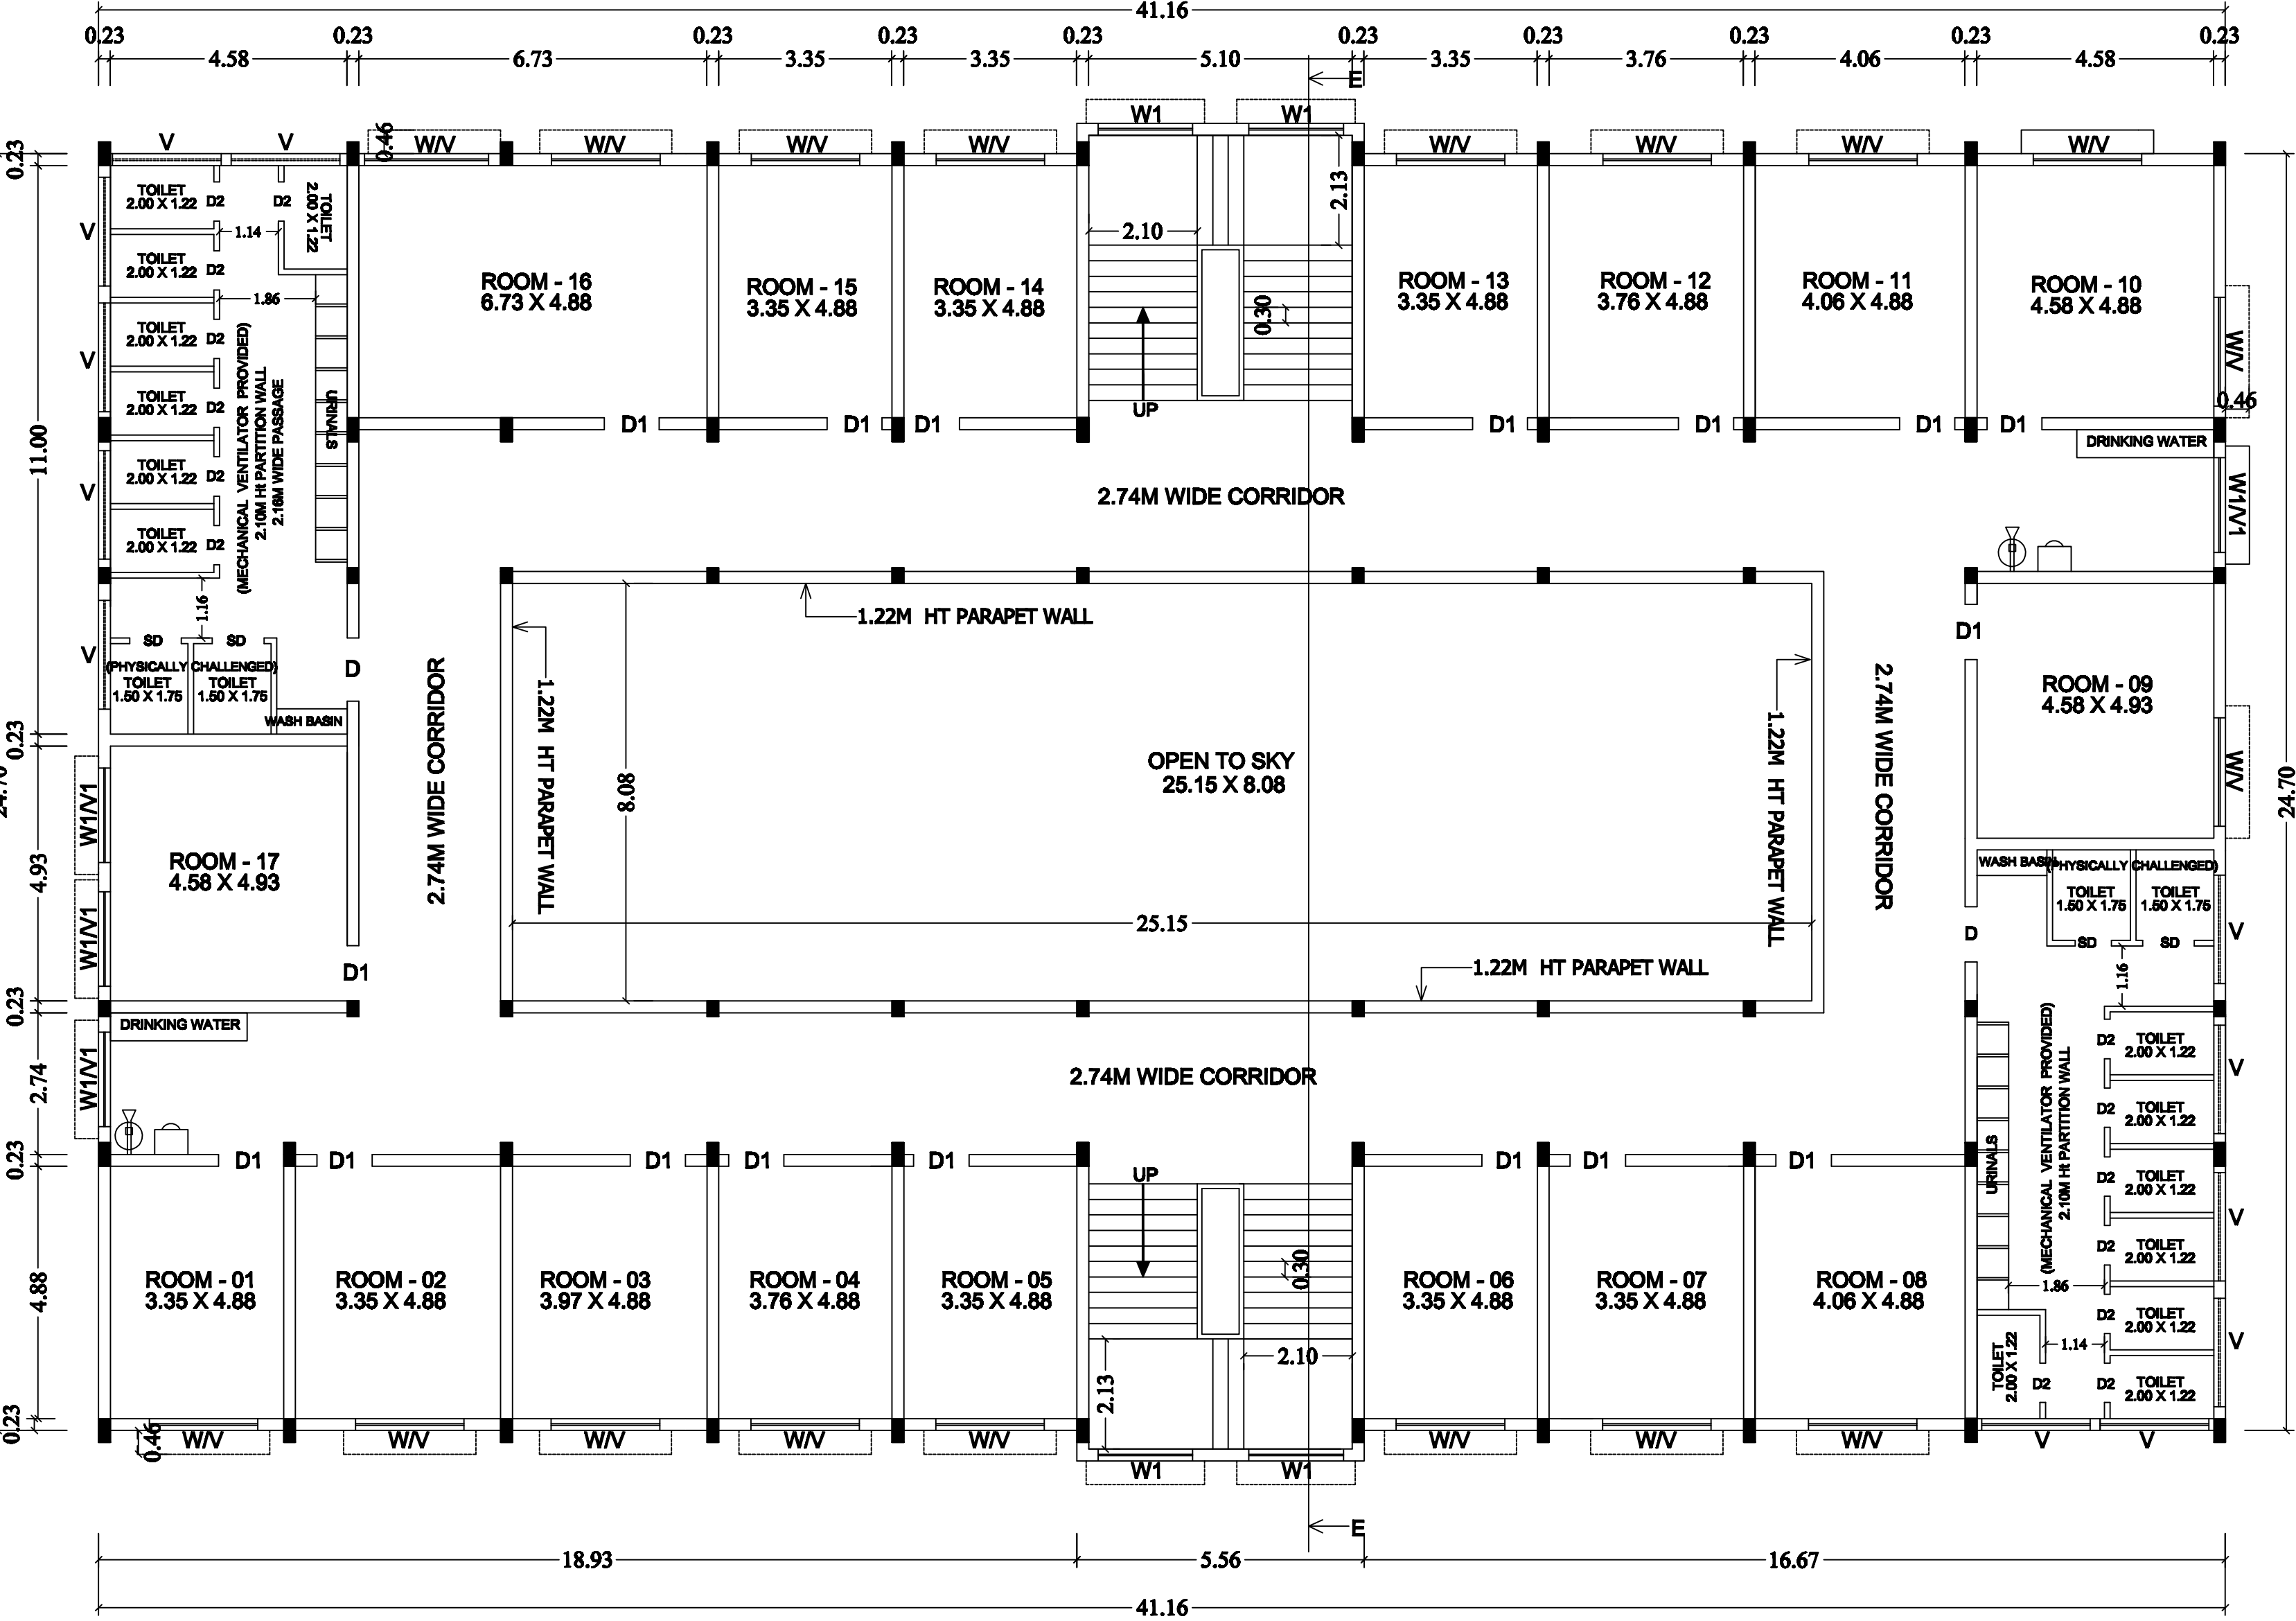

THIRD FLOOR PLAN
BLOCK-7

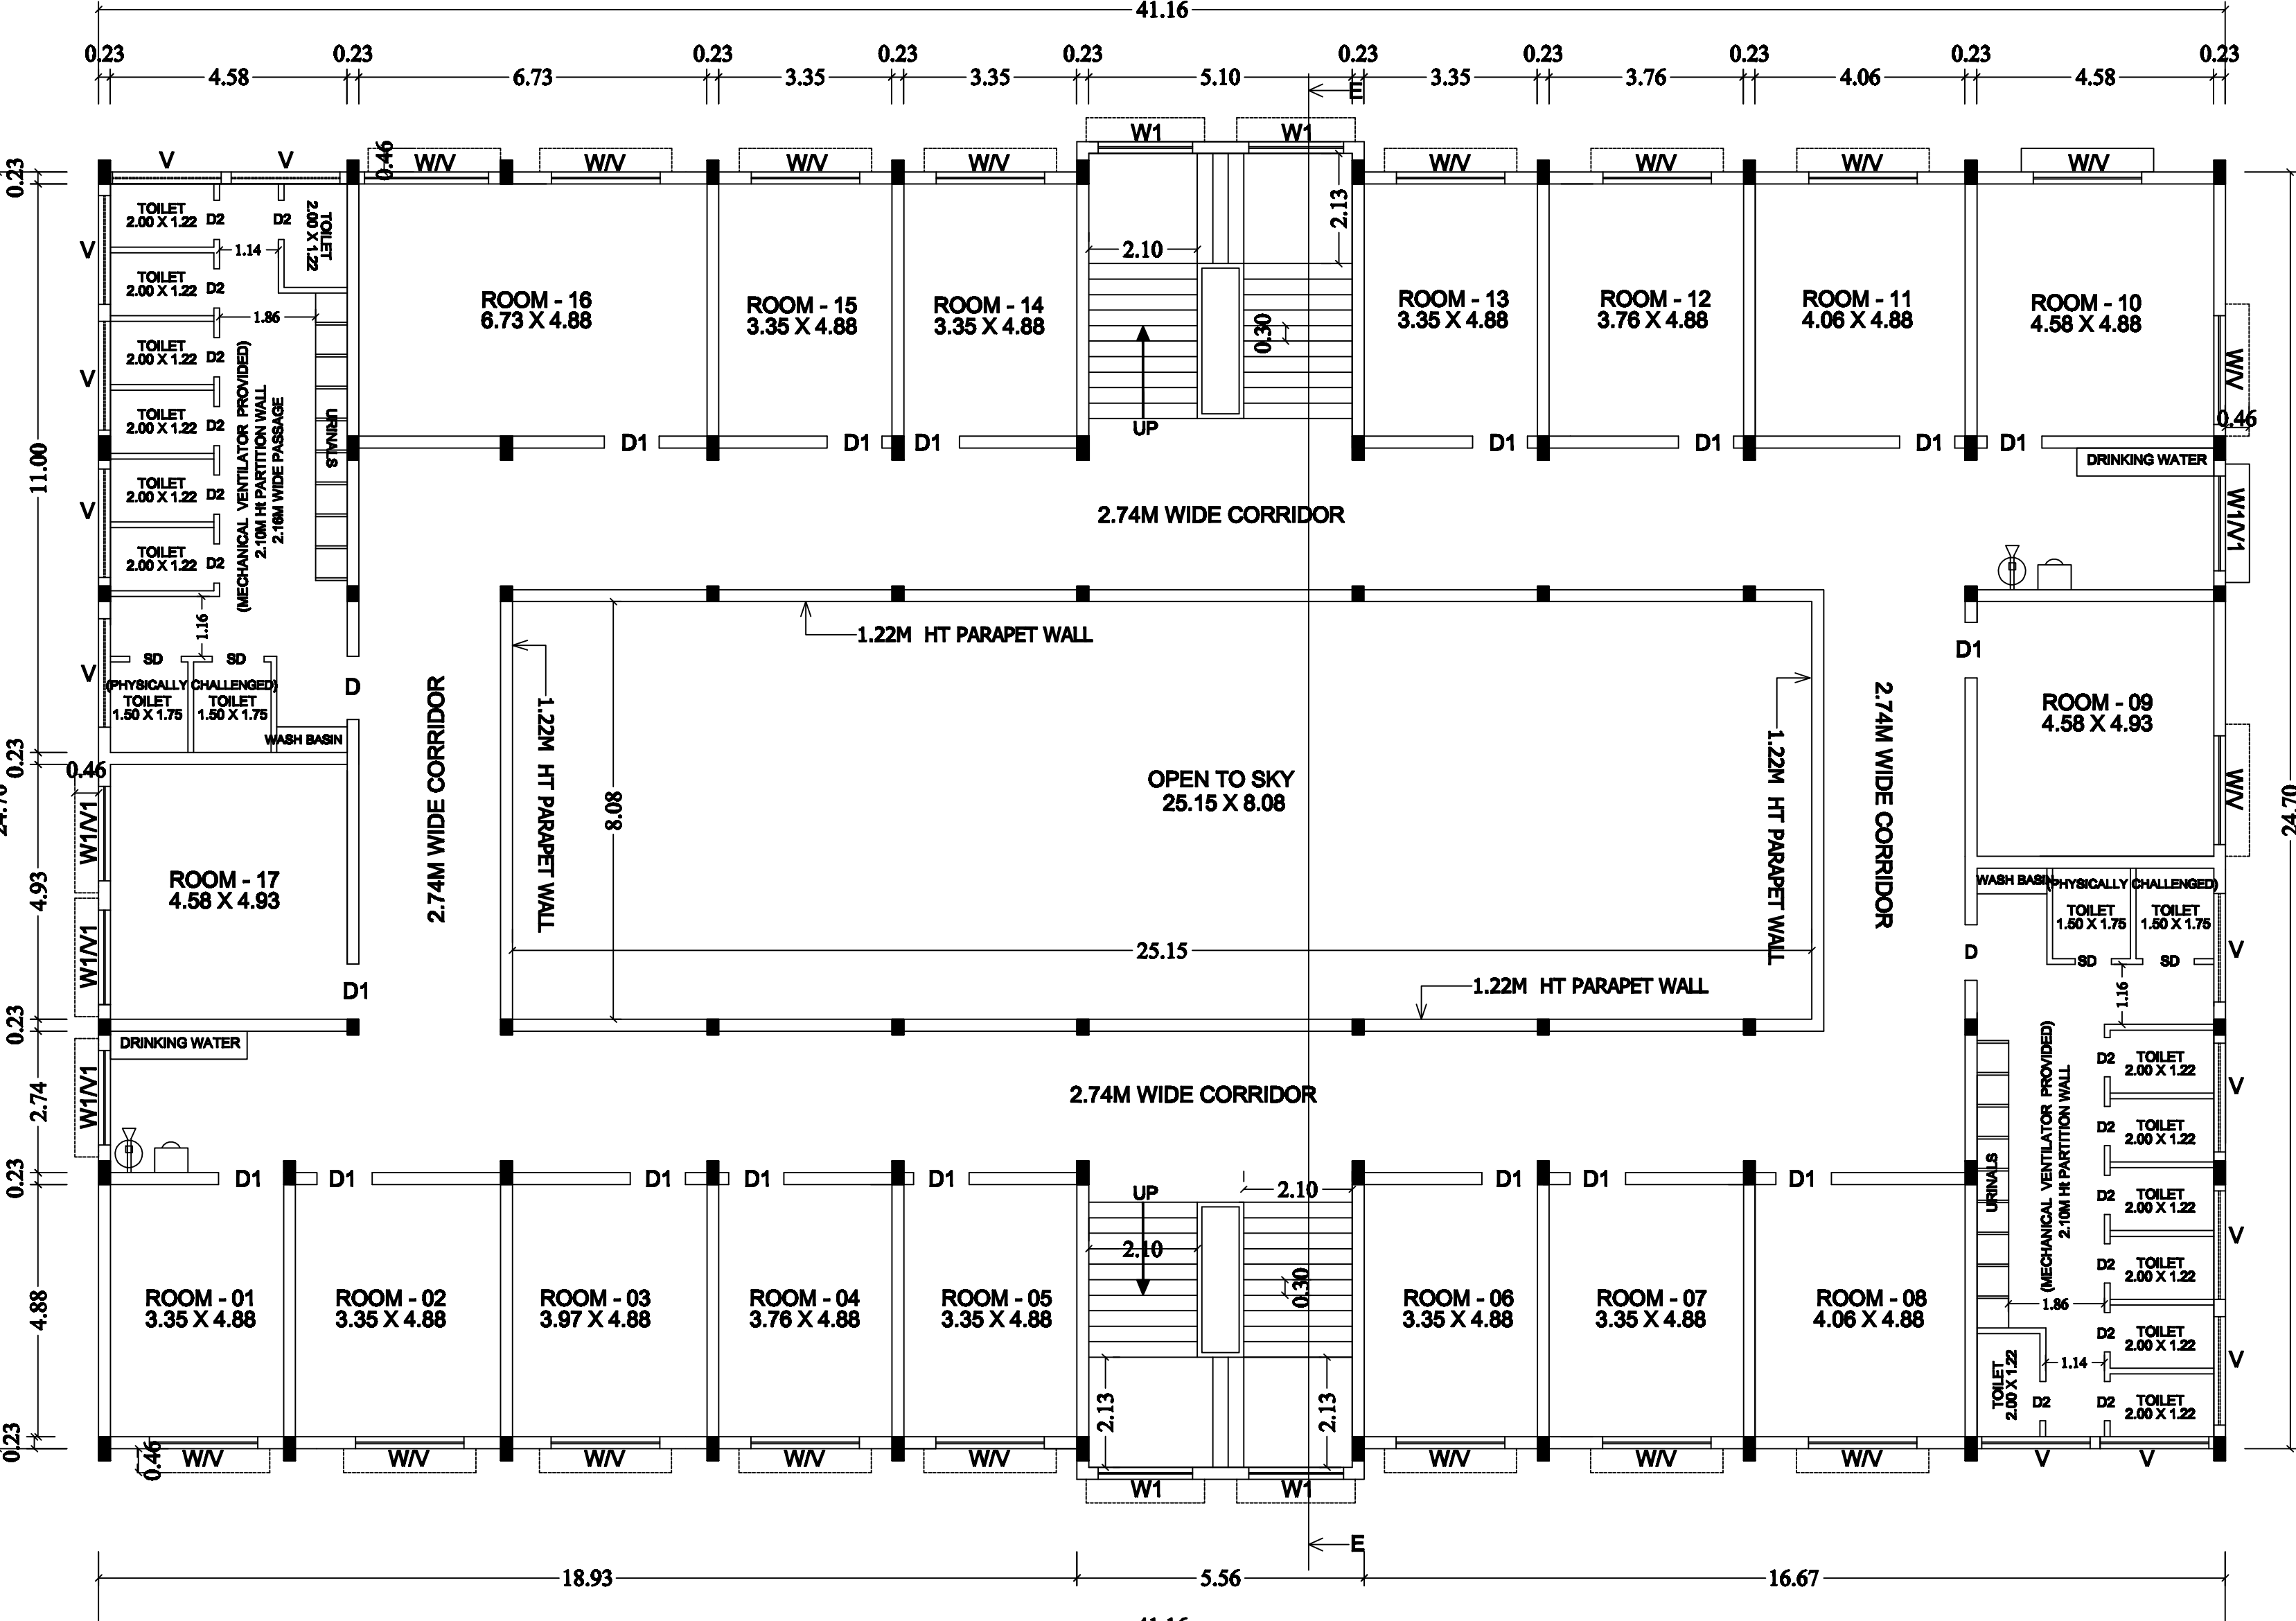

SECOND FLOOR PLAN
BLOCK-7

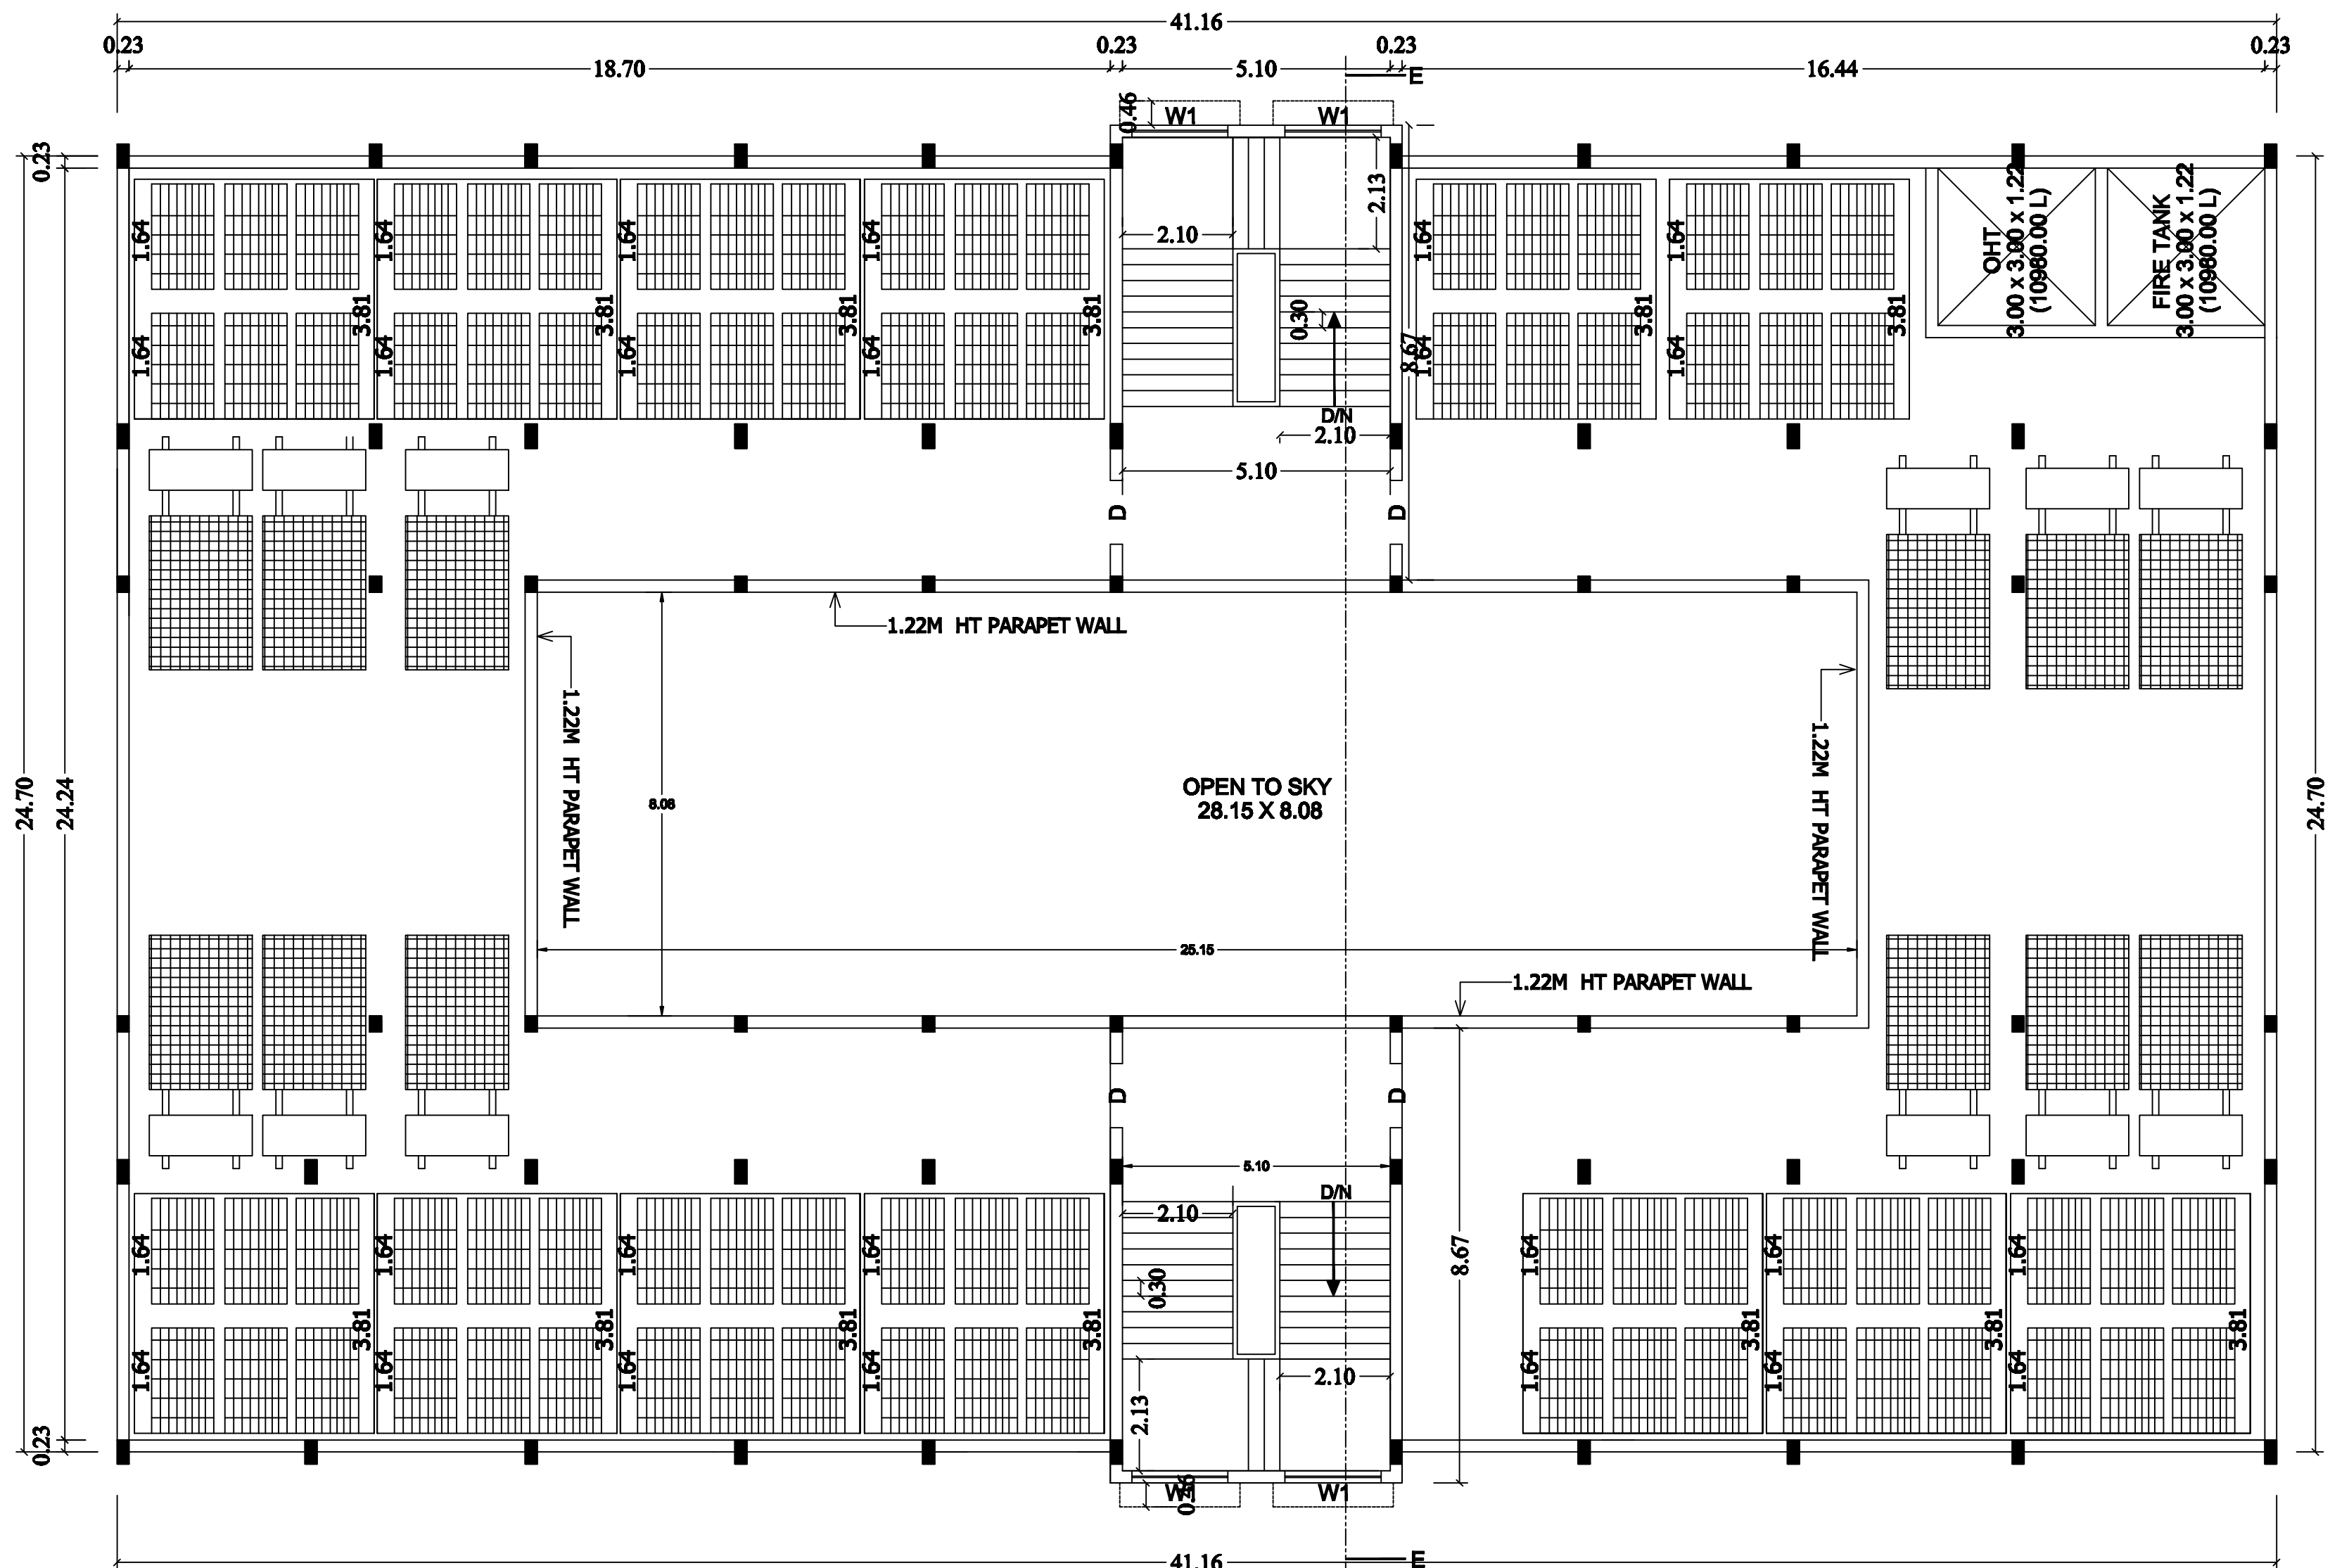

TERRACE FLOOR PLAN
BLOCK-7

JOINERY DETAILS :

CG	-	COLLAPSIBLE GATE	-	2.10 X 2.44
D	-	DOOR	-	1.22 X 2.13
D1	-	DOOR	-	1.07 X 2.13
D2	-	DOOR	-	0.76 X 2.10
SD	-	SWING DOOR	-	1.00 X 2.10
O	-	OPEN	-	1.52 X 2.13
W	-	WINDOW	-	2.10 X 1.37
W1	-	WINDOW	-	1.83 X 1.37
V	-	VENTILATOR	-	2.10 X 0.61
V1	-	VENTILATOR	-	1.83 X 0.61

AREA DETAILS:

DESCRIPTION	F.S.I AREA IN SQM.	NON F.S.I AREA IN SQM.	TOTAL AREA IN SQM.
BLOCK - 7 (BOYS HOSTEL) COLLEGE OF PHYSICAL EDUCATION			
GROUND FLOOR AREA	820.00	----	820.00
FIRST FLOOR AREA	820.00	----	820.00
SECOND FLOOR AREA	820.00	----	820.00
THIRD FLOOR AREA	820.00	----	820.00
HEAD ROOM AREA	----	98.96	98.96
TOTAL AREA	3280.00	98.96	3378.96

(FE) FIRE EXTINGUISHER

(FA) FIRE ALARM

(RWH) RAIN WATER HARVESTING

DESCRIPTION	No. of Rooms
GROUND FLOOR	11
FIRST FLOOR	17
SECOND FLOOR	17
THIRD FLOOR	17
TOTAL AREA	62

ALL DIMENSIONS AREA IN METERS.
SCALE - 1:100

APPLICANT:-

For Vinayaka Mission's Research Foundation
Mandate Holder

STRUCTURAL ENGINEER:-

Er. P. ASAITHAMB
B.E., M.Tech, M.B.A., M.I.E., F.I.V., M.Sc(RV)
Asst. Executive Engineer, PWD (Rail),
Chartered Civil Engineer & Approved Valuer &
Govt. Approved Panel Engineer under TNPS Act, 1985
Fairlands Co-operative Housing Society Building,
Opp. to Canara Bank, Saradha College Road,
Fairlands, Salem - 636 016.

CONSTRUCTION ENGINEER:-

Er.P. ASAITHAMBIBE, M.Tech.,
Construction Engineer,
Fairlands, Salem-636 016.

REGISTERED ENGINEER:-

Er.D.Radhakrishnan,B.E.(Civil)
Registered Engineer,
Registration SLPA No. 02/RE-1/2024-29
Cell: 94433 07360
Cell: 79047 61420


BLOCK - 08
Sheet No-11/16

JOINERY DETAILS:

D	-	DOOR	1.83 X 2.13
D1	-	DOOR	1.00 X 2.13
D2	-	DOOR	0.76 X 2.10
W	-	WINDOW	3.04 X 1.52
W1	-	WINDOW	1.52 X 1.52
V	-	VENTILATOR	1.22 X 0.61

AREA DETAILS

DESCRIPTION	EXISTING BUILDING		PROPOSED		TOTAL AREA IN SQM.
	F.S.I AREA IN SQM.	NON F.S.I AREA IN SQM.	F.S.I AREA IN SQM.	NON F.S.I AREA IN SQM.	
BLOCK - 8					
COLLEGE OF PHYSICAL EDUCATION HOSTEL/DINING					
GROUND FLOOR AREA	547.08	----	----	----	547.08
FIRST FLOOR AREA	243.99	----	303.09	----	547.08
SECOND FLOOR AREA	----	----	547.08	----	547.08
HEAD ROOM AREA	----	----	----	47.80	47.80
TOTAL CONSTRUCTION AREA	791.07	----	850.17	47.80	1689.04

(FE) FIRE EXTINGUISHER	
(FA) FIRE ALARM	
(RWH) RAIN WATER HARVESTING	

ALL DIMENSIONS AREA IN METERS.
SCALE - 1:100

APPLICANT:-

For Vinayaka Mission's Research Foundation



Mandate Holder

STRUCTURAL ENGINEER:-

Er. P. ASAITHAMBI,
B.E., M.Tech., M.B.A., M.I.E., F.I.V., M.Sc(RV)
Asst. Executive Engineer, PWD (Retd),
Chartered Civil Engineer & Approved Valuer &
Govt. Approved Panel Engineer under TNPD Act. 196
Fairlands Co-operative Housing Society Building,
Opp. to Canara Bank, Saradha College Road,
Fairlands, Salem - 636 016.

CONSTRUCTION ENGINEER:-

**Er.P. ASATHAMBI, M.Tech.,
Construction Engineer,
Fairlands, Salem-636 016.**

REGISTERED ENGINEER:-

Er.D.Radhakrishnan,B.E.(Civil)
Registered Engineer,
Registration SLPA No. 02/RE-1/2024-29
Cell: 94433 07360
Cell: 79047 61420

BLOCK - 08
Sheet No-12/16

JOINERY DETAILS:

D	-	DOOR	1.83 X 2.13
D1	-	DOOR	1.00 X 2.13
D2	-	DOOR	0.76 X 2.10
W	-	WINDOW	3.04 X 1.52
W1	-	WINDOW	1.52 X 1.52
V	-	VENTILATOR	1.22 X 0.61

AREA DETAILS

DESCRIPTION	EXISTING BUILDING		PROPOSED		TOTAL AREA IN SQM.
	F.S.I AREA IN SQM.	NON F.S.I AREA IN SQM.	F.S.I AREA IN SQM.	NON F.S.I AREA IN SQM.	
BLOCK - 8 COLLEGE OF PHYSICAL EDUCATION					
GROUND FLOOR AREA	547.08	----	----	----	547.08
FIRST FLOOR AREA	243.99	----	303.09	----	547.08
SECOND FLOOR AREA	----	----	547.08	----	547.08
HEAD ROOM AREA	----	----	----	47.80	47.80
TOTAL CONSTRUCTION AREA	791.07	----	850.17	47.80	1689.04

(FE) FIRE EXTINGUISHER


(FA) FIRE ALARM

(RWH) RAIN WATER HARVESTING


ALL DIMENSIONS AREA IN METERS.
SCALE - 1:100

APPLICANT:-


REGISTERED ENGINEER:-

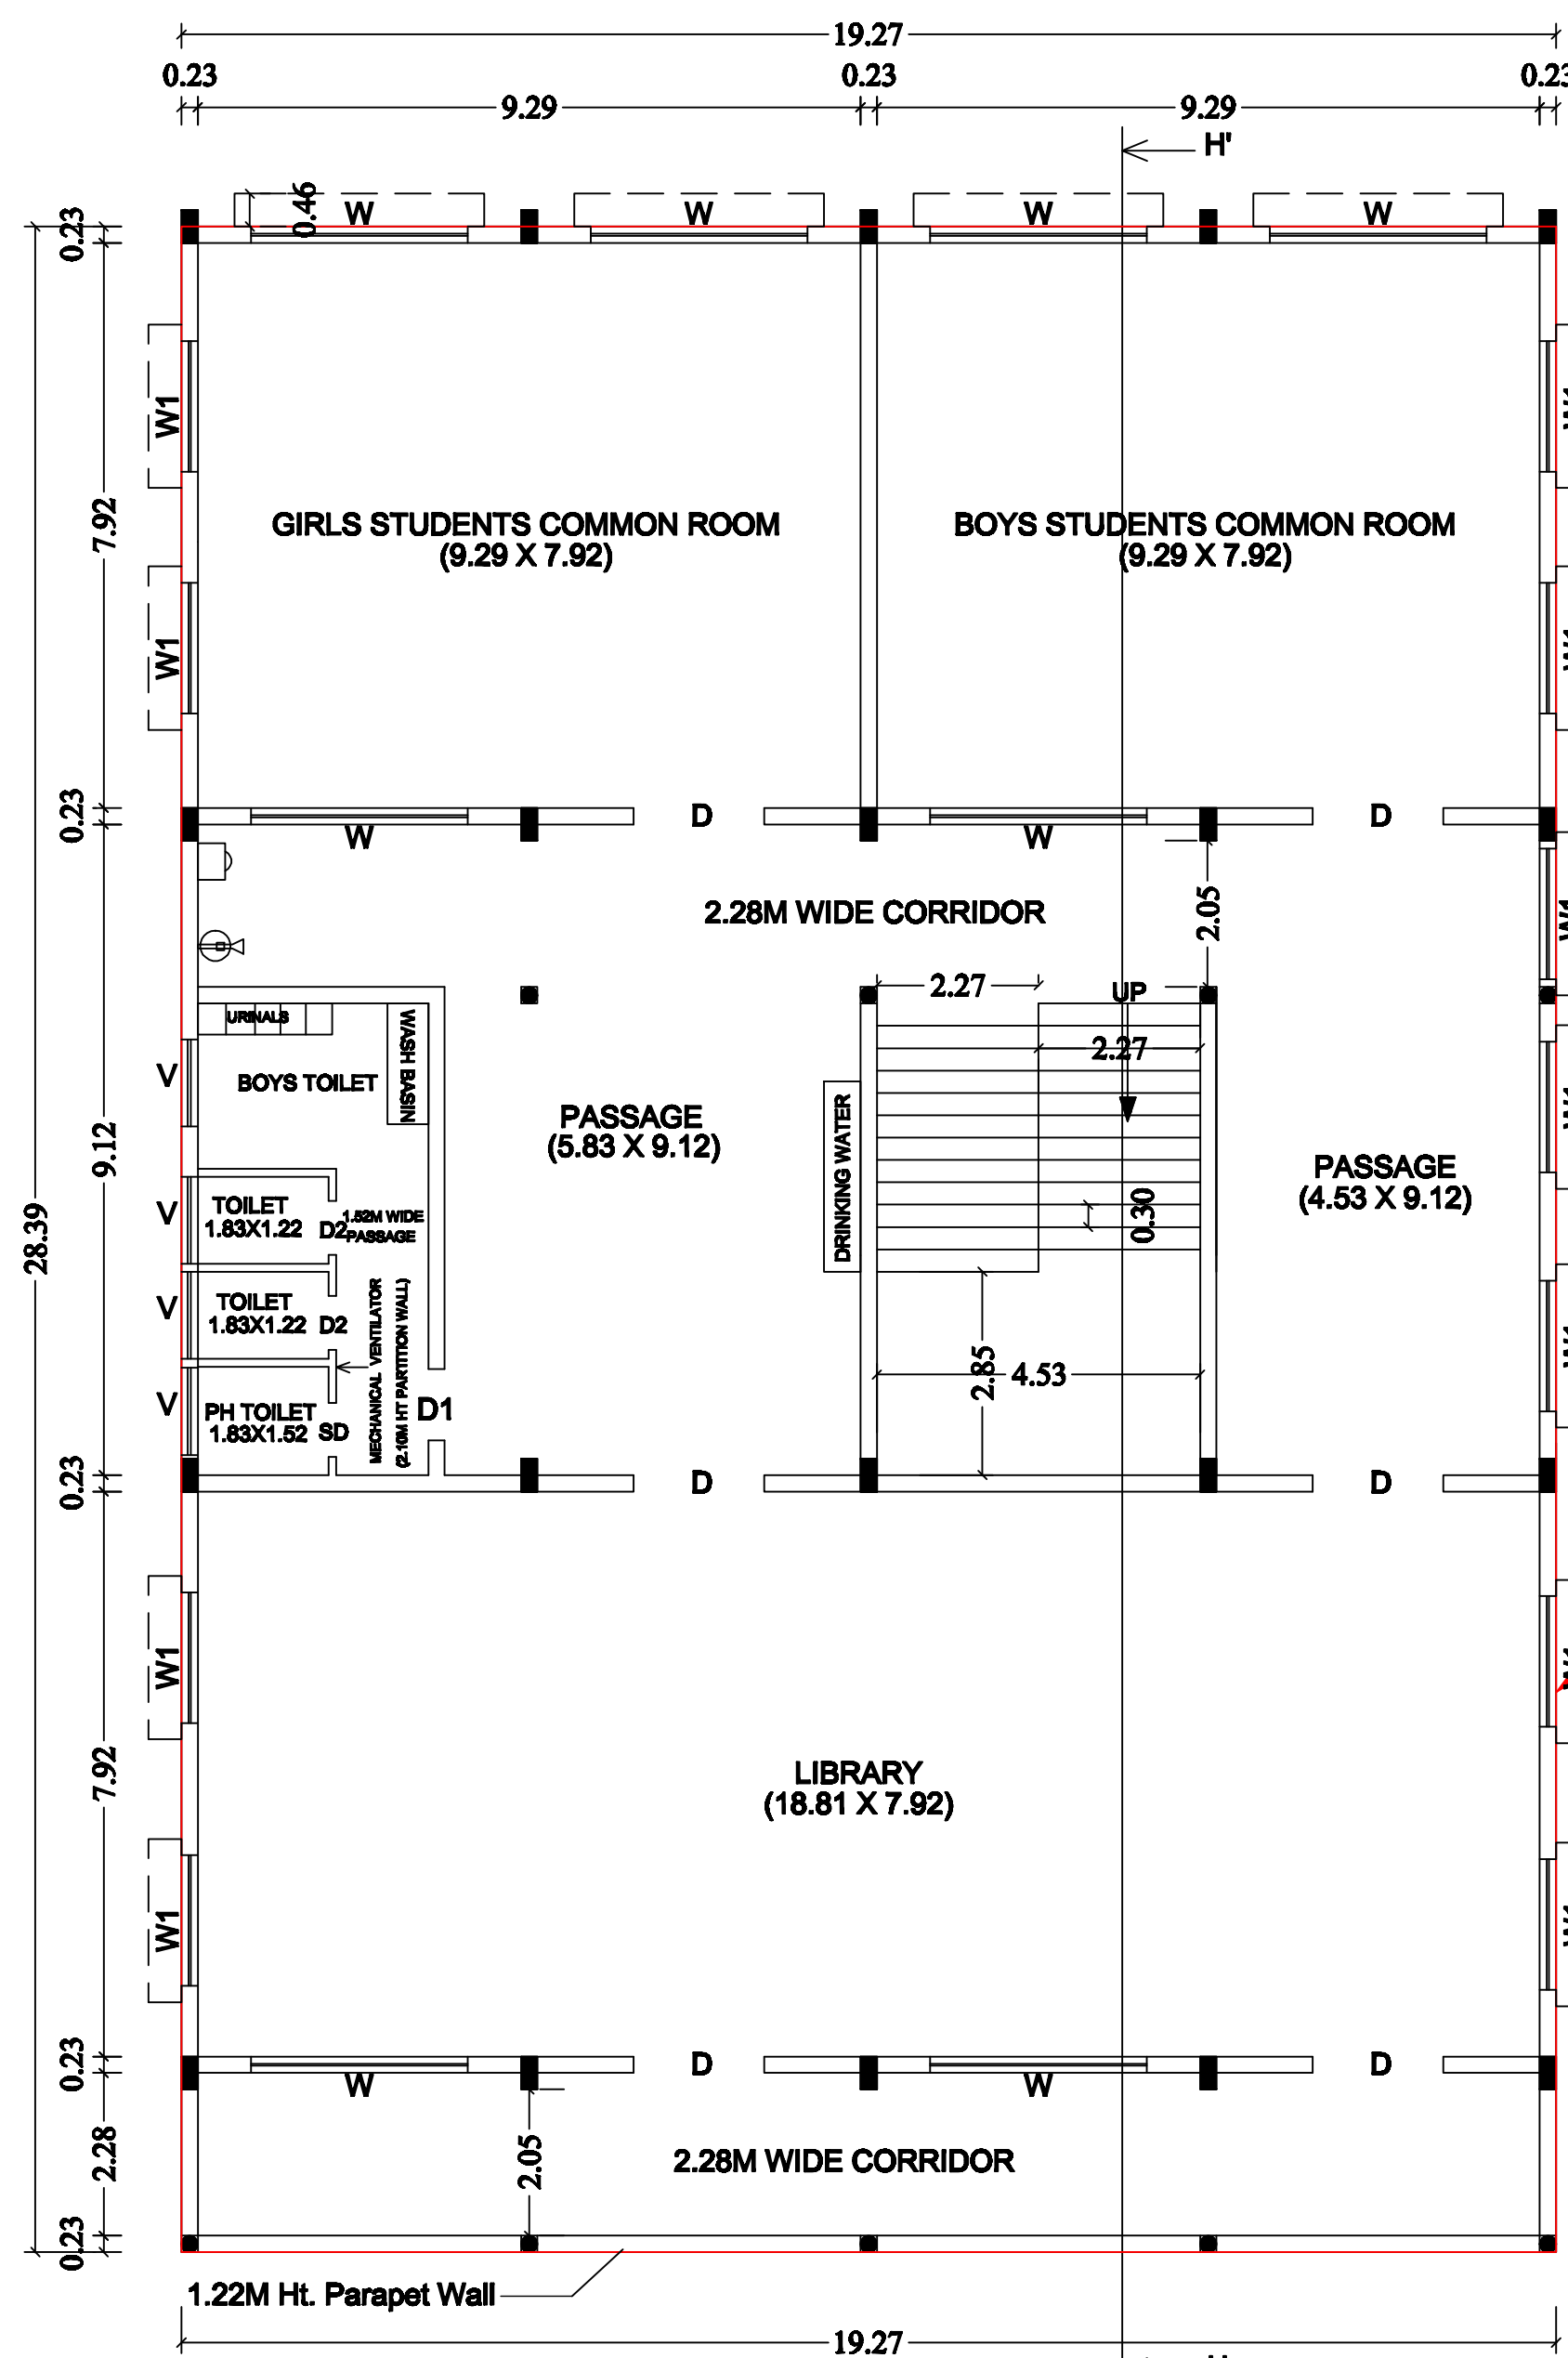


SECOND FLOOR PLAN
BLOCK - 8

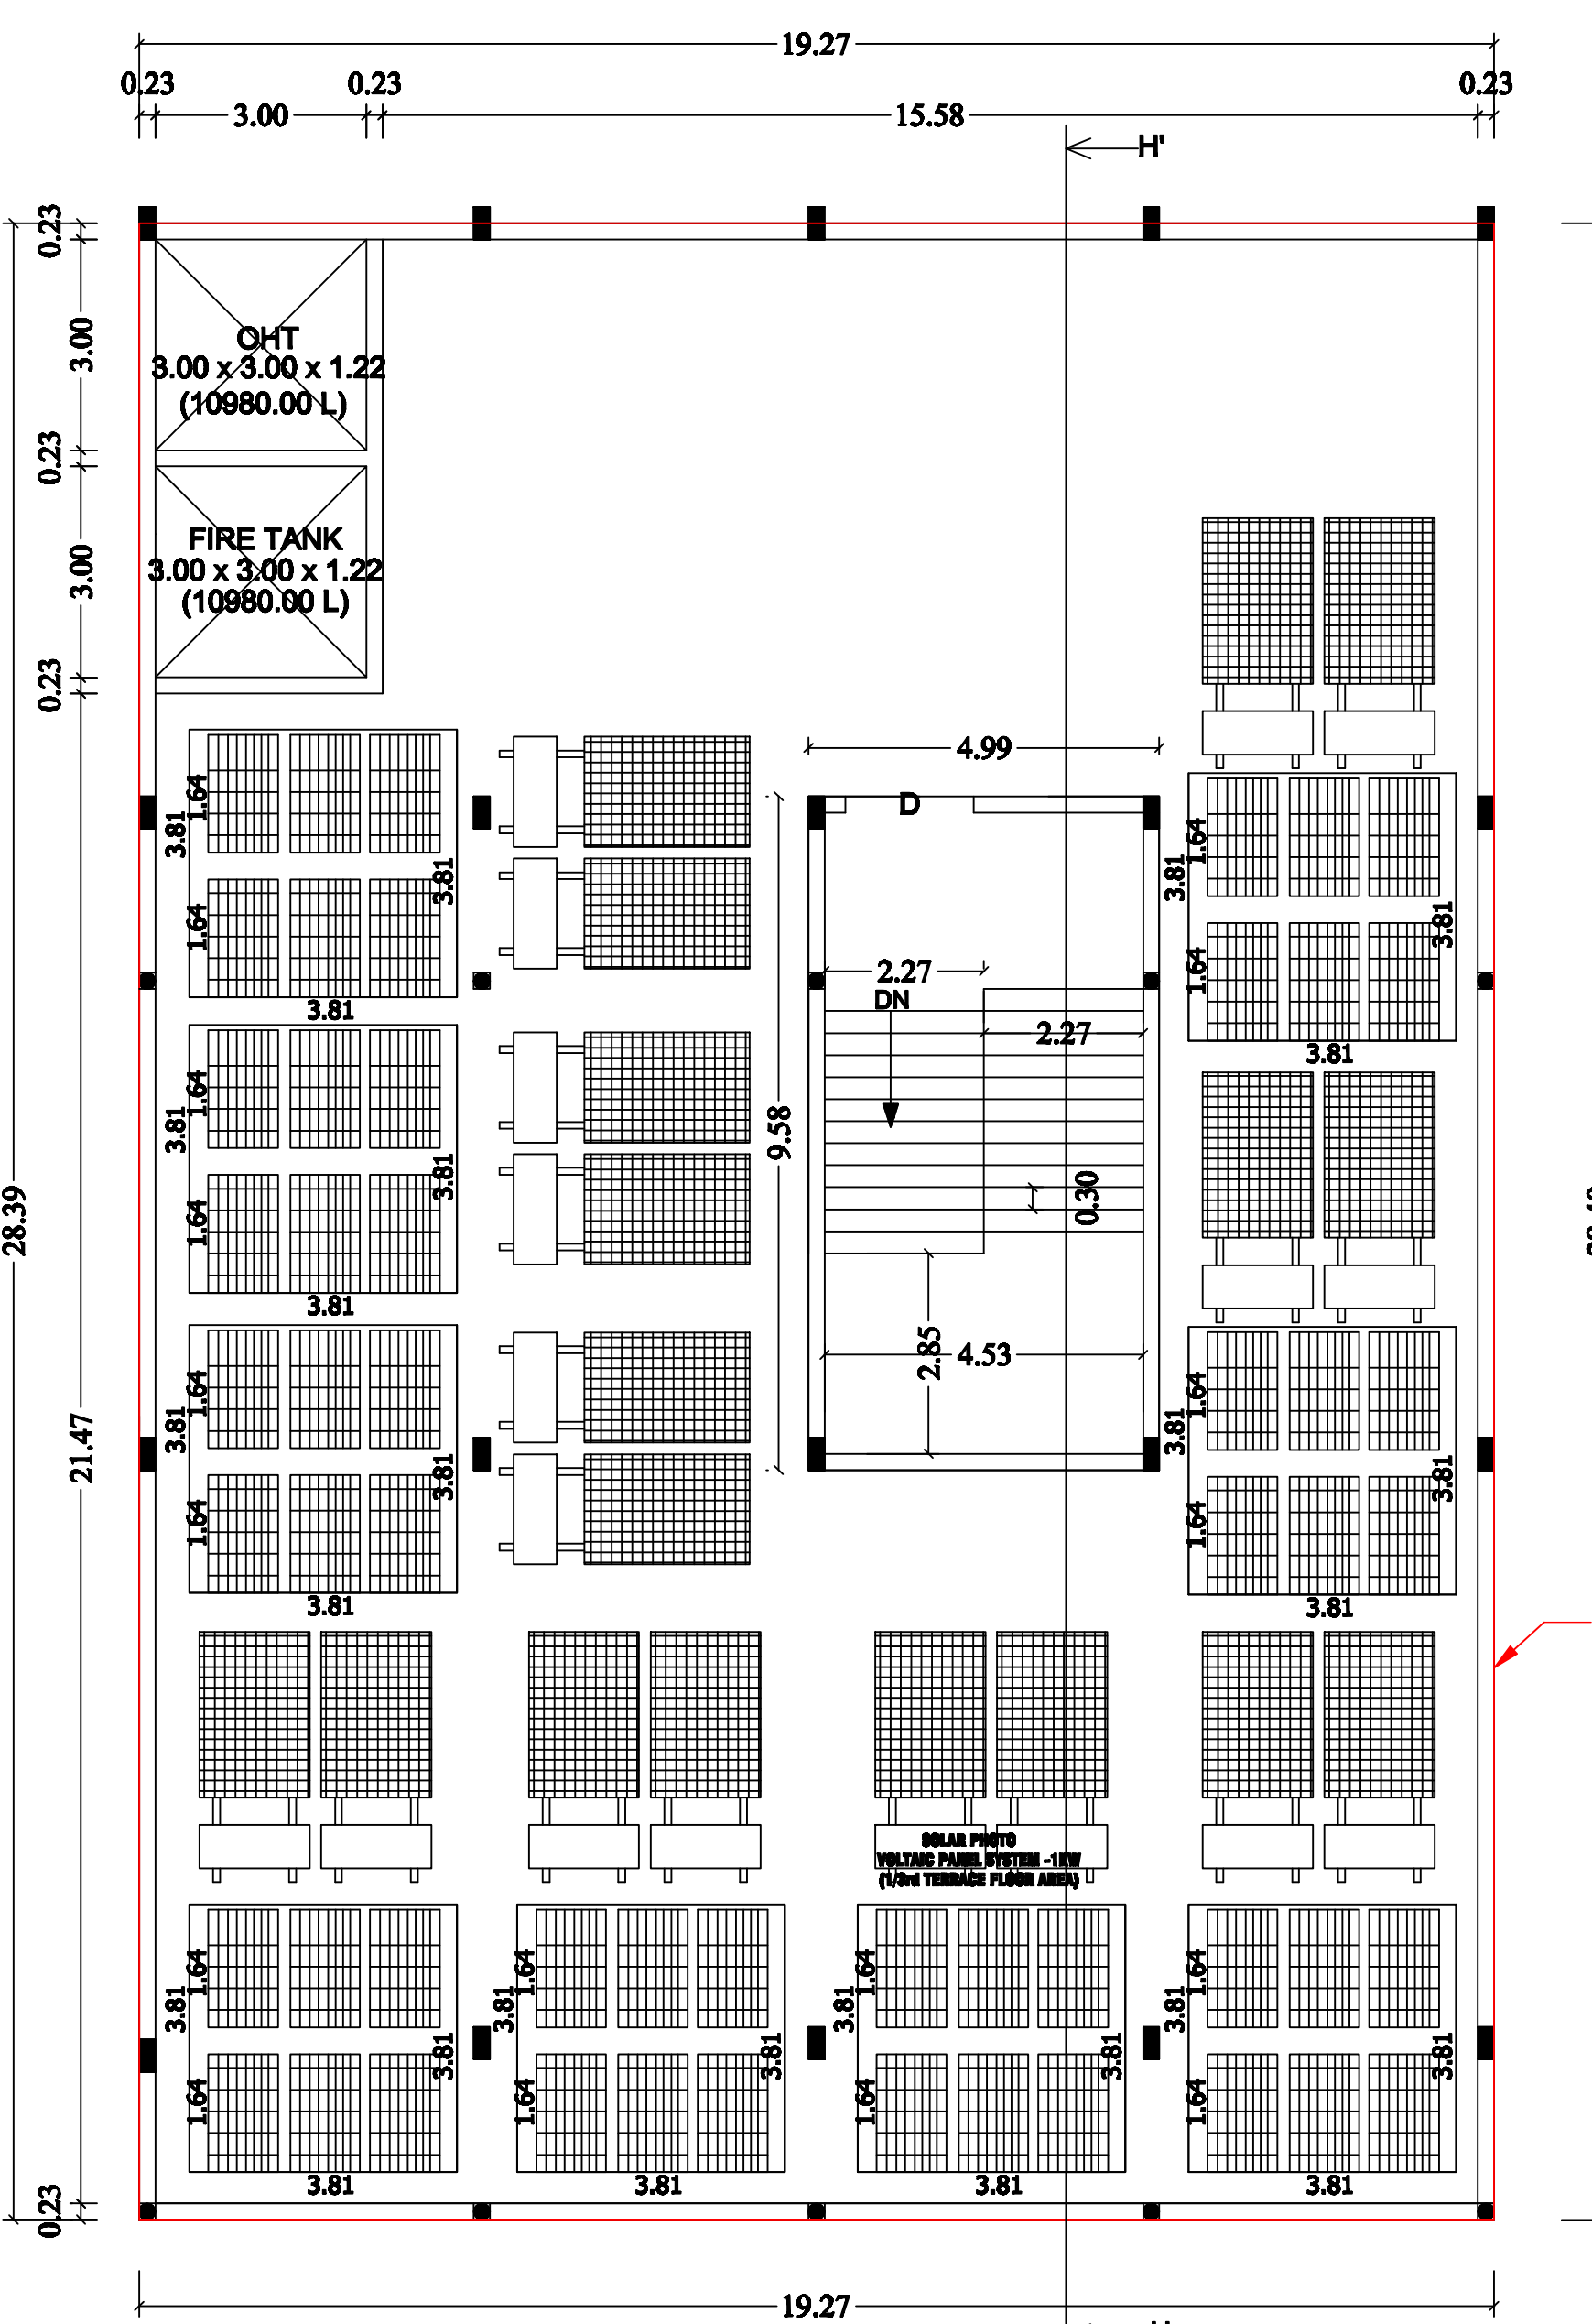

TERRACE FLOOR PLAN
BLOCK - 8

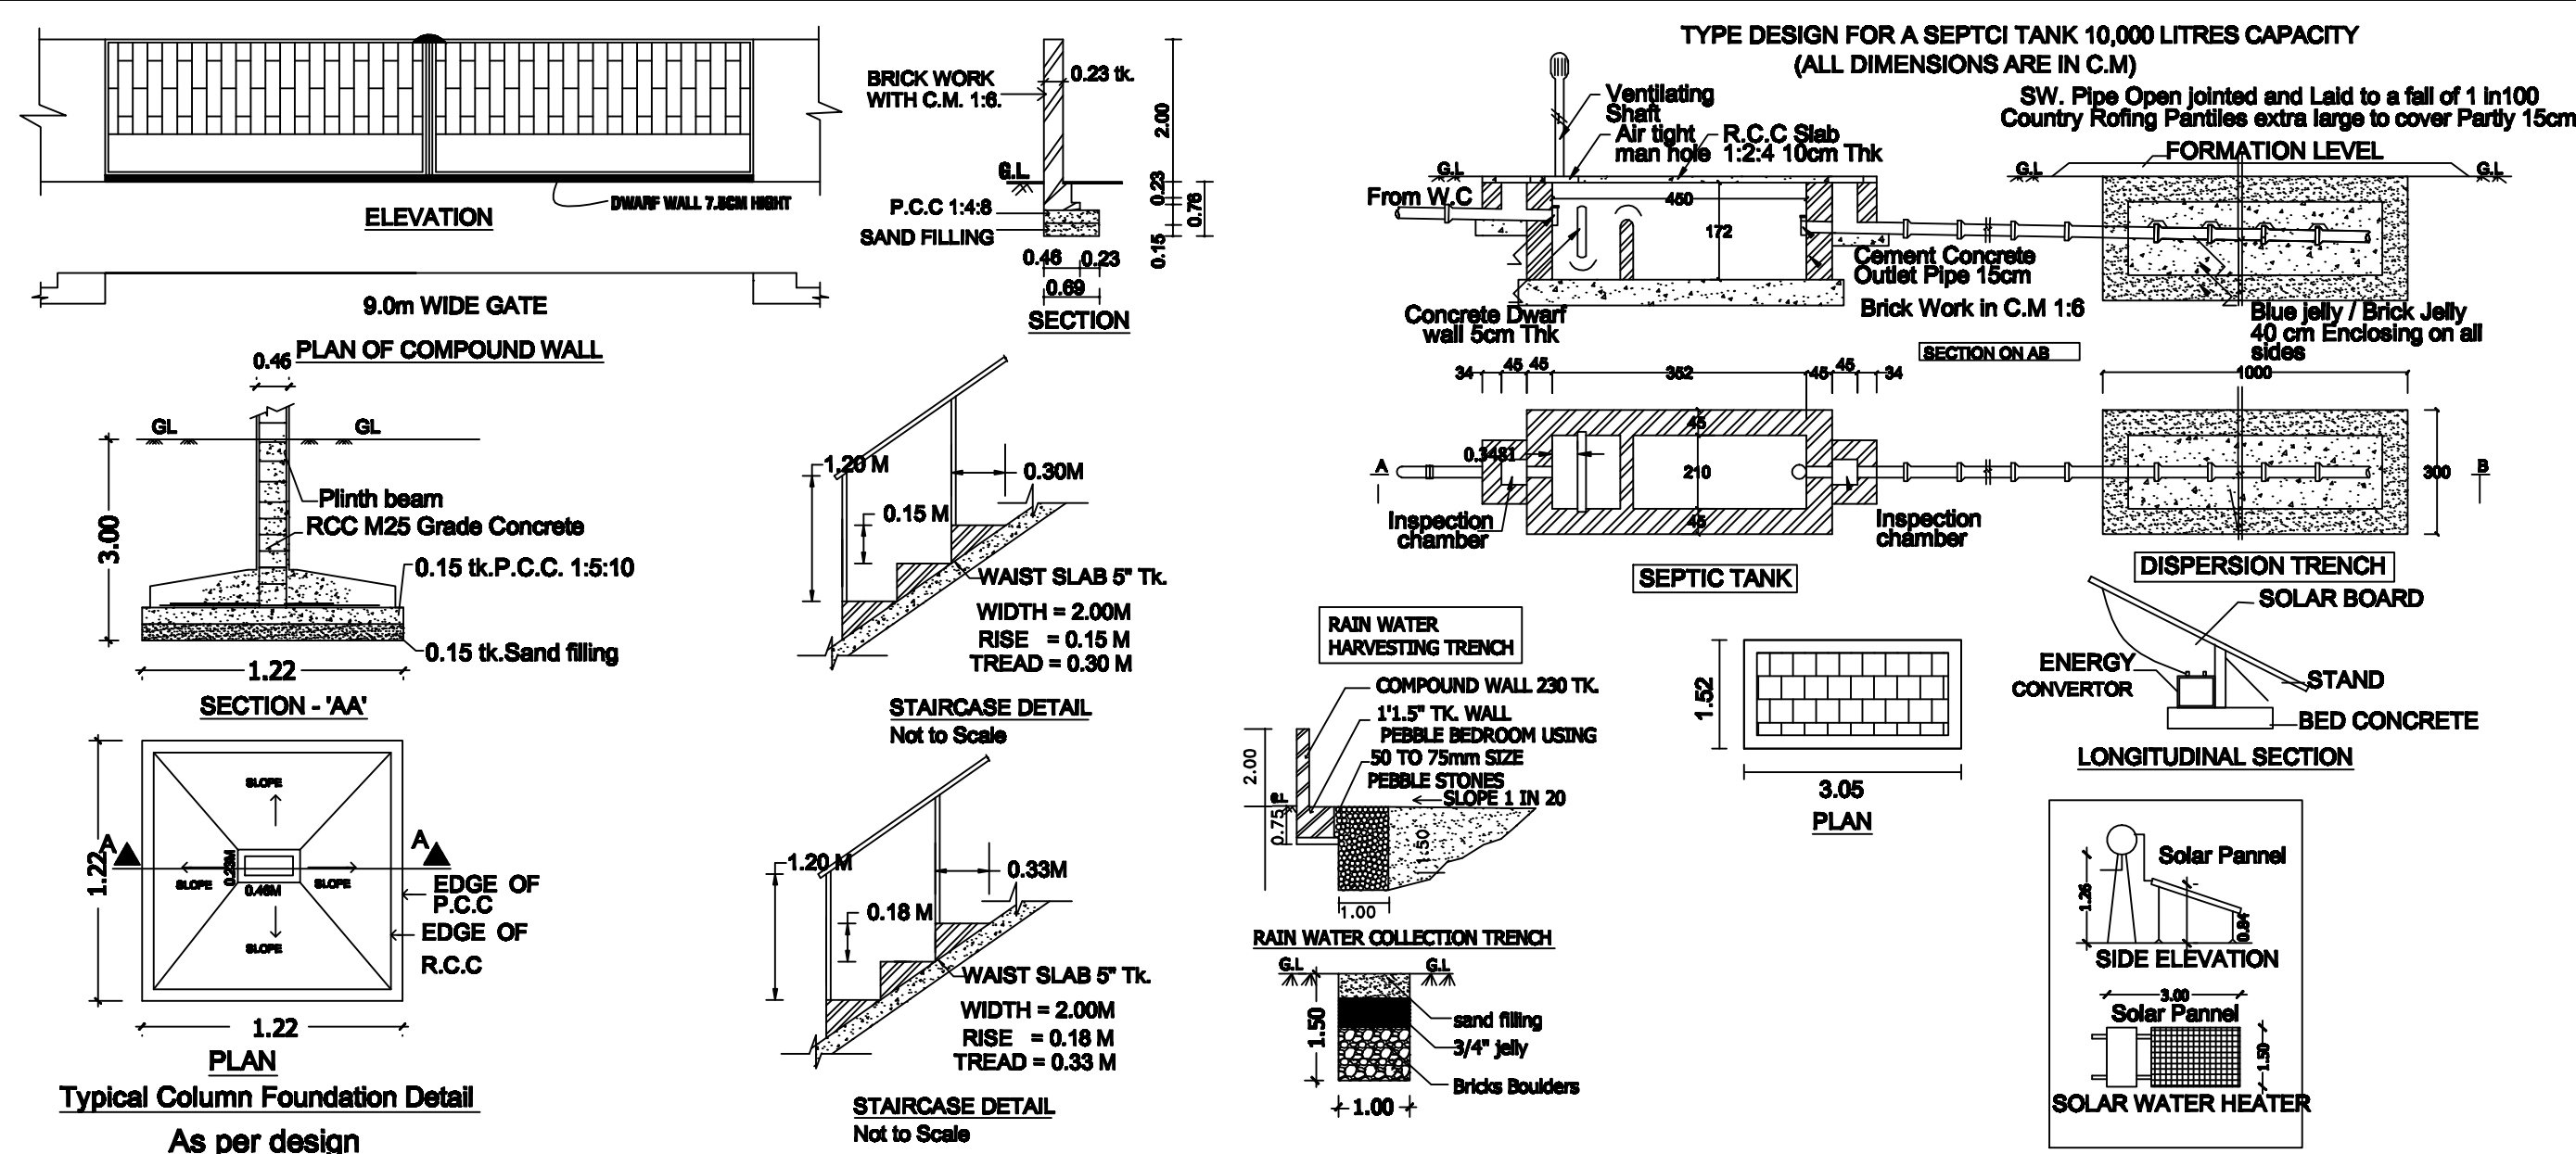


PLAN SHOWING THE EXISTING AND PROPOSED CONSTRUCTION OF R.C.C TERRACED ROOF & GALVALUME SHEET ROOF BUILDING FOR VINAYAKA MISSIONS RESEARCH FOUNDATION EDUCATIONAL INSTITUTIONAL BUILDING (VINAYAKA MISSIONS COLLEGE OF PHYSICAL EDUCATION) IN S.F.NO.92/4,107/1A1,1A2,1A3,1A4,1A5,1A6,1A7,108/1A,1C,AT PERIYA SEERAGAPADI VILLAGE ,VEERAPANDI PANCHAYAT & PANCHAYAT UNION, SALEM TALUK,SALEM DISTRICT.
APPLICANT: VINAYAKA MISSIONS RESEARCH FOUNDATION.

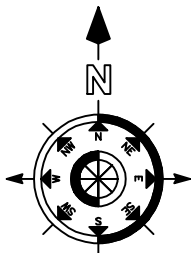

BLOCK - 09

SHEET NO.13/16

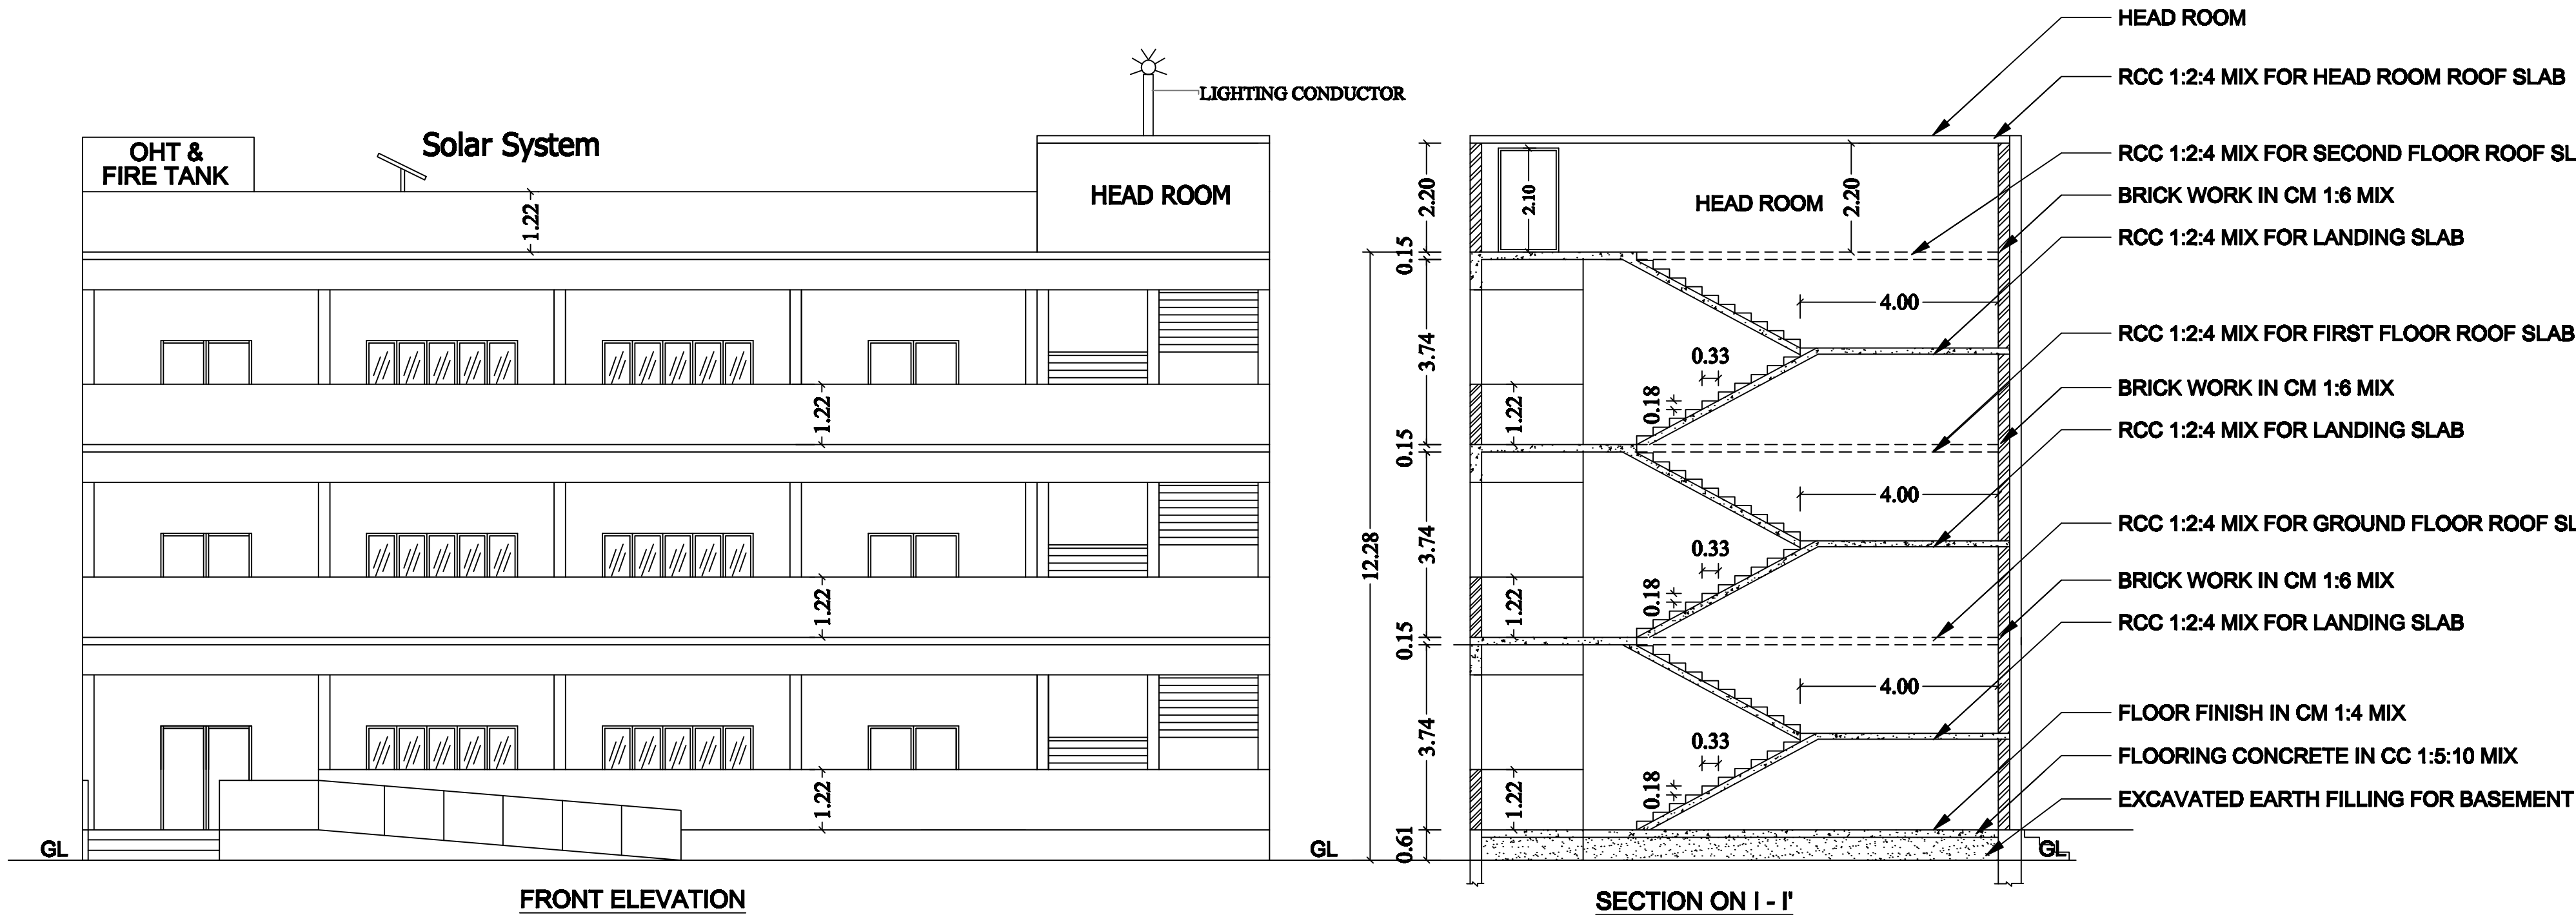

JOINARY DETAILS:

D - DOOR	1.83 X 2.10
W - WINDOW	3.04 X 1.52

AREA DETAILS:

DESCRIPTION	EXISTING		PROPOSED		TOTAL SQM.
	F.S.I SQM.	NON F.S.I SQM.	F.S.I SQM.	NON F.S.I SQM.	
BLOCK - 9 COLLEGE OF PHYSICAL EDUCATION					
GROUND FLOOR AREA	209.85	----	51.07	----	260.92
FIRST FLOOR AREA	----	----	260.92	----	260.92
SECOND FLOOR AREA	----	----	260.92	----	260.92
HEAD ROOM AREA	----	----	----	51.07	51.07
TOTAL AREA OF THE CONSTRUCTION	209.85	----	572.91	51.07	833.83

(FE) FIRE EXTINGUISHER -




(FA) FIRE ALARM -

(RWH) RAIN WATER HARVESTING -

ALL DIMENSIONS AREA IN METERS.
SCALE - 1:100


APPLICANT:-

REGISTERED ENGINEER:-

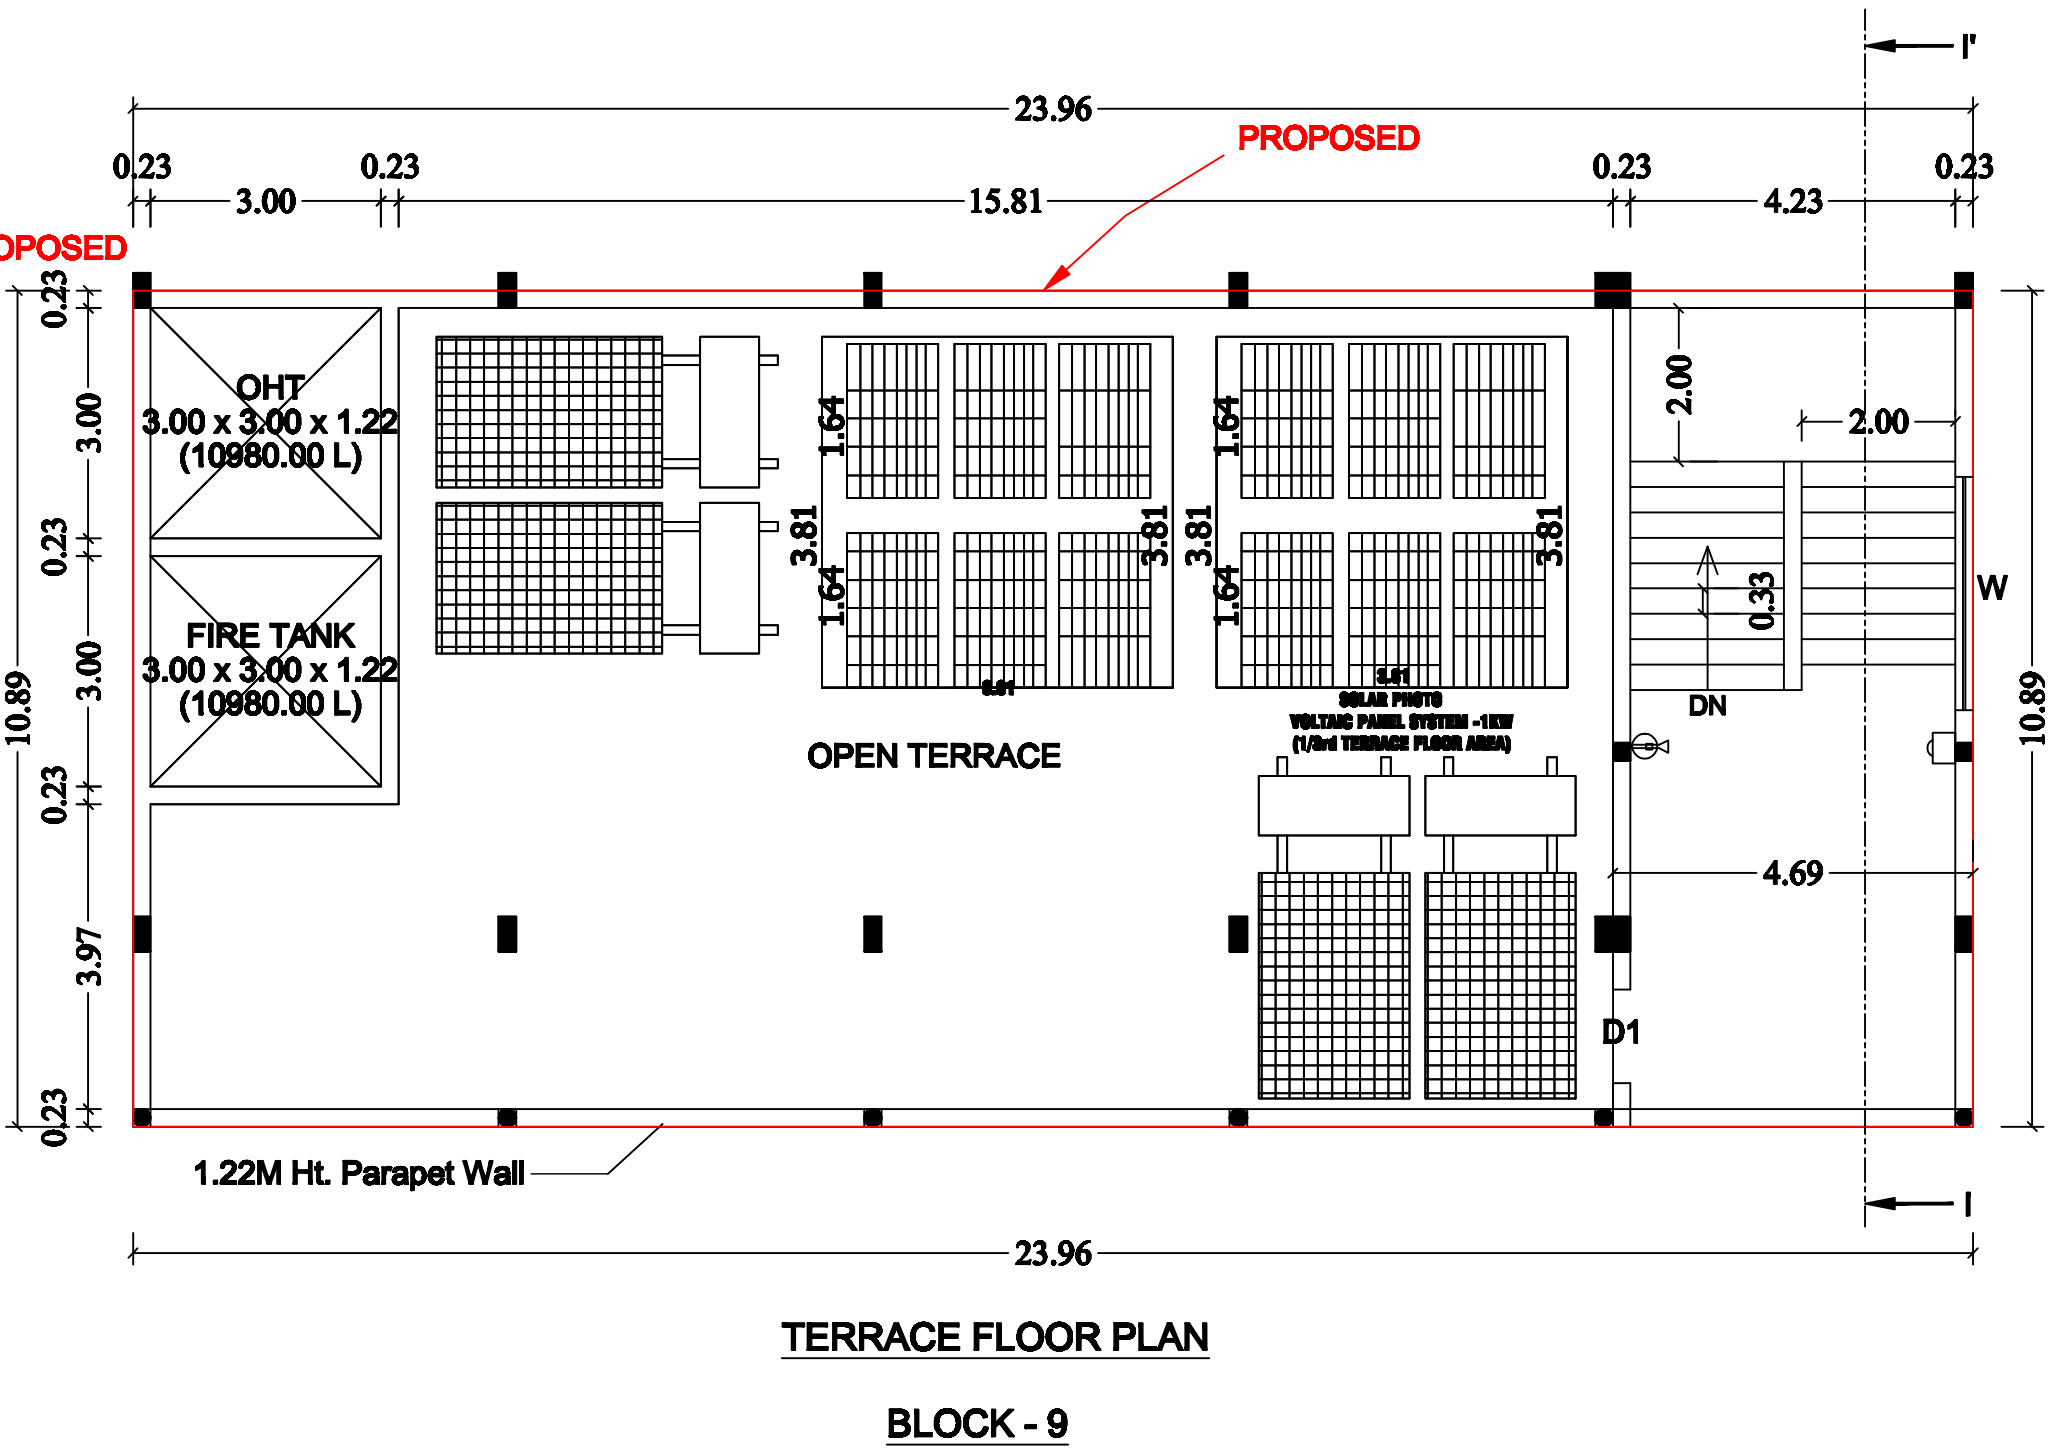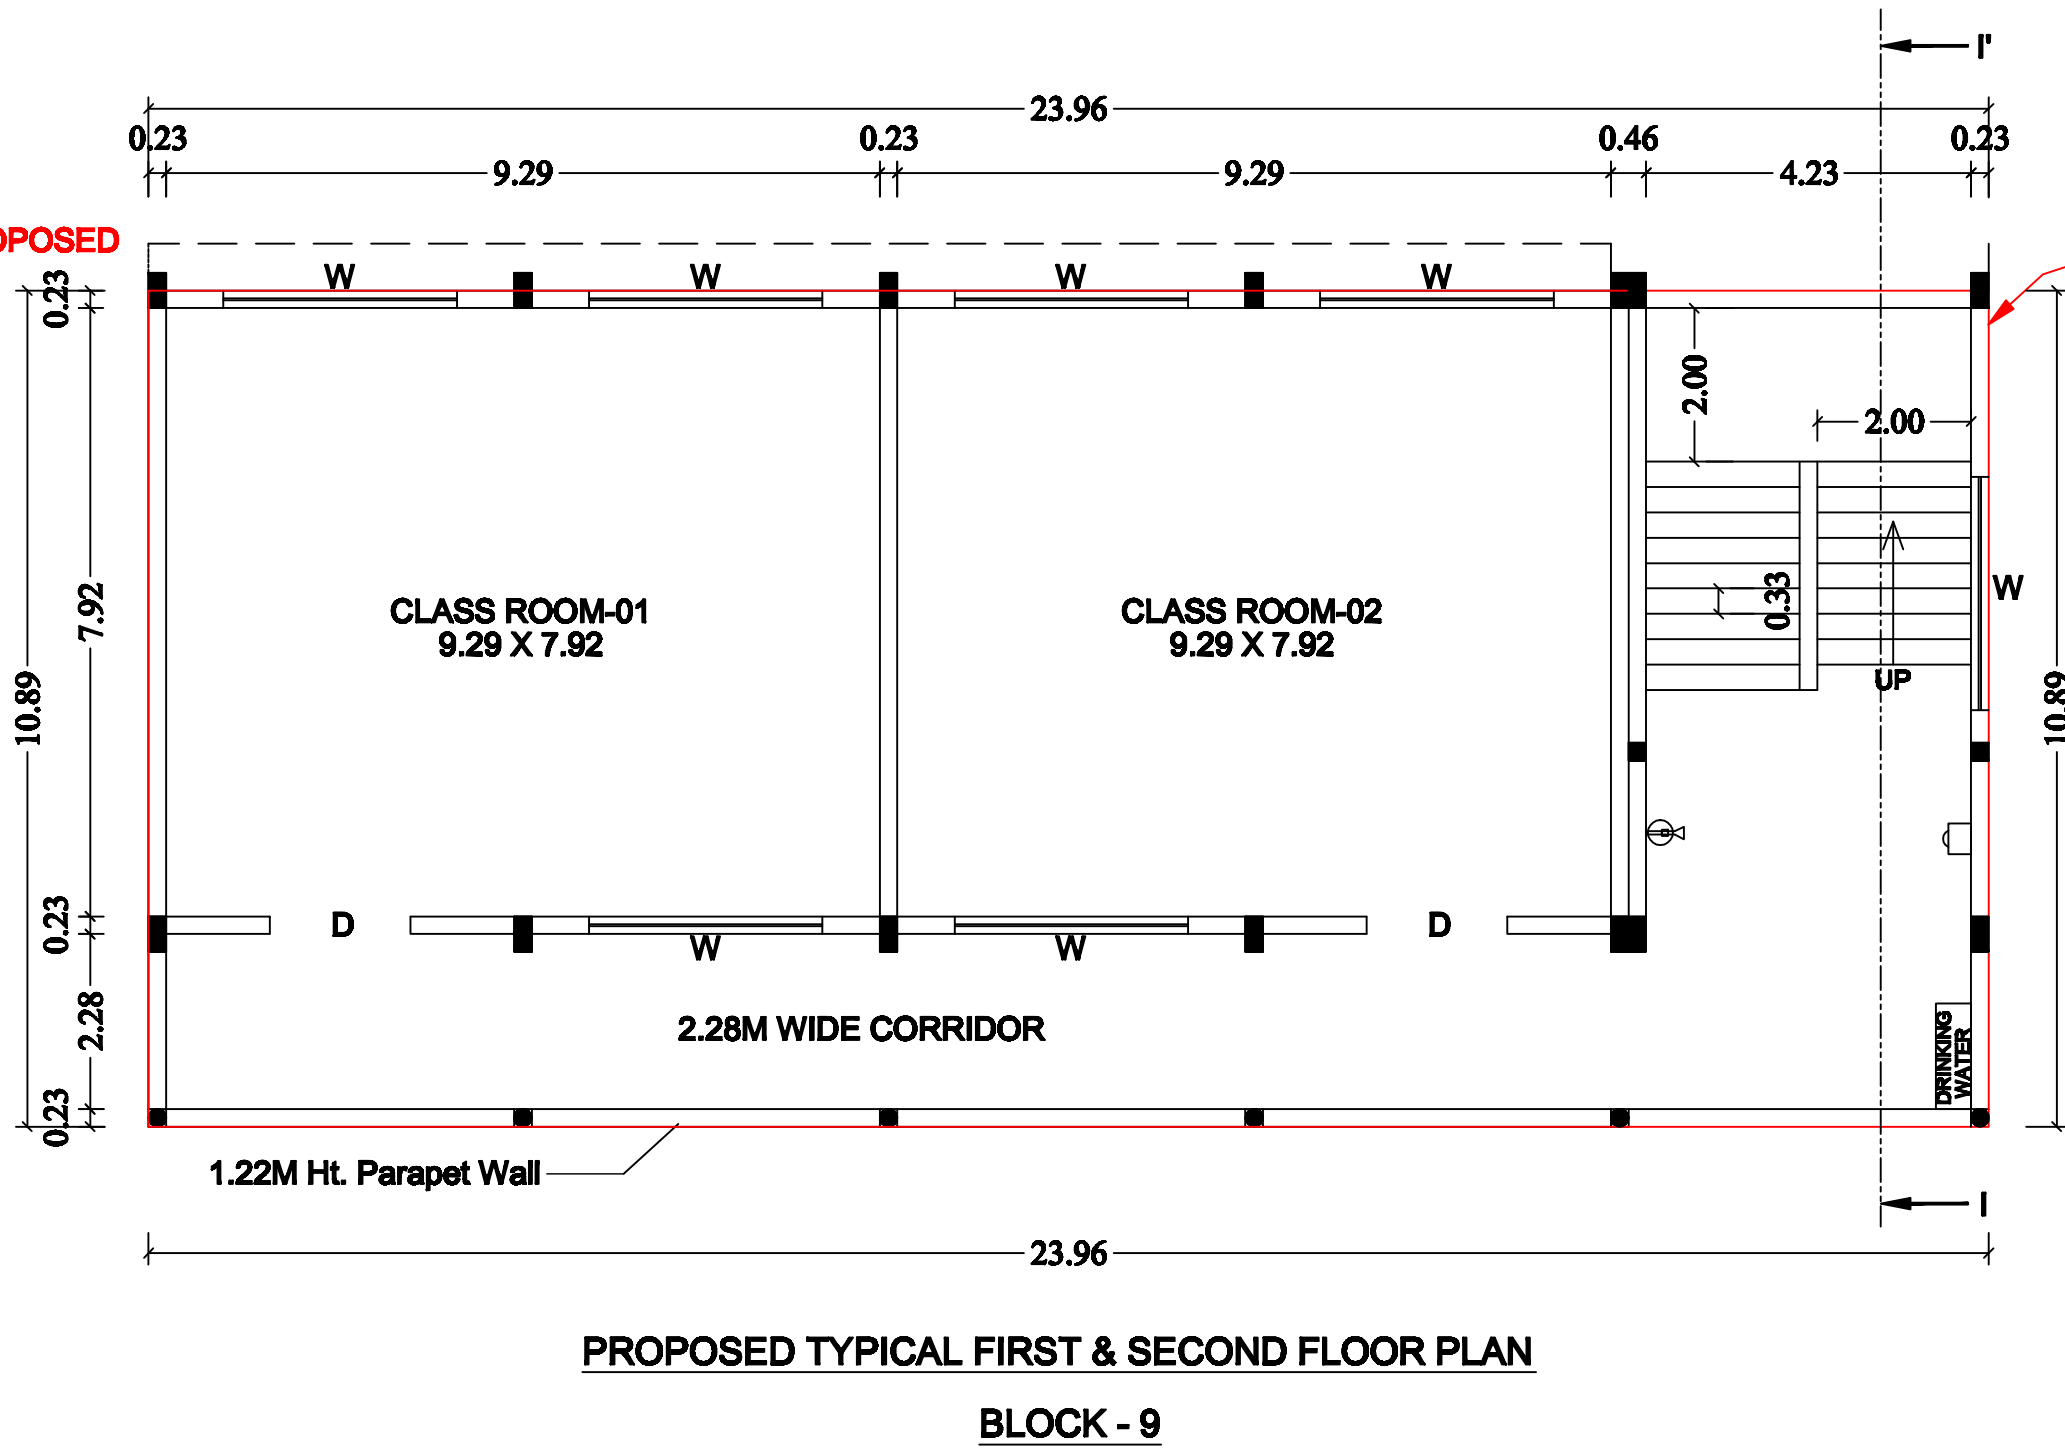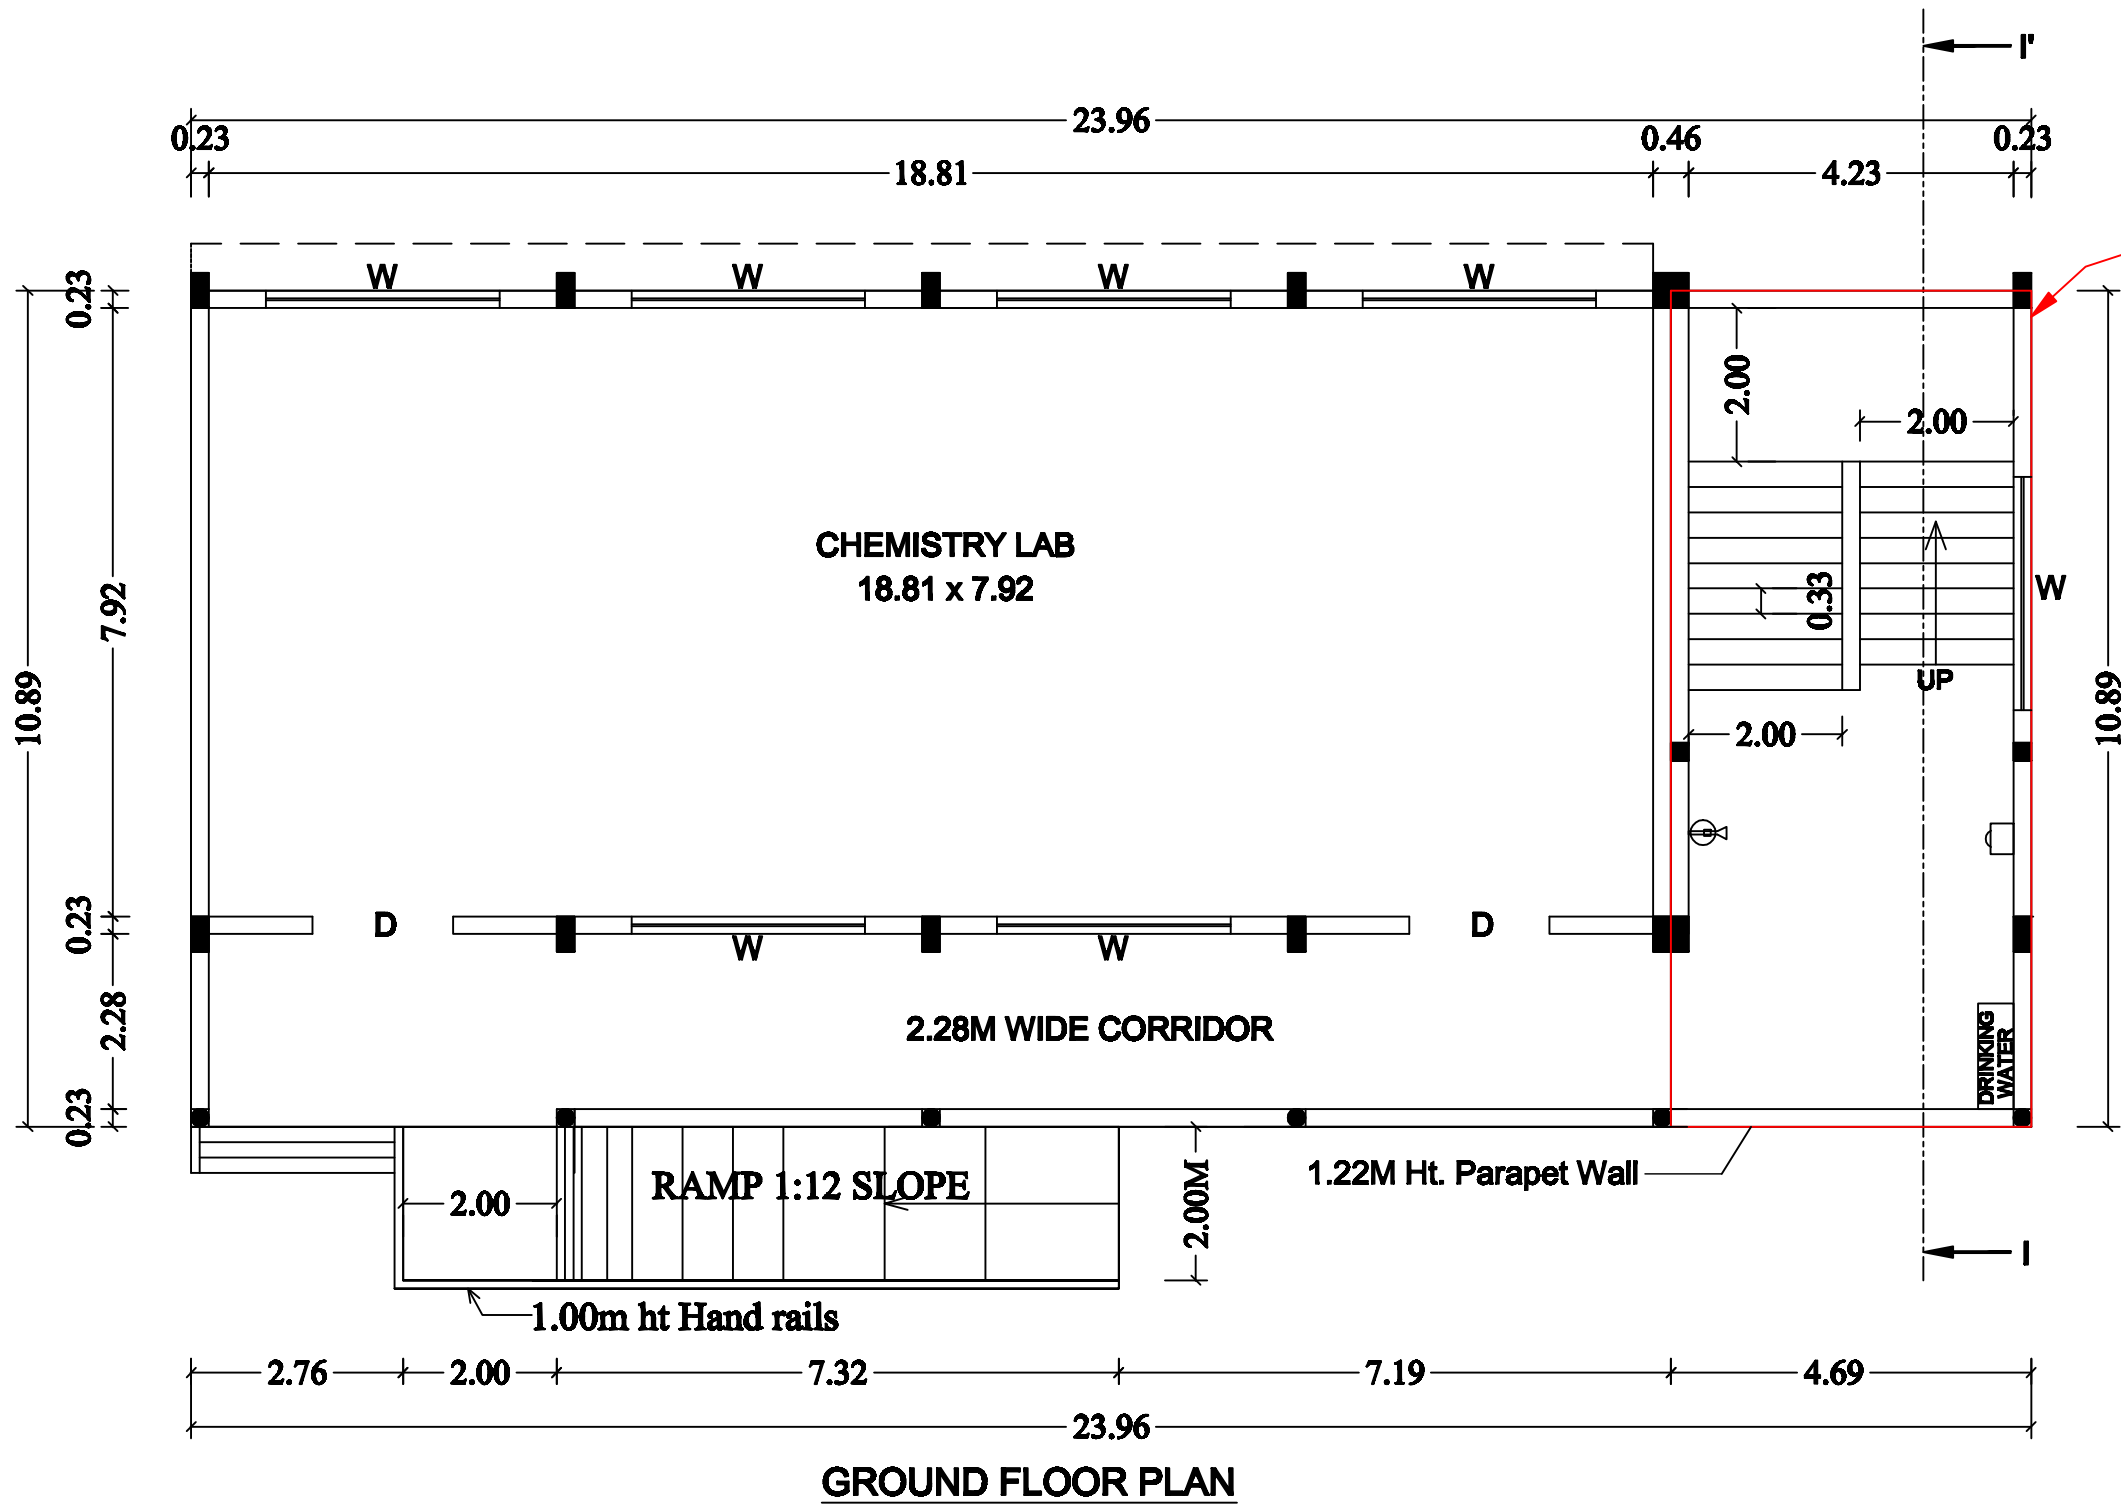

PLAN SHOWING THE EXSISTING AND PROPOSED CONSTRUCTION OF R.C.C TERRACED ROOF & GALVALUME SHEET ROOF BUILDING FOR VINAYAKA MISSIONS RESEARCH FOUNDATION EDUCATIONAL INSTITUTIONAL BUILDING (VINAYAKA MISSIONS KIRUPANANDA VARIYAR ARTS & SCIENCE COLLEGE AND VINAYAKA MISSIONS COLLEGE OF PHYSICAL EDUCATION) IN S.F.NO.92/4,107/1A1,1A2,1A3,1A4,1A5,1A6,1A7,1A8,1A9,1A16A,1A17A,1A18,108/1A,1C,AT PERIYA SEERAGAPADI VILLAGE ,VEERAPANDI PANCHAYAT & PANCHAYAT UNION, SALEM TALUK,SALEM DISTRICT.

APPLICANT:
VINAYAKA MISSIONS RESEARCH FOUNDATION.

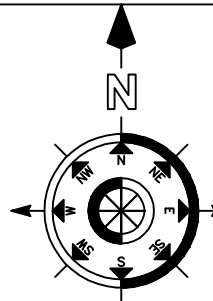


BLOCK - 10

SHEET No.14/16



FRONT ELEVATION

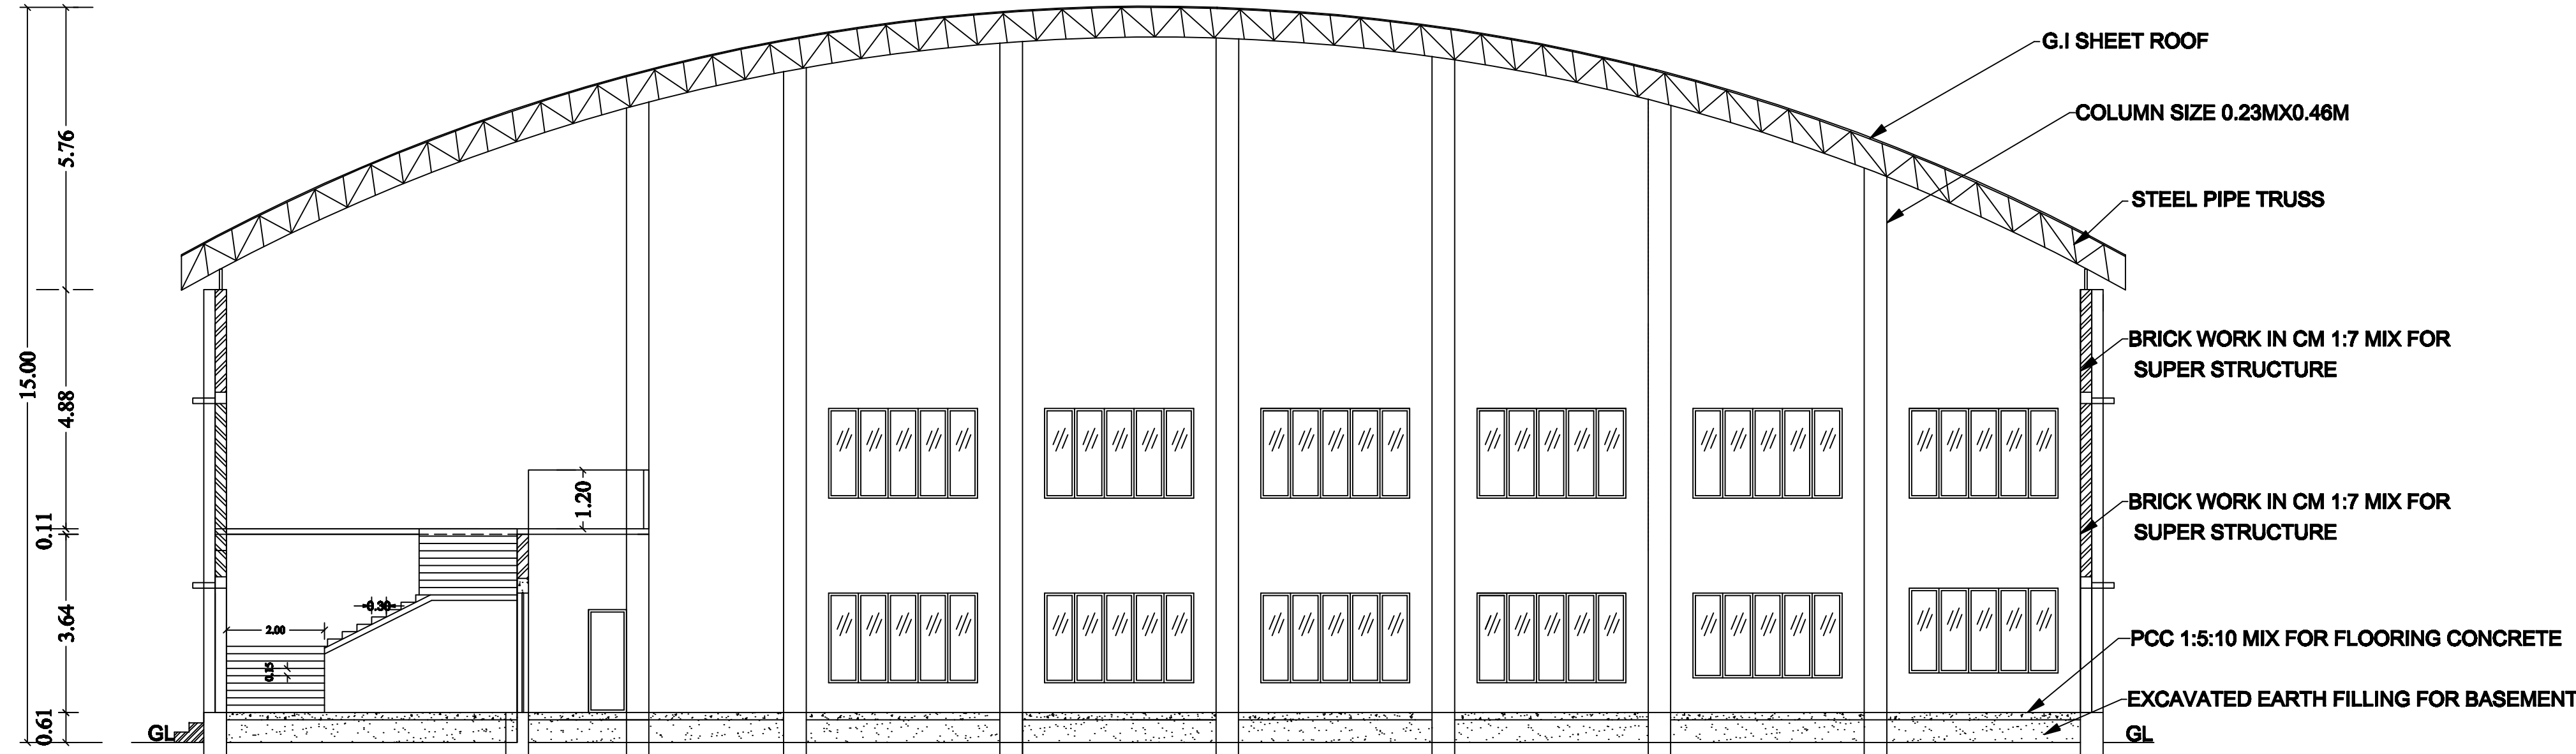

SECTION ON A - H-H'

AREA DETAILS :-

DESCRIPTION	F.S.I AREA IN SQM.	NON F.S.I AREA IN SQM.	TOTAL AREA IN SQM.
BLOCK - 10			
COLLEGE OF PHYSICAL			
GROUND FLOOR AREA	1365.02	----	1365.02
G.I SHEET			
FIRST FLOOR AREA	283.25	----	283.25
TOTAL AREA OF THE CONSTRUCTION	1648.27	----	1648.27

JOINERY DETAILS :

MD - MAIN DOOR	2.44 X 2.13
D - DOOR	1.83 X 2.13
D1 - DOOR	1.22 X 2.13
D2 - DOOR	0.76 X 2.13
SD - SWING DOOR	1.00 X 2.13
W - WINDOW	3.05 X 1.83
W1 - WINDOW	2.44 X 1.83
W2 - WINDOW	1.83 X 1.83
V - VENTILATOR	1.83 X 0.61

ALL DIMENSIONS ARE IN METER
SCALE 1:100

NO.OF STUDENTS (BOYS) = 40

NO.OF STUDENTS (GIRLS) = 25

TOTL NO OF STUDENTS = 65

CONSTRUCTION ENGINEER:-


Er.P.ASAITHAMBI, M.Tech.,
Construction Engineer,
Fairlands, Salem-636 016.

APPLICANT:-

For Vinayaka Mission's Research Foundation



Mandate Holder

STRUCTURAL ENGINEER:-



Er. P. ASAITHAMBI
B.E., M.Tech., M.B.A., M.I.E., P.V.V., M.Sc(PV)
Asst. Executive Engineer, PWD (Road),
Chartered Civil Engineer & Approved Valuer &
Govt. Approved Panel Engineer under TNPS Act, 1985
Fairlands Co-operative Housing Society Building,
Opp. to Canara Bank, Gandhi College Road,
Fairlands, Salem - 636 016.

REGISTERED ENGINEER:-



Er.D.Radhakrishnan,B.E.(Civil)
Registered Engineer,
Registration SLPA No. 02/RE-1/2024-29
Cell: 94433 07360
Cell: 79047 61420

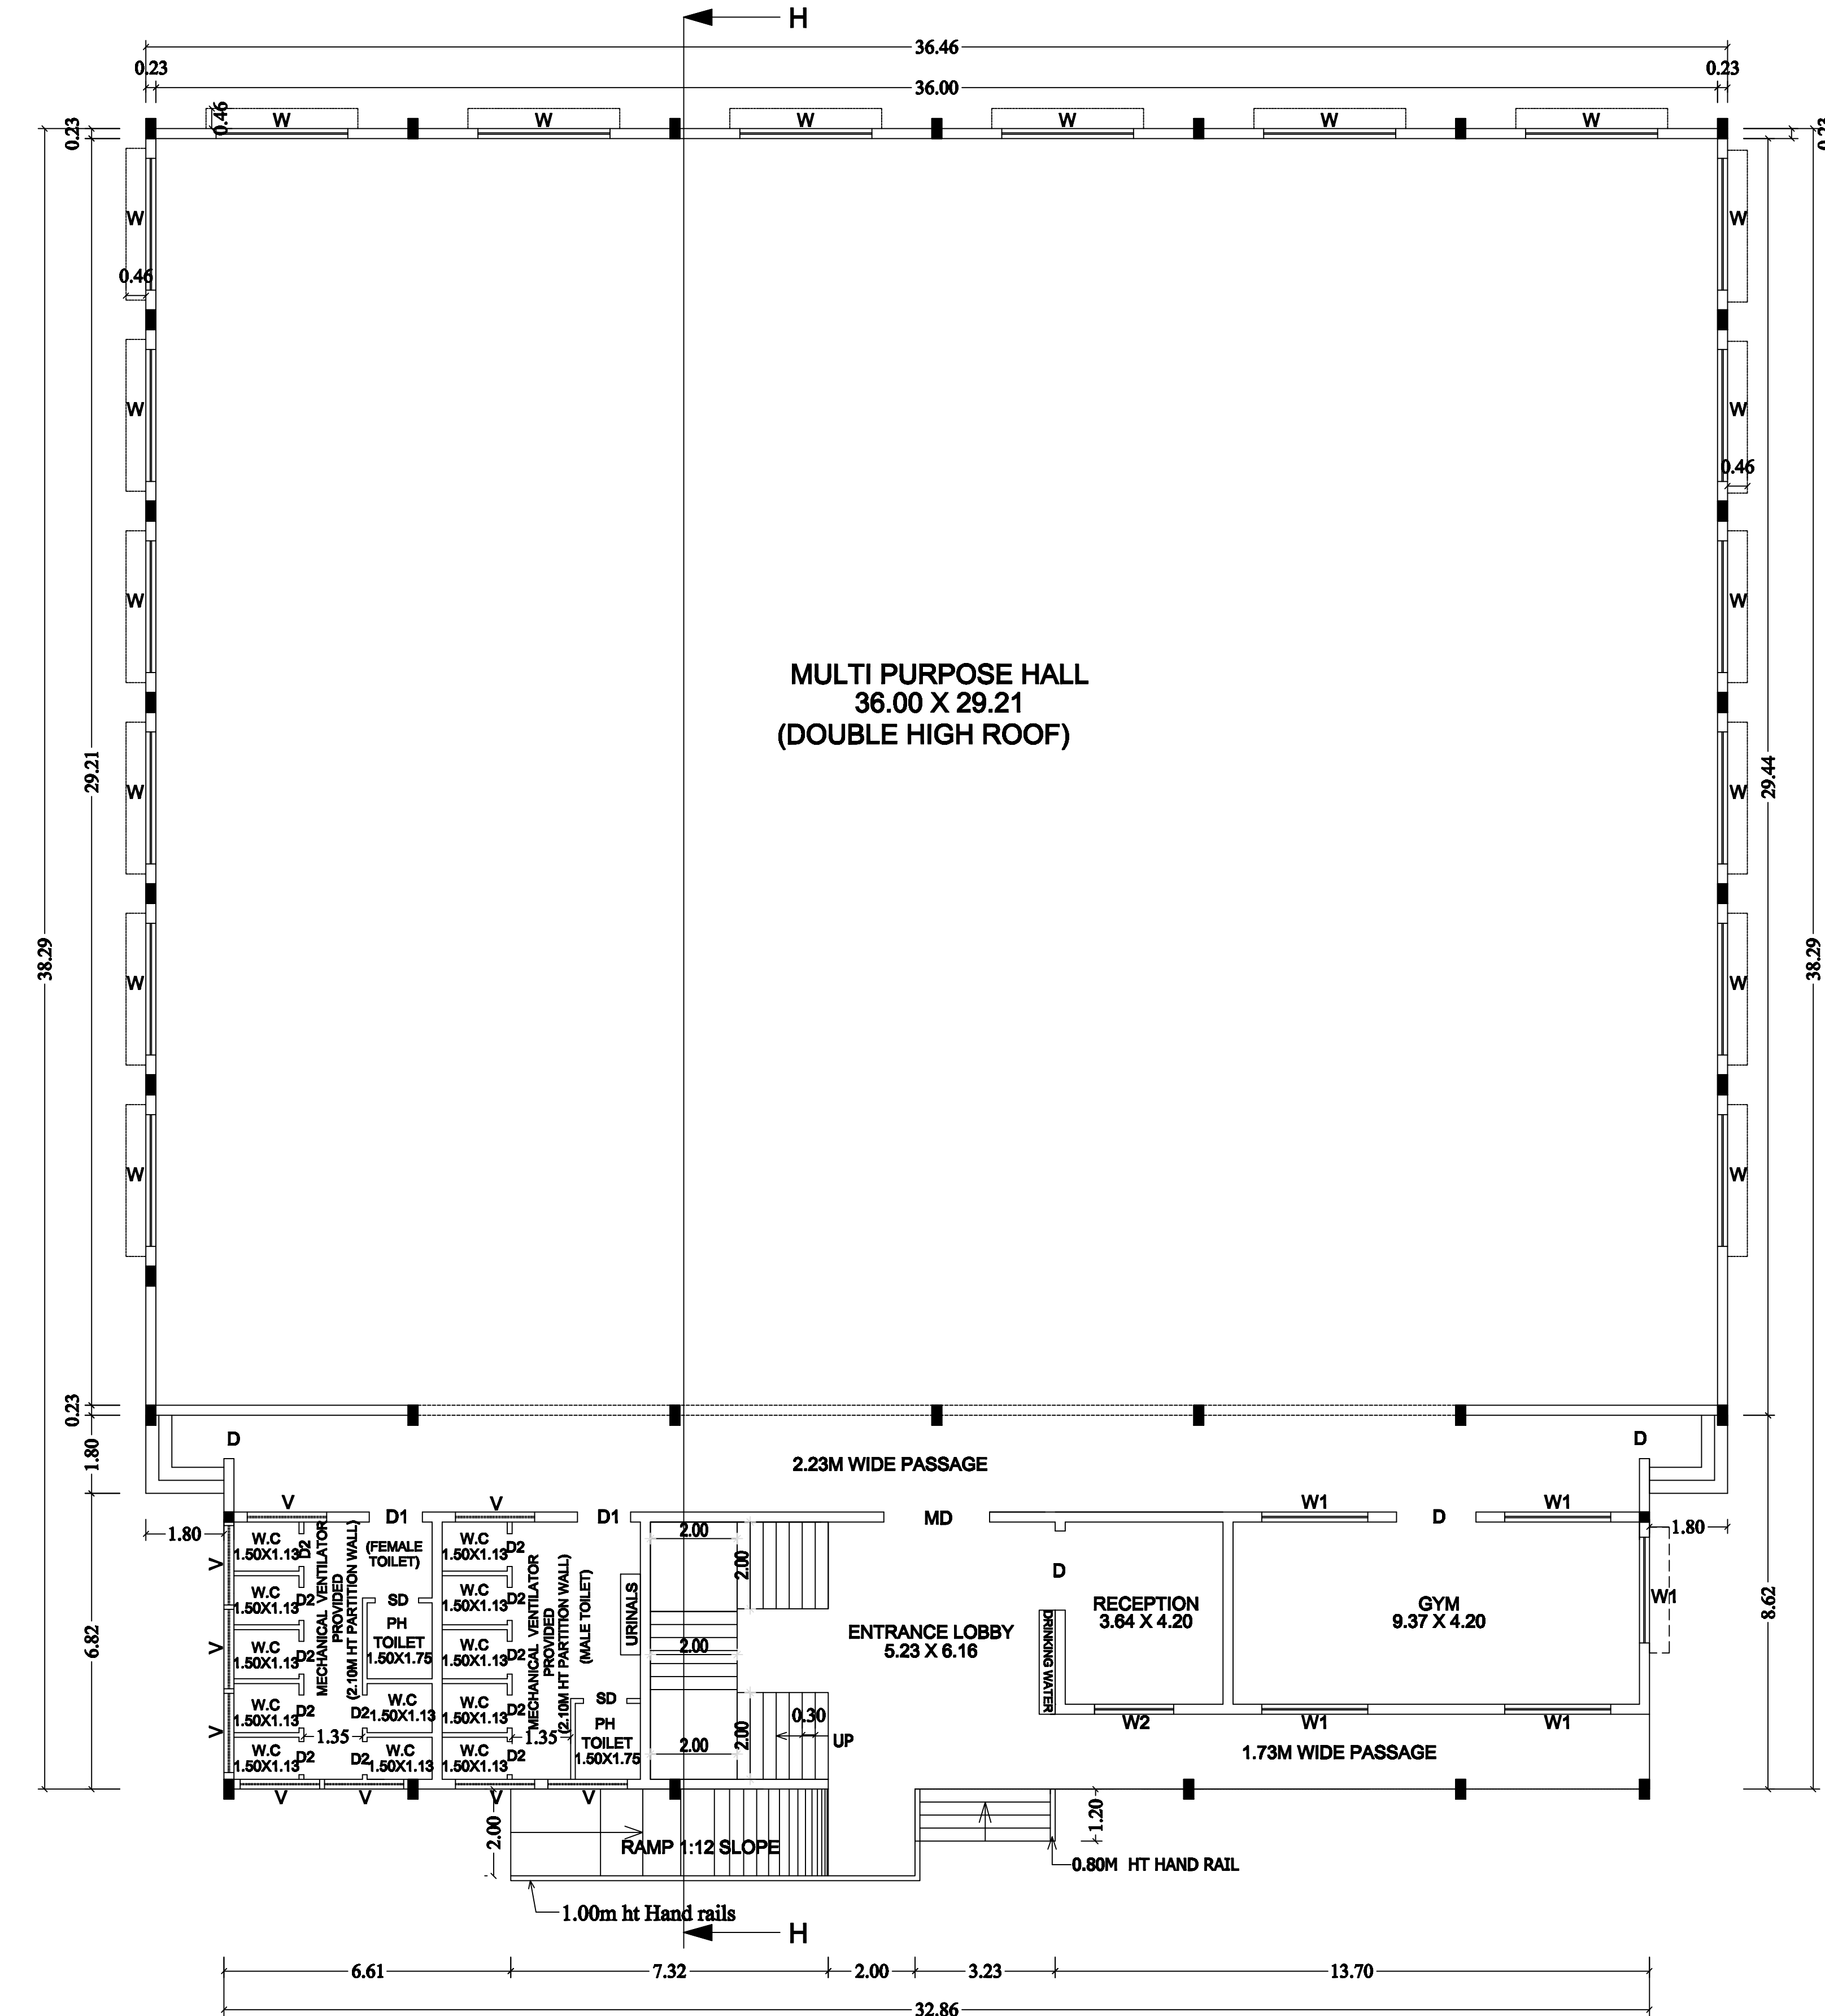

GROUND FLOOR PLAN
BLOCK-10

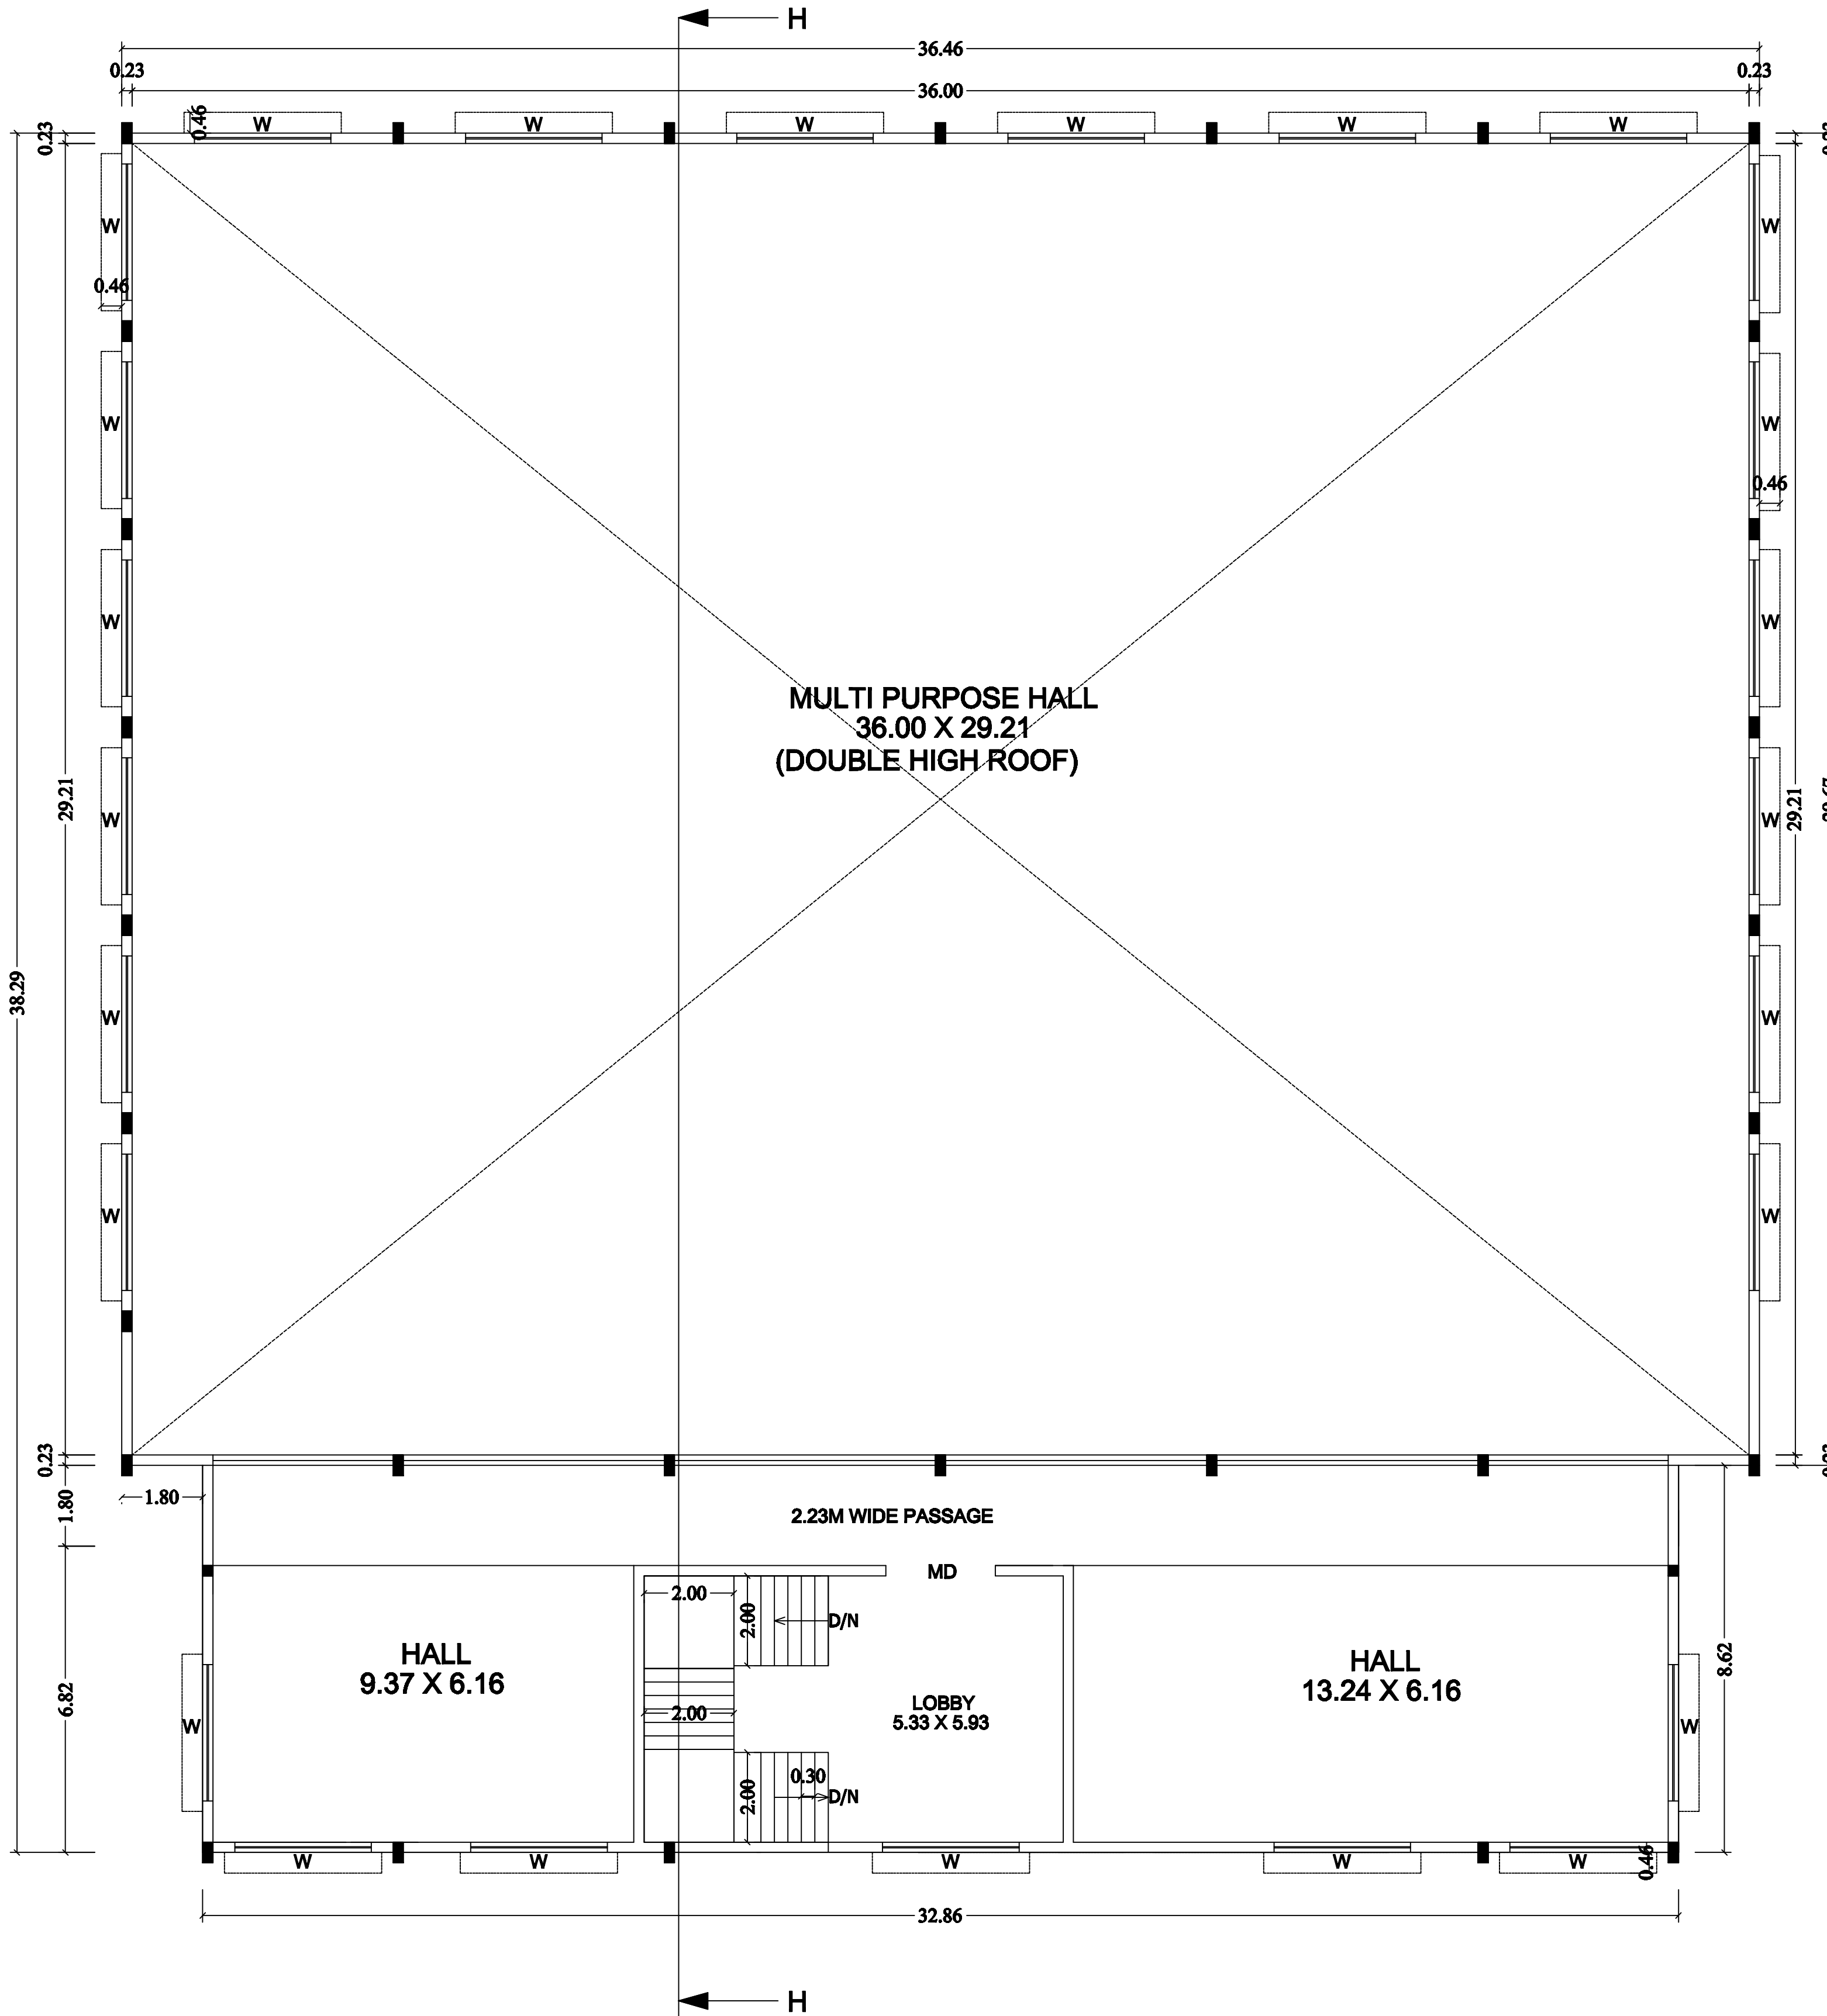


FIRST FLOOR PLAN
BLOCK-10

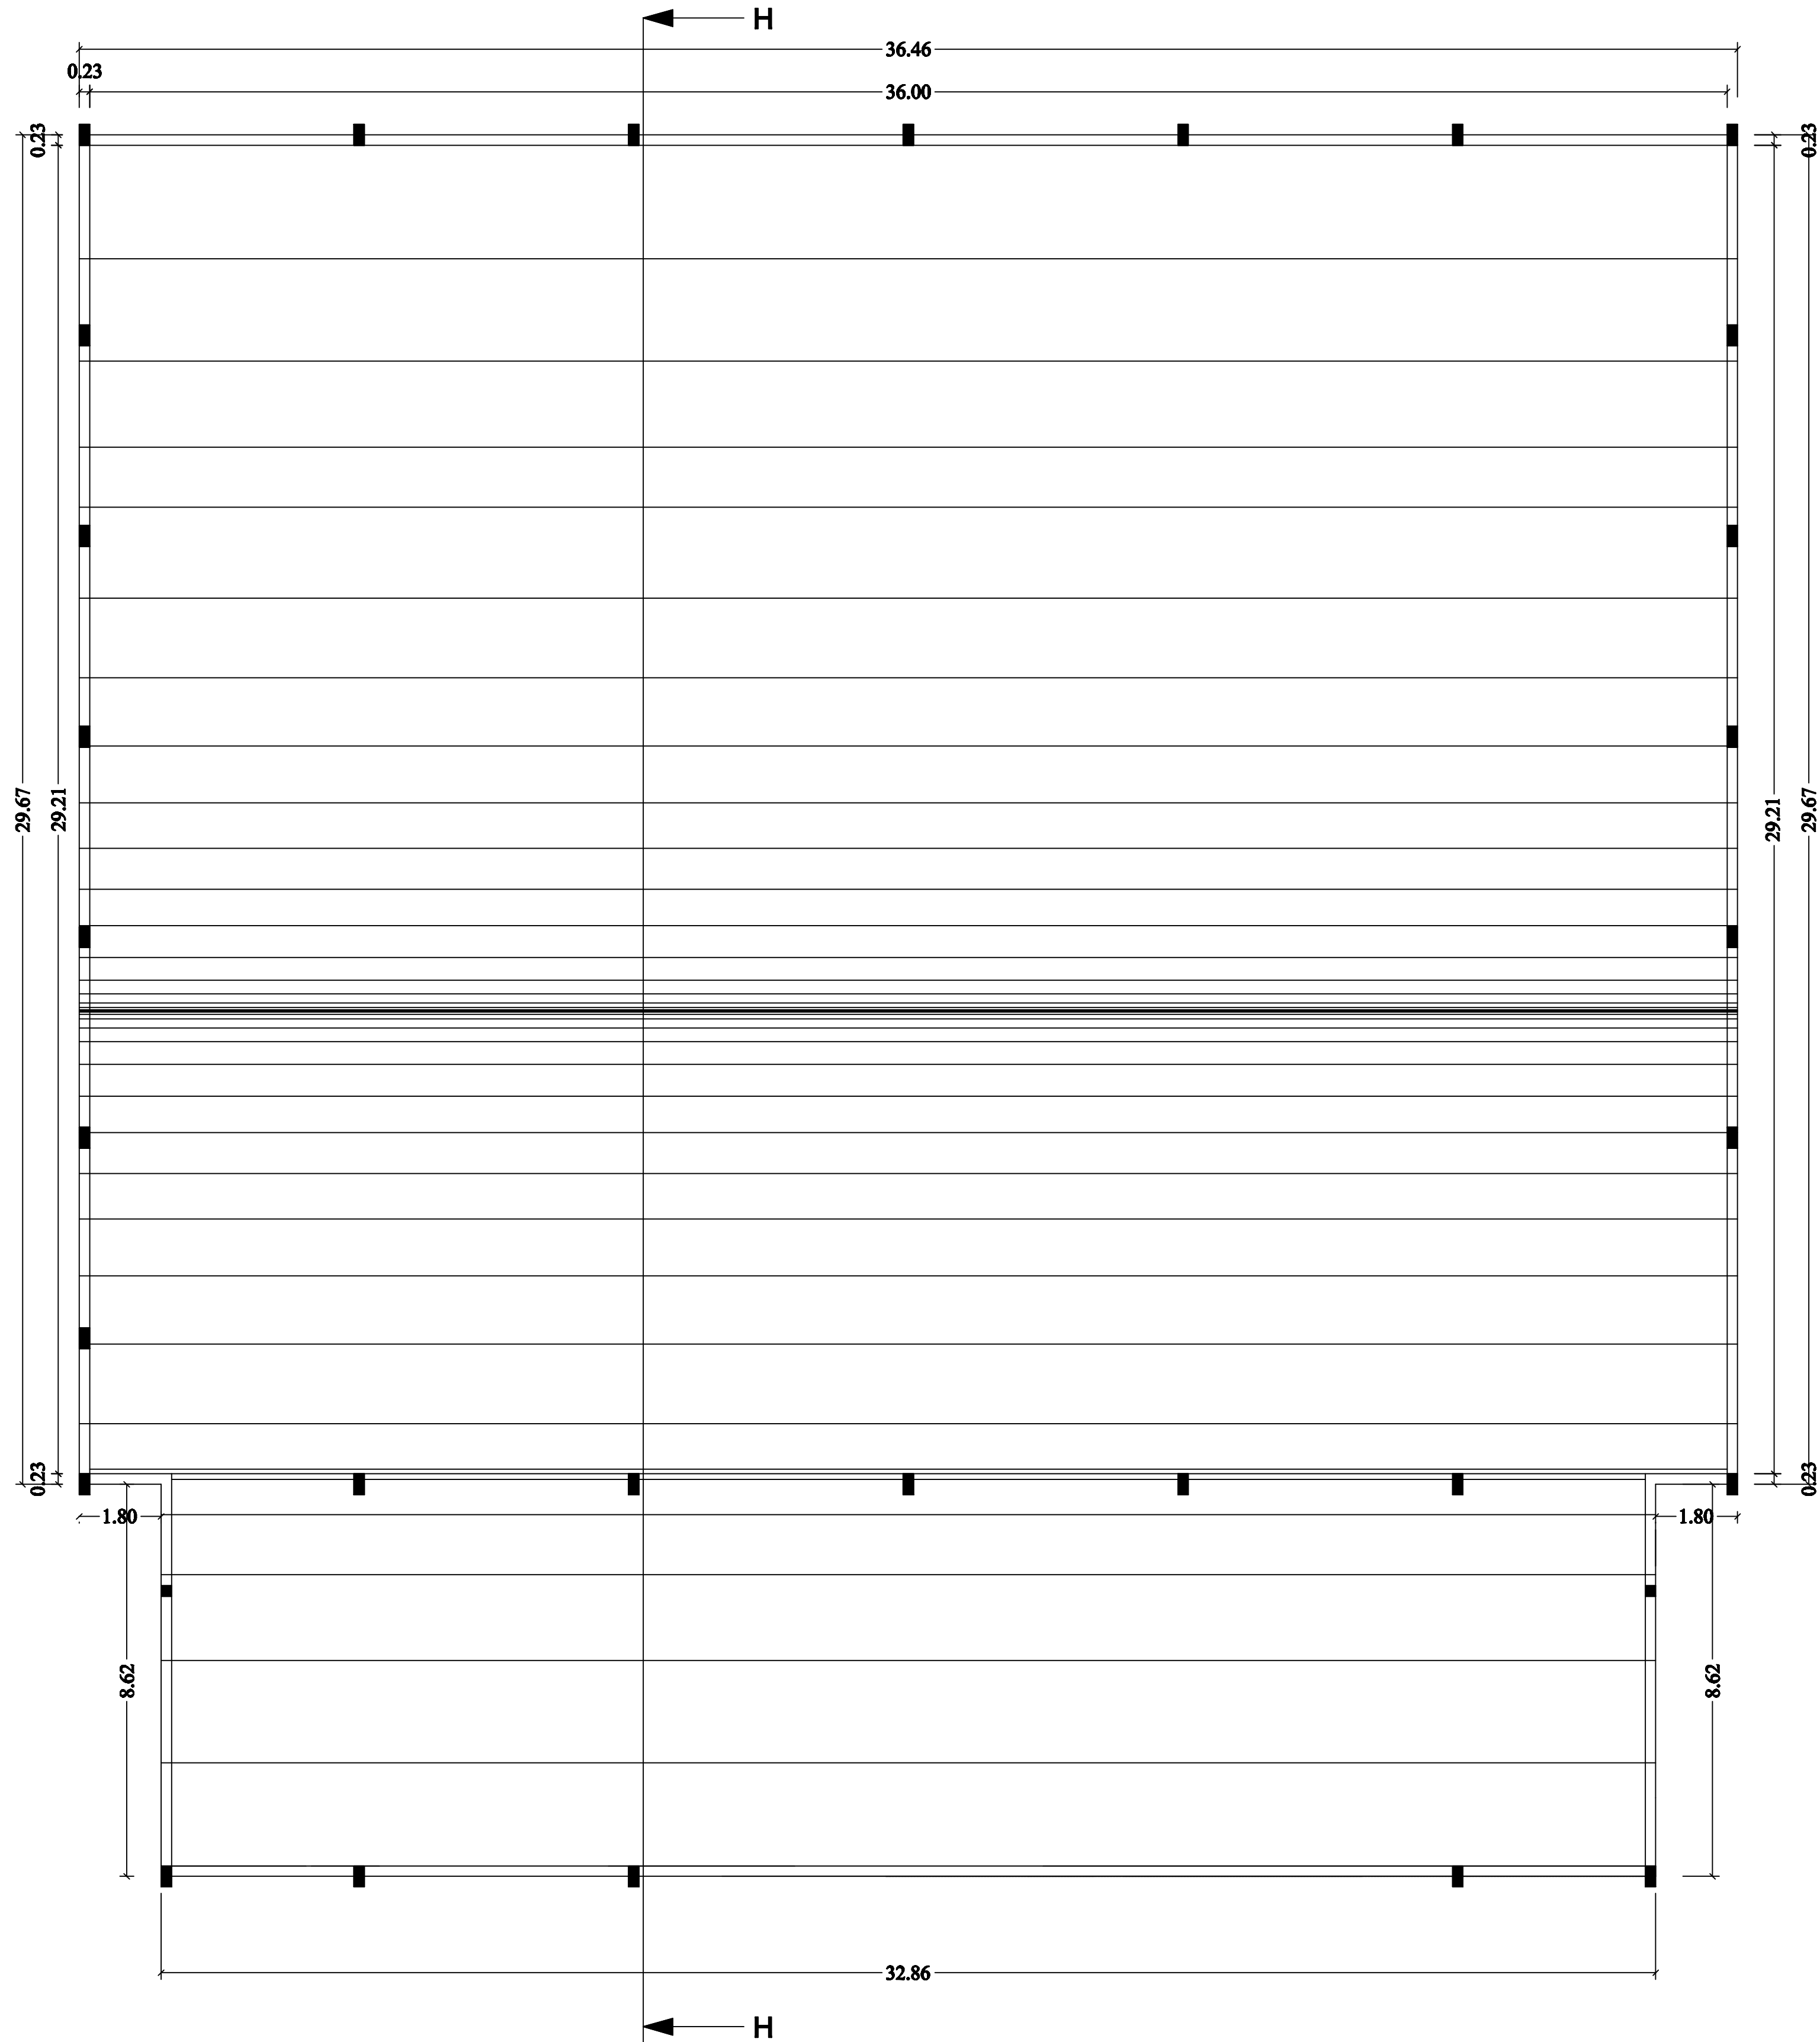

TERRACE FLOOR PLAN
BLOCK-10


PLAN SHOWING THE EXISTING AND PROPOSED CONSTRUCTION OF R.C.C TERRACED ROOF & GALVALUME SHEET ROOF BUILDING FOR VINAYAKA MISSIONS RESEARCH FOUNDATION EDUCATIONAL INSTITUTIONAL BUILDING (VINAYAKA MISSIONS COLLEGE OF PHYSICAL EDUCATION) IN S.F.NO.92/4,107/1A1,1A2,1A3,1A4,1A5,1A6,1A7,108/1A,1C, AT PERIYA SEERAGAPADI VILLAGE ,VEERAPANDI PANCHAYAT & PANCHAYAT UNION,SALEM TALUK,SALEM DISTRICT.

APPLICANT: VINAYAKA MISSIONS RESEARCH FOUNDATION.

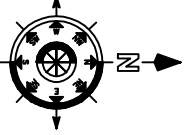


BLOCK - 11


SHEET No.15/16

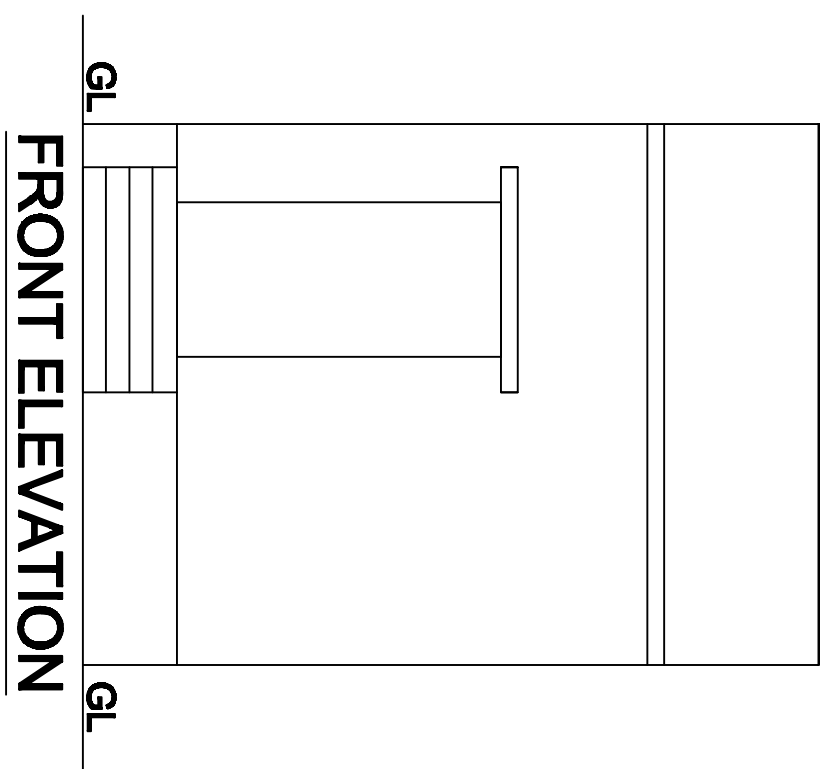

FRONT ELEVATION

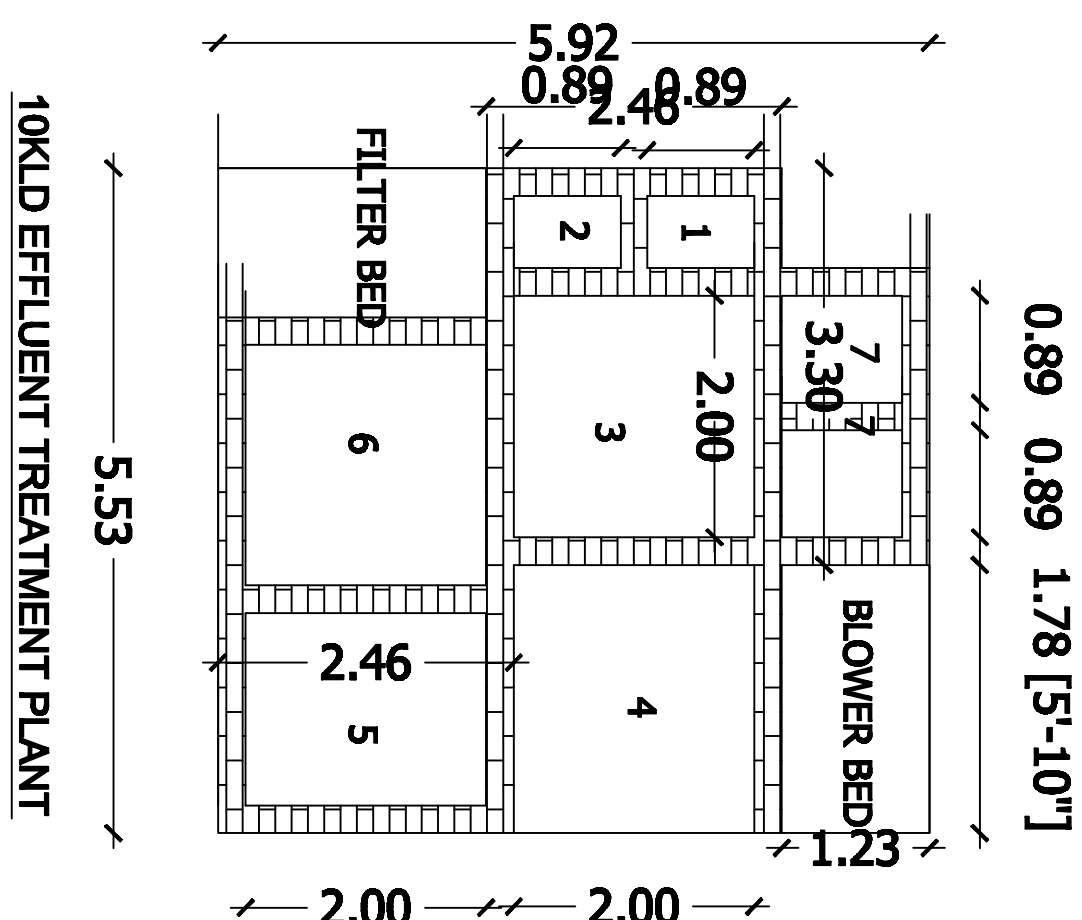


10KLD EFFLUENT TREATMENT PLANT


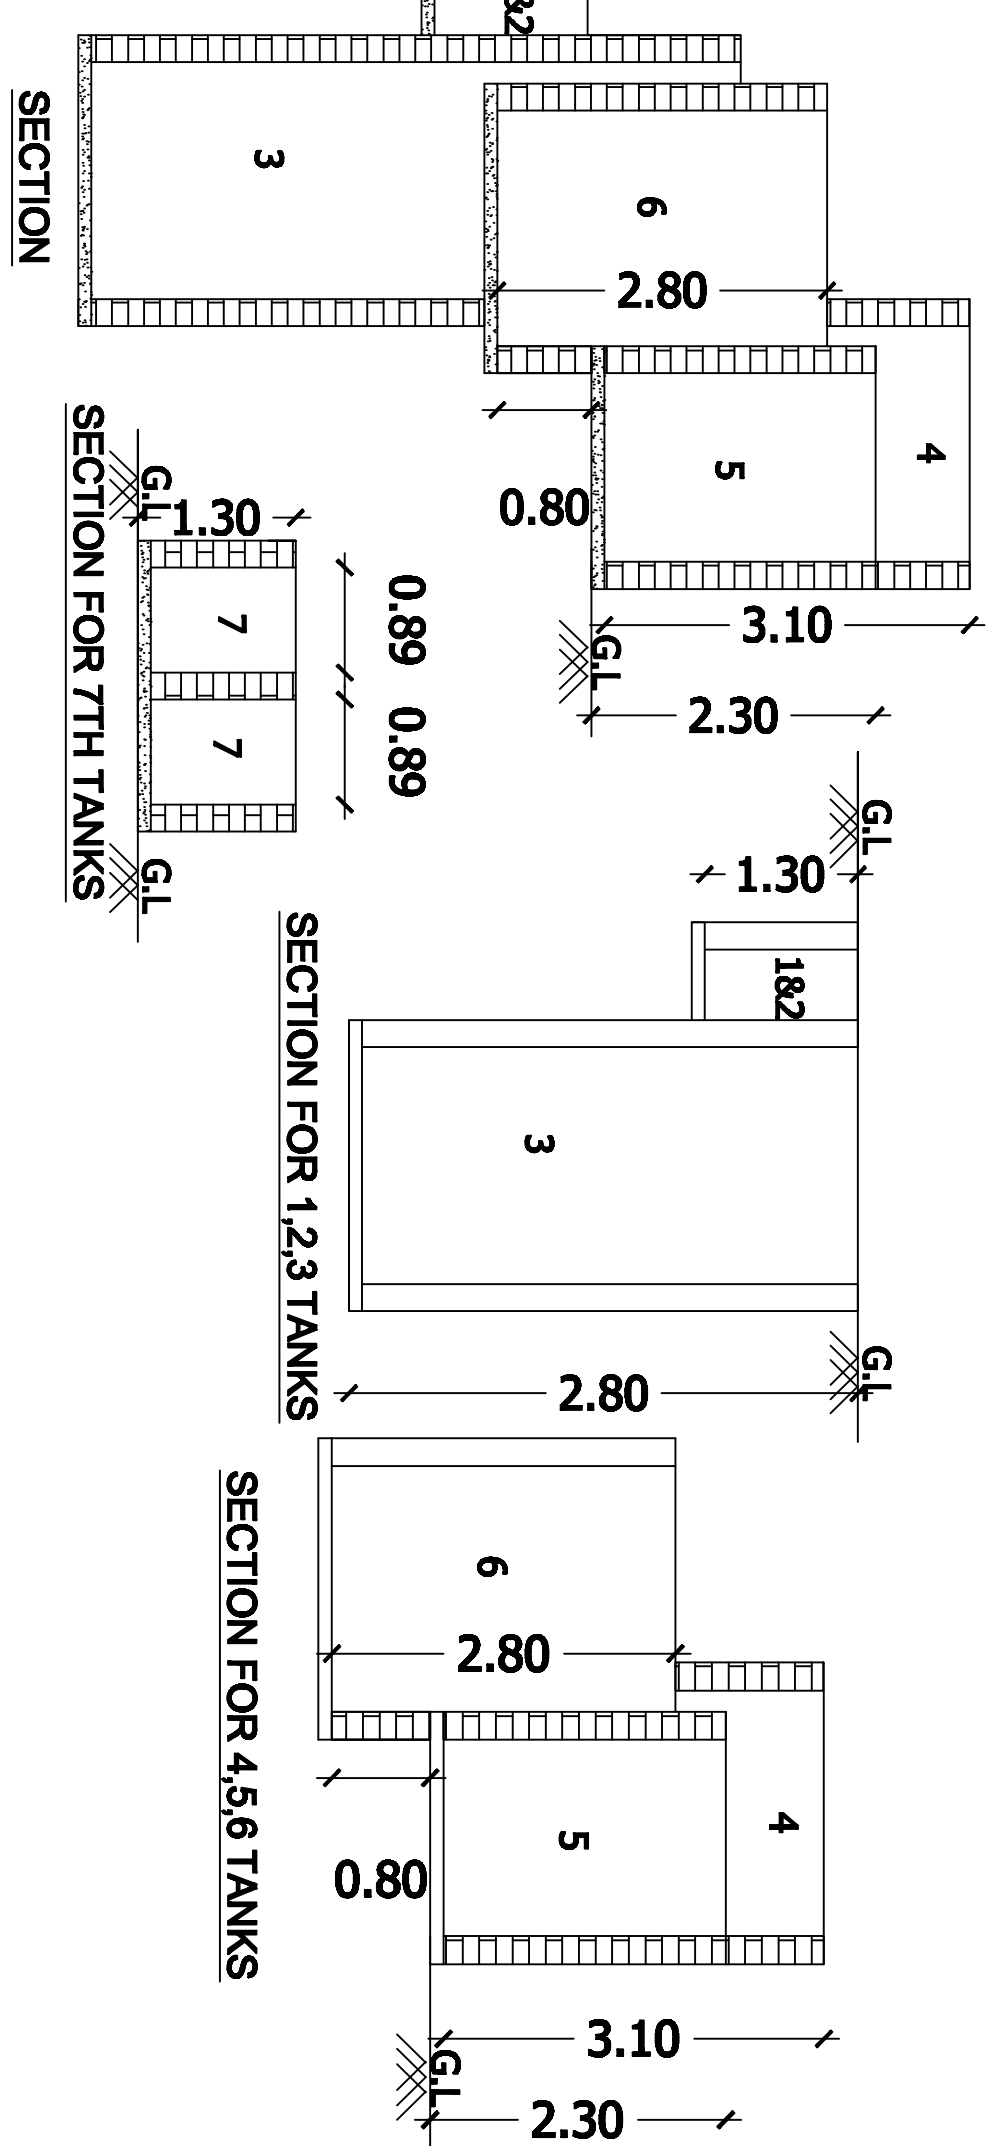


SECTION FOR 1,2,3 TANKS

SECTION FOR 4,5,6 TANKS

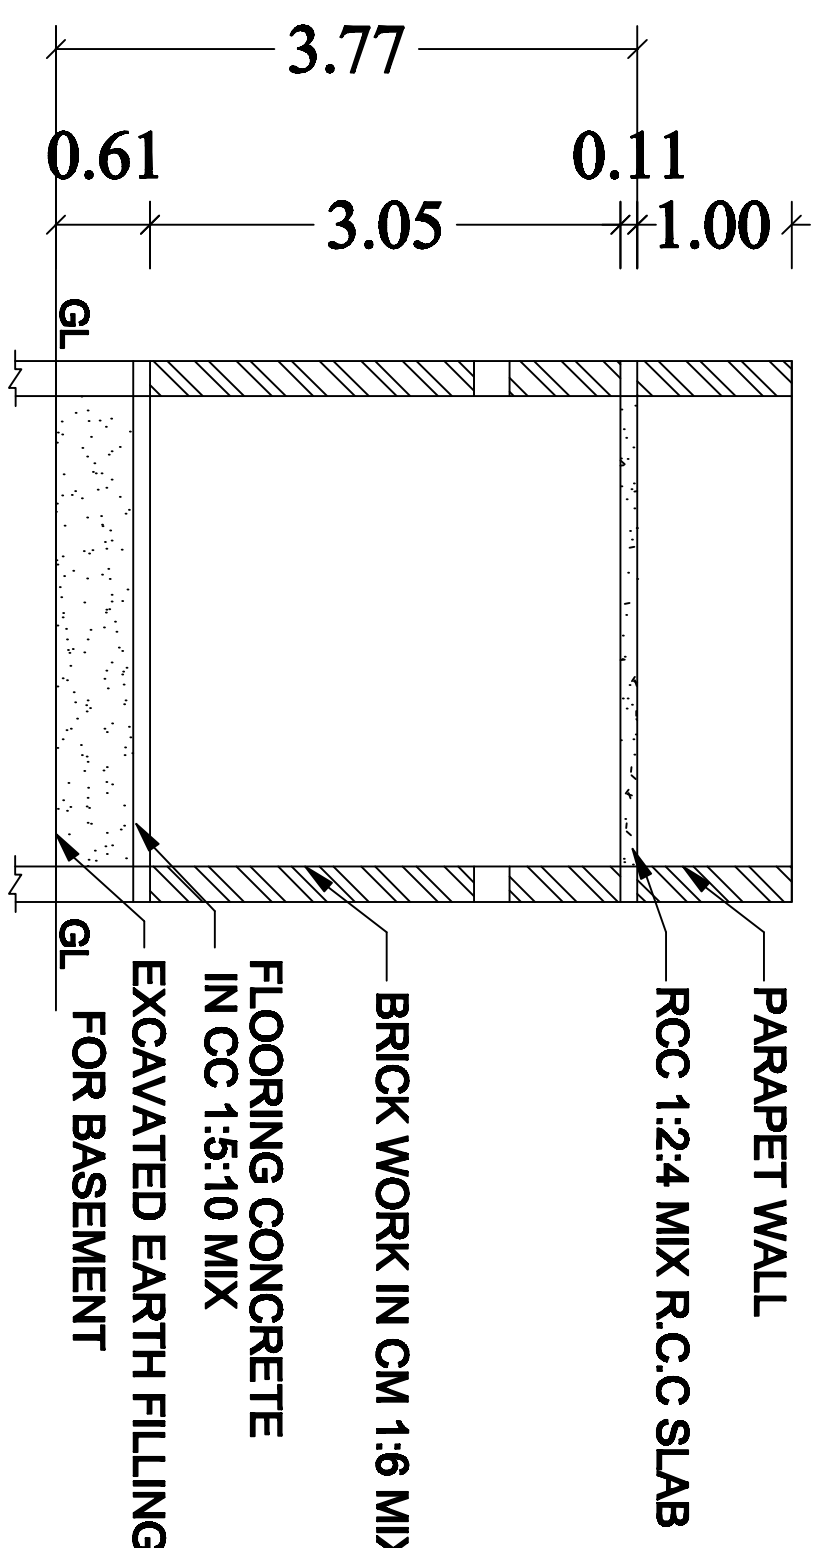

SECTION ON J - J'

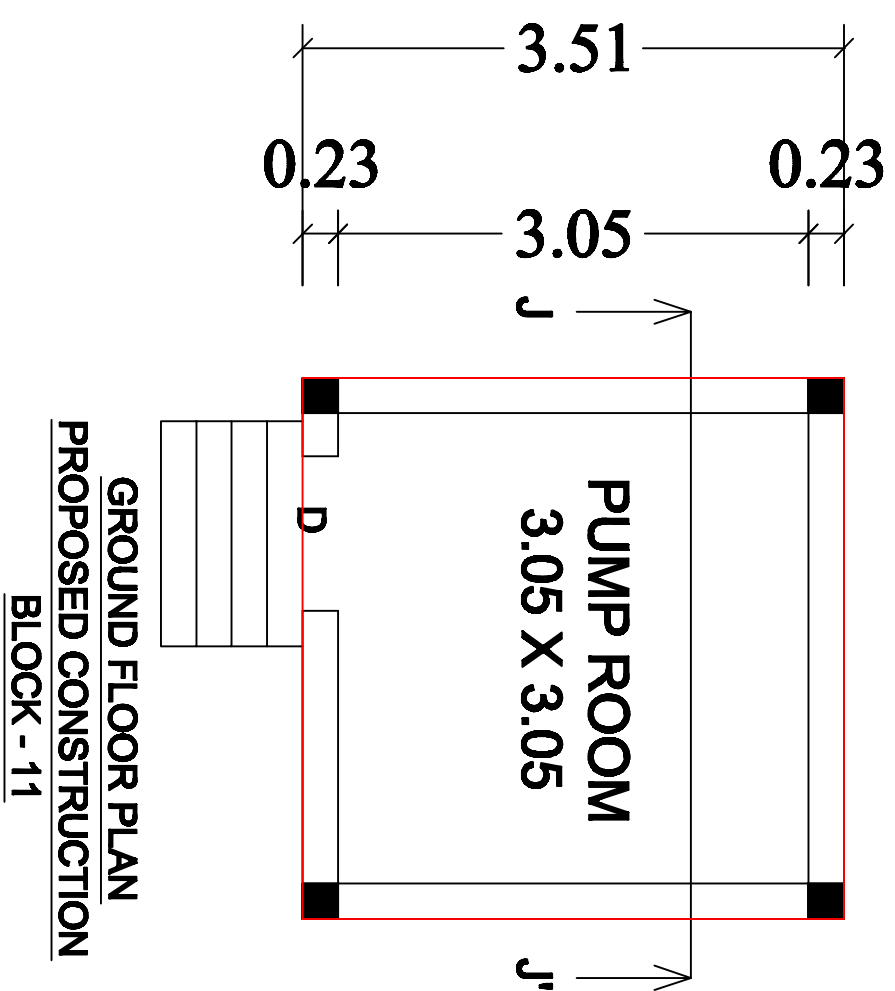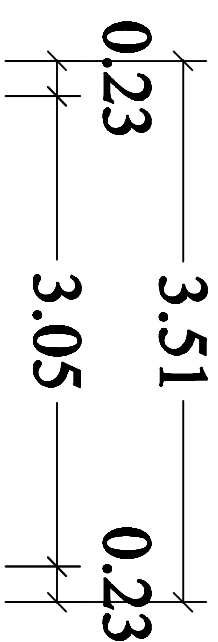

GROUND FLOOR PLAN
PROPOSED CONSTRUCTION


(FE) FIRE EXTINGUISHER

(FA) FIRE ALARM


(RWH) RAIN WATER HARVESTING - ○

ALL DIMENSIONS AREA IN METERS.

SCALE - 1:100

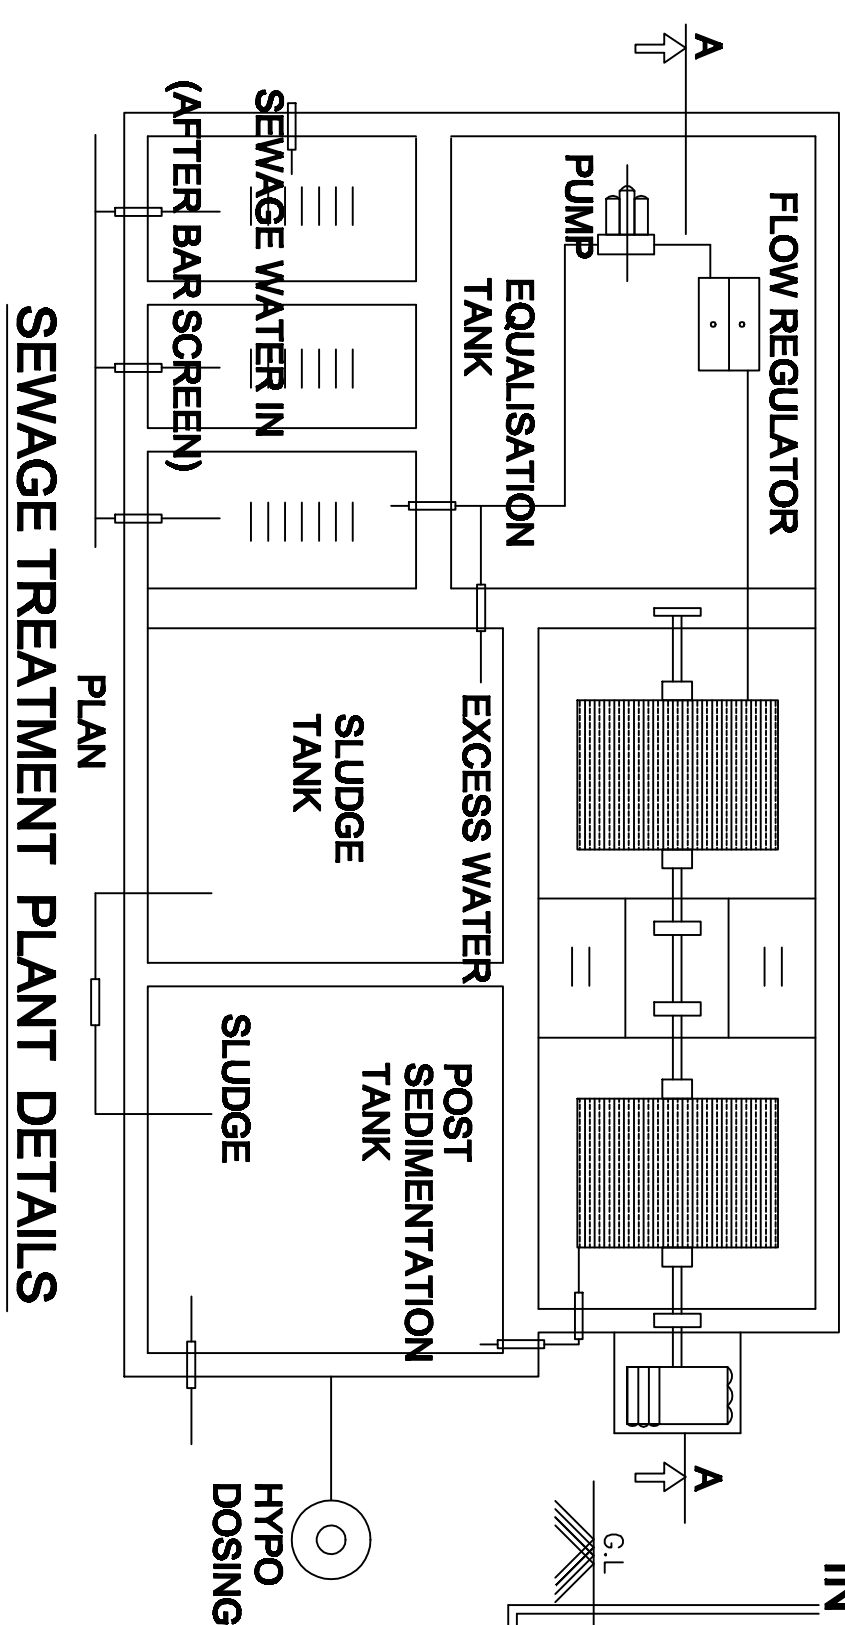


SEWAGE TREATMENT PLANT DETAILS

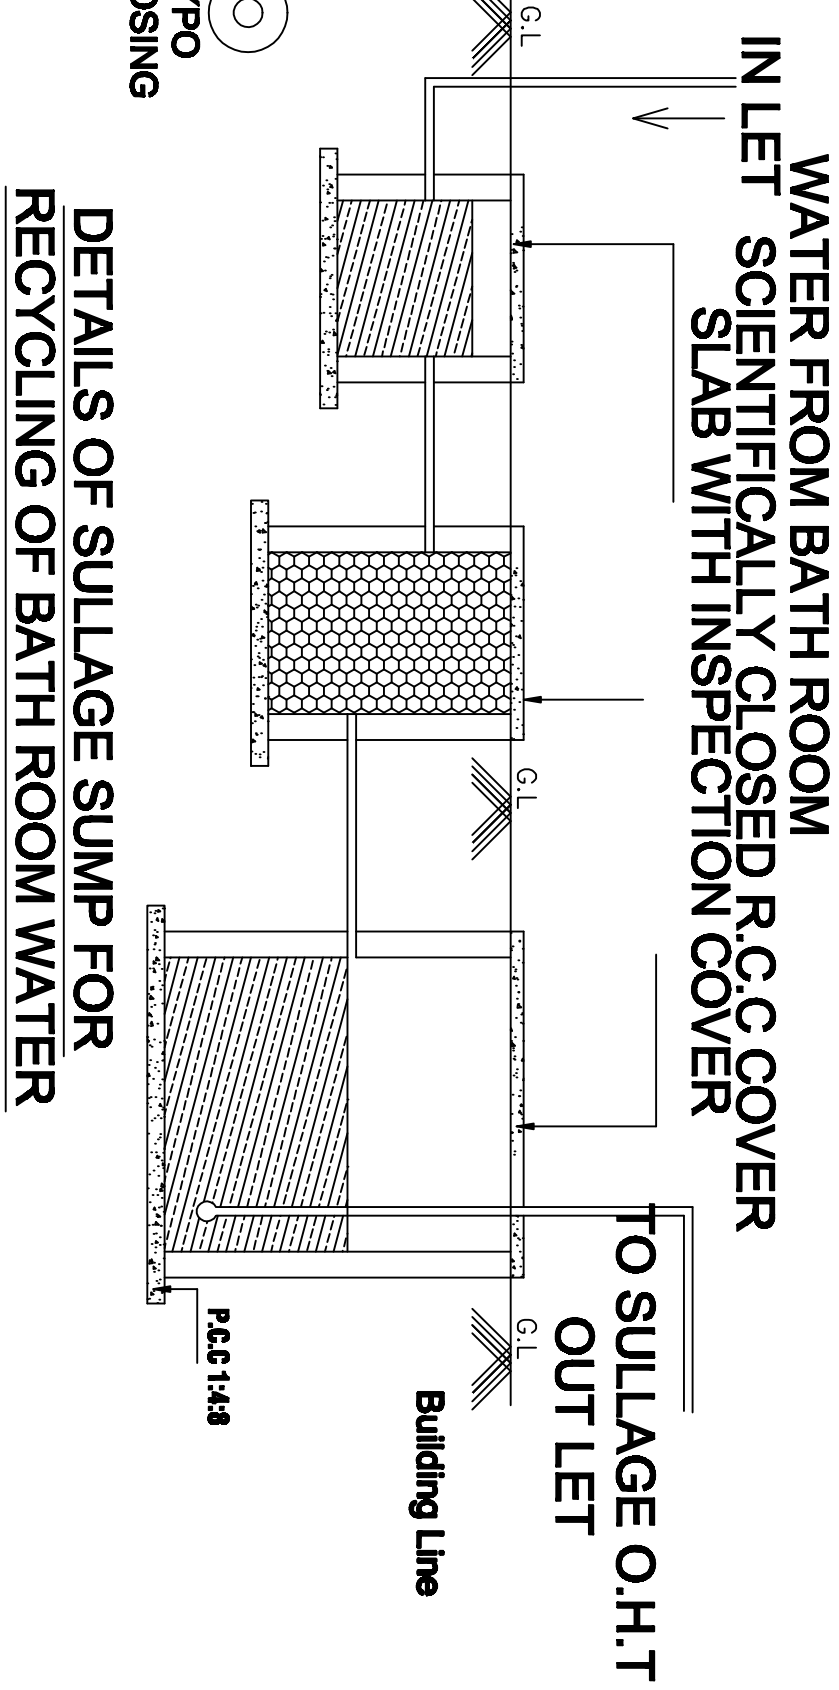

DETAILS OF SULLAGE SUMP FOR RECYCLING OF BATH ROOM WATER

SECTIONAL ELEVATION FOR SEWAGE /

SULLAGE TREATMENT PLANT

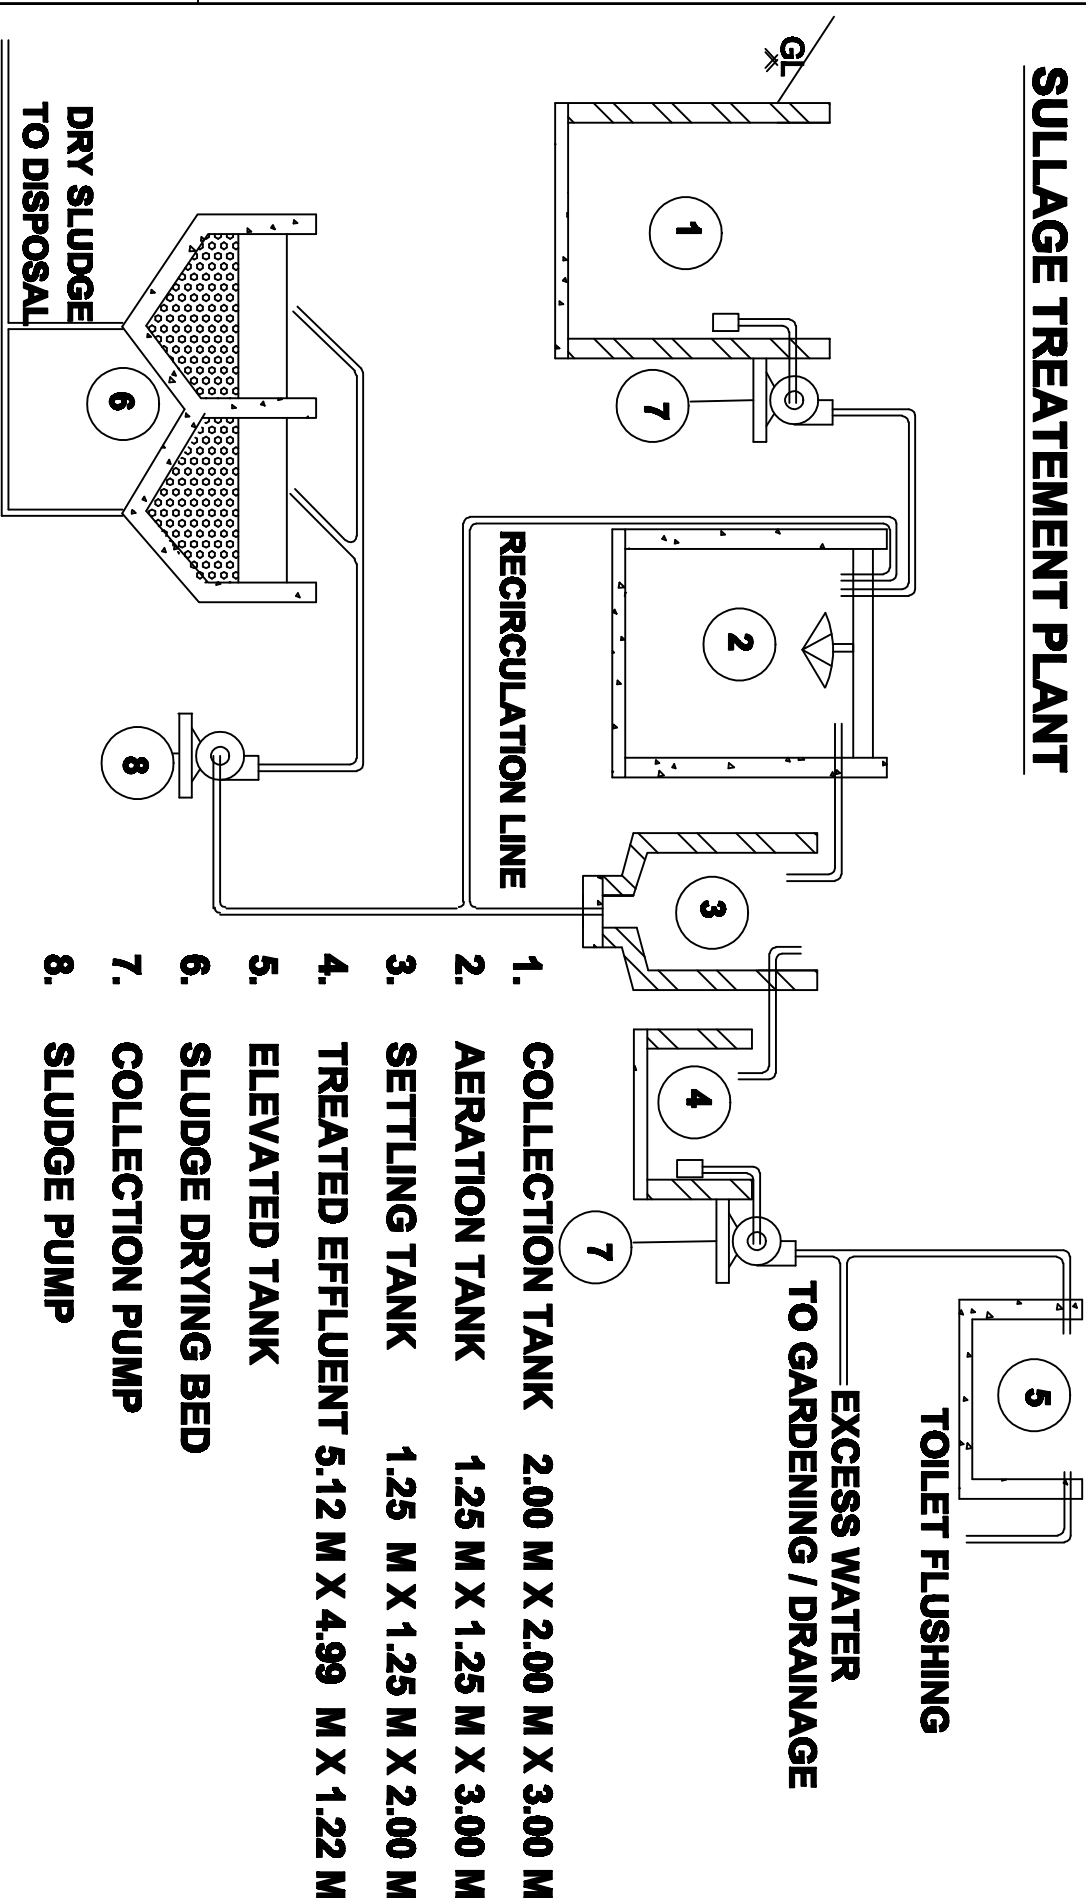



JOINARY DETAILS:					
D - DOOR 1.83 X 2.10					
AREA DETAILS:					
DESCRIPTION	EXISTING		PROPOSED		
	F.S.I SQM.	NON F.S.I SQM.	F.S.I SQM.	NON F.S.I SQM.	
BLOCK - 11					
COLLEGE OF PHYSICAL EDUCATION PUMP ROOM					
GROUND FLOOR AREA	----	----	12.32	----	12.32
TOTAL AREA OF THE CONSTRUCTION	----	----	12.32	----	12.32

APPLICANT:-

REGISTERED ENGINEER:-

SITE PLAN SHOWING THE EXISTING AND PROPOSED CONSTRUCTION OF R.C.C TERRACED ROOF & GALVALUME SHEET ROOF BUILDING FOR VINAYAKA MISSIONS RESEARCH FOUNDATION EDUCATIONAL INSTITUTIONAL BUILDING (VINAYAKA MISSIONS KIRUPANANDA VARIYAR ARTS & SCIENCE COLLEGE AND VINAYAKA MISSIONS COLLEGE OF PHYSICAL EDUCATION) IN S.F.NO.92/4,107/1A1,1A2,1A3,1A4,1A5,1A6,1A7,1A8,1A9,1A16A,1A17A,1A18,108/1A,1C,AT PERIYA SEERAGAPADI VILLAGE ,VEERAPANDI PANCHAYAT & PANCHAYAT UNION, SALEM TALUK,SALEM DISTRICT.

APPLICANT:
VINAYAKA MISSIONS RESEARCH FOUNDATION.

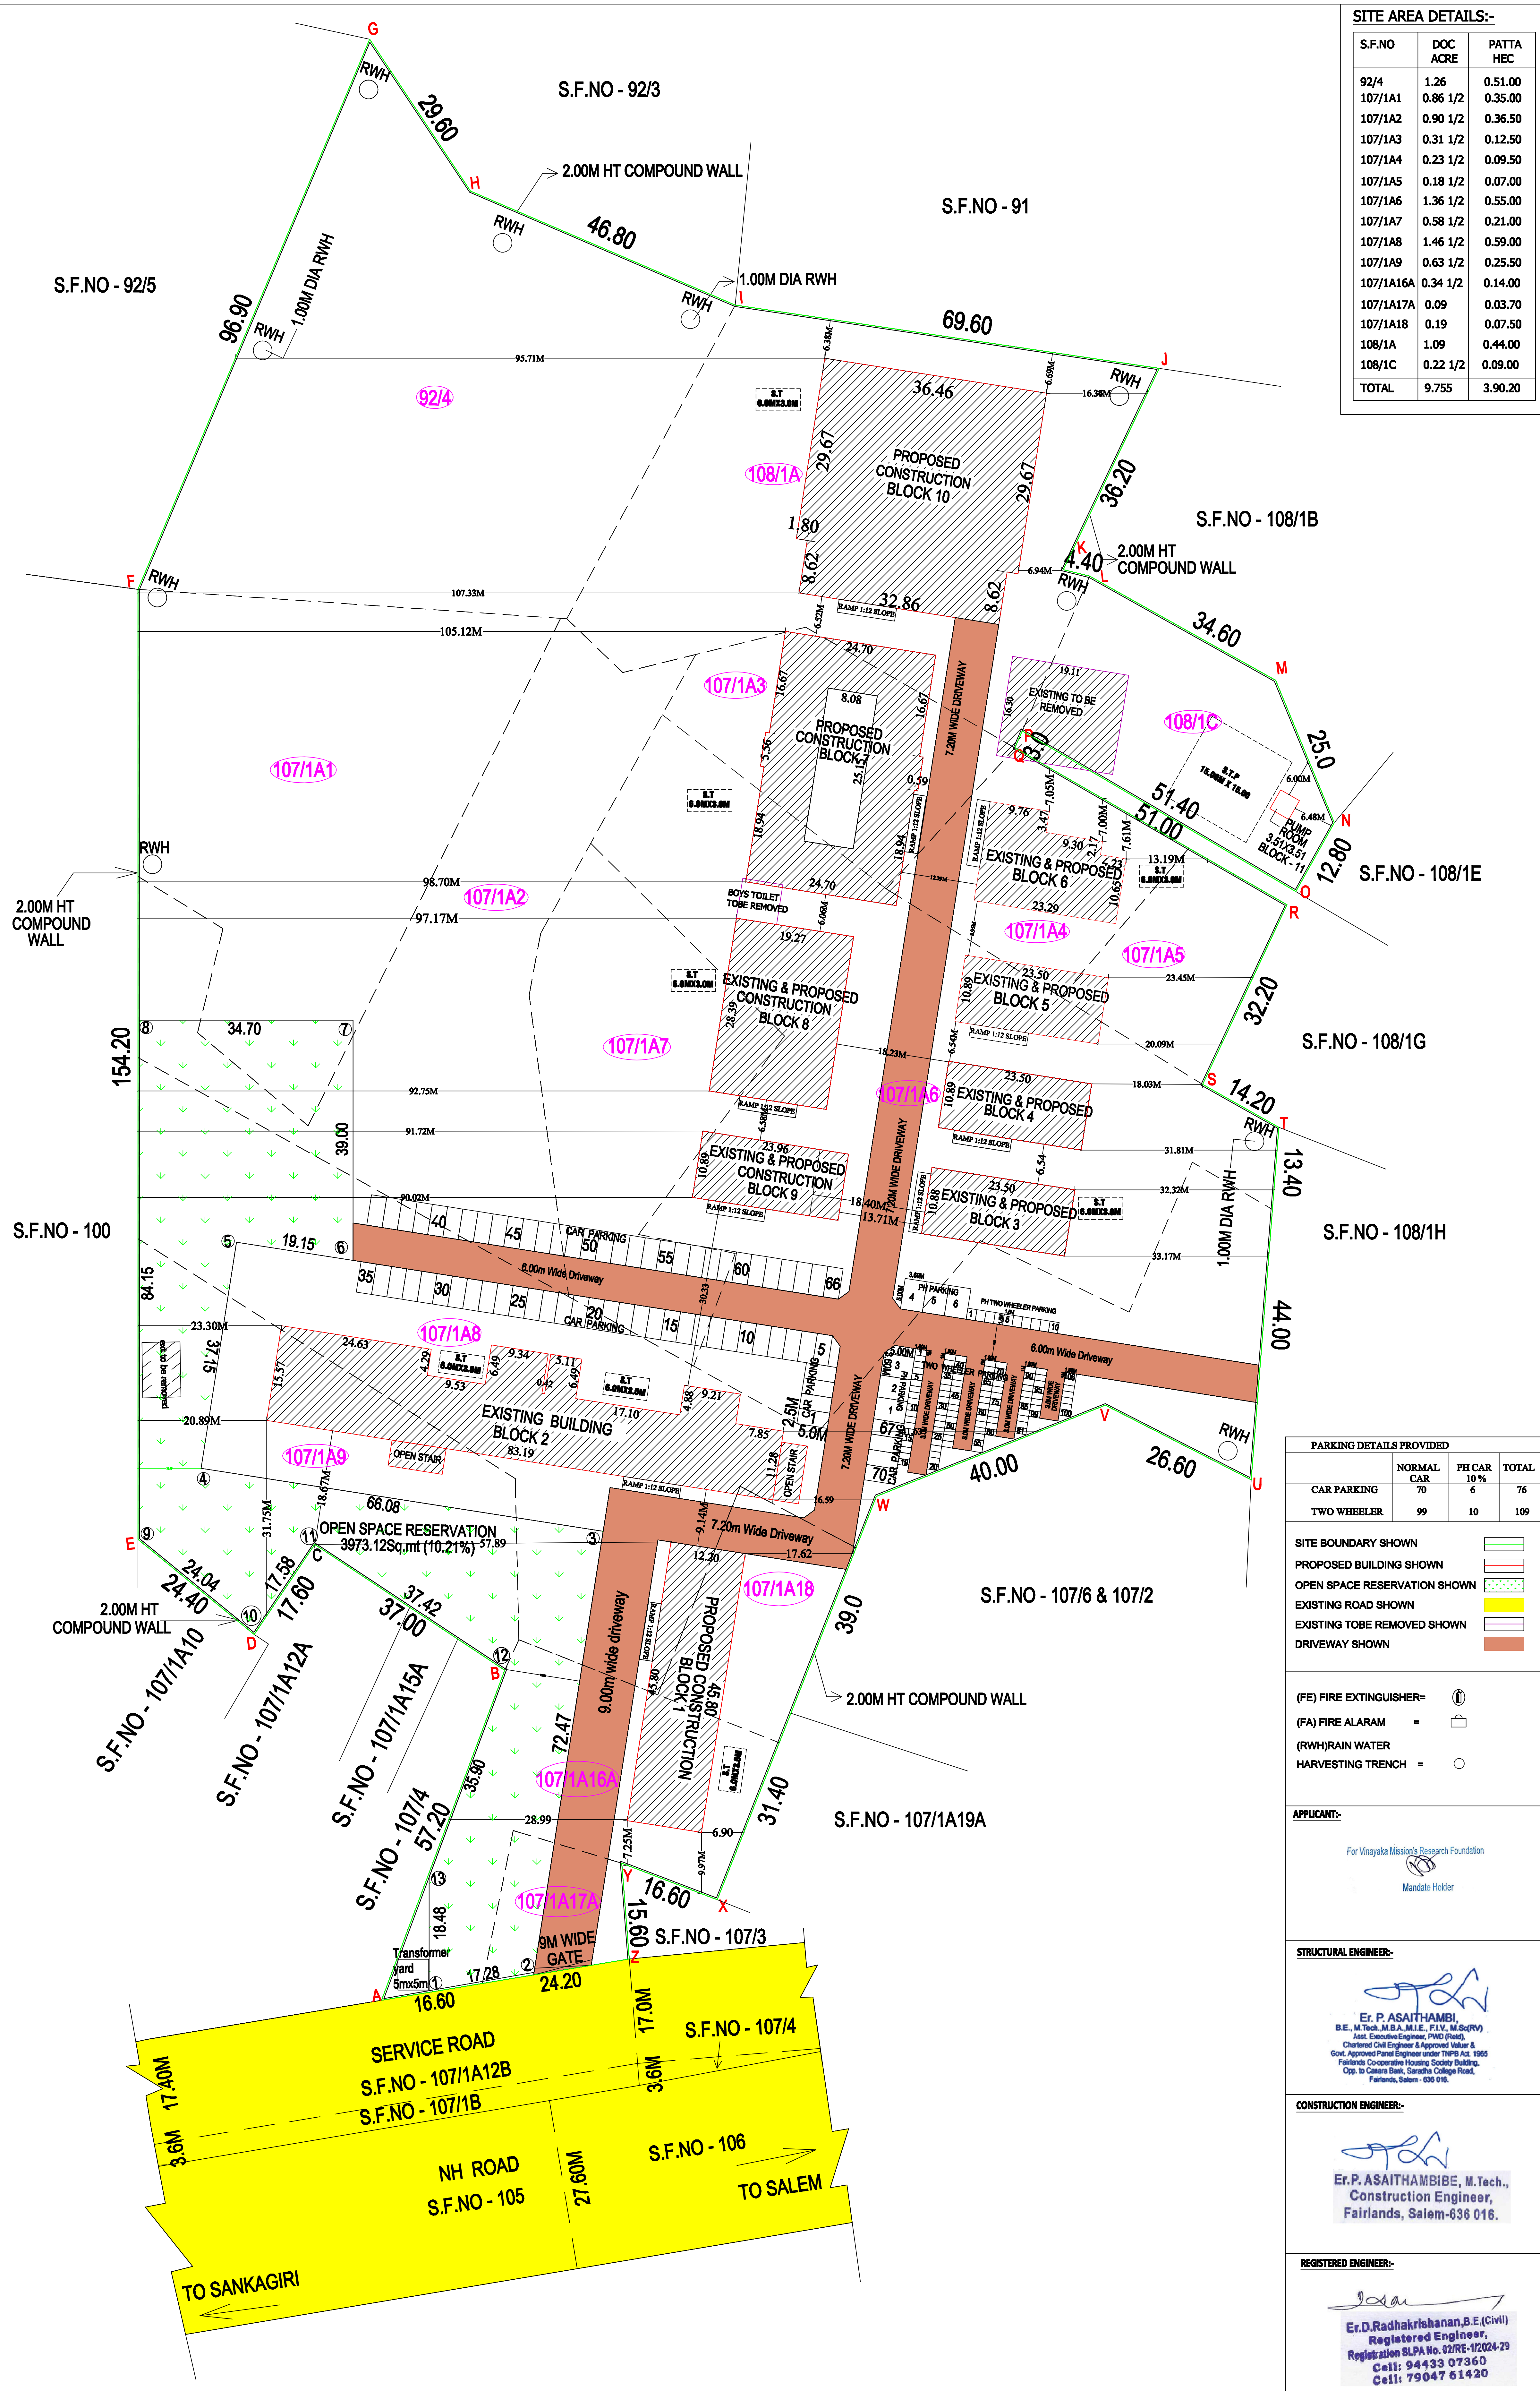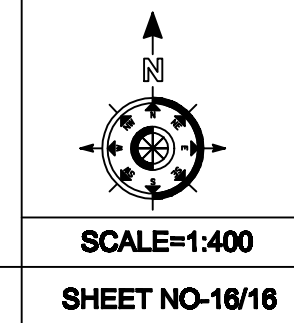

SITE AREA DETAILS:-

S.F.NO	DOC	PATTA
ACRE	HEC	
92/4	1.26	0.51.00
107/1A1	0.86 1/2	0.35.00
107/1A2	0.90 1/2	0.36.50
107/1A3	0.31 1/2	0.12.50
107/1A4	0.23 1/2	0.09.50
107/1A5	0.18 1/2	0.07.00
107/1A6	1.36 1/2	0.55.00
107/1A7	0.58 1/2	0.21.00
107/1A8	1.46 1/2	0.59.00
107/1A9	0.63 1/2	0.25.50
107/1A16A	0.34 1/2	0.14.00
107/1A17A	0.09	0.03.70
107/1A18	0.19	0.07.50
108/1A	1.09	0.44.00
108/1C	0.22 1/2	0.09.00
TOTAL	9.755	3.90.20

AREA DETAILS:-

Sq.mt

SITE AREA AS PER DOC (9.755 ACRE) - 39476.75

SITE AREA AS PER PATTA (3.90.20 HEC) - 39020.00

SUPER IMPOSED PLOT AREA - 38896.84

AREA DETAILS :

DESCRIPTION	EXISTING		PROPOSED		TOTAL
	F.S.I SQM.	NON F.S.I SQM.	F.S.I SQM.	NON F.S.I SQM.	
BLOCK - 1					
ARTS & SCIENCE COLLEGE					
GROUND FLOOR AREA	----	----	556.76	----	556.76
FIRST FLOOR AREA	----	----	556.76	----	556.76
SECOND FLOOR AREA	----	----	556.76	----	556.76
THIRD FLOOR AREA	----	----	556.76	----	556.76
HEAD ROOM AREA	----	----	63.06	----	63.06
BLOCK - 2					
ARTS & SCIENCE COLLEGE					
GROUND FLOOR AREA	1162.77	----	77.78	----	1240.55
FIRST FLOOR AREA	1000.50	----	109.45	----	1109.95
SECOND FLOOR AREA	971.55	----	138.40	----	1109.95
HEAD ROOM AREA	----	----	47.98	----	47.98
BLOCK - 3					
COLLEGE OF PHYSICAL EDUCATION					
GROUND FLOOR AREA	247.32	----	8.38	----	255.70
FIRST FLOOR AREA	209.68	----	46.02	----	255.70
SECOND FLOOR AREA	----	----	255.70	----	255.70
HEAD ROOM AREA	----	----	48.52	----	48.52
BLOCK - 4					
COLLEGE OF PHYSICAL EDUCATION					
GROUND FLOOR AREA	249.16	----	6.75	----	255.91
FIRST FLOOR AREA	206.85	----	46.08	----	252.93
SECOND FLOOR AREA	----	----	255.91	----	255.91
HEAD ROOM AREA	----	----	48.57	----	48.57
BLOCK - 5					
COLLEGE OF PHYSICAL EDUCATION					
GROUND FLOOR AREA	247.53	----	8.38	----	255.91
FIRST FLOOR AREA	208.85	----	46.06	----	254.91
SECOND FLOOR AREA	----	----	255.91	----	255.91
HEAD ROOM AREA	----	----	48.57	----	48.57
BLOCK - 6					
COLLEGE OF PHYSICAL EDUCATION (GIRLS HOSTEL)					
GROUND FLOOR AREA	318.68	----	4.58	----	323.26
FIRST FLOOR AREA	----	----	289.40	----	289.40
SECOND FLOOR AREA	----	----	289.40	----	289.40
HEAD ROOM AREA	----	----	34.92	----	34.92
BLOCK - 7					
COLLEGE OF PHYSICAL EDUCATION (BOYS HOSTEL)					
GROUND FLOOR AREA	----	----	820.00	----	820.00
FIRST FLOOR AREA	----	----	820.00	----	820.00
SECOND FLOOR AREA	----	----	820.00	----	820.00
THIRD FLOOR AREA	----	----	820.00	----	820.00
HEAD ROOM AREA	----	----	98.96	----	98.96
BLOCK - 8					
COLLEGE OF PHYSICAL EDUCATION (HOSTELDINING)					
GROUND FLOOR AREA	547.08	----	----	----	547.08
FIRST FLOOR AREA	243.99	----	303.09	----	547.08
SECOND FLOOR AREA	----	----	547.08	----	547.08
HEAD ROOM AREA	----	----	47.80	----	47.80
BLOCK - 9					
COLLEGE OF PHYSICAL EDUCATION					
GROUND FLOOR AREA	208.85	----	51.07	----	260.92
FIRST FLOOR AREA	----	----	260.92	----	260.92
SECOND FLOOR AREA	----	----	260.92	----	260.92
HEAD ROOM AREA	----	----	51.07	----	51.07
BLOCK-10					
COLLEGE OF PHYSICAL EDUCATION					
GROUND FLOOR AREA	----	----	1365.02	----	1365.02
G.I SHEET ROOF	----	----	283.25	----	283.25
FIRST FLOOR AREA	----	----	283.25	----	283.25
BLOCK-11					
PUMP ROOM					
GROUND FLOOR AREA	----	----	12.32	----	12.32
TOTAL CONSTRUCTION AREA	5847.81	----	10436.89	489.45	16774.15

F.S.I AREA = 16284.70 Sq.MT

F.S.I = 16284.70 / 0.42 = 38896.84

PLOT COVERAGE = 5915.43 / 38896.84 X 100 = 15.21%

O.S.R 10.21% = 3973.12 Sq.mt

O.S.R BOUNDARY SHOWN AS ① TO ③

PARKING CALCULATION :-

S.NO CAR PARKING DETAILS :-

1	BLOCK - 1(ARTS & SCIENCE COLLEGE)	GROUND + 3 FLOOR (TOTAL CLASS ROOM AREA) = 1174.64 Sq.mt	CAR PARKING FOR EVERY 100 Sq.mt OF CLASS ROOM AREA = (1174.64/100) = 12 nos
2	BLOCK - 2(COLLEGE OF PHYSICAL EDUCATION)	GROUND + 2 FLOOR (TOTAL CLASS ROOM AREA) = 941.16 Sq.mt	CAR PARKING FOR EVERY 100 Sq.mt OF CLASS ROOM AREA = (941.16/100) = 10 nos
3	BLOCK - 4(COLLEGE OF PHYSICAL EDUCATION)	GROUND + 2 FLOOR (TOTAL CLASS ROOM AREA) = 147.14 Sq.mt	CAR PARKING FOR EVERY 100 Sq.mt OF CLASS ROOM AREA = (147.14/100) = 2 nos
4	BLOCK - 5(COLLEGE OF PHYSICAL EDUCATION)	GROUND + 2 FLOOR (TOTAL CLASS ROOM AREA) = 147.14 Sq.mt	CAR PARKING FOR EVERY 100 Sq.mt OF CLASS ROOM AREA = (147.14/100) = 2 nos
5	BLOCK - 9(COLLEGE OF PHYSICAL EDUCATION)	GROUND + 2 FLOOR (TOTAL CLASS ROOM AREA) = 294.30 Sq.mt	CAR PARKING FOR EVERY 100 Sq.mt OF CLASS ROOM AREA = (294.30/100) = 3 nos
6	BLOCK - 10 (COLLEGE OF PHYSICAL EDUCATION)	MULTIPURPOSE HALL GROUND + 1 FLOOR = 1648.27 Sq.mt	CAR PARKING EVERY 50 Sq.mt AREA = (1648.27/50) = 33 nos
			TOTAL CAR PARKING = 62 nos
			PH CAR PARKING (10%) = 6 nos

S.NO TWO WHEELER PARKING DETAILS :-

1	BLOCK - 1(ARTS & SCIENCE COLLEGE)	GROUND + 3 FLOOR (TOTAL CLASS ROOM AREA) = 1174.64 Sq.mt	TWO WHEELER PARKING EVERY 50 Sq.mt OF CLASS ROOM AREA = (1174.64/50) = 24 nos
2	BLOCK - 2(COLLEGE OF PHYSICAL EDUCATION)	GROUND + 2 FLOOR (TOTAL CLASS ROOM AREA) = 941.16 Sq.mt	TWO WHEELER PARKING EVERY 50 Sq.mt OF CLASS ROOM AREA = (941.16/50) = 20 nos
3	BLOCK - 4(COLLEGE OF PHYSICAL EDUCATION)	GROUND + 2 FLOOR (TOTAL CLASS ROOM AREA) = 147.14 Sq.mt	TWO WHEELER PARKING EVERY 50 Sq.mt OF CLASS ROOM AREA = (147.14/50) = 4 nos
4	BLOCK - 5(COLLEGE OF PHYSICAL EDUCATION)	GROUND + 2 FLOOR (TOTAL CLASS ROOM AREA) = 147.14 Sq.mt	TWO WHEELER PARKING EVERY 50 Sq.mt OF CLASS ROOM AREA = (147.14/50) = 4 nos
5	BLOCK - 9(COLLEGE OF PHYSICAL EDUCATION) GIRLS HOSTEL	GROUND + 2 FLOOR = 9 ROOMS	TWO WHEELER PARKING OF EACH 10 ROOM = (9/10) = 1 nos
6	BLOCK - 7(COLLEGE OF PHYSICAL EDUCATION) BOYS HOSTEL	GROUND + 3 FLOOR = 62 ROOMS	TWO WHEELER PARKING OF EACH 10 ROOM = (62/10) = 6 nos
7	BLOCK - 8(COLLEGE OF PHYSICAL EDUCATION)	GROUND + 2 FLOOR = 6 ROOMS	TWO WHEELER PARKING OF EACH 10 ROOM = (6/10) = 1 nos
8	BLOCK - 9(COLLEGE OF PHYSICAL EDUCATION)	GROUND + 2 FLOOR (TOTAL CLASS ROOM AREA) = 294.30 Sq.mt	TWO WHEELER PARKING EVERY 50 Sq.mt OF CLASS ROOM AREA = (294.30/50) = 6 nos
9	BLOCK - 10 (COLLEGE OF PHYSICAL EDUCATION)	MULTIPURPOSE HALL GROUND + 1 FLOOR = 1648.27 Sq.mt	TWO WHEELER EVERY 50 Sq.mt = (1648.27/50) = 33 nos
			TOTAL TWO WHEELER = 99 nos
			PH TWO WHEELER PARKING (10%) = 10 nos

PARKING DETAILS PROVIDED

	NORMAL	PH CAR	TOTAL
CAR PARKING	70	6	76
TWO WHEELER	99	10	109

SITE BOUNDARY SHOWN [Green line]

PROPOSED BUILDING SHOWN [Red line]

OPEN SPACE RESERVATION SHOWN [Dotted line]

EXISTING ROAD SHOWN [Yellow line]

EXISTING TOBE REMOVED SHOWN [Purple line]

DRIVEWAY SHOWN [Orange line]

(FE) FIRE EXTINGUISHER= [Icon]

(FA) FIRE ALARM = [Icon]

(RW)RAIN WATER HARVESTING TRENCH = [Icon]

APPLICANT:-

For Vinayaka Mission's Research Foundation

Mandate Holder

STRUCTURAL ENGINEER:-

Er.P.ASAITHAMBI, B.E., M.Tech, M.B.A, M.I.E., P.V., M.Sc(RV) Asst. Executive Engineer, PWD (Roads), Chennai Civil Engineer & Approved Valuer & Govt. Approved Panel Engineer under TPRB Act, 1985 Fairlands Cooperative Housing Society Building, Opp. to Camera Bank, Sarathi College Road, Fairlands, Salem - 636 016.

CONSTRUCTION ENGINEER:-

Er.P.ASAITHAMBIBE, M.Tech., Construction Engineer, Fairlands, Salem-636 016.

REGISTERED ENGINEER:-

Er.D.Radhakrishnan,B.E.(Civil) Registered Engineer, Registration SLPA No. 02/RE-112024-29 Cell: 94433 07360 Cell: 79047 61420