

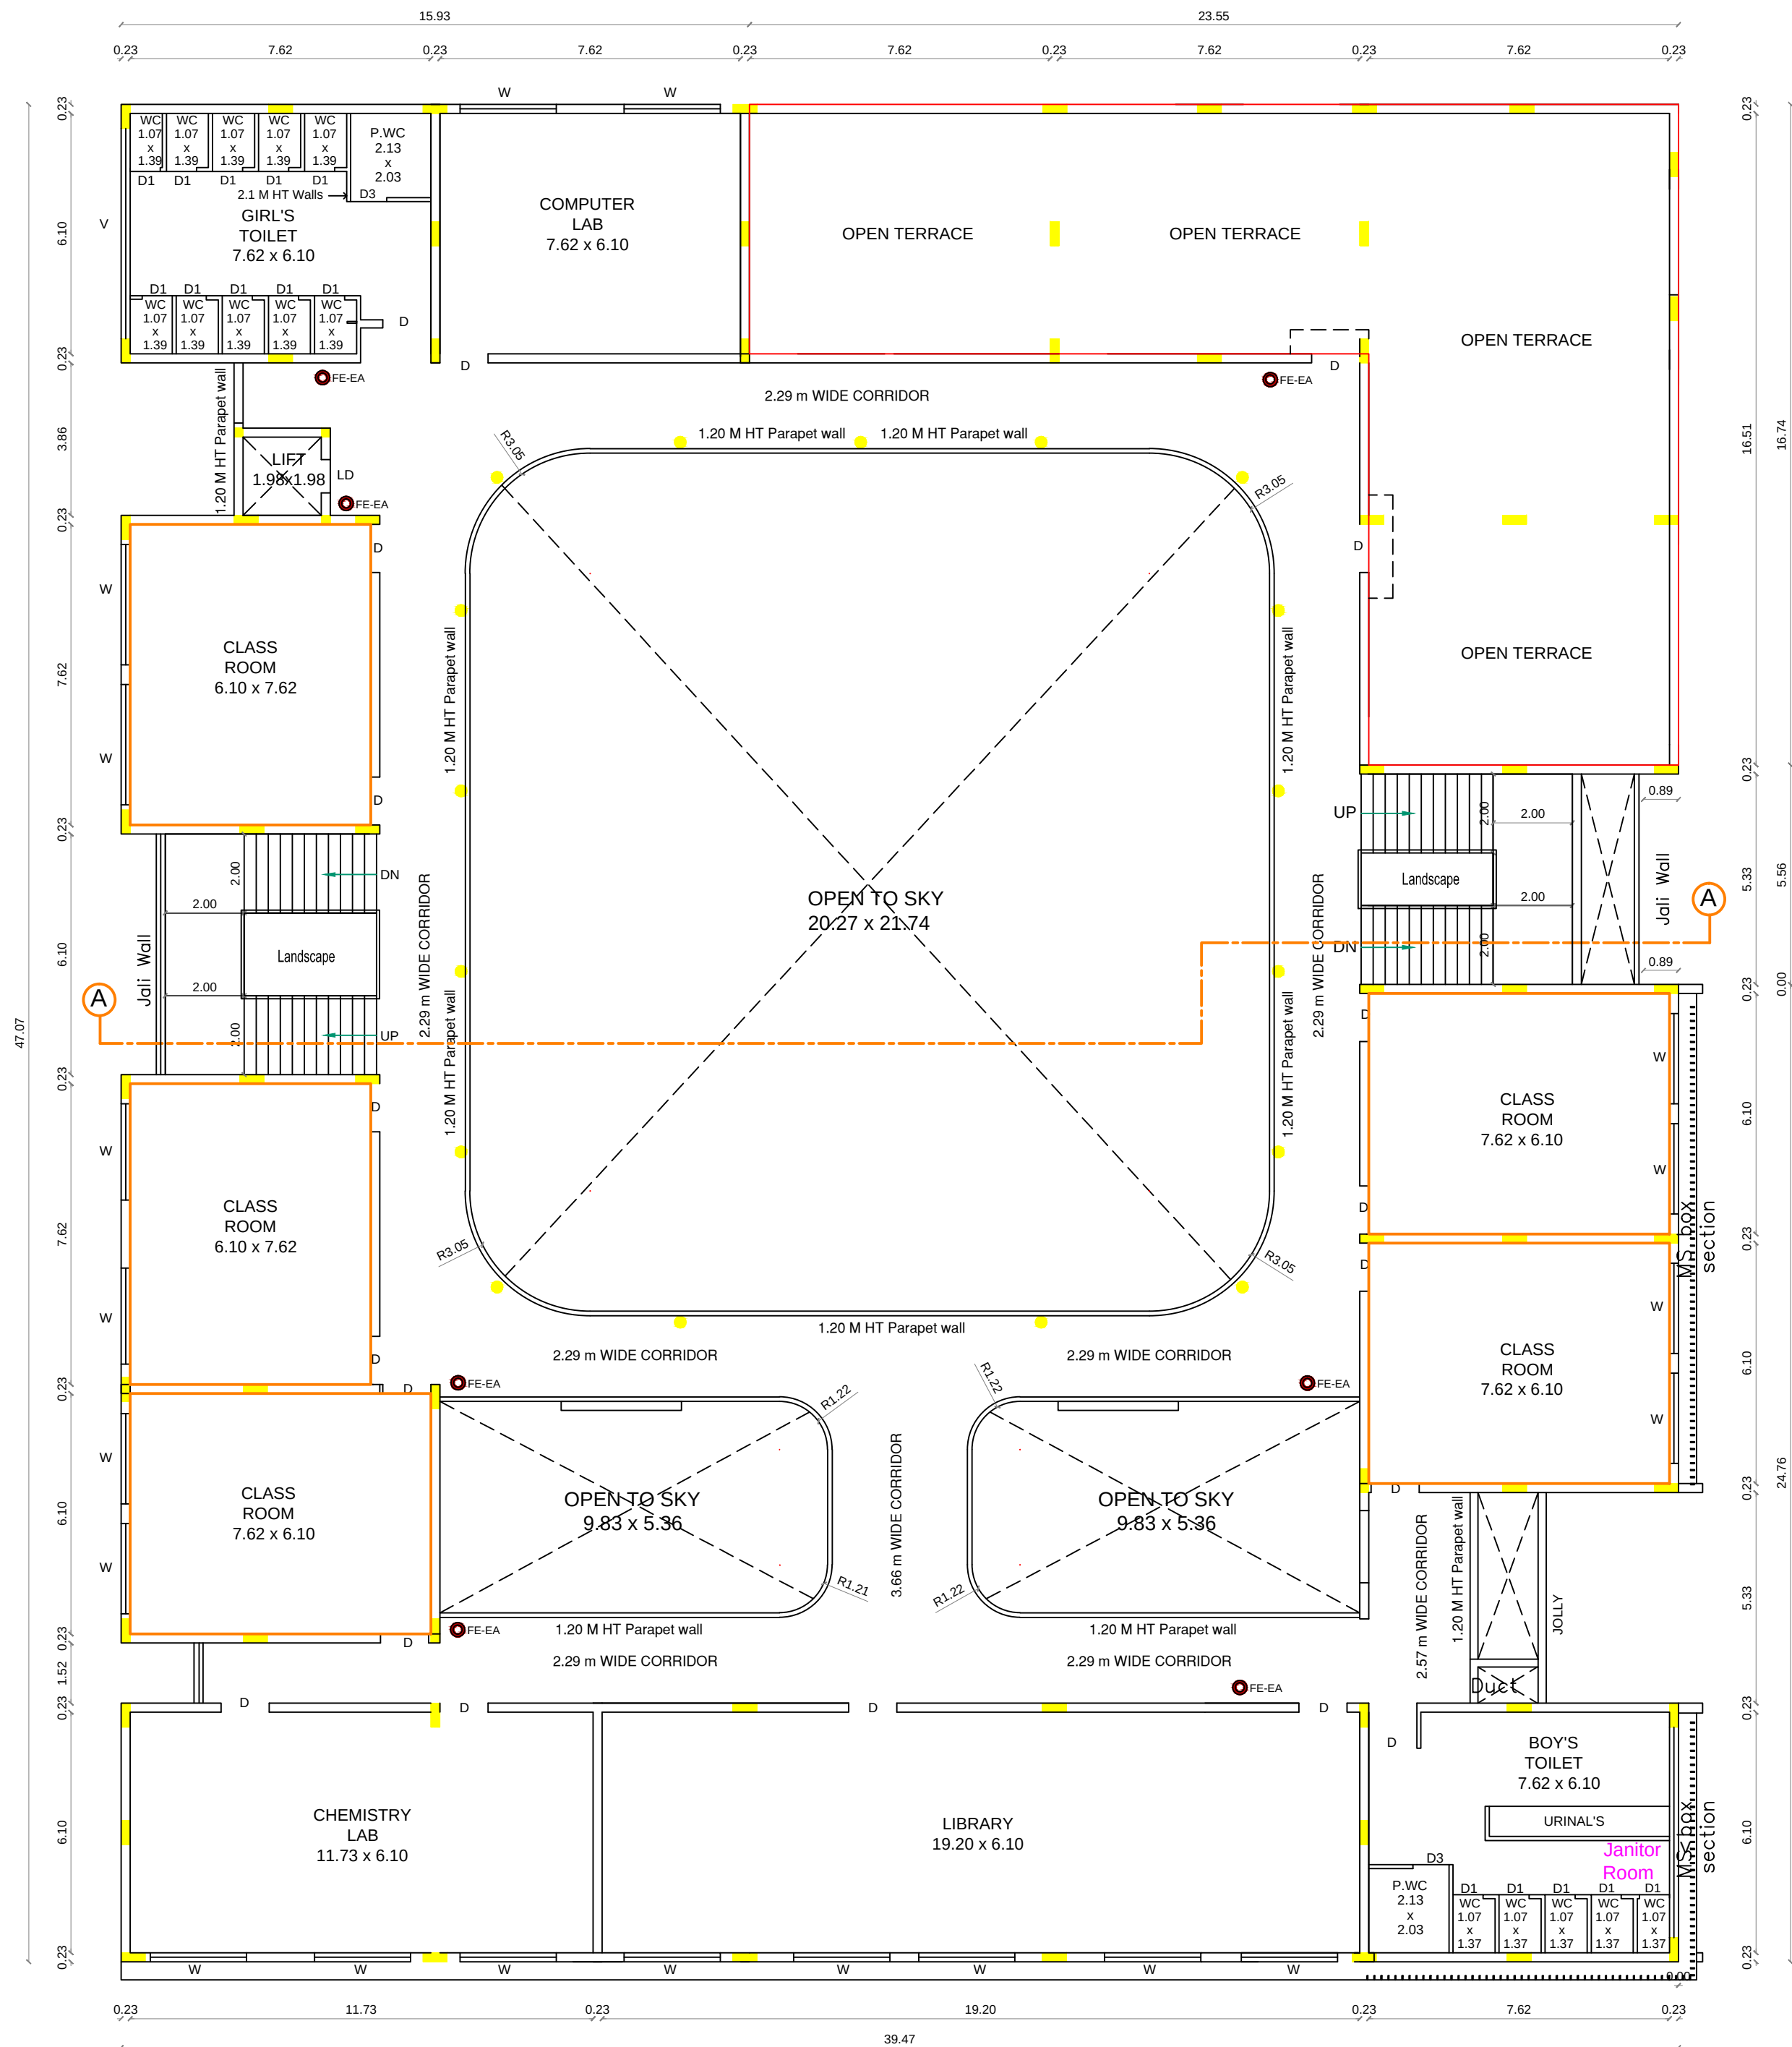
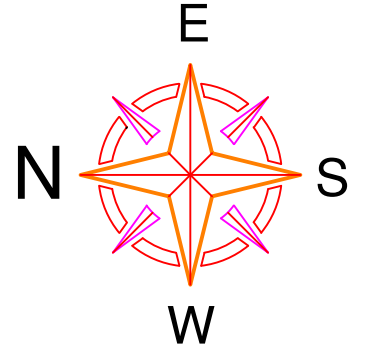
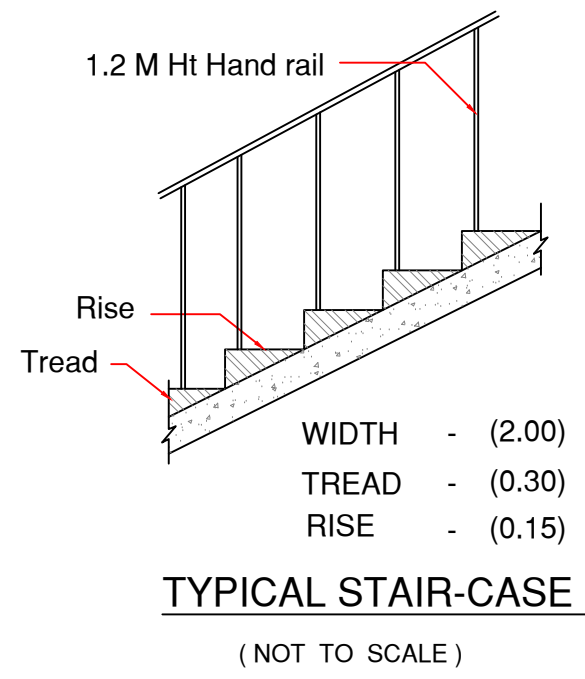
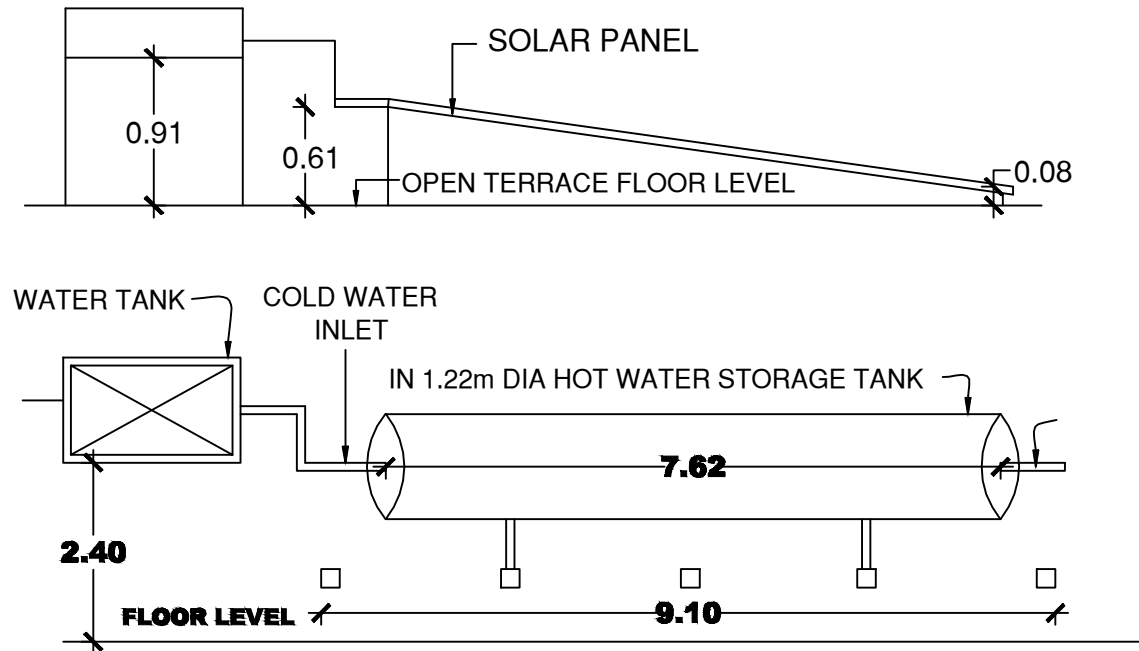
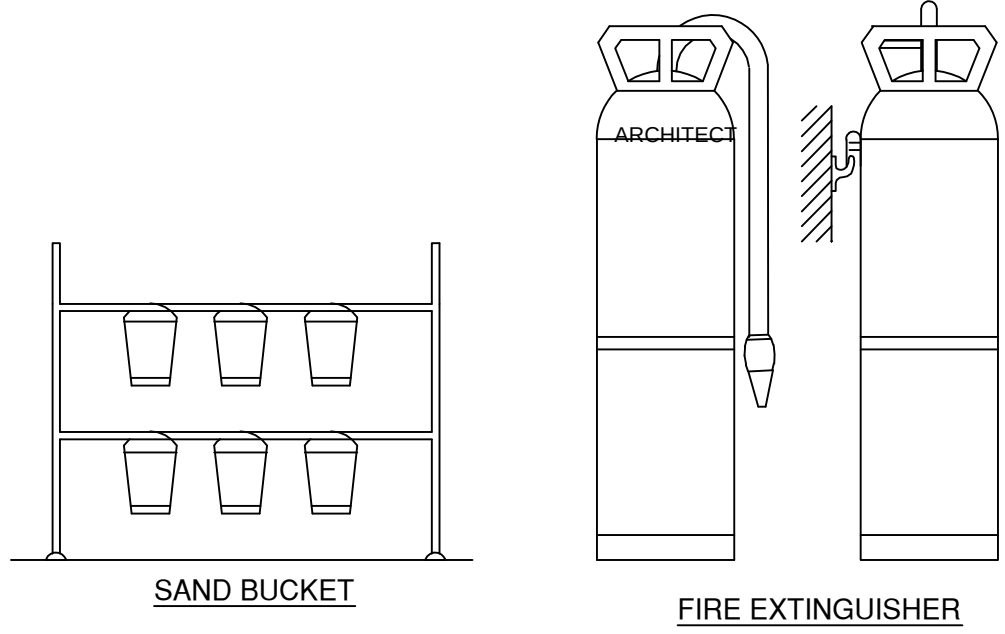


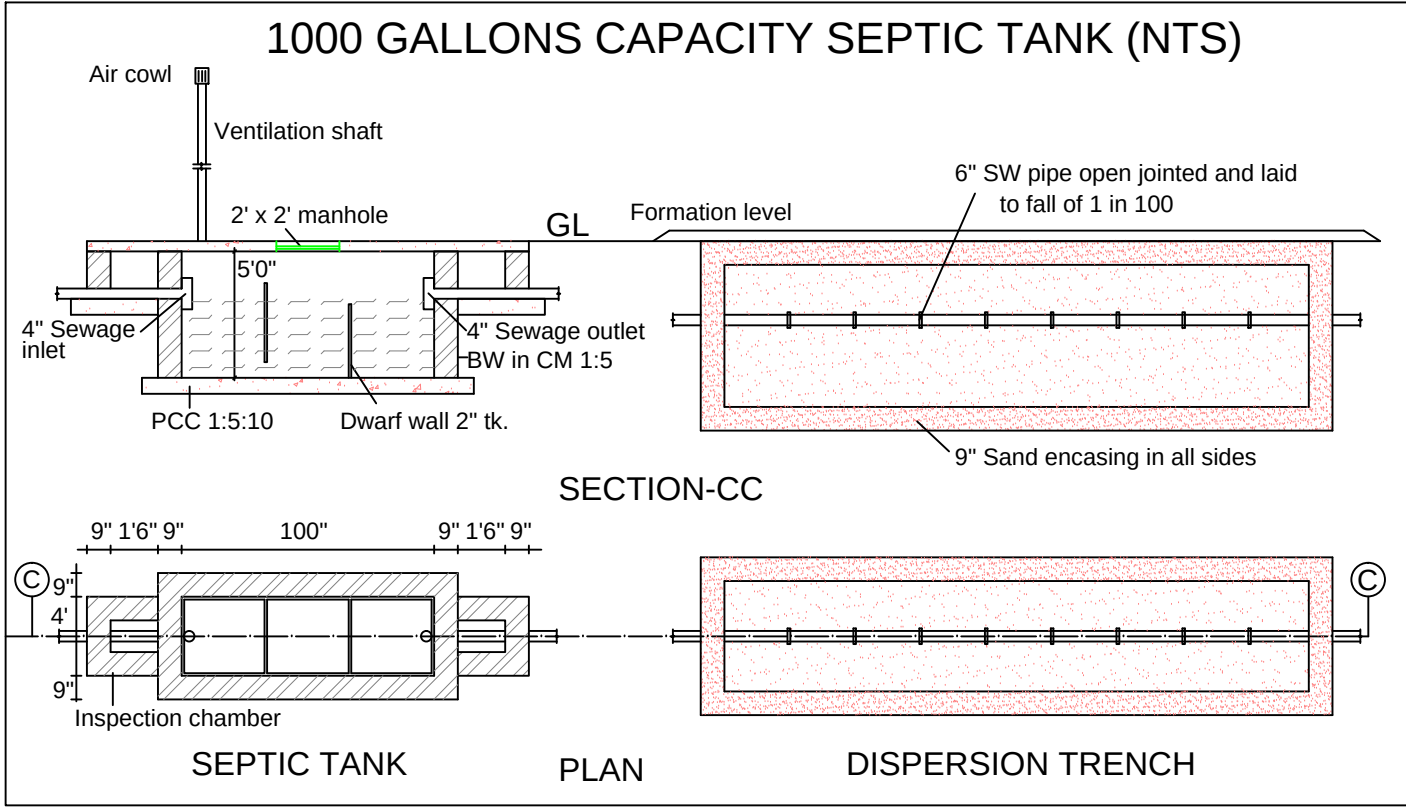

SECOND FLOOR PLAN

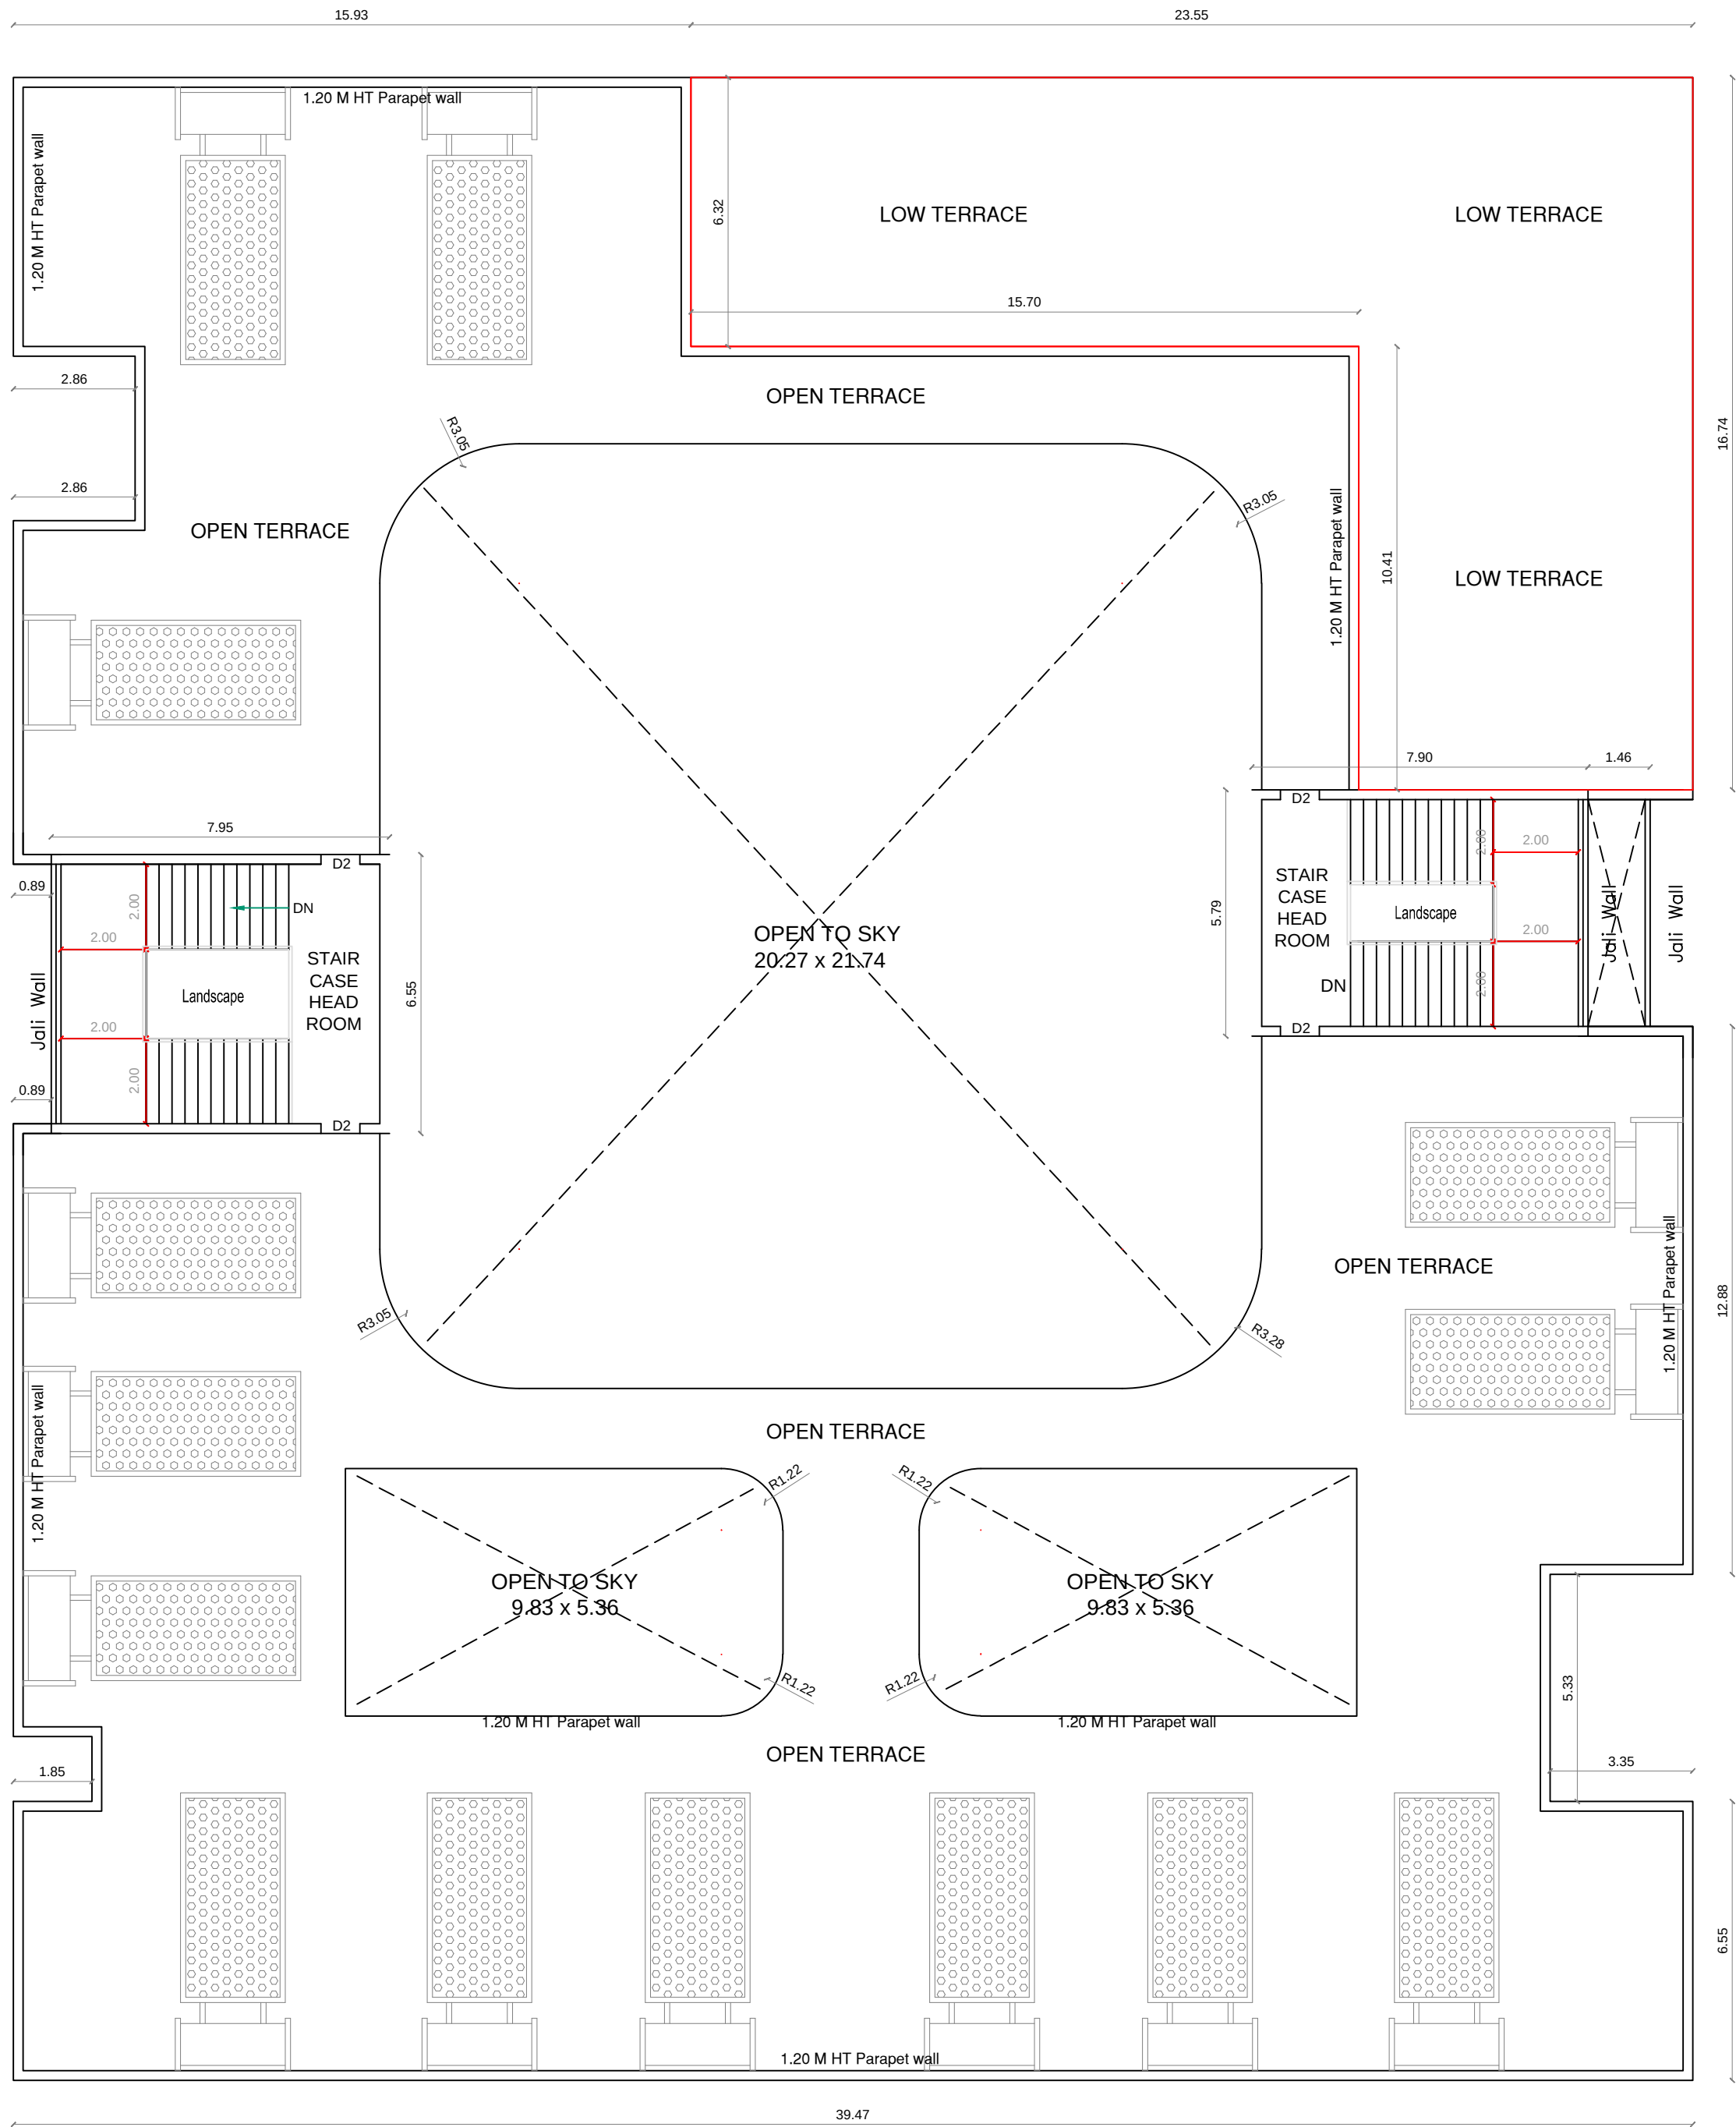

TERRACE FLOOR PLAN

**PLAN SHOWING THE PROPOSED
NEW CONSTRUCTION OF R.C.C
GROUND, FIRST & SECOND FLOOR
RCC ROOF SCHOOL BUILDING IN
OLD S.F.NO.72/1B2,
NEW S.F.NO.72/1B2A1,
ATTUR ROAD, UDAIYAPATTY
ATHIKARAPATTI VILLAGE,
SALEM TALUK, SALEM DISTRICT.**

JOINERY DETAILS:

METER

MD - MAIN DOOR	3.05 x 2.44
D - DOUBLE DOOR	1.22 x 2.44
D1 - TOILET DOOR	0.76 x 2.10
D2 - DOOR	1.00 x 2.10
D3 - DOOR	0.91 x 2.10
W - WINDOW	2.44 x 1.25
W1 - WINDOW	1.83 x 1.25
W2 - WINDOW	1.22 x 1.22
V - VENTILATOR	6.10 x 0.60
V1 - VENTILATOR	0.91 x 0.60
J - JOLLY	6.10 x 0.60

APPLICANT

NC




STUCTURAL ENGINEER

GUNASHEKAR G
CA/2011/51767


ARCHITECT

ER. R. RAGUPATHY BE.,
Consulting Civil Engineer & Contractor & Lbs
No.54, 1st Floor, Bhuvanesh Park 7th Cross, Near ICICI Bank,
6/C, Coimbatore - 641 043, Call: 91-97902 33332
LBS No. GRIL/057/2019 LPA/RE/GR-II/19/04/008



REGISTERED ENGINEER

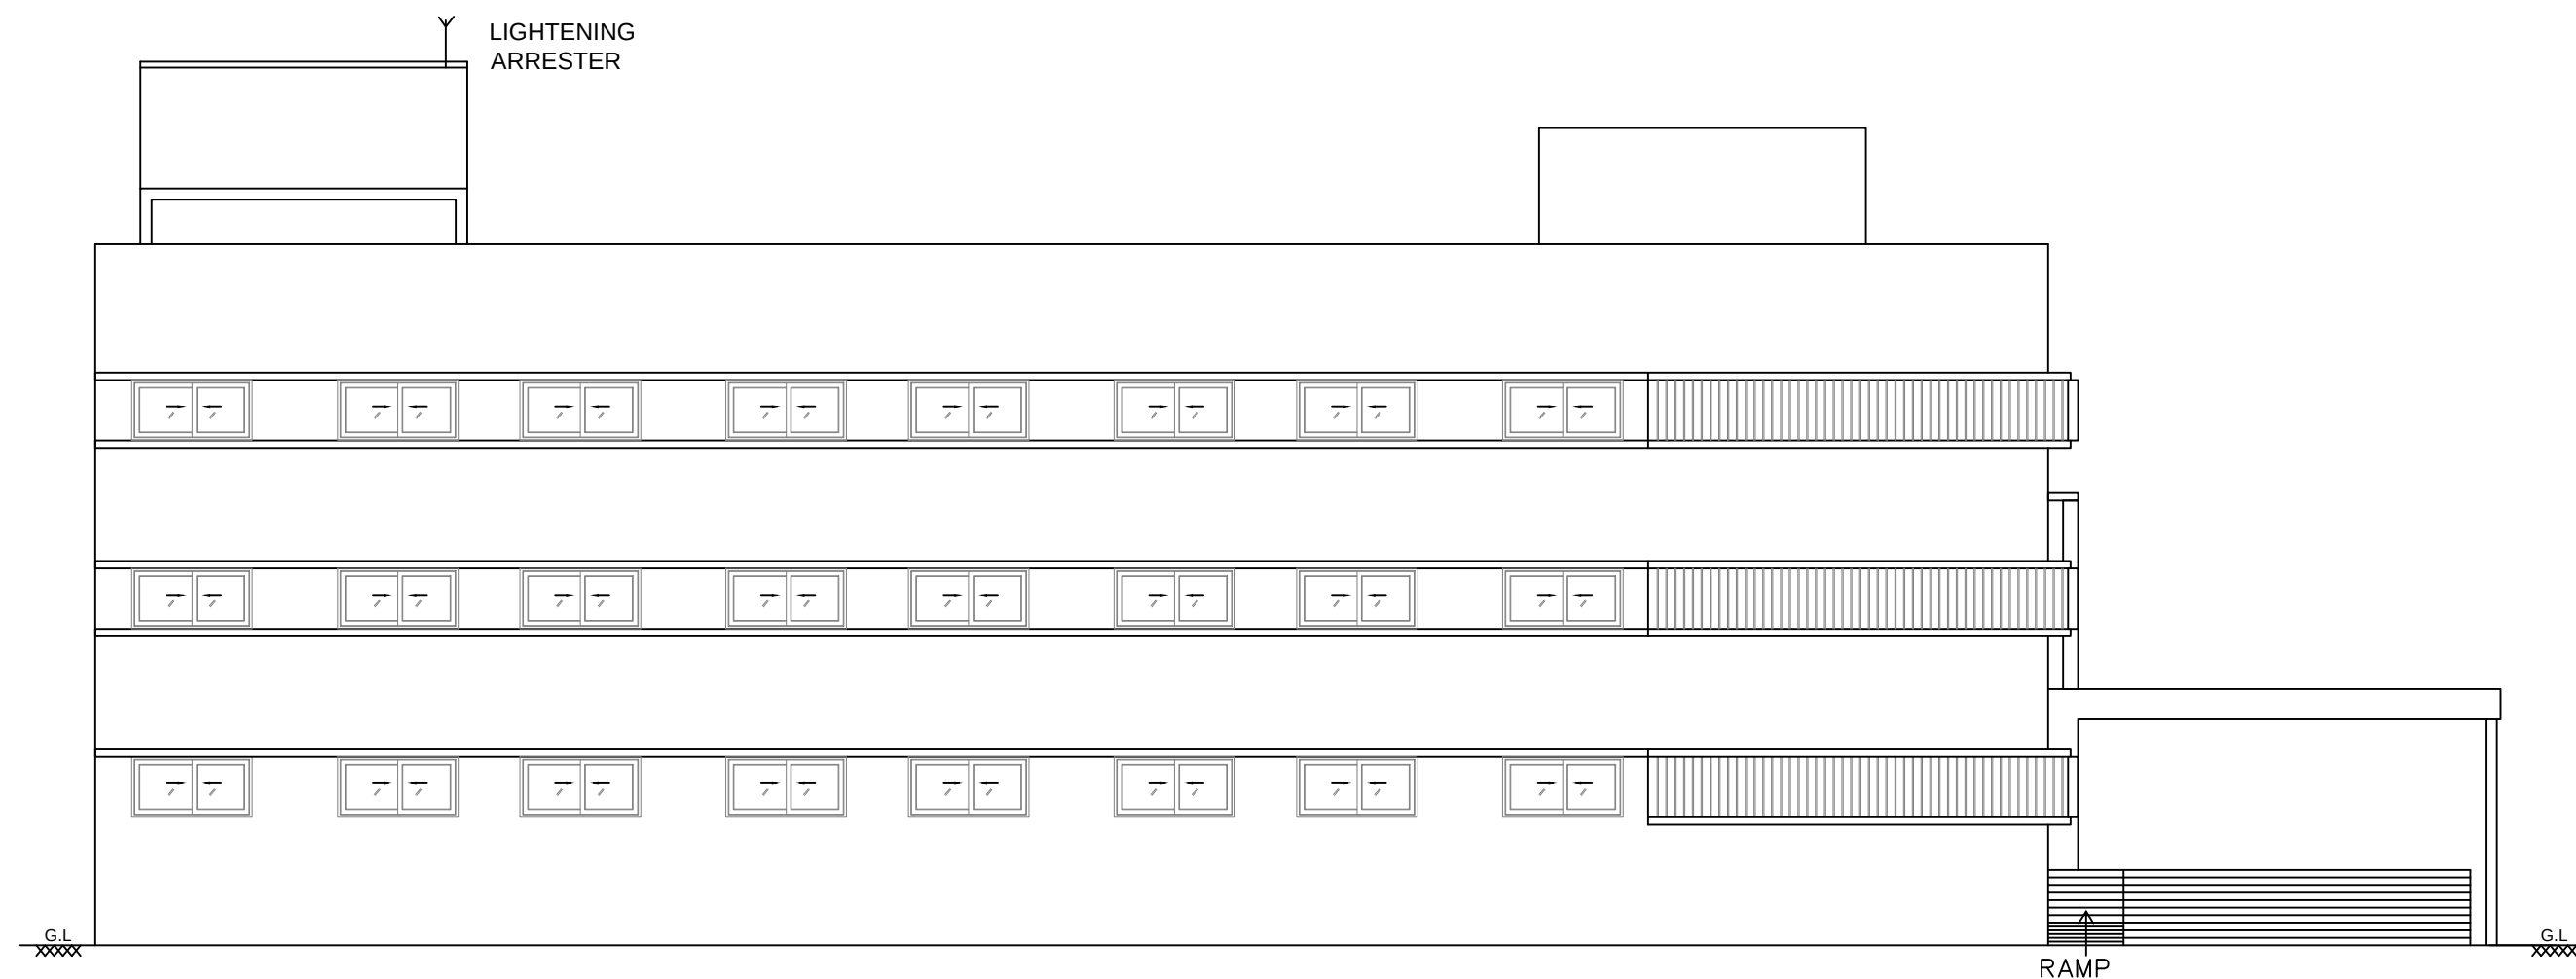


SOUTH SIDE ELEVATION

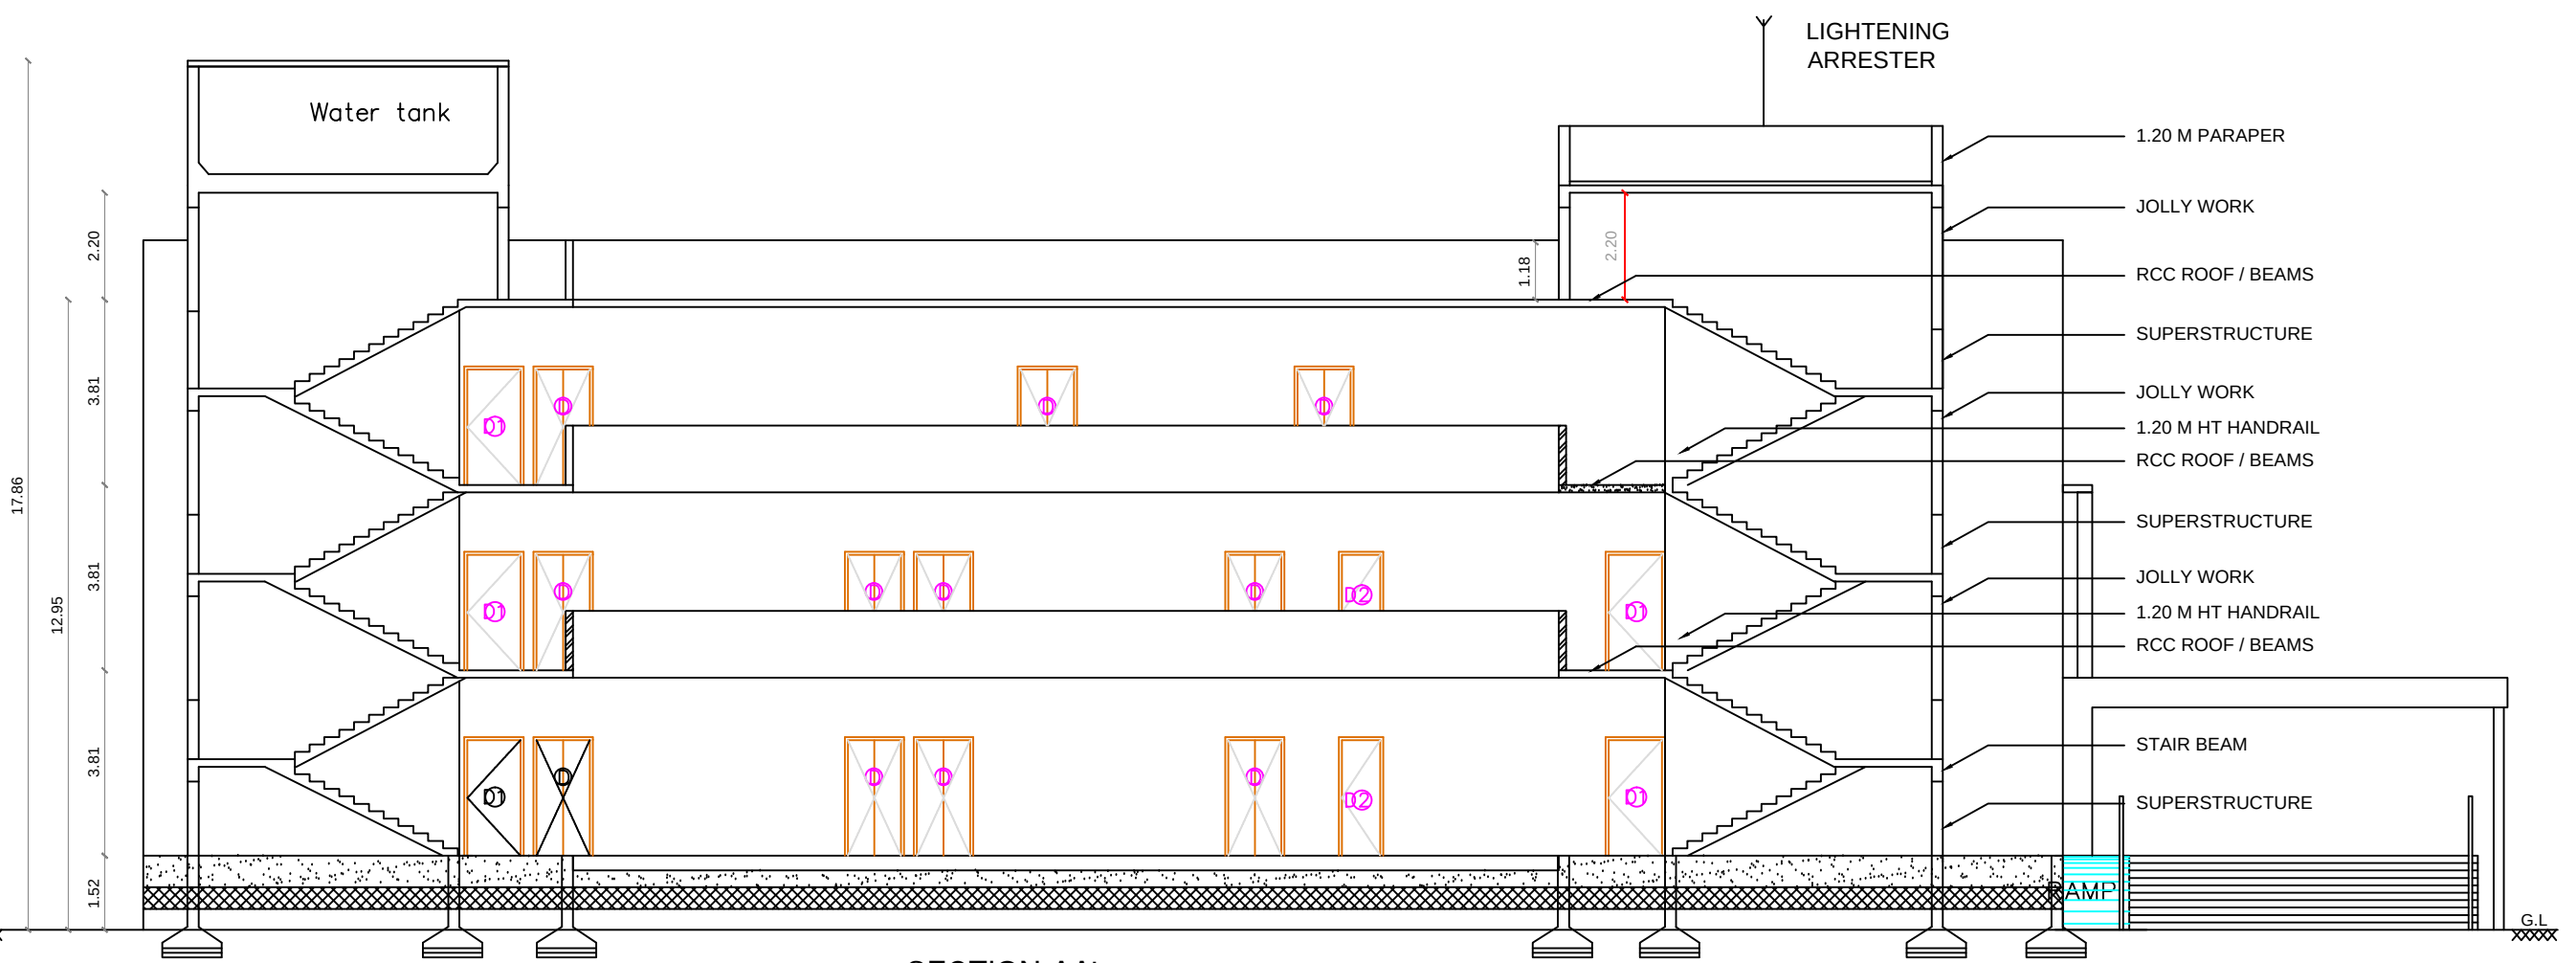


SECTION-AA'

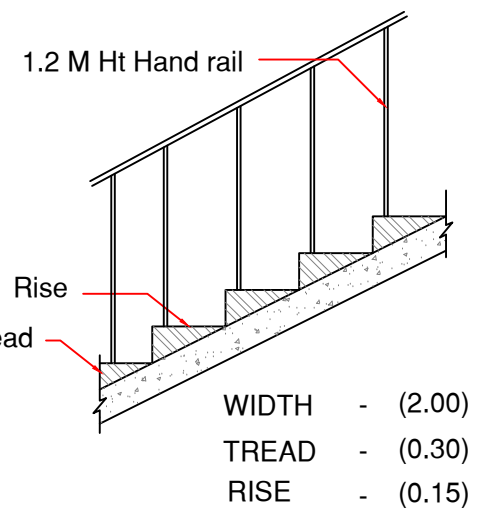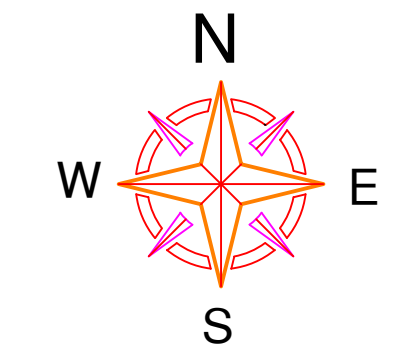

TYPICAL STAIR-CASE
(NOT TO SCALE)

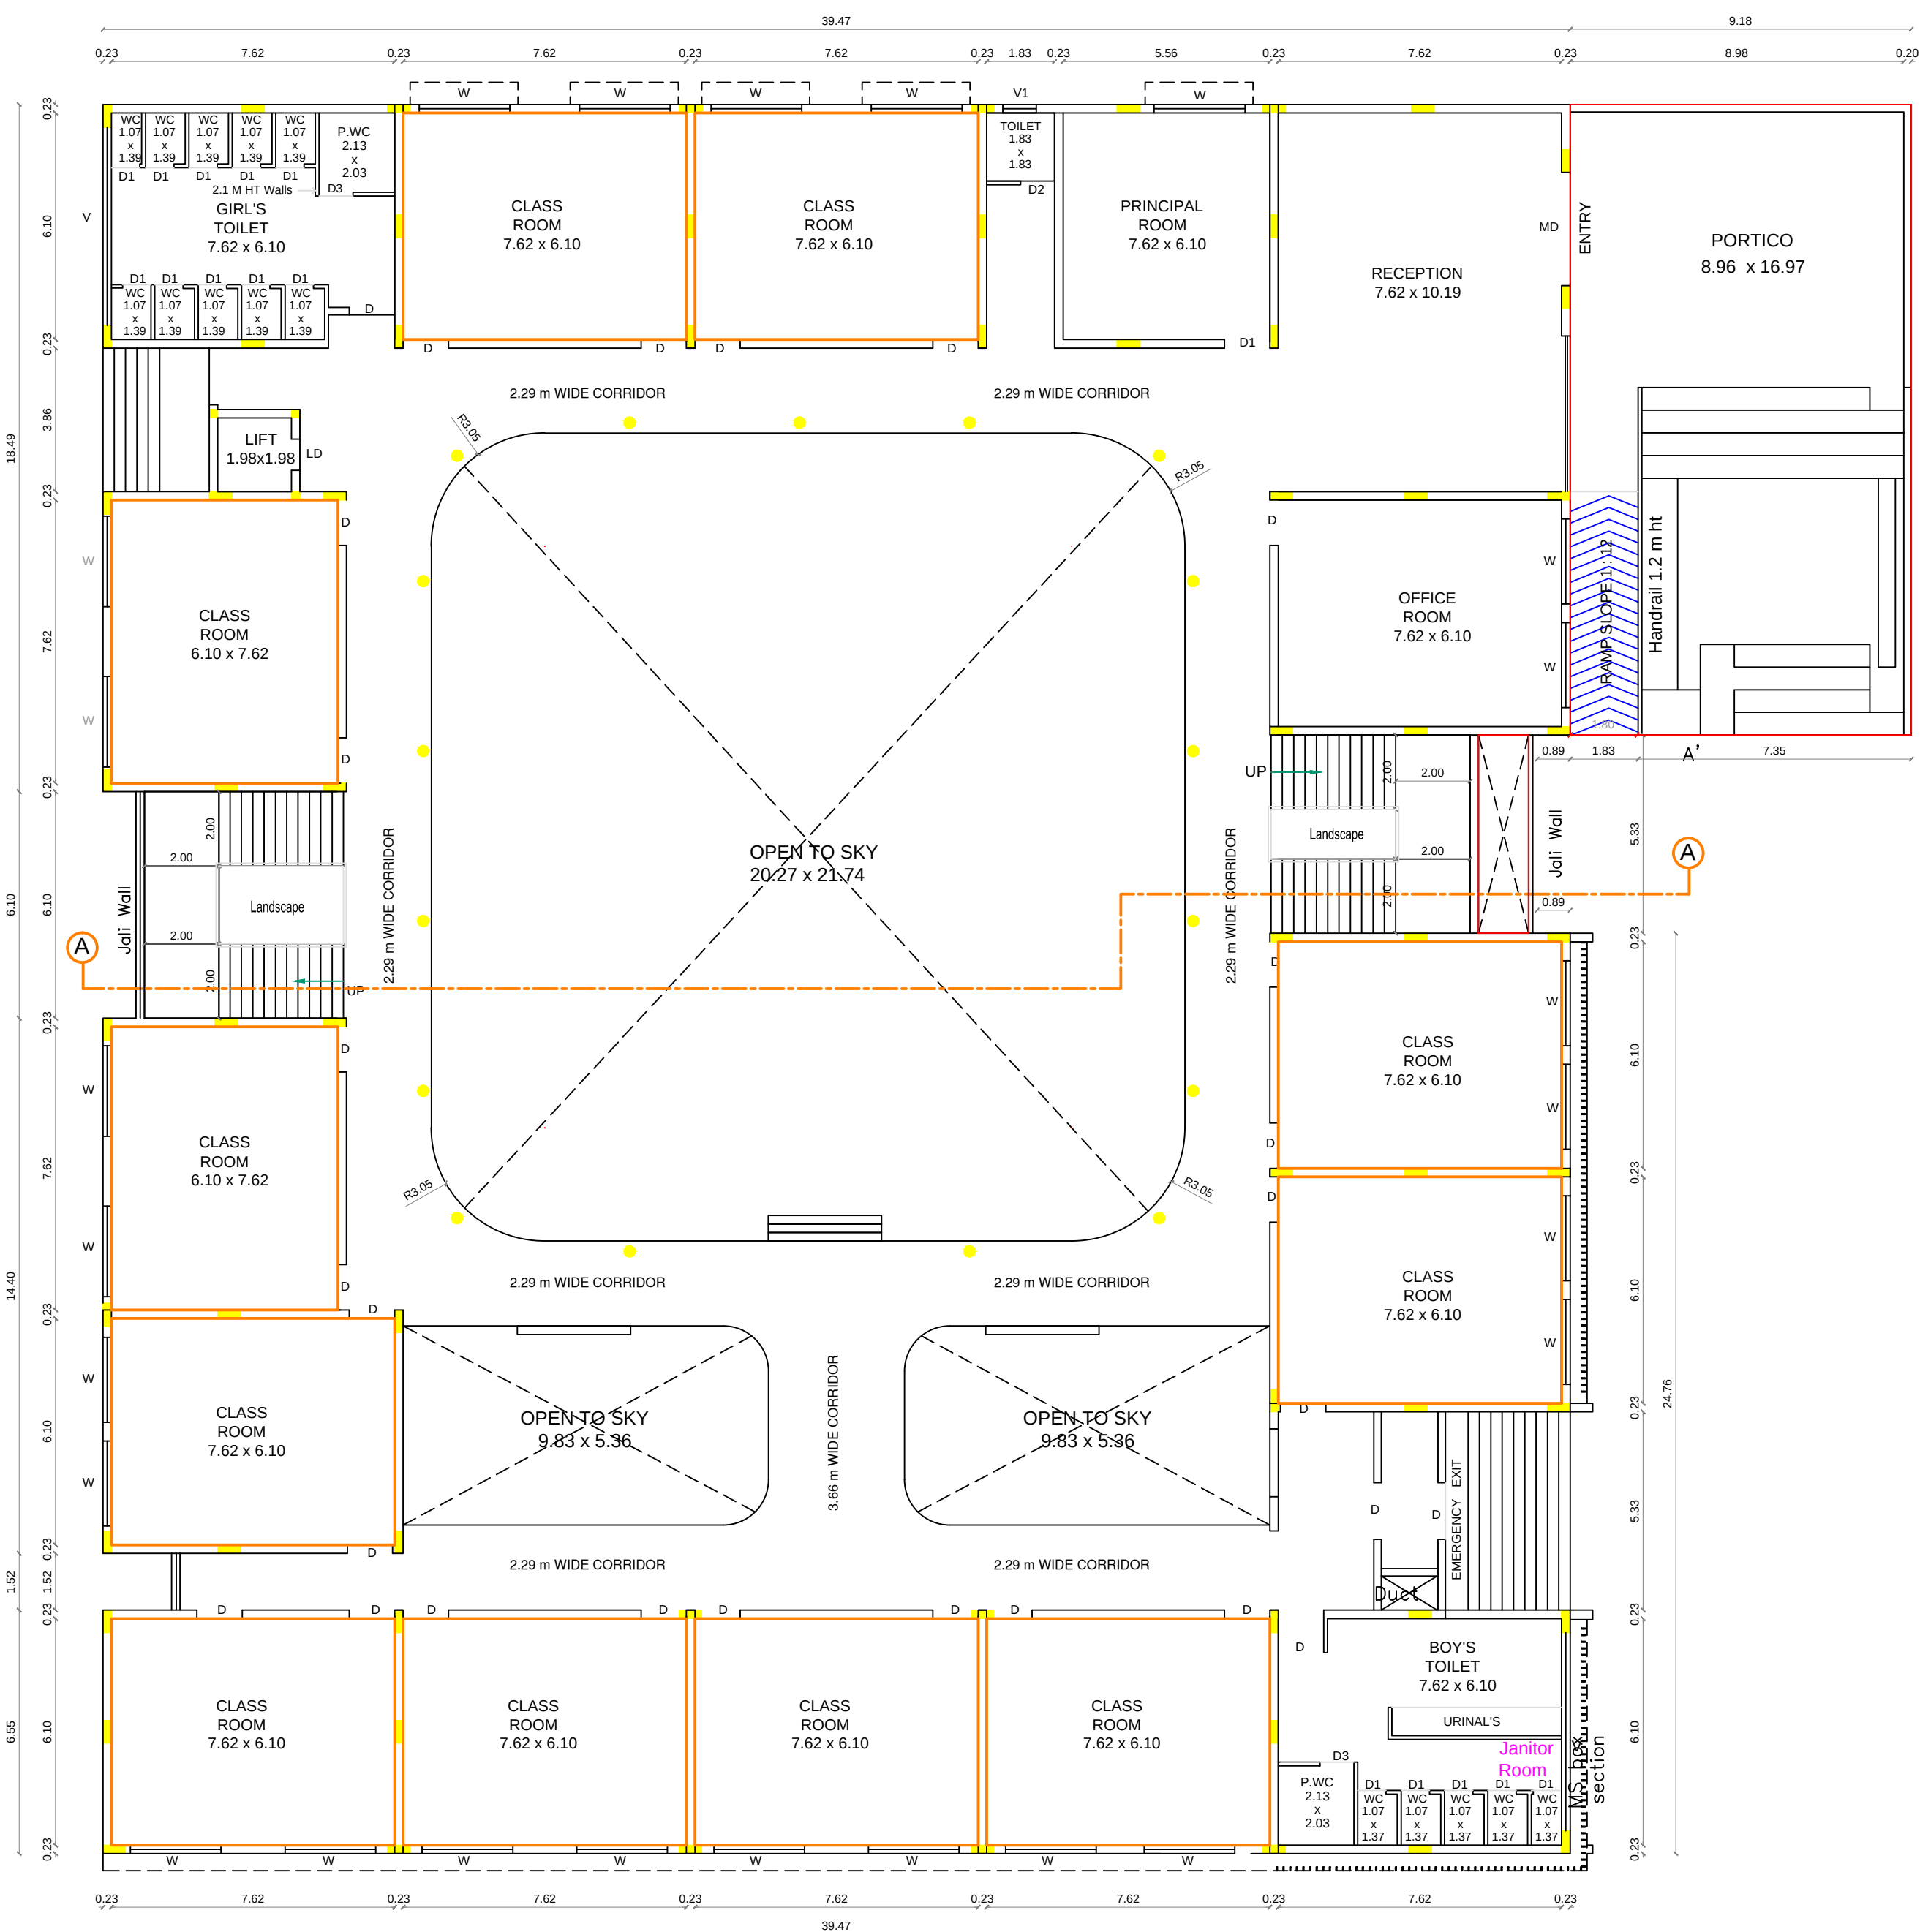

GROUND FLOOR PLAN

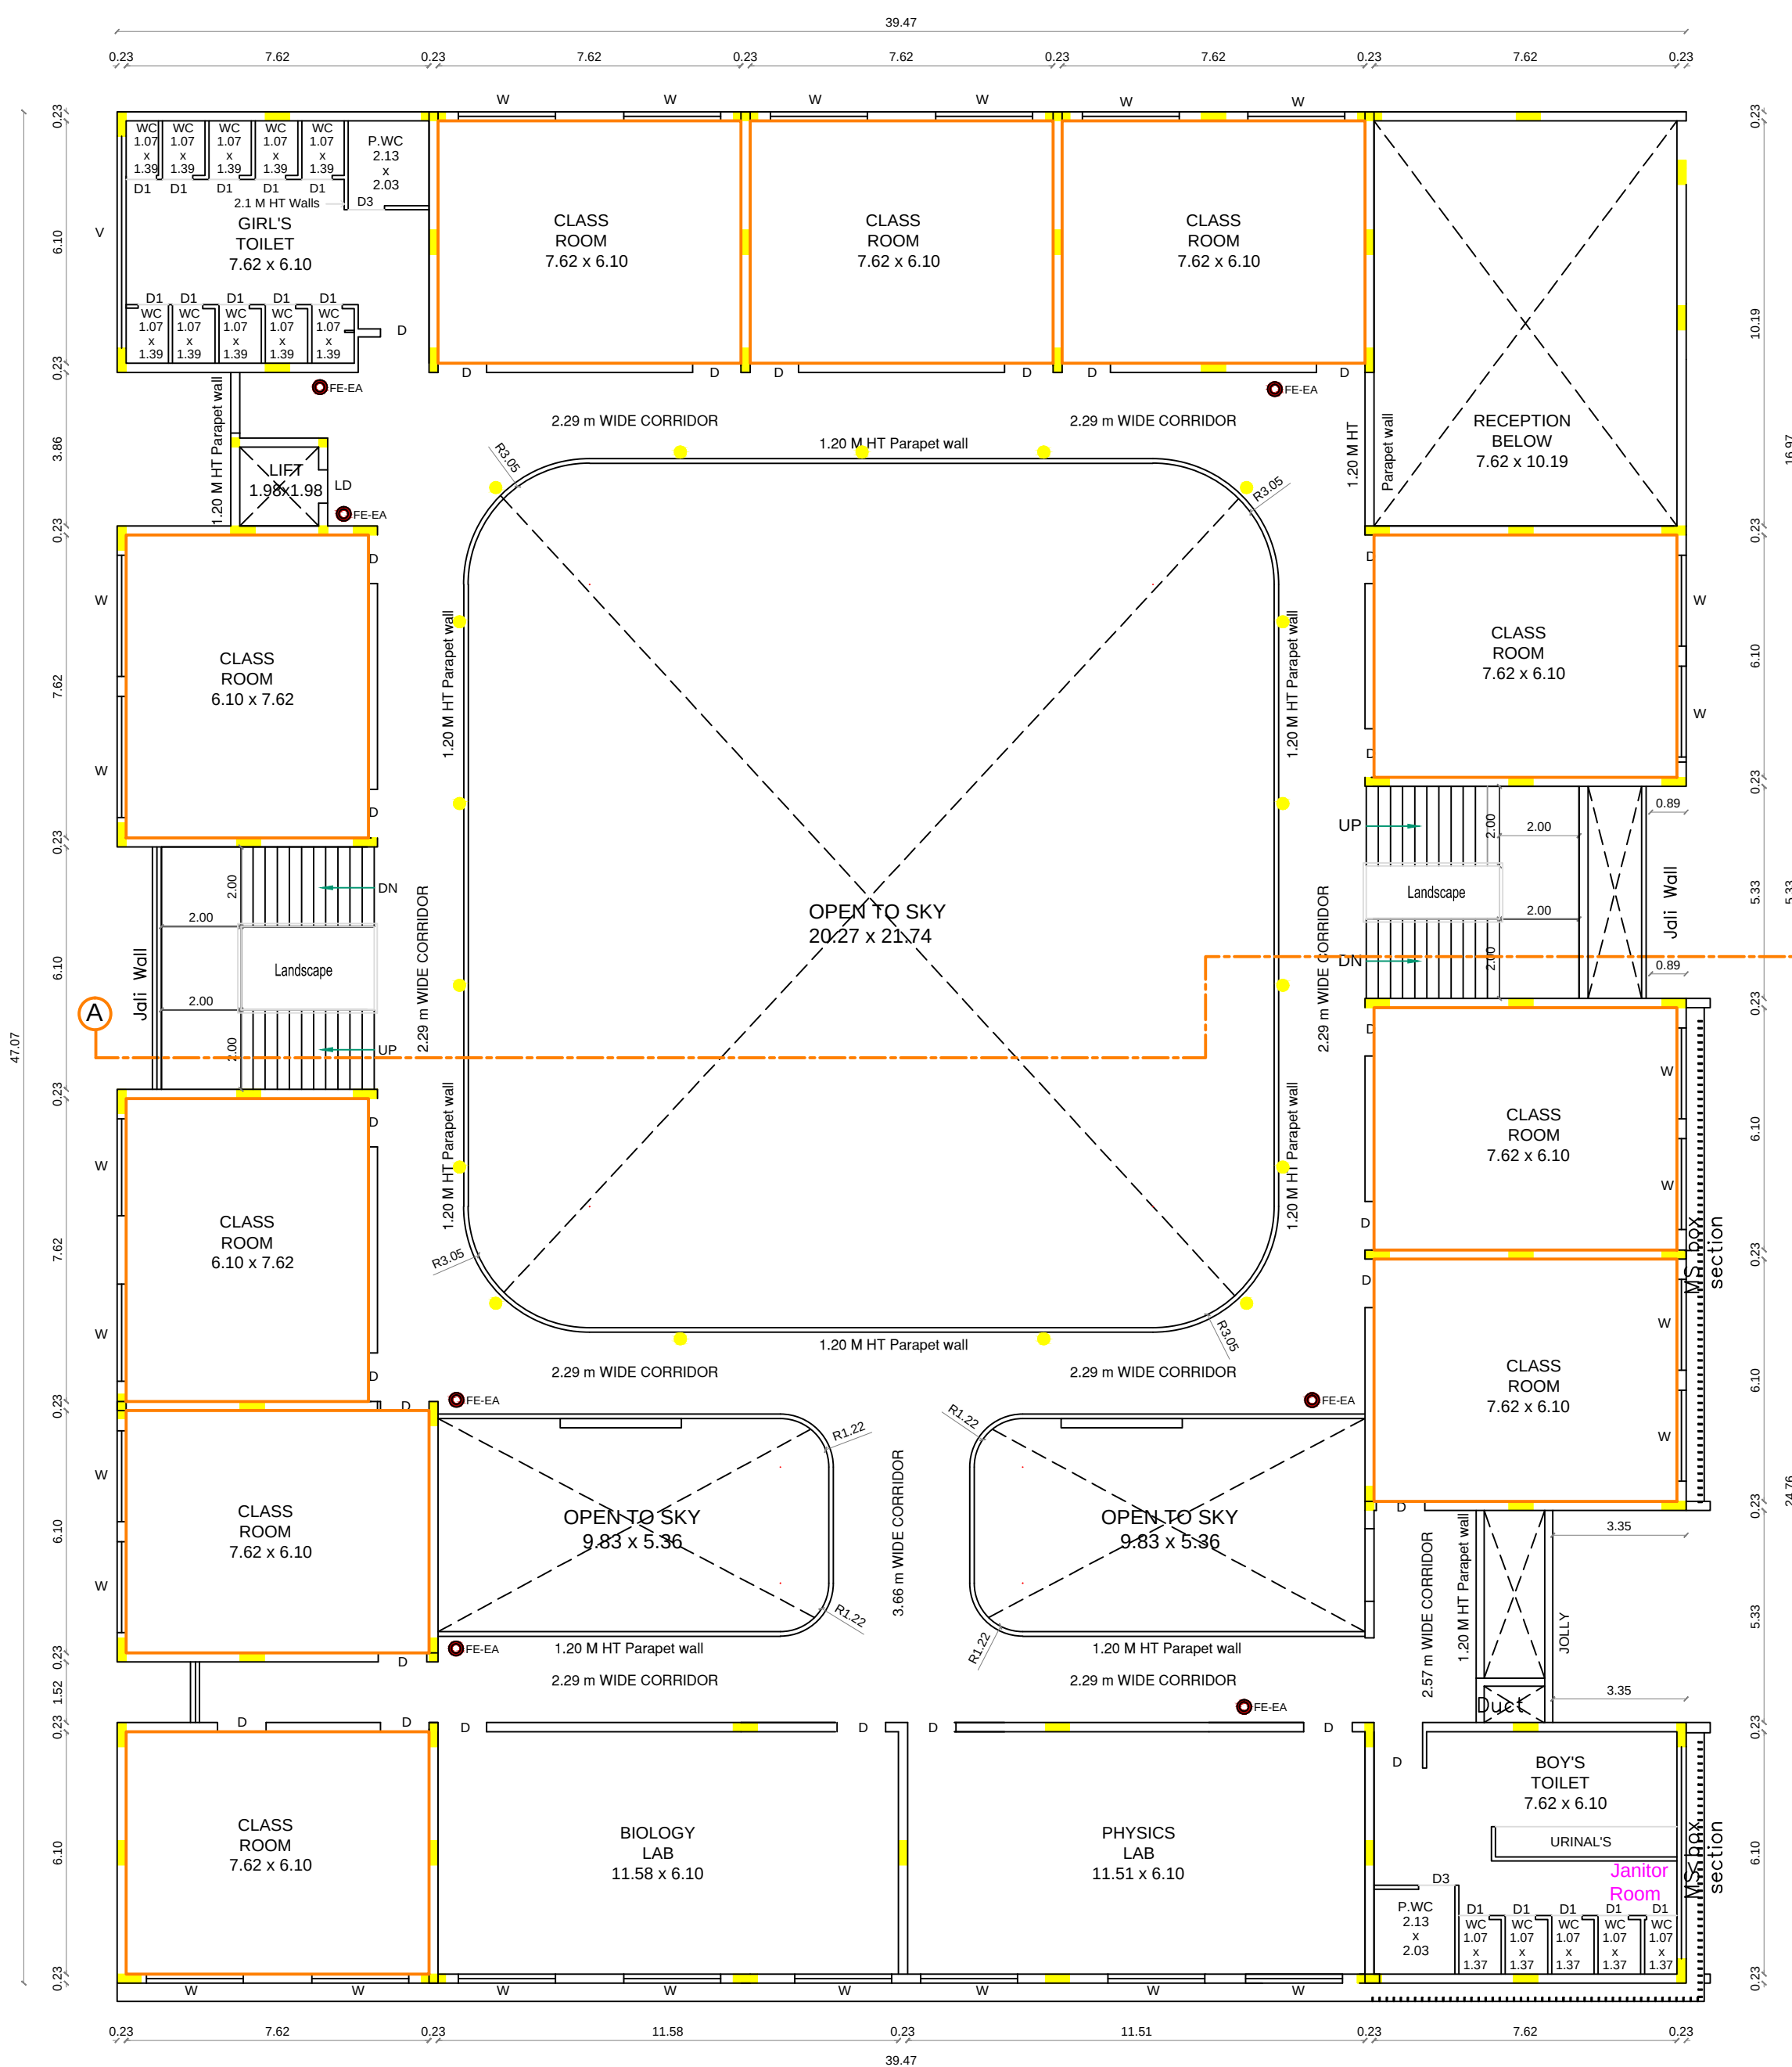

FIRST FLOOR PLAN

**PLAN SHOWING THE PROPOSED
NEW CONSTRUCTION OF R.C.C
GROUND, FIRST & SECOND FLOOR
RCC ROOF SCHOOL BUILDING IN
OLD S.F.NO.72/1B2,
NEW S.F.NO.72/1B2A1,
ATTUR ROAD, UDAIYAPATTY
ATHIKARAPATTI VILLAGE,
SALEM TALUK, SALEM DISTRICT.**

JOINERY DETAILS:	METER
MD - MAIN DOOR	3.05 x 2.44
D - DOUBLE DOOR	1.22 x 2.44
D1 - TOILET DOOR	0.76 x 2.10
D2 - DOOR	1.00 x 2.10
D3 - DOOR	0.91 x 2.10
W - WINDOW	2.44 x 1.25
W1 - WINDOW	1.83 x 1.25
W2 - WINDOW	1.22 x 1.22
V - VENTILATOR	6.10 x 0.60
V1 - VENTILATOR	0.91 x 0.60
J - JOLLY	6.10 x 0.60

APPLICANT

STRUCTURAL ENGINEER

GUNASHEKAR. G
CA/2011/51767
ARCHITECT

REGISTERED ENGINEER

GROUND , FIRST FLOOR,
ELEVATION & SECTION
SHEET No : 2 / 3

