

PP

APPROVAL RECORD

Planning Permission

Sivagangai
Salem district, Tamil Nadu

APPROVAL TYPE
Building Plan

ISSUING AUTHORITY
DTCP

The approval as the planning authority issued it, reproduced in full behind this page.

An approval speaks to what was sanctioned, not to what was built. Completion is a separate record.

PLAN SHOWING THE PROPOSED CONSTRUCTION OF GALVALUM SHEET ROOF FACTORY BUILDING (PRINTING AND ALLIED TRADE-BOOK BINDING,BLOCK MAKING-COTTAGE CATEGORY) IN OLD S.F.NO-113pt, NEW WARD-Y, BLOCK-14, T.S.NO-5/7,5/29, DADAGAPATTY VILLAGE, SALEM SOUTH TALUK, SALEM DISTRICT. (SALEM LOCAL PLANNING AREA)

Name Of The Applicant :-

1. Mrs.L.KANCHANA W/o Mr.D.LOGANATHAN,
2. Mr.L.MURALI S/o Mr.D.LOGANATHAN,
3. Mr.L.THAMARAIKANNAN S/o Mr.D.LOGANATHAN.

SCALE-1:100

AREA DETAILS :-		
PARTICULARS	SQ.MT	
AREA OF THE SITE (AS PER DEED) (1 + 2 = 7000.00sq.ft + 3000.00sq.ft = 10000.00sq.ft)	929.00	
AREA OF THE SITE (AS PER PATTI)	929.00	
AREA OF THE SITE (AS PER SUPER IMPOSED PLOT AREA)	929.00	
AREA OF THE BUILDING :-	TOTAL BUILT UP AREA	FSI AREA
GROUND FLOOR	409.39	409.39
MEZZANINE FLOOR	76.47	76.47
TOTAL BUILT UP AREA	485.86	

$$\text{FLOOR SPACE INDEX (FSI)} = \frac{485.86}{929.00} = 0.523$$

$$\text{PLOT COVERAGE (PC)} = \frac{409.39}{929.00} \times 100 = 44.07\%$$

JOINERY DETAILS :-

R/SHUTTER (RS) = 2.40 X 2.77
L.DOOR (LD) = 1.00 X 2.13
DOOR (D) = 1.00 X 2.13
DOOR (D1) = 0.76 X 2.13
SWING DOOR (SD) = 1.00 X 2.13
WINDOW (W) = 2.14 X 1.52
VENTILATOR (V) = 0.76 X 0.90

SITE BOUNDARY = 
PROPOSED BUILDING = 
EXISTING ROAD = 
DRIVEWAY = 
(FE) FIRE EXTINGUISHER = 
(FA) FIRE ALARM = 
TURBO VENTILATOR PROVIDED = 

NOTE:-
1. ALL DIMENSIONS ARE IN METER.
2. MECHANICAL VENTILATION TO BE PROVIDED WHEREVER NECESSARY.
3. ALL SUNSHADE PROJECTIONS ARE LESS THEN OR EQUAL TO 0.60m.

NUMBER OF WORKERS = 4

S.NO.	MACHINERY DETAILS	No	POWER IN H.P
1.	REEL CUTTING MACHINE	2	3H.P
2.	PACKING MACHINE	1	1H.P
TOTAL			4H.P

PARKING DETAILS:-

Provided Car Parking Stalls : 1 Nos X 2.50 X 5.00
Required Two Wheeler Parking Stalls : 8 Nos
Provided Two Wheeler Parking Stalls : 8 Nos X 1.00 X 1.80
Required Cycle Parking Stalls : 8 Nos
Provided Cycle Parking Stalls : 8 Nos X 0.56 X 1.80

REQUIRED OSR AREA : 92.90sq.m (10%)
PROVIDED OSR AREA : 100.00sq.m (10.76%)


REG.STRUCTURAL ENGINEER:-

Er.S.VIJAYAKUMAR,M.E.,(Strl),
VIJAYSRI STRUCTURAL CONSULTANT & CIVIL ENGINEER
REGISTERED STRUCTURAL ENGINEER GRADE-SLPA :12/RSE-1/19-24
D.No-5/6-1A,NINAM PATTI, ATTAYAMPATTI,
RAJAPALAYAM(PO),
SALEM (Dt)-637 501.
CELL -9965399021.

APPLICANT:-


REGISTERED ENGINEER:-

Er.K.K.KISHORE @ K.KISHAN B.E.,C.E(Dip),D.C.P
SRI BALAJI CONSTRUCTION
ARCHITECT & ENGINEER
REGISTERED ENGINEER GRADE-SLPA :52/RE-1/24-29
LICENSED BUILDING SURVEYOR., L.B.S.NO -46/24-29
D.No-93/A7, SRI KRISHNA INDU NIVAS , KATTUVATTAM
RAIN BOW GARDEN , PUDHU ERI ROAD,
KANNAKURICHI,SALEM -636008.
CELL -94432 -41730.

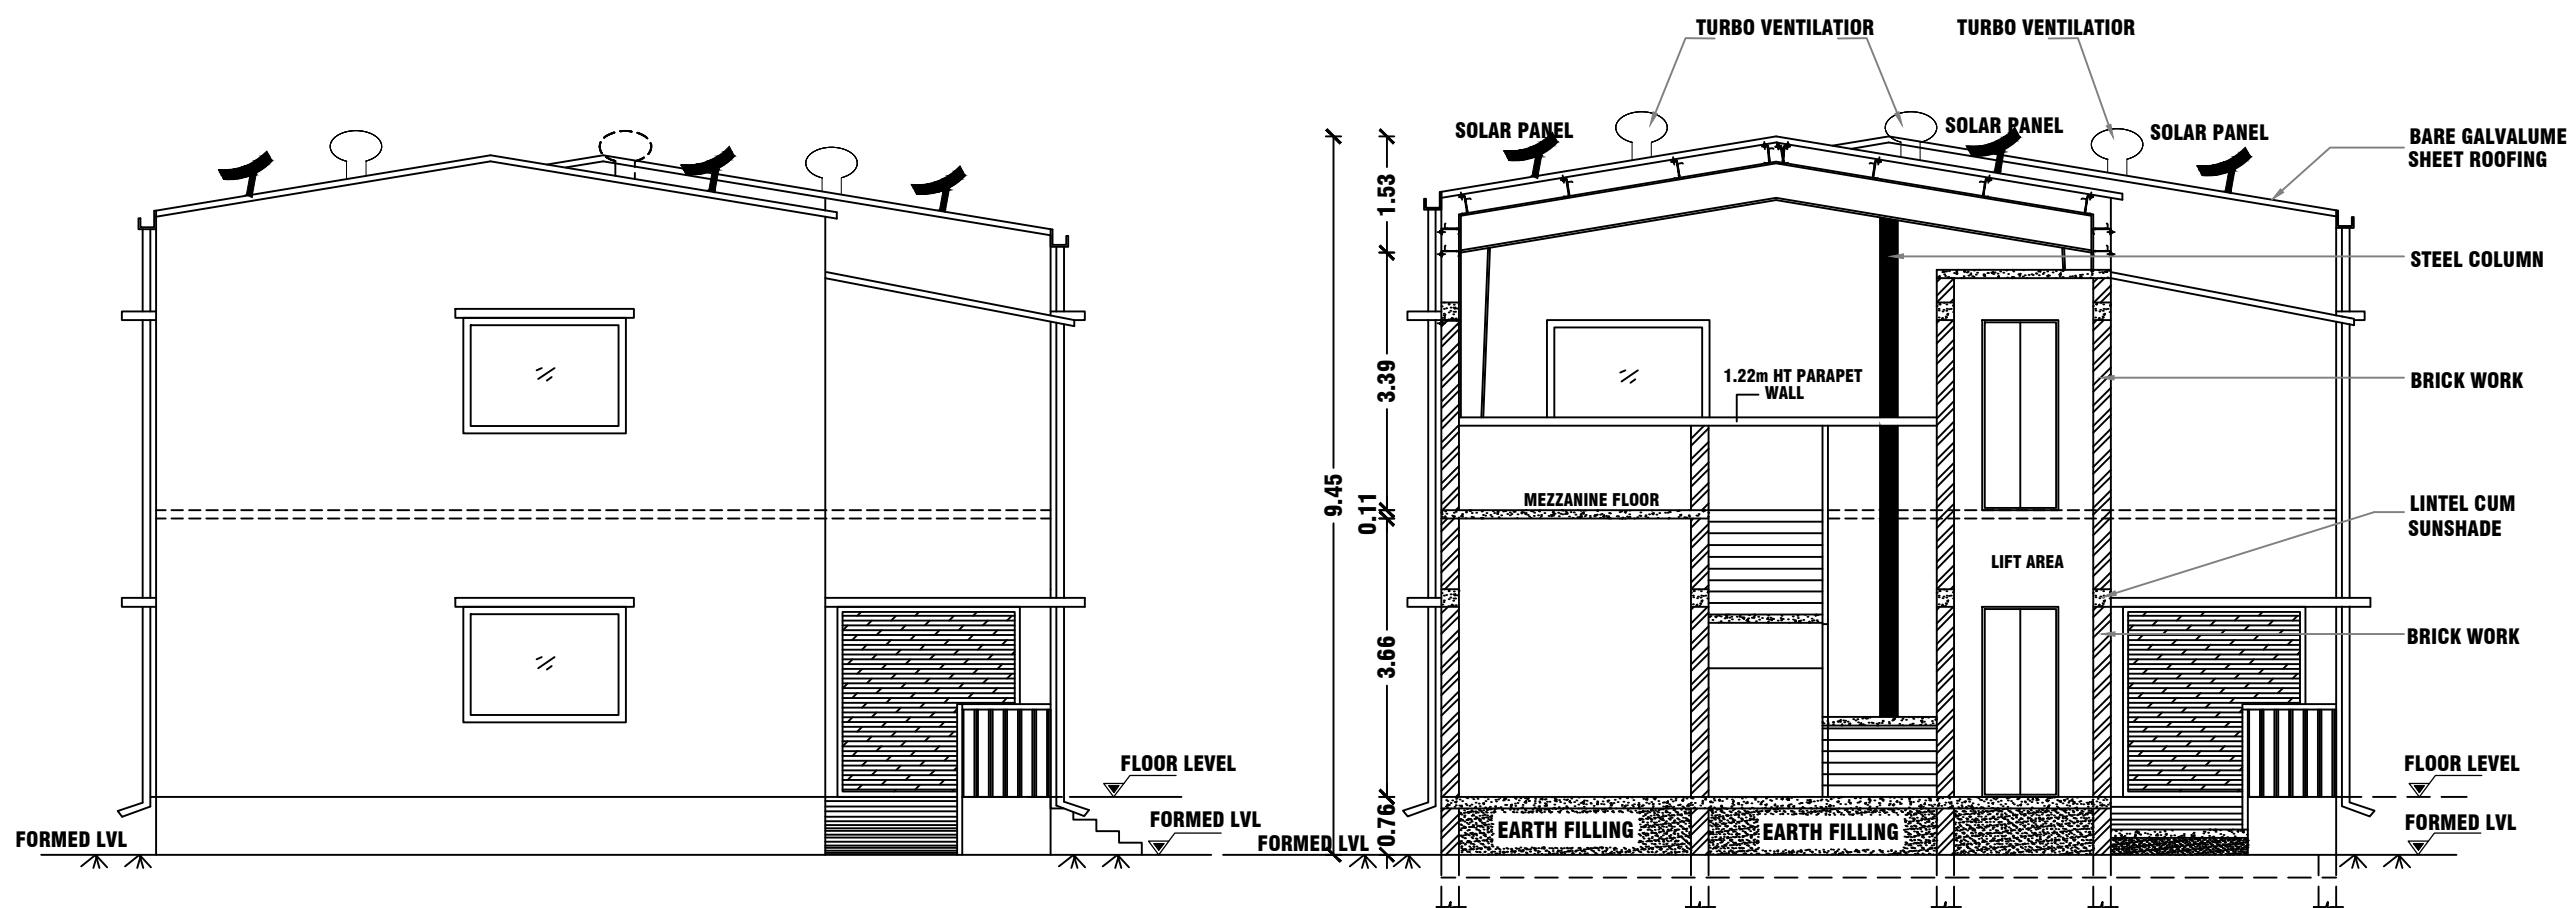

ELEVATION

SECTION - 'A - A'

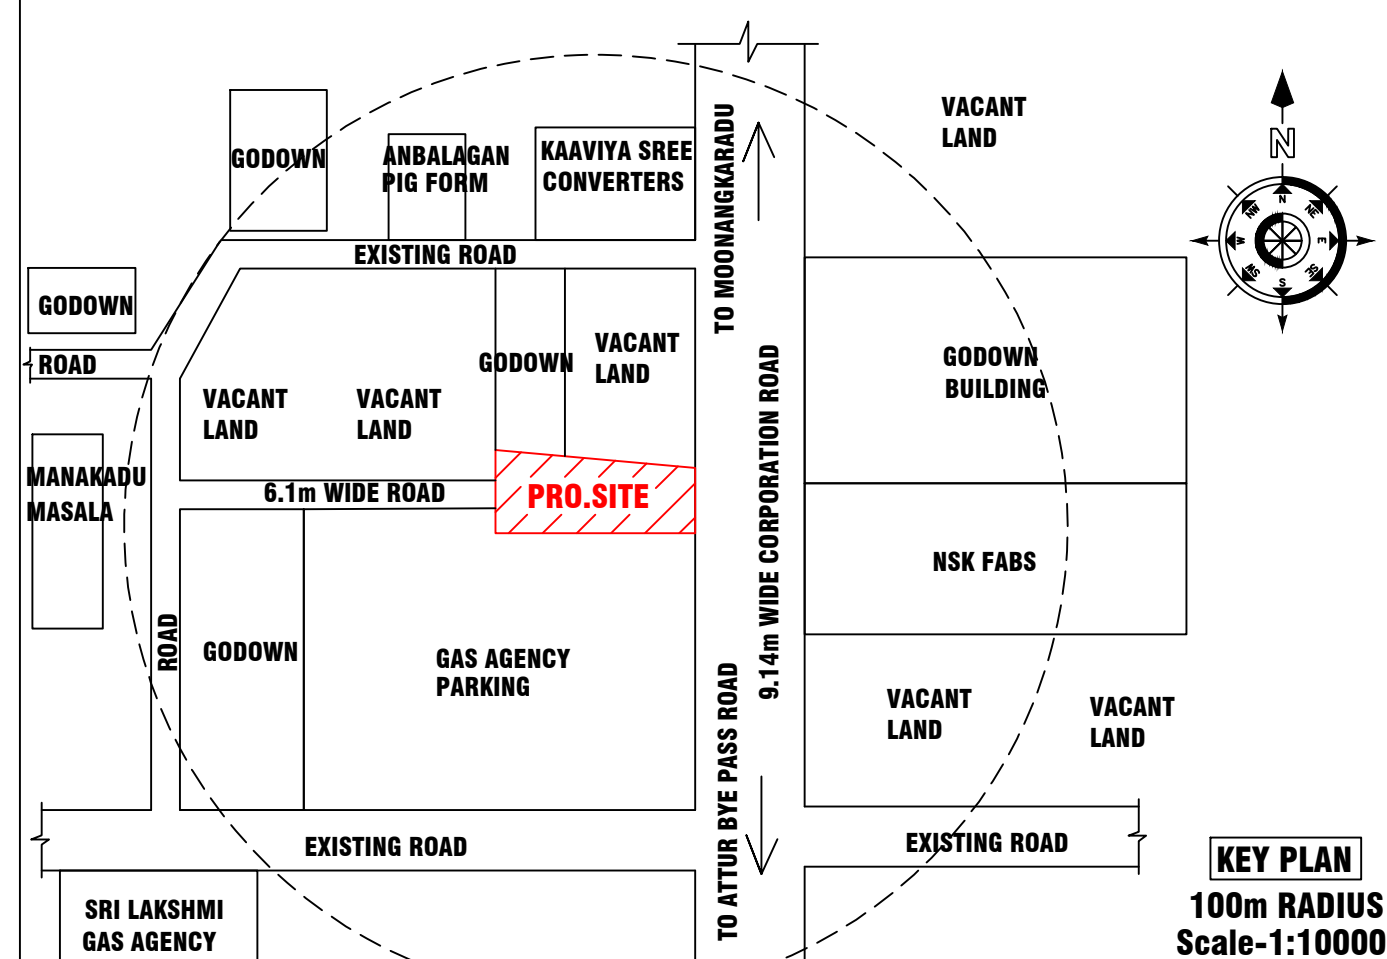

KEY PLAN
100m RADIUS
Scale-1:10000



FOR OFFICE USE ONLY:-

SITE APPROVAL

Roc No:SWP/BPA/0445327/2025
Site Boundary Shown as 'A to D' and
Numbered as SWP/DTCP/SALEM/
Site Approval No :52/2025

PLANNING PERMISSION


Roc No:SWP/BPA/0445327/2025
Planning Permission No :21/2025.

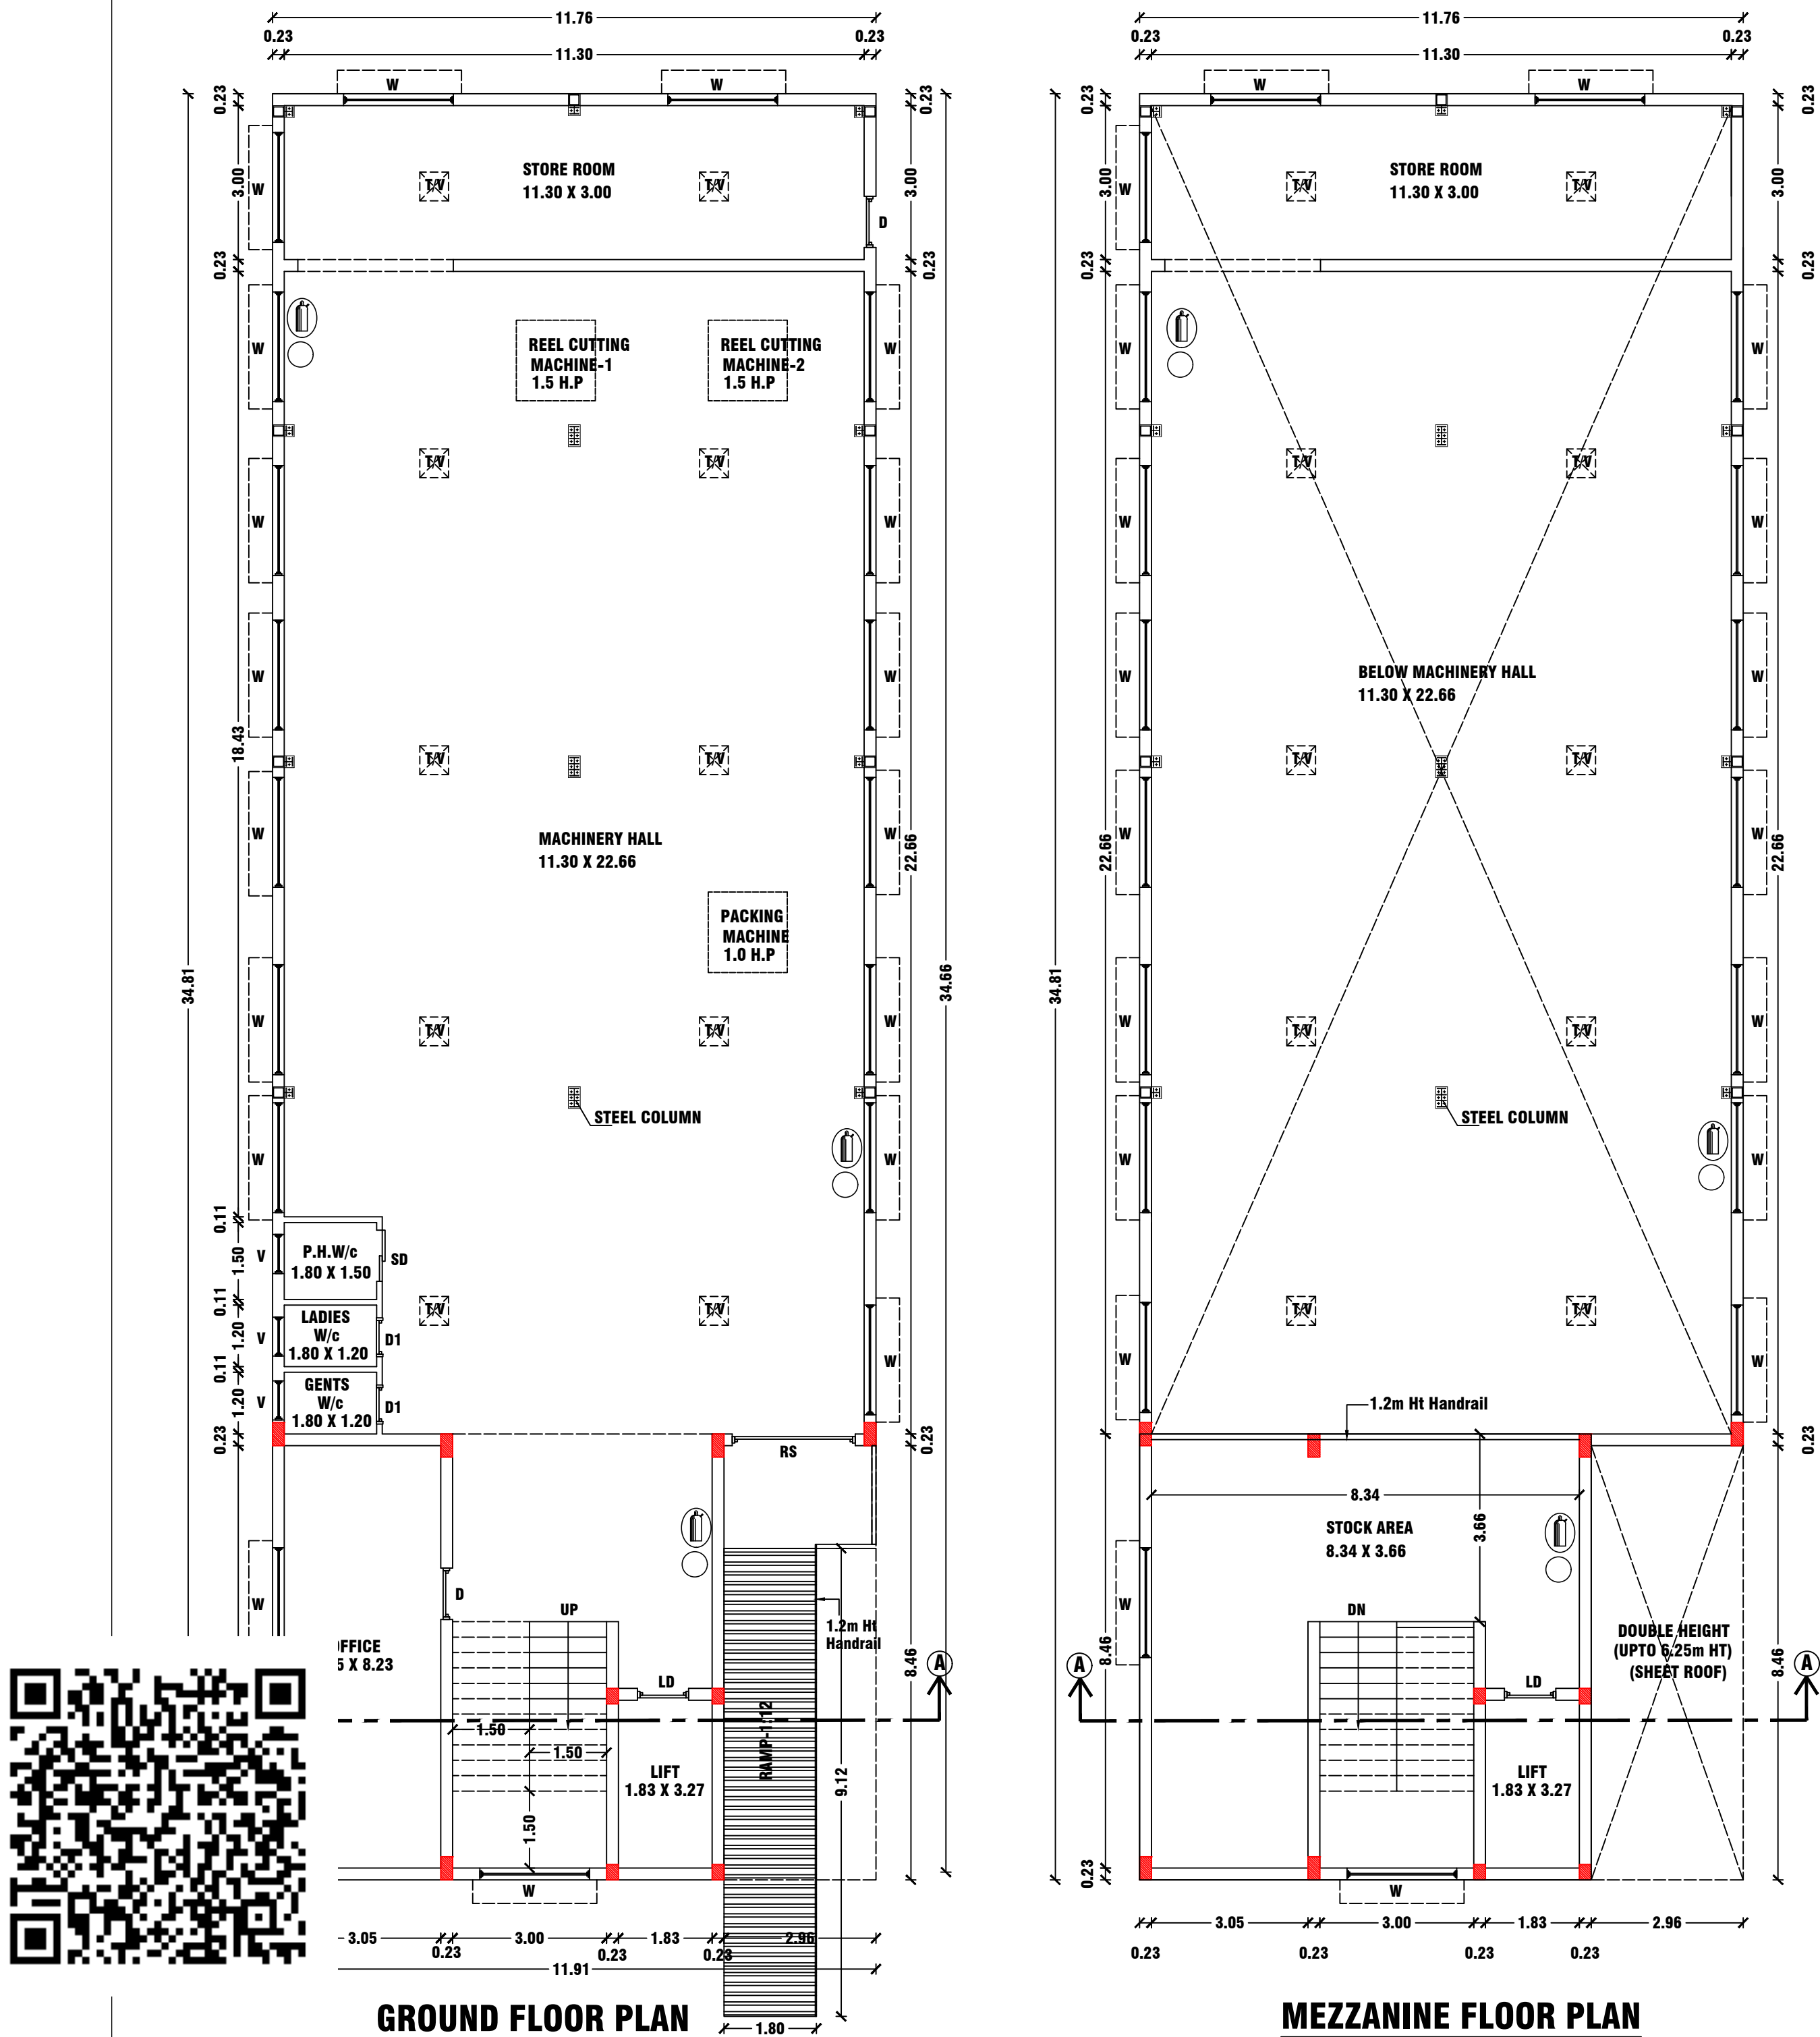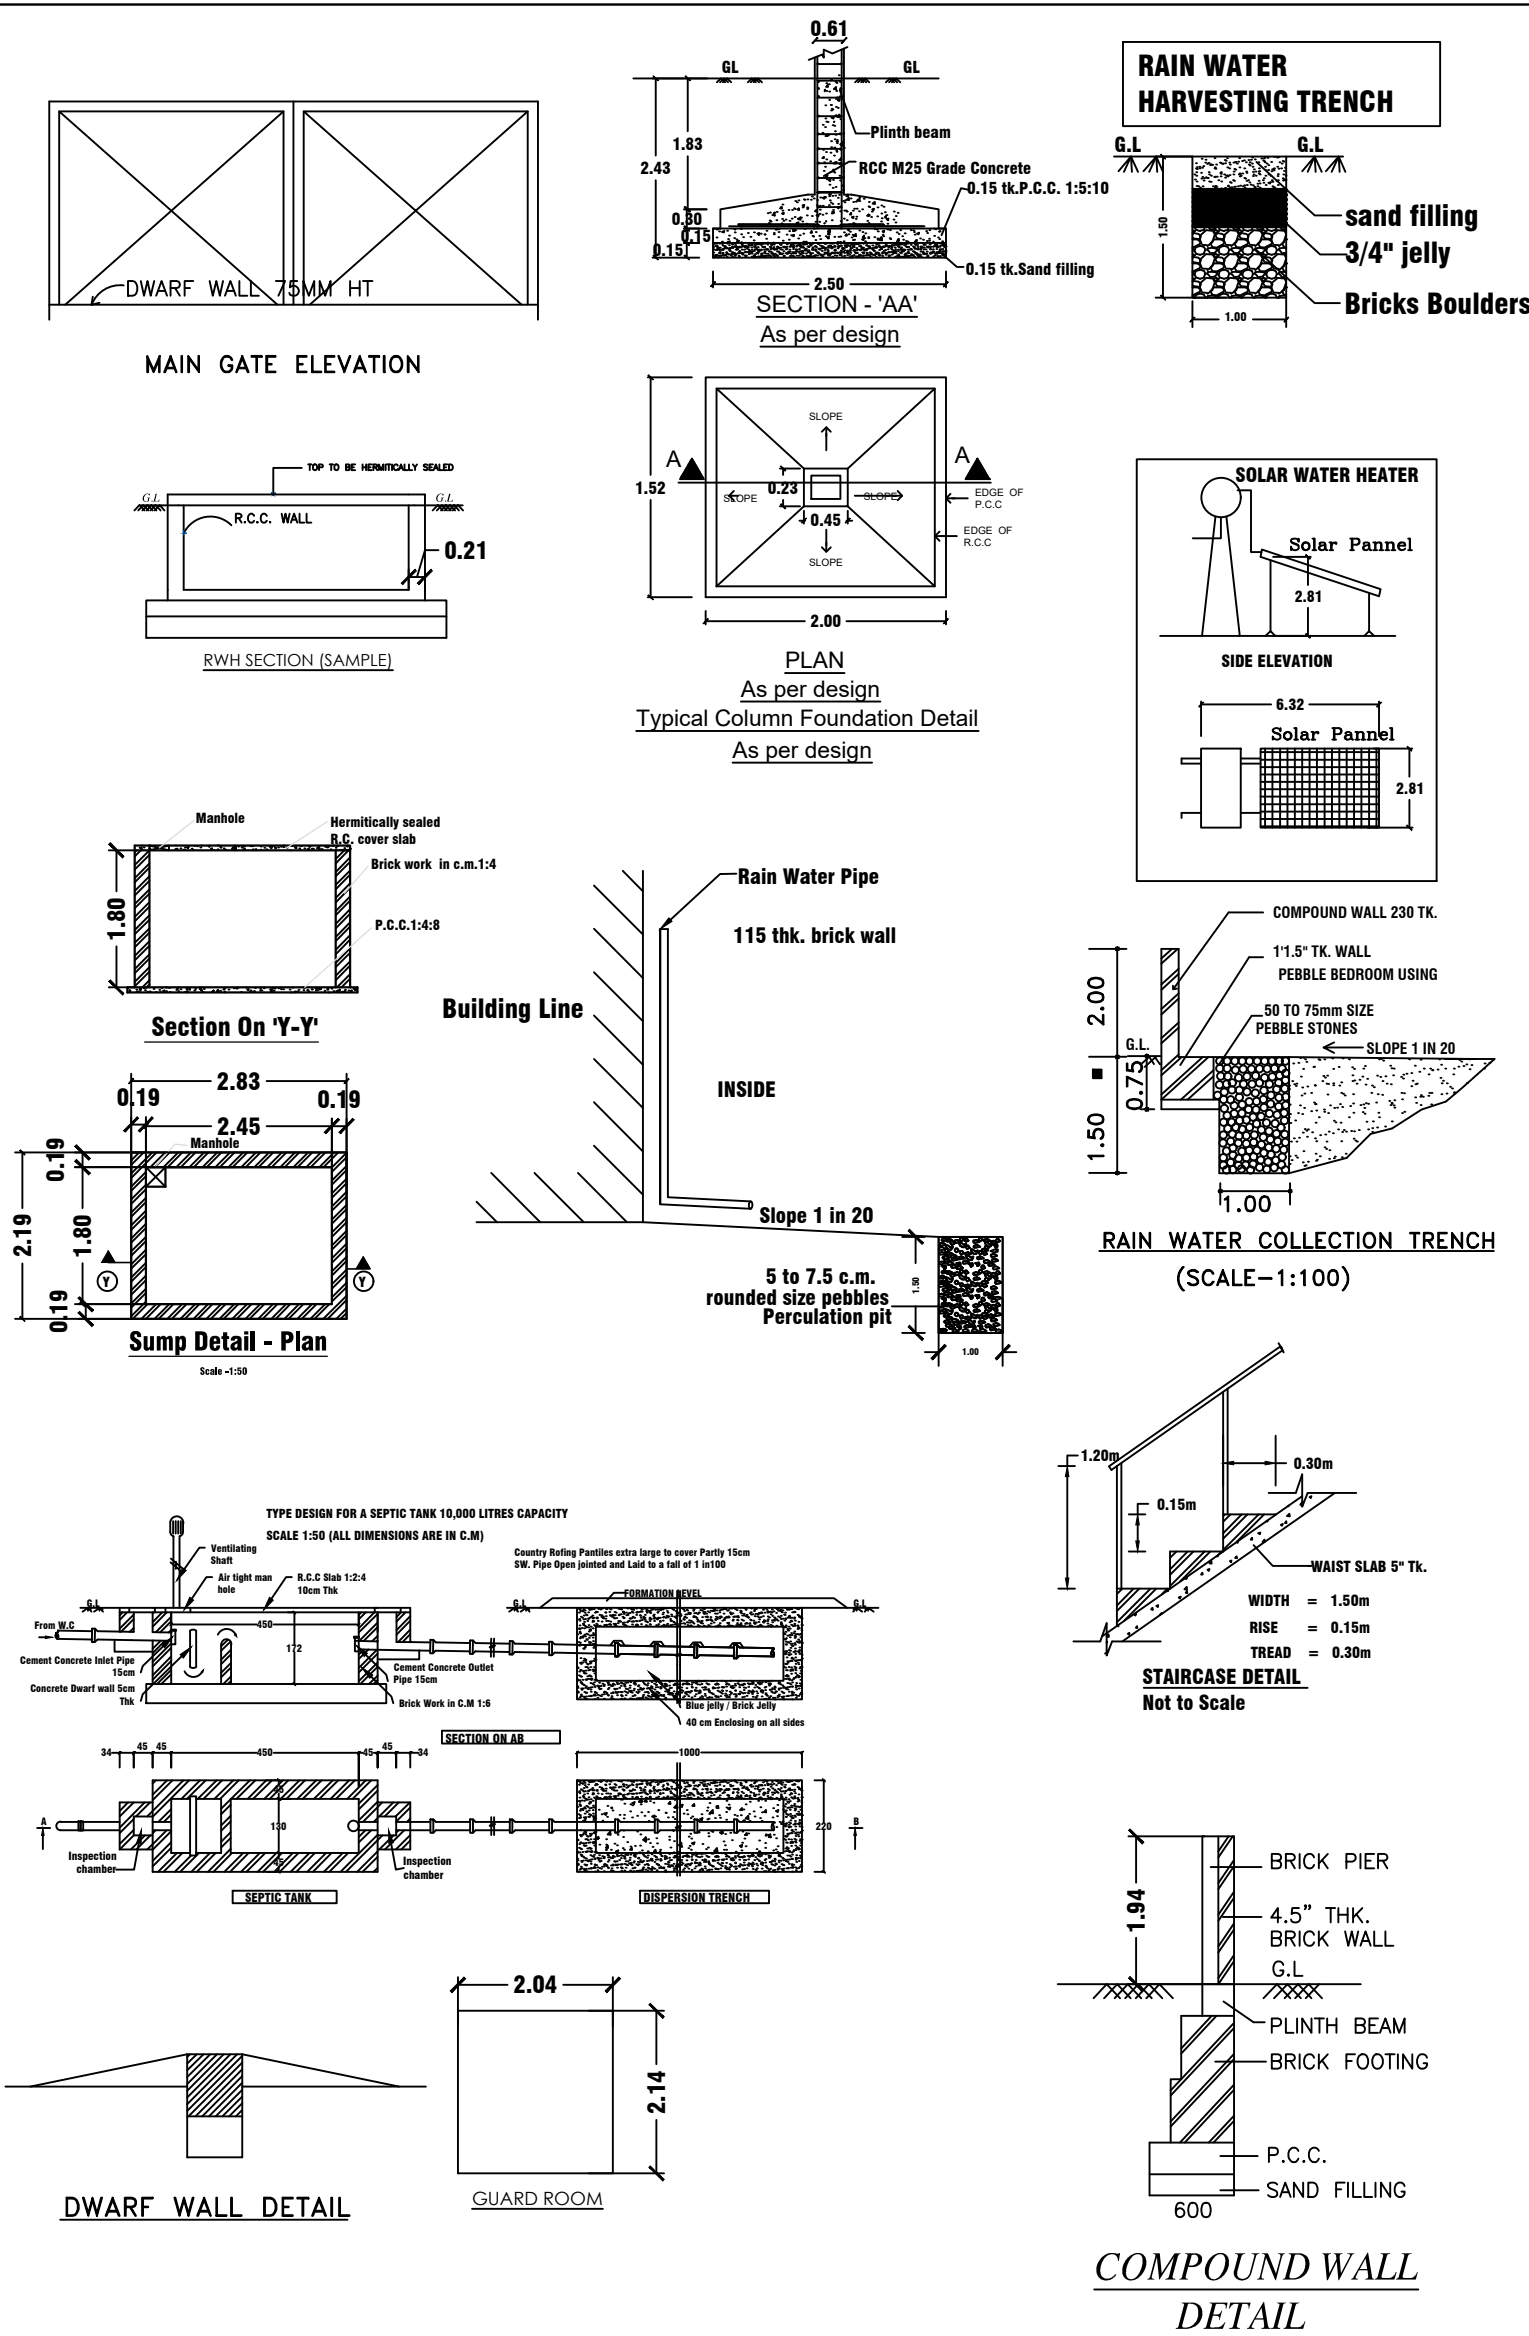

GROUND FLOOR PLAN

MEZZANINE FLOOR PLAN



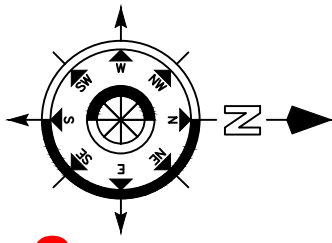

SITE PLAN SHOWING THE PROPOSED CONSTRUCTION OF GALVALUM SHEET ROOF FACTORY BUILDING (PRINTING AND ALLIED TRADE-BOOK BINDING,BLOCK MAKING-COTTAGE CATEGORY) IN OLD S.F.NO-113pt, NEW WARD-Y, BLOCK-14, T.S.NO-5/7,5/29, DADAGAPATTY VILLAGE, SALEM SOUTH TALUK, SALEM DISTRICT. (SALEM LOCAL PLANNING AREA)

Name Of The Applicant :-

1. Mrs.L.KANCHANA W/o Mr.D.LOGANATHAN,
2. Mr.L.MURALI S/o Mr.D.LOGANATHAN,
3. Mr.L.THAMARAIKANNAN S/o Mr.D.LOGANATHAN.

SCALE-1:100

AREA DETAILS :-

PARTICULARS	SQ.MT	
AREA OF THE SITE (AS PER DEED) (1 + 2 = 7000.00sq.ft + 3000.00sq.ft = 10000.00sq.ft)	929.00	
AREA OF THE SITE (AS PER PATTA)	929.00	
AREA OF THE SITE (AS PER SUPER IMPOSED PLOT AREA)	929.00	
AREA OF THE BUILDING :-	TOTAL BUILT UP AREA	FSI AREA
GROUND FLOOR	409.39	409.39
MEZZANINE FLOOR	76.47	76.47
TOTAL BUILT UP AREA	485.86	
FLOOR SPACE INDEX (FSI) = $\frac{485.86}{929.00}$ = 0.523		
PLOT COVERAGE (PC) = $\frac{409.39}{929.00}$ X 100 = 44.07%		

JOINERY DETAILS :-

- R/SHUTTER (RS) = 2.40 X 2.77
- L.DOOR (LD) = 1.00 X 2.13
- DOOR (D) = 1.00 X 2.13
- DOOR (D1) = 0.76 X 2.13
- SWING DOOR (SD) = 1.00 X 2.13
- WINDOW (W) = 2.14 X 1.52
- VENTILATOR (V) = 0.76 X 0.90

- SITE BOUNDARY =
- PROPOSED BUILDING =
- EXISTING ROAD =
- DRIVEWAY =
- (FE) FIRE EXTINGUISHER =
- (FA) FIRE ALARAM =
- TURBO VENTILATOR PROVIDED =

NOTE:-
1. ALL DIMENSIONS ARE IN METER.
2. MECHANICAL VENTILATION TO BE PROVIDED WHEREVER NECESSARY.
3. ALL SUNSHADE PROJECTIONS ARE LESS THEN OR EQUAL TO 0.60m.

PARKING DETAILS:-

- Provided Car Parking Stalls : 1 Nos X 2.50 X 5.00
- Required Two Wheeler Parking Stalls : 8 Nos
- Provided Two Wheeler Parking Stalls : 8 Nos X 1.00 X 1.80
- Required Cycle Parking Stalls : 8 Nos
- Provided Cycle Parking Stalls : 8 Nos X 0.56 X 1.80

REQUIRED OSR AREA : 92.90sq.m (10%)
PROVIDED OSR AREA : 100.00sq.m(10.76%)

NUMBER OF WORKERS = 4

S.NO.	MACHINERY DETAILS	No	POWER IN H.P
1.	REEL CUTTING MACHINE	2	3H.P
2.	PACKING MACHINE	1	1H.P
TOTAL			4H.P

FOR OFFICE USE ONLY:-

SITE APPROVAL

Roc No:SWP/BPA/0445327/2025
Site Boundary Shown as "A to D" and
Numbered as SWP/DTCP/SALEM/
Site Approval No :52/2025

PLANNING PERMISSION

Roc No:SWP/BPA/0445327/2025
Planning Permission No :21/2025.

REG.STRUCTURAL ENGINEER:-

Er.S.VIJAYAKUMAR,M.E.,(Strl),
VIJAYSRI STRUCTURAL CONSULTANT & CIVIL ENGINEER
REGISTERED STRUCTURAL ENGINEER GRADE-SLPA :12/RSE-I/19-24
D.No-5/6-1A,NINAM PATTI, ATTAYAMPATTI,
RAJAPALAYAM(PO),
SALEM (Dt)-637 501.
CELL -9965399021.

APPLICANT:-

REGISTERED ENGINEER:-

Er.K.K.KISHORE @ K.KISHAN B.E.,C.E(Dip),D.C.P
SRI BALAJI CONSTRUCTION
ARCHITECT & ENGINEER
REGISTERED ENGINEER GRADE-SLPA :52/RE-I/24-29
LICENSED BUILDING SURVEYOR., L.B.S.NO -46/24-29
D.No-93/A7, SRI KRISHNA INDU NIVAS , KATTUVATTAM
RAIN BOW GARDEN , PUDHU ERI ROAD,
KANNANKURICHI,SALEM -636008.
CELL -94432 -41730.

WARD-Y,BLOCK-14,T.S.NO-5/1pt

WARD-Y,BLOCK-14,T.S.NO-5/1pt

WARD-Y,BLOCK-14,T.S.NO-5/1pt

17.7m

B

C

1.0m X 1.5m
Rain water trench
to detail

1.0m X 1.5m
Rain water trench
to detail

24.5m

PROPOSED BUILDING
WARD-Y,BLOCK-14,
T.S.NO-5/29

WARD-Y,BLOCK-14,
T.S.NO-5/7

57.2m

30.5m

SEPTIC TANK

RAMP-1:12

WASTE DISPOSAL

U.G SUMP
WATER TANK

O.S.R.AREA
100.00SQ.MT

TWO WHEELER DRIVE WAY

CYCLE PARKING

CAR PARKING

6.00m WIDE DRIVEWAY

6.00m WIDE GATE IN & OUT

A

9.1m

6.6m

D

WARD-Y,BLOCK-14,T.S.NO-66

9.14m WIDE CORPORATION ROAD

TO ATTUR BYE PASS ROAD

TO MOONANGKARADU

SITE PLAN

SCALE 1:100

Eight ways to know a piece of land before you pay for it.

This report covers one part of the picture. These cover the rest, drawn from the same government records, for any property in Tamil Nadu.

LandLens One

Ask anything about a property and get an answer grounded in live government records, with the sources shown.

[/landlens/one](#)



Verify My Land

Every record check run on one property and returned as a single report.

[/landlens/verify-my-land](#)



Legal Opinion

An advocate's written opinion on the title, built on the records we pull for it.

[/landlens](#)



One Map

Every layer on one map: the parcel, its boundary, zoning, water bodies and what sits around it.

[/landlens/one/map](#)



PriceMap

What land actually changed hands for around this plot, taken from the registered deeds.

[/landlens/pricemap](#)



Build Scope

What you are allowed to build here: floor space, height, coverage and setbacks.

[/landlens/build-scope](#)



Property Tracker

Watch a property and hear about it when something new is registered against it.

[/landlens/property-tracker](#)



Deal Room

Run the transaction in one place: documents, stamping, signatures and the parties.

[/landlens/deal-room](#)



Twenty-four checks you can run yourself, at no cost.

Records and verification

The registers themselves, read for you.

Encumbrance Certificate

Patta and Chitta

Field Measurement Sketch

EC Analyzer

Bank charge check

Court case search

Seller background check

Approval check by survey

Zoning and land use

What the plan says can happen on this land.

Land use zone finder

CMDA land use check

Coastal regulation zone

Master plan check

Water bodies finder

Airport height clearance

Value and duty

What it is worth and what it costs to register.

Guideline value by street

Guideline value by survey

Stamp duty and registration fees

Capital gains

Floor space index

Area unit converter

Registers and directories

Who holds it, and which office keeps the record.

Find your registering office

Temple property check

Waqf property check

RERA register



Every free tool
/tools



Services we run
for you
/services



The LandLens
suite
/landlens/one



Every claim in this document traces back to a government record.

Legal opinions, due diligence and title verification

Building plan, layout and sub-division approvals

Completion and occupancy certificates, regularisation

Escrow, negotiation and NRI property management

Land survey, soil testing, architecture and construction

Verified RealEstate
3/350/2 Mettukuppam,
OMR Thoraipakkam,
Chennai 600 097, India
hello@verified.realestate
+91 9996 12 9996

Prepared from the registers named on the page each finding sits on. Where a register could not be read, this document says so in its place rather than leaving the gap to be read as a clean result.

