
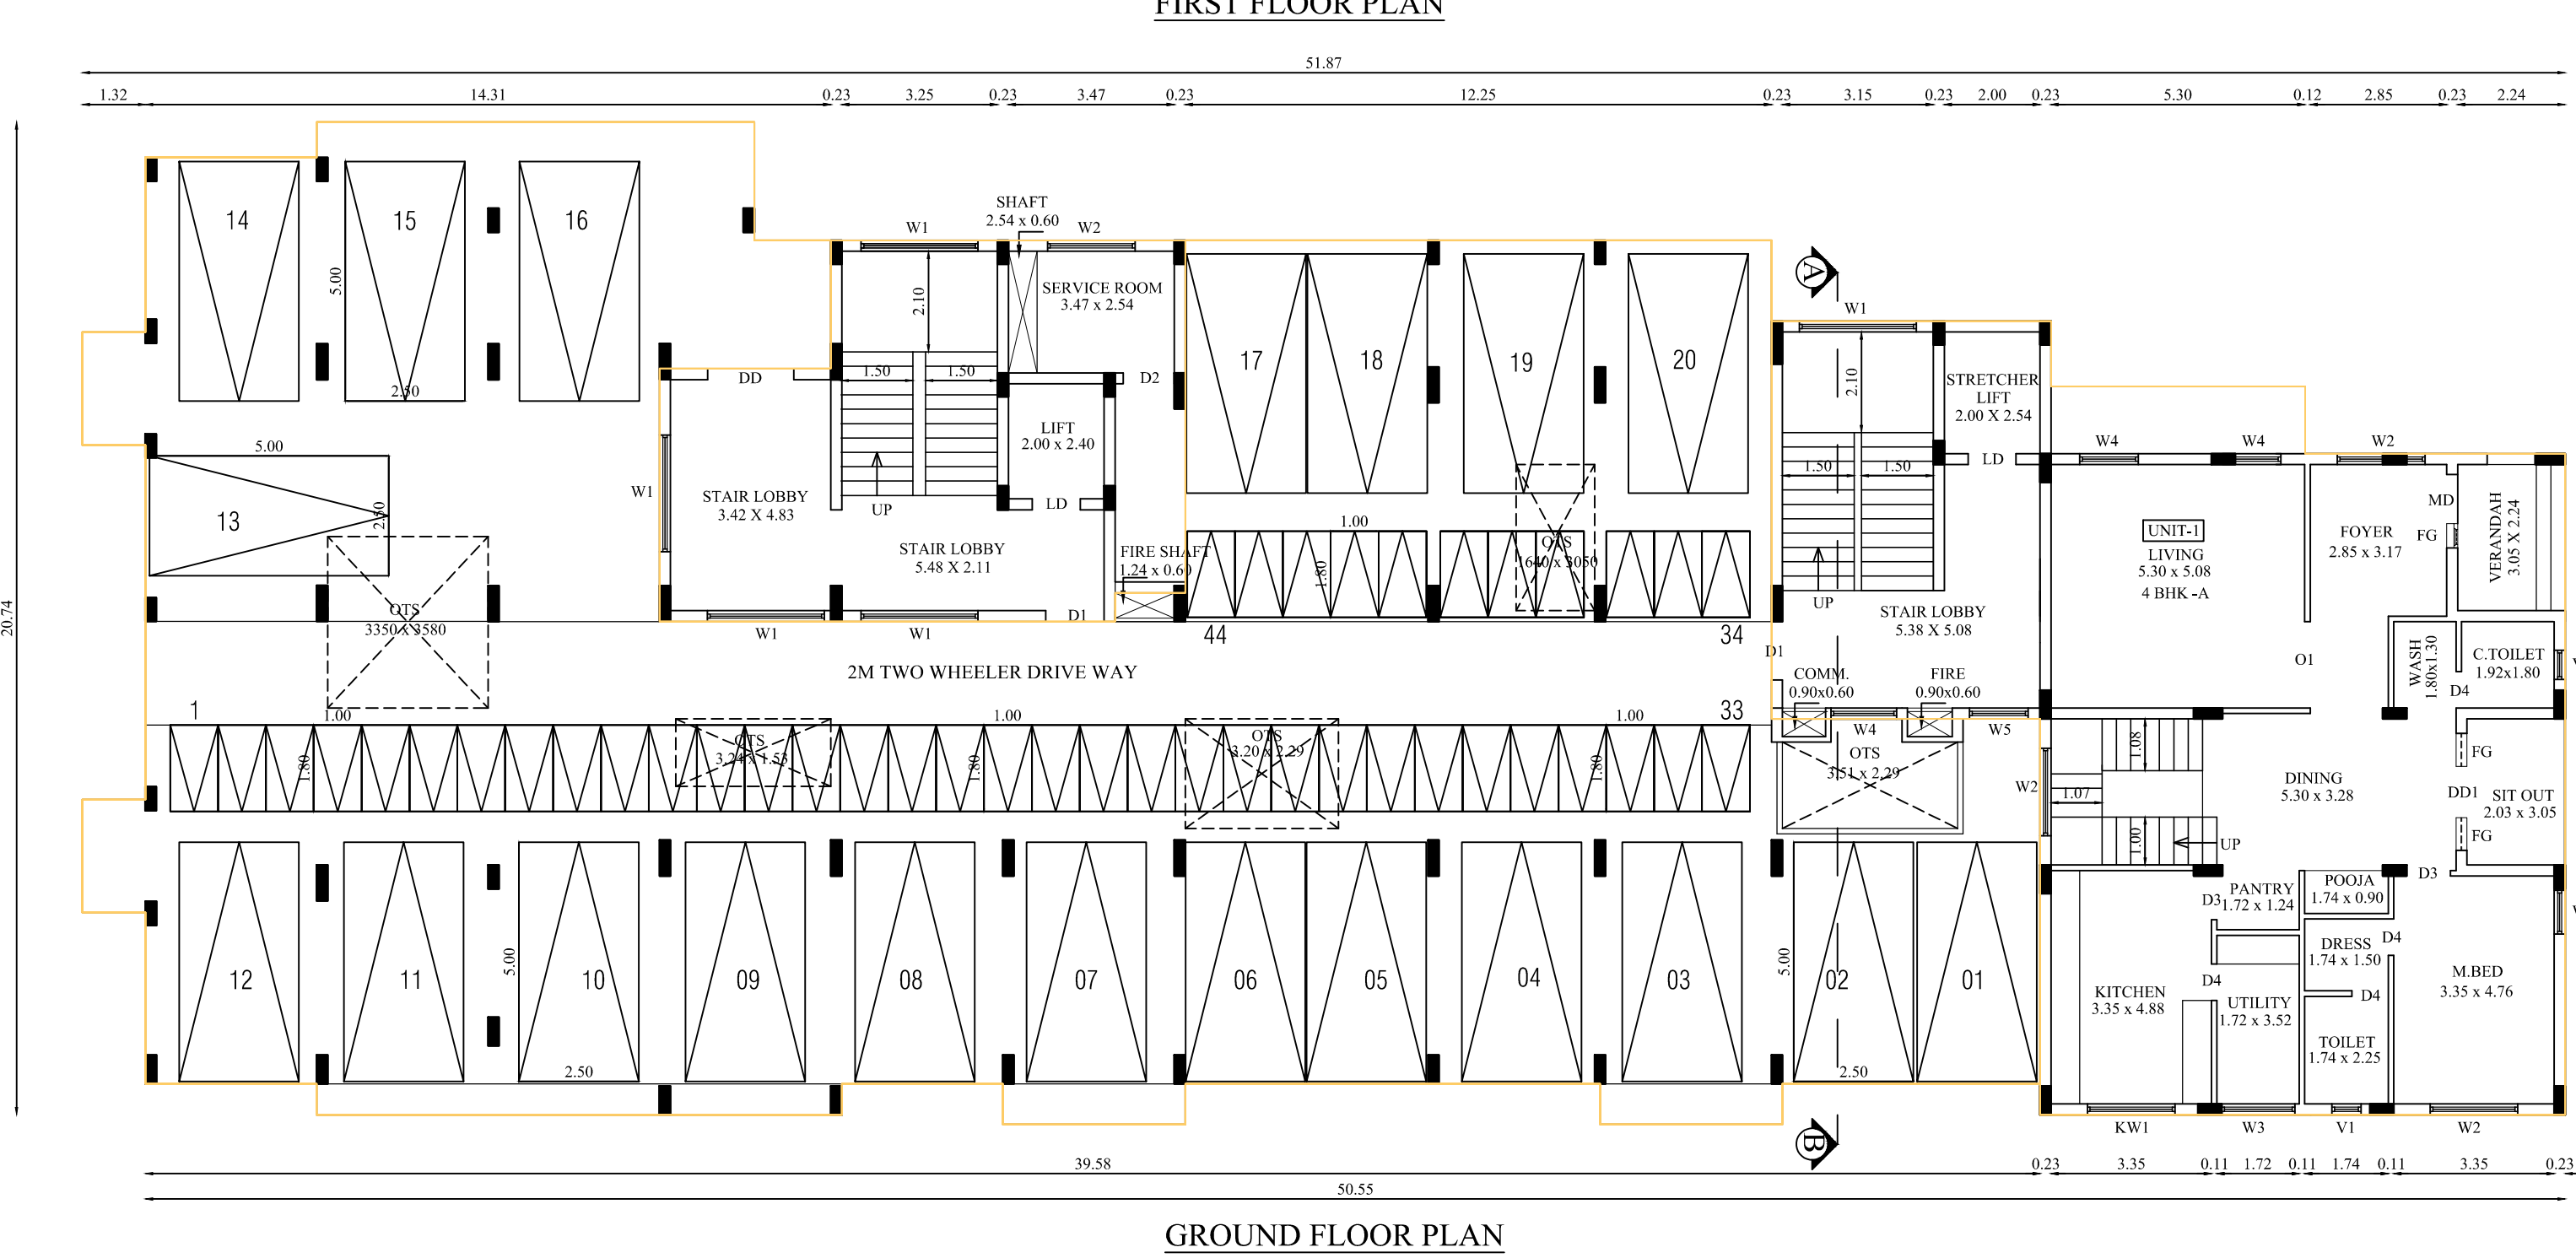
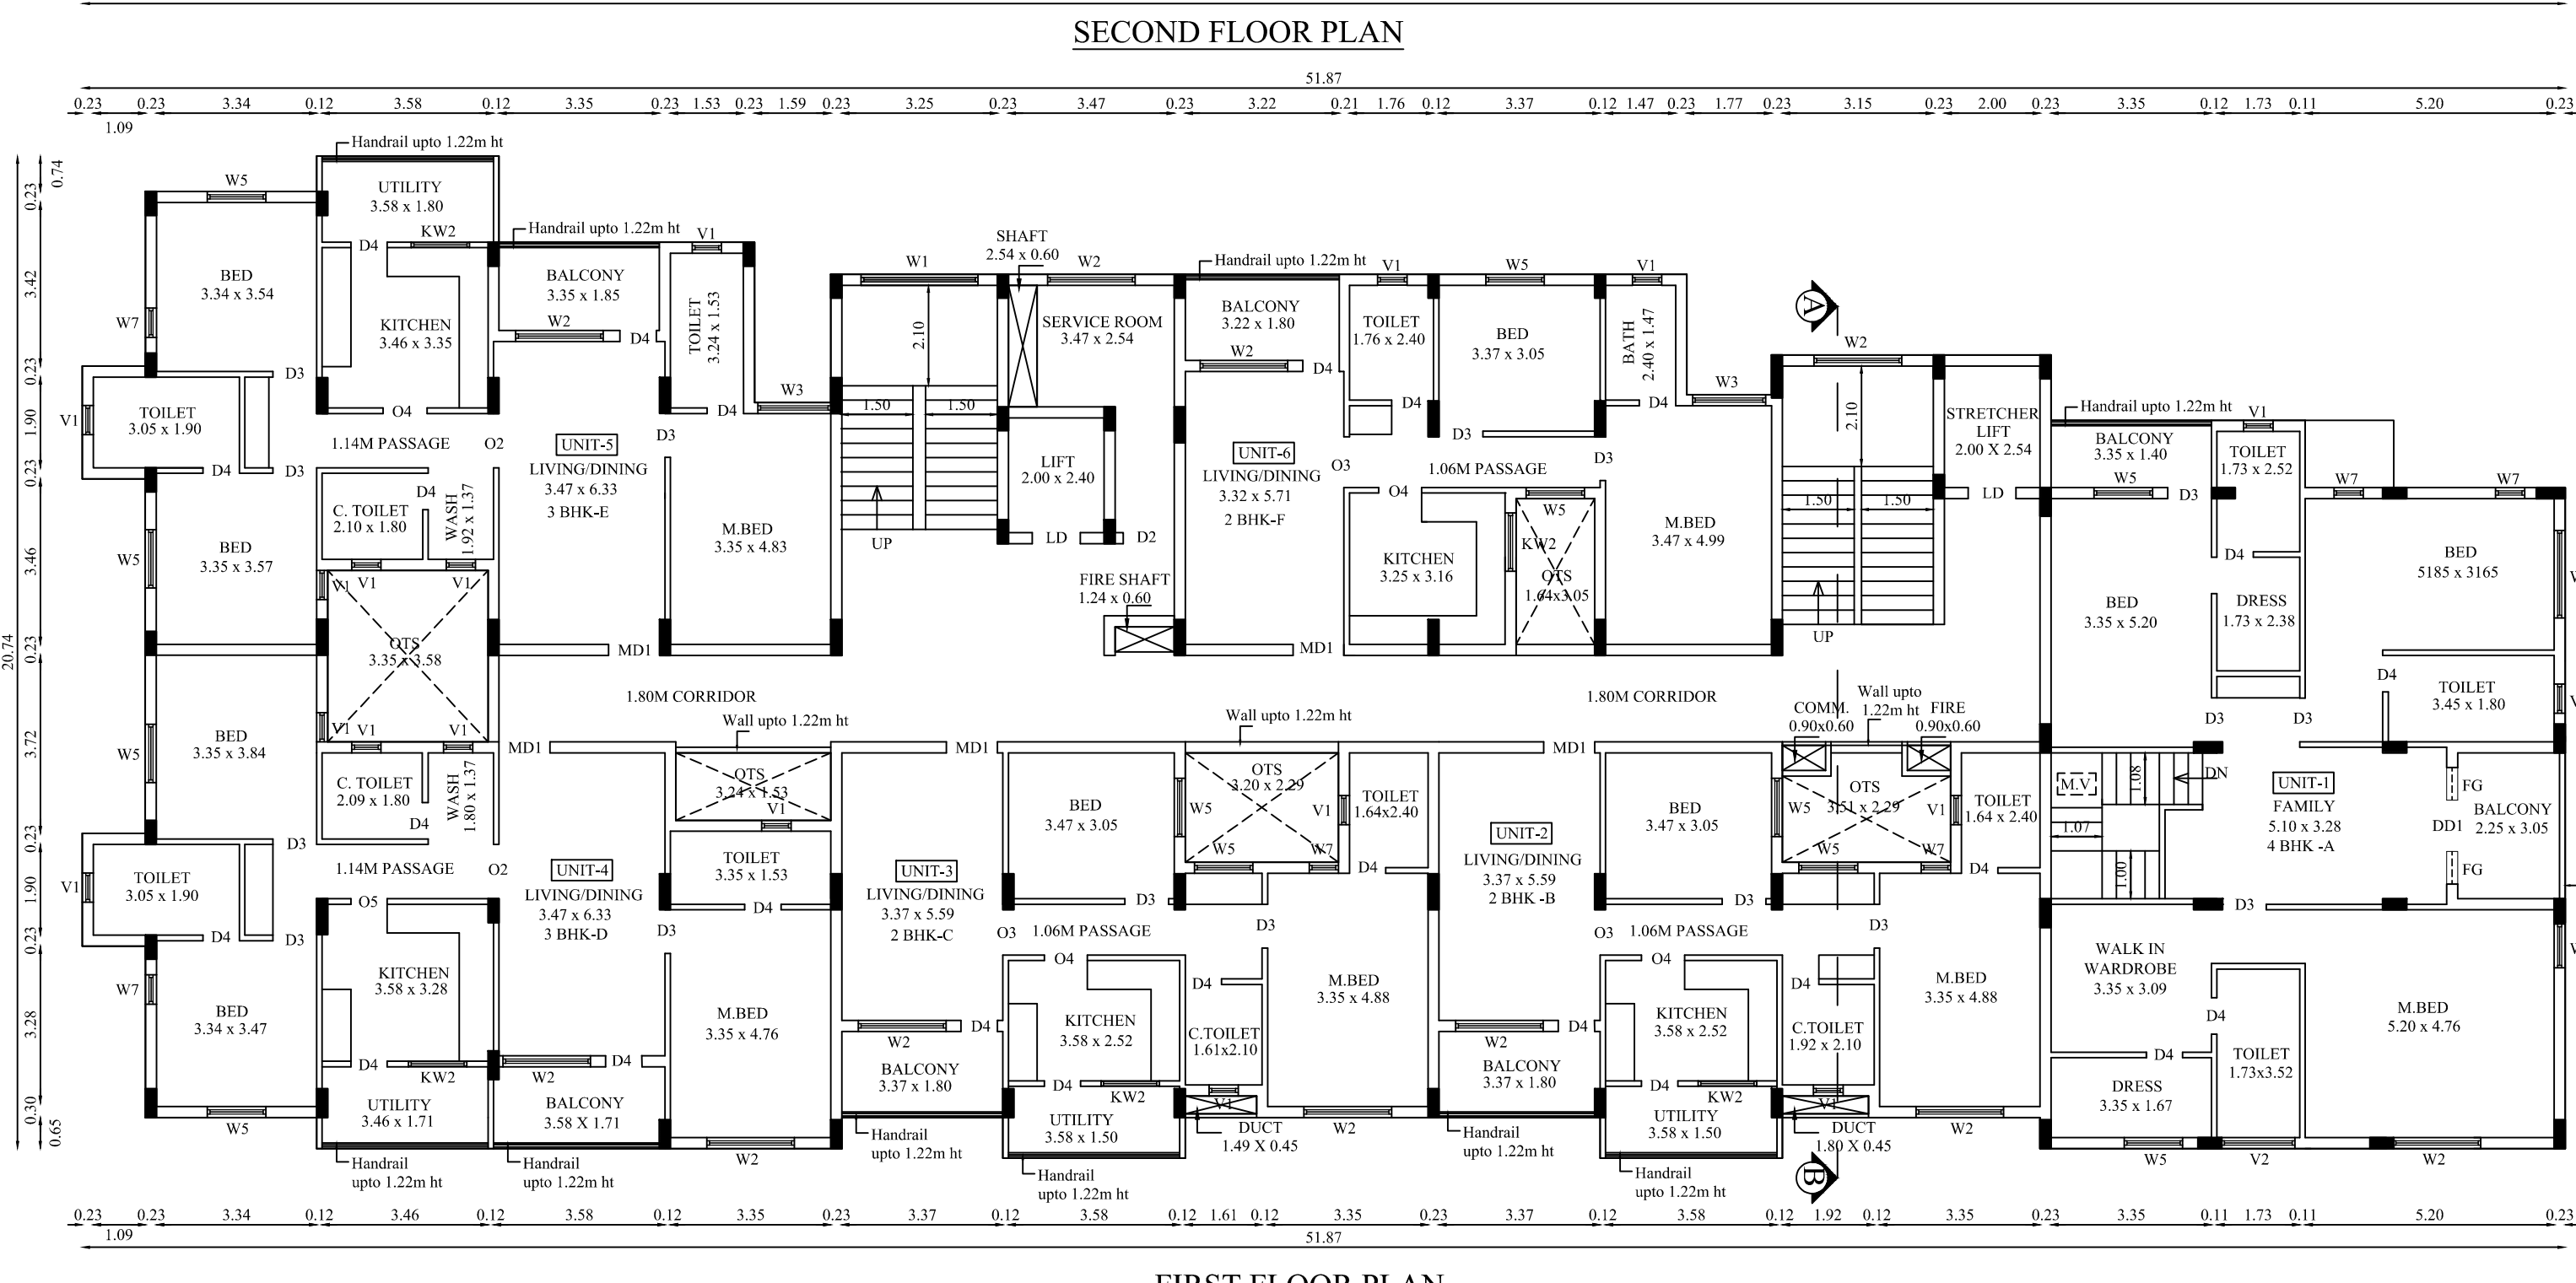
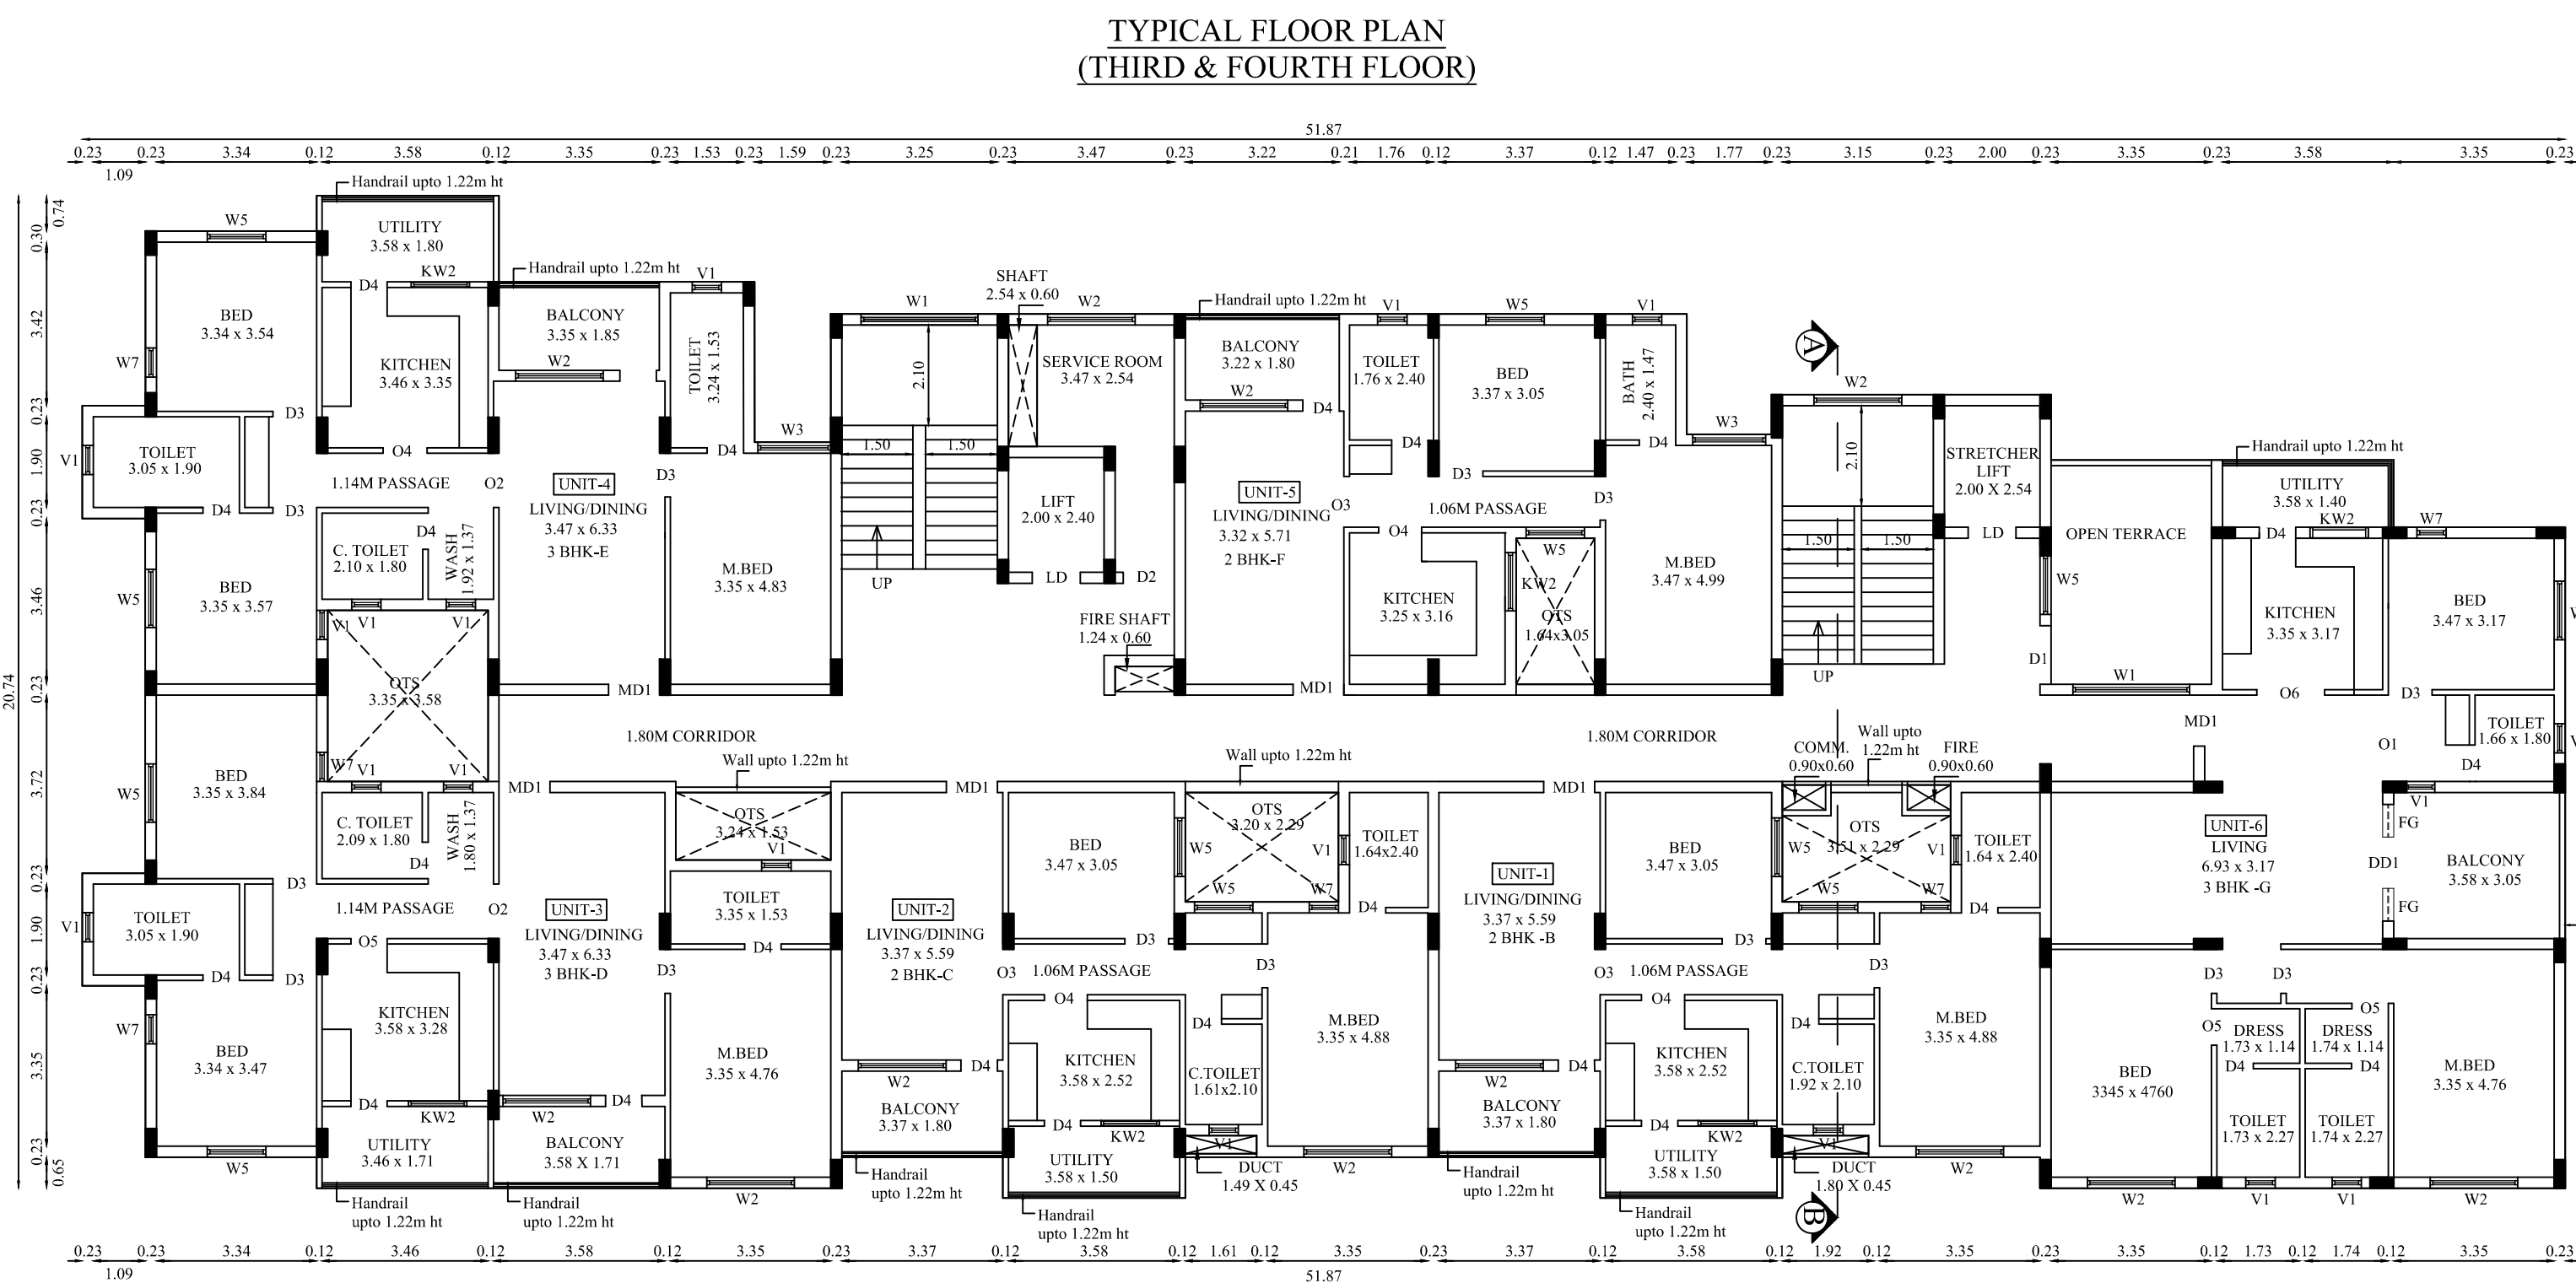
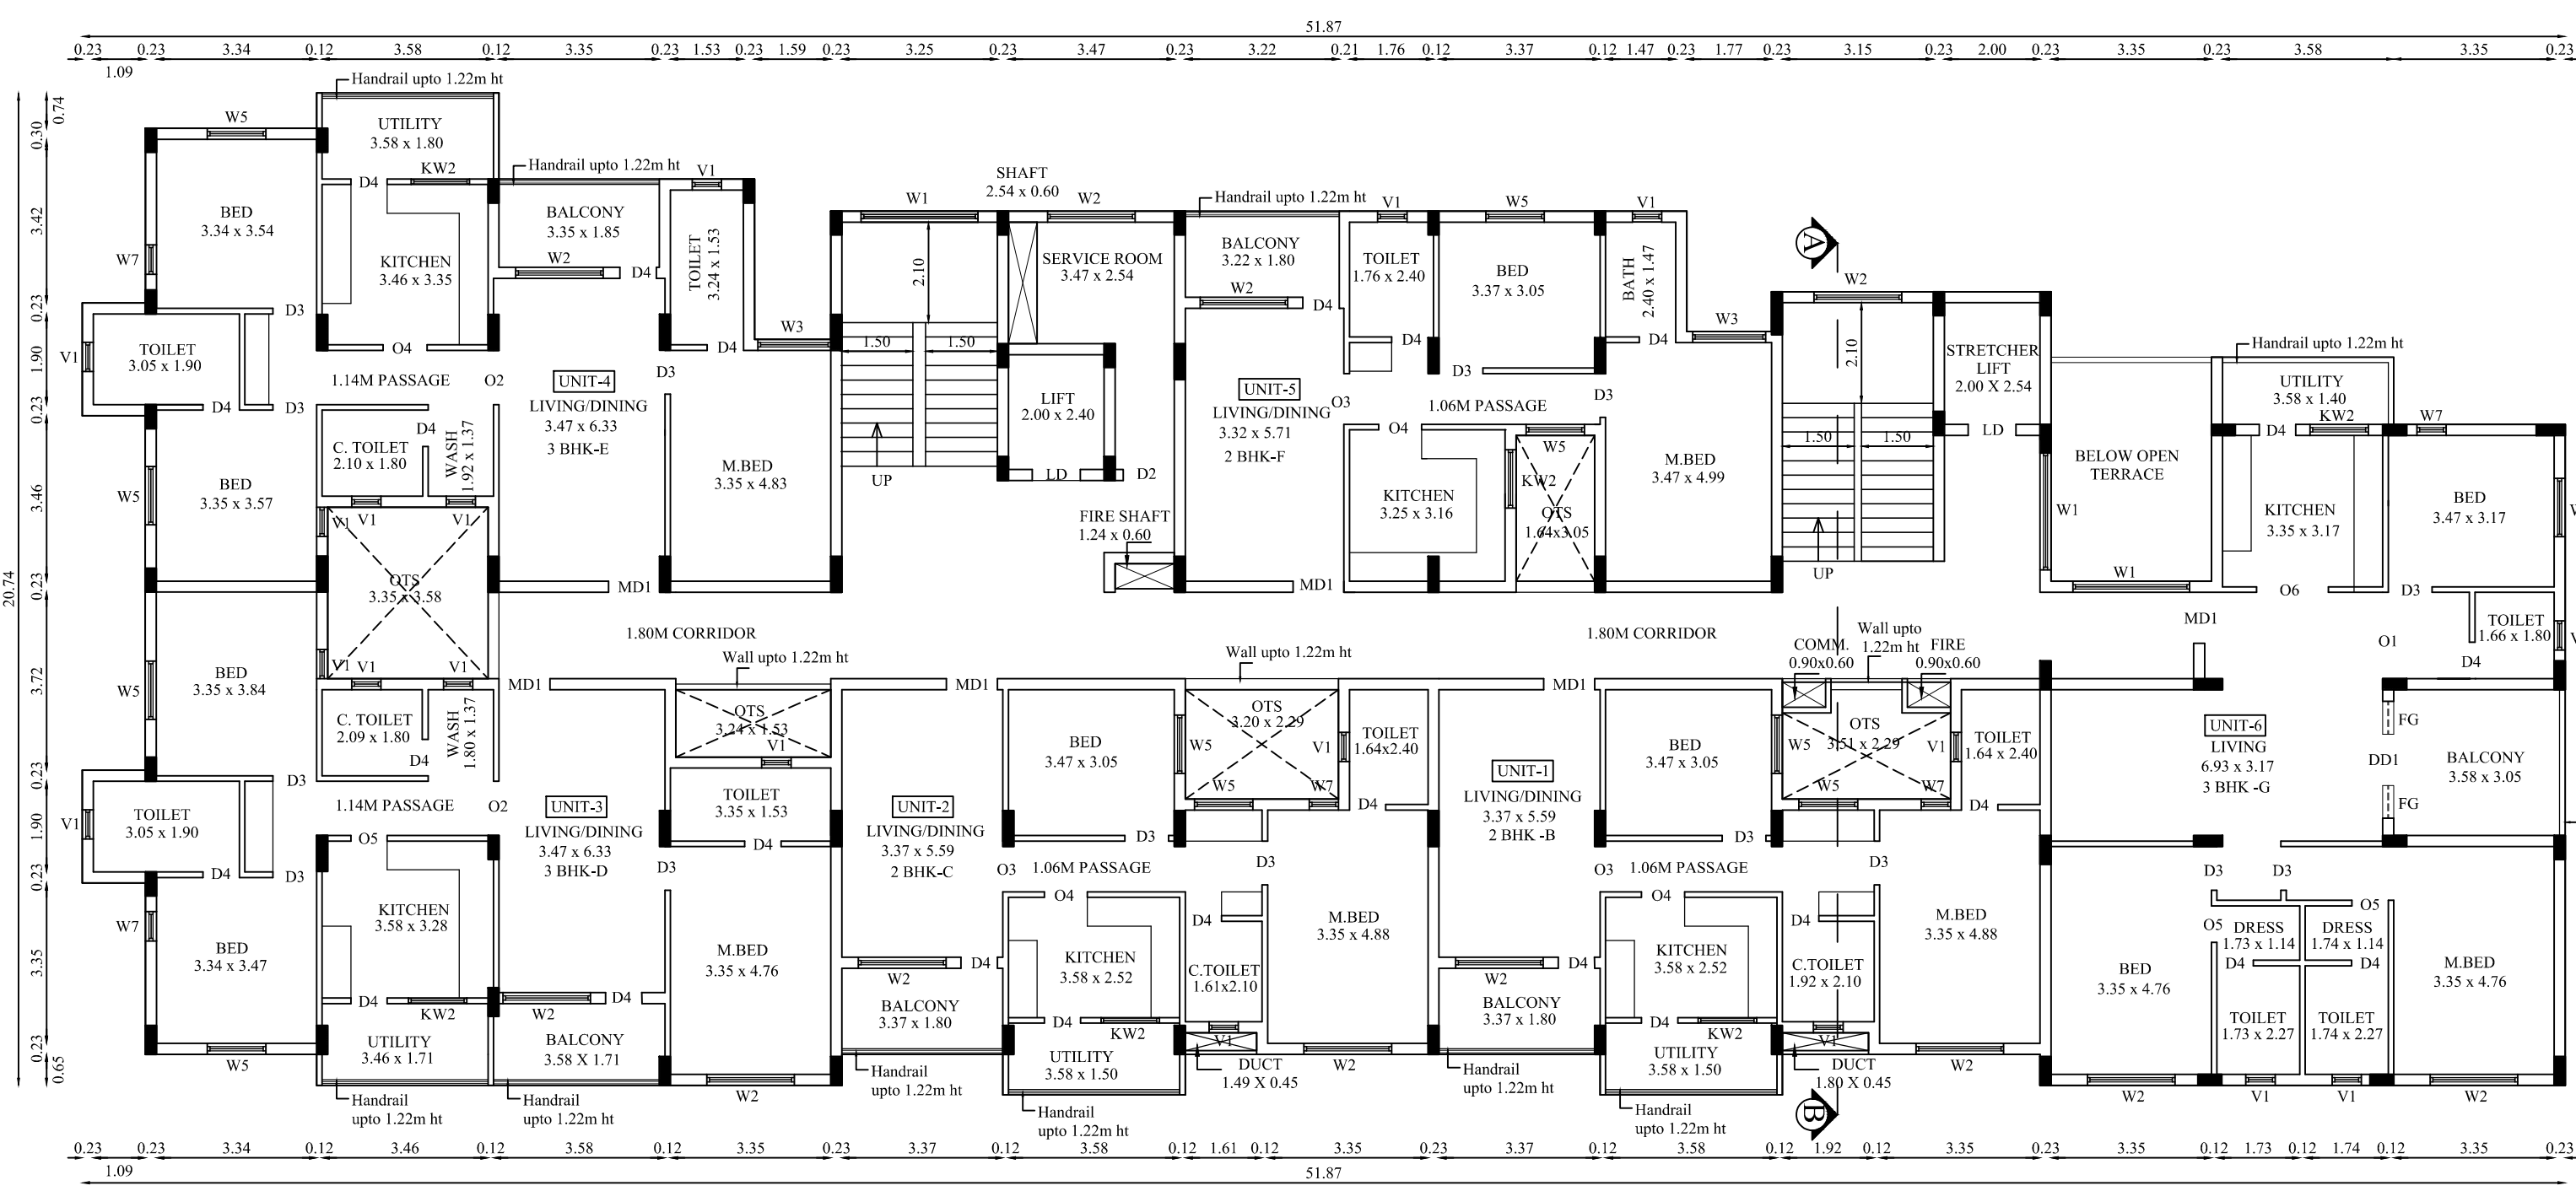


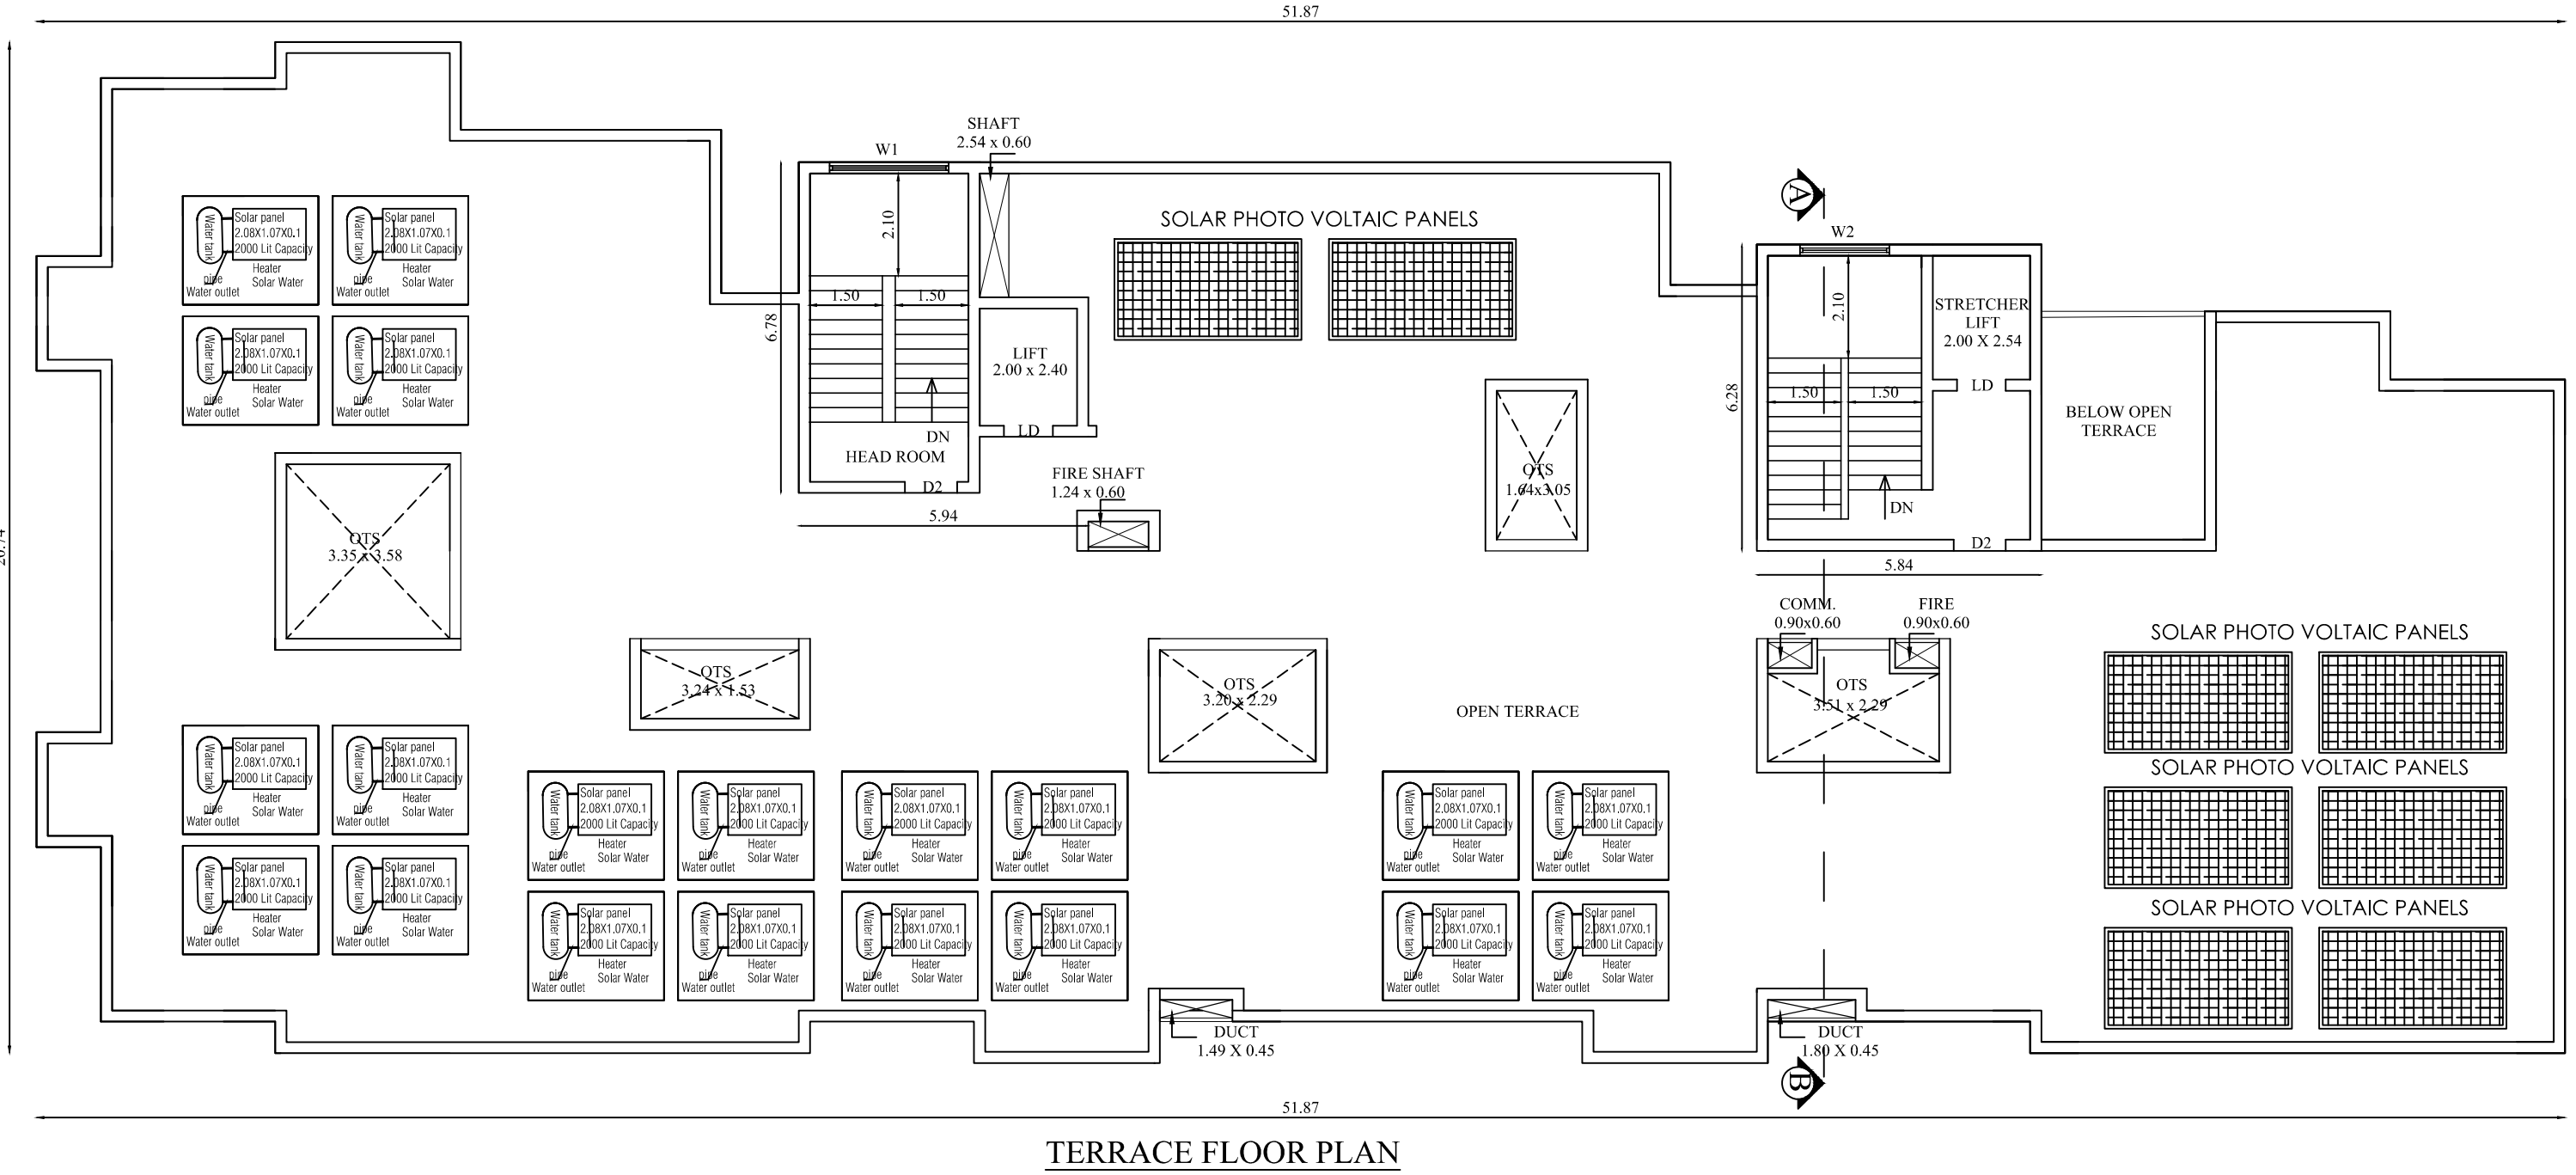


BLOCK - 6

SHEET NO- 15/15

PLAN SHOWING THE PROPOSED CONSTRUCTION OF STAFF QUARTERS BUILDING IN S.F.NO:584/2A2,584/2B1B, 584/2B2B,584/3,584/4,584/5,584/5B,584/6A, 584/6B,584/6C,584/7A,584/7B2,584/7C2B, 584/8,584/9,589/9,589/10A, 590/7,590/8, 590/9,590/10,590/11A,590/11B,590/11C, 590/12A,590/12B,590/13,590/14,590/15, 590/16A,590/16B,590/17,590/18A,590/18B1, 590/18D,590/19A,590/19B,591/4A,591/4B, 591/6B,591/7B,593/1A,593/1B,593/2A, 593/2B,594/4,594/5,594/6A AT KALAMAVUR VILLAGE, KULATHUR TALUK, PUDUKOTTAI DISTRICT.

Online Application No : SWP/BPA/122271/2024
SWP/DTCP/PD/BPA No: 11/2024

APPLICANT NAME : BHARATHIDASAN INSTITUTE OF MANAGEMENT

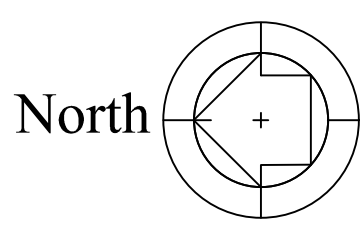

Scale 1 : 100

AREA DETAILS:

FLOOR NAME	FSI AREA (in Sqm)	NON-FSI AREA (in Sqm)	TOTAL AREA (in Sqm)
BLOCK -6 (STAFF QUARTERS)			
GROUND FLOOR	283.28	612.85	896.13
FIRST FLOOR	837.00	-	837.00
SECOND FLOOR	823.91	-	823.91
THIRD FLOOR	823.91	-	823.91
FOURTH FLOOR	823.91	-	823.91
TERRACE FLOOR	-	61.80	61.80
TOTAL	3592.01	674.65	4266.66

DWELLING AREA DETAILS			
Floor Name	Flat Name	Area (in Sqm)	No of Dwelling Unit
GROUND FLOOR	UNIT-1(Duplex)	296.33	1
	2	93.98	1
	3	92.66	1
	4	126.36	1
	5	126.88	1
FLOOR01	6	90.81	1
	1	93.98	1
	2	92.66	1
	3	126.36	1
	4	126.88	1
FLOOR02	5	90.81	1
	6	137.71	1
	1	93.98	1
	2	92.66	1
	3	126.36	1
FLOOR03	4	126.88	1
	5	90.81	1
	6	137.71	1
	1	93.98	1
	2	92.66	1
FLOOR04	3	126.36	1
	4	126.88	1
	5	90.81	1
	6	137.71	1
	1	93.98	1
TOTAL NO. OF DWELLINGS			24

JOINERY DETAILS		
TYPE	DESCRIPTION	SIZE
MD	MAIN DOOR	1.53 X 2.10
MD1	MAIN DOOR 1	1.07 X 2.10
DD	DOUBLE DOOR	1.80 X 2.10
DD1	DOUBLE DOOR 1	1.07 X 2.10
LD	LIFT DOOR	1.00 X 2.10
D1	DOOR 1	1.22 X 2.10
D2	DOOR 2	1.07 X 2.10
D3	DOOR 3	0.92 X 2.10
D4	DOOR 4	0.76 X 2.10
O1	OPEN 1	1.80 X 2.10
O2	OPEN 1	1.14 X 2.10
O3	OPEN 1	1.06 X 2.10
O4	OPEN 1	0.90 X 2.10
O5	OPEN 1	0.76 X 2.10
O6	OPEN 1	1.41 X 2.10
W1	WINDOW 1	2.44 X 1.53
W2	WINDOW 2	1.83 X 1.53
W3	WINDOW 3	1.53 X 1.53
W4	WINDOW 4	1.37 X 1.19
W5	WINDOW 5	1.22 X 1.19
W6	WINDOW 6	0.92 X 1.19
W7	WINDOW 7	0.61 X 1.19
KW1	KITCHEN WINDOW 1	1.83 X 1.19
KW2	KITCHEN WINDOW 2	1.22 X 1.19
V1	VENTILATOR 1	0.61 X 0.91
V2	VENTILATOR 2	1.53 X 0.61

All metric dimensions are in metre

SIDDARTH GOPALA SANKAR, ARCHITECT, E.I.A.,
Registered Architect As
L.B.S GRADE-I
L.S. ARCHITECT No. CA/2005/36220
Coimbatore LPA/RA/GR-1/19/04/016


Architect

S. MURUGESH, M.E., F.I.E.,
Chartered Engineer F-1279323
Structural Engineer Grade-I
(Coimbatore LPA/SE/Gr-1/19-04-19)

Structural Engineer

DIRECTOR
Bharathidasan Institute of Management
BHEL Complex, MHD Campus,
Tiruchirappalli - 620 014

Applicant

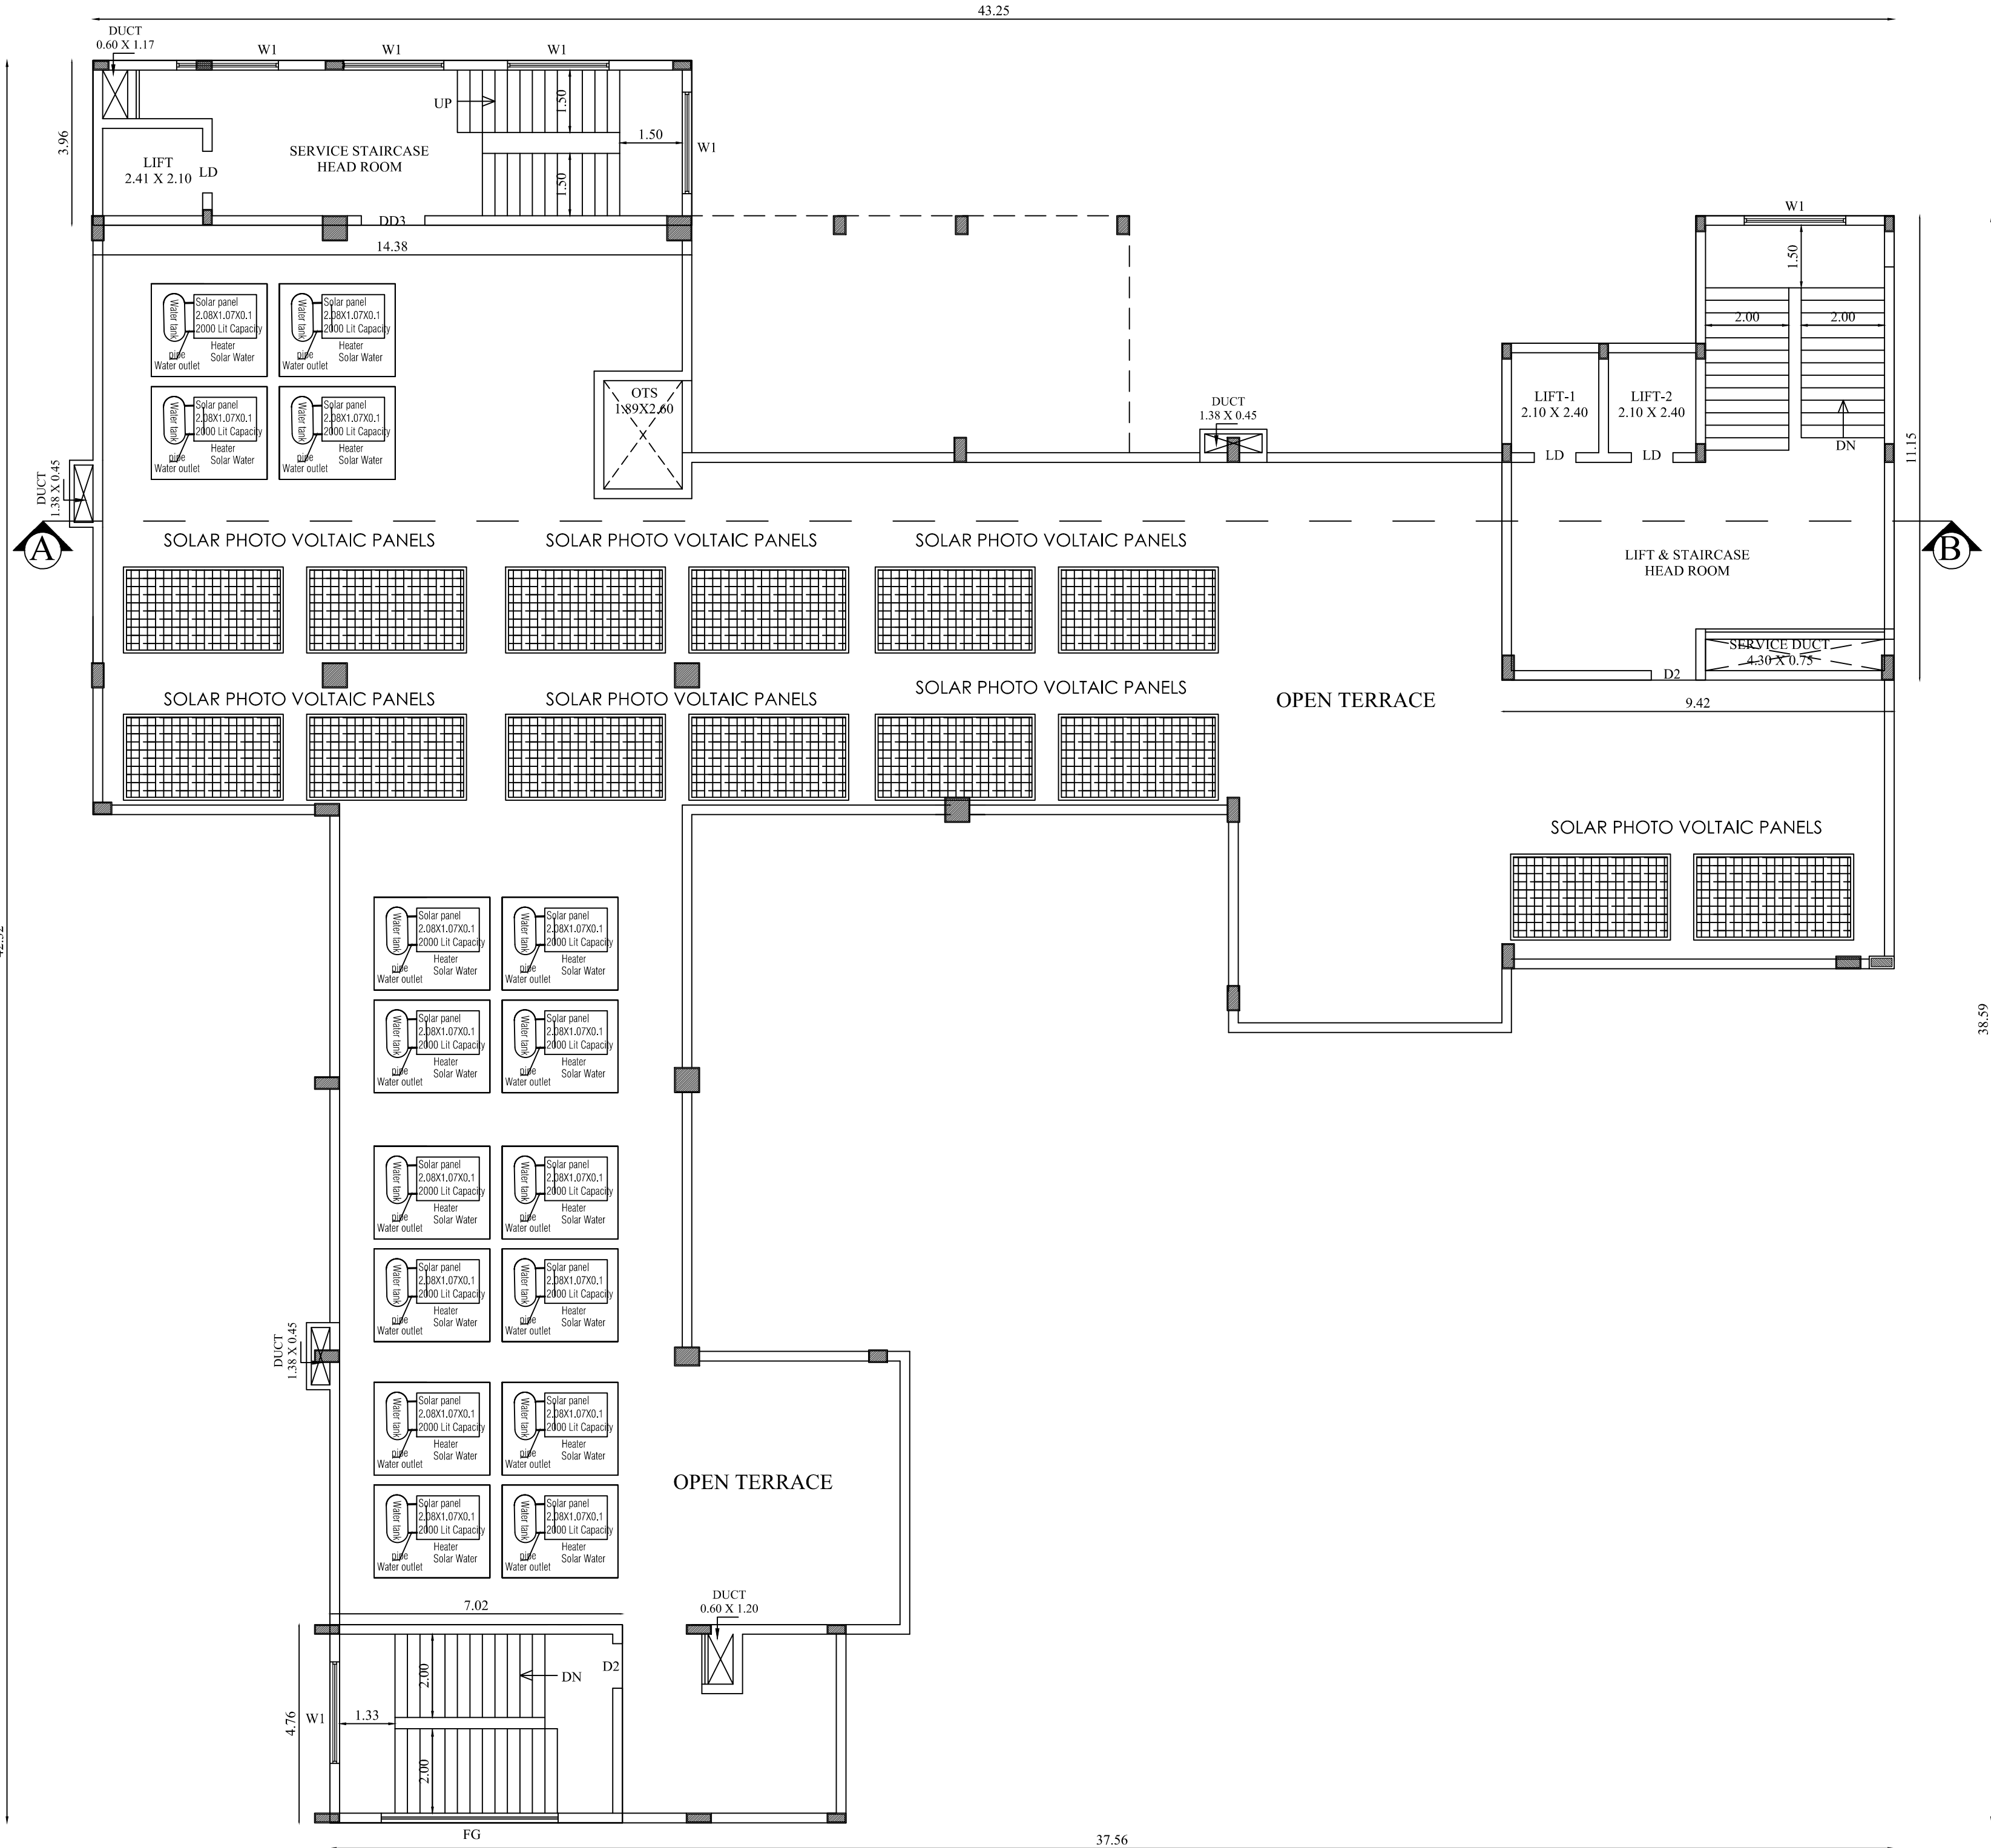

TERRACE FLOOR PLAN



WEST SIDE ELEVATION


SECTION ON 'A-B'

BLOCK - 5	TERRACE FLOOR, ELEVATION & SECTION	SHEET NO - 14/15
PLAN SHOWING THE PROPOSED CONSTRUCTION OF DINING BUILDING IN S.F.NO:584/2A2,584/2B1B, 584/2B2B,584/3,584/4,584/5A,584/5B,584/6A, 584/6B,584/6C,584/7A,584/7B2,584/7C2B, 584/8,584/9,589/9,589/10A, 590/7,590/8, 590/9,590/10,590/11A,590/11B,590/11C, 590/12A,590/12B,590/13,590/14,590/15, 590/16A,590/16B,590/17,590/18A,590/18B1, 590/18D,590/19A,590/19B,591/4A,591/4B, 591/6B,591/7B,593/1A,593/1B,593/2A, 593/2B,594/4,594/5,594/6A AT KALAMAVUR VILLAGE, KULATHUR TALUK, PUDUKOTTAI DISTRICT.		
Online Application No : SWP/BPA/122271/2024 SWP/DTCP/PD/BPA No: 11/2024		
APPLICANT NAME : BHARATHIDASAN INSTITUTE OF MANAGEMENT		
		Scale 1 : 100
AREA DETAILS:		
Floor Name	FSI Area (in Sqm)	Non-FSI Area (in Sqm)
TERRACE FLOOR	-	176.70
Total Buildup Area (in Sqm)		
176.70		
JOINERY DETAILS		
TYPE	DESCRIPTION	SIZE
ED	ENTRANCE DOOR	2.40 X 2.44
RS	ROLLING SHUTTER	4.25 X 2.75
DD	DOUBLE DOOR	2.44 X 2.44
DD1	DOUBLE DOOR 1	2.13 X 2.44
DD2	DOUBLE DOOR 2	1.83 X 2.44
DD3	DOUBLE DOOR 3	1.53 X 2.44
LD	LIFT DOOR	1.00 X 2.44
D1	DOOR 1	1.22 X 2.44
D2	DOOR 2	1.07 X 2.44
D3	DOOR 3	0.92 X 2.44
TD1	TOILET DOOR 1	1.05 X 2.44
TD2	TOILET DOOR 2	0.75 X 2.44
O1	OPEN 1	1.83 X 2.44
O2	OPEN 2	1.50 X 2.44
O3	OPEN 3	1.22 X 2.44
O4	OPEN 4	1.07 X 2.44
W1	WINDOW 1	2.44 X 1.53
W2	WINDOW 2	2.21 X 1.53
W3	WINDOW 3	1.83 X 1.53
W4	WINDOW 4	1.53 X 1.53
V1	VENTILATOR 1	1.83 X 0.61
V2	VENTILATOR 2	1.44 X 0.61
V3	VENTILATOR 3	1.22 X 0.61
V4	VENTILATOR 4	0.61 X 0.91
All metric dimensions are in metre		
Architect		
Structural Engineer		
Applicant		

PLAN SHOWING THE PROPOSED CONSTRUCTION OF DINING BUILDING IN S.F.NO:584/2A,584/2B1B, 584/2B2B,584/3,584/4,584/5A,584/5B,584/6A, 584/6B,584/6C,584/7A,584/7B2,584/7C2B, 584/8,584/9,589/9,589/10A, 590/7,590/8, 590/9,590/10,590/11A,590/11B,590/11C, 590/12A,590/12B,590/13,590/14,590/15, 590/16A,590/16B,590/17,590/18A,590/18B1, 590/18D,590/19A,590/19B,591/4A,591/4B, 591/6B,591/7B,593/1A,593/1B,593/2A, 593/2B,594/4,594/5,594/6A AT KALAMAVUR VILLAGE, KULATHUR TALUK, PUDUKOTTAI DISTRICT.

Online Application No : SWP/BPA/122271/2024
SWP/DTCP/PD/BPA No: 11/2024

APPLICANT NAME : BHARATHIDASAN INSTITUTE OF MANAGEMENT

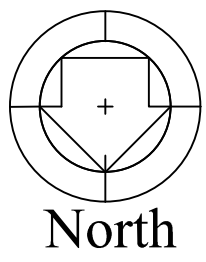

Scale 1 : 100

AREA DETAILS:

Floor Name	FSI Area (in Sqm)	Non-FSI Area (in Sqm)	Total Buildup Area (in Sqm)
SECOND FLOOR	873.26	-	873.26
THIRD FLOOR	828.28	-	828.28

JOINERY DETAILS

TYPE	DESCRIPTION	SIZE
ED	ENTRANCE DOOR	2.40 X 2.44
RS	ROLLING SHUTTER	4.25 X 2.75
DD	DOUBLE DOOR	2.44 X 2.44
DD1	DOUBLE DOOR 1	2.13 X 2.44
DD2	DOUBLE DOOR 2	1.83 X 2.44
DD3	DOUBLE DOOR 3	1.53 X 2.44
LD	LIFT DOOR	1.00 X 2.44
D1	DOOR 1	1.22 X 2.44
D2	DOOR 2	1.07 X 2.44
D3	DOOR 3	0.92 X 2.44
TD1	TOILET DOOR 1	1.05 X 2.44
TD2	TOILET DOOR 2	0.75 X 2.44
O1	OPEN 1	1.83 X 2.44
O2	OPEN 2	1.50 X 2.44
O3	OPEN 3	1.22 X 2.44
O4	OPEN 4	1.07 X 2.44
W1	WINDOW 1	2.44 X 1.53
W2	WINDOW 2	2.21 X 1.53
W3	WINDOW 3	1.83 X 1.53
W4	WINDOW 4	1.53 X 1.53
V1	VENTILATOR 1	1.83 X 0.61
V2	VENTILATOR 2	1.44 X 0.61
V3	VENTILATOR 3	1.22 X 0.61
V4	VENTILATOR 4	0.61 X 0.91

All metric dimensions are in metre


SIDDARTH GOPALA SANKAR, MARCH, E.I.A.,
Registered Architect As
E.I.A.S. GRADE-1
L.S. ARCHITECT No. CA/2005/36220
Coimbatore LPA/RA/GR-1/19/04/016

Architect




S. MURUGESH, M.E., FIE.,
Chartered Engineer F-1279323
Structural Engineer Grade-1
(Coimbatore LPA/SE/Gr-1/19-04-19)


Structural Engineer


DIRECTOR
Bharathidasan Institute of Management
BHEL Complex, MHD Campus,
Tiruchirappalli - 620 014


Applicant

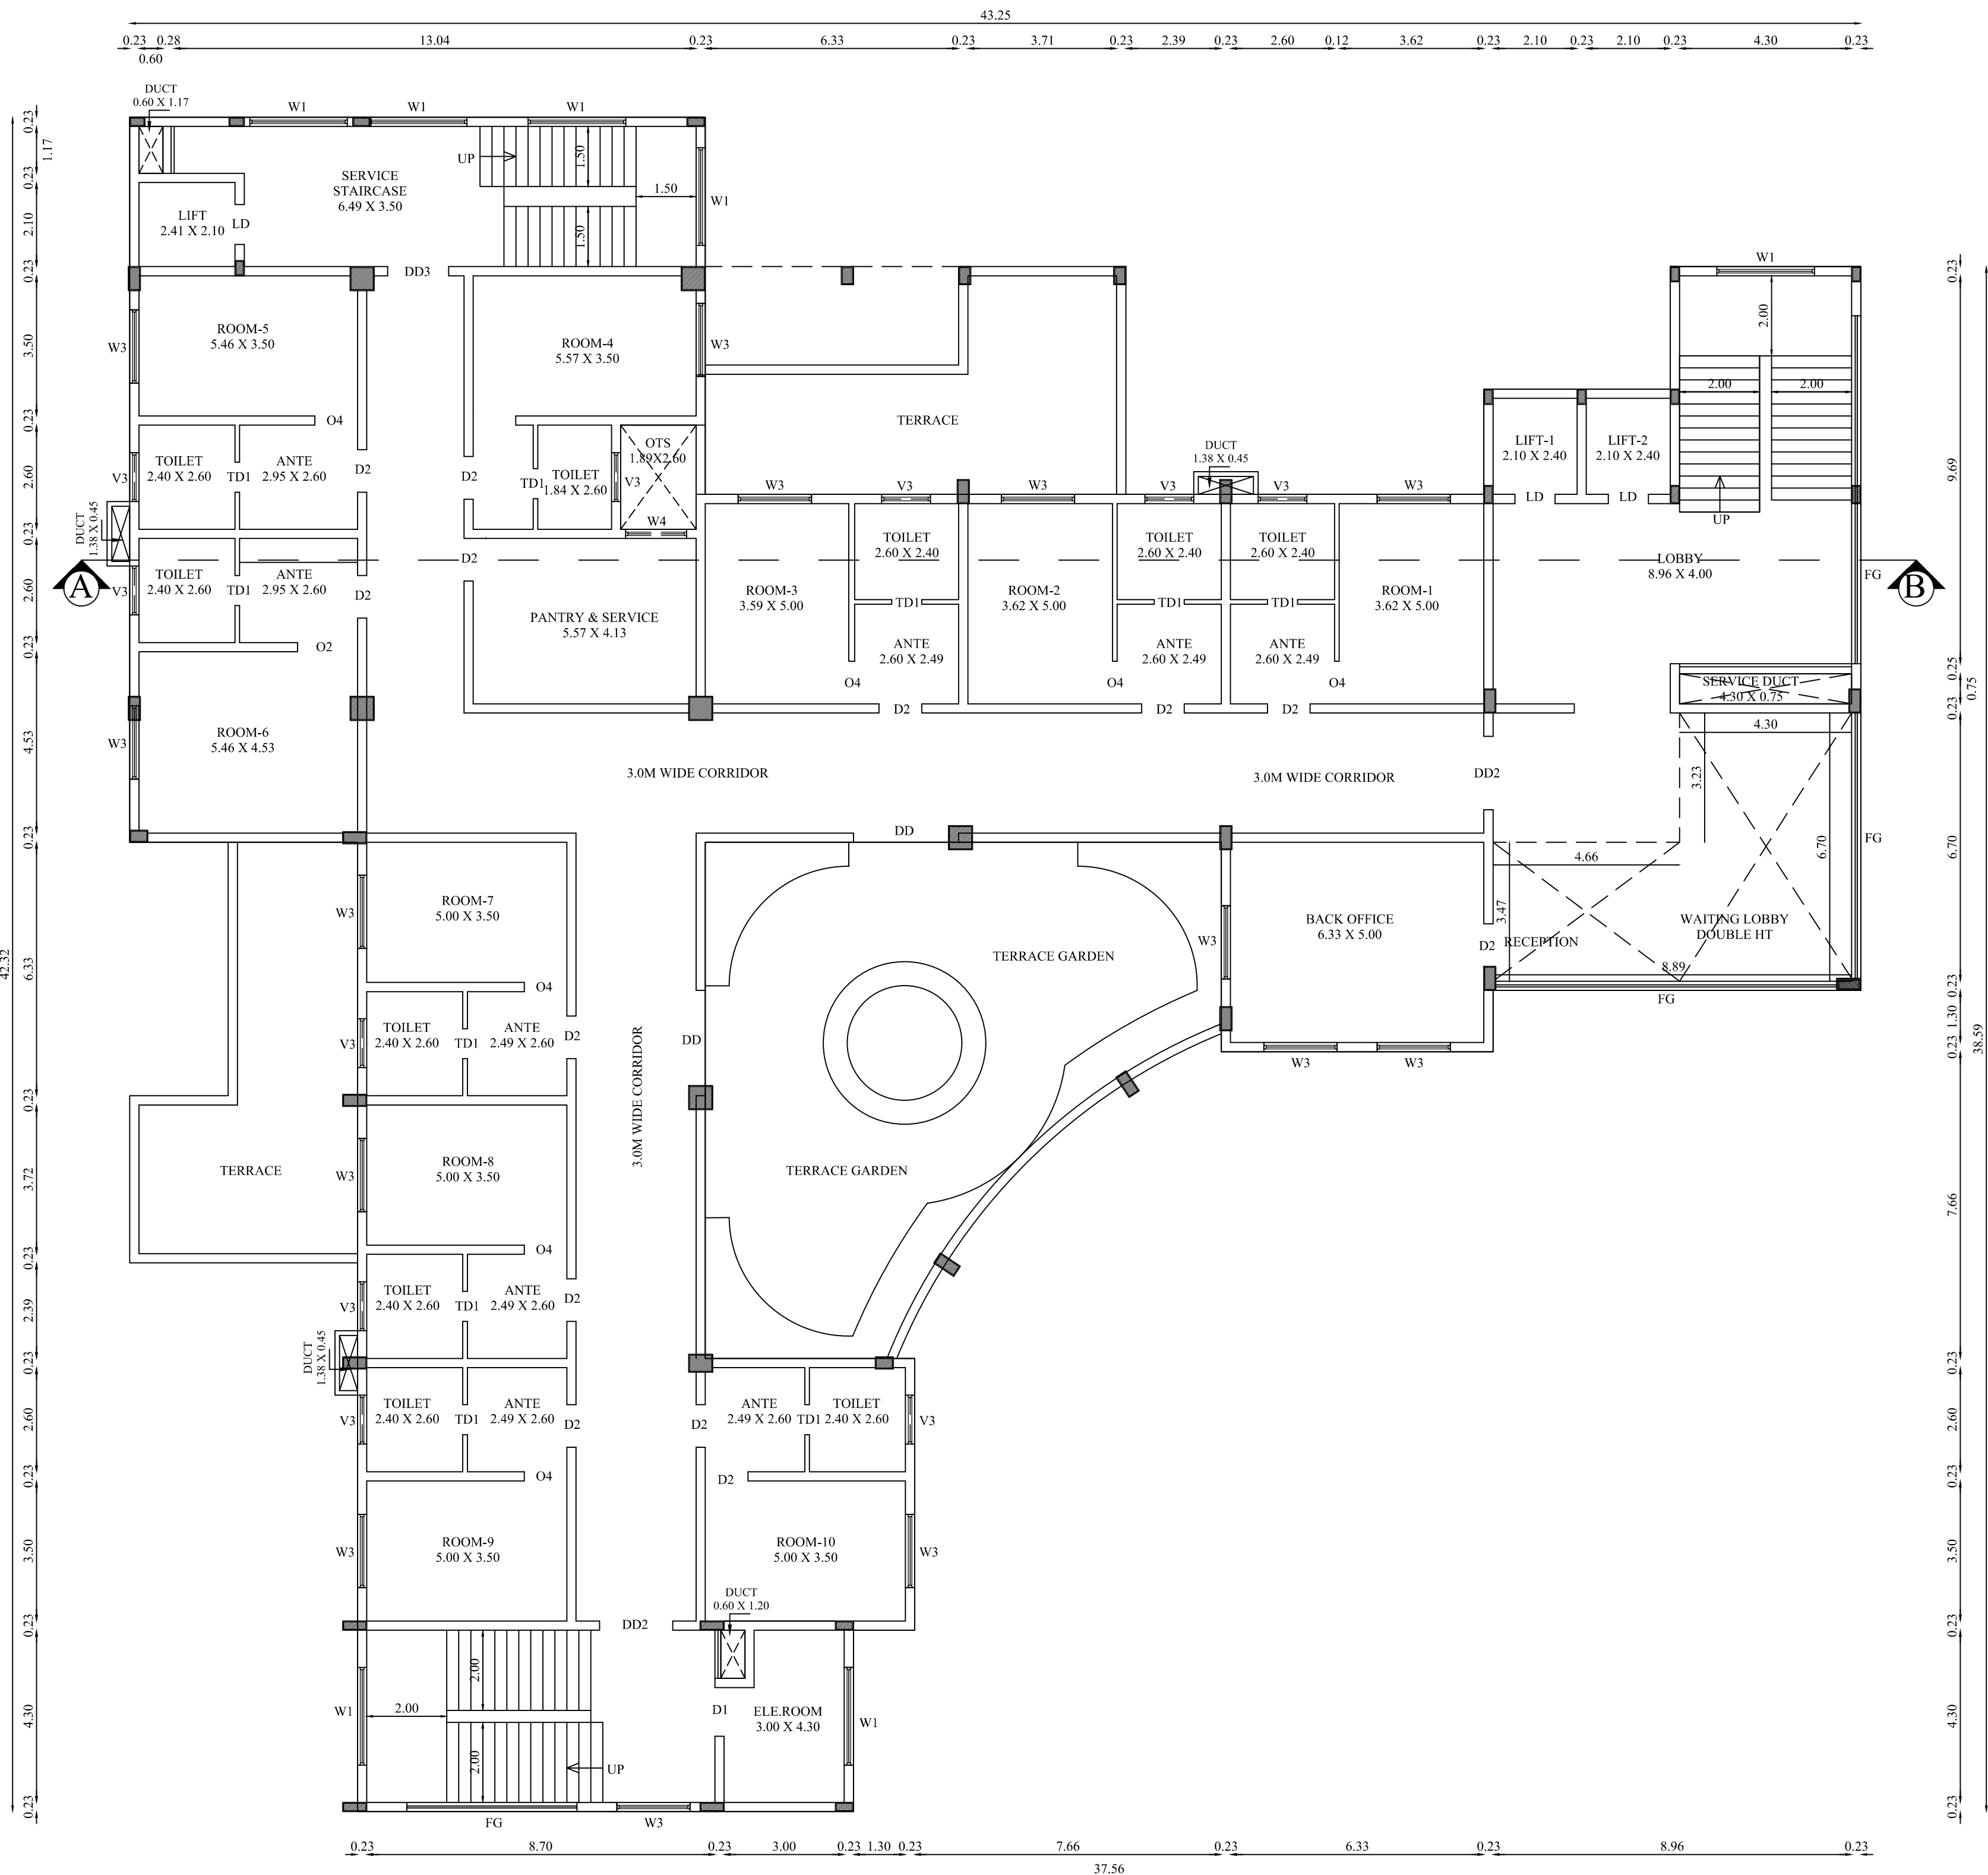

SECOND FLOOR PLAN

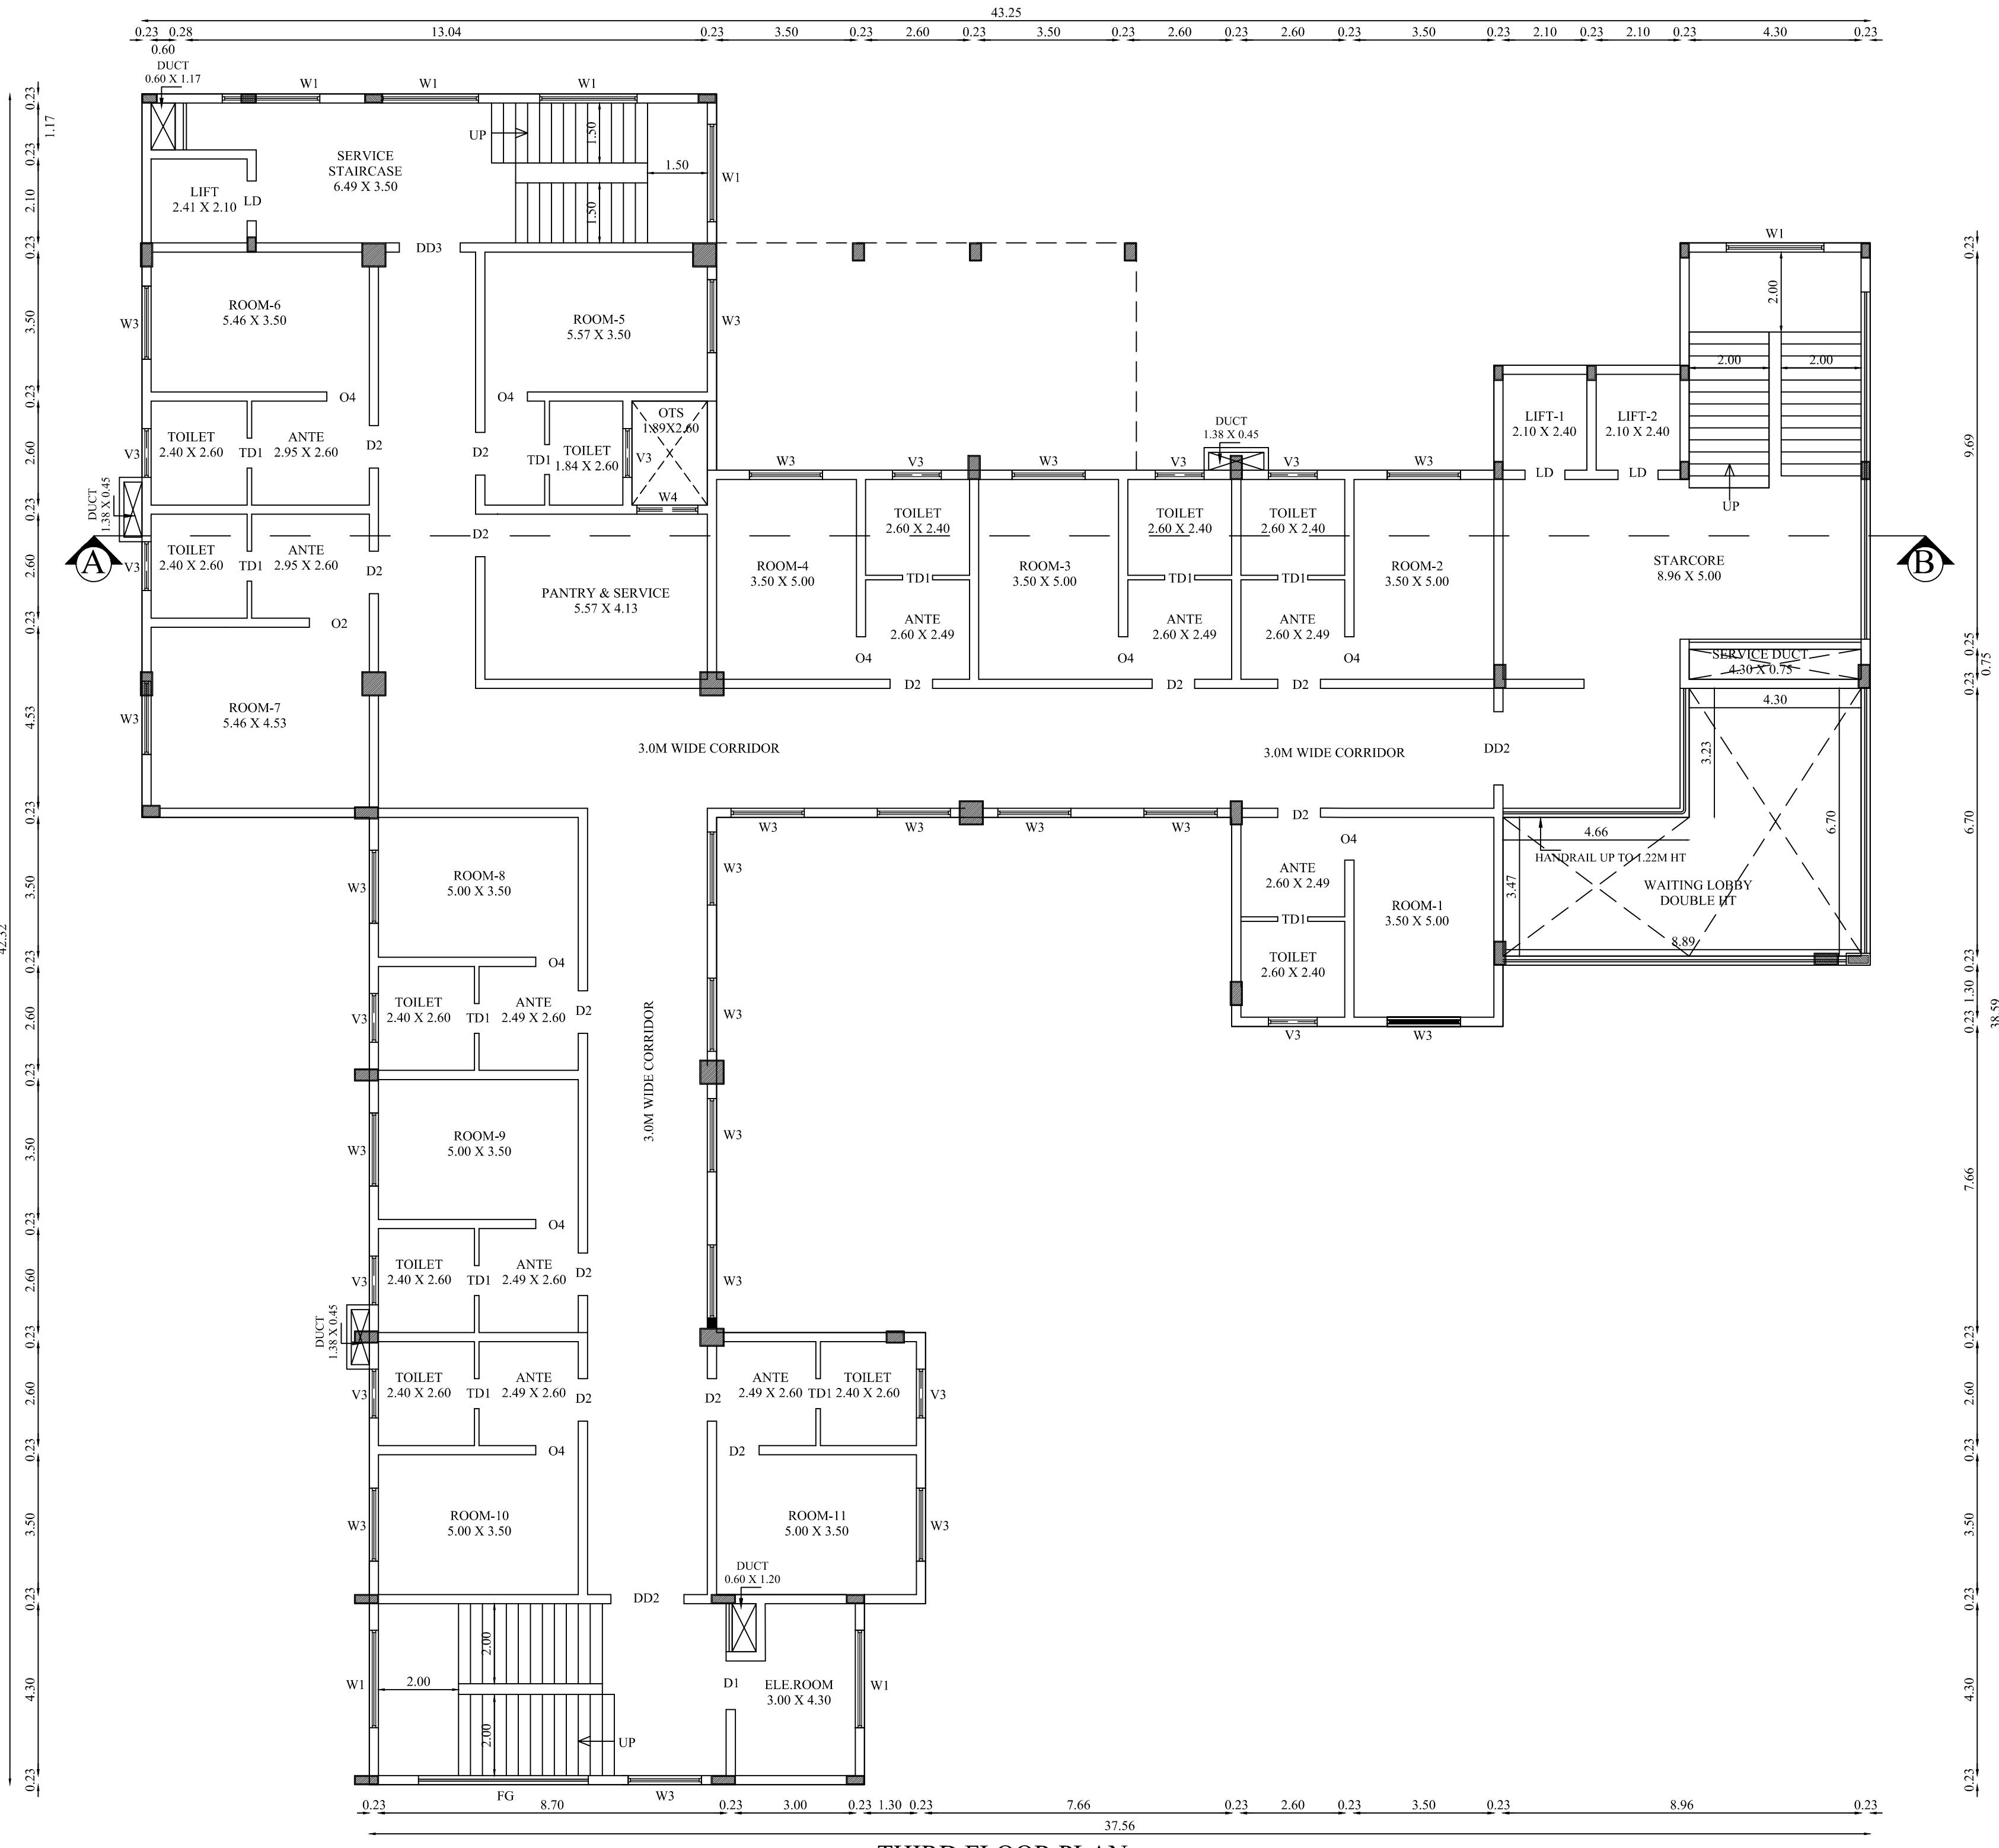

THIRD FLOOR PLAN

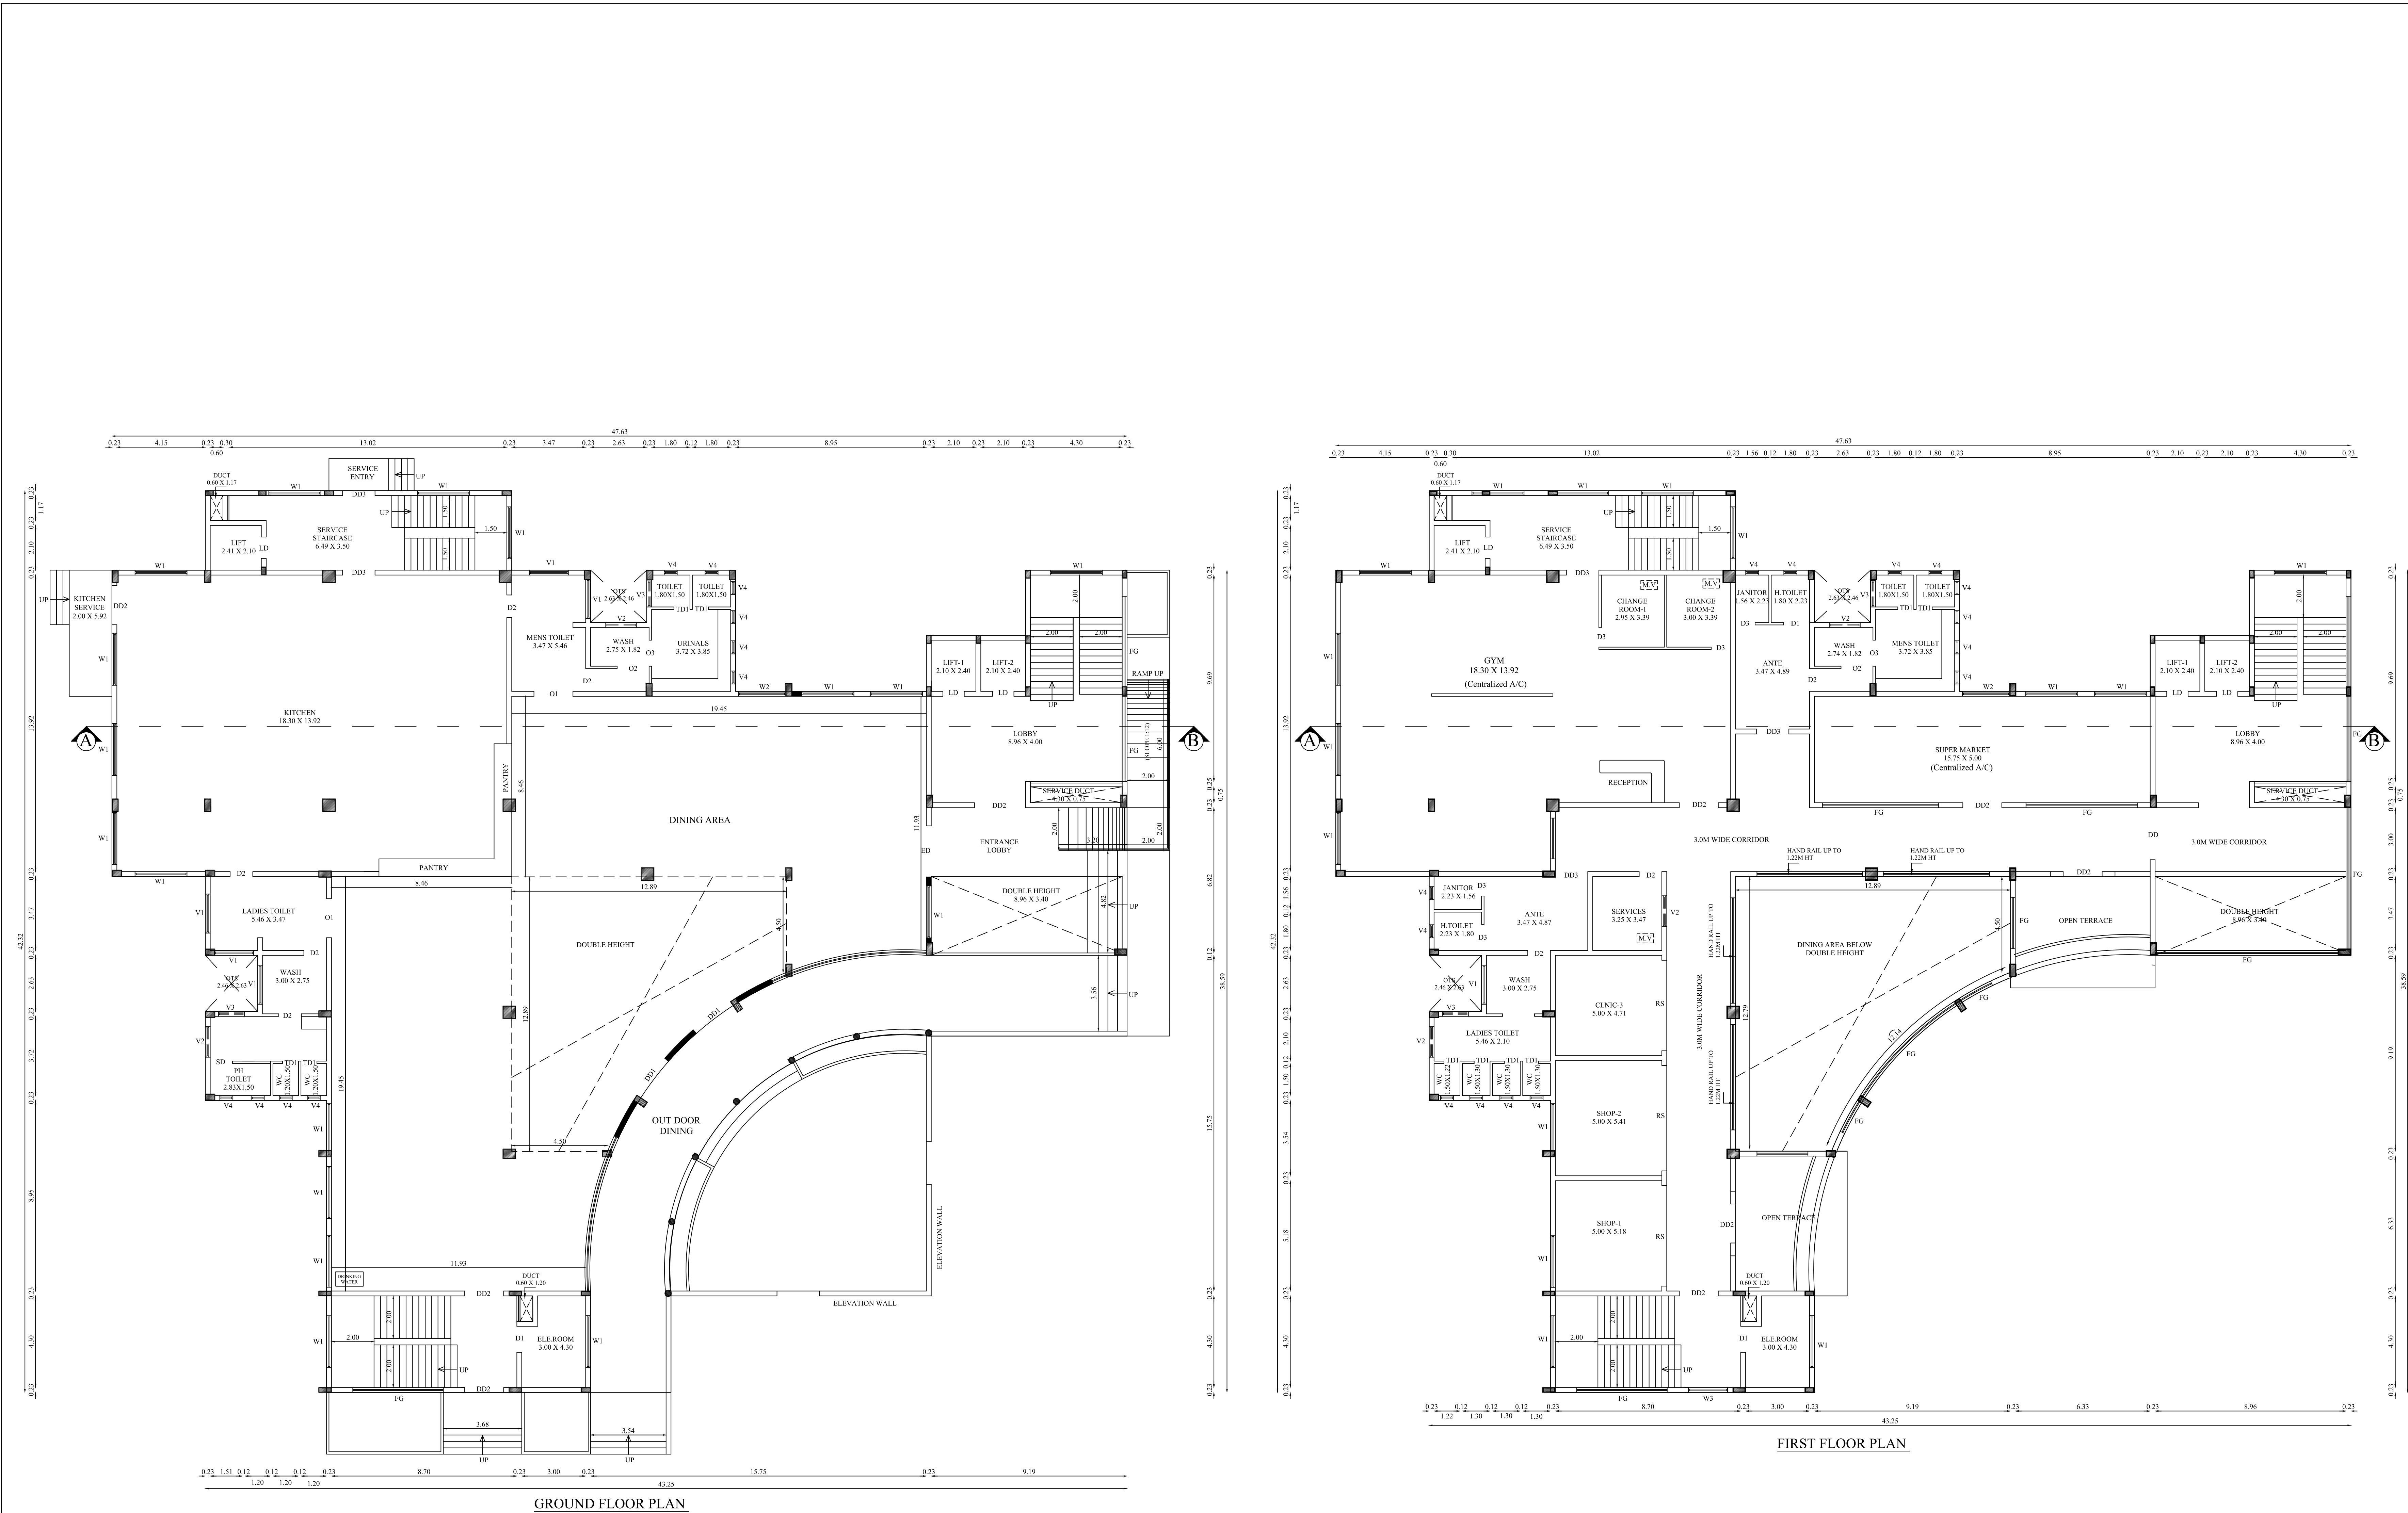

BLOCK - 5

GROUND & FIRST FLOOR

SHEET NO- 12/15

PLAN SHOWING THE PROPOSED CONSTRUCTION OF DINING BUILDING IN S.F.NO:584/2A2,584/2B1B, 584/2B2B,584/3,584/4,584/5A,584/5B,584/6A, 584/6B,584/6C,584/7A,584/7B2,584/7C2B, 584/8,584/9,589/9,589/10A, 590/7,590/8, 590/9,590/10,590/11A,590/11B,590/11C, 590/12A,590/12B,590/13,590/14,590/15, 590/16A,590/16B,590/17,590/18A,590/18B1, 590/18D,590/19A,590/19B,591/4A,591/4B, 591/6B,591/7B,593/1A,593/1B,593/2A, 593/2B,594/4,594/5,594/6A AT KALAMAVUR VILLAGE, KULATHUR TALUK, PUDUKOTTAI DISTRICT.

Online Application No : SWP/BPA/122271/2024
SWP/DTCP/PD/BPA No: 11/2024

APPLICANT NAME : BHARATHIDASAN INSTITUTE OF MANAGEMENT

Scale 1 : 100

AREA DETAILS:

Floor Name	FSI Area (in Sqm)	Non-FSI Area (in Sqm)	Total Buildup Area (in Sqm)
GROUND FLOOR	1291.57	-	1291.57
FIRST FLOOR	1019.43	-	1019.43

JOINERY DETAILS

TYPE	DESCRIPTION	SIZE
ED	ENTRANCE DOOR	2.40 X 2.44
RS	ROLLING SHUTTER	4.25 X 2.75
DD	DOUBLE DOOR	2.44 X 2.44
DD1	DOUBLE DOOR 1	2.13 X 2.44
DD2	DOUBLE DOOR 2	1.83 X 2.44
DD3	DOUBLE DOOR 3	1.53 X 2.44
LD	LIFT DOOR	1.00 X 2.44
D1	DOOR 1	1.22 X 2.44
D2	DOOR 2	1.07 X 2.44
D3	DOOR 3	0.92 X 2.44
TD1	TOILET DOOR 1	1.05 X 2.44
TD2	TOILET DOOR 2	0.75 X 2.44
SD	SWING DOOR	1.00 X 2.44
O1	OPEN 1	1.83 X 2.44
O2	OPEN 2	1.50 X 2.44
O3	OPEN 3	1.22 X 2.44
O4	OPEN 4	1.07 X 2.44
W1	WINDOW 1	2.44 X 1.53
W2	WINDOW 2	2.21 X 1.53
W3	WINDOW 3	1.83 X 1.53
W4	WINDOW 4	1.53 X 1.53
V1	VENTILATOR 1	1.83 X 0.61
V2	VENTILATOR 2	1.44 X 0.61
V3	VENTILATOR 3	1.22 X 0.61
V4	VENTILATOR 4	0.61 X 0.91

All metric dimensions are in metre

SIDDARTH GOPALA SANKAR, ARCHT, F.I.A.,
Registered Architect As
L.B.S GRADE-I
L.S. ARCHITECT No. CA/2005/36220
Coimbatore LPA/RA/GR-1/19/04/016


Architect

S. MURUGESH, M.E., FIE.,
Chartered Engineer F-1279323
Structural Engineer Grade-I
(Coimbatore LPA/SE/Gr-1/19-04-19)


Structural Engineer

DIRECTOR
Bharathidasan Institute of Management
BHEL Complex, MHD Campus,
Tiruchirappalli - 620 014


Applicant

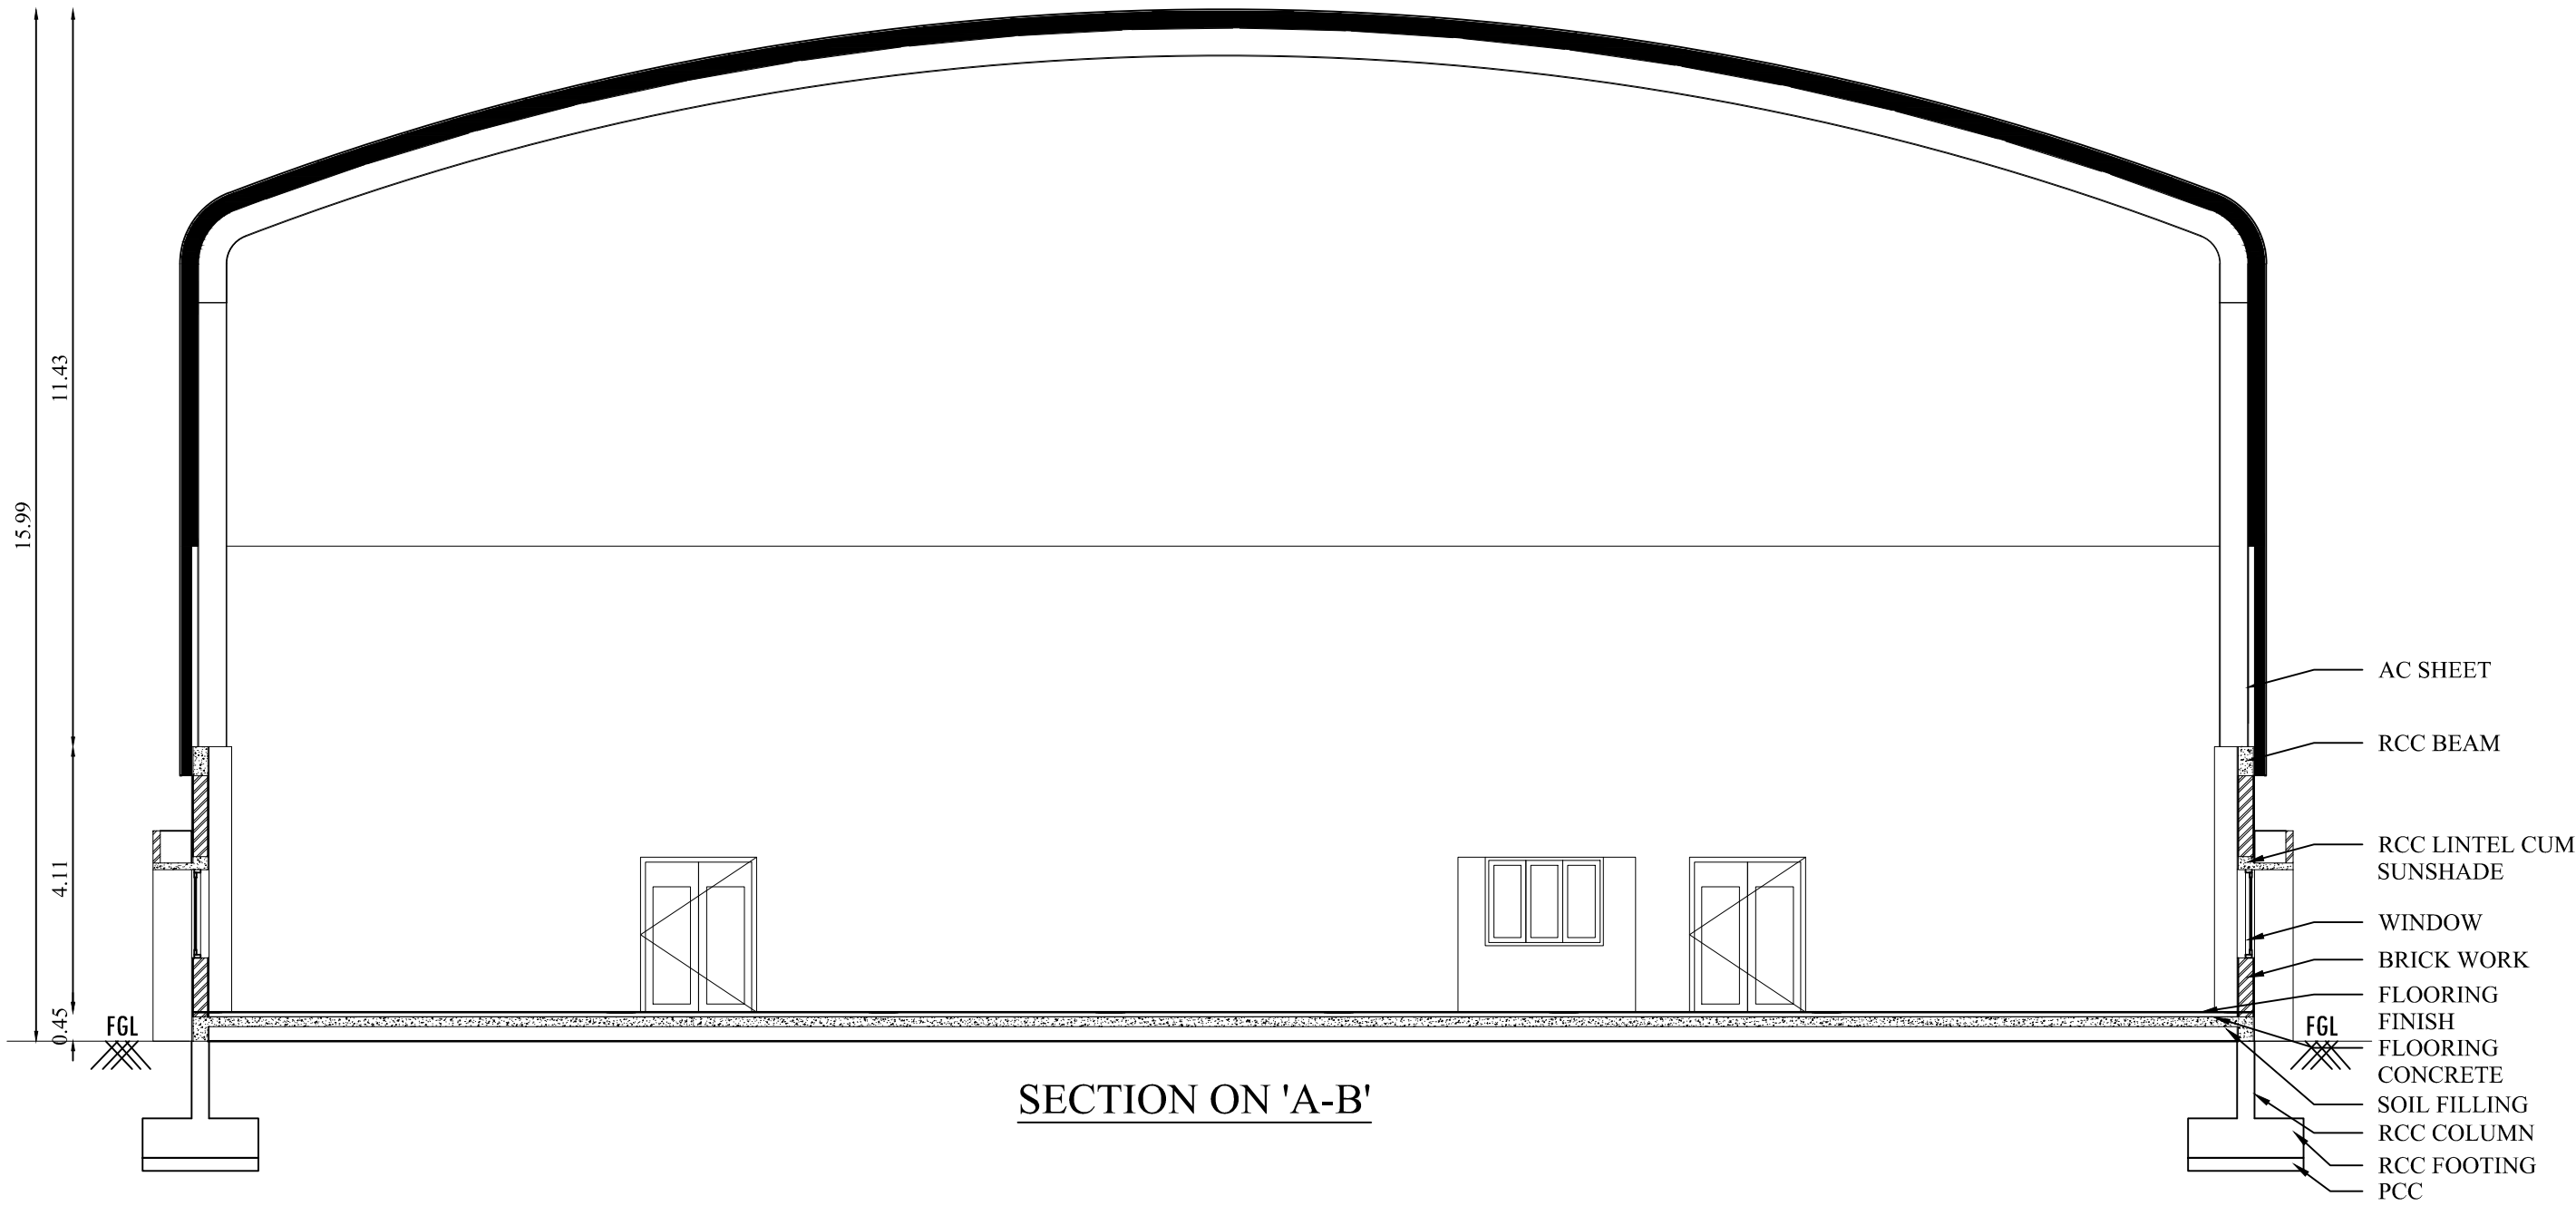

SECTION ON 'A-B'

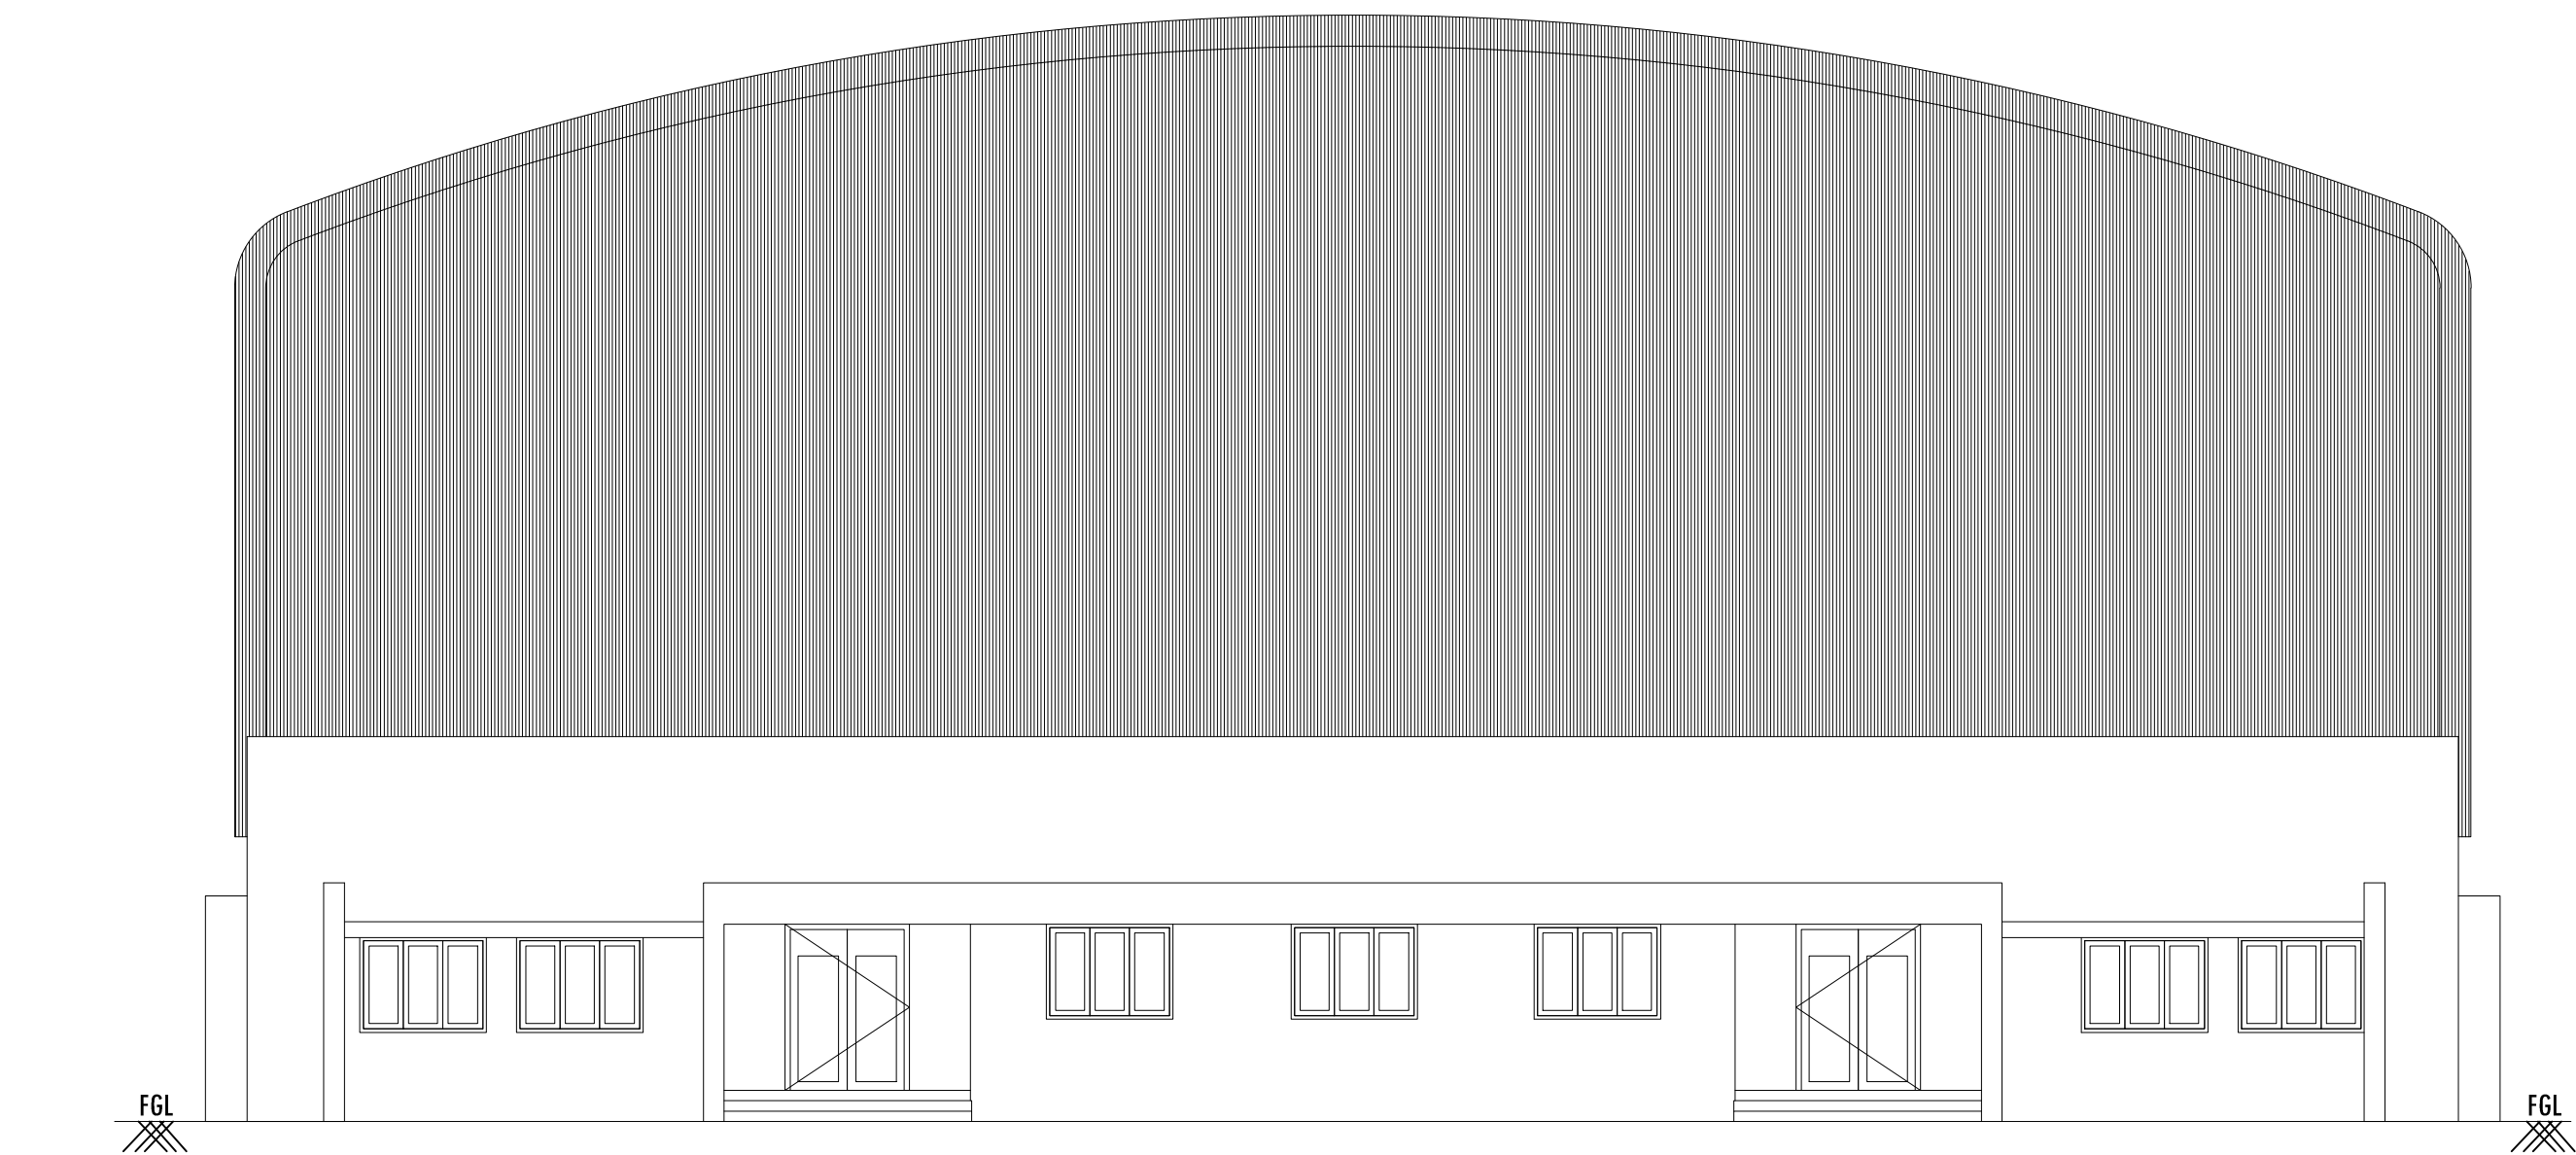

WEST SIDE ELEVATION

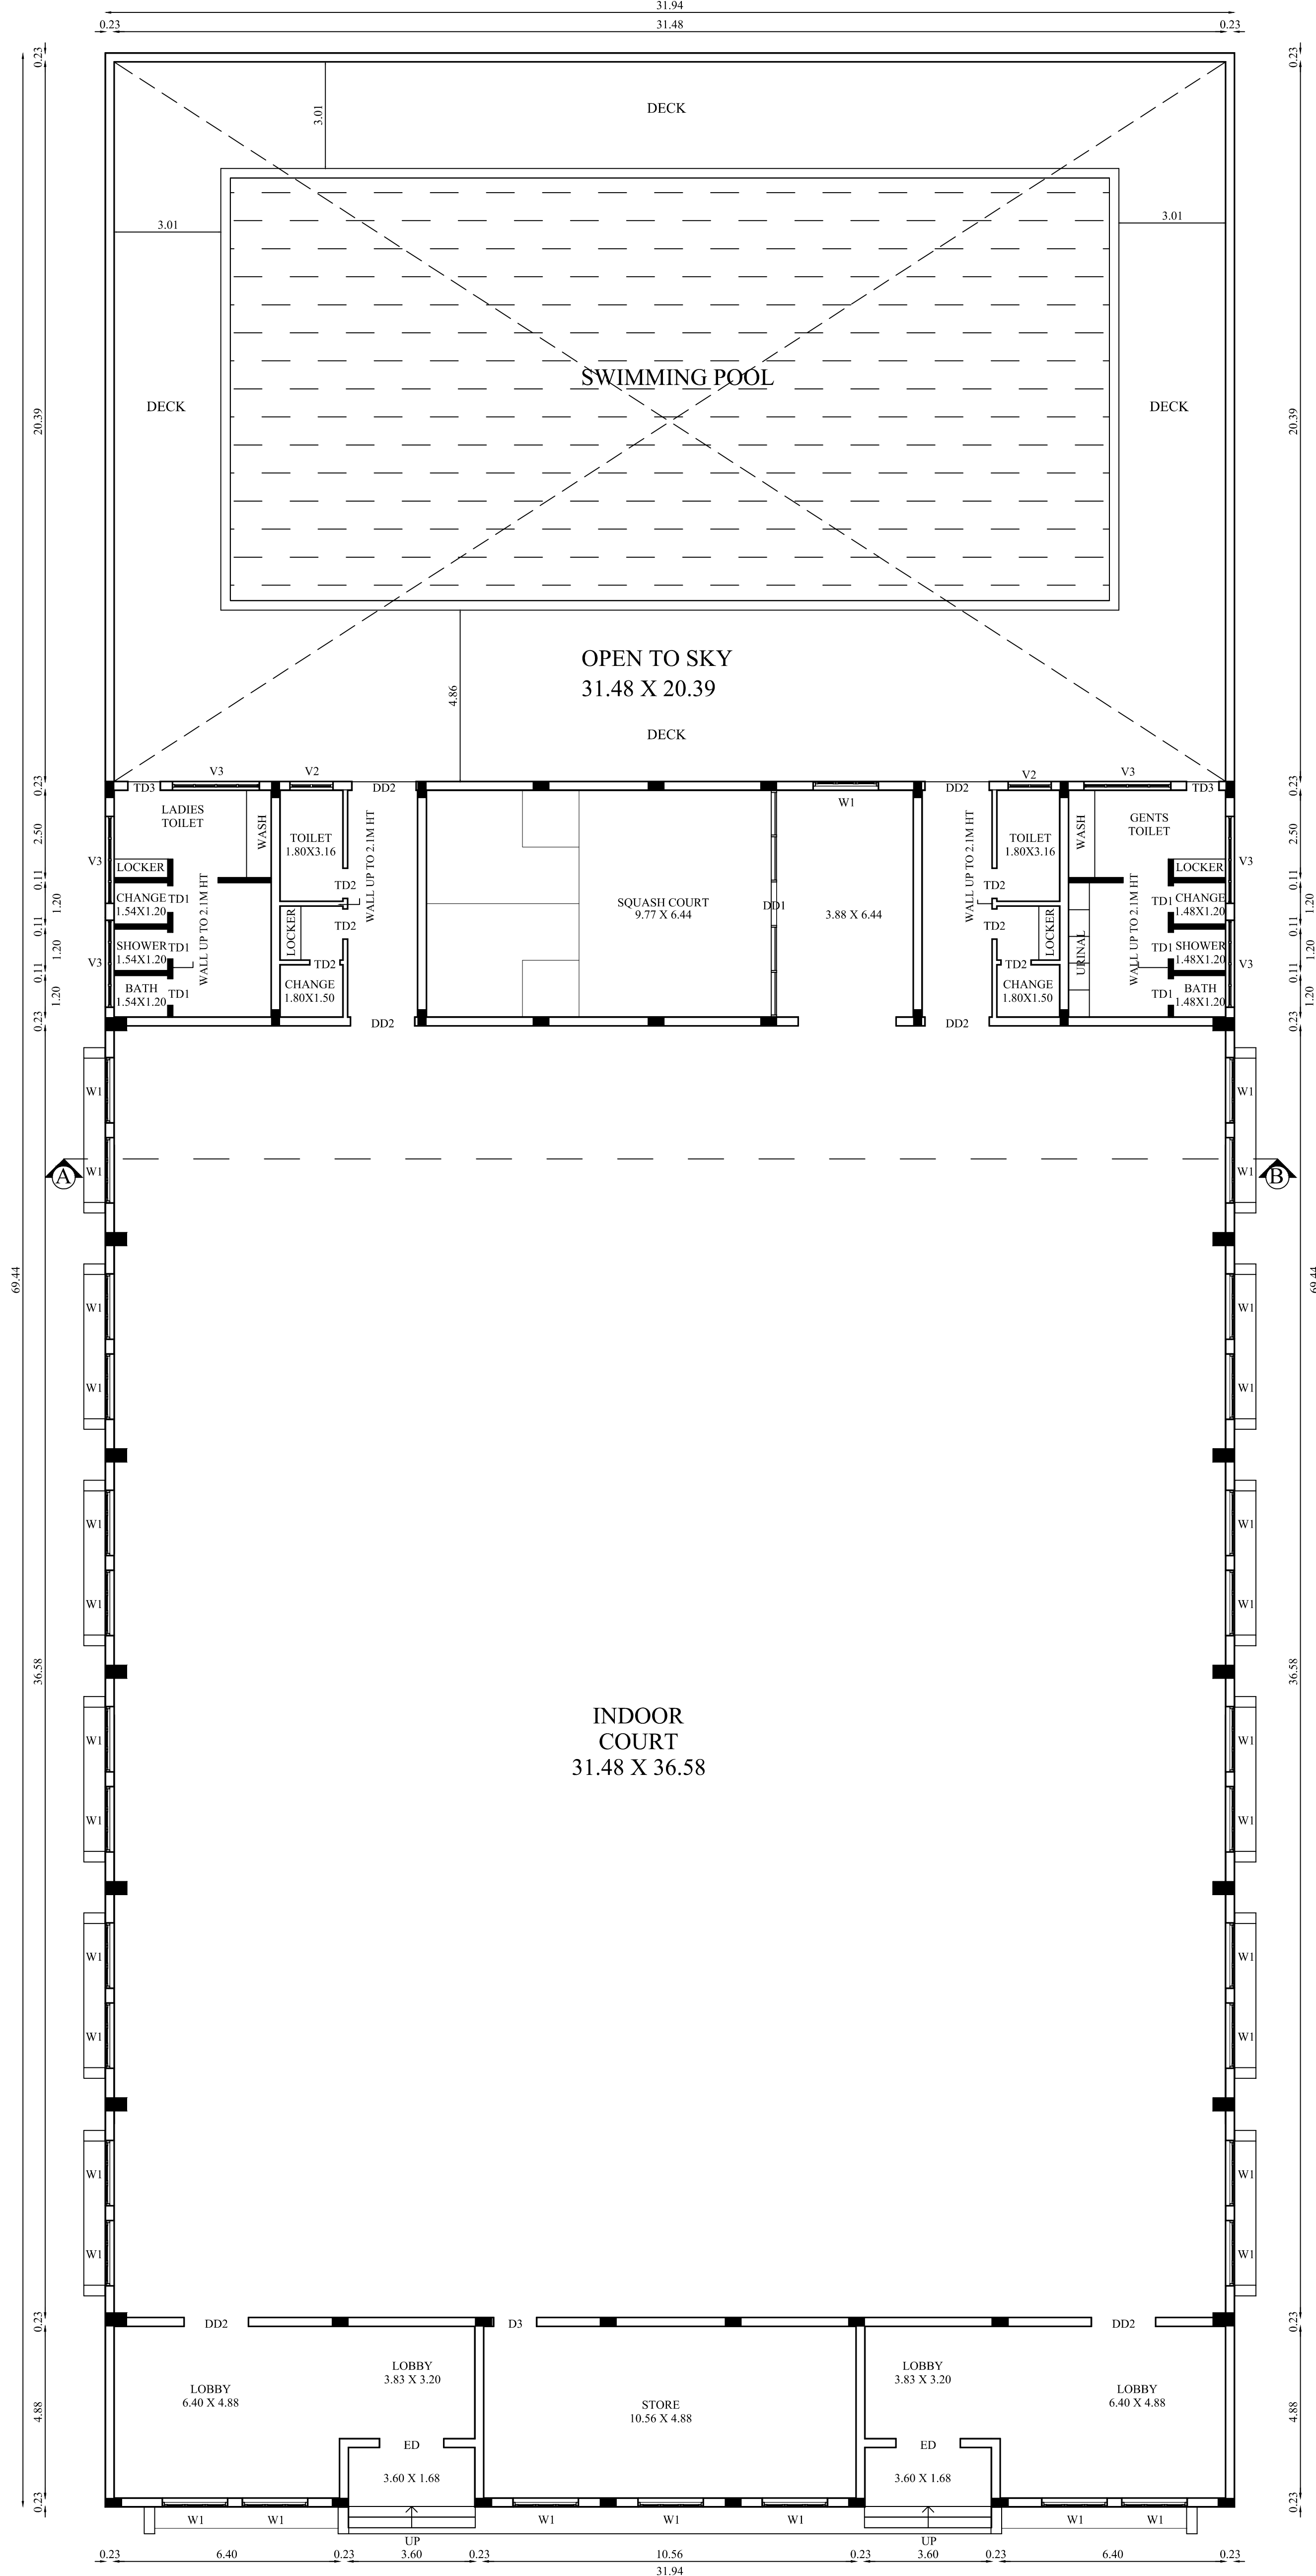

GROUND FLOOR PLAN


BLOCK - 4

SHEET NO- 11/15

PLAN SHOWING THE PROPOSED CONSTRUCTION OF INDOOR GAMES BUILDING IN S.F.NO:584/2A2,584/2B1B, 584/2B2B,584/3,584/4,584/5A,584/5B,584/6A, 584/6B,584/6C,584/7A,584/7B2,584/7C2B, 584/8,584/9,589/9,589/10A, 590/7,590/8, 590/9,590/10,590/11A,590/11B,590/11C, 590/12A,590/12B,590/13,590/14,590/15, 590/16A,590/16B,590/17,590/18A,590/18B1, 590/18D,590/19A,590/19B,591/4A,591/4B, 591/6B,591/7B,593/1A,593/1B,593/2A, 593/2B,594/4,594/5,594/6A AT KALAMAVUR VILLAGE, KULATHUR TALUK, PUDUKOTTAI DISTRICT.

Online Application No : SWP/BPA/122271/2024
SWP/DTCP/PD/BPA No: 11/2024

APPLICANT NAME : BHARATHIDASAN INSTITUTE OF MANAGEMENT

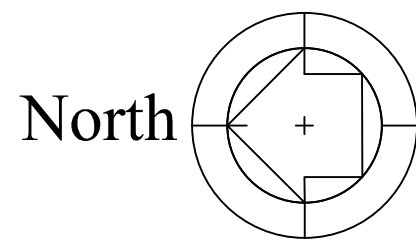

Scale 1 : 100

AREA DETAILS:


Floor Name	FSI Area (in Sqm)	Non-FSI Area (in Sqm)	Total Buildup Area (in Sqm)
GROUND FLOOR	1576.05	-	1576.05

JOINERY DETAILS


TYPE	DESCRIPTION	SIZE
ED	ENTRANCE DOOR	1.80 X 2.40
DD2	DOUBLE DOOR	1.80 X 2.40
D3	DOOR	1.20 X 2.40
TD1	TOILET DOOR 1	0.75 X 2.40
TD2	TOILET DOOR 2	0.84 X 2.40
TD3	TOILET DOOR 3	0.90 X 2.40
W1	WINDOW 1	1.83 X 1.37
V2	VENTILATOR 2	1.20 X 0.60
V3	VENTILATOR 3	2.44 X 0.60

All metric dimensions are in metre

SWIMMING POOL DETAILED PLAN & SECTION

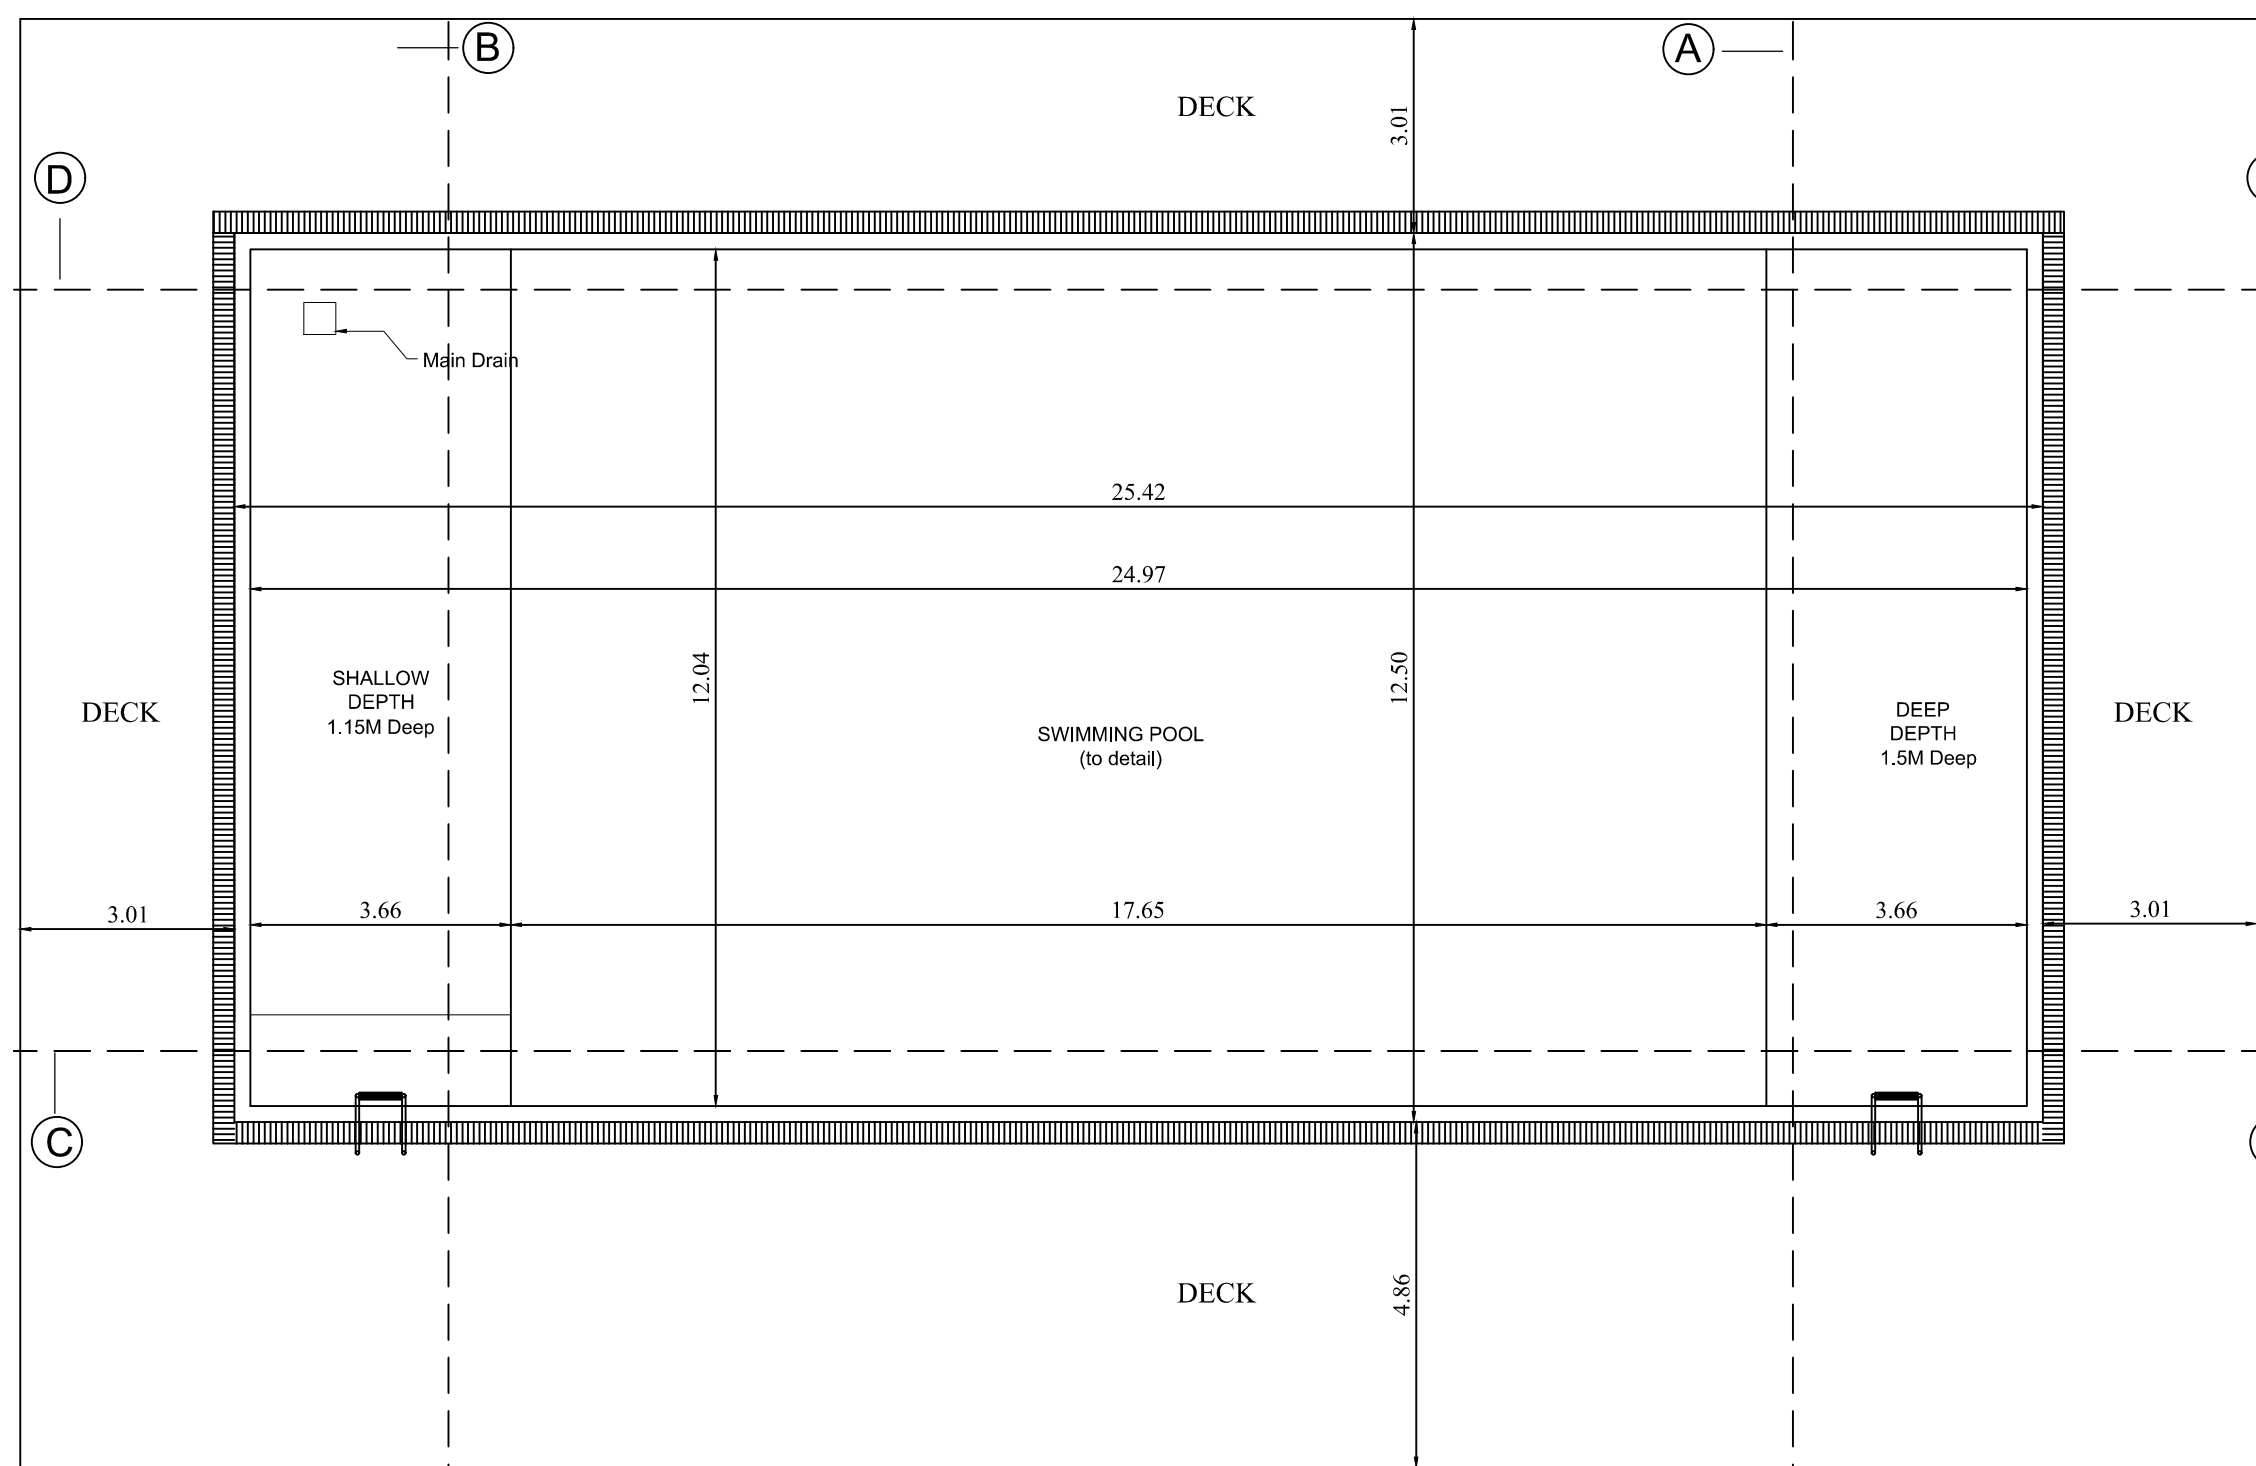

SWIMMING POOL PLAN

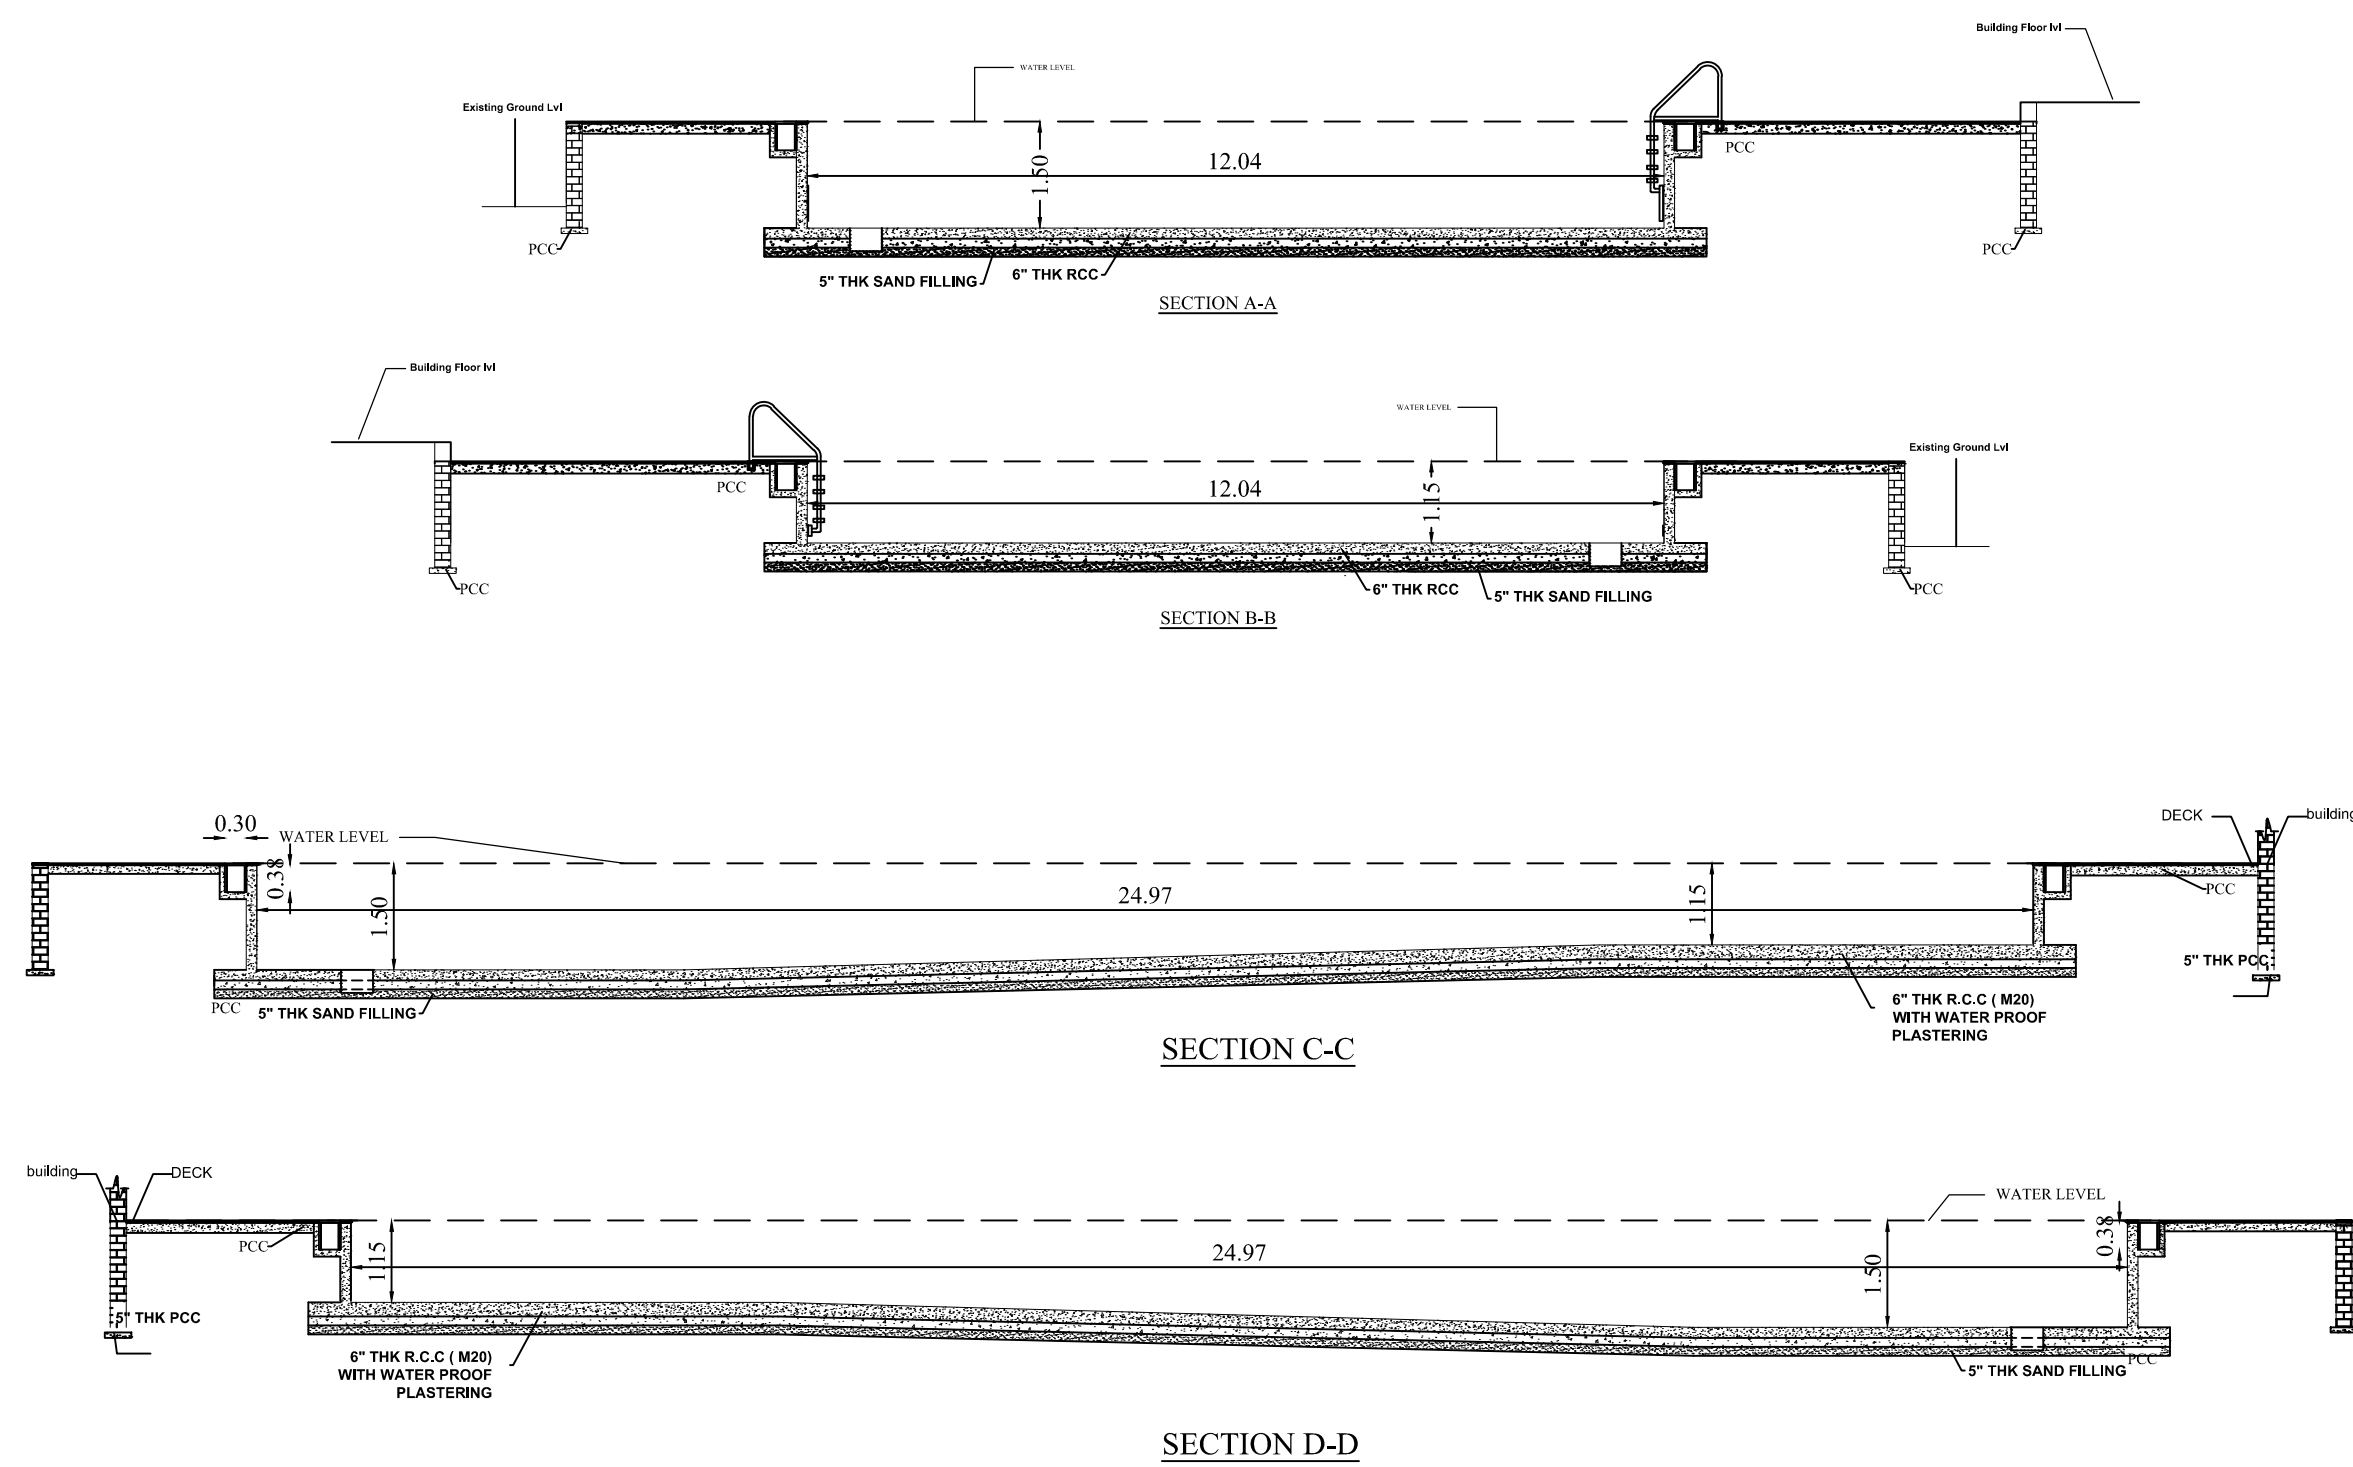

S. MURUGESH, M.E.,FIE.,
Chartered Engineer F-1279323
Structural Engineer Grade-I
(Coimbatore LPA/SE/Gr-1/19-04-19)


Structural Engineer



SIDDARTH GOPALA SANKAR, M.ARCH,F.I.A.,
Registered Architect As
L.S. GRADE-I
L.S. ARCHITECT No. CA/2005/36220
Coimbatore LPA/RA/GR-1/19/04/016


Architect

DIRECTOR
Bharathidasan Institute of Management
BHEL Complex, MHD Campus,
Tiruchirappalli - 620 014


Applicant

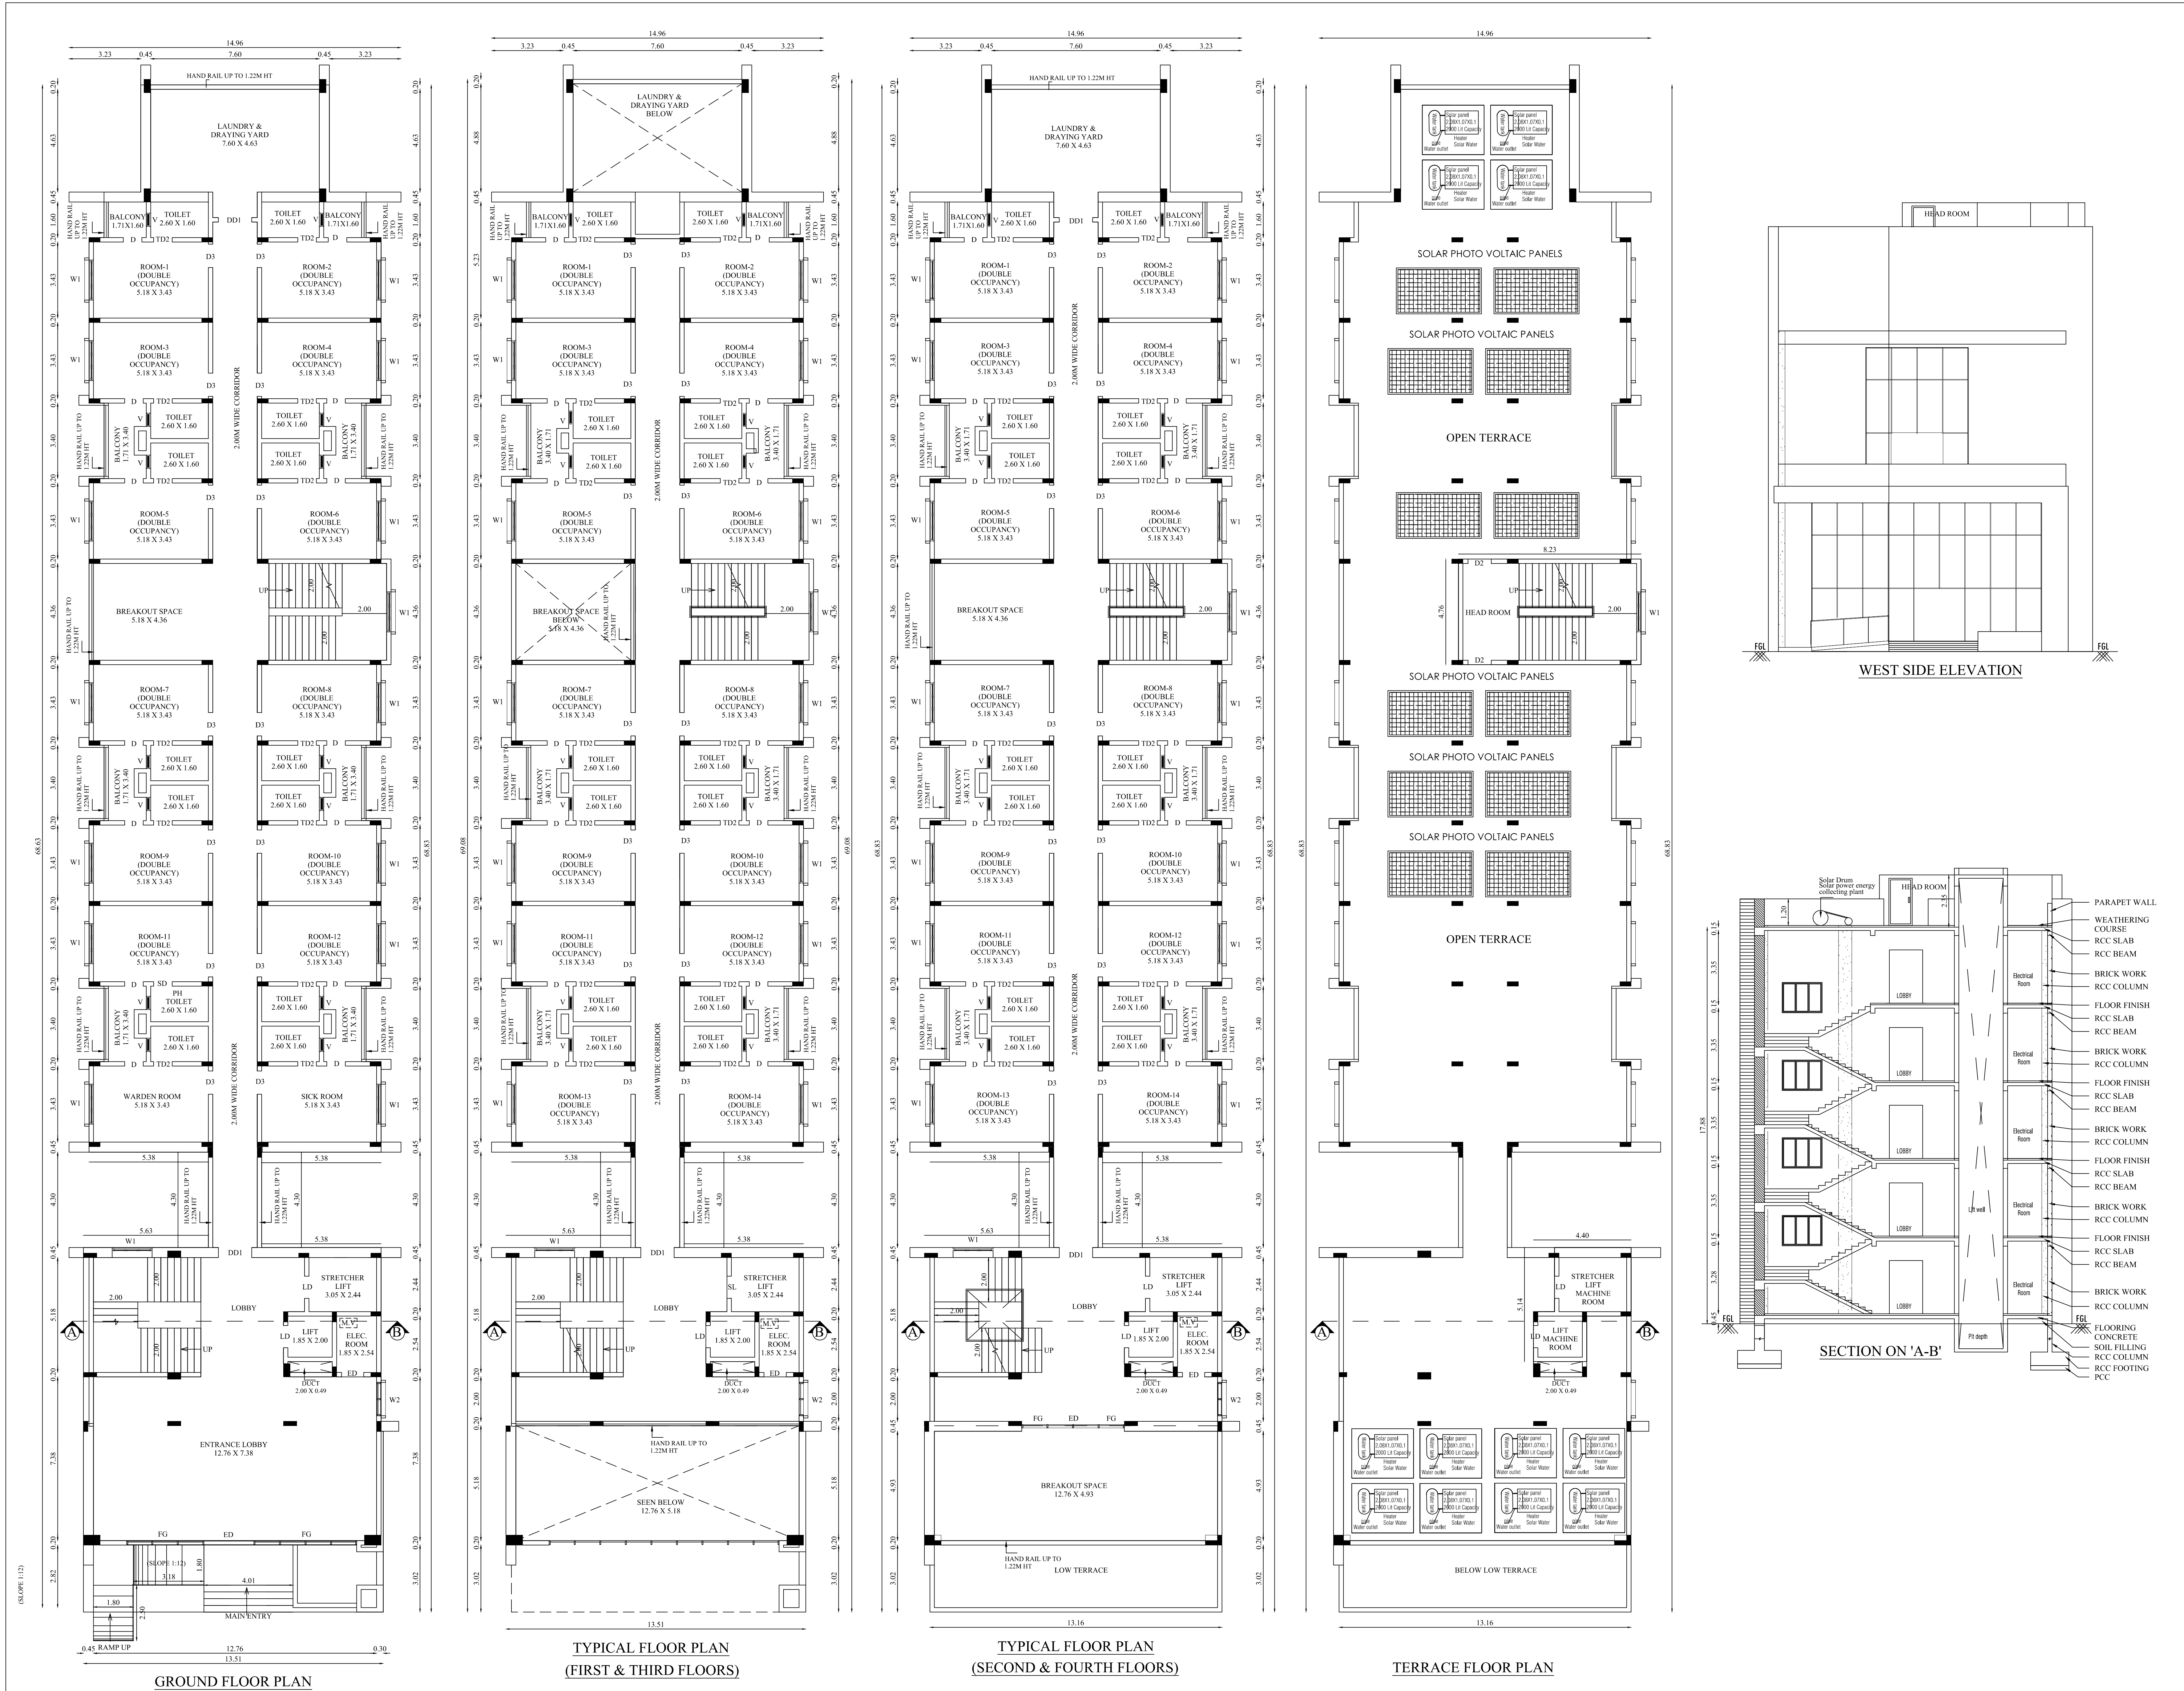

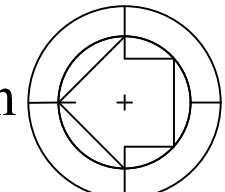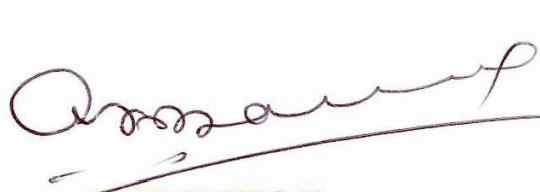
BLOCK - 3		SHEET NO- 10/15	
PLAN SHOWING THE PROPOSED CONSTRUCTION OF GIRLS HOSTEL BUILDING IN S.F.NO:584/2A2,584/2B1B, 584/2B2B,584/3,584/4,584/5A,584/5B,584/6A, 584/6B,584/6C,584/7A,584/7B2,584/7C2B, 584/8,584/9,589/9,589/10A, 590/7,590/8, 590/9,590/10,590/11A,590/11B,590/11C, 590/12A,590/12B,590/13,590/14,590/15, 590/16A,590/16B,590/17,590/18A,590/18B1, 590/18D,590/19A,590/19B,591/4A,591/4B, 591/6B,591/7B,593/1A,593/1B,593/2A, 593/2B,594/4,594/5,594/6A AT KALAMAVUR VILLAGE, KULATHUR TALUK, PUDUKOTTAI DISTRICT.			
Online Application No : SWP/BPA/122271/2024 SWP/DTCP/PD/BPA No: 11/2024			
APPLICANT NAME : BHARATHIDASAN INSTITUTE OF MANAGEMENT			
North 		Scale 1 : 100	
AREA DETAILS:			
FLOOR NAME	FSI AREA (in Sqm)	NON-FSI AREA (in Sqm)	TOTAL AREA (in Sqm)
BLOCK -3 (GIRLS HOSTEL)			
GROUND FLOOR	826.57	-	826.57
FIRST FLOOR	662.13	-	662.13
SECOND FLOOR	785.26	-	785.26
THIRD FLOOR	662.13	-	662.13
FOURTH FLOOR	785.26	-	785.26
TERRACE FLOOR	-	54.94	54.94
TOTAL	3721.35	54.94	3776.29
JOINERY DETAILS			
TYPE	DESCRIPTION	SIZE	
ED	ENTRANCE DOOR	2.30X 2.40	
DD1	DOUBLE DOOR	1.50 X 2.40	
LD	LIFT DOOT	1.00 X 2.40	
ED	DOOR	1.00 X 2.40	
SD	SWING DOOR	0.90 X 2.40	
D	DOOR	0.84 X 2.40	
D1	DOOR 1	1.05 X 2.40	
TD2	TOILET DOOR 2	0.84 X 2.40	
W1	WINDOW 1	1.80 X 1.37	
W2	WINDOW 2	1.50 X 1.37	
V	VENTILATOR	0.60 X 0.90	
All metric dimensions are in metre			
 SIDDARTH GOPALA SANKAR, MARCH,ELIA,, Registered Architect As L.S. GRADE-I L.S. ARCHITECT No. CA/2005/36220 Coimbatore LPA/RA/GR-1/19/04/016 Architect			
 S. MURUGESH, M.E.,FIE,, Chartered Engineer F-1279323 Structural Engineer Grade-I (Coimbatore LPA/SE/Gr-1/19-04-19) Structural Engineer			
 DIRECTOR Bharathidasan Institute of Management BHEL Complex, MHD Campus, Tiruchirappalli - 620 014 Applicant			

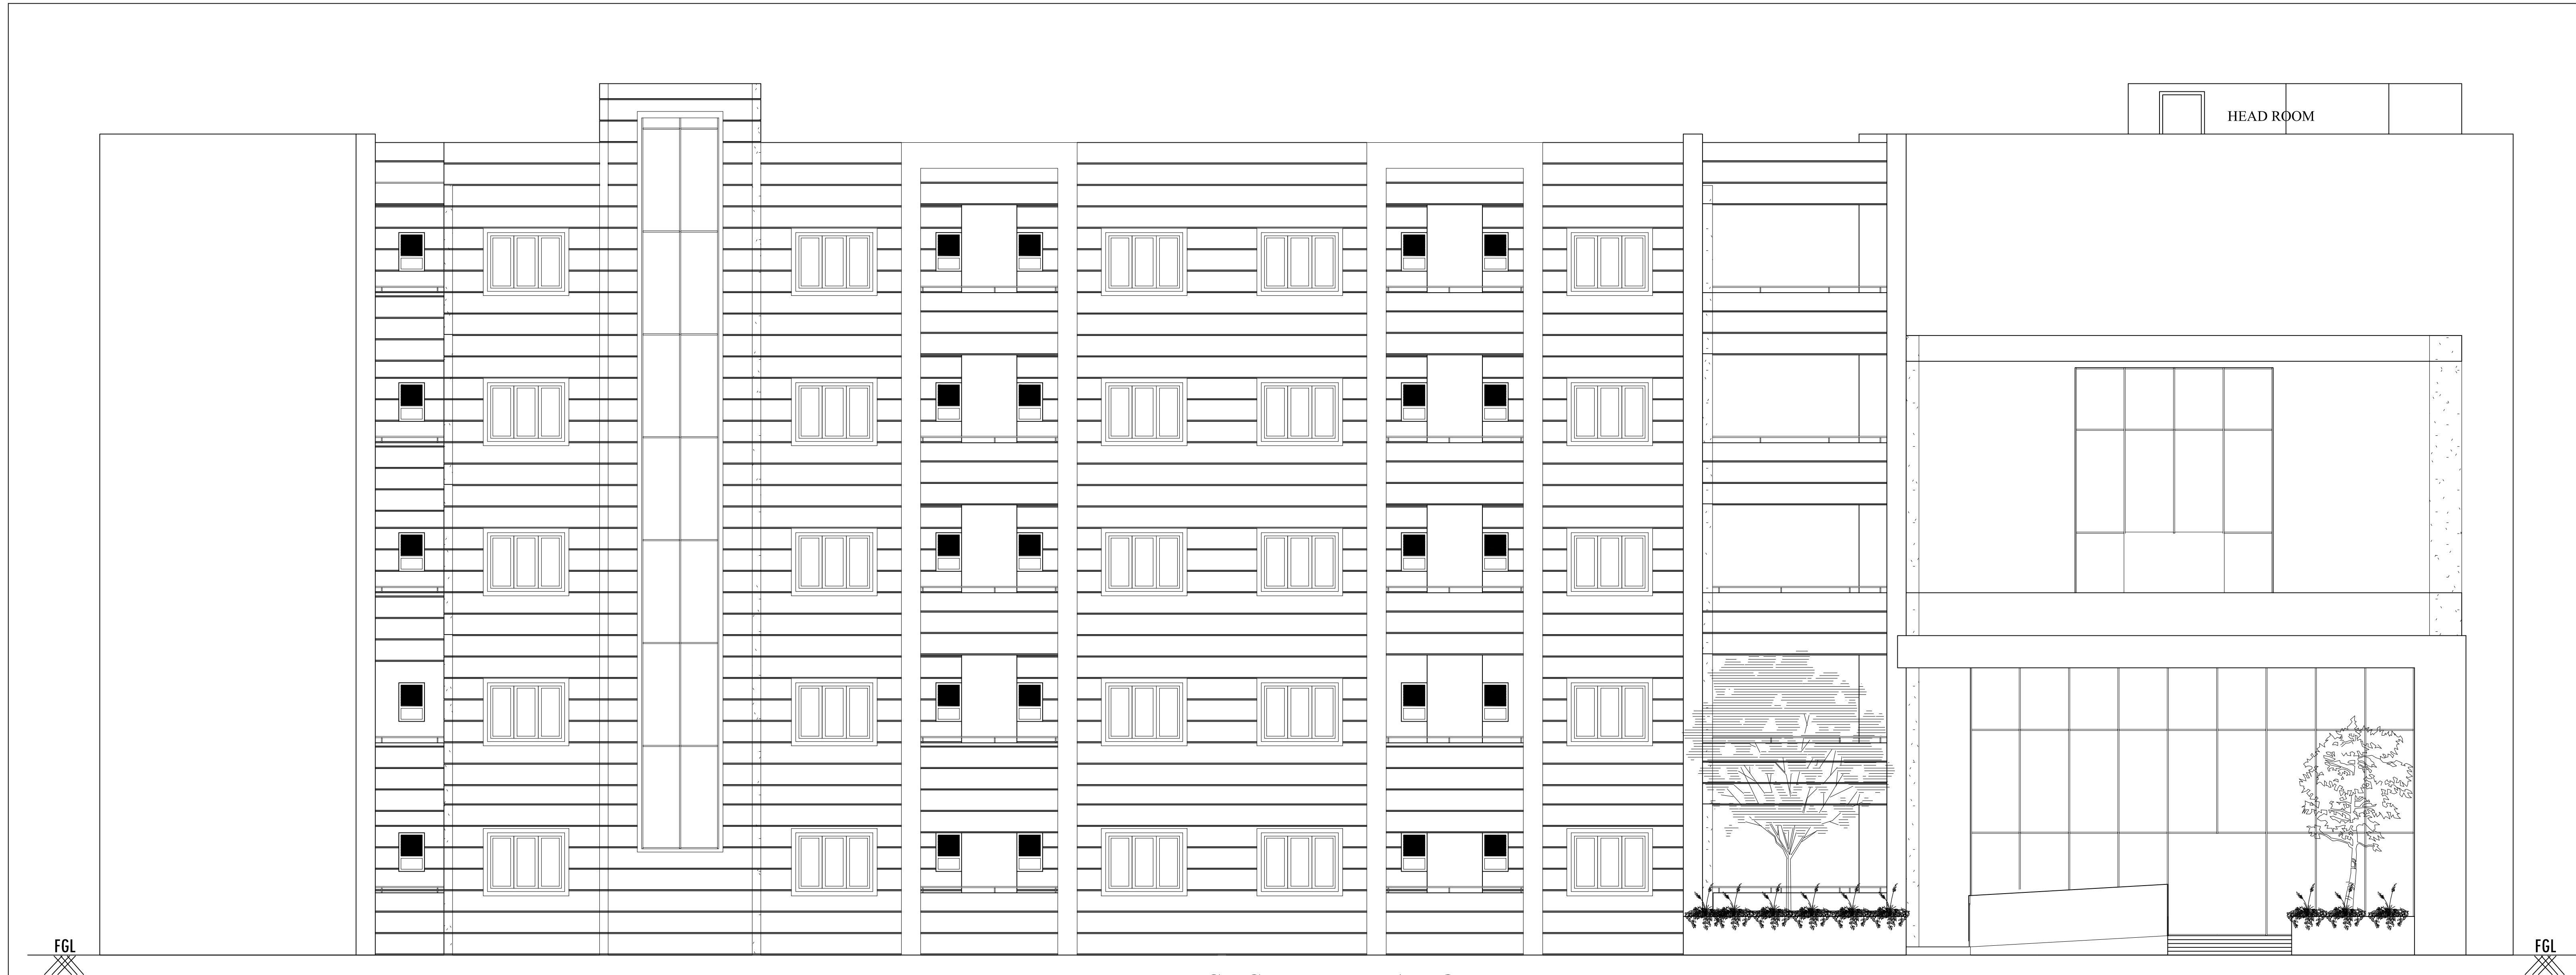

WEST SIDE ELEVATION

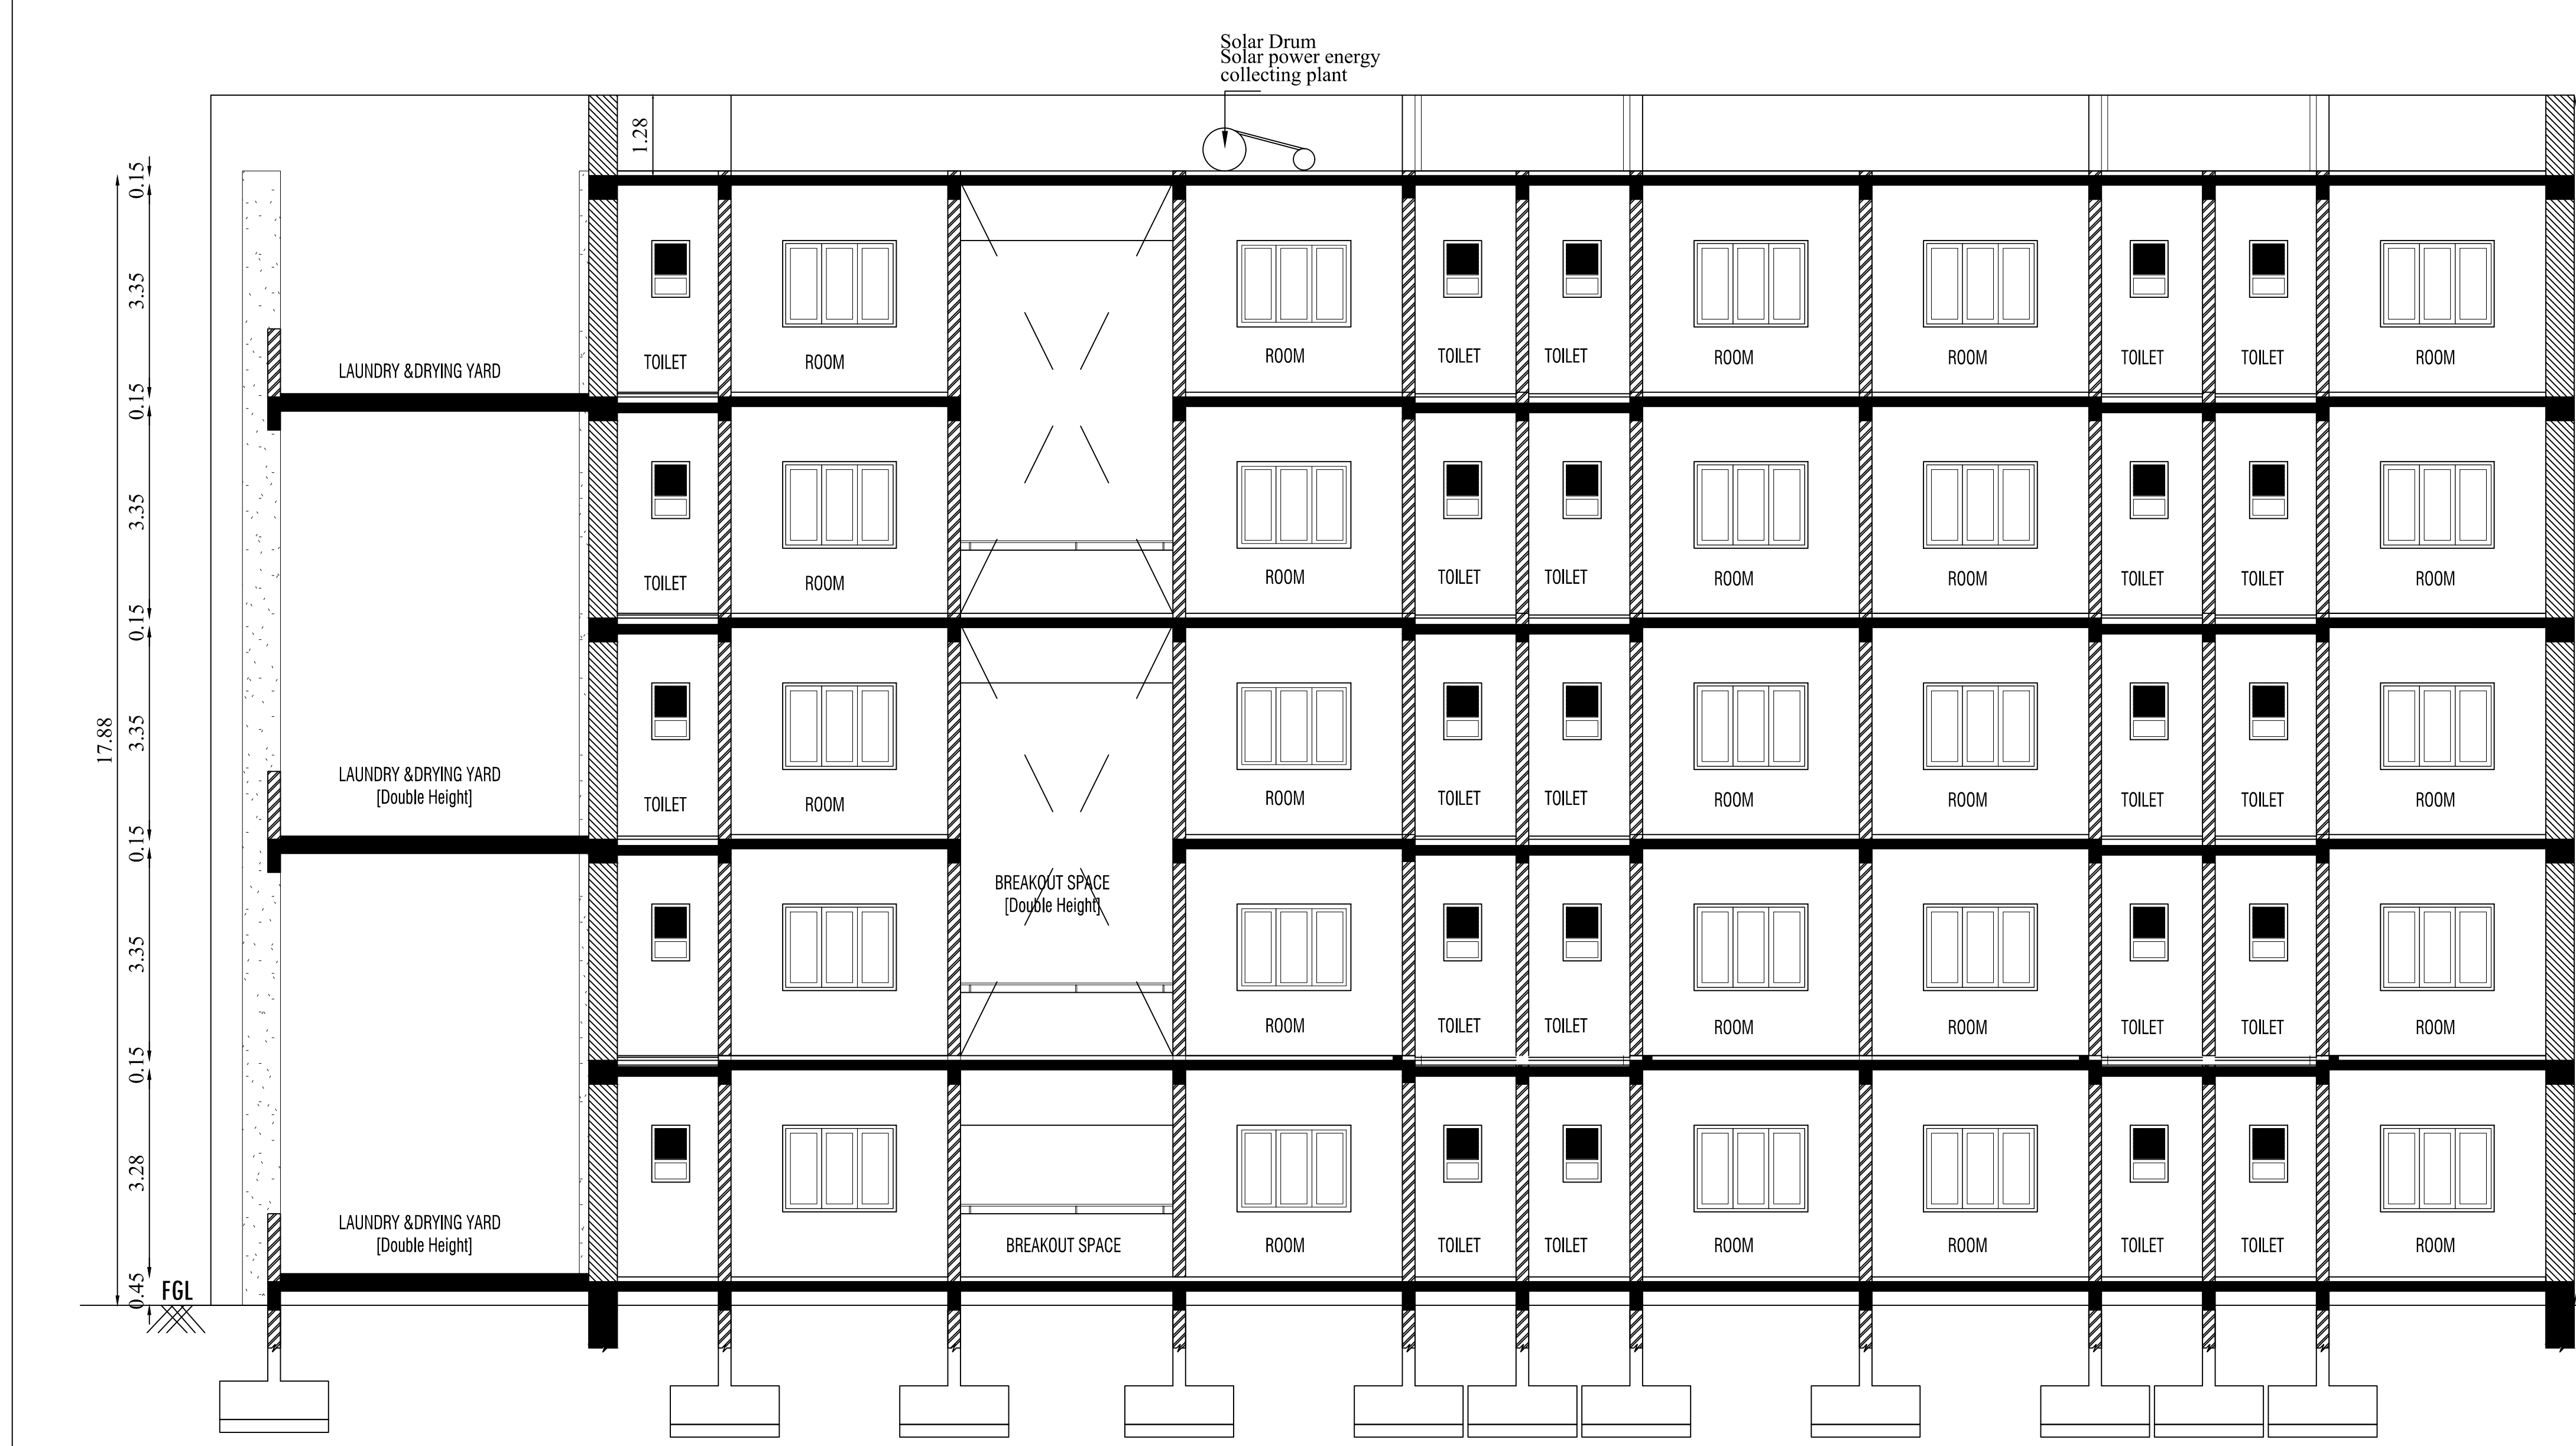


SECTION ON 'A-B'

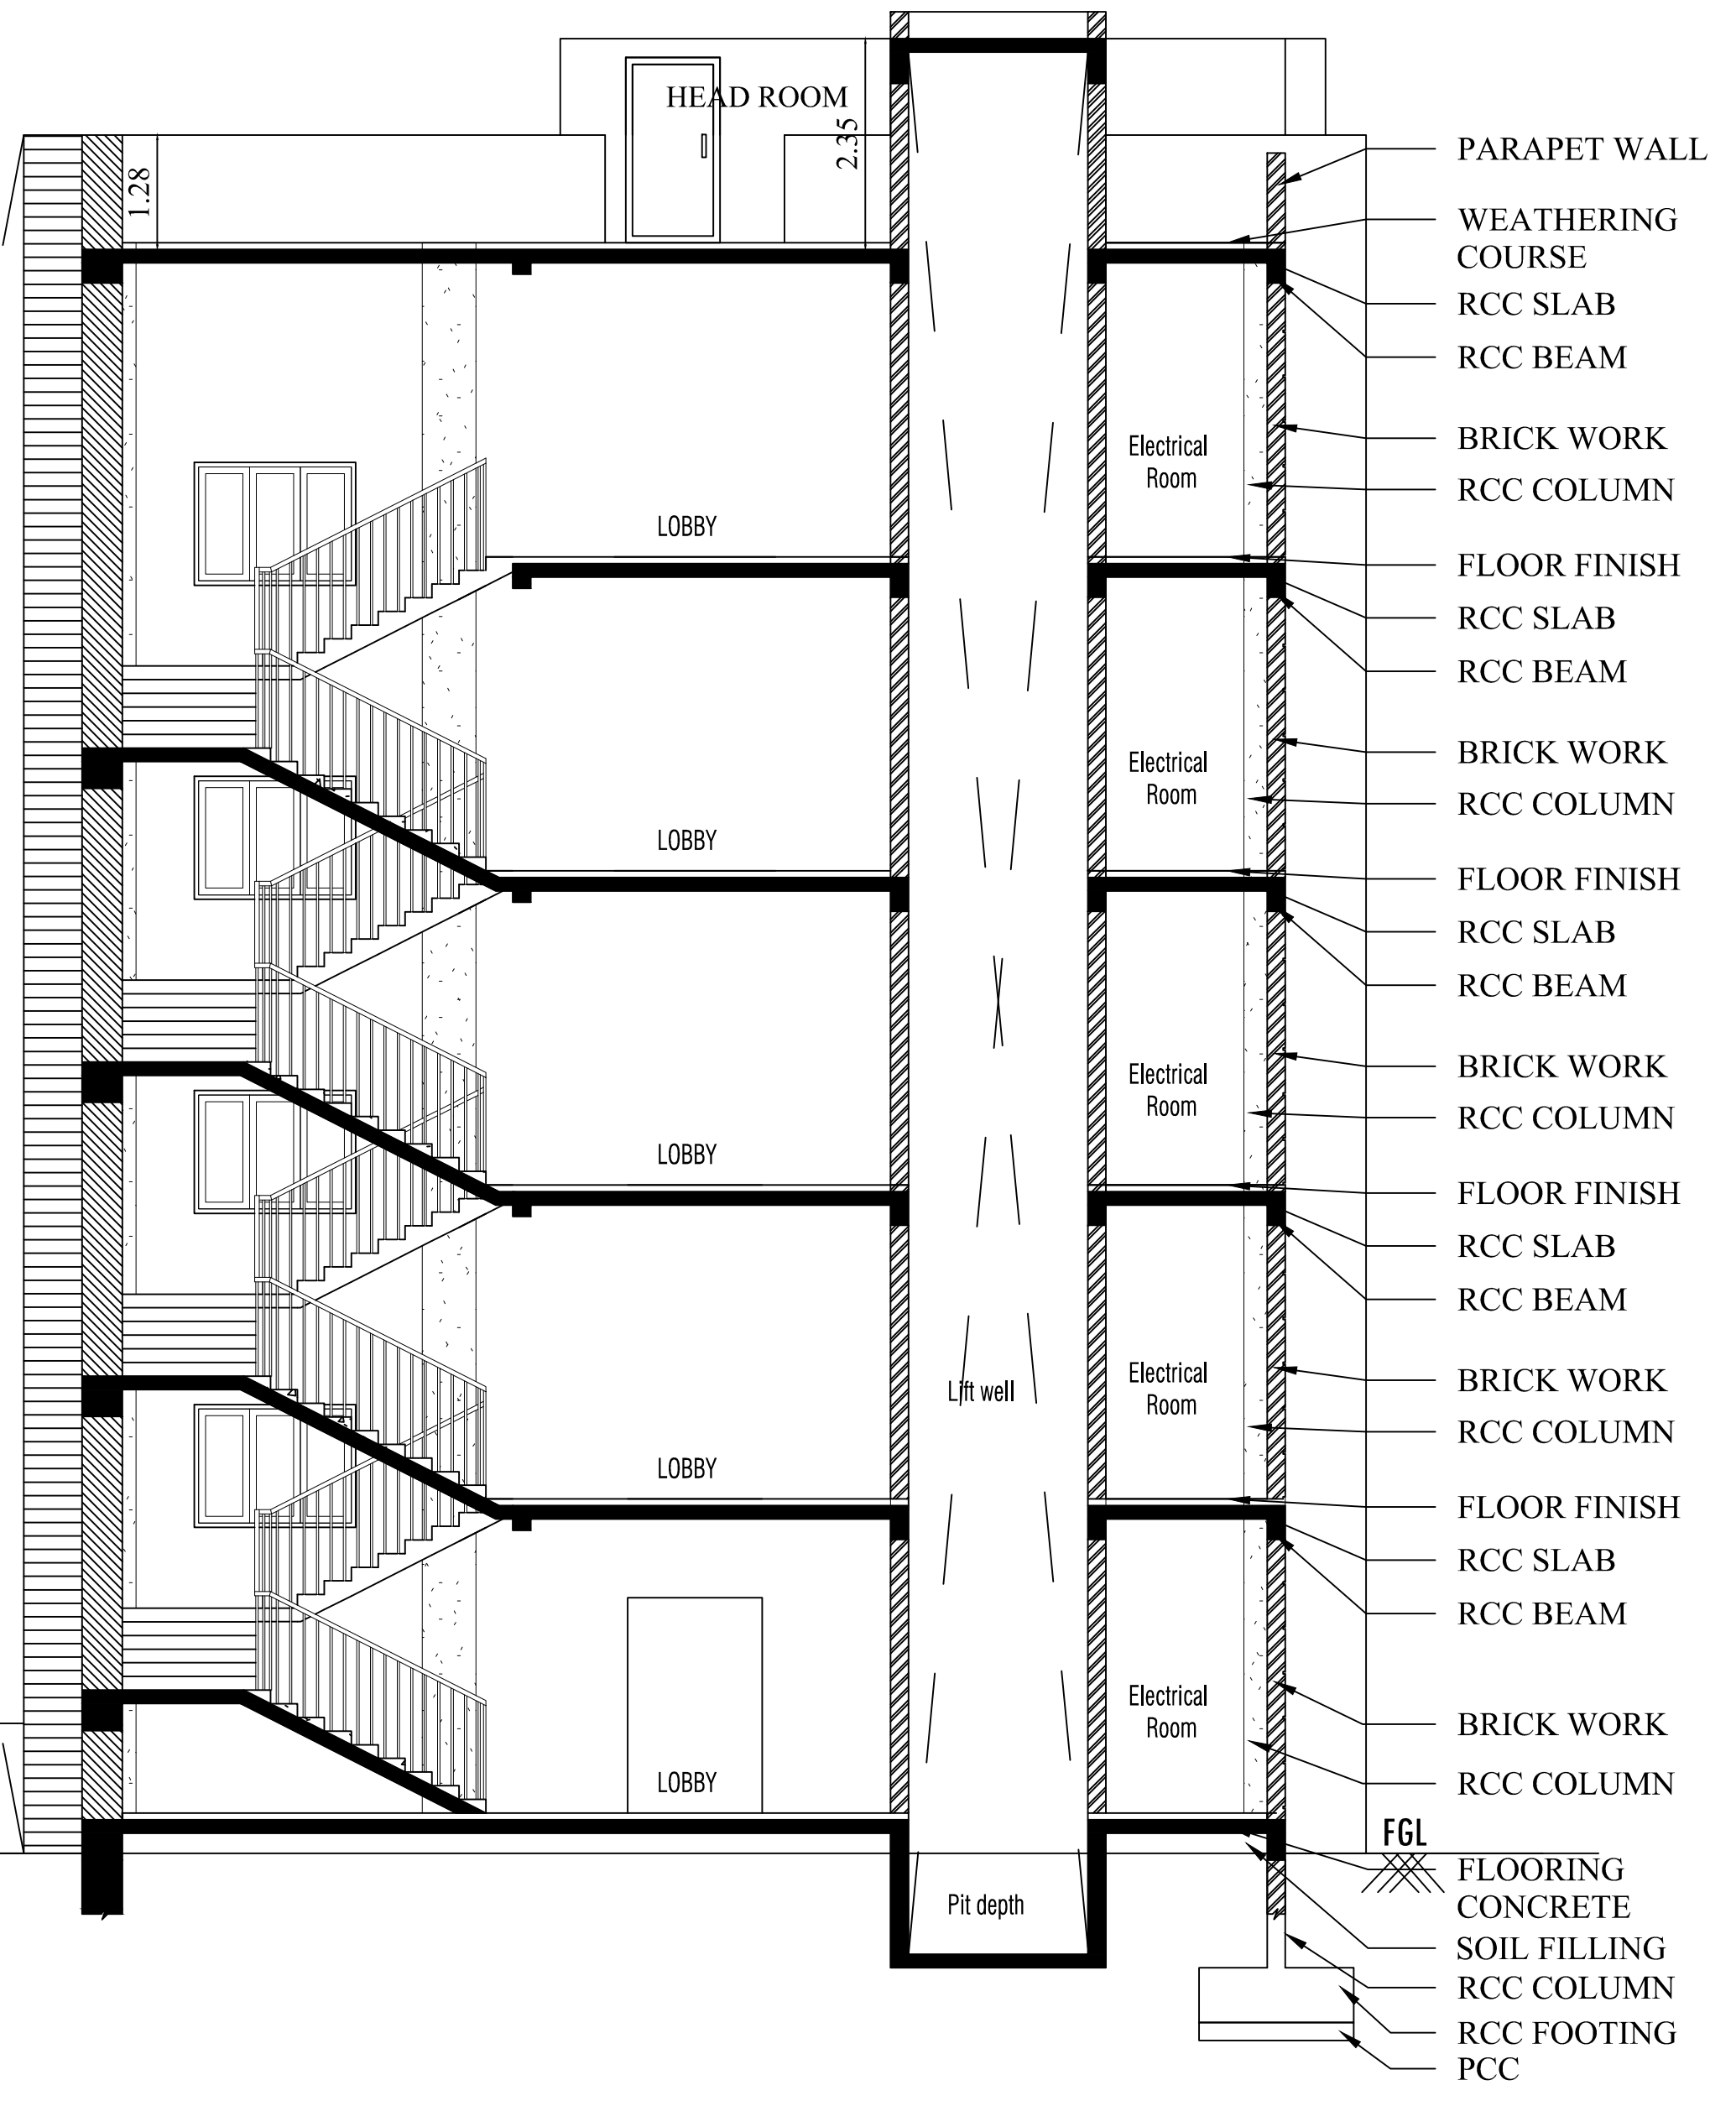

PLAN SHOWING THE PROPOSED CONSTRUCTION OF BOYS HOSTEL BUILDING IN S.F.NO:584/2A2,584/2B1B, 584/2B2B,584/3,584/4,584/5A,584/5B,584/6A, 584/6B,584/6C,584/7A,584/7B2,584/7C2B, 584/8,584/9,589/9,589/10A, 590/7,590/8, 590/9,590/10,590/11A,590/11B,590/11C, 590/12A,590/12B,590/13,590/14,590/15, 590/16A,590/16B,590/17,590/18A,590/18B1, 590/18D,590/19A,590/19B,591/4A,591/4B, 591/6B,591/7B,593/1A,593/1B,593/2A, 593/2B,594/4,594/5,594/6A AT KALAMAVUR VILLAGE, KULATHUR TALUK, PUDUKOTTAI DISTRICT.


**Online Application No : SWP/BPA/122271/2024
SWP/DTCP/PD/BPA No: 11/2024**


APPLICANT NAME : BHARATHIDASAN INSTITUTE OF MANAGEMENT

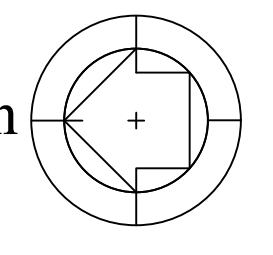
North  Scale 1 : 100

JOINERY DETAILS		
TYPE	DESCRIPTION	SIZE
ED	ENTRANCE DOOR	2.30X 2.40
DD1	DOUBLE DOOR	1.50 X 2.40
LD	LIFT DOOT	1.00 X 2.40
ED	DOOR	1.00 X 2.40
SD	SLIDING DOOR	4.62 X 2.40
D	DOOR	0.84 X 2.40
D1	DOOR 1	1.05 X 2.40
TD2	TOILET DOOR 2	0.84 X 2.40
W1	WINDOW 1	1.80 X 1.37
W2	WINDOW 2	1.50 X 1.37
V	VENTILATOR	0.60 X 0.90

All metric dimensions are in metre

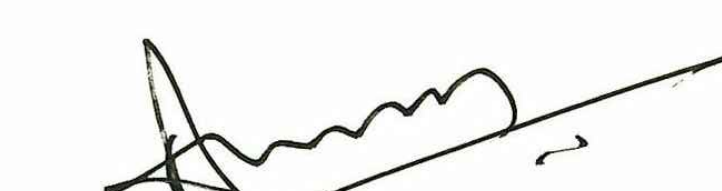

SIDDARTH GOFALA SANKAR, M.ARCH,ELIA.,
Registered Architect As
L.B.S GRADE-I
L.S. ARCHITECT No. CA/2005/36220
Coimbatore LPA/RA/GR-I/19/04/016
Architect

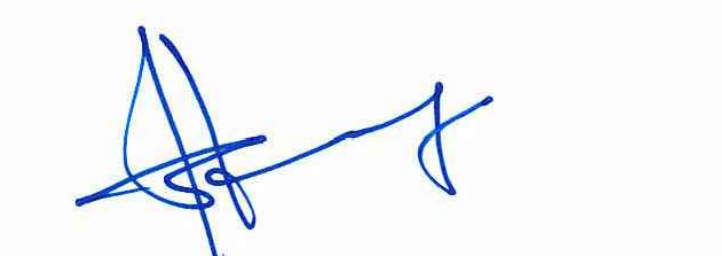
S. MURUGESH, M.E.,FIE,
Chartered Engineer F-1279323
Structural Engineer Grade-I
(Coimbatore LPA/SE/Gr-I/19-04-19)
Structural Engineer

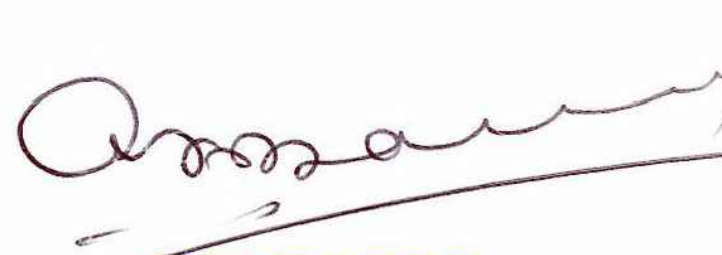

DIRECTOR
Bharathidasan Institute of Management
BHEL Complex, MHD Campus,
Tiruchirappalli - 620 014
Applicant




TYPICAL FLOOR PLAN
(SECOND & FOURTH FLOORS)

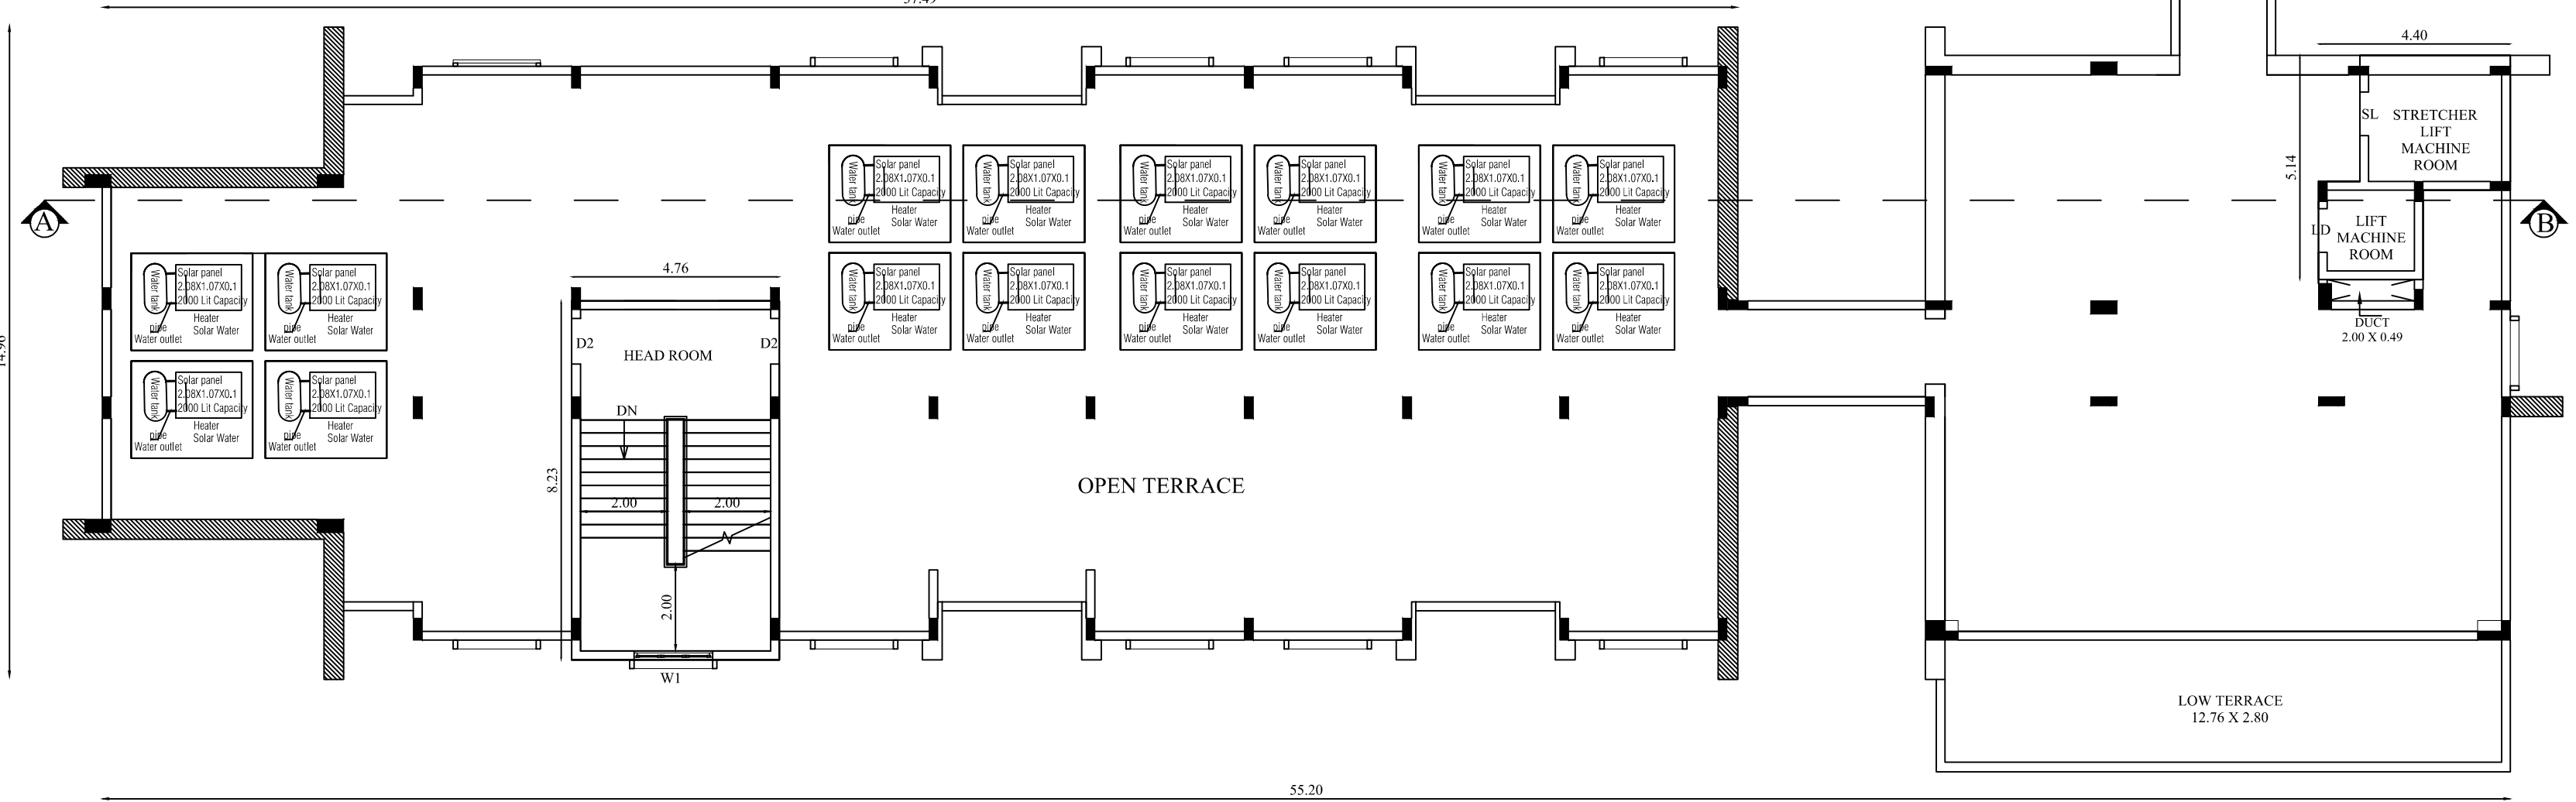

TERRACE FLOOR PLAN

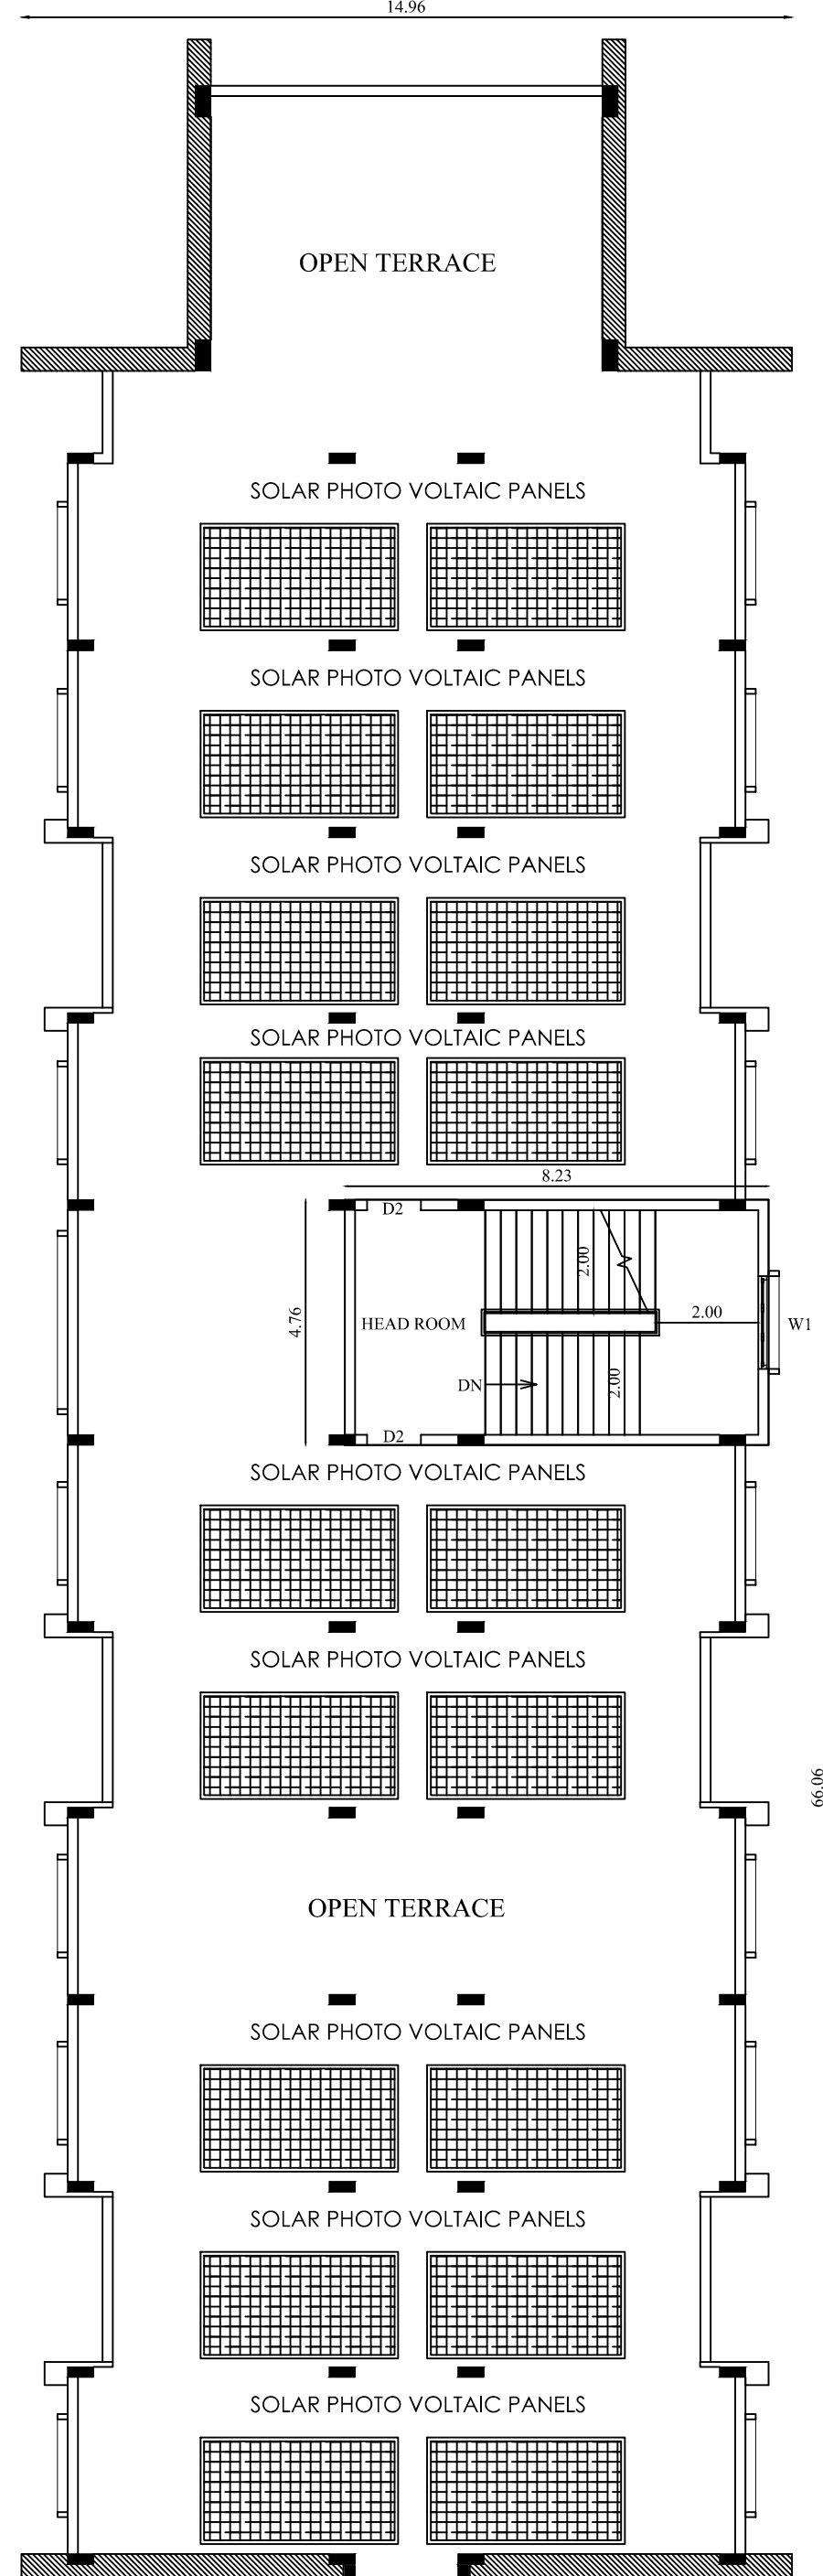

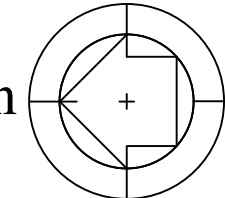BLOCK - 2	SECOND, FOURTH & TERRACE FLOOR	SHEET NO - 8/15	
PLAN SHOWING THE PROPOSED CONSTRUCTION OF BOYS HOSTEL BUILDING IN S.F.NO:584/2A2,584/2B1B, 584/2B2B,584/3,584/4,584/5A,584/5B,584/6A, 584/6B,584/6C,584/7A,584/7B2,584/7C2B, 584/8,584/9,589/9,589/10A, 590/7,590/8, 590/9,590/10,590/11A,590/11B,590/11C, 590/12A,590/12B,590/13,590/14,590/15, 590/16A,590/16B,590/17,590/18A,590/18B1, 590/18D,590/19A,590/19B,591/4A,591/4B, 591/6B,591/7B,593/1A,593/1B,593/2A, 593/2B,594/4,594/5,594/6A AT KALAMAVUR VILLAGE, KULATHUR TALUK, PUDUKOTTAI DISTRICT.			
Online Application No : SWP/BPA/122271/2024 SWP/DTCP/PD/BPA No: 11/2024			
APPLICANT NAME : BHARATHIDASAN INSTITUTE OF MANAGEMENT			
North		Scale 1 : 100	
AREA DETAILS:			
FLOOR NAME	FSI AREA (in Sqm)	NON-FSI AREA (in Sqm)	TOTAL AREA (in Sqm)
BLOCK -2 (BOYS HOSTEL)			
GROUND FLOOR	1297.94	-	1297.94
FIRST FLOOR	1094.71	-	1094.71
SECOND FLOOR	1234.99	-	1234.99
THIRD FLOOR	1094.71	-	1094.71
FOURTH FLOOR	1234.99	-	1234.99
TERRACE FLOOR	-	94.12	94.12
TOTAL	5957.34	94.12	6051.46
JOINERY DETAILS			
TYPE	DESCRIPTION	SIZE	
ED	ENTRANCE DOOR	2.30X 2.40	
DD1	DOUBLE DOOR	1.50 X 2.40	
LD	LIFT DOOT	1.00 X 2.40	
ED	DOOR	1.00 X 2.40	
SD	SWING DOOR	0.90 X 2.40	
D	DOOR	0.84 X 2.40	
D1	DOOR 1	1.05 X 2.40	
TD2	TOILET DOOR 2	0.84 X 2.40	
W1	WINDOW 1	1.80 X 1.37	
W2	WINDOW 2	1.50 X 1.37	
V	VENTILATOR	0.60 X 0.90	
All metric dimensions are in metre			
 SIDDARTH GOPALA SANKAR, MARCH, F.I.A., Registered Architect As L.B.S GRADE-I L.S. ARCHITECT No. CA/2005/36220 Coimbatore LPA/RA/GR-1/19/04/016			
Architect			
 S. MURUGESH, M.E.,FIE., Chartered Engineer F-1279323 Structural Engineer Grade-I (Coimbatore LPA/SE/Gr-1/19-04-19)			
Structural Engineer			
 DIRECTOR Bharathidasan Institute of Management BHEL Complex, MHD Campus, Tiruchirappalli - 620 014			
Applicant			

PLAN SHOWING THE PROPOSED CONSTRUCTION OF BOYS HOSTEL BUILDING IN S.F.NO:584/2A2,584/2B1B, 584/2B2B,584/3,584/4,584/5A,584/5B,584/6A, 584/6B,584/6C,584/7A,584/7B2,584/7C2B, 584/8,584/9,589/9,589/10A, 590/7,590/8, 590/9,590/10,590/11A,590/11B,590/11C, 590/12A,590/12B,590/13,590/14,590/15, 590/16A,590/16B,590/17,590/18A,590/18B1, 590/18D,590/19A, 590/19B,591/4A,591/4B, 591/6B,591/7B,593/1A,593/1B,593/2A, 593/2B,594/4,594/5,594/6A AT KALAMAVUR VILLAGE, KULATHUR TALUK, PUDUKOTTAI DISTRICT.

Online Application No : SWP/BPA/122271/2024
SWP/DTCP/PD/BPA No: 11/2024

APPLICANT NAME : BHARATHIDASAN INSTITUTE OF MANAGEMENT

North

Scale 1 : 100


AREA DETAILS:			
FLOOR NAME	FSI AREA (in Sqm)	NON-FSI AREA (in Sqm)	TOTAL AREA (in Sqm)
BLOCK - 2 (BOYS HOSTEL)			
GROUND FLOOR	1297.94	-	1297.94
FIRST FLOOR	1094.71	-	1094.71
SECOND FLOOR	1234.99	-	1234.99
THIRD FLOOR	1094.71	-	1094.71
FOURTH FLOOR	1234.99	-	1234.99
TERRACE FLOOR	-	94.12	94.12
TOTAL	5957.34	94.12	6051.46

JOINERY DETAILS		
TYPE	DESCRIPTION	SIZE
ED	ENTRANCE DOOR	2.30X 2.40
DD1	DOUBLE DOOR	1.50 X 2.40
LD	LIFT DOOT	1.00 X 2.40
ED	DOOR	1.00 X 2.40
SD	SWING DOOR	0.90 X 2.40
D	DOOR	0.84 X 2.40
D1	DOOR 1	1.05 X 2.40
TD2	TOILET DOOR 2	0.84 X 2.40
W1	WINDOW 1	1.80 X 1.37
W2	WINDOW 2	1.50 X 1.37
V	VENTILATOR	0.60 X 0.90

All metric dimensions are in metre


SIDDARTH GOPALA SANKAR, MARCH, F.I.A.,
Registered Architect As
L.S. GRADE-I
L.S. ARCHITECT No. CA/2005/36220
Coimbatore LPA/RA/GR-I/19/04/016




Architect

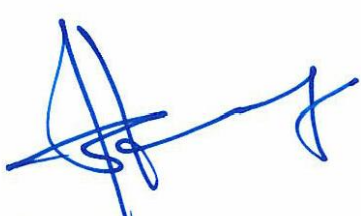

S. MURUGESH, M.E.,FIE,
Chartered Engineer F-1279323
Structural Engineer Grade-I
(Coimbatore LPA/SE/Gr-I/19-04-19)

Structural Engineer



DIRECTOR
Bharathidasan Institute of Management
BHEL Complex, MHD Campus,
Tiruchirappalli - 620 014

Applicant

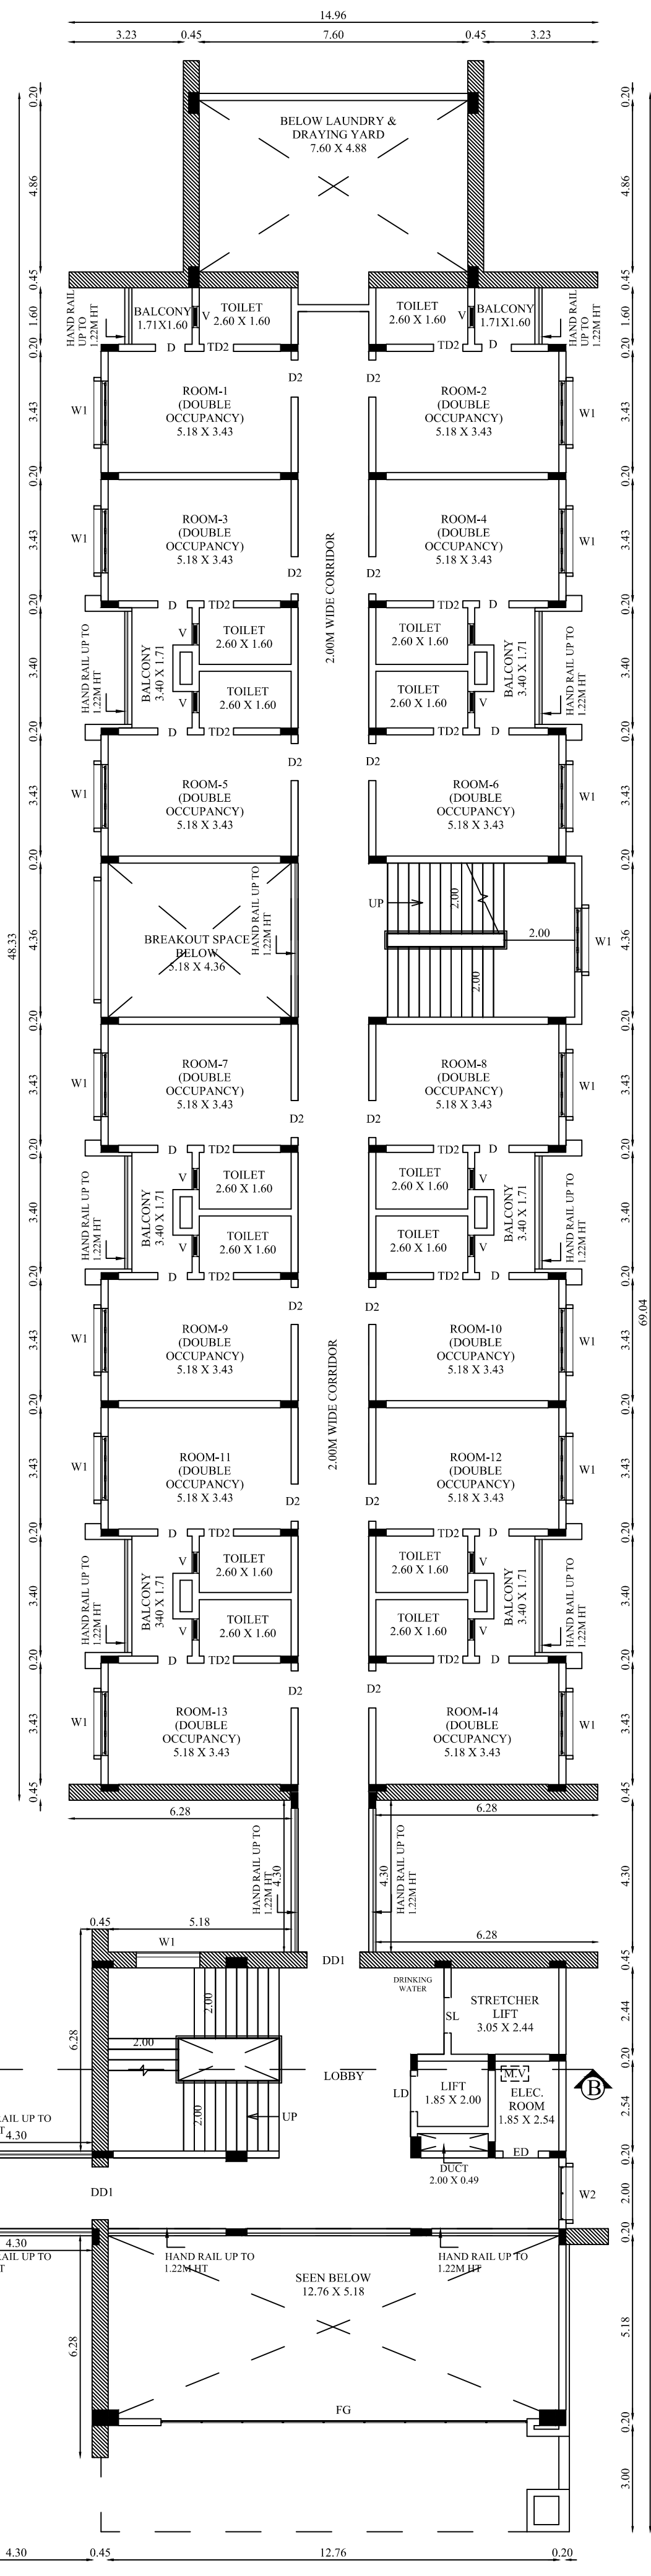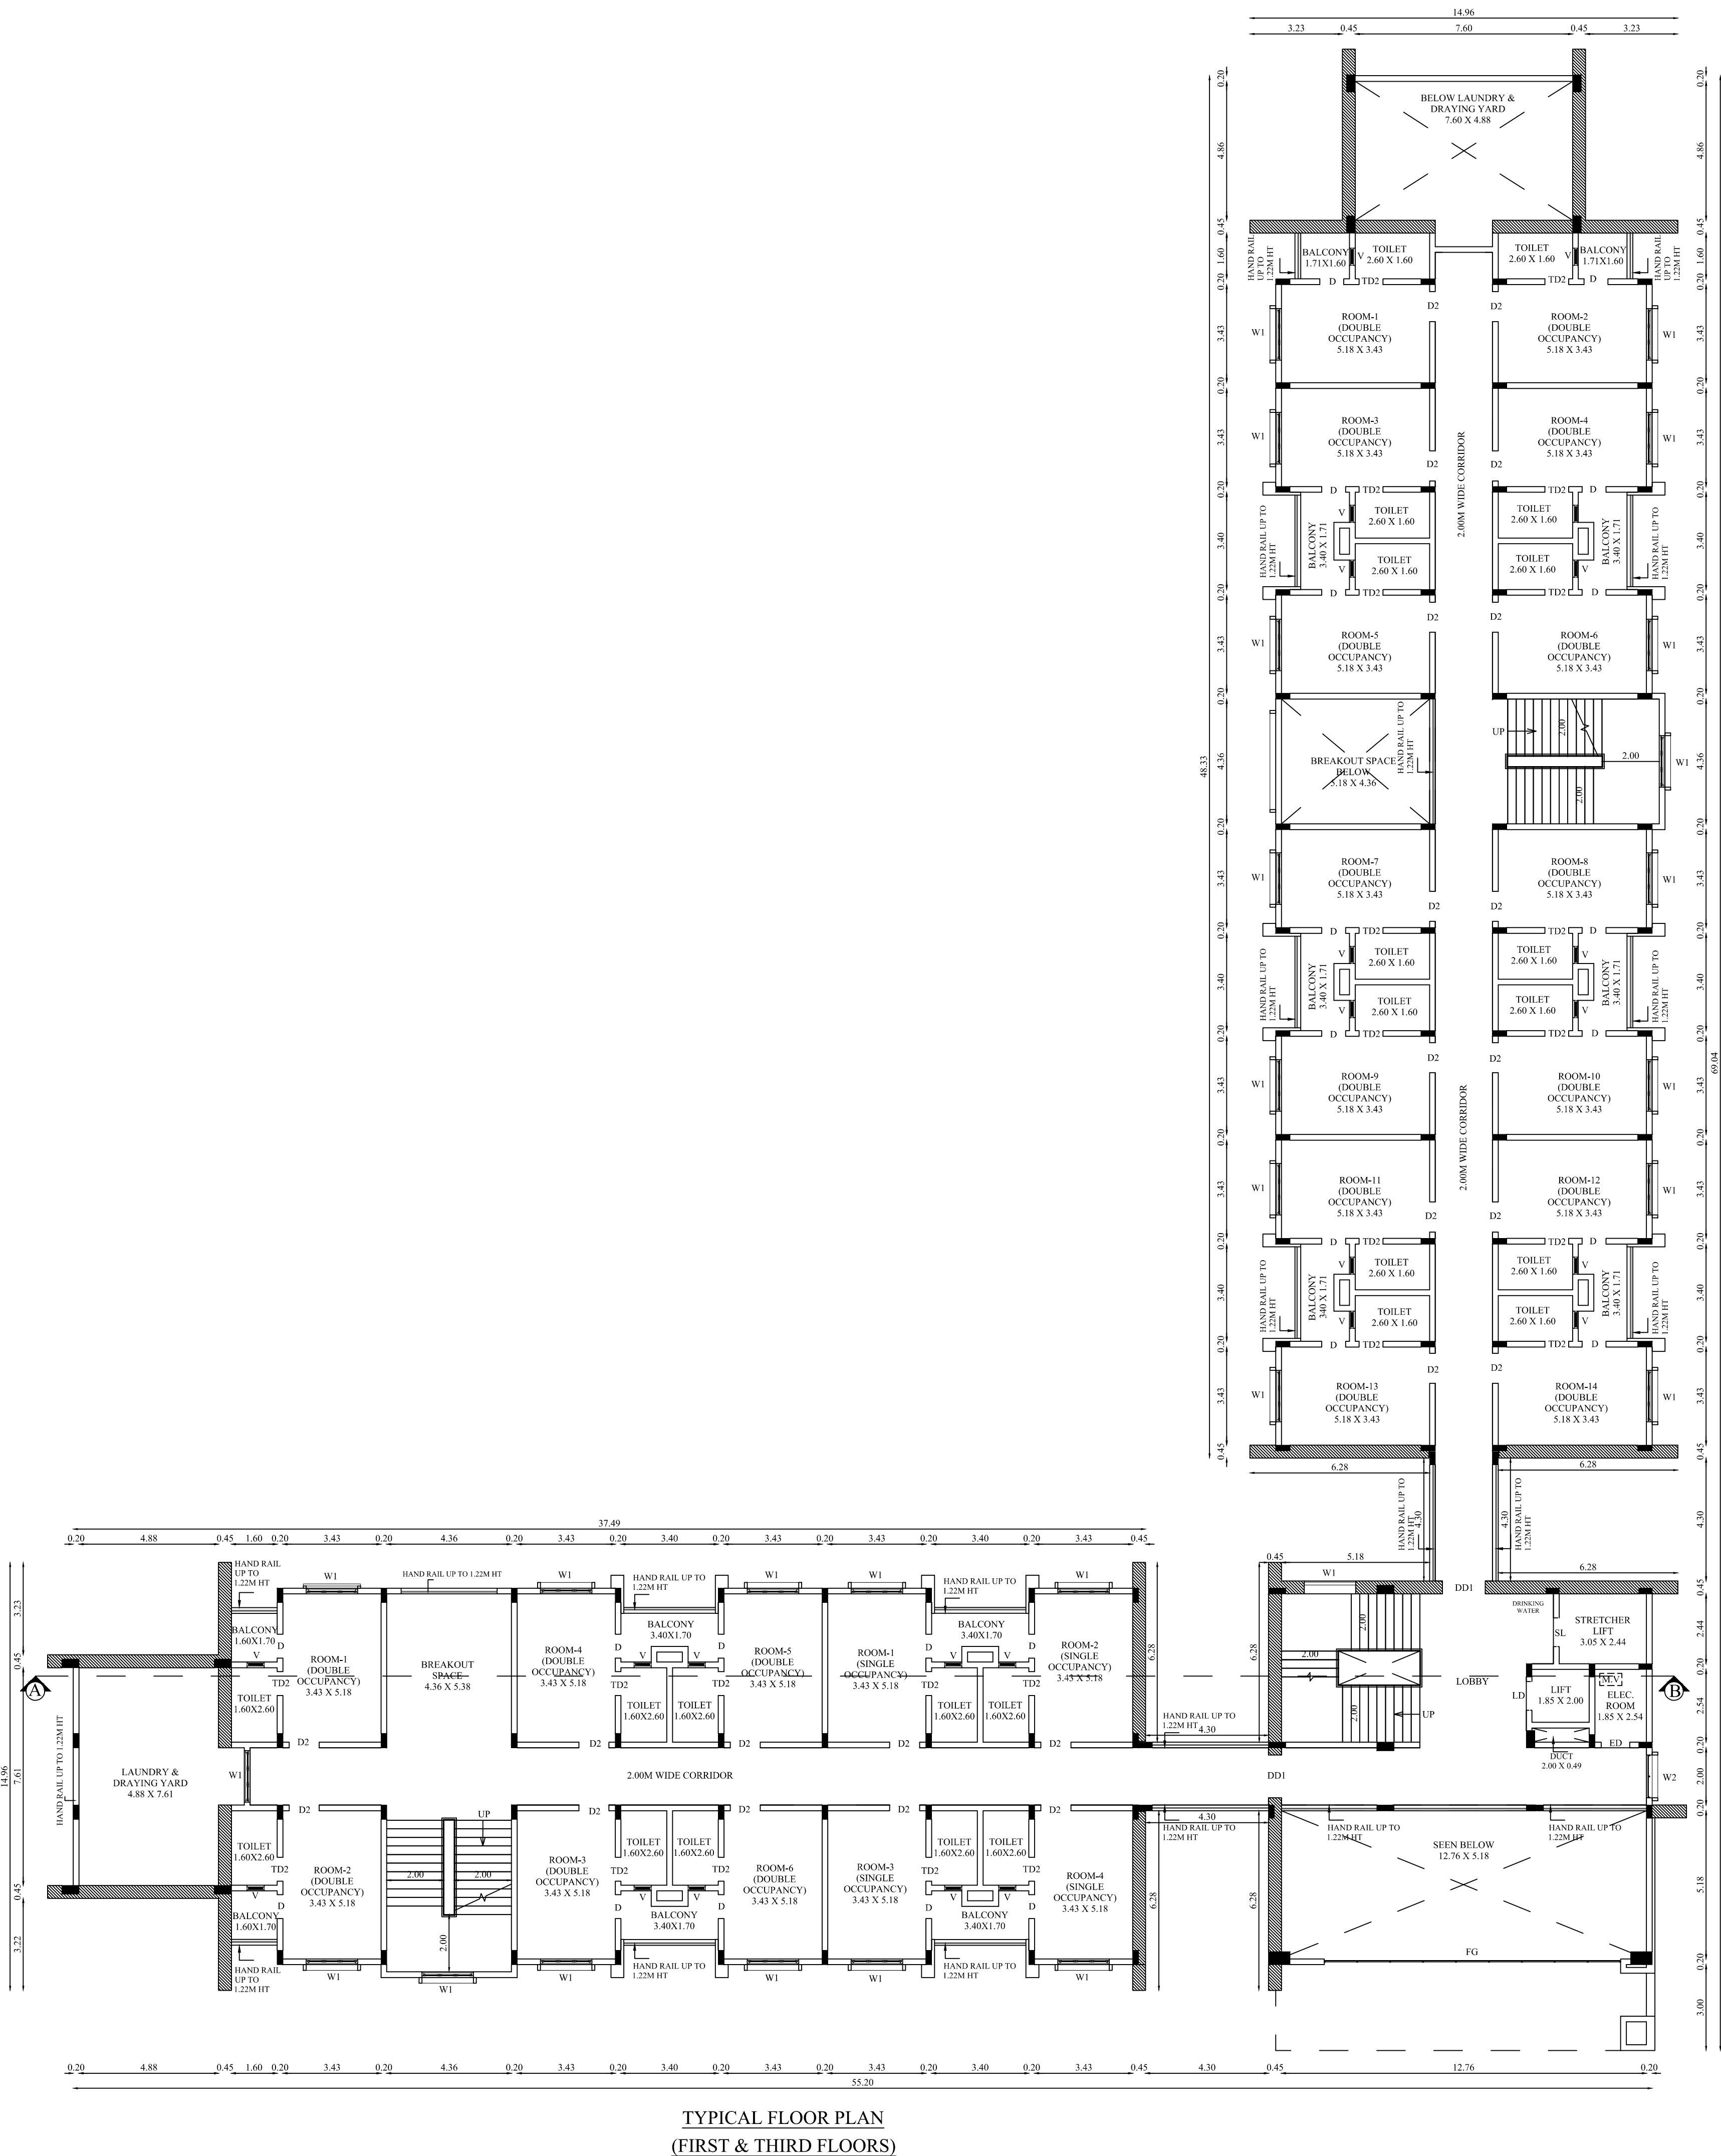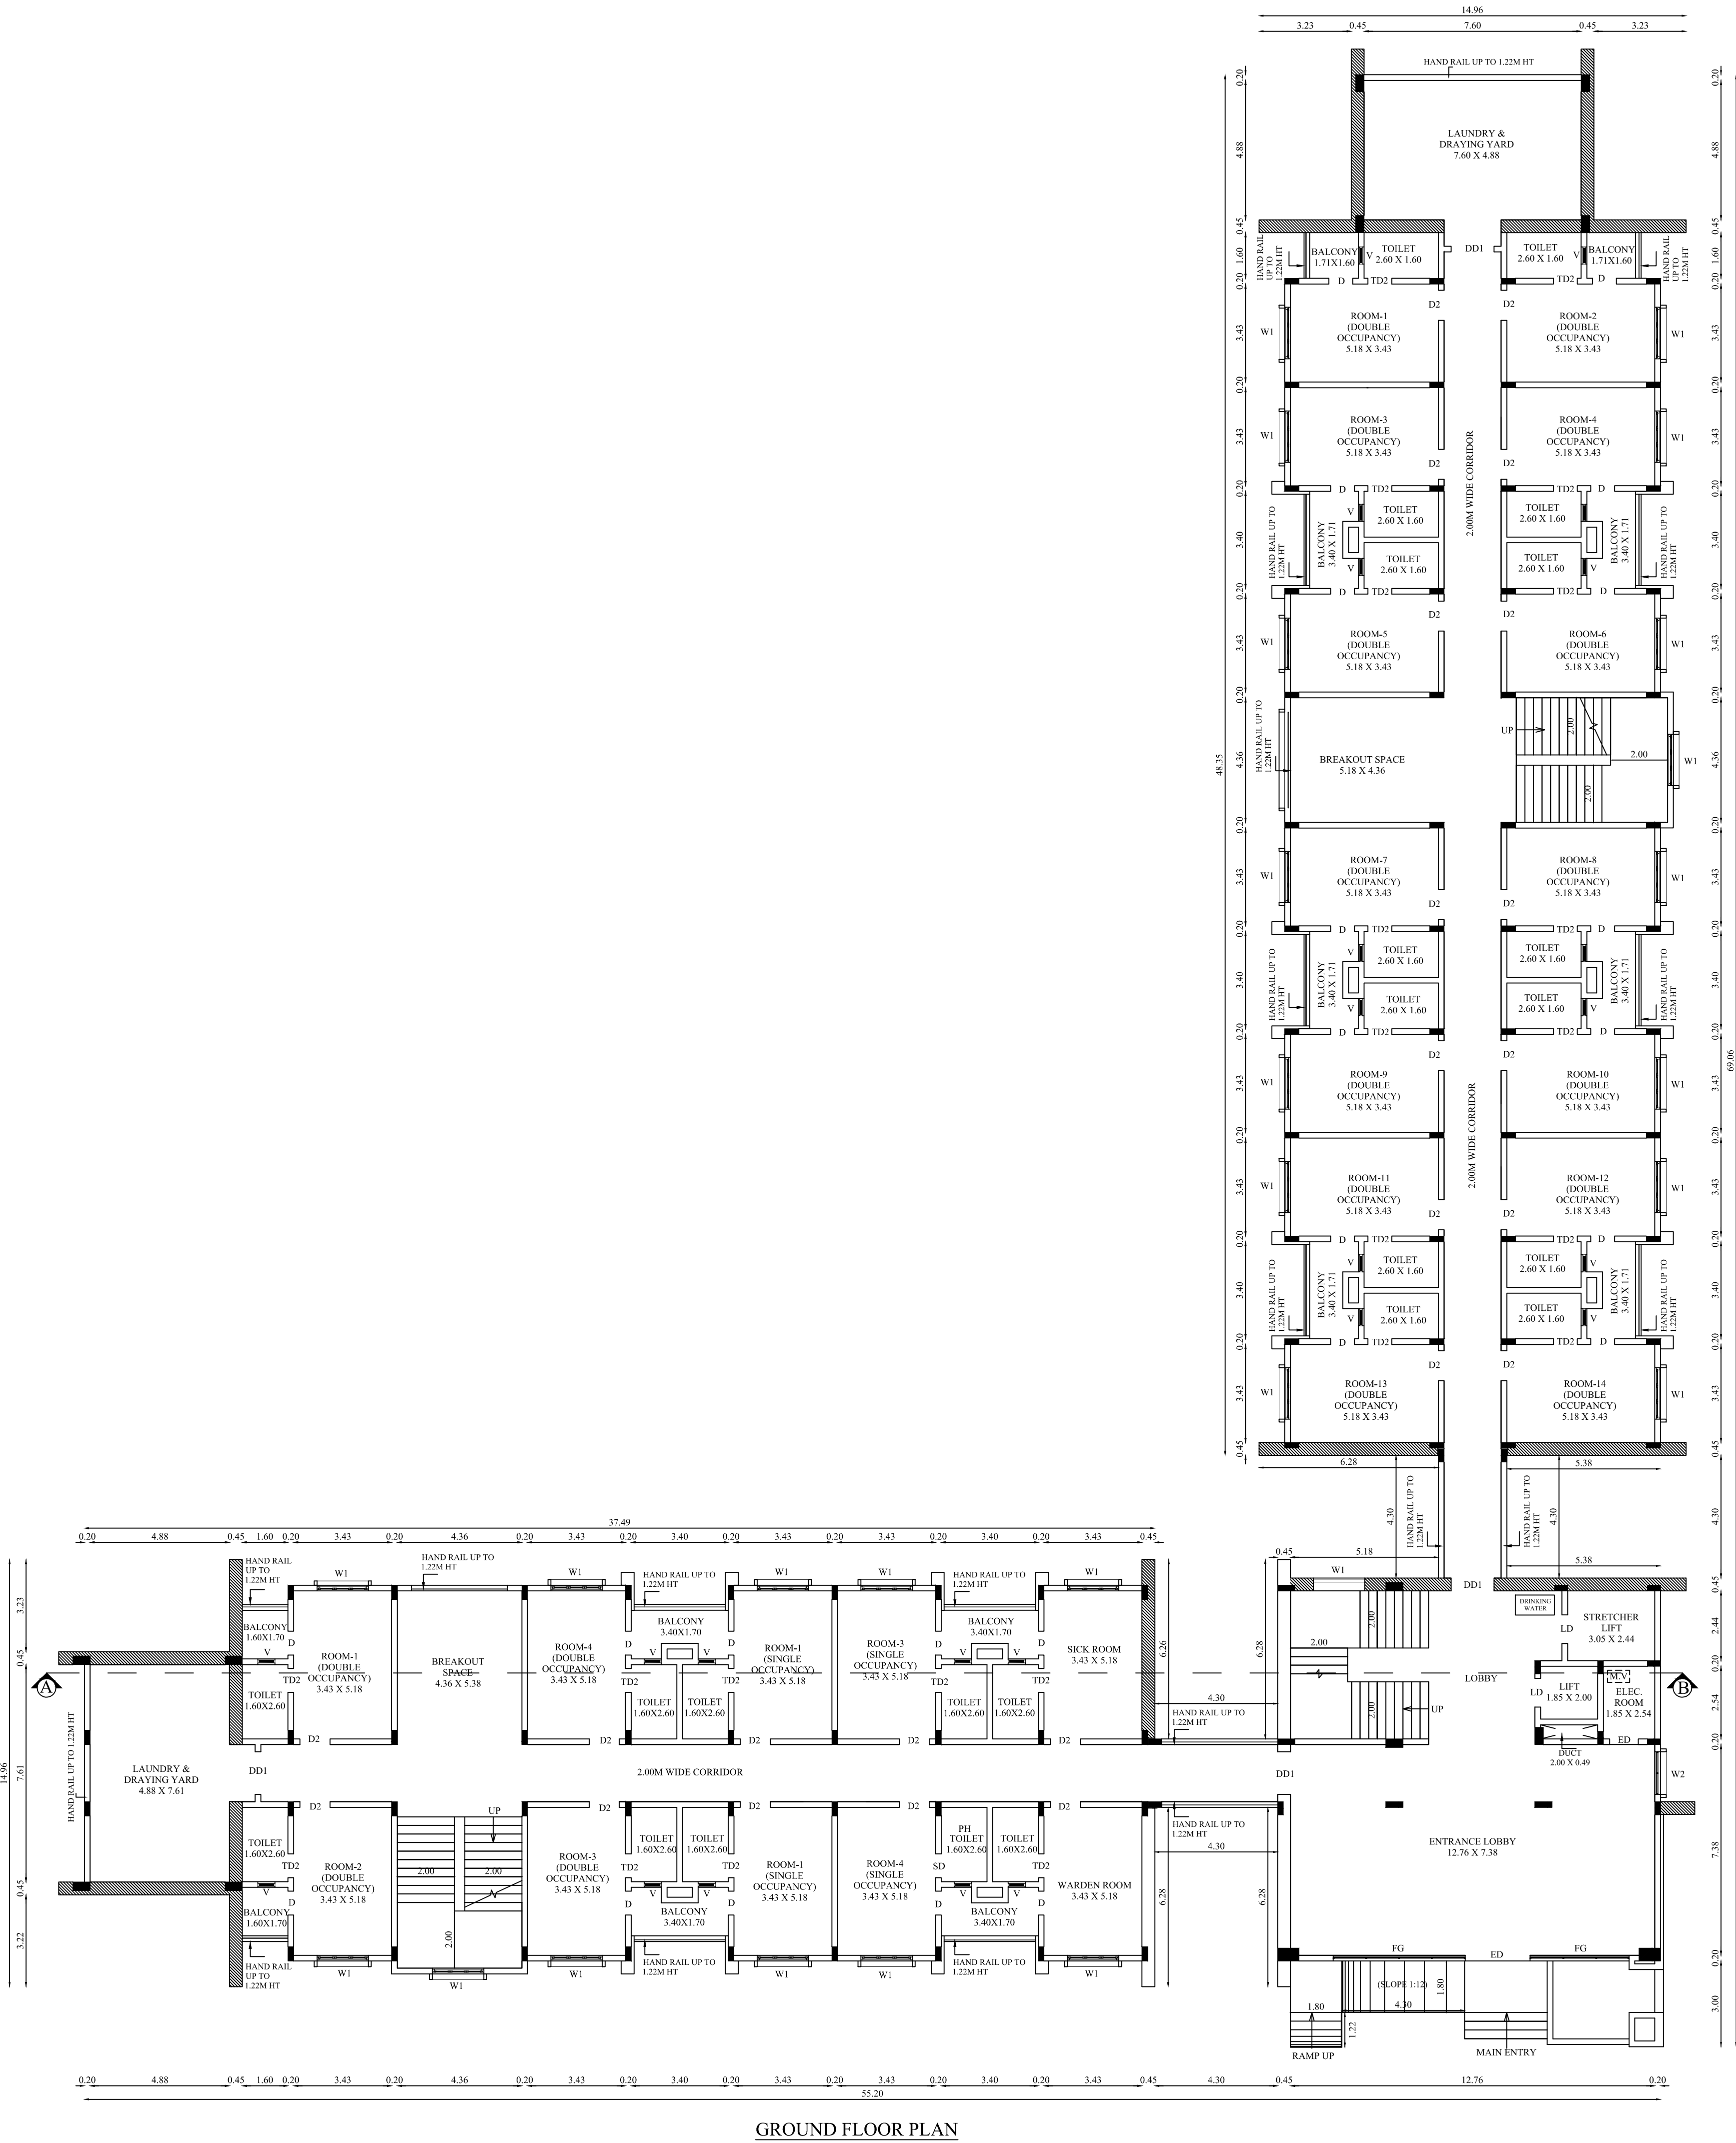

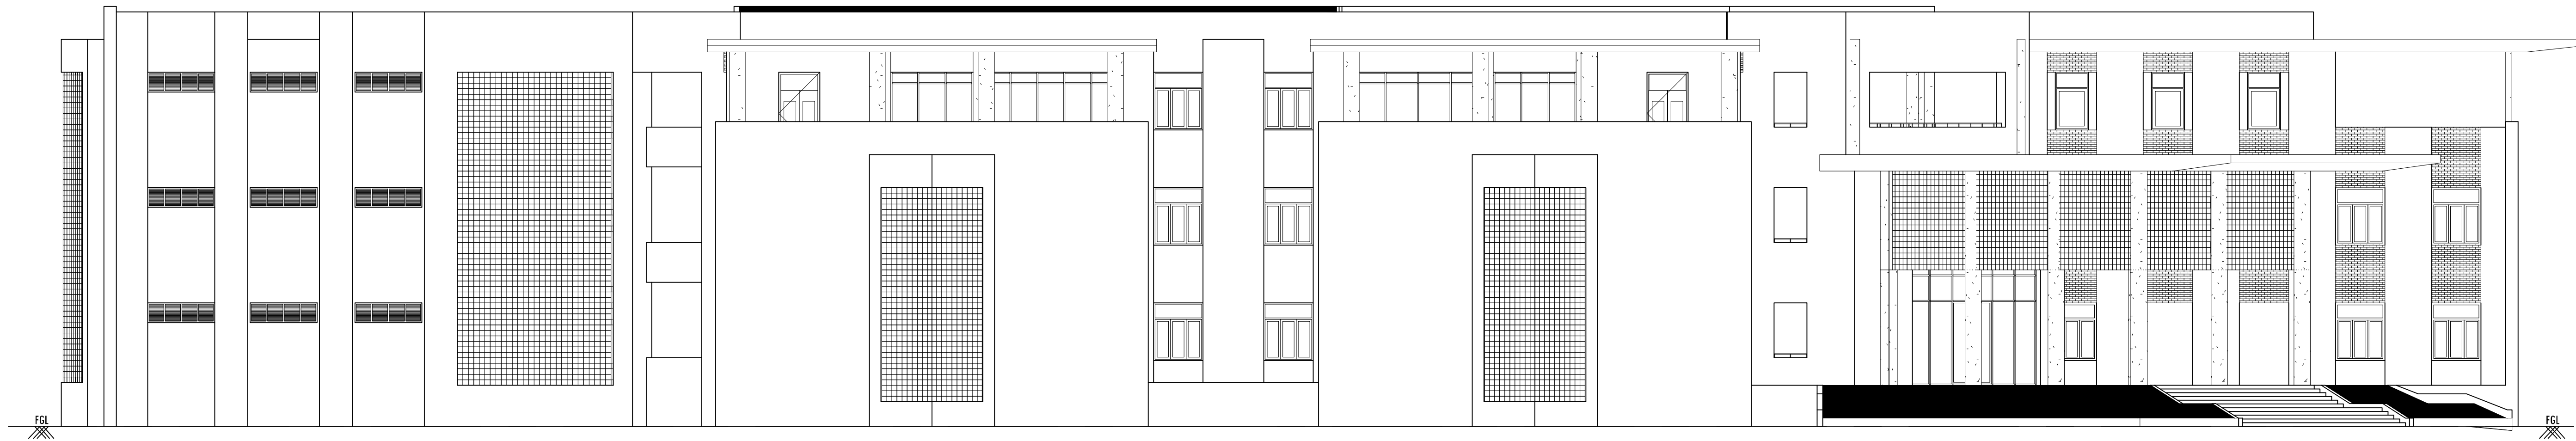

SOUTH SIDE ELEVATION

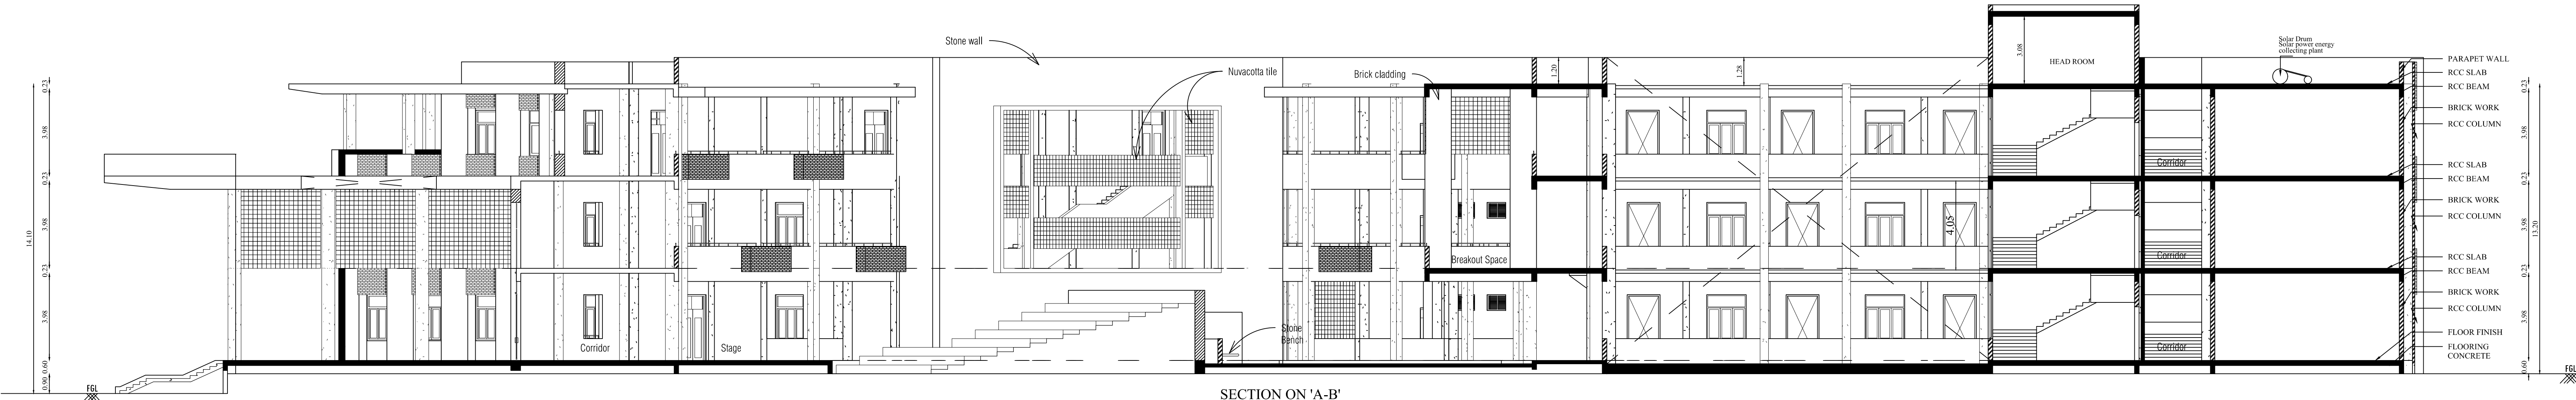


SECTION ON 'A-B'

BLOCK - 1 | ELEVATION & SECTION | SHEET NO- 6/15

PLAN SHOWING THE PROPOSED CONSTRUCTION OF COLLEGE BUILDINGS IN S.F.NO:584/2A2,584/2B1B, 584/2B2B,584/3,584/4,584/5A,584/5B,584/6A, 584/6B,584/6C,584/7A,584/7B2,584/7C2B, 584/8,584/9,589/9,589/10A, 590/7,590/8, 590/9,590/10,590/11A,590/11B,590/11C, 590/12A,590/12B,590/13,590/14,590/15, 590/16A,590/16B,590/17,590/18A,590/18B1, 590/18D,590/19A,590/19B,591/4A,591/4B, 591/6B,591/7B,593/1A,593/1B,593/2A, 593/2B,594/4,594/5,594/6A AT KALAMAVUR VILLAGE, KULATHUR TALUK, PUDUKOTTAI DISTRICT.

**Online Application No : SWP/BPA/122271/2024
SWP/DTCP/PD/BPA No: 11/2024**

APPLICANT NAME : BHARATHIDASAN INSTITUTE OF MANAGEMENT

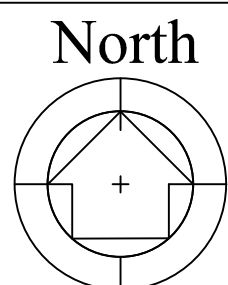

Scale 1 : 100


JOINERY DETAILS

TYPE	DESCRIPTION	SIZE
MD	MAIN DOOR	6.60 X 3.08
DD1	DOUBLE DOOR 1	1.50 X 3.08
DD2	DOUBLE DOOR 2	1.80 X 3.08
ED	DOOR	1.00 X 3.08
LD	LIFT DOOR	0.90 X 3.08
D1	DOOR 1	0.90 X 3.08
D2	DOOR 2	1.05 X 3.05
TD1	TOILET DOOR 1	0.75 X 2.10
TD2	TOILET DOOR 2	0.84 X 2.10
TD3	TOILET DOOR 3	0.90 X 2.10
TD4	TOILET DOOR 4	1.20 X 2.10
SD	SWING DOOR	0.90 X 2.10
W1	WINDOW 1	0.60 X 2.10
W2	WINDOW 2	1.20 X 2.10
W3	WINDOW 2	1.80 X 2.10
V1	VENTILATOR 1	0.90 X 0.60
V2	VENTILATOR 2	1.20 X 0.60
V3	VENTILATOR 3	2.44 X 0.60


All metric dimensions are in metre


SIDDARTH GOPALA SANKAR, MARCH,ELIA.,
Registered Architect As
L.B.S GRADE-I
L.S. ARCHITECT No. CA/2005/36220
Coimbatore LPA/RA/GR-I/19/04/016


Architect

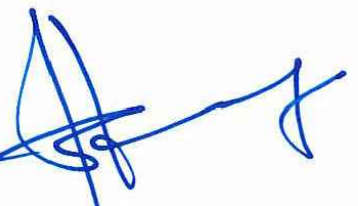
S. MURUGESH, M.E.,FIE.,
Chartered Engineer F-1279323
Structural Engineer Grade-I
(Coimbatore LPA/SE/Gr-I/19-04-19)

Structural Engineer

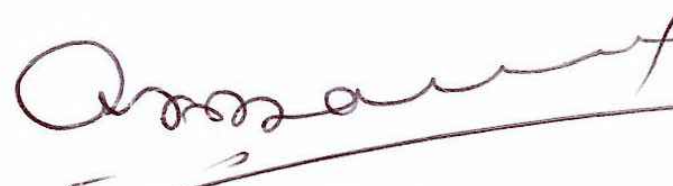
DIRECTOR
Bharathidasan Institute of Management
BHEL Complex, MHD Campus,
Tiruchirappalli - 620 014

Applicant

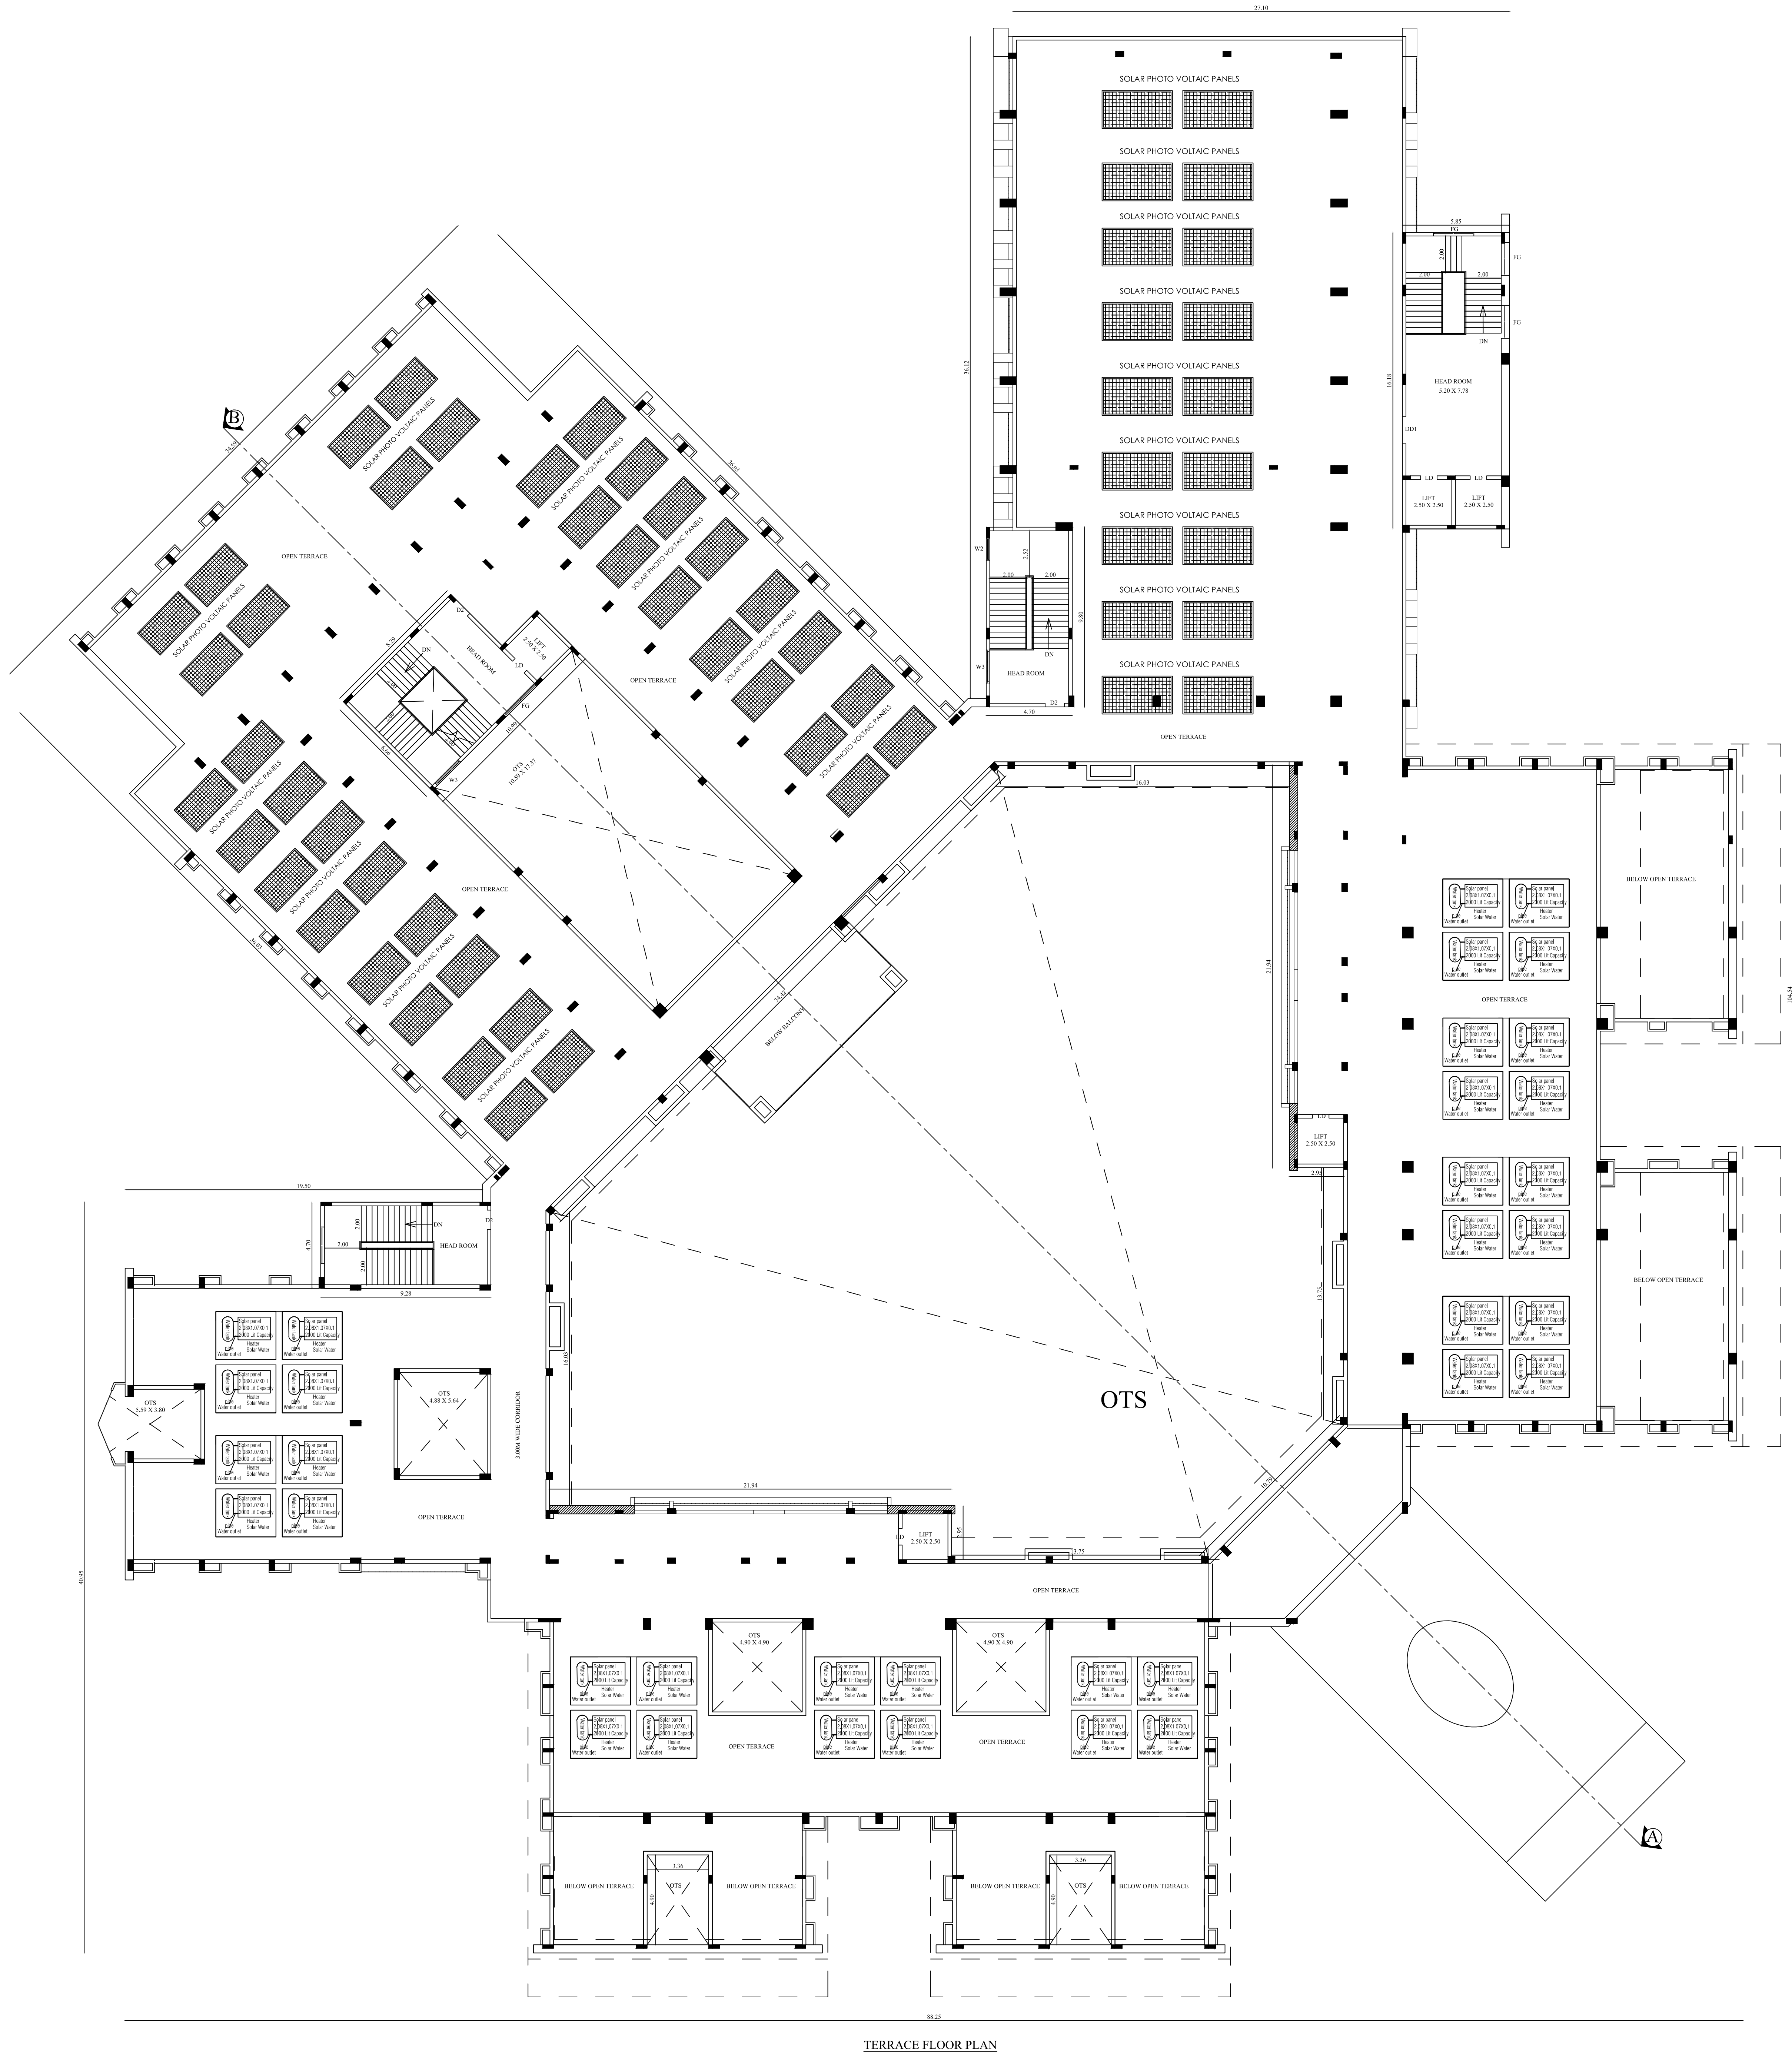

TERRACE FLOOR PLAN

BLOCK - 1

TERRACE FLOOR


SHEET NO- 5/15

PLAN SHOWING THE PROPOSED CONSTRUCTION OF COLLEGE BUILDINGS IN S.F.NO:584/2A2,584/2B1B, 584/2B2B,584/3,584/4,584/5A,584/5B,584/6A, 584/6B,584/6C,584/7A,584/7B2,584/7C2B, 584/8,584/9,589/9,589/10A, 590/7,590/8, 590/9,590/10,590/11A,590/11B,590/11C, 590/12A,590/12B,590/13,590/14,590/15, 590/16A,590/16B,590/17,590/18A,590/18B1, 590/18D,590/19A,590/19B,591/4A,591/4B, 591/6B,591/7B,593/1A,593/1B,593/2A, 593/2B,594/4,594/5,594/6A AT KALAMAVUR VILLAGE, KULATHUR TALUK, PUDUKOTTAI DISTRICT.

Online Application No : SWP/BPA/122271/2024 SWP/DTCP/PD/BPA No: 11/2024

APPLICANT NAME : BHARATHIDASAN INSTITUTE OF MANAGEMENT

North

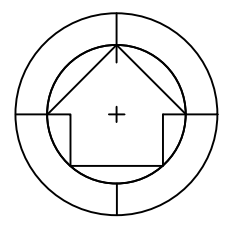

Scale 1 : 100

AREA DETAILS:

Floor Name	FSI Area (in Sqm)	Non-FSI Area (in Sqm)	Total Buildup Area (in Sqm)
TERRACE FLOOR	-	265.86	265.86

JOINERY DETAILS

TYPE	DESCRIPTION	SIZE
MD	MAIN DOOR	6.60 X 3.08
DD1	DOUBLE DOOR 1	1.50 X 3.08
DD2	DOUBLE DOOR 2	1.80 X 3.08
ED	DOOR	1.00 X 3.08
LD	LIFT DOOR	0.90 X 3.08
D1	DOOR 1	0.90 X 3.08
D2	DOOR 2	1.05 X 3.05
TD1	TOILET DOOR 1	0.75 X 2.10
TD2	TOILET DOOR 2	0.84 X 2.10
TD3	TOILET DOOR 3	0.90 X 2.10
TD4	TOILET DOOR 4	1.20 X 2.10
SD	SWING DOOR	0.90 X 2.10
W1	WINDOW 1	0.60 X 2.10
W2	WINDOW 2	1.20 X 2.10
W3	WINDOW 2	1.80 X 2.10
V1	VENTILATOR 1	0.90 X 0.60
V2	VENTILATOR 2	1.20 X 0.60
V3	VENTILATOR 3	2.44 X 0.60


All metric dimensions are in metre


SIDDARTH GOPALA SANKAR, ARCH, E.I.A.,
Registered Architect As
L.S. GRADE-I
L.S. ARCHITECT No. CA/2005/36220
Coimbatore LPA/RA/GR-1/19/04/016


Architect


S. MURUGESH, M.E., F.I.E.,
Chartered Engineer F-1279323
Structural Engineer Grade-I
(Coimbatore LPA/SE/Gr-1/19-04-19)

Structural Engineer

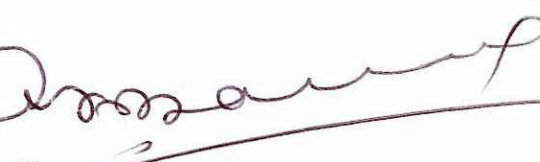
DIRECTOR
Bharathidasan Institute of Management
BHEL Complex, MHD Campus,
Tiruchirappalli - 620 014

Applicant

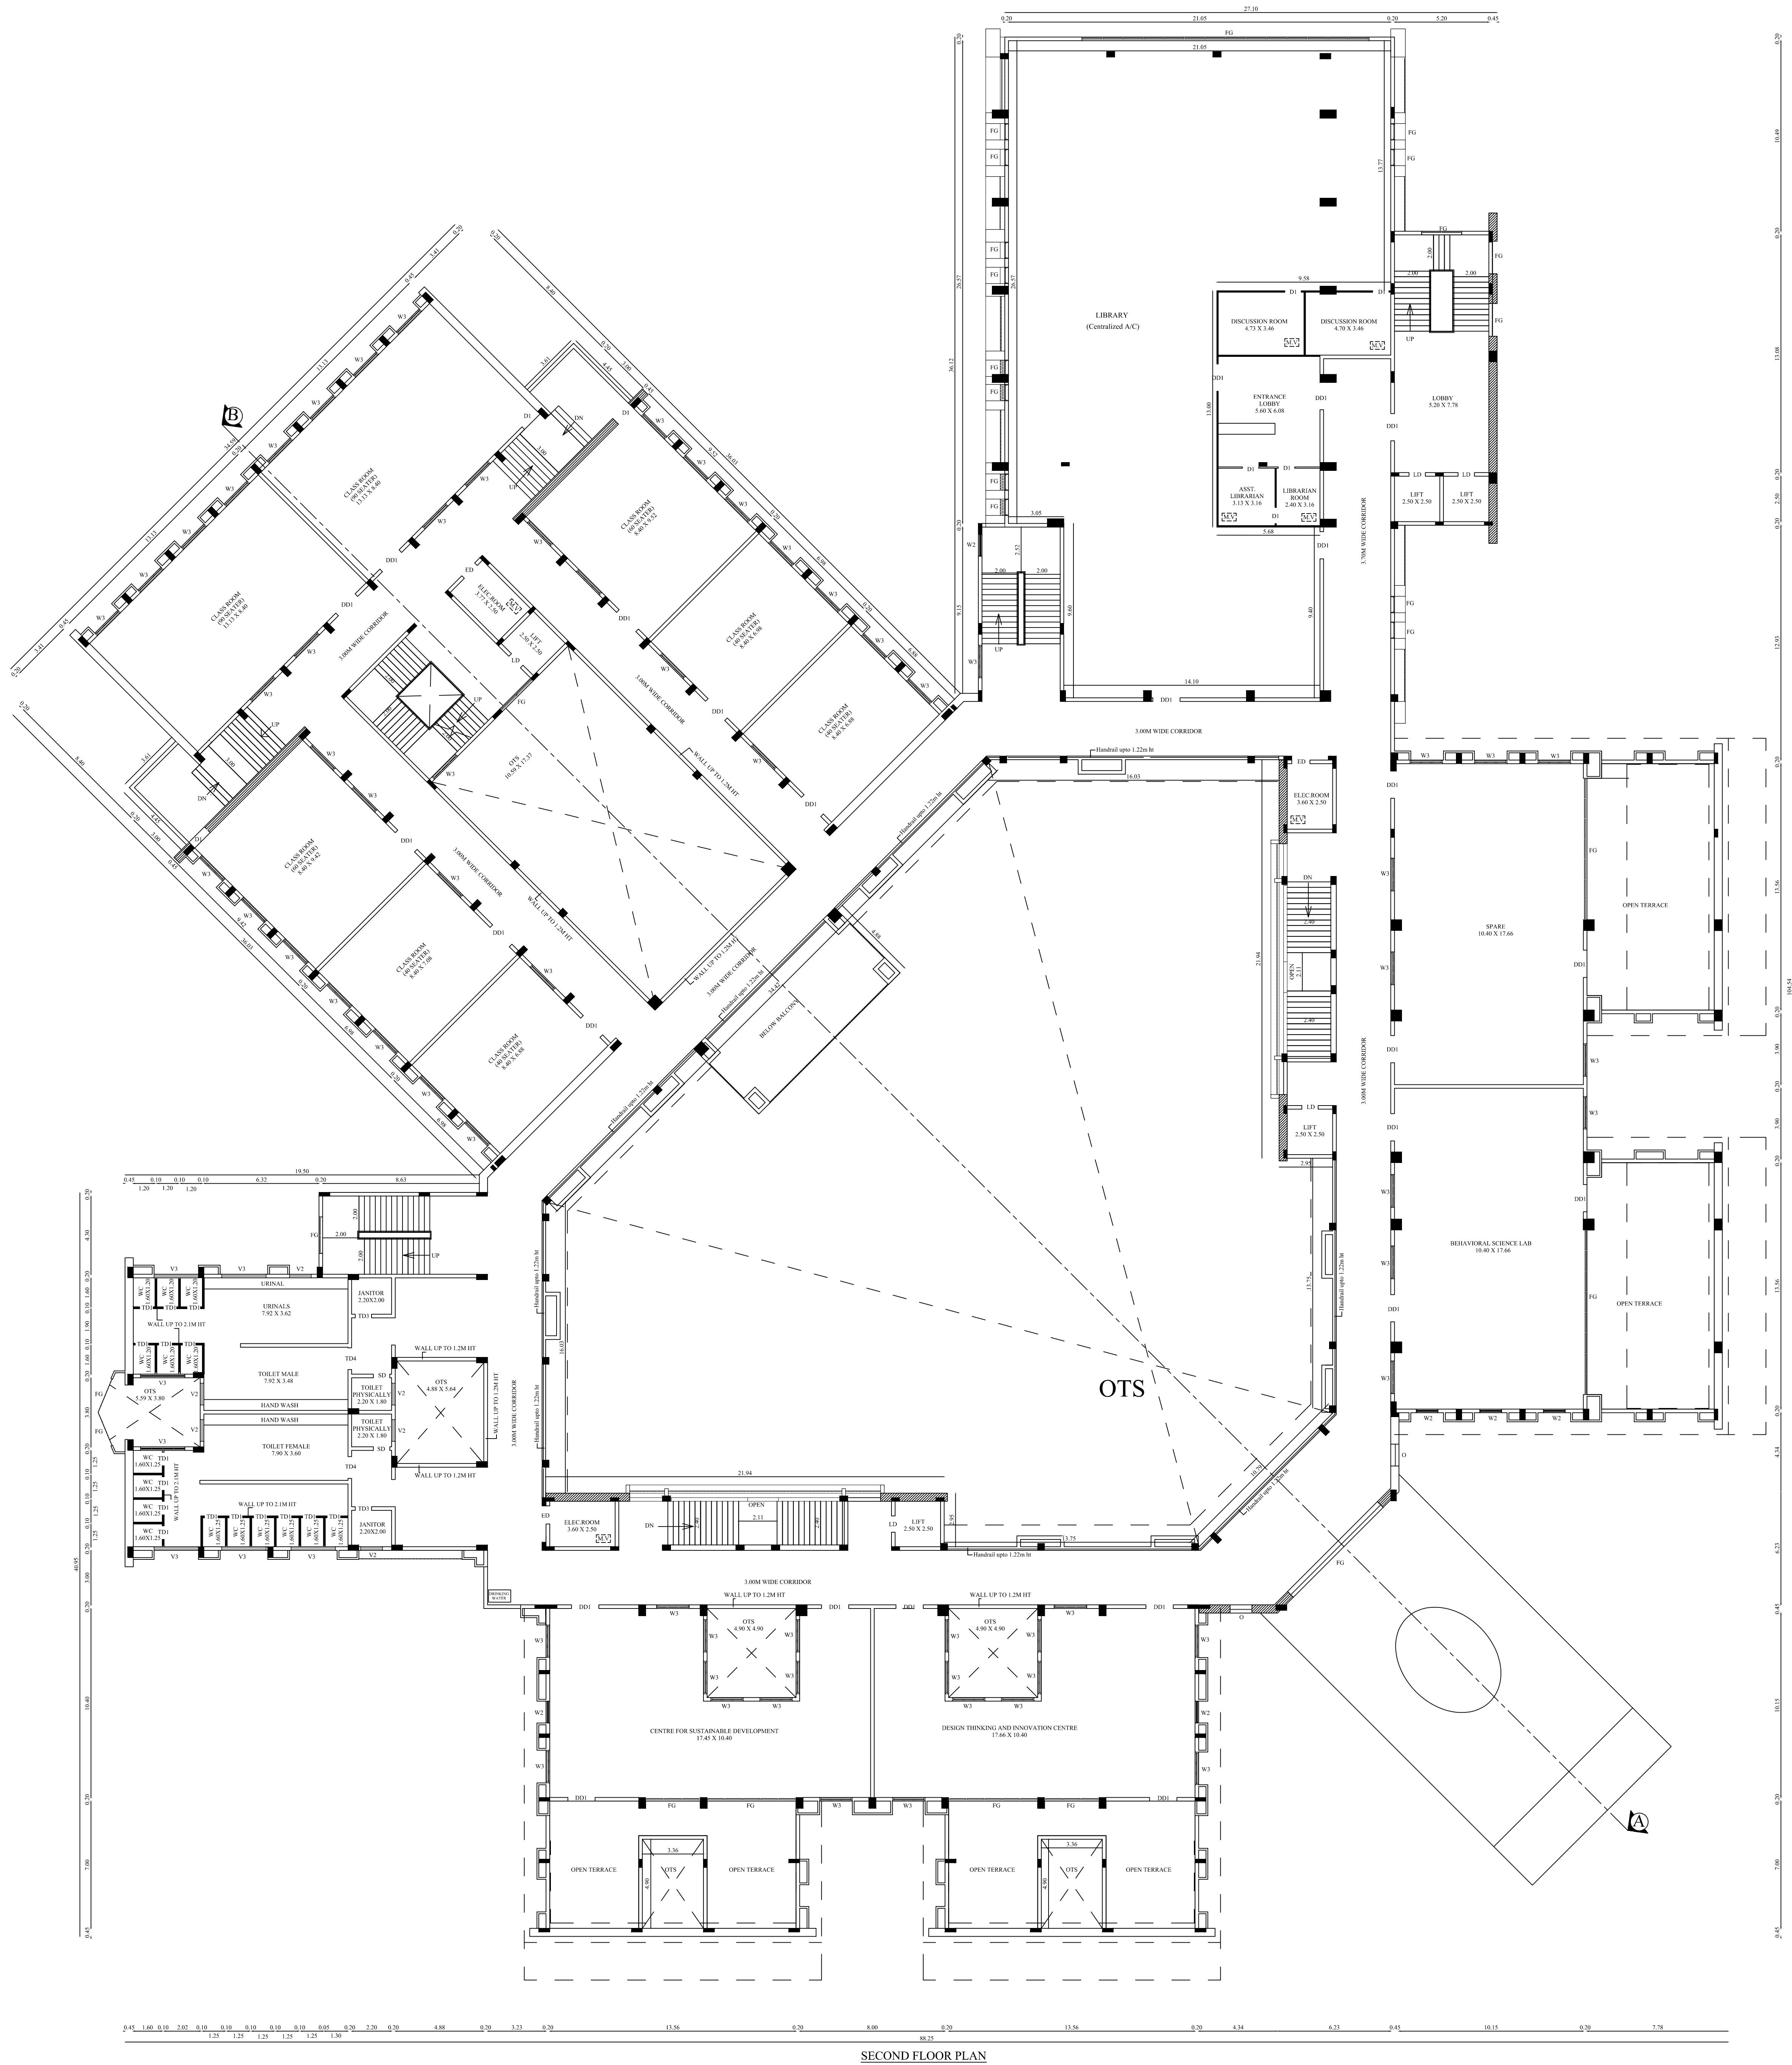


SECOND FLOOR PLAN

PLAN SHOWING THE PROPOSED CONSTRUCTION OF COLLEGE BUILDINGS IN S.F.NO:584/2A,584/2B1B, 584/2B2B,584/3,584/4,584/5A,584/5B,584/6A, 584/6B,584/6C,584/7A,584/7B,584/7C2B, 584/8,584/9,589/9,589/10A, 590/7,590/8, 590/9,590/10,590/11A,590/11B,590/11C, 590/12A,590/12B,590/13,590/14,590/15, 590/16A,590/16B,590/17,590/18A,590/18B1, 590/18D,590/19A,590/19B,591/4A,591/4B, 591/6B,591/7B,593/1A,593/1B,593/2A, 593/2B,594/4,594/5,594/6A AT KALAMAVUR VILLAGE, KULATHUR TALUK, PUDUKOTTAI DISTRICT.

Online Application No : SWP/BPA/122271/2024 SWP/DTCP/PD/BPA No: 11/2024

APPLICANT NAME : BHARATHIDASAN INSTITUTE OF MANAGEMENT

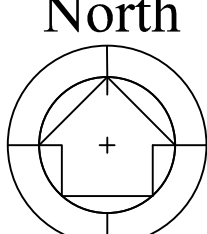

North

Scale 1 : 100


AREA DETAILS:			
Floor Name	FSI Area (in Sqm)	Non-FSI Area (in Sqm)	Total Buildup Area (in Sqm)
SECOND FLOOR	3643.17	-	3643.17

JOINERY DETAILS		
TYPE	DESCRIPTION	SIZE
MD	MAIN DOOR	6.60 X 3.08
DD1	DOUBLE DOOR 1	1.50 X 3.08
DD2	DOUBLE DOOR 2	1.80 X 3.08
ED	DOOR	1.00 X 3.08
LD	LIFT DOOR	0.90 X 3.08
D1	DOOR 1	0.90 X 3.08
D2	DOOR 2	1.05 X 3.05
TD1	TOILET DOOR 1	0.75 X 2.10
TD2	TOILET DOOR 2	0.84 X 2.10
TD3	TOILET DOOR 3	0.90 X 2.10
TD4	TOILET DOOR 4	1.20 X 2.10
SD	SWING DOOR	0.90 X 2.10
W1	WINDOW 1	0.60 X 2.10
W2	WINDOW 2	1.20 X 2.10
W3	WINDOW 2	1.80 X 2.10
V1	VENTILATOR 1	0.90 X 0.60
V2	VENTILATOR 2	1.20 X 0.60
V3	VENTILATOR 3	2.44 X 0.60


All metric dimensions are in metre


SIDDARTH GOPALA SANKAR, MARCH, ELIA.,
Registered Architect As
L.S. ARCHITECT No. CA/2005/36220
Coimbatore LPA/RA/GR-I/19/04/016


Architect

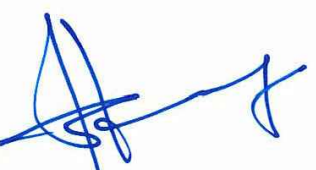
S. MURUGESH, M.E., FIE.,
Chartered Engineer F-1279323
Structural Engineer Grade-I
(Coimbatore LPA/SE/Gr.-I/19-04-19)

Structural Engineer

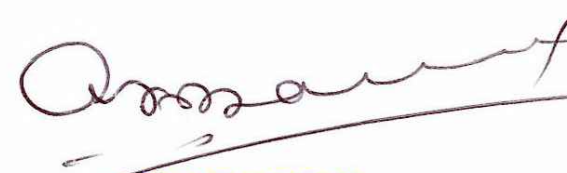
DIRECTOR
Bharathidasan Institute of Management
BHEL Complex, MHD Campus,
Trichirappalli - 620 014

Applicant

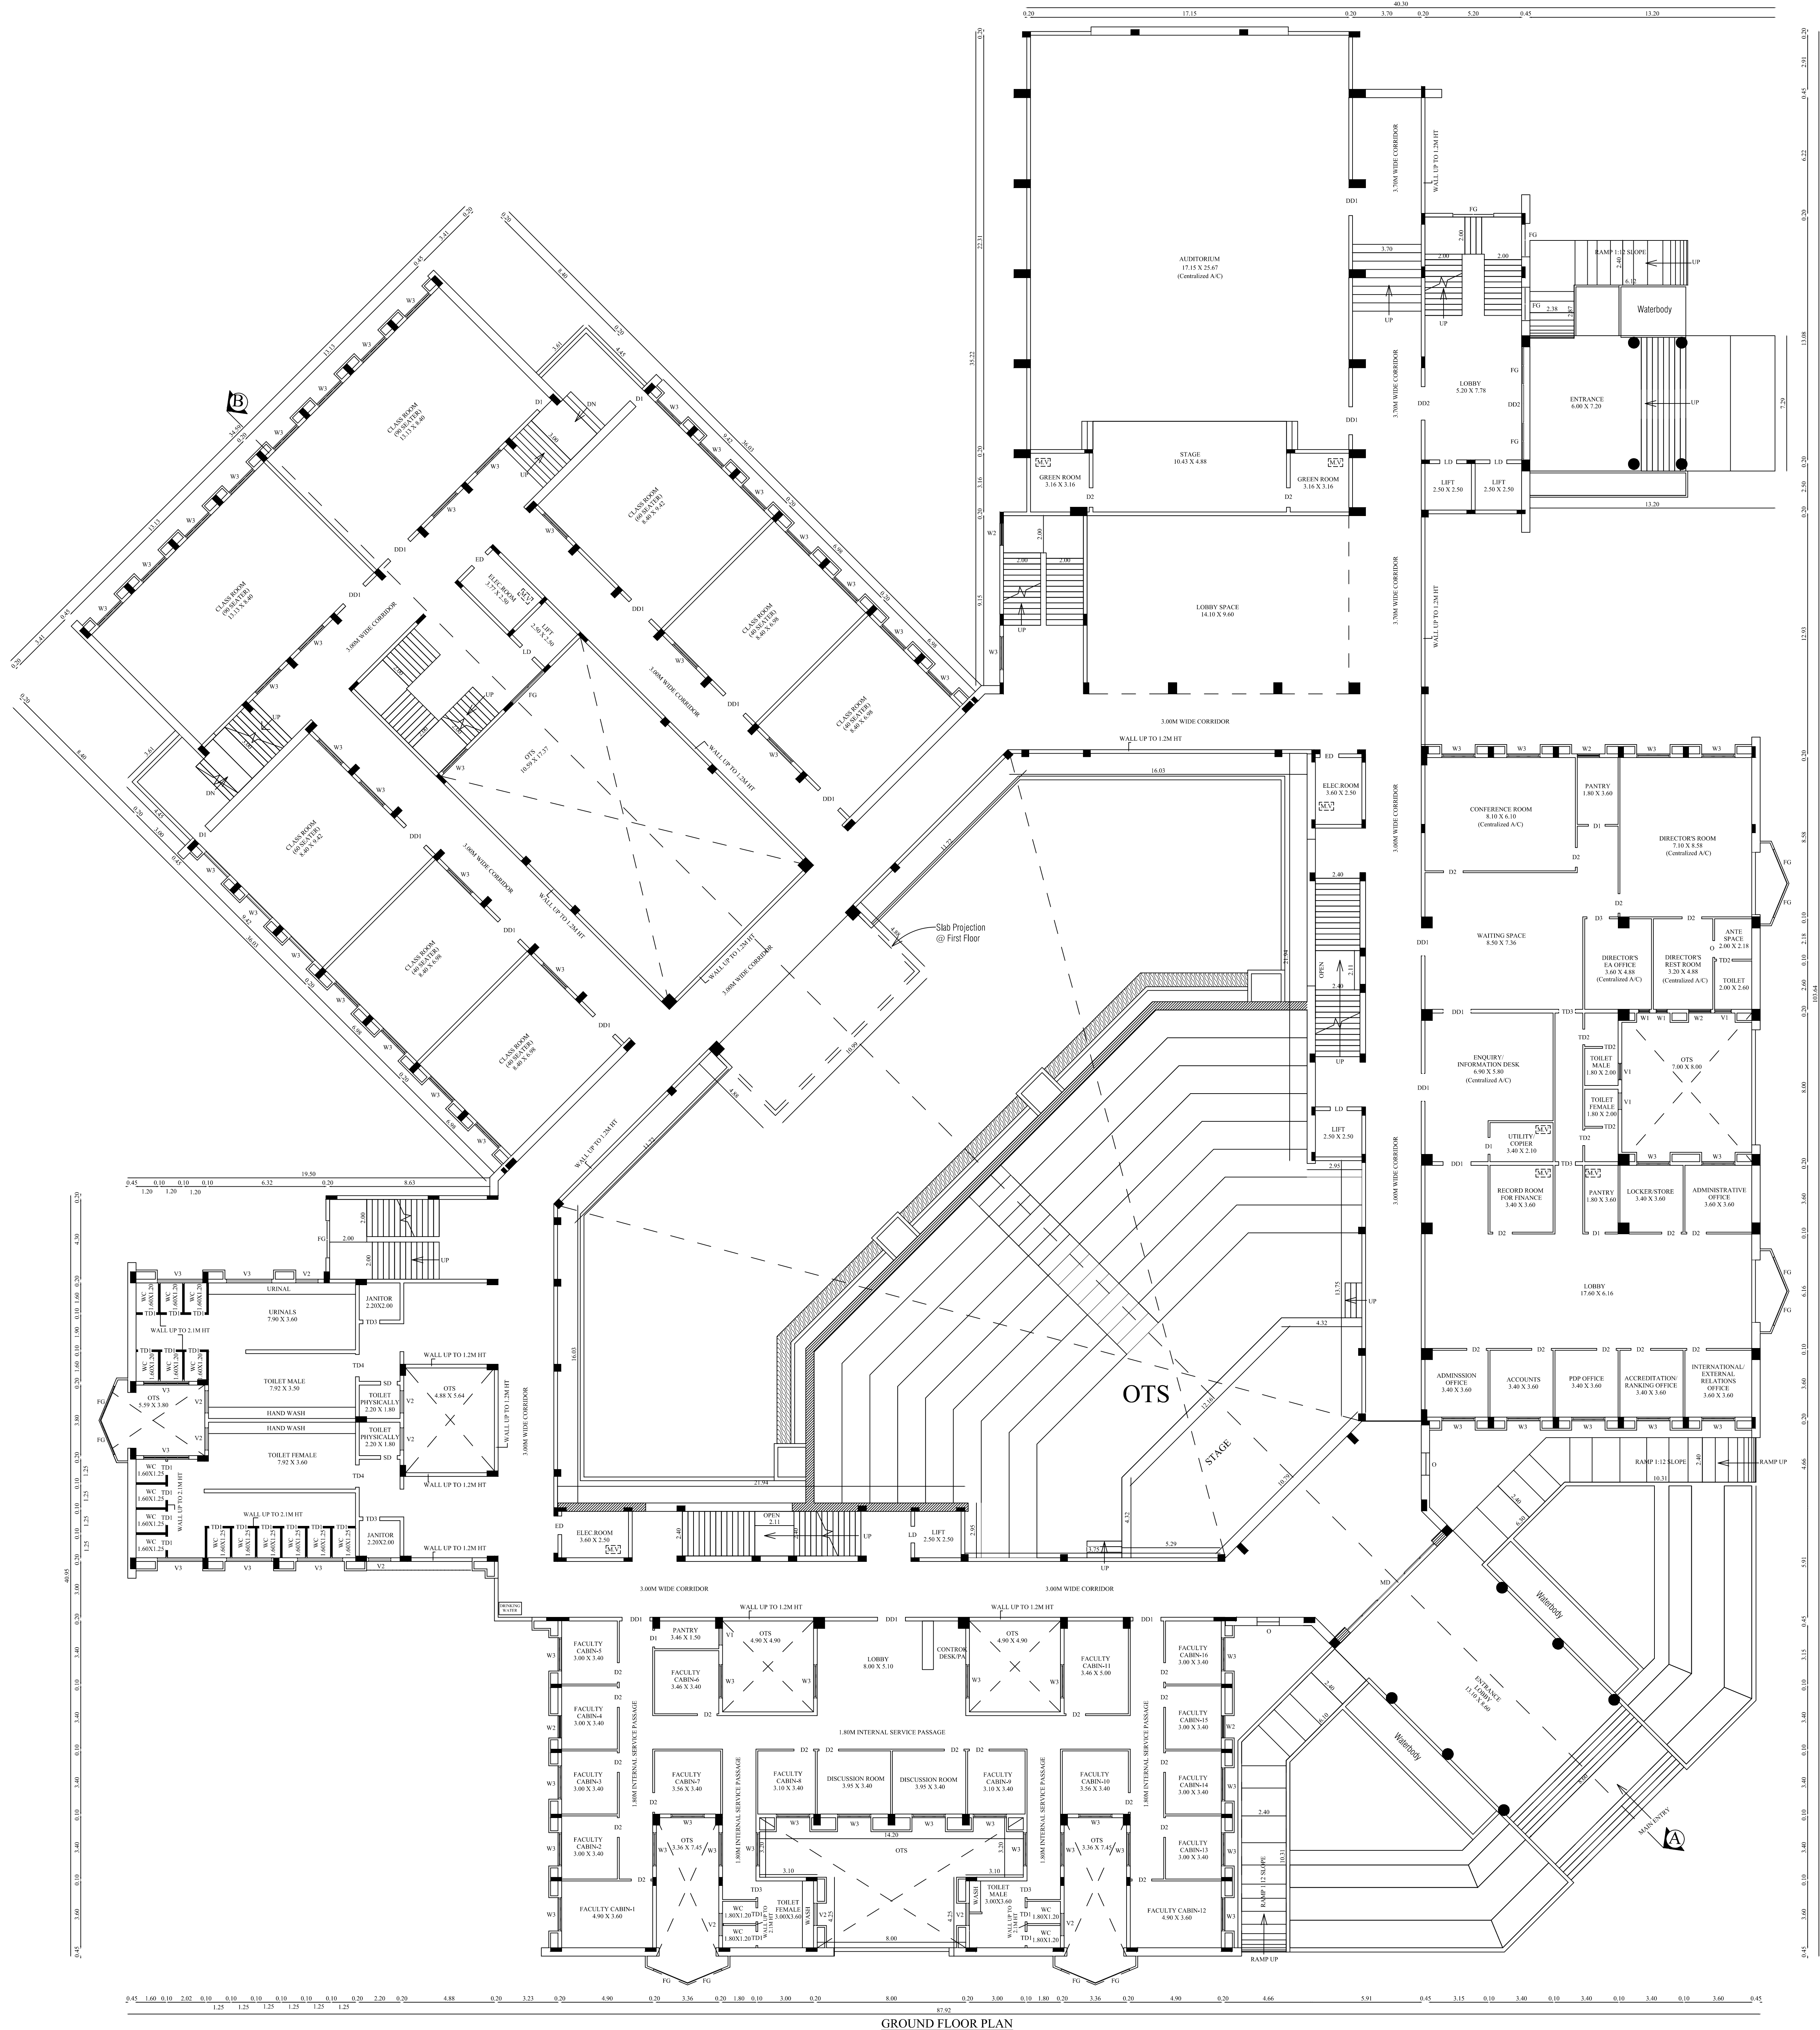

PLAN SHOWING THE PROPOSED CONSTRUCTION OF COLLEGE BUILDINGS IN S.F.NO:584/2A2,584/2B1B, 584/2B2B,584/3,584/4,584/5A,584/5B,584/6A, 584/6B,584/6C,584/7A,584/7B2,584/7C2B, 584/8,584/9,589/9,589/10A, 590/7,590/8, 590/9,590/10,590/11A,590/11B,590/11C, 590/12A,590/12B,590/13,590/14,590/15, 590/16A,590/16B,590/17,590/18A,590/18B1, 590/18D,590/19A,590/19B,591/4A,591/4B, 591/6B,591/7B,593/1A,593/1B,593/2A, 593/2B,594/4,594/5,594/6A AT KALAMAVUR VILLAGE, KULATHUR TALUK, PUDUKOTTAI DISTRICT.

Online Application No : SWP/BPA/122271/2024
SWP/DTCP/PD/BPA No: 11/2024

APPLICANT NAME : BHARATHIDASAN INSTITUTE OF MANAGEMENT

North

Scale 1 : 100

AREA DETAILS:			
Floor Name	FSI Area (in Sqm)	Non-FSI Area (in Sqm)	Total Buildup Area (in Sqm)
GROUND FLOOR	3868.83	-	3868.83

JOINERY DETAILS		
TYPE	DESCRIPTION	SIZE
MD	MAIN DOOR	6.60 X 3.08
DD1	DOUBLE DOOR 1	1.50 X 3.08
DD2	DOUBLE DOOR 2	1.80 X 3.08
ED	DOOR	1.00 X 3.08
LD	LIFT DOOR	0.90 X 3.08
D1	DOOR 1	0.90 X 3.08
D2	DOOR 2	1.05 X 3.05
TD1	TOILET DOOR 1	0.75 X 2.10
TD2	TOILET DOOR 2	0.84 X 2.10
TD3	TOILET DOOR 3	0.90 X 2.10
TD4	TOILET DOOR 4	1.20 X 2.10
SD	SWING DOOR	0.90 X 2.10
W1	WINDOW 1	0.60 X 2.10
W2	WINDOW 2	1.20 X 2.10
W3	WINDOW 2	1.80 X 2.10
V1	VENTILATOR 1	0.90 X 0.60
V2	VENTILATOR 2	1.20 X 0.60
V3	VENTILATOR 3	2.44 X 0.60

All metric dimensions are in metre

SIDDARTH GOPALA SANKAR, MARCH, F.I.A.,
Registered Architect As
L.E.S. GRADE-I
L.S. ARCHITECT No. CA/2005/36220
Coimbatore LPA/RA/GR-1/19/04/016


Architect

S. MURUGESH, M.E., F.I.E.,
Chartered Engineer F-1279323
Structural Engineer Grade-I
(Coimbatore LPA/SE/Gr-1/19-04-19)

Structural Engineer

DIRECTOR
Bharathidasan Institute of Management
BHEL Complex, MHD Campus,
Tiruchirappalli - 620 014


Applicant

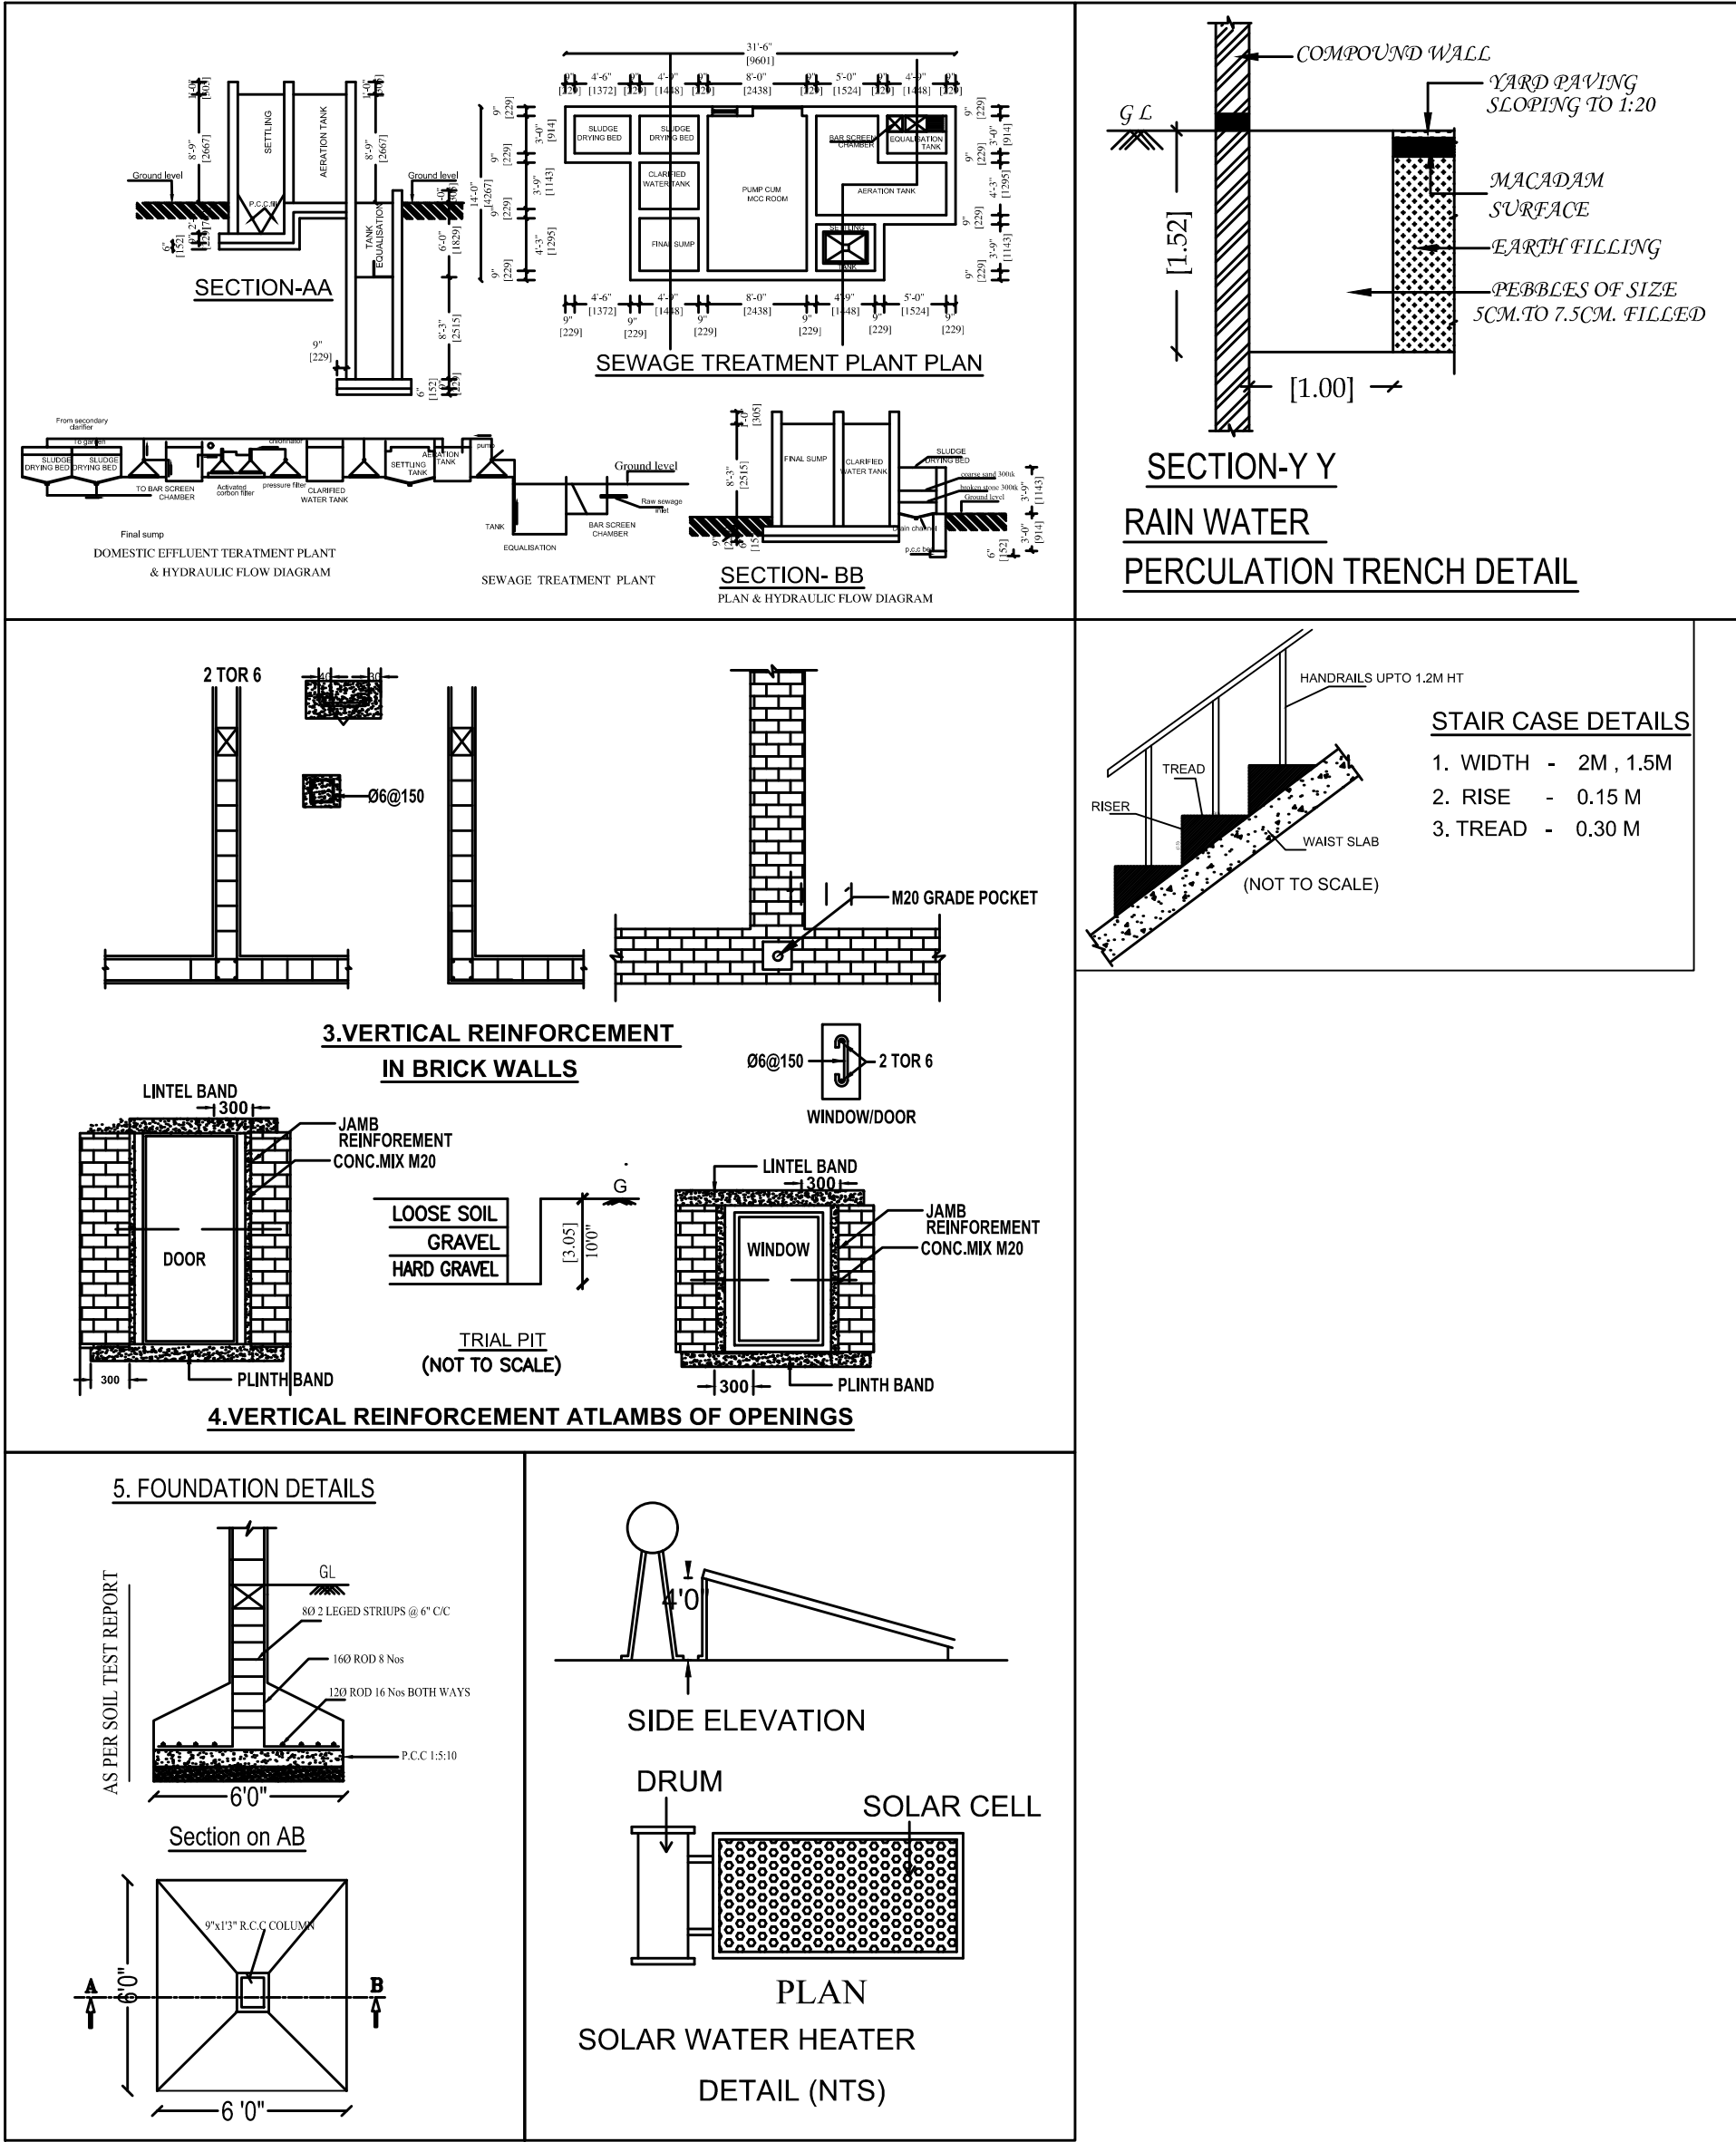

Online Application No : SWP/BPA/122271/2024
Site Boundary Shown as "A to H1"

SITE PLAN		SHEET NO: 1/15	
PLAN SHOWING THE PROPOSED CONSTRUCTION OF INSTITUTIONAL BUILDINGS (ACADEMIC BLOCK, BOYS HOSTEL, GIRLS HOSTEL, INDOOR GAMES, DINING BLOCK & STAFF QUARTERS) IN S.F.NO:584/2A,584/2B1B,584/2B2B,584/3,584/4,584/5A,584/5B,584/6A,584/6B,584/6C,584/7A,584/7B,584/7C,584/8,584/9,589/9,589/10A,590/7,590/8,590/9,590/10,590/11A,590/11B,590/11C,590/12A,590/12B,590/13,590/14,590/15,590/16A,590/16B,590/17,590/18A,590/18B1,590/18D,590/19A,590/19B,591/4A,591/4B,591/6B,591/7B,593/1A,593/1B,593/2A,593/2B,594/4,594/5,594/6A AT KALAMAYUR VILLAGE, KULATHUR TALUK, PUDUKOTTAI DISTRICT.			
APPLICANT NAME : BHARATHIDASAN INSTITUTE OF MANAGEMENT			
 Scale 1:800			
AREA OF THE SITE : 67407.00 Sqm			
FLOOR NAME	FSI AREA (in Sqm)	NON-FSI AREA (in Sqm)	TOTAL AREA (in Sqm)
BLOCK -1 (ACADEMIC BLOCK)			
GROUND FLOOR	3868.83	-	3868.83
FIRST FLOOR	4033.13	-	4033.13
SECOND FLOOR	3643.17	-	3643.17
TERRACE FLOOR	-	265.86	265.86
TOTAL	11545.13	265.86	11810.99
BLOCK -2 (BOYS HOSTEL)			
GROUND FLOOR	1297.94	-	1297.94
FIRST FLOOR	1094.71	-	1094.71
SECOND FLOOR	1234.99	-	1234.99
THIRD FLOOR	1094.71	-	1094.71
FOURTH FLOOR	1234.99	-	1234.99
TERRACE FLOOR	-	94.12	94.12
TOTAL	5957.34	94.12	6051.46
BLOCK -3 (GIRLS HOSTEL)			
GROUND FLOOR	826.57	-	826.57
FIRST FLOOR	662.13	-	662.13
SECOND FLOOR	785.26	-	785.26
THIRD FLOOR	662.13	-	662.13
FOURTH FLOOR	785.26	-	785.26
TERRACE FLOOR	-	54.94	54.94
TOTAL	3721.35	54.94	3776.29
BLOCK -4 (INDOOR GAMES)			
GROUND FLOOR	1576.05	-	1576.05
BLOCK -5 (DINING)			
GROUND FLOOR	1291.57	-	1291.57
FIRST FLOOR	1019.43	-	1019.43
SECOND FLOOR	873.26	-	873.26
THIRD FLOOR	828.28	-	828.28
TERRACE FLOOR	-	176.70	176.70
TOTAL	4012.54	176.70	4189.24
BLOCK -6 (STAFF QUARTERS)			
GROUND FLOOR	283.28	612.85	896.13
FIRST FLOOR	837.00	-	837.00
SECOND FLOOR	823.91	-	823.91
THIRD FLOOR	823.91	-	823.91
FOURTH FLOOR	823.91	-	823.91
TERRACE FLOOR	-	61.80	61.80
TOTAL	3592.01	674.65	4266.66
NET TOTAL	30404.42	1266.27	31670.69


$$FSI = \frac{30404.42}{67407.00} = 0.451$$

 O.S.R 10% 
O.S.R REQUIRED : 6740.70 Sqm (10%)
O.S.R PROVIDED : 6773.68 Sqm (10.04%)

ALL DIMENSIONS ARE IN METERS

REFERENCE

- SITE BOUNDARY (A1,A2...A33)
- SITE BOUNDARY (AS PER FMB)
- SITE BOUNDARY (AS PER SITE)
- PROPOSED BUILDING
- EXG. BUILDING TO BE DEMOLISHED
- EXISTING ROAD

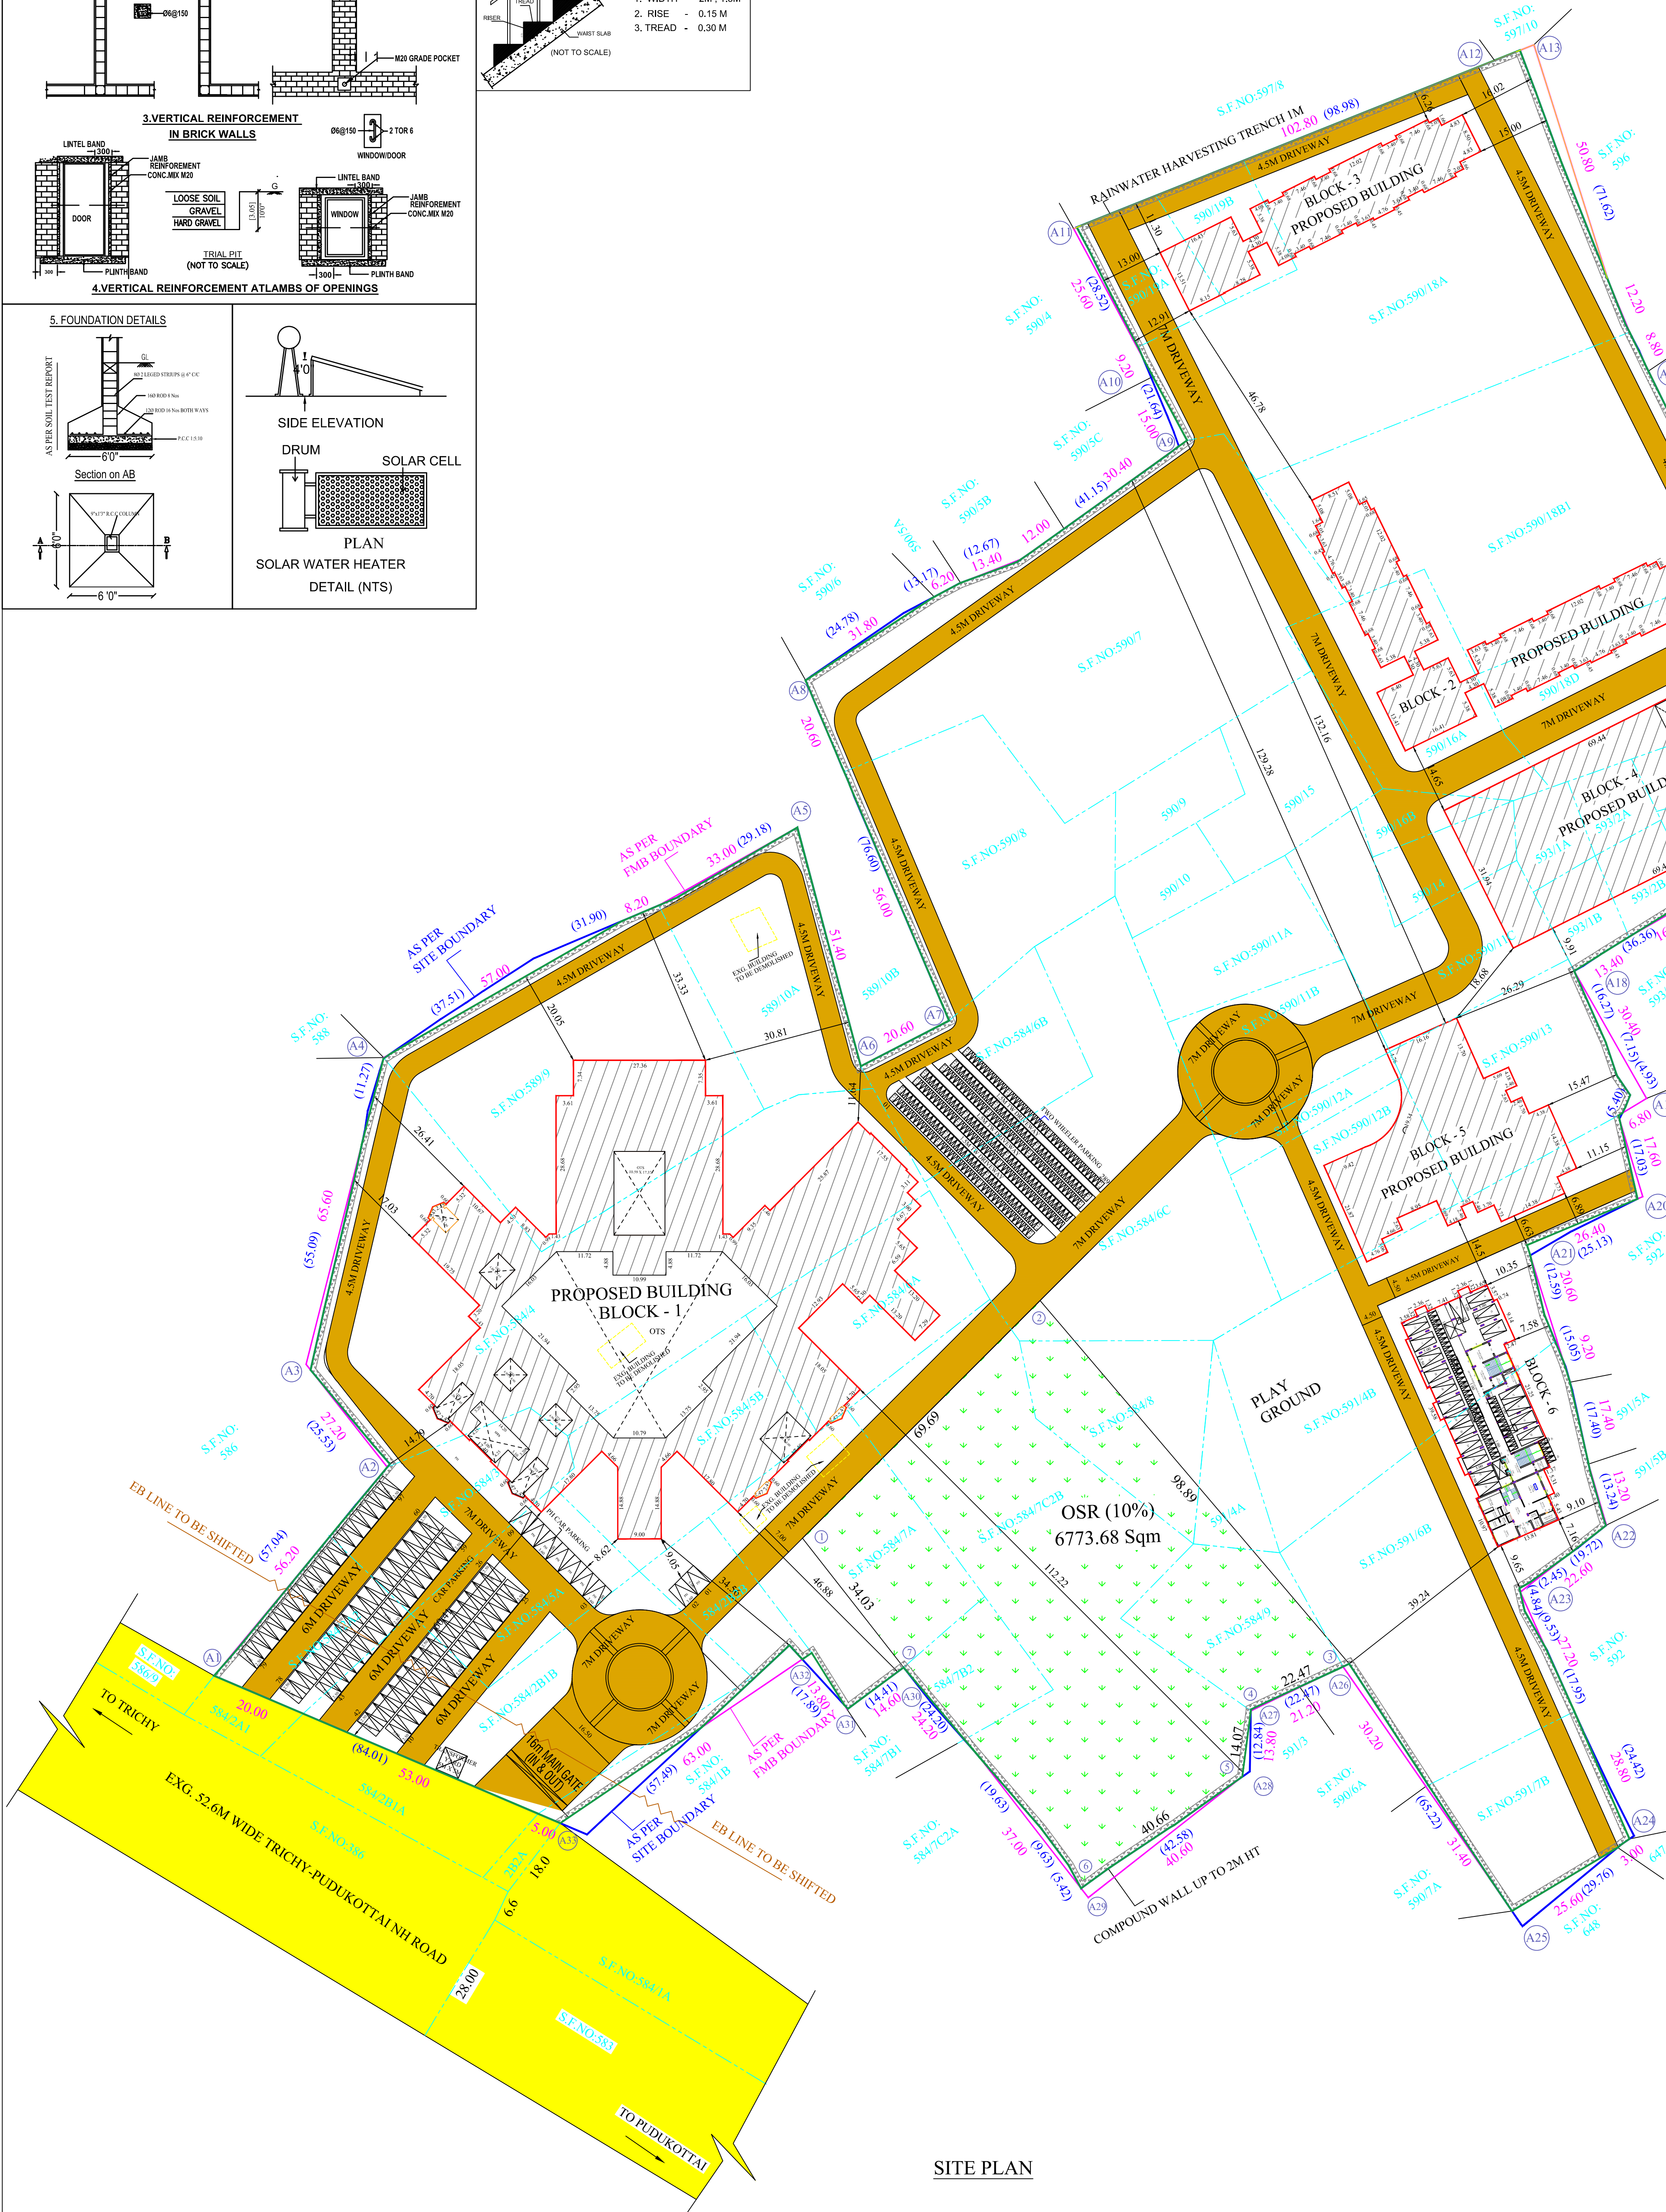

SITE PLAN

SITE AREA DETAILS:

S.NO.	S.F.NO.	AS PER DOCUMENT (in Acre)	AS PER PATA (in Hectare)
1	584/2A	0.20	0.0800
2	584/2B1B	0.495	0.2007
3	584/2B2B	0.1730	0.0700
4	584/3	0.29	0.1150
5	584/4	1.25	0.5050
6	584/5A	0.22	0.0900
7	584/5B	0.40	0.1600
8	584/6A	0.32	0.1300
9	584/6B	0.26	0.1050
10	584/6C	0.82	0.3300
11	584/7A	0.44	0.1800
12	584/7B	1.19	0.0550
13	584/7C2B	1.19	0.4250
14	584/8	0.22	0.0900
15	584/9	0.20	0.0800
16	589/9	0.74	0.3000
17	589/10A	0.37	0.1500
18	590/7	1.19	0.4800
19	590/8	0.40	0.1600
20	590/9	0.09	0.0350
21	590/10	0.07	0.0300
22	590/11A	0.21	0.0850
23	590/11B	0.24	0.0950
24	590/11C	0.29	0.1100
25	590/12A	0.07	0.0300
26	590/12B	0.26	0.1050
27	590/13	0.32	0.1300
28	590/14	0.10	0.0400
29	590/15	0.18	0.0750
30	590/16A	0.35	0.1450
31	590/16B	0.06	0.0250
32	590/17	0.07	0.0300
33	590/18A	1.22	0.4950
34	590/18B1	1.00	0.4050
35	590/18D	0.35	0.1400
36	590/19A	0.11	0.0450
37	590/19B	0.10	0.0400
38	591/4A	0.06	0.0250
39	591/4B	0.74	0.3000
40	591/6B	0.80	0.3250
41	591/7B	0.21	0.0850
42	593/1A	0.06	0.0250
43	593/1B	0.05	0.0200
44	593/2A	0.06	0.0250
45	593/2B	0.05	0.0200
46	594/4	0.11	0.0450
47	594/5	0.14	0.0550
48	594/6A	0.12	0.0500
TOTAL	16.668 Acre (or) 67452.44 Sqm	6.7407 Hec (or) 67407.00 Sqm	

PARKING DETAILS			
		TWO WHEELER Required	CAR Required
		Provided	Provided
COLLEGE	1 Car space for every 100sq.m of class room area or part thereof and 1 two wheelerspace for every 50sq.m of class room area or part thereof.	47	24
HOSTEL	1 Two Wheeler for every 10 rooms	11	-
STAFF QUARTERS	12 Two Wheelers (75 Sqm to 100 Sqm)	12	06
	1 Car space for every 100 sq.m	00	11
	11 Two Wheelers (Above 100 Sqm)	00	02
	1 Dwelling (Above 200 Sqm)	00	02
		338	117
(PHYSICALLY HANDICAPPED PARKING INCLUDED)			

SWP/DTCP/PD/BPA No: 11/2024

Signature valid

Signature Not Verified

SIDDARTH GOPALA SANKAR, ARCHITECT
Registered Architect As
L.S. GRADE-I
L.S. ARCHITECT No. CA/2006/36220
Coimbatore LPA/EA/Gr-I/19/04/016

Architect

S. MURUGESH, M.E., FIE,
Chartered Engineer F-1279323
Structural Engineer Grade-I
(Coimbatore LPA/SE/Gr-I/19-04-19)

Structural Engineer

DIRECTOR
Bharathidasan Institute of Management
BHEL Complex, MID Campus,
Trichy-620 014

Applicant