

PP

APPROVAL RECORD

Planning Permission

Salem

Salem district, Tamil Nadu

APPROVAL TYPE

Building Plan

ISSUING AUTHORITY



Town Panchayat

The approval as the planning authority issued it, reproduced in full behind this page.

An approval speaks to what was sanctioned, not to what was built. Completion is a separate record.

SITE PLAN

SCALE 1:200

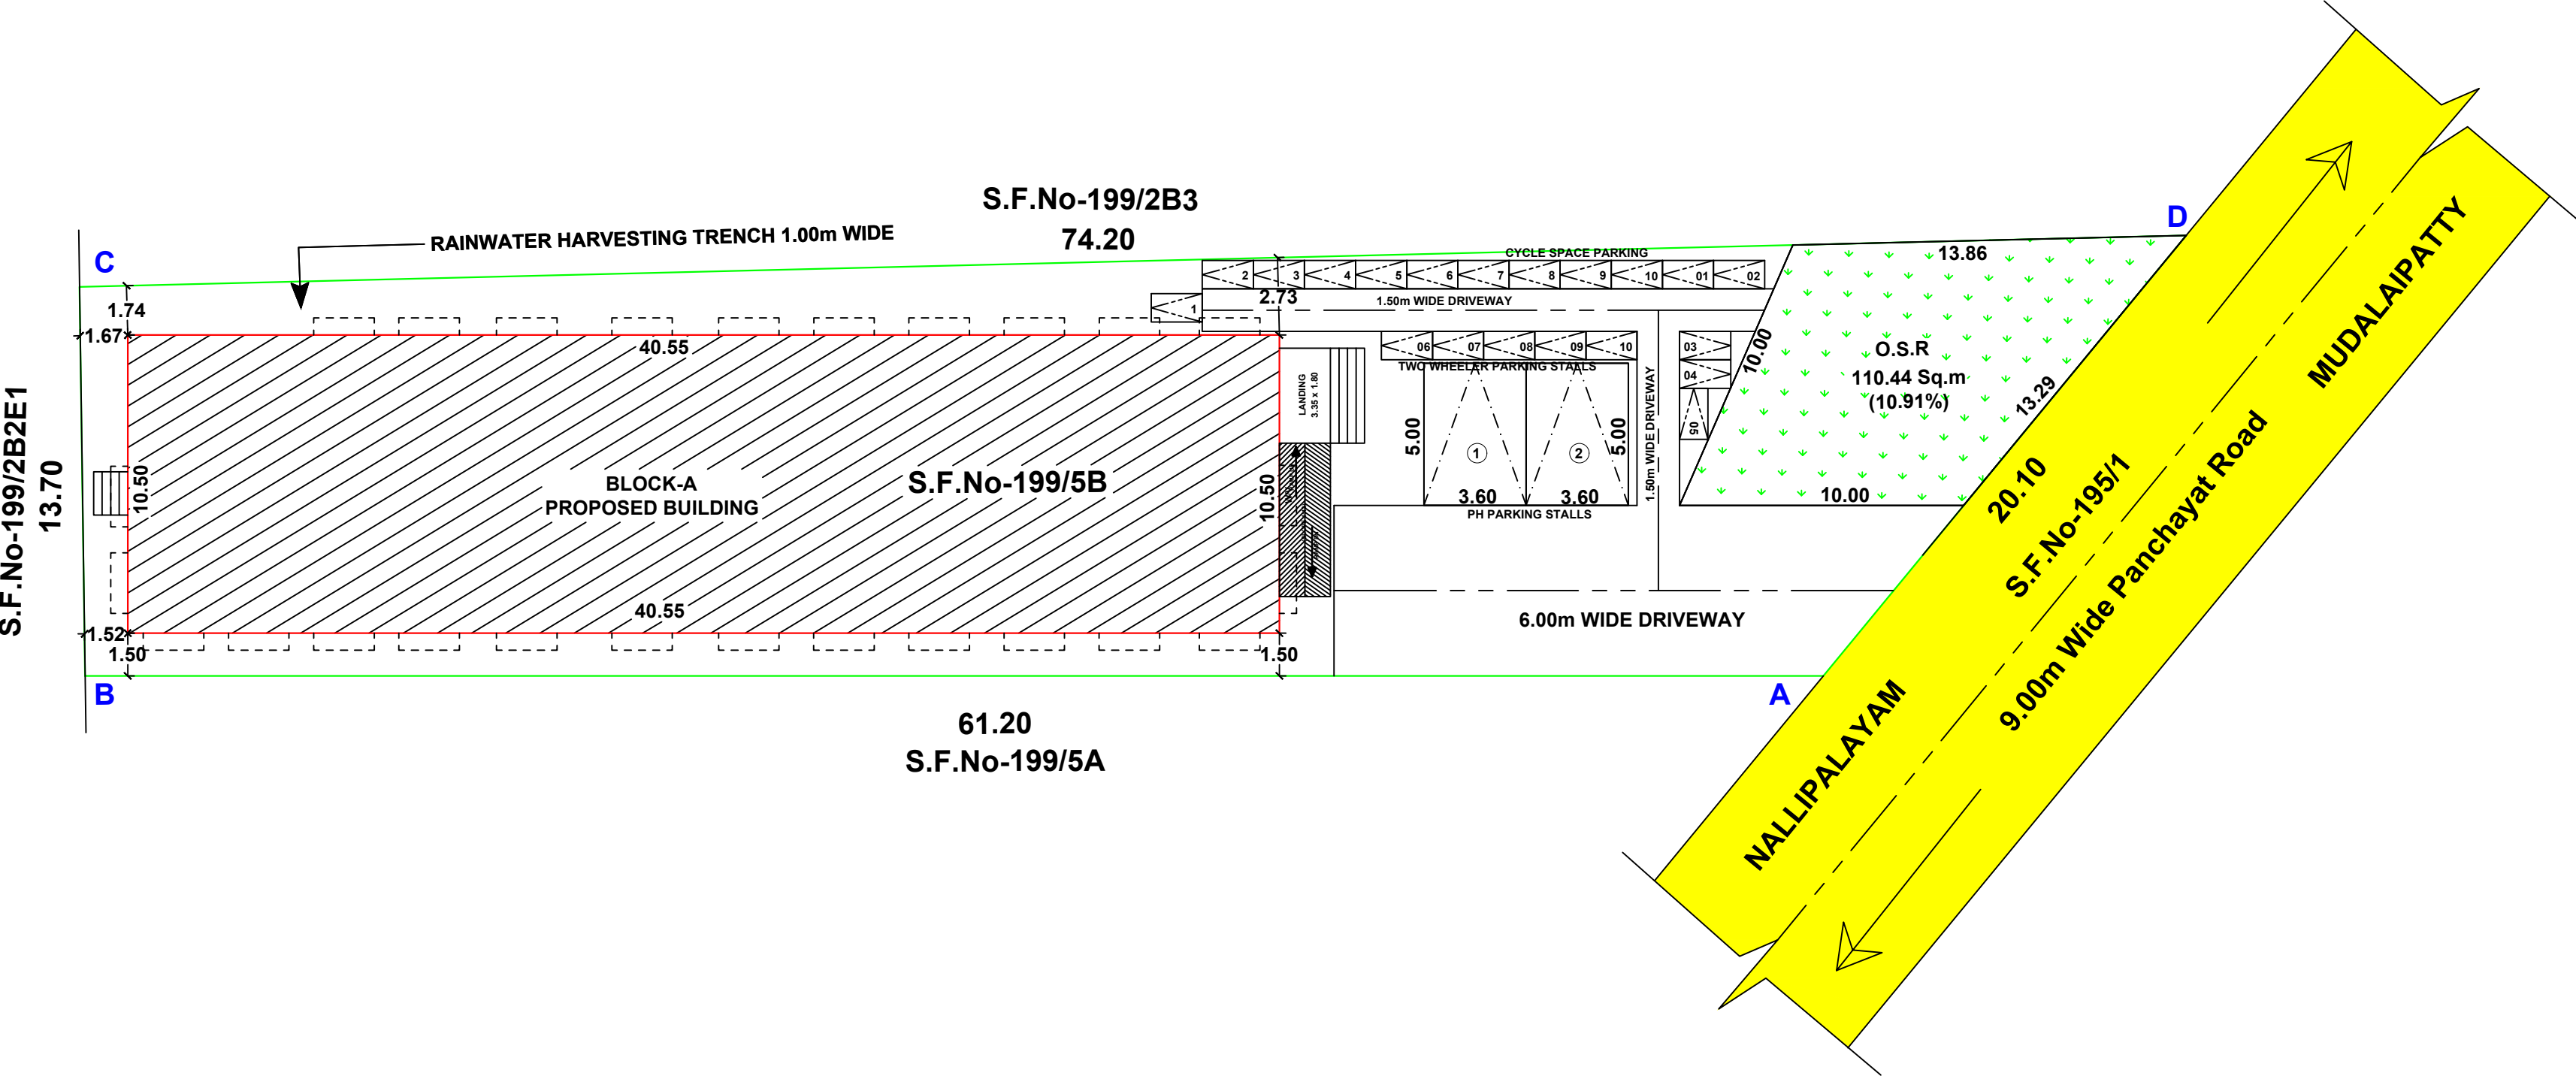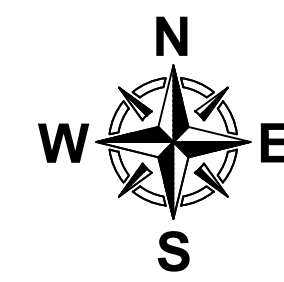






PLANNING PERMISSION
Roc No : SWP/BPA/046424/2023
Planning Permission No: 39/2023

COLOUR INDEX	
SITE BOUNDRY SHOWN	——
PROPOSED BUILDING SHOWN	——
DRIVEWAY SHOWN	——
EXISTING ROAD SHOWN	——

PARKING DETAILS		
DESCRIPTIONS	REQUIRED	PROVIDED
LORRY SLOTS	NIL	NIL
P.H CAR SLOTS	02 Nos	02 Nos
TWO WHEELER SLOTS	10 Nos	10 Nos
CYCLE SPACE SLOTS	10 Nos	10 Nos
OSR	101.20 Sq.m (10%)	110.44 Sq.m (10.91%)

SITE PLAN AND DETAILED PLAN SHOWING THE PROPOSED CONSTRUCTION OF R.C.C TERRACED ROOF (GROUND & FIRST FLOOR) COTTAGE INDUSTRIES [WOOD TURNERS INDUSTRY, OTHER WOOD WORKS CATEGORIES] INDUSTRIAL BUILDING IN S.F.No - 199/5B, NALLIPALAYAM VILLAGE , NAMAKKAL MUNICIPALITY, NAMAKKAL TALUK, NAMAKKAL DISTRICT.

APPLICANT :- 1.Mr.R.D.JAWAHAR S/o Mr.RAMESH.

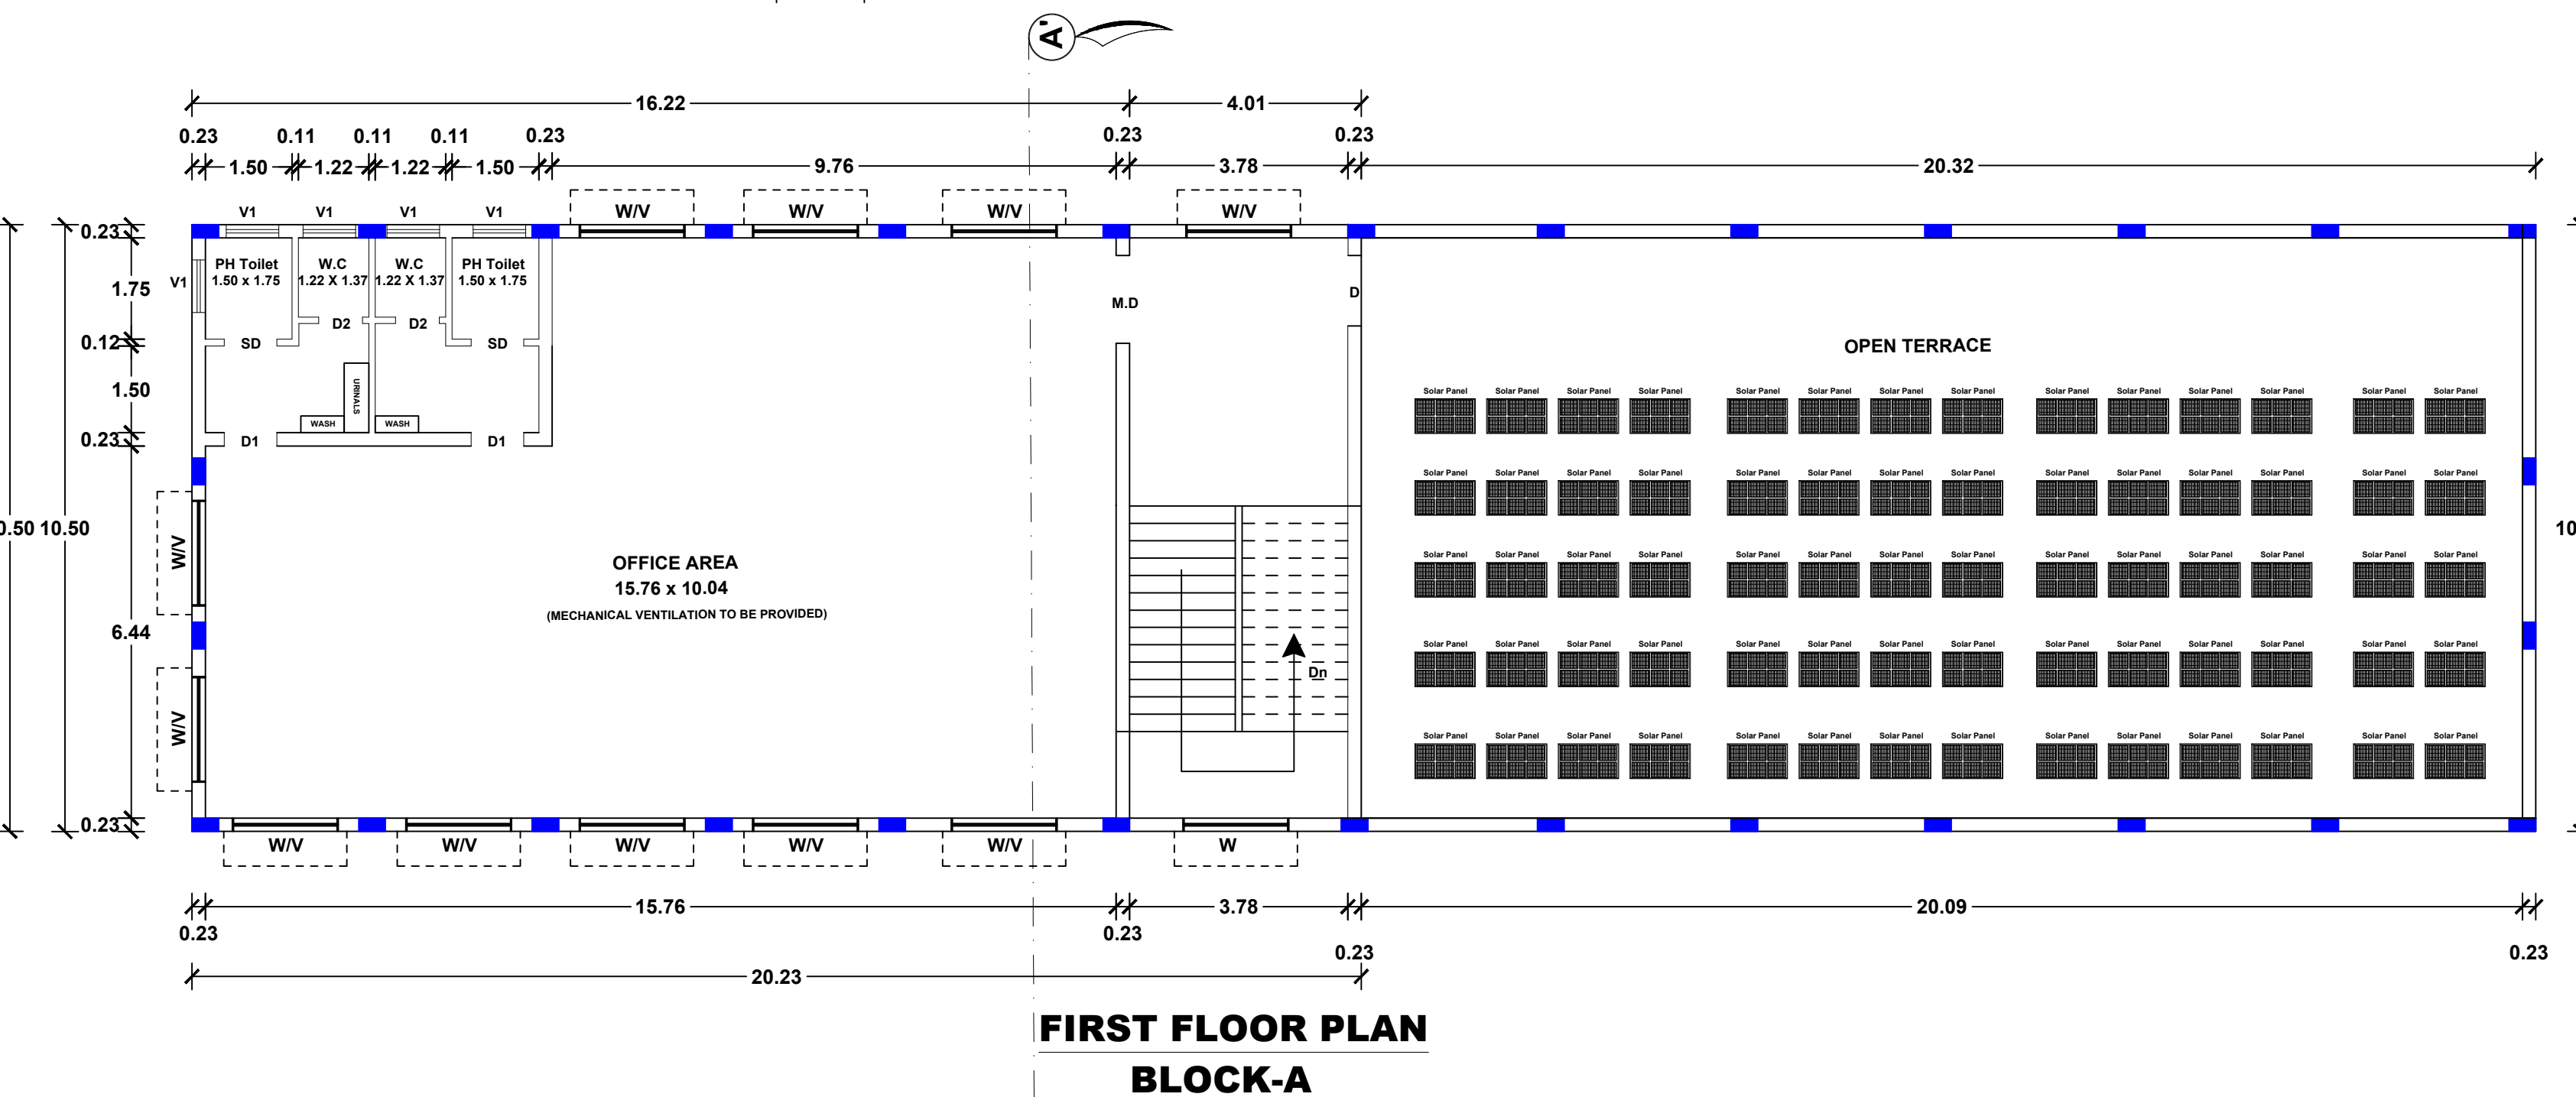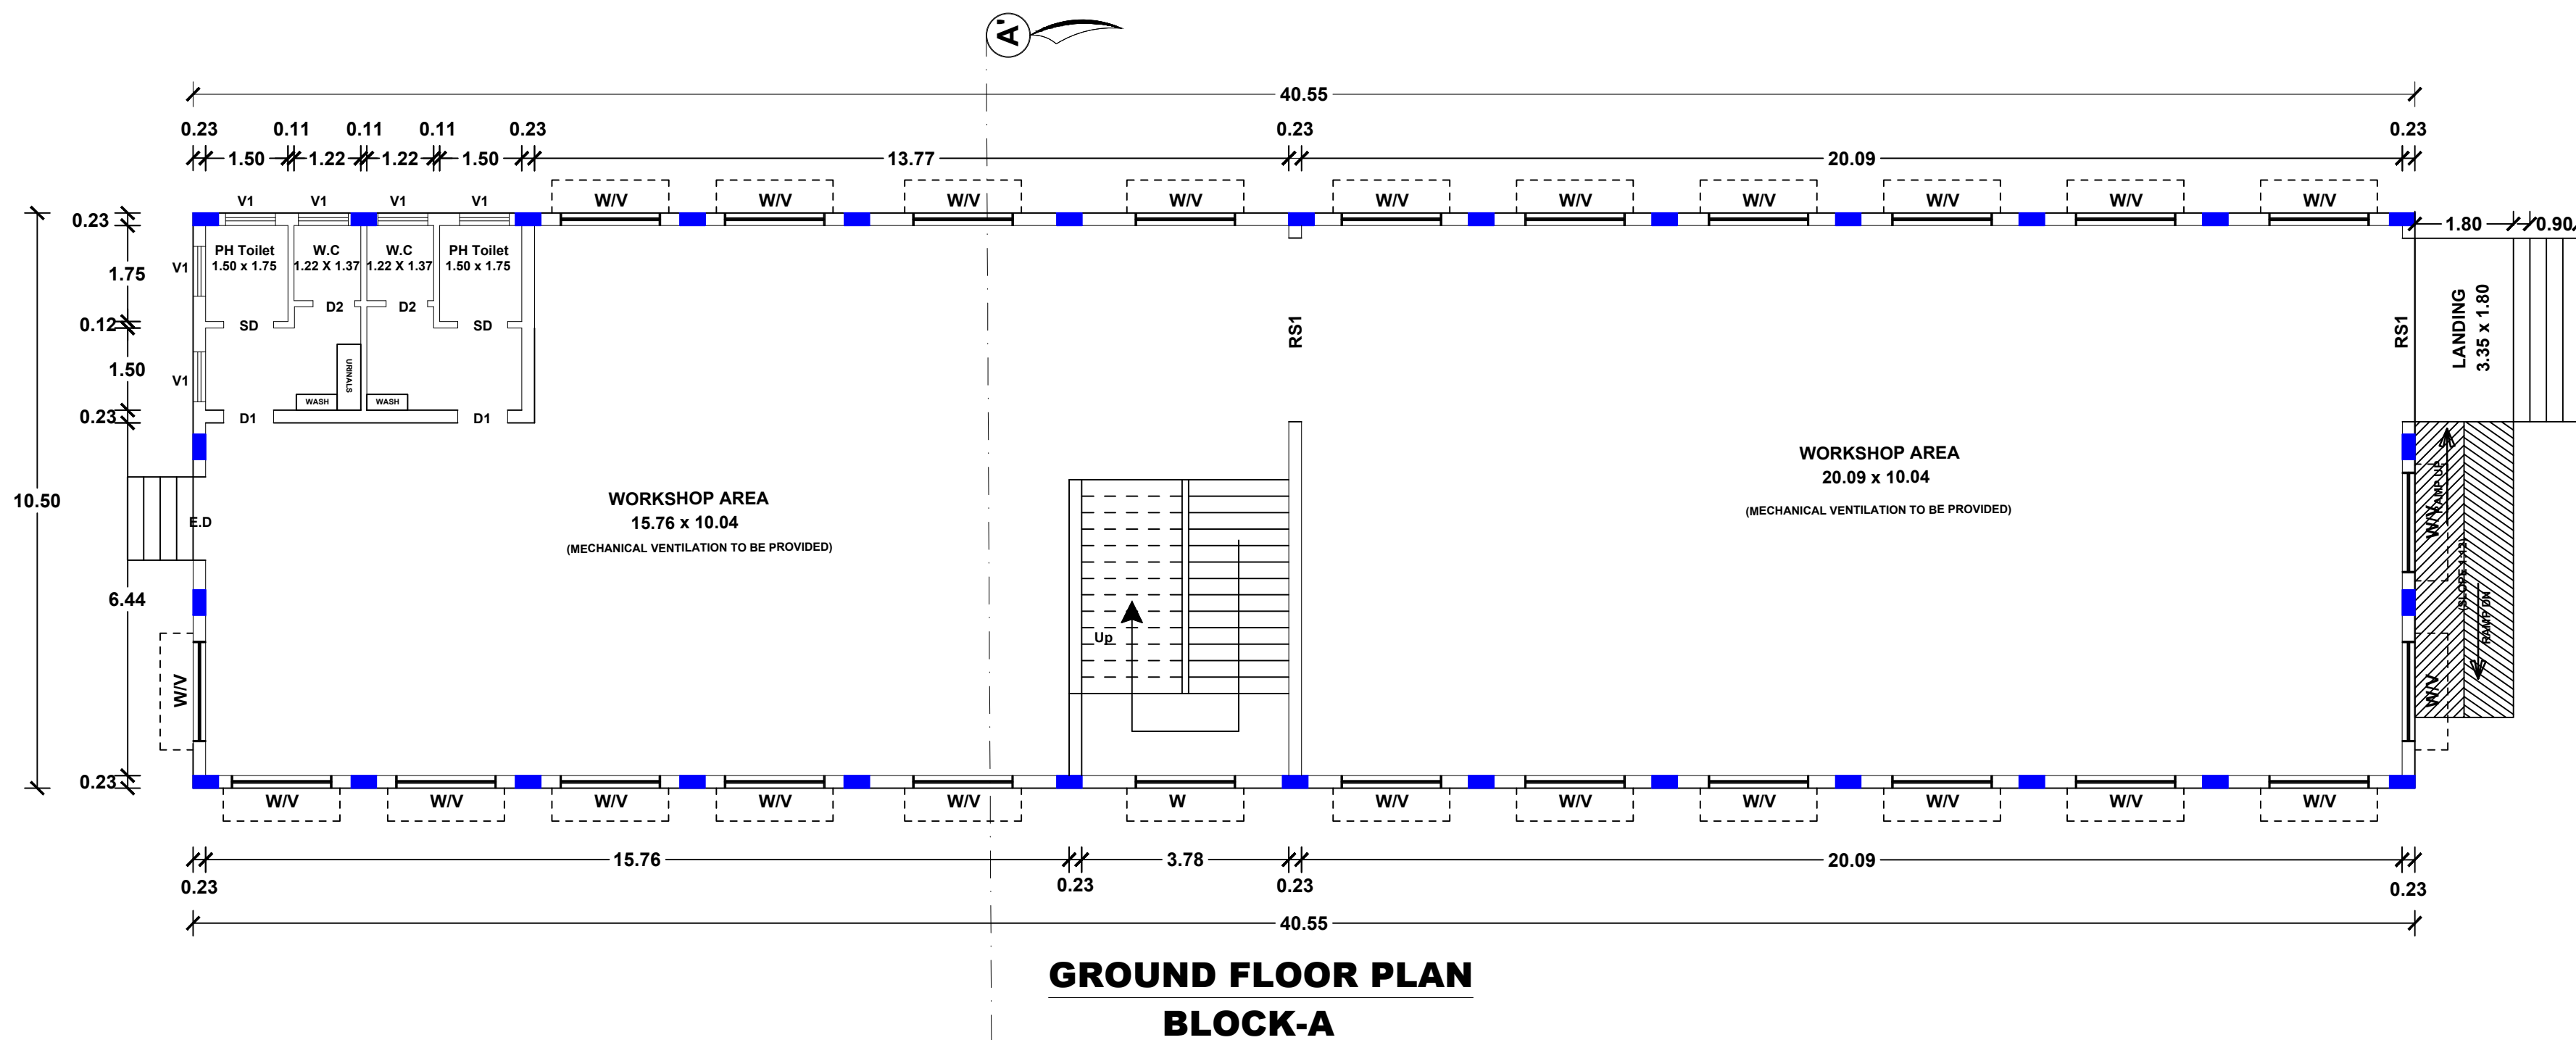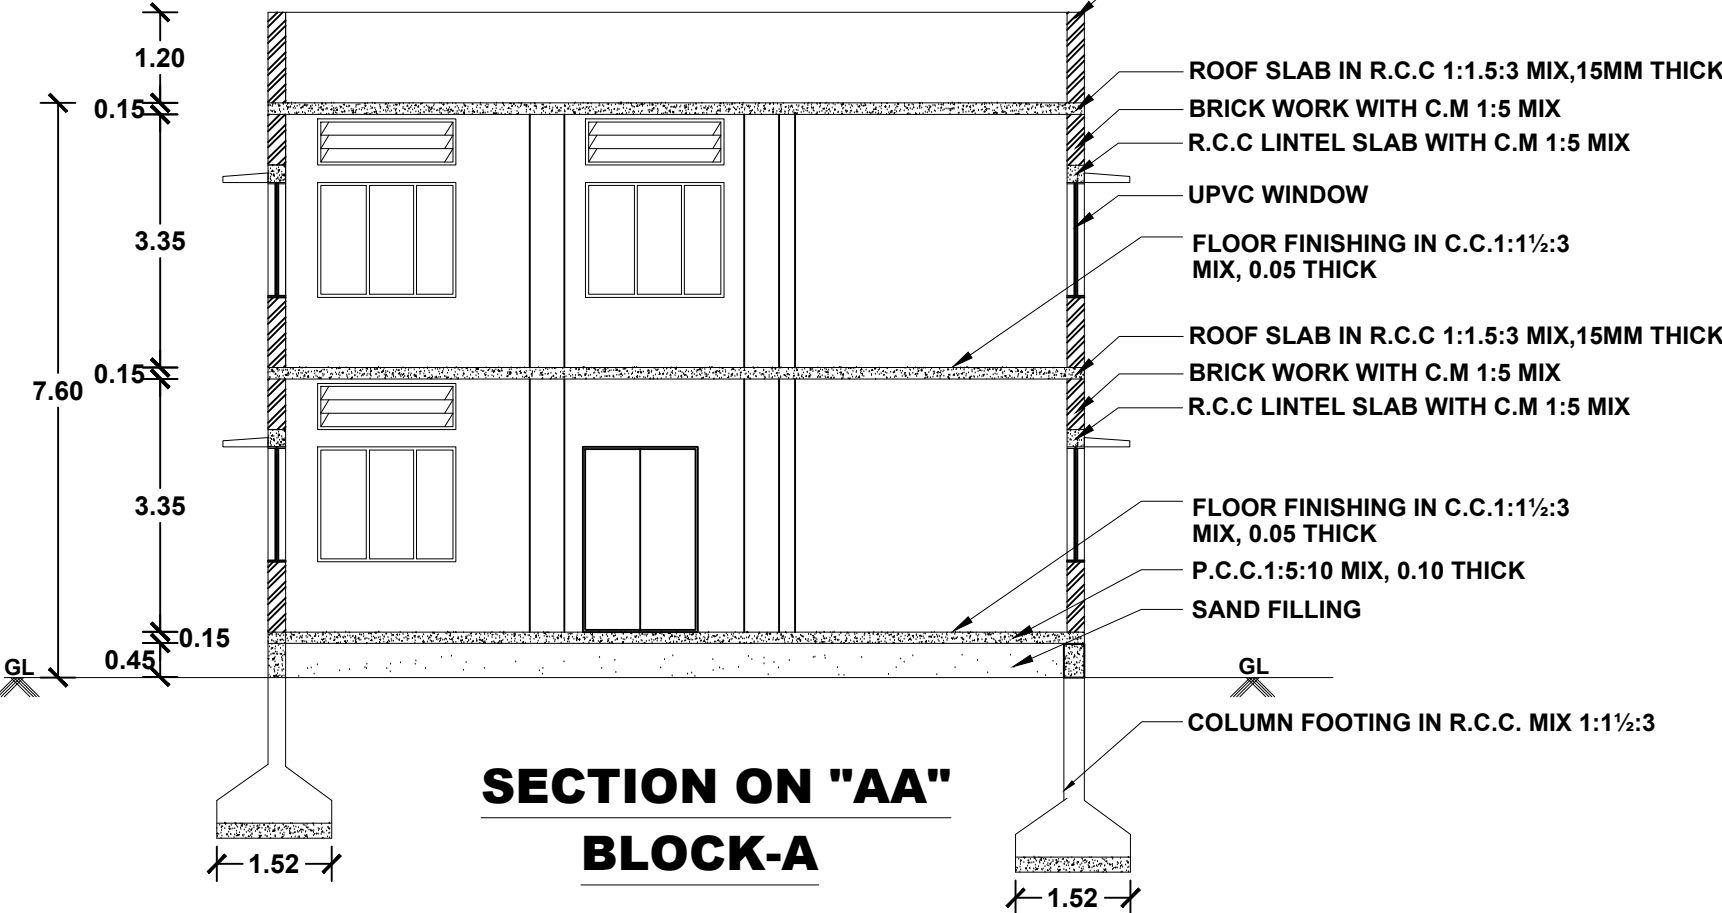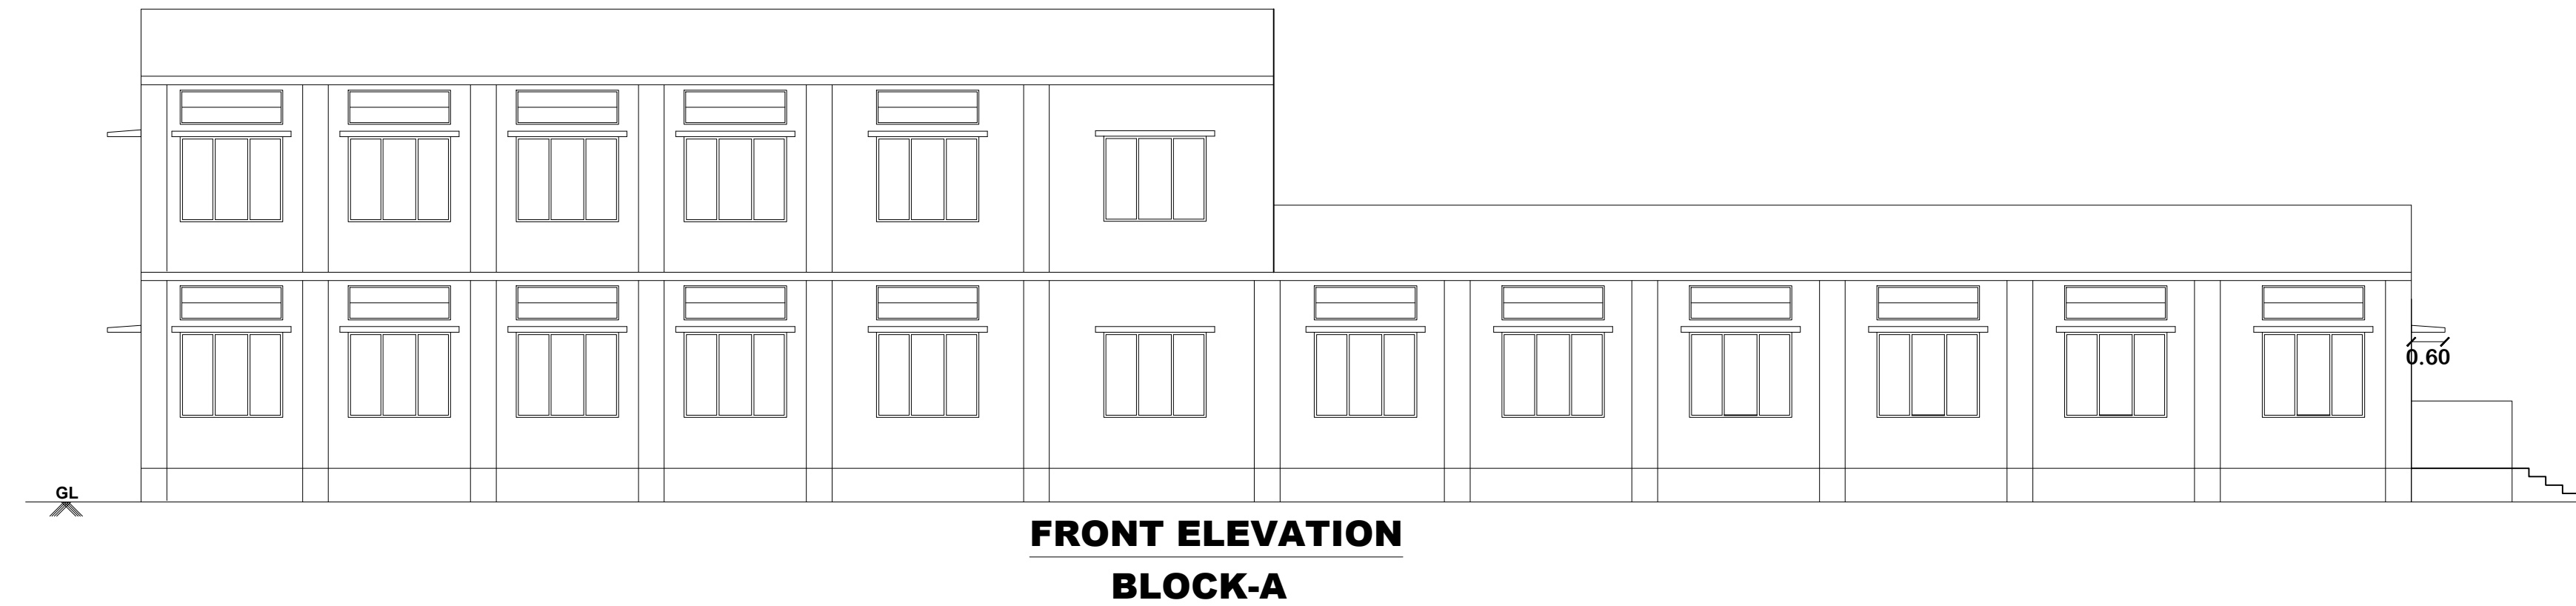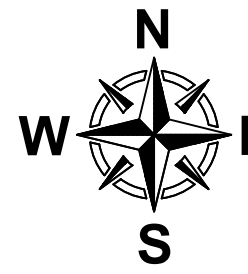

FOR OFFICE USE

AREA STATEMENT		SHEET No : 1 OF 1	
DESCRIPTIONS		Sq.METER	
SITE AREA :-			
AS PER DEED AREA (25 Cents)		1011.70	
AS PER PLR / FMB AREA		1012.00	
AS PER SUPER IMPOSED SITE AREA		982.91	
BUILDING AREA :-			
FLOOR NAME	FSI AREA (IN Sq.m)	NON FSI AREA (IN Sq.m)	BUILTUP AREA (IN Sq.m)
BLOCK - A			
GROUND FLOOR	425.78	----	425.78
FIRST FLOOR	212.41	----	212.41
GRAND TOTAL IN Sq.m	638.19	----	638.19
GRAND TOTAL IN Sq.Ft	6869.47	----	6869.47
FLOOR SPACE INDEX (F.S.I) :-		S C A L E 1 : 1 0 0	
F.S.I AREA	638.19	ALL DIMENSIONS ARE IN 'METRE'	
PLOT AREA	982.91 = 0.649 x 1.5		
PLOT COVERAGE (P.C) :-			
MAX FLOOR AREA AT ANY FLOOR		x 100 = 425.78 x 100 = 43.31 %	
PLOT AREA		982.91 x 100 = 43.31 %	

MACHINERY DETAILS

S.No	MACHINE NAME	Nos.	Hp	TOTAL Hp
1.	HYDRAULIC PRESSING MACHINE	1	5.00	5.00
No. OF WORKERS : 8 Members			TOTAL Hp	5.00

JOINERY DETAILS

REFERENCE	DESCRIPTIONS	SIZE (IN METER)
RS-1	ROLLING SHUTTER	3.35 X 2.13
ED	EXIT DOOR	1.52 X 2.13
D	DOOR	1.22 X 2.13
D1	DOOR	0.91 X 2.13
D2	DOOR	0.76 X 2.13
SD	SWING DOOR	0.91 X 2.13
W	WINDOW	1.83 X 1.52
V	VENTILATOR	1.83 X 0.61
V1	VENTILATOR	0.91 X 0.61

APPLICANT :-

REGISTERED ENGINEER :-

Er. A. Soundar Rajan, B.E., M.E., (Struct.)
R.D. SALEEM/RE-II/Reg.No.001/2020
G.V. VISUAL CREATIONS,
BUILDING CONTRACTOR & PROMOTERS,
Suthari Complex 1st Floor,
Junction Main Road, Near Sora College,
Salem - 636 005. Call: 9578270663

REGISTERED STRUCTURAL ENGINEER :-

Er. A. Soundar Rajan, B.E., M.E., (Struct.)
R.D. SALEEM/RE-II/Reg.No.002/2019
CLASSIC CONSTRUCTION
Building Contractor & Promoters,
Advaltha Ashramam Road,
Fairlands, Salem-636 004.
Call: 9578270663

Eight ways to know a piece of land before you pay for it.

This report covers one part of the picture. These cover the rest, drawn from the same government records, for any property in Tamil Nadu.

LandLens One

Ask anything about a property and get an answer grounded in live government records, with the sources shown.

[/landlens/one](#)



Verify My Land

Every record check run on one property and returned as a single report.

[/landlens/verify-my-land](#)



Legal Opinion

An advocate's written opinion on the title, built on the records we pull for it.

[/landlens](#)



One Map

Every layer on one map: the parcel, its boundary, zoning, water bodies and what sits around it.

[/landlens/one/map](#)



PriceMap

What land actually changed hands for around this plot, taken from the registered deeds.

[/landlens/pricemap](#)



Build Scope

What you are allowed to build here: floor space, height, coverage and setbacks.

[/landlens/build-scope](#)



Property Tracker

Watch a property and hear about it when something new is registered against it.

[/landlens/property-tracker](#)



Deal Room

Run the transaction in one place: documents, stamping, signatures and the parties.

[/landlens/deal-room](#)



Twenty-four checks you can run yourself, at no cost.

Records and verification

The registers themselves, read for you.

Encumbrance Certificate

Patta and Chitta

Field Measurement Sketch

EC Analyzer

Bank charge check

Court case search

Seller background check

Approval check by survey

Value and duty

What it is worth and what it costs to register.

Guideline value by street

Guideline value by survey

Stamp duty and registration fees

Capital gains

Floor space index

Area unit converter

Zoning and land use

What the plan says can happen on this land.

Land use zone finder

CMDA land use check

Coastal regulation zone

Master plan check

Water bodies finder

Airport height clearance

Registers and directories

Who holds it, and which office keeps the record.

Find your registering office

Temple property check

Waqf property check

RERA register



Every free tool
/tools



Services we run
for you
/services



The LandLens
suite
/landlens/one



Every claim in this document traces back to a government record.

Legal opinions, due diligence and title verification

Building plan, layout and sub-division approvals

Completion and occupancy certificates, regularisation

Escrow, negotiation and NRI property management

Land survey, soil testing, architecture and construction

Verified RealEstate
3/350/2 Mettukuppam,
OMR Thoraipakkam,
Chennai 600 097, India
hello@verified.realestate
+91 9996 12 9996

Prepared from the registers named on the page each finding sits on. Where a register could not be read, this document says so in its place rather than leaving the gap to be read as a clean result.

