



SCALE 1:100

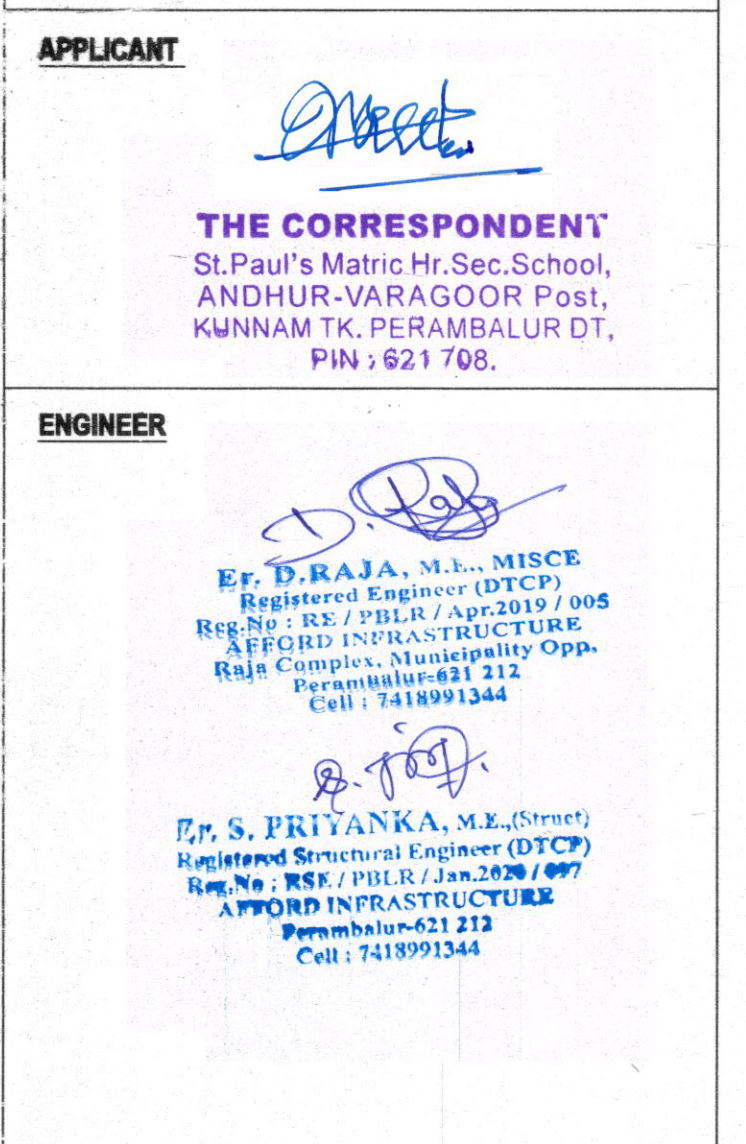

SITE PLAN SHOWING THE PROPOSED ADDITIONAL CONSTRUCTION OF " ST PAUL'S MATRICULATION HIGHER SECONDARY SCHOOL BUILDING " IN S.F. NO. 176 / 4B, 6A, 6B AT VARAGUR VILLAGE, ANDHUR PANCHAYAT, KUNNAM TALUK, PERAMBALUR DISTRICT.

SCALE 1:400

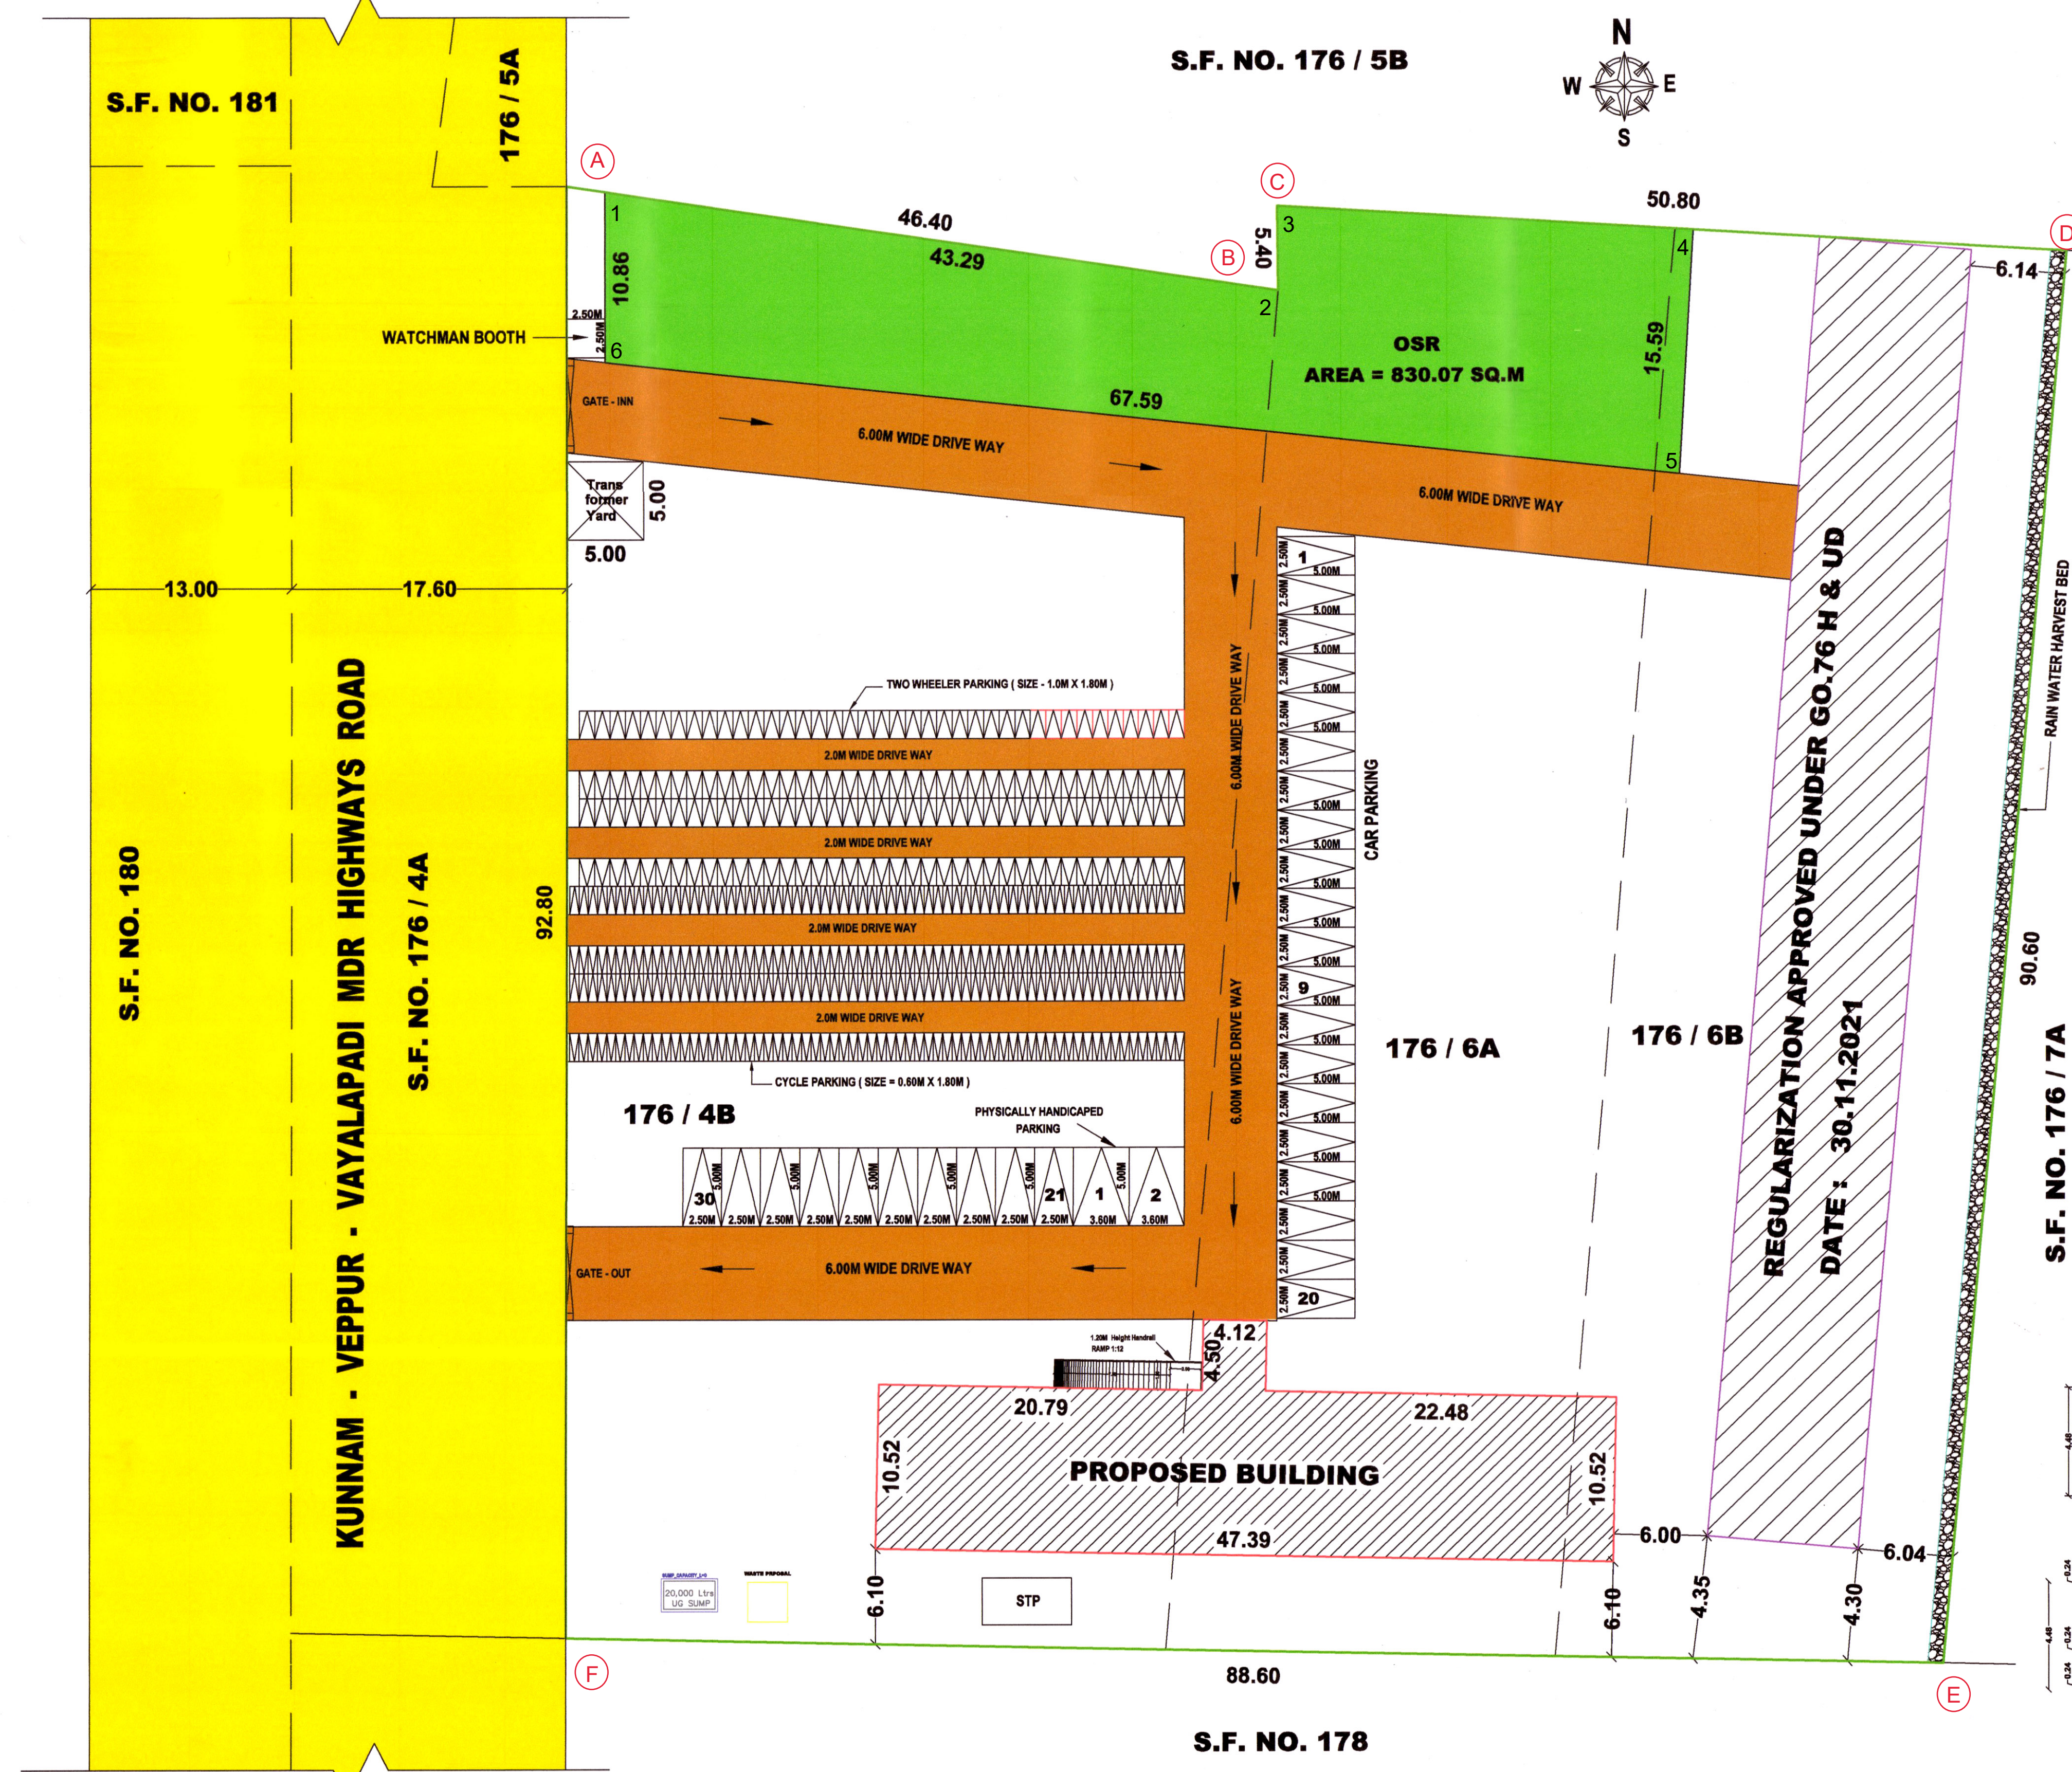

AREA DETAILS		SQ.MT.	
EXISTING BLOCK NO. 1		FSI	NON FSI
AREA OF GROUND FLOOR	359.58		
AREA OF FIRST FLOOR	359.58		
AREA OF SECOND FLOOR	359.58		
AREA OF HEAD ROOM		26.14	
TOTAL AREA	1078.74		26.14
EXISTING BLOCK NO. 2		FSI	NON FSI
AREA OF GROUND FLOOR	358.79		
AREA OF FIRST FLOOR	358.79		
AREA OF SECOND FLOOR	358.79		
AREA OF HEAD ROOM		27.34	
TOTAL AREA	1076.37		27.34

AREA DETAILS		SQ.MT.	
AREA OF SITE		FSI	NON FSI
PROPOSED BUILDING		517.08	
AREA OF GROUND FLOOR		498.54	
AREA OF FIRST FLOOR		498.54	
AREA OF SECOND FLOOR			24.80
AREA OF HEAD ROOM			17.10
AREA OF RAMP			6.25
WATCHMAN BOOTH			6.25
TOTAL AREA		1514.16	48.15

FLOOR SPACE INDEX (FSI) = $\frac{3669.27}{8300.00} = 0.44$

PARKING

NUMBER OF CAR PARKING (2.50 X 5.00) = 30 nos.

PHYSICALLY HANDICAPPED PARKING (3.60 X 5.00) = 2 NOS.

NUMBER OF TWO WHEELER PARKING (1.00 X 1.80) = 156 NOS.

NUMBER OF CYCLE PARKING (0.60 X 1.80) = 264 NOS.

OPEN SPACE RESERVATION (OSR) = 830.07 SQ.M

COLOUR INDEX	
PROPOSED SITE	
PROPOSED BUILDING	
PROPOSED DRIVE WAY	
EXISTING ROAD	
RAIN WATER HARVEST BED	
OSR	
EXISTING BUILDING	

APPLICANT

[Signature]

THE CORRESPONDENT

St.Paul's Matric Hr.Sec.School,
ANDHUR-VARAGOOR Post,
KUNNAM TK, PERAMBALUR DT,
PIN : 621 708.

ENGINEER

[Signature]

Dr. D.RAJA, M.E., MISCE
Registered Engineer (DTCP)
Reg.No : RE / PBLR / Apr.2019 / 005
AFFORD INFRASTRUCTURE
Raja Complex, Municipality Opp.
Perambalur-621 212
Cell : 7418991344

[Signature]

Dr. S. PRIYANKA, M.E. (Struct)
Registered Structural Engineer (DTCP)
Reg.No : RSE / PBLR / Jan.2020 / 007
AFFORD INFRASTRUCTURE
Perambalur-621 212
Cell : 7418991344

