
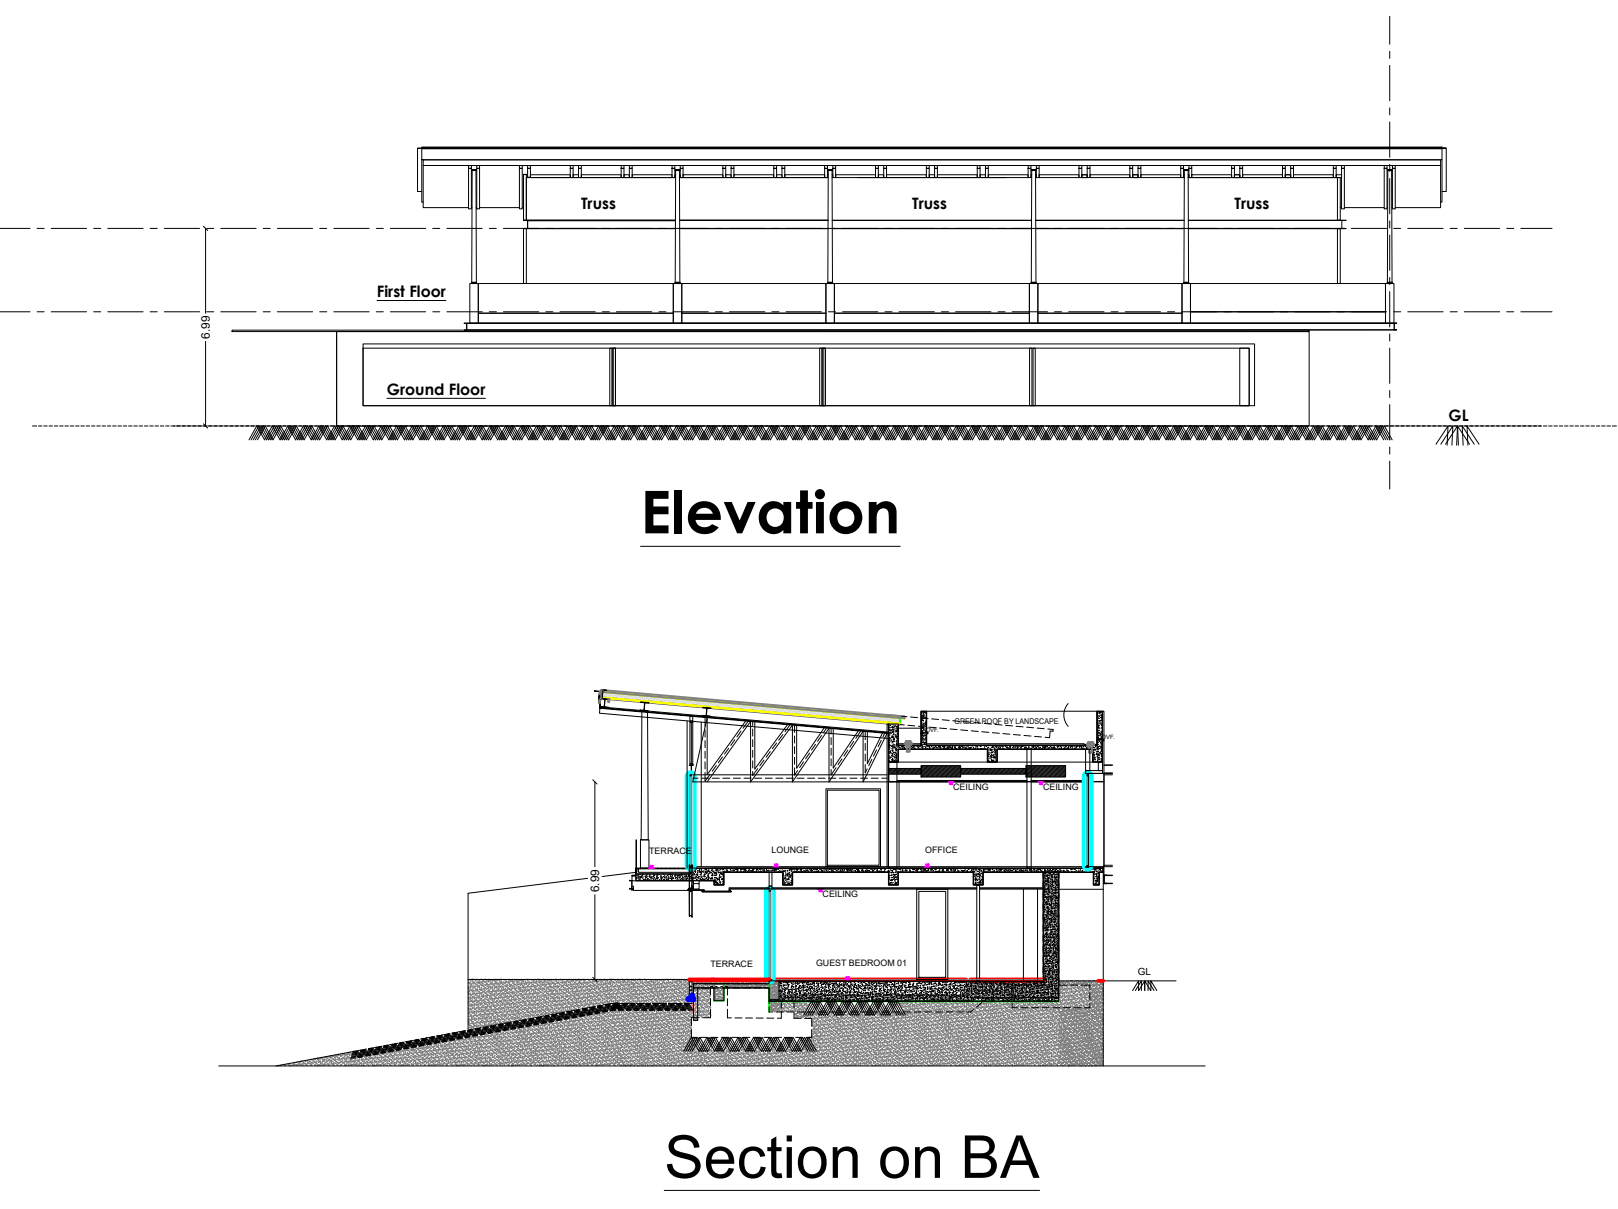


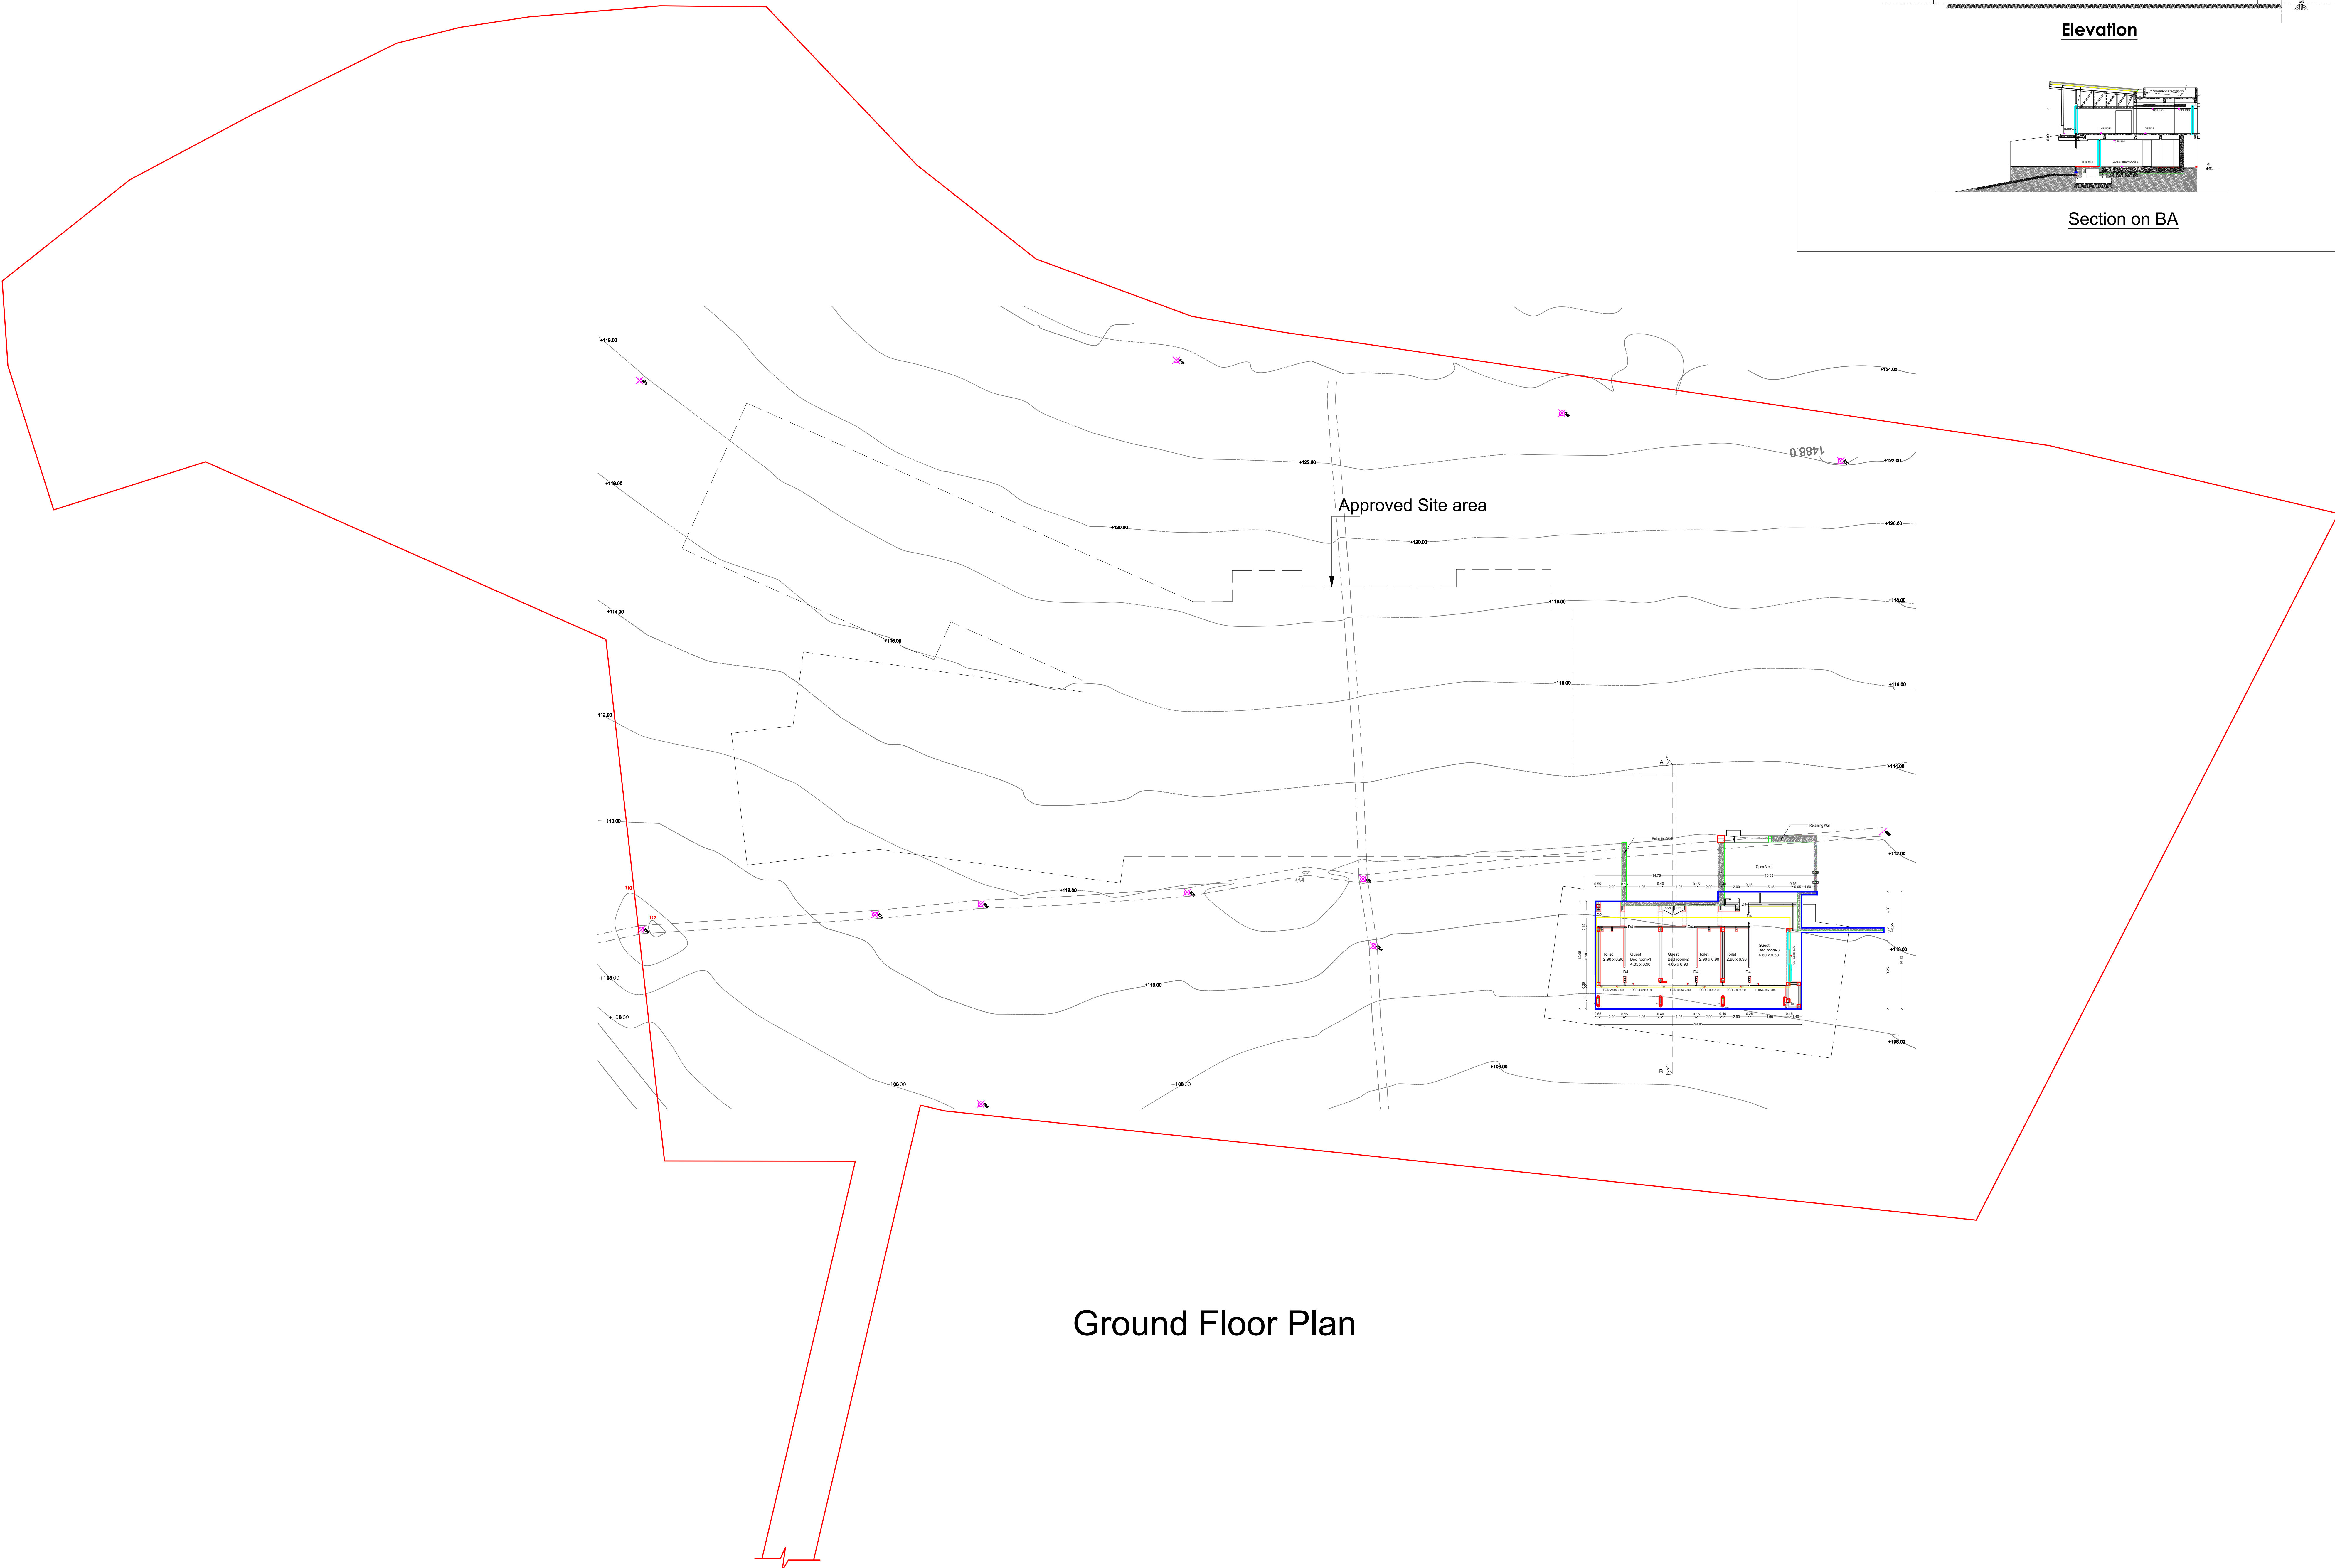

Plan showing the Existing & Additional construction of a Single dwelling Residential Building at S.F.No. 13/1A1A1, 13/1A2A2, 13/1A1C2, 13/1A1C4, 13/1A2C2, 13/1B2E2, 13/22, 19/1B2, 19/2, 28/2B2K2, 28/3C1, 28/3E2, 28/3K, 28/3N, 28/3O & 28/7B3 of Pullyur Village and Vellakada Panchayat, Yercaud panchayat Union, Yercaud Taluk, Salem District.

Title: Block - 1
Ground Floor Plan, Section and Elevation

Scale: 1:100

Block Name	Floor	Area (Sq. Ft.)	Area (Sq. M.)	Area (Sq. Ft.)	Area (Sq. M.)
Block - 1	Ground	145.15	13.40	145.15	13.40
	First	450.75	41.60	450.75	41.60
Total		595.90	55.00	595.90	55.00

Joinery Details

S.No	Symbol	Description	Size in Meter
1	D1	Door	2.20 x 2.44
2	D2	Door	1.70 x 2.44
3	D3	Door	1.50 x 2.44
4	D4	Door	1.00 x 2.44
5	D5	Door	0.90 x 2.44
6	D6	Door	0.80 x 2.44
7	SD	Sliding Door	0.90 x 2.44
8	LD-1	Lift Door	1.20 x 2.44
9	LD-2	Lift Door	1.50 x 2.44
10	V	Ventilation	2.00 x 1.20
11	V1	Ventilation	1.50 x 1.20
12	V2	Ventilation	1.20 x 1.20
13	V3	Ventilation	0.60 x 1.20
14	W	Window	1.10 x 1.83

Parking Details:

No of Car Parking required - 36 Nos

No of Car Parking Provided - 36 Nos

Reference:

Site Boundary: [Red Line]

Proposed Building: [Blue Line]

Retaining Wall: [Green Line]

Existing Road: [Yellow Line]

Green Covered Area & OSR: [Green Dotted Area]

Approved Building area: [Yellow Dotted Area]

By: P. ASHOK B.E., M.E., F.I.V.
REGISTERED STRUCTURAL ENGINEER
GR.A.2C-11 Reg. No. 104-102-11-2019
Vikram, Nandamurthy (P.O.)
Salem-637 037
Mob: 94423 43000, 9377 2414797
E-Mail: ramakrishna@gmail.com
Structural Engineer

By: P. ASHOK B.E., M.E., F.I.V.
REGISTERED STRUCTURAL ENGINEER
GR.A.2C-11 Reg. No. 104-102-11-2019
Vikram, Nandamurthy (P.O.)
Salem-637 037
Mob: 94423 43000, 9377 2414797
E-Mail: ramakrishna@gmail.com
Structural Engineer

Plan showing the Existing & Additional construction of a Single dwelling Residential Building at S.F.No. 13/1A1A1, 13/1A2A2, 13/1A1C2, 13/1A1C4, 13/1A2C2, 13/1B2E2, 13/22/19/1B2, 19/2, 28/2B2K2, 28/3C1, 28/3E2, 28/3K, 28/3N, 28/3O and 28/70B of Puliyur Village and Vellakadai Panchayat, Yercaud Panchayat Union, Yercaud Taluk, Salem District.

Title:
 Block - 1
 First Floor Plan


 Scale - 1 : 100

Building area details in Sq.ft					
Block Name	Floor	Description	FBI	New FBI	Built up Area
Block -1	Ground	Approved	194.30	0.00	338.5*
		Additional	143.85	0.00	
	First	Approved	406.76	0.00	602.58
		Additional	196.82	0.00	
Total			641.15	0.00	641.15

Joinery Details			
S.No	Symbol	Description	Size in Meter
1	D1	Door	2.20 x 2.44
2	D2	Door	1.70 x 2.44
3	D3	Door	1.50 x 2.44
4	D4	Door	1.00 x 2.44
5	D5	Door	0.90 x 2.44
6	D6	Door	0.80 x 2.44
7	SD	Sliding Door	0.90 x 2.44
8	LD-1	Lift Door	1.20 x 2.44
9	LD-2	Lift Door	1.50 x 2.44
10	V	Ventilation	2.00 x 1.20
11	V1	Ventilation	1.50 x 1.20
12	V2	Ventilation	1.20 x 1.20
13	V3	Ventilation	0.60 x 1.20
14	W	Window	1.10 x 1.83


Parking Details:

No.of Car Parking required - 36 Nos

No.of Car Parking Provided - 36 Nos

Reference :

Site Boundary	
Proposed Building	
Retaining Wall	
Existing Road	
Green Covered Area & OSR	
Approved Building area	

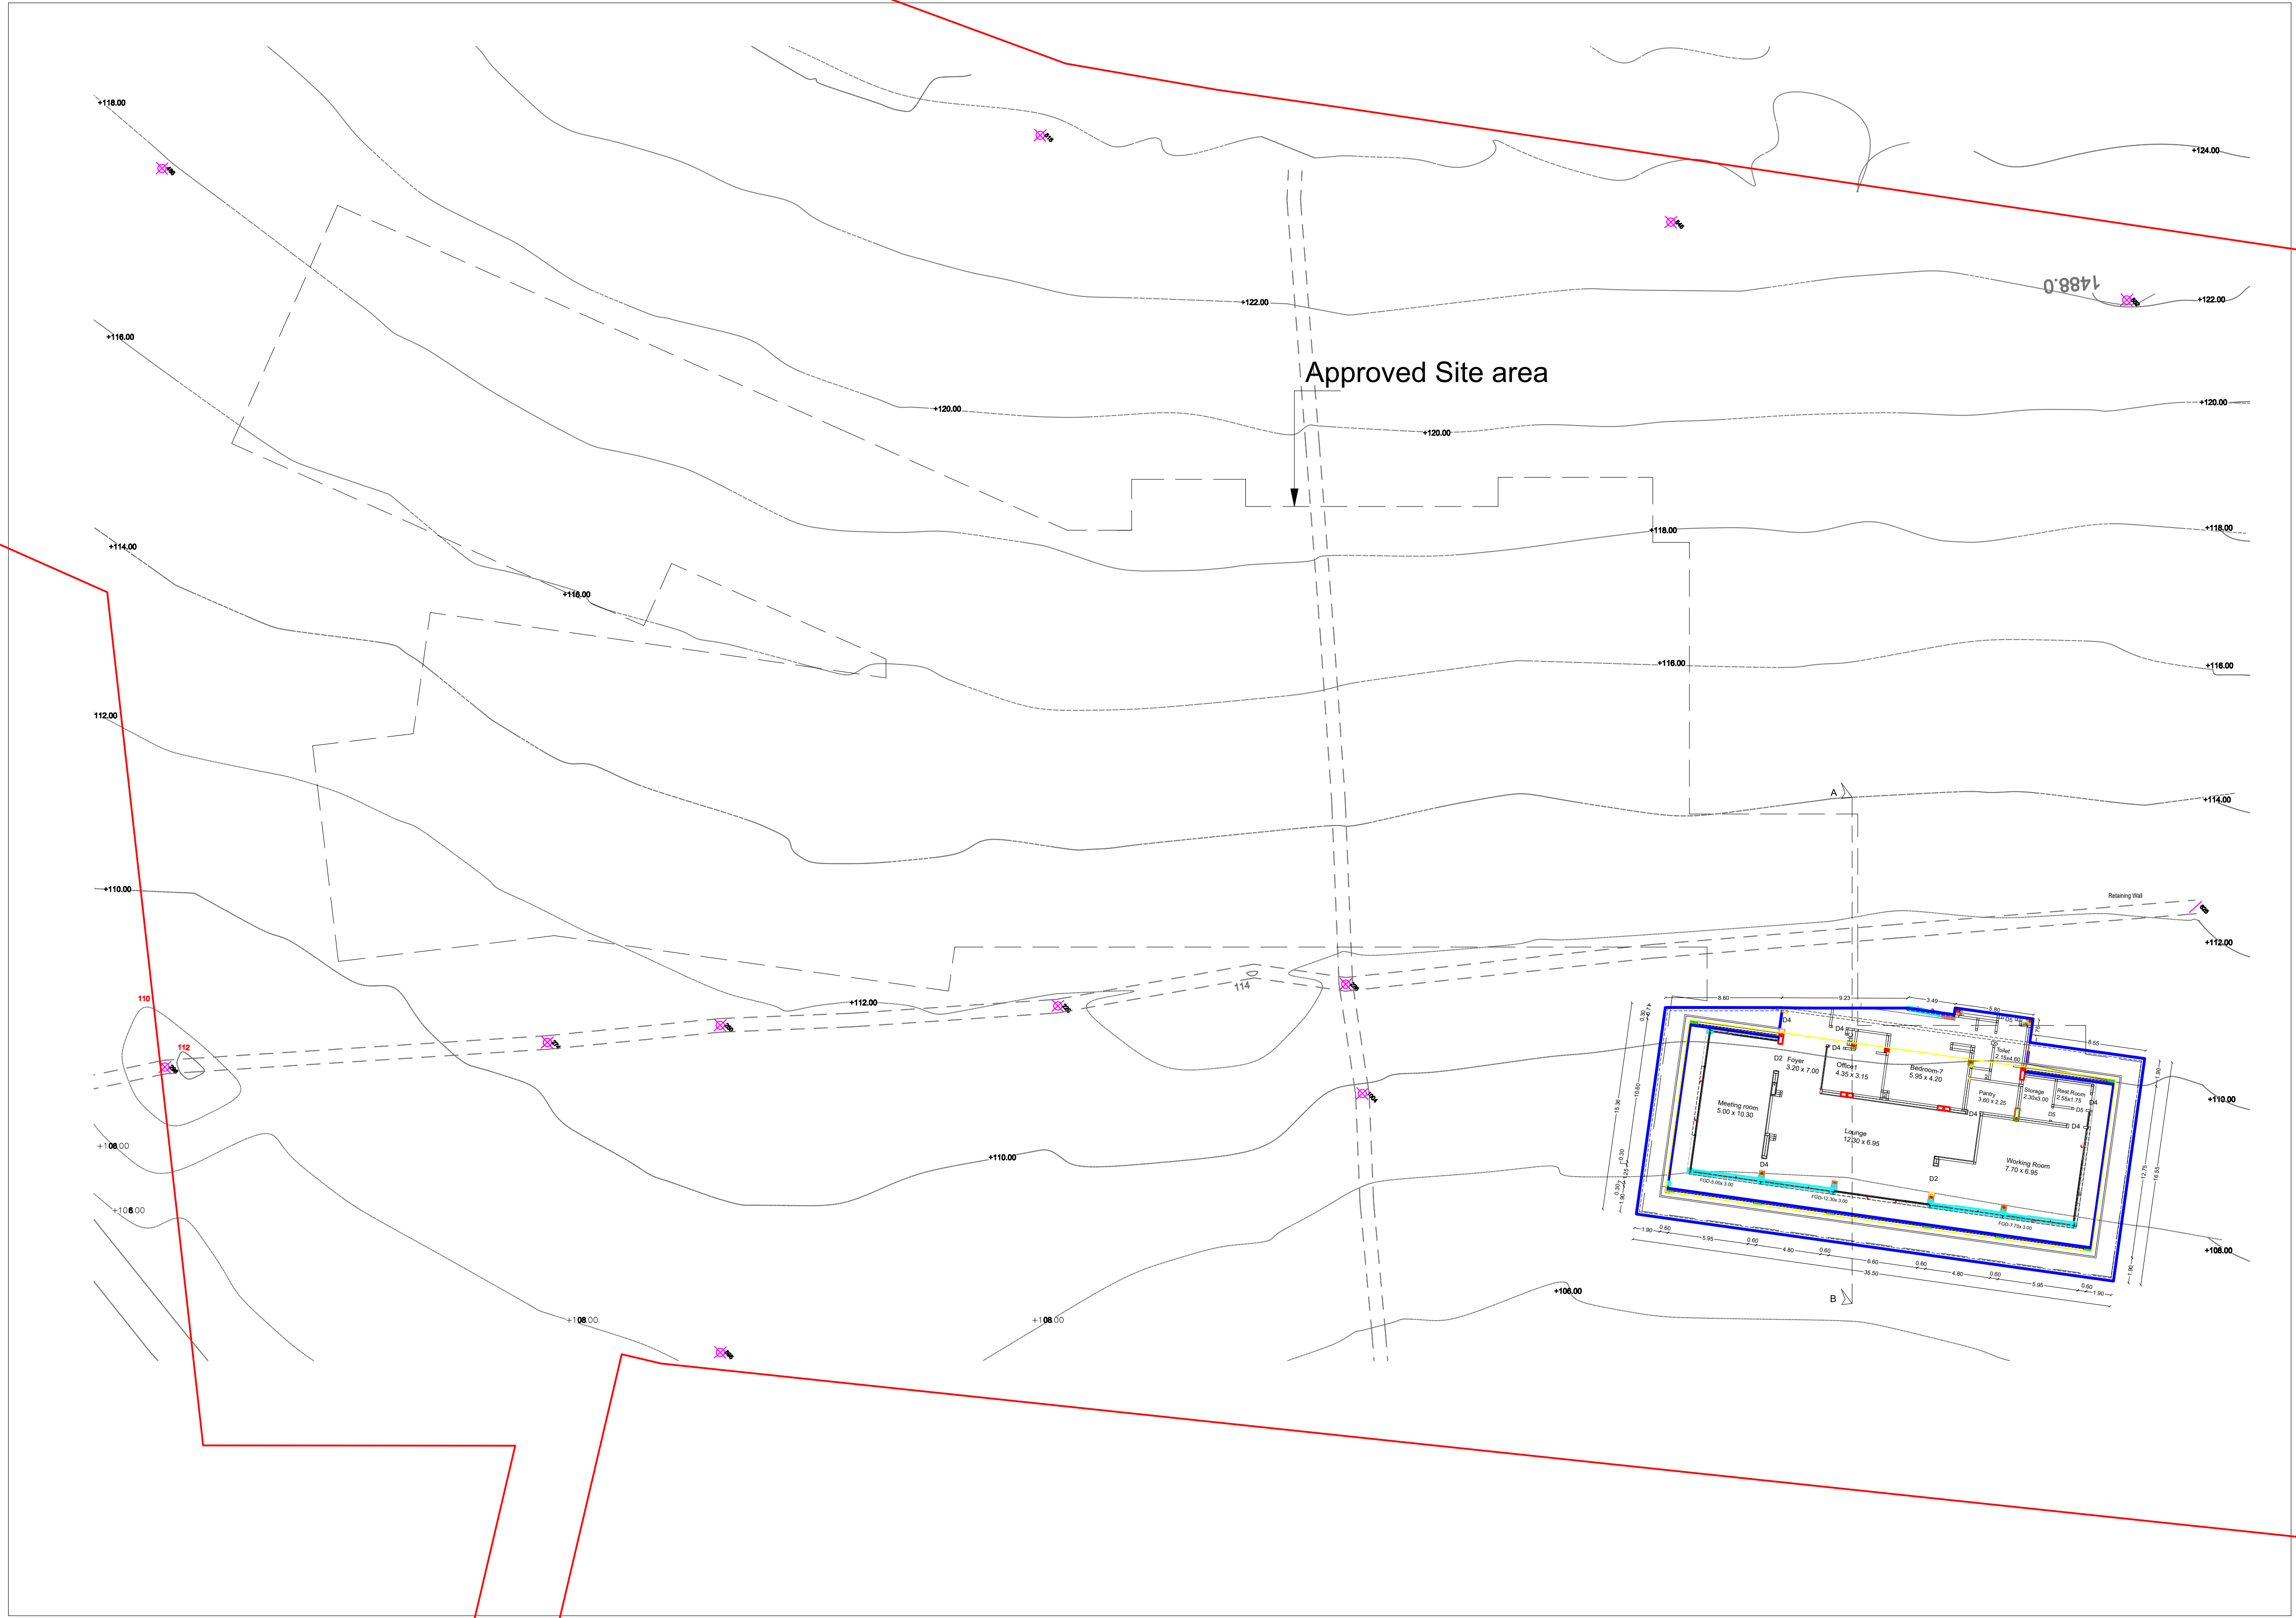


First Floor Plan

Applicant

Er. P. ASHOK B.E. M.J.E. F.I.V.
REGISTERED STRUCTURAL ENGINEER
GRADE-II Rg. No: 05/ RSE-11/ 2019
 36-A, Venkatesapuram,
 Vincent, Hasthampatti (Po),
 SALEM-636 007.
Mob: 94433 44096 0427-2414797
E-Mail: rankzonstruction1@gmail.com
Structural Engineer

E.P. ASHOK, B.E., M.E., F.I.V.,
REGISTERED ENGINEER & APPROVED VALUER
GRADE-I (RE-1) No: 28 / RE-1
CONSULTING CIVIL ENGINEER & CHARTERED ENGINEER
SG-A, VENKATESAPURAM,
HASTHAMPATI (Po), SAI. CIB-626 007,
E-Mail: reashokconstrcn1@gmail.com
Ph: 94433 44996 0427-2454797

Registered Engineer

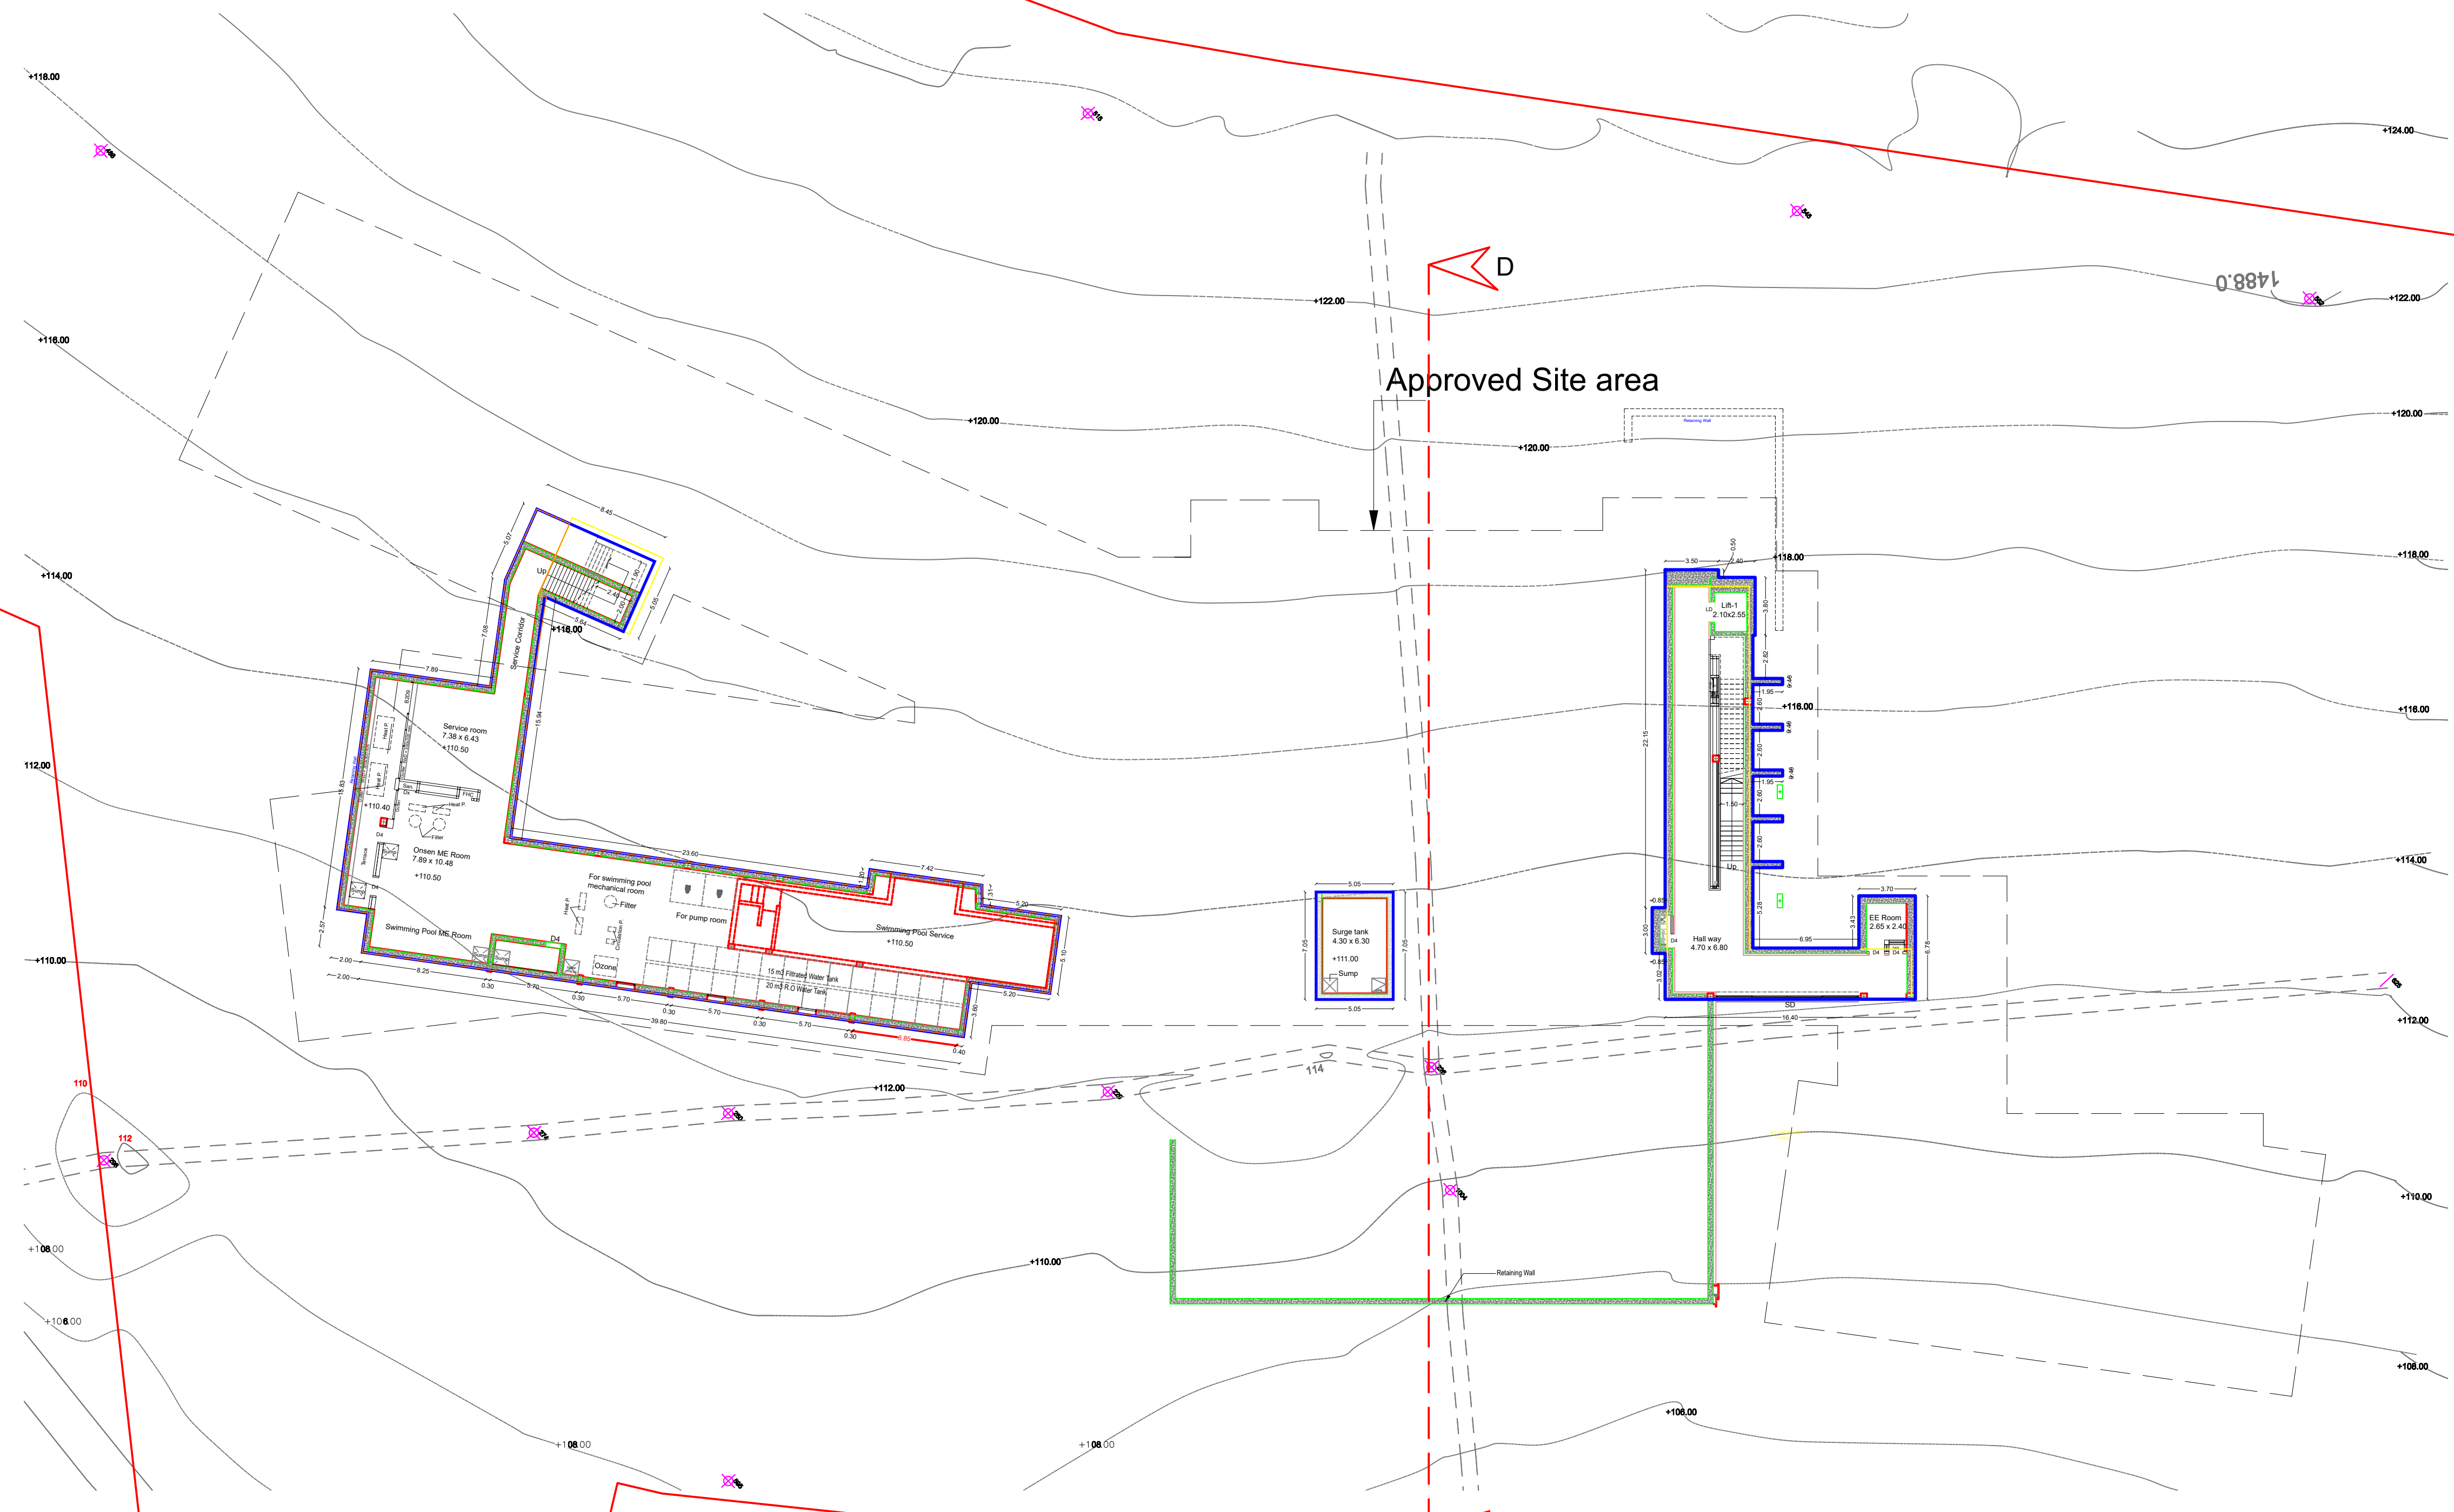

Basement Floor plan -2

Plan showing the Existing & Additional construction of a Single dwelling Residential Building at S.F.No. 13/1A1A1, 13/1A2A2, 13/1A1C2, 13/1A1C4, 13/1A2C2, 13/1B2E2, 13/22, 19/1B2, 19/2, 28/2B2K2, 28/3C1, 28/3E2, 28/3K, 28/3N, 28/3O & 28/70B of Puttur Village and Velakada Panchayat, Yercaud panchayat Union, Yercaud Taluk, Salem District.

Title:
Block -2
Basement Floor -2

S
N

Scale = 1 : 100

Block Name	Floor	Description	FSI	Non FSI	Built up Area
Block -2	BF2	Approved	216.82	0.00	112.58
		Additional	582.71	0.00	
	BF1	Approved	2313.89	0.00	3086.04
		Additional	737.25	0.00	
	Ground	Approved	1986.82	0.00	2304.00
		Additional	655.48	0.00	
	First	Approved	1025.57	377.07	1448.83
		Additional	35.59		
	Total		7130.88	377.07	12559.21

S.No	Symbol	Description	Size in Meter
1	D1	Door	2.20 x 2.44
2	D2	Door	1.70 x 2.44
3	D3	Door	1.50 x 2.44
4	D4	Door	1.00 x 2.44
5	D5	Door	0.90 x 2.44
6	D6	Door	0.80 x 2.44
7	SD	Sliding Door	0.90 x 2.44
8	LD-1	Lift Door	1.20 x 2.44
9	LD-2	Lift Door	1.50 x 2.44
10	V	Ventilation	2.00 x 1.20
11	V1	Ventilation	1.50 x 1.20
12	V2	Ventilation	1.20 x 1.20
13	V3	Ventilation	0.60 x 1.20
14	W	Window	1.10 x 1.83


Parking Details:
No of Car Parking required - 36 Nos
No of Car Parking Provided - 36 Nos

Reference :
Site Boundary
Proposed Building
Retaining Wall
Existing Road
Green Covered Area & OSR
Approved Building area

Applicant

Mr. P. ASHOK B.E. M.E. F.Y.V.
REGISTERED STRUCTURAL ENGINEER
GRADE II Reg. No. 10-102-11-2015
B-4, Venkateswaram,
Vijayawada, Nandamurthy (P.O.),
GALILEO-3/1/1977
Mob: 94423 74906 94237 2414787
E-Mail: renishanconstruction@gmail.com
Structural Engineer

Registered Engineer

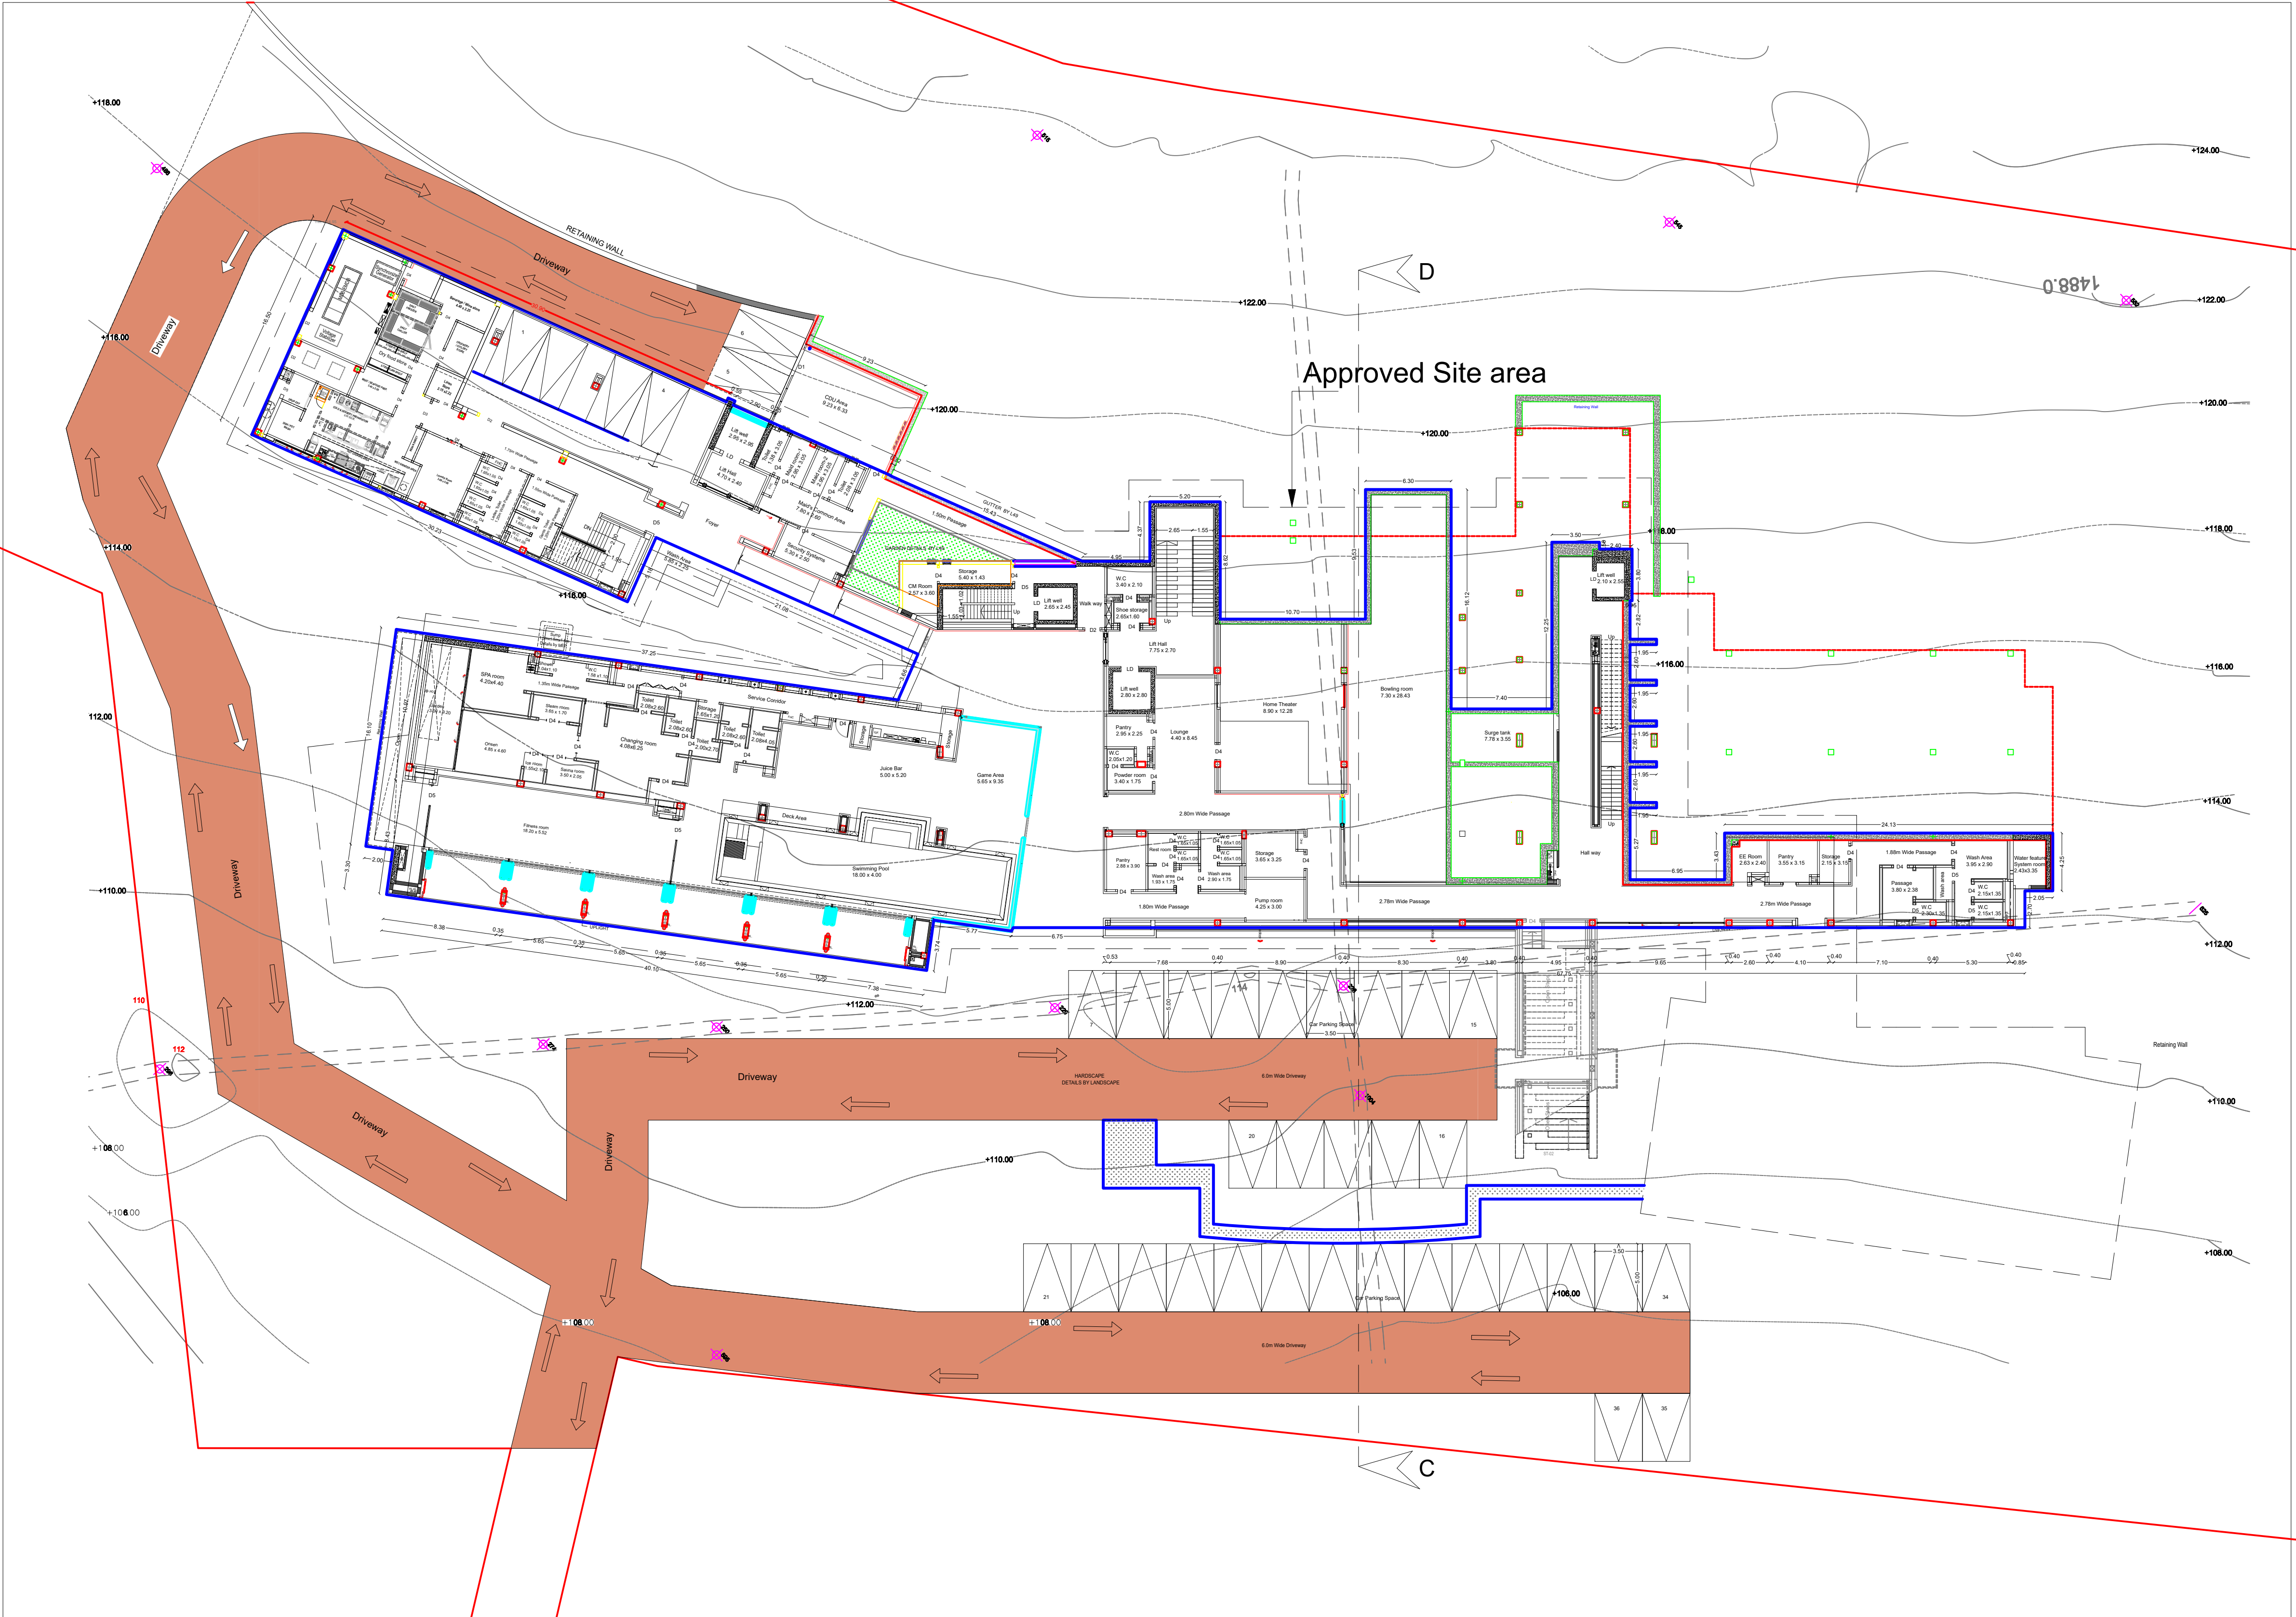

Basement Floor plan -1

Plan showing the Existing & Additional construction of a Single dwelling Residential Building at S.F.No. 13/1A1A1, 13/1A2A2, 13/1A1C2, 13/1A1C4, 13/1A2C2, 13/1B2E2, 13/22, 19/1B2, 19/2, 28/2B2K2, 28/3C1, 28/3E2, 28/3K, 28/3N, 28/3O & 28/70B of Puttur Village and Velakada Panchayat, Yercaud panchayat Union, Yercaud Taluk, Salem District.

Title: Block - 2
Basement Floor - 1

Scale: 1 : 100

Building area details in Sq.Mt

Block Name	Floor	Description	FIB	Non FIB	Built-up Area
Block - 2	B2	Approved	216.62	0.00	216.62
		Additional	555.76	0.00	555.76
	B1	Approved	2313.59	0.00	2313.59
		Additional	737.25	0.00	737.25
	Ground	Approved	1996.50	0.00	1996.50
		Additional	602.48	0.00	602.48
	First	Approved	3225.57	0.00	3225.57
		Additional	36.59	377.07	377.07
	Total		7150.69	377.07	7527.76

Joinery Details

S.No	Symbol	Description	Size in Meter
1	D1	Door	2.30 x 2.44
2	D2	Door	1.70 x 2.44
3	D3	Door	1.50 x 2.44
4	D4	Door	1.50 x 2.44
5	D5	Door	0.90 x 2.44
6	D6	Door	0.80 x 2.44
7	SD	Sliding Door	0.90 x 2.44
8	LD-1	Lift Door	1.20 x 2.44
9	LD-2	Lift Door	1.50 x 2.44
10	V	Ventilation	2.00 x 1.20
11	V1	Ventilation	1.50 x 1.20
12	V2	Ventilation	1.20 x 1.20
13	V3	Ventilation	0.60 x 1.20
14	W	Window	1.10 x 1.83

Parking Details:

No of Car Parking required - 36 Nos

No of Car Parking Provided - 36 Nos


Reference :

- Site Boundary
- Proposed Building
- Retaining Wall
- Existing Road
- Green Covered Area & OSR
- Approved Building area

Applicant:

Structural Engineer:

Registered Engineer:

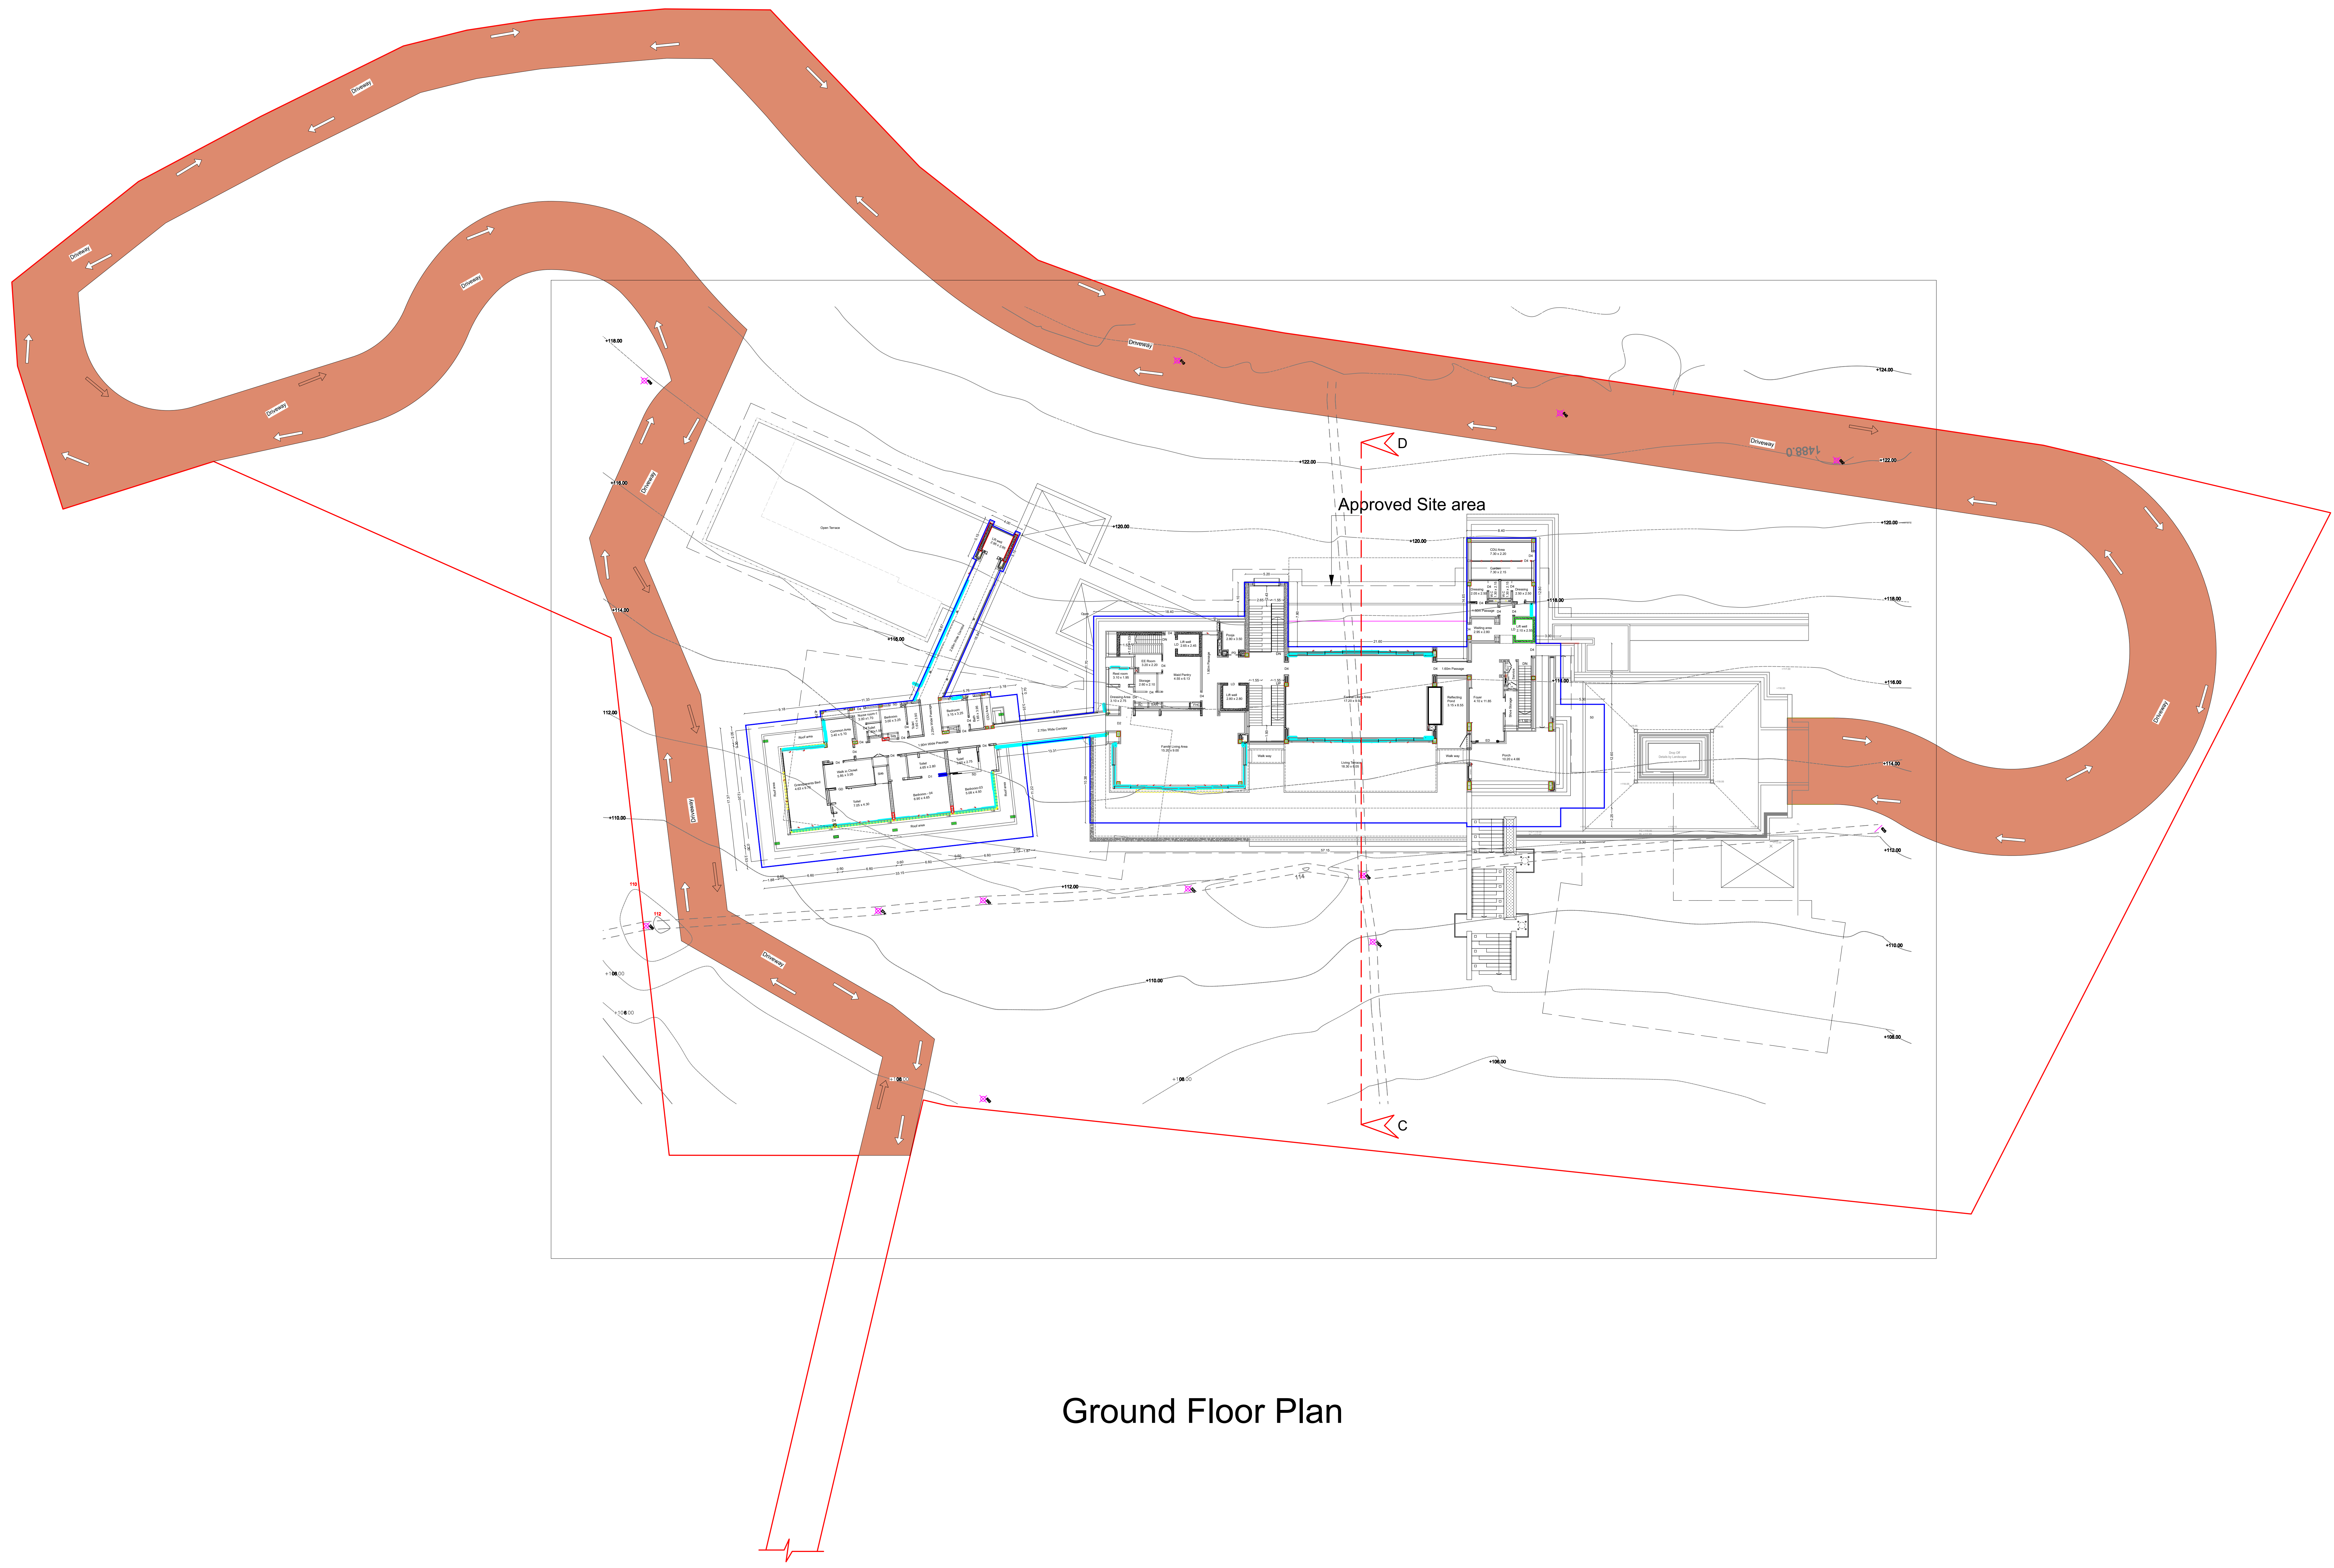

Ground Floor Plan

Plan showing the Existing & Additional construction of a Single dwelling Residential Building at S.F.No. 13/1A1A1, 13/1A2A2, 13/1A1C2, 13/1A1C4, 13/1A2C2, 13/1B2E2, 13/22, 19/1B2, 19/2, 28/2B2K2, 28/3C1, 28/3E2, 28/3K, 28/3N, 28/3O & 28/70B of Puttur Village and Velakada Panchayat, Yercaud panchayat Union, Yercaud Taluk, Salem District.

Title:
Block - 2
Ground Floor Plan

Scale: 1:100

Building area details in Sq.ft

Block Name	Floor	Description	Area	Net Area	Build-up Area
Block - 2	B2	Approved	214.82	0.00	812.58
		Additional	666.76	0.00	1025.94
	B2.1	Approved	2315.89	0.00	2024.00
		Additional	737.25	0.00	2204.00
	Ground	Approved	1596.52	0.00	1449.83
		Additional	656.46	0.00	1449.83
Total		7706.89	377.67	1608.35	

Joinery Details

S.No	Symbol	Description	Size in Meter
1	D1	Door	2.20 x 2.44
2	D2	Door	1.70 x 2.44
3	D3	Door	1.50 x 2.44
4	D4	Door	1.00 x 2.44
5	D5	Door	0.90 x 2.44
6	D6	Door	0.80 x 2.44
7	SD	Sliding Door	0.90 x 2.44
8	LD-1	Lift Door	1.20 x 2.44
9	LD-2	Lift Door	1.50 x 2.44
10	V	Ventilation	2.00 x 1.20
11	V1	Ventilation	1.50 x 1.20
12	V2	Ventilation	1.20 x 1.20
13	V3	Ventilation	0.60 x 1.20
14	W	Window	1.10 x 1.60

Parking Details:

No of Car Parking required - 36 Nos

No of Car Parking Provided - 36 Nos


Reference :

- Site Boundary
- Proposed Building
- Retaining Wall
- Existing Road
- Green Covered Area & OSR
- Approved Building area


Applicant:

Structural Engineer:

Registered Engineer:

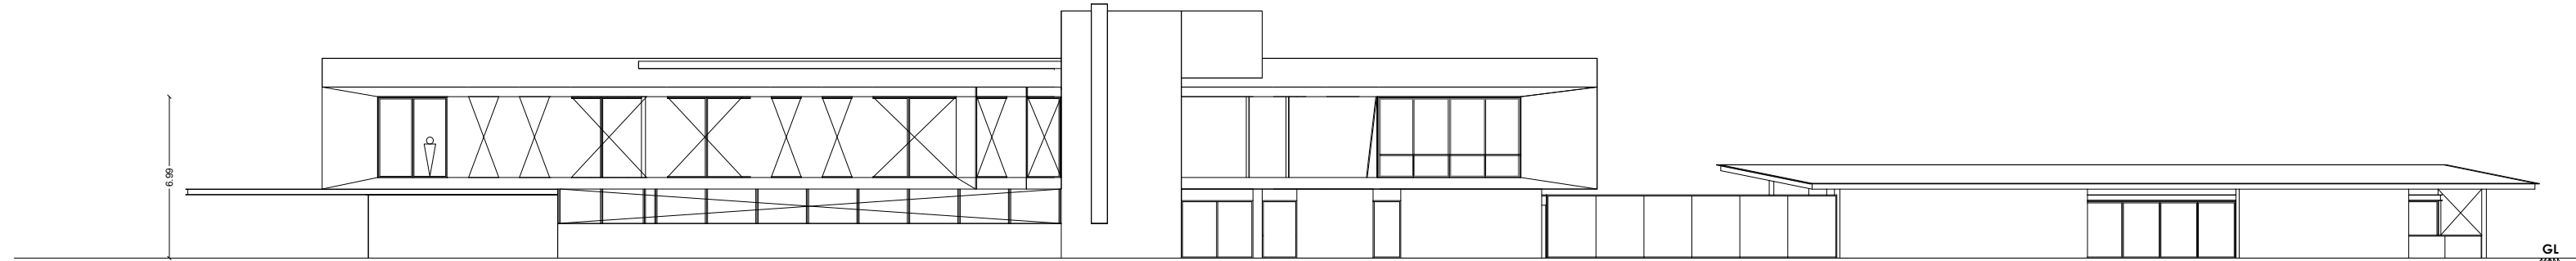

ELEVATION

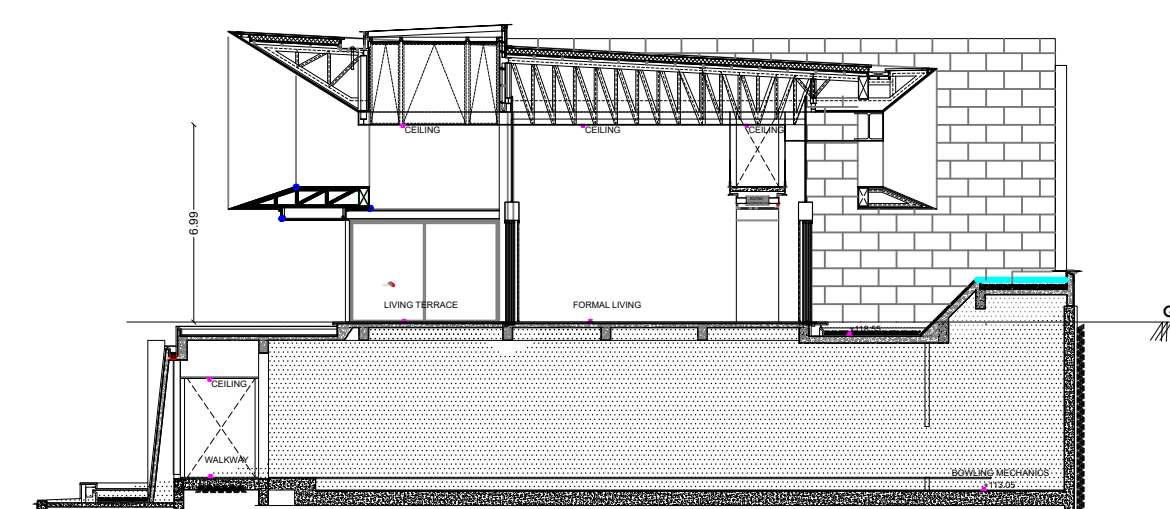

SECTION ON CD

Plan showing the Existing & Additional construction of a Single dwelling Residential Building at S.F.No. 13/1A1A1, 13/1A2A2, 13/1A1C2, 13/1A1C4, 13/1A2C2, 13/1B2E2, 13/22, 19/1B2, 19/2, 28/2B2K2, 28/3C1, 28/3E2, 28/3K, 28/3N, 28/3O & 28/70B of Puttur Village and Velakada Panchayat, Yercaud panchayat Union, Yercaud Taluk, Salem District.

Title: Block - 2
First Floor Plan, Section and Elevation

Building area details in Sq.Mt

Block Name	Floor	Description	FSD	Non FSD	Built up Area
Block - 2	BFD	Approved	216.82	0.00	112.35
		Additional	666.76	0.00	
	BF1	Approved	2313.69	0.00	3056.94
		Additional	727.25	0.00	
	Ground	Approved	1056.32	0.00	2204.60
		Additional	665.42	0.00	
	First	Approved	3026.87		
		Additional	36.59	377.67	1448.93
	Total		7130.88	377.67	7058.35

Joinery Details

S.No	Symbol	Description	Size in Meter
1	D1	Door	2.20 x 2.44
2	D2	Door	1.70 x 2.44
3	D3	Door	1.50 x 2.44
4	D4	Door	1.00 x 2.44
5	D5	Door	0.90 x 2.44
6	D6	Door	0.80 x 2.44
7	SD	Sliding Door	0.90 x 2.44
8	LD-1	Lift Door	1.20 x 2.44
9	LD-2	Lift Door	1.50 x 2.44
10	V	Ventilation	2.00 x 1.20
11	V1	Ventilation	1.50 x 1.20
12	V2	Ventilation	1.20 x 1.20
13	V3	Ventilation	0.60 x 1.20
14	W	Window	1.10 x 1.83

Parking Details:

No of Car Parking required - 36 Nos

No of Car Parking Provided - 36 Nos


Reference:

- Site Boundary
- Proposed Building
- Retaining Wall
- Existing Road
- Green Covered Area & OSR
- Approved Building area

Applicant:

Structural Engineer:

Registered Engineer:

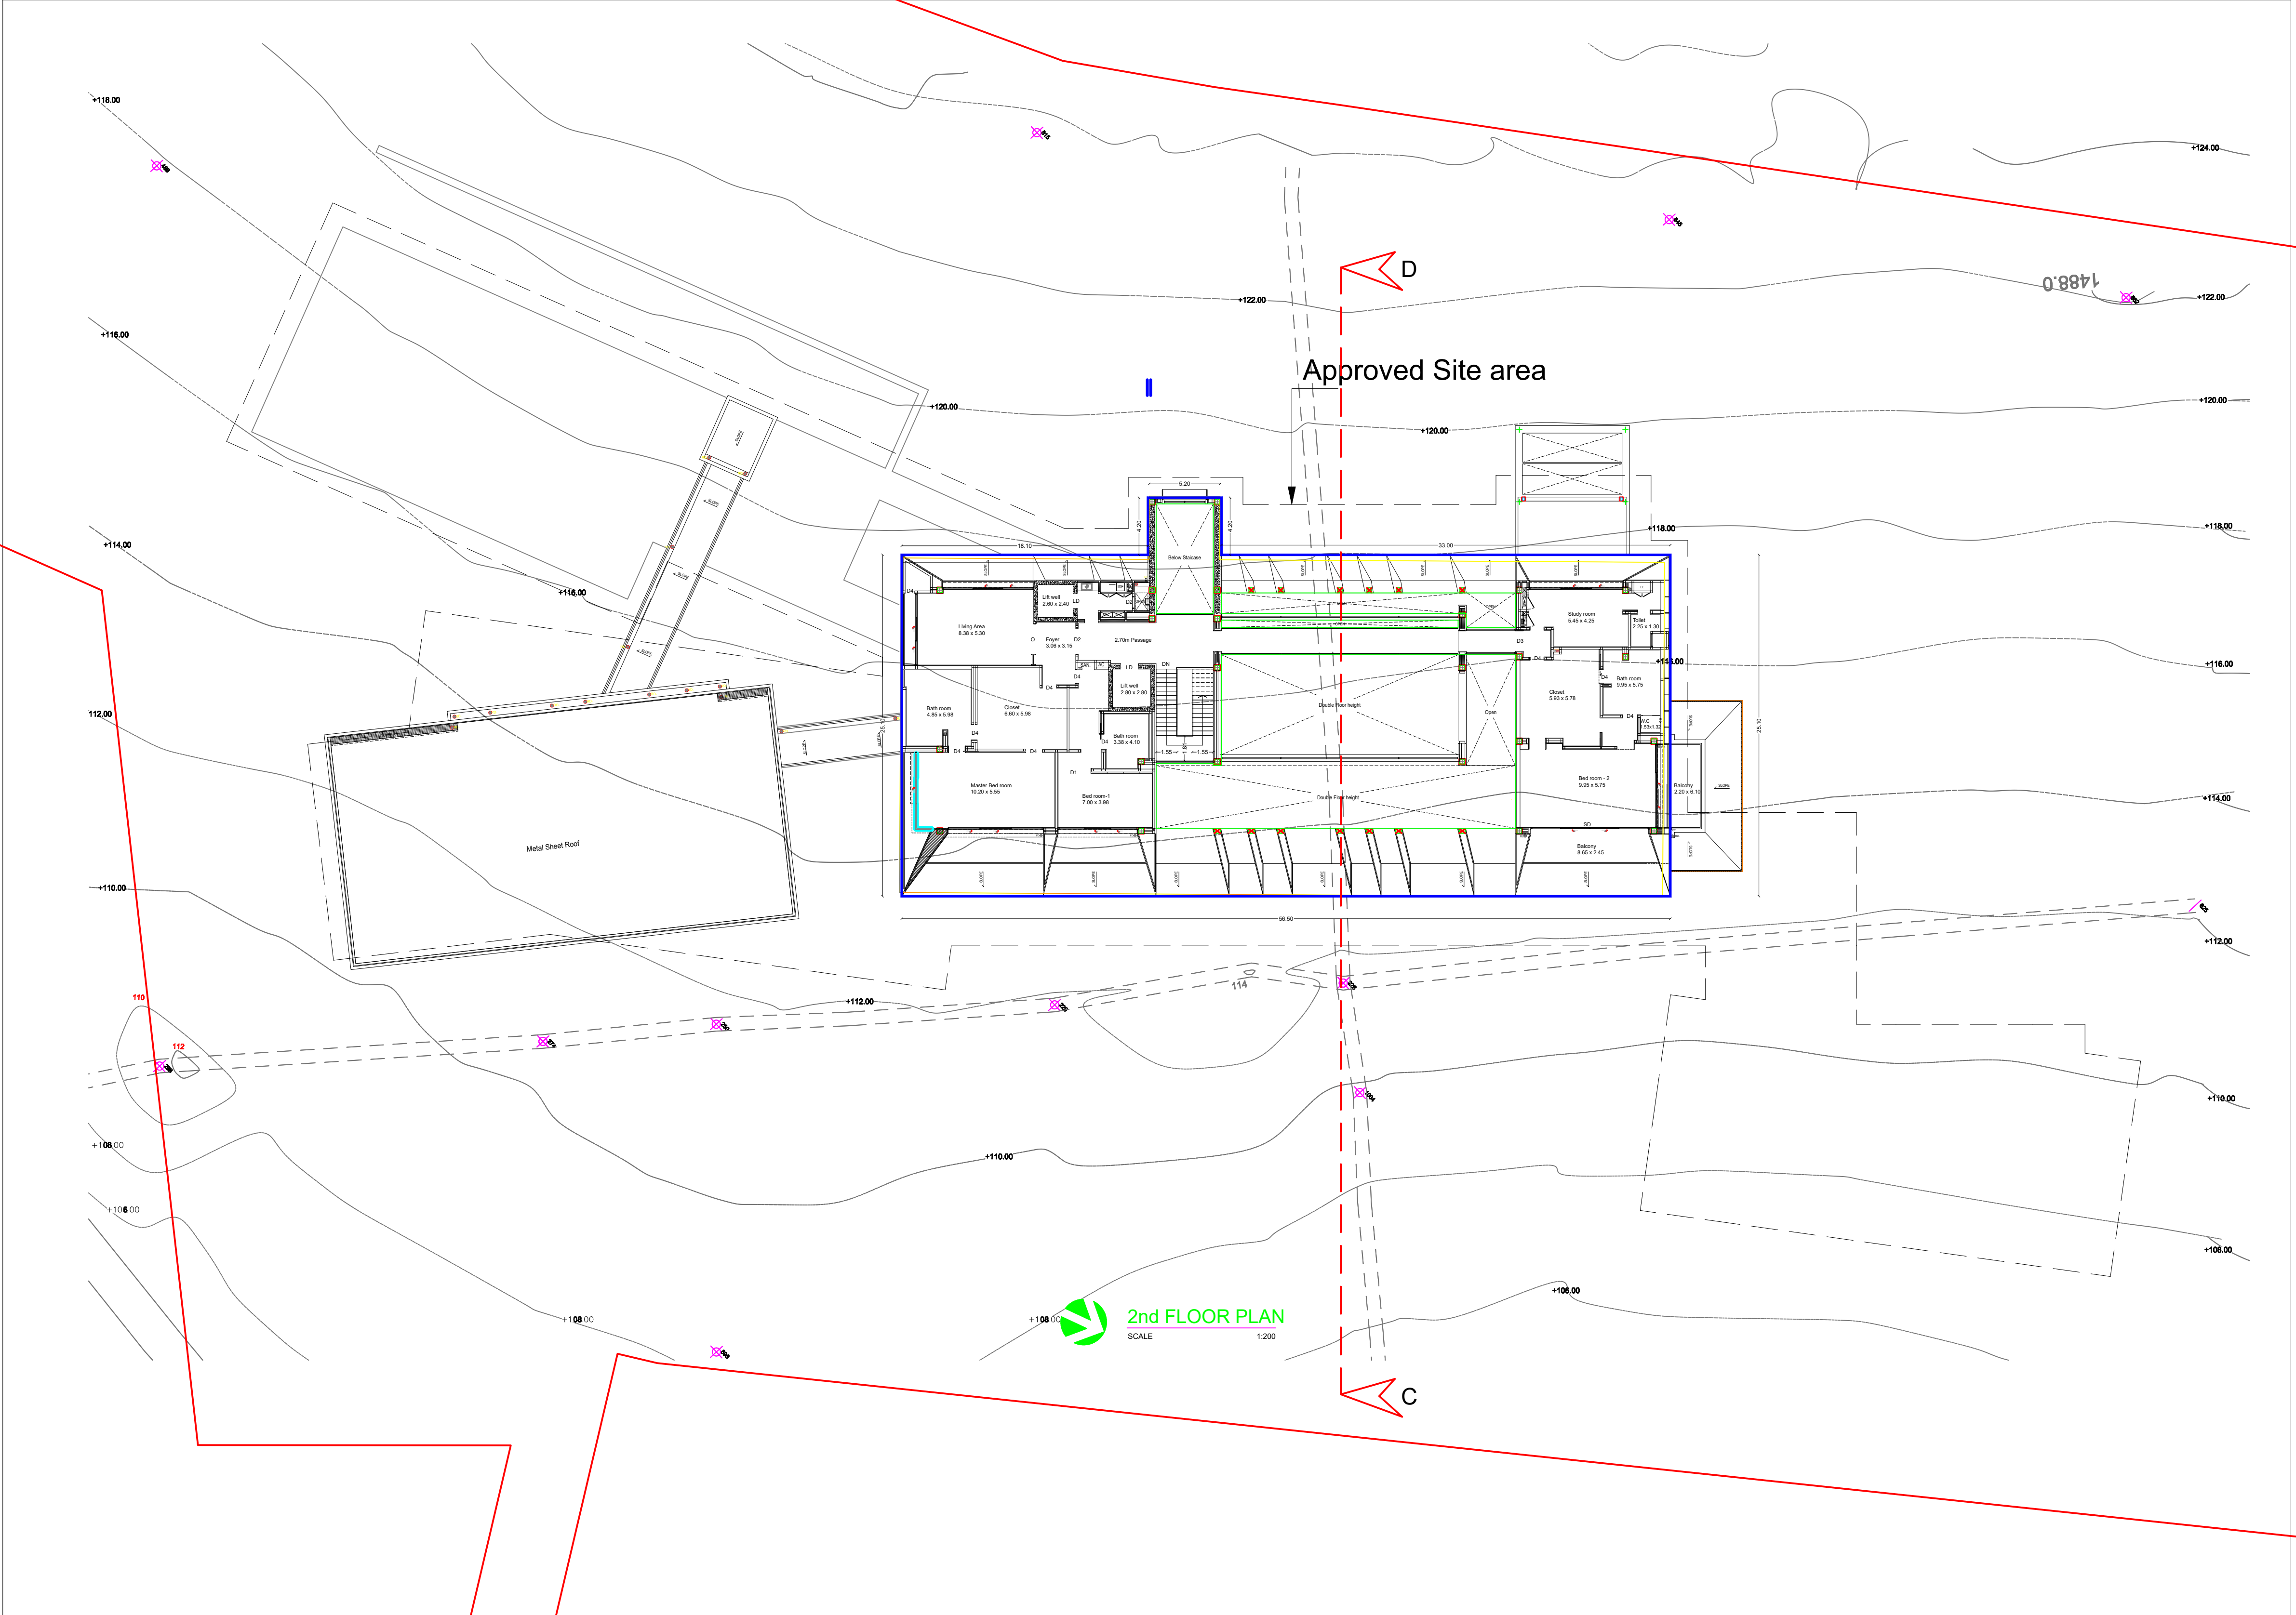

First Floor Plan



Basement Floor Plan

Plan showing the Existing & Additional construction of a
Single dwelling Residential Building at S.F.No. 13/1A1A1,
13/1A2A2, 13/1A1C2, 13/1A1C4, 13/1A2C2, 13/1B2E2, 13/22
19/1B2, 19/2, 28/2B2K2, 28/3C1, 28/3E2, 28/3K, 28/3N, 28/3C
& 28/70B of Puliur Village and Velakadai Panchayat,
Yercaud panchayat Union,
Yercaud Taluk, Salem District.

Title: Block 3 Basement Floor	 Scale - 1 : 100
--	--

Building area details in Sq.mt					
Block Name	Floor	Description	FSI	Non FSI	Built up Area
Block -J	Basement	Additional	183.52	0.00	183.52
	Ground		364.56	0.00	364.56
	Total			548.08	0.00

Jobbery Details			
S.No	Symbol	Description	Size in Meter
1	D1	Door	2.20 x 2.44
2	D2	Door	1.70 x 2.44
3	D3	Door	1.50 x 2.44
4	D4	Door	1.00 x 2.44
5	D5	Door	0.90 x 2.44
6	D6	Door	0.80 x 2.44
7	SD	Sliding Door	0.90 x 2.44
8	LD-1	Lift Door	1.20 x 2.44
9	LD-2	Lift Door	1.50 x 2.44
10	V	Ventilation	2.00 x 1.20
11	V1	Ventilation	1.50 x 1.20
12	V2	Ventilation	1.20 x 1.20
13	V3	Ventilation	0.60 x 1.20
14	W	Window	1.10 x 1.83

Parking Details:

No.of Car Parking required - 36 Nos

No.of Car Parking Provided - 36 Nos

Reference :

Site Boundary	
Proposed Building	
Retaining Wall	
Existing Road	
Green Covered Area & OSR	
Approved Building area	

Applicant



Er. P. ASHOK B.E. M.E. F.I.V.
REGISTERED STRUCTURAL ENGINEER
GRADE-II Rg. No: 051 RSE-11 / 2019
36-A, Venkatesapuram,
Vincent, Heathampatti (Po),
SALEM-638 007.
Mob: 94433 44695 9427-2414797
E-Mail: rankonstruction@gmail.com
Structural Engineer

S.P. ASHOK, B.E., M.E., F.I.V.,
REGISTERED ENGINEER & APPROVED VALUER
CHARGE-1 (R.E.-I) No: 20 / R.E.-I
CONSULTING CIVIL ENGINEER & CHARTERED ENGINEER
36-A, VENKATESAPURAM,
SASTHAMANGI (Po), SALEM-636 007.
E-Mail: spashokconstruction@gmail.com
Ph: 94433 44695 6427-2418797

Registered Engineer

Plan showing the Existing & Additional construction of a Single dwelling Residential Building at S.F.No. 13/1A1A1, 13/1A2A2, 13/1A1C2, 13/1A1C4, 13/1A2C2, 13/1B2E2, 13/22, 19/1B2, 19/2, 28/2B2K2, 28/3C1, 28/3E2, 28/3K, 28/3N, 28/3O & 28/70B of Puttur Village and Velakada Panchayat, Yercaud panchayat Union, Yercaud Taluk, Salem District.

Title:
Block -3
Ground Floor Plan

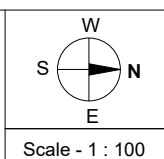


Building area details in Sq.mt					
Block Name	Floor	Description	FSI	Non FSI	Built up Area
Block -3	Ground	Additional	153.52	0.00	153.52
	First		364.56	0.00	364.56
		Total		518.08	0.00

Joinery Details			
S.No	Symbol	Description	Size in Meter
1	D1	Door	2.20 x 2.44
2	D2	Door	1.70 x 2.44
3	D3	Door	1.50 x 2.44
4	D4	Door	1.00 x 2.44
5	D5	Door	0.90 x 2.44
6	D6	Door	0.80 x 2.44
7	SD	Sliding Door	0.90 x 2.44
8	LD-1	Lift Door	1.20 x 2.44
9	LD-2	Lift Door	1.50 x 2.44
10	V	Ventilation	2.00 x 1.20
11	V1	Ventilation	1.50 x 1.20
12	V2	Ventilation	1.20 x 1.20
13	V3	Ventilation	0.60 x 1.20
14	W	Window	1.10 x 1.83

Parking Details:
No of Car Parking required - 36 Nos
No of Car Parking Provided - 36 Nos

Reference :	
Site Boundary	
Proposed Building	
Retaining Wall	
Existing Road	
Green Covered Area & OSR	
Approved Building area	

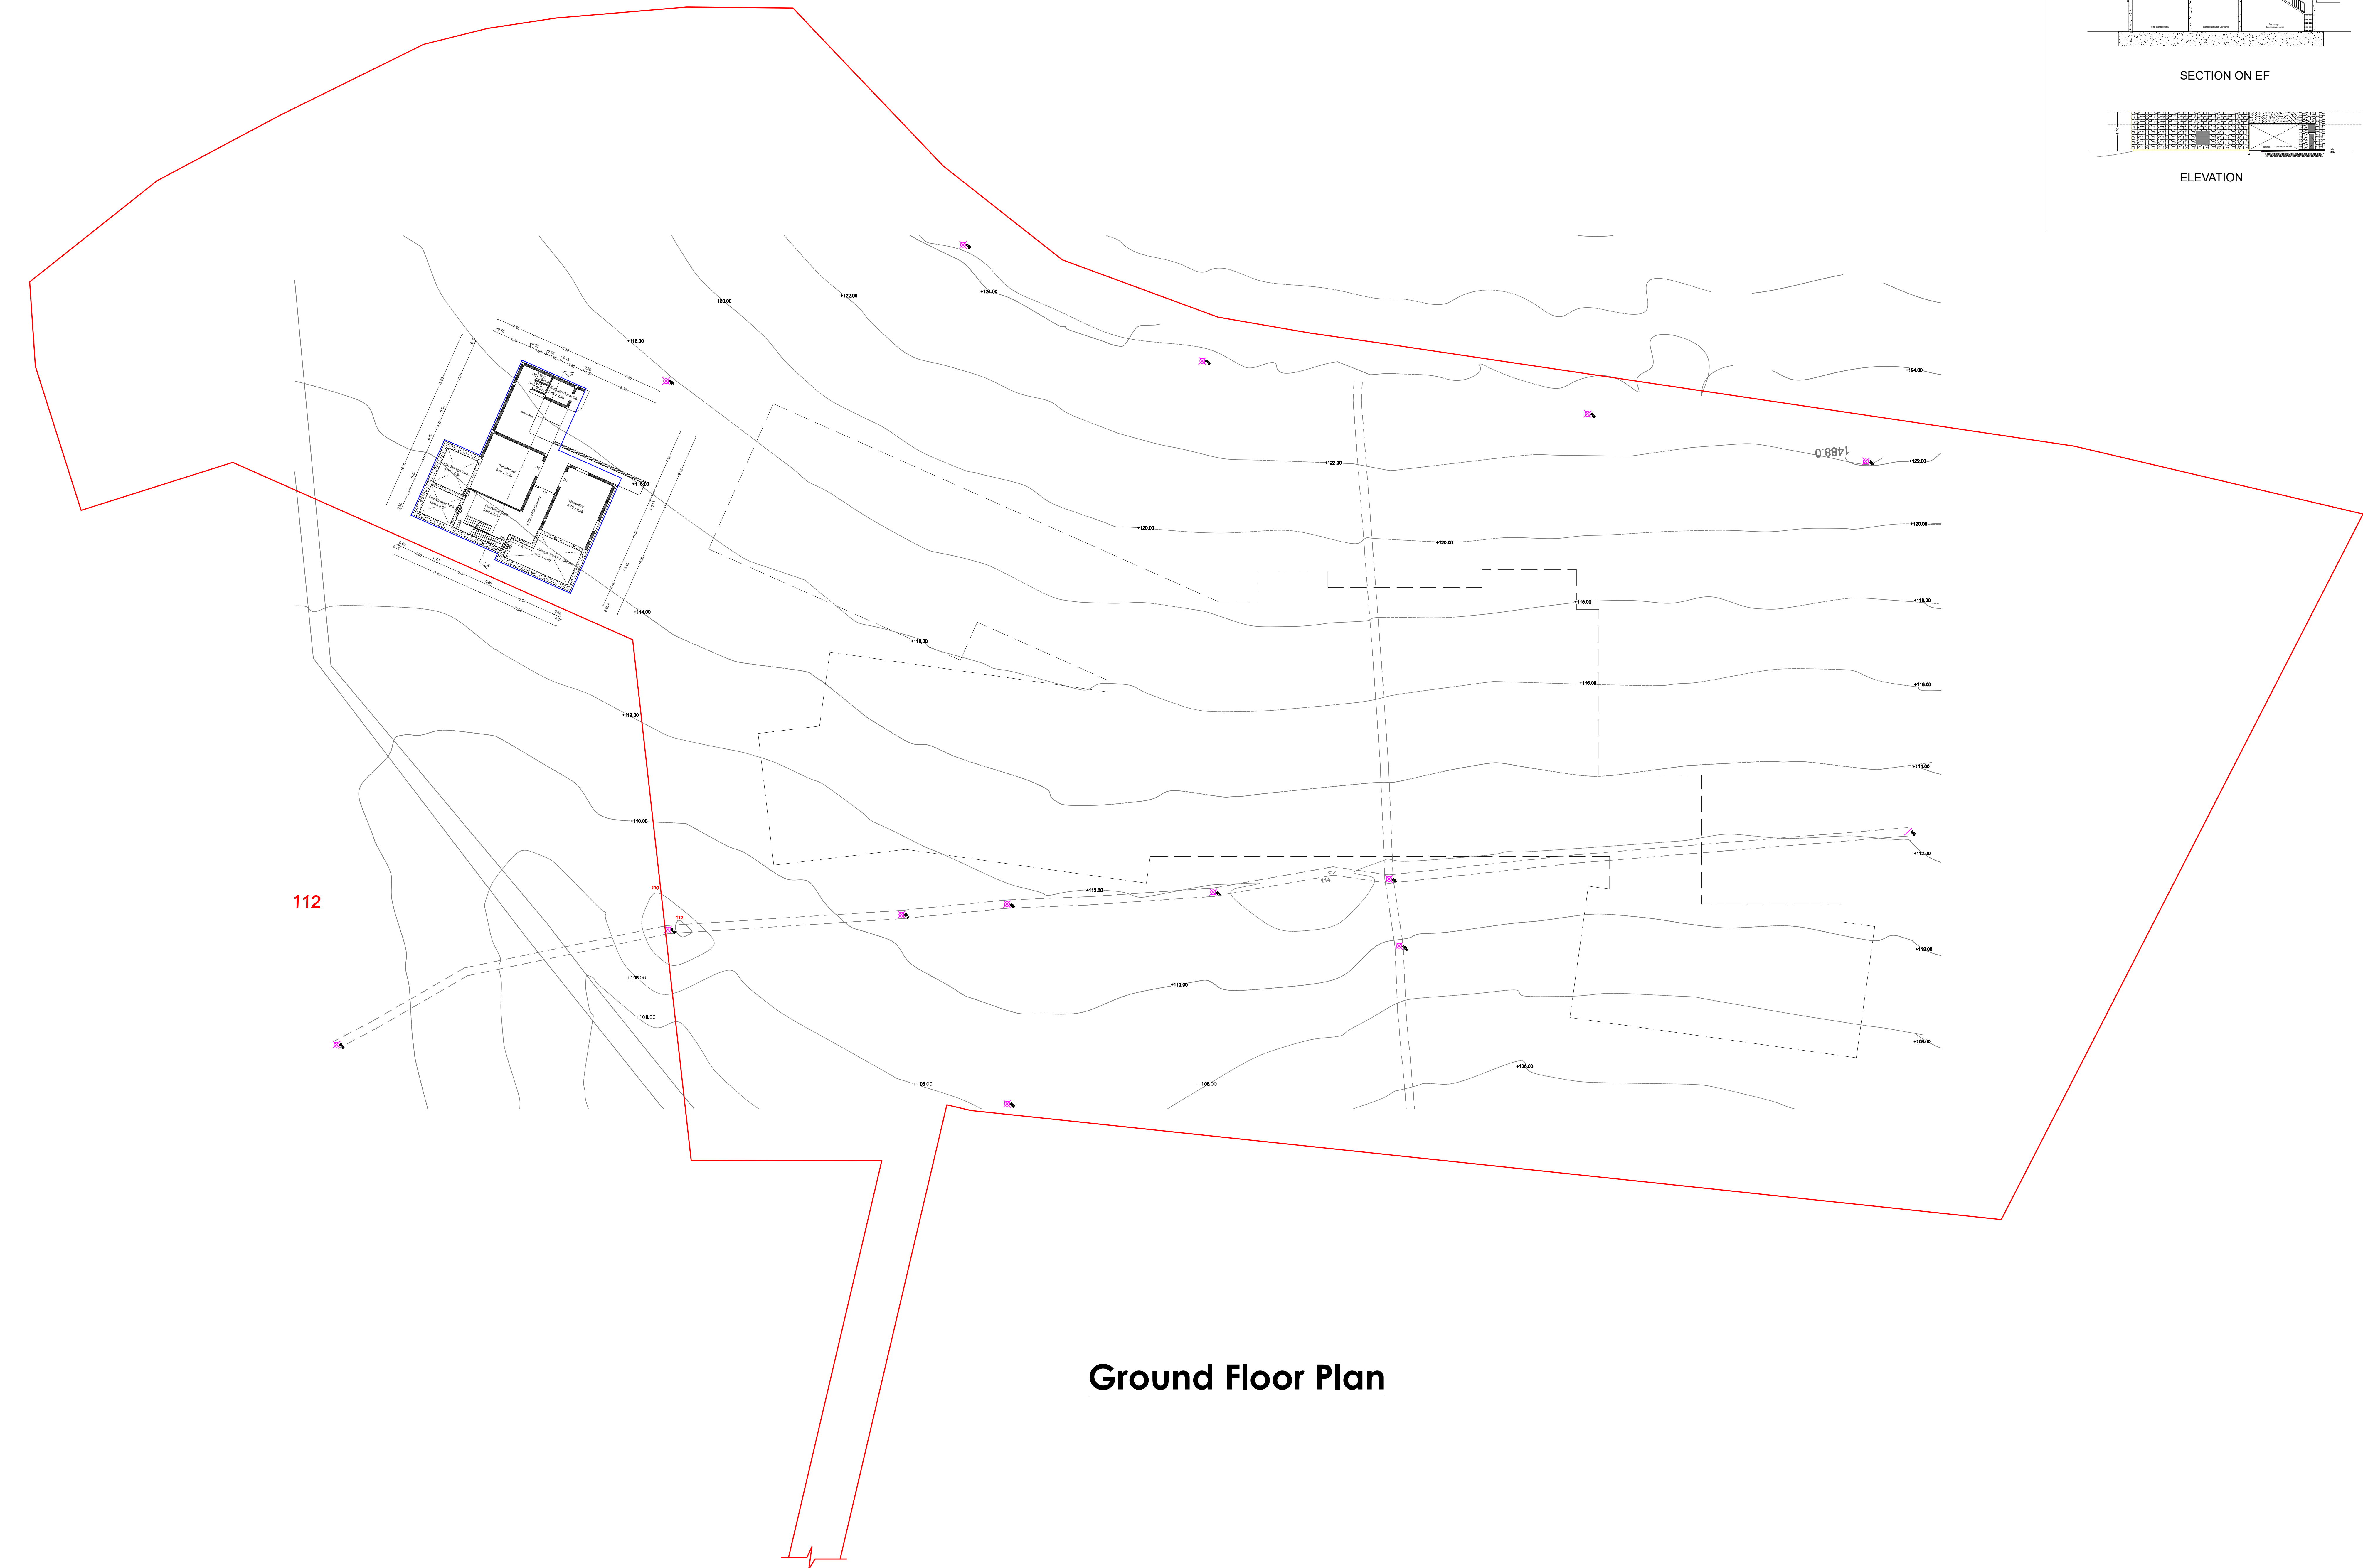

Ground Floor Plan

Applicant:

E. P. ASHOK B.E. M.E. F.Y.V.
REGISTERED STRUCTURAL ENGINEER
GRASS ROOTS Reg. No. 10-102-11-2015
B-6-A, Venkateswaram,
Vikramthi, Thiruvananthapuram (Tn),
KALINGA-611 037,
Mobile: 94427 44067, 94474787
E-Mail: renishanconstruction@gmail.com
Structural Engineer

E. P. ASHOK B.E. M.E. F.Y.V.
REGISTERED STRUCTURAL ENGINEER
GRASS ROOTS Reg. No. 10-102-11-2015
B-6-A, Venkateswaram,
Vikramthi, Thiruvananthapuram (Tn),
KALINGA-611 037,
Mobile: 94427 44067, 94474787
E-Mail: renishanconstruction@gmail.com
Registered Engineer

