

PP

APPROVAL RECORD

Planning Permission

Sivagangai
Salem district, Tamil Nadu

APPROVAL TYPE
Building Plan

ISSUING AUTHORITY
DTCP

The approval as the planning authority issued it, reproduced in full behind this page.

An approval speaks to what was sanctioned, not to what was built. Completion is a separate record.

**PLAN SHOWING THE ADDITIONAL CONSTRUCTION OF
R.C.C TERRACE ROOF SCHOOL BUILDING FOR " ELITE
TECHNO NURSERY AND PRIMARY SCHOOL", IN
R.S.F.No. 208/2,208/3,208/4, AT ARANGANOOOR VILLAGE
AND PANCHAYAT, MECHERI PANCHAYAT UNION,
METTUR TALUK, SALEM DISTRICT.**

APPLICANT : Mr. R.JEEVA, S/o.S.M.RAVICHANDRAN.

SCALE 1 : 100 ALL DIMENSIONS ARE IN "METER"

AREA STATEMENT

BUILDING AREA DETAILS (In Sq.m)
AS PER DOCUMENT (2.36 ACRES) - 9550.00 Sq.m
AS PER PATTA - 9550.00 Sq.m
SUPER IMPOSED PLOT AREA - 9550.00 Sq.m

EXISTING BUILDING AREA

FLOOR NAME	BUILT-UP AREA	FSI AREA
GROUND FLOOR AREA	630.80	630.80
HEAD ROOM AREA	46.63	-----
TOTAL	677.43	630.80

PROPOSED BUILDING AREA

FLOOR NAME	BUILT-UP AREA	FSI AREA
GROUND FLOOR AREA	34.59	34.59
FIRST FLOOR AREA	665.39	665.39
HEAD ROOM AREA	26.37	-----
TOTAL	726.35	699.98

JOINERY DETAILS (In Metre)

D	DOOR	1.22 X 2.44
D1	DOOR	0.91 X 2.13
D2	TOILET DOOR	0.76 X 2.13
SD	SWING DOOR	0.91 X 2.13
W	WINDOW	1.83 X 1.37
W1	WINDOW	0.91 X 1.37
SW	STAIR WINDOW	1.83 X 1.22
V	VENTILATOR	1.83 X 0.61

FOR OFFICE USE :-

PREVIOUS DTCP APPROVED DETAILS:

Online Application No. : SWP / BPA / 398645 / 2024

SWP / DTCP / SALEM / Site Approval No. : 35 / 2025

TECHICAL APPROVAL No.: 07/2025.

DATED: 07.02.2025







APPLICANT :

STRUCTURAL ENGINEER :

Er.A.SEENIVASAN, B.E.,
Registered Structural Engineer Grade-II
Salem DTCP Regn.No. : 01/2022/SE-GR-II
5/318-B, State Bank Colony-II
Junction Main Road, SALEM-4.
Contact No. 98427-12227

REGISTERED ENGINEER :

Er.A.SEENIVASAN, B.E.,
Registered Engineer Grade-I
Salem DTCP Regn.No. : 014/RE-I/2024
5/318-B, State Bank Colony-II
Junction Main Road, SALEM - 4.
Contact No. 98247-12227

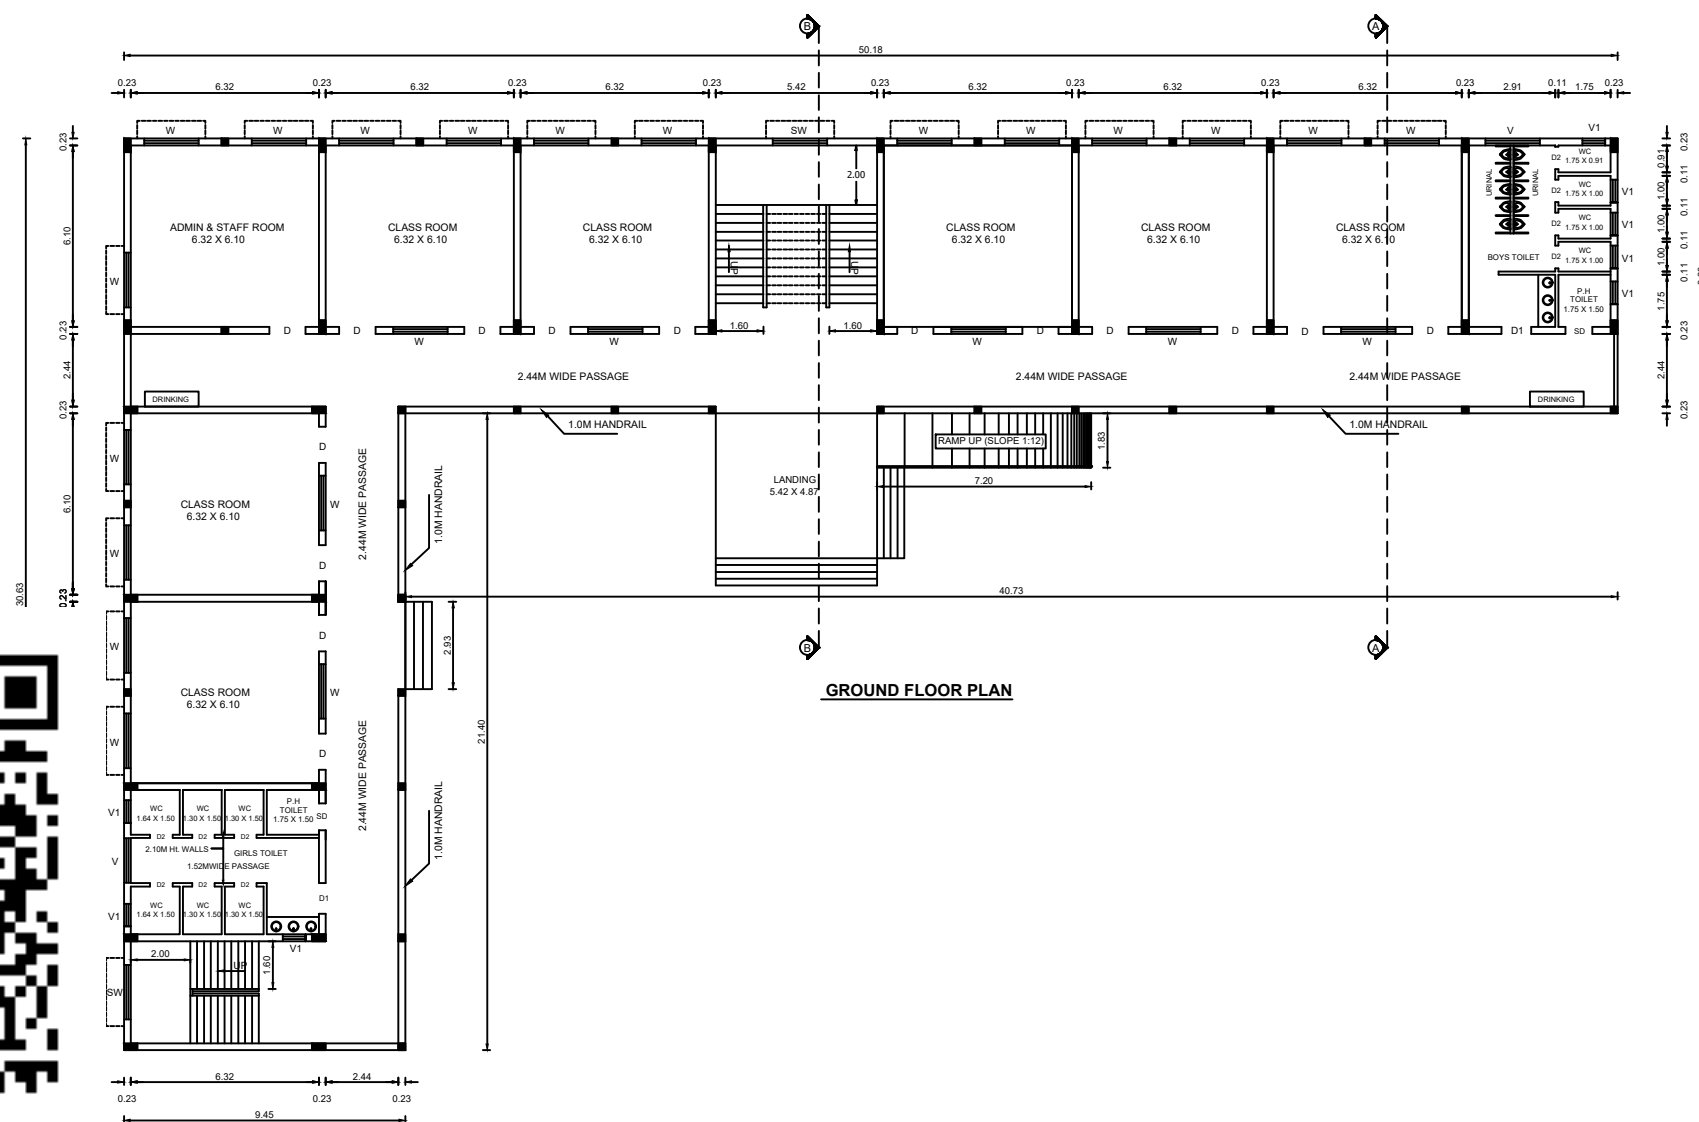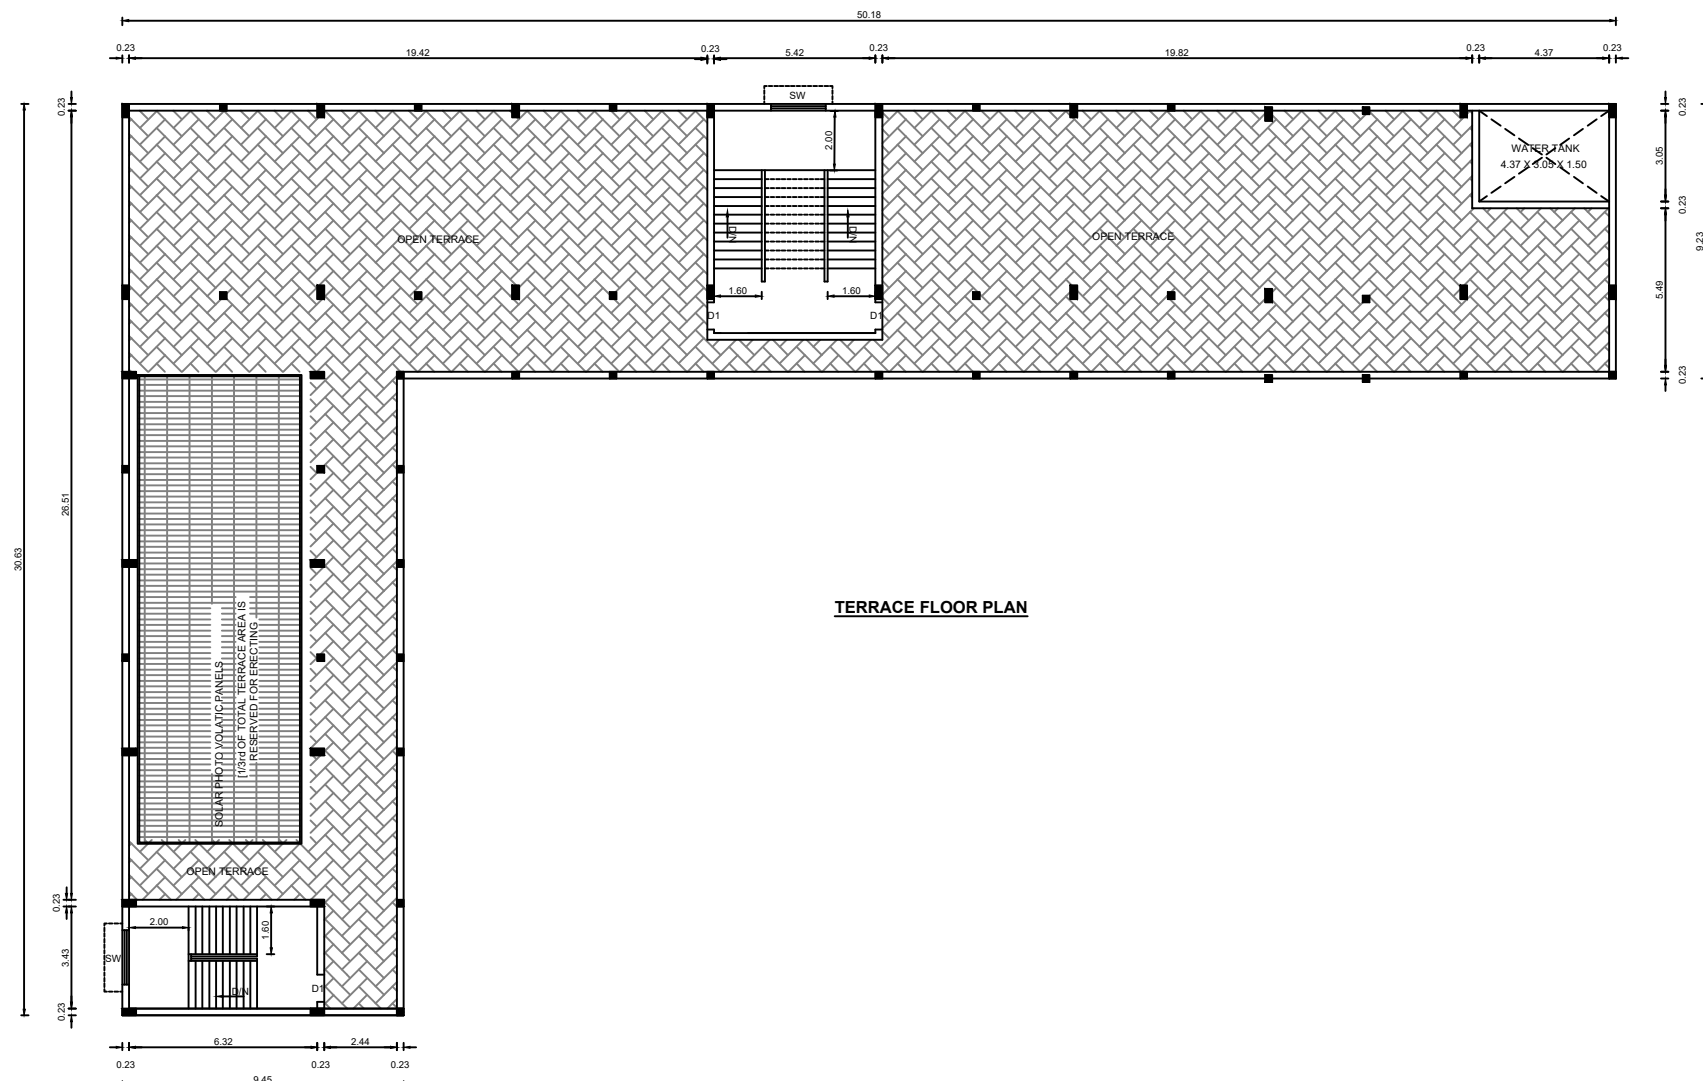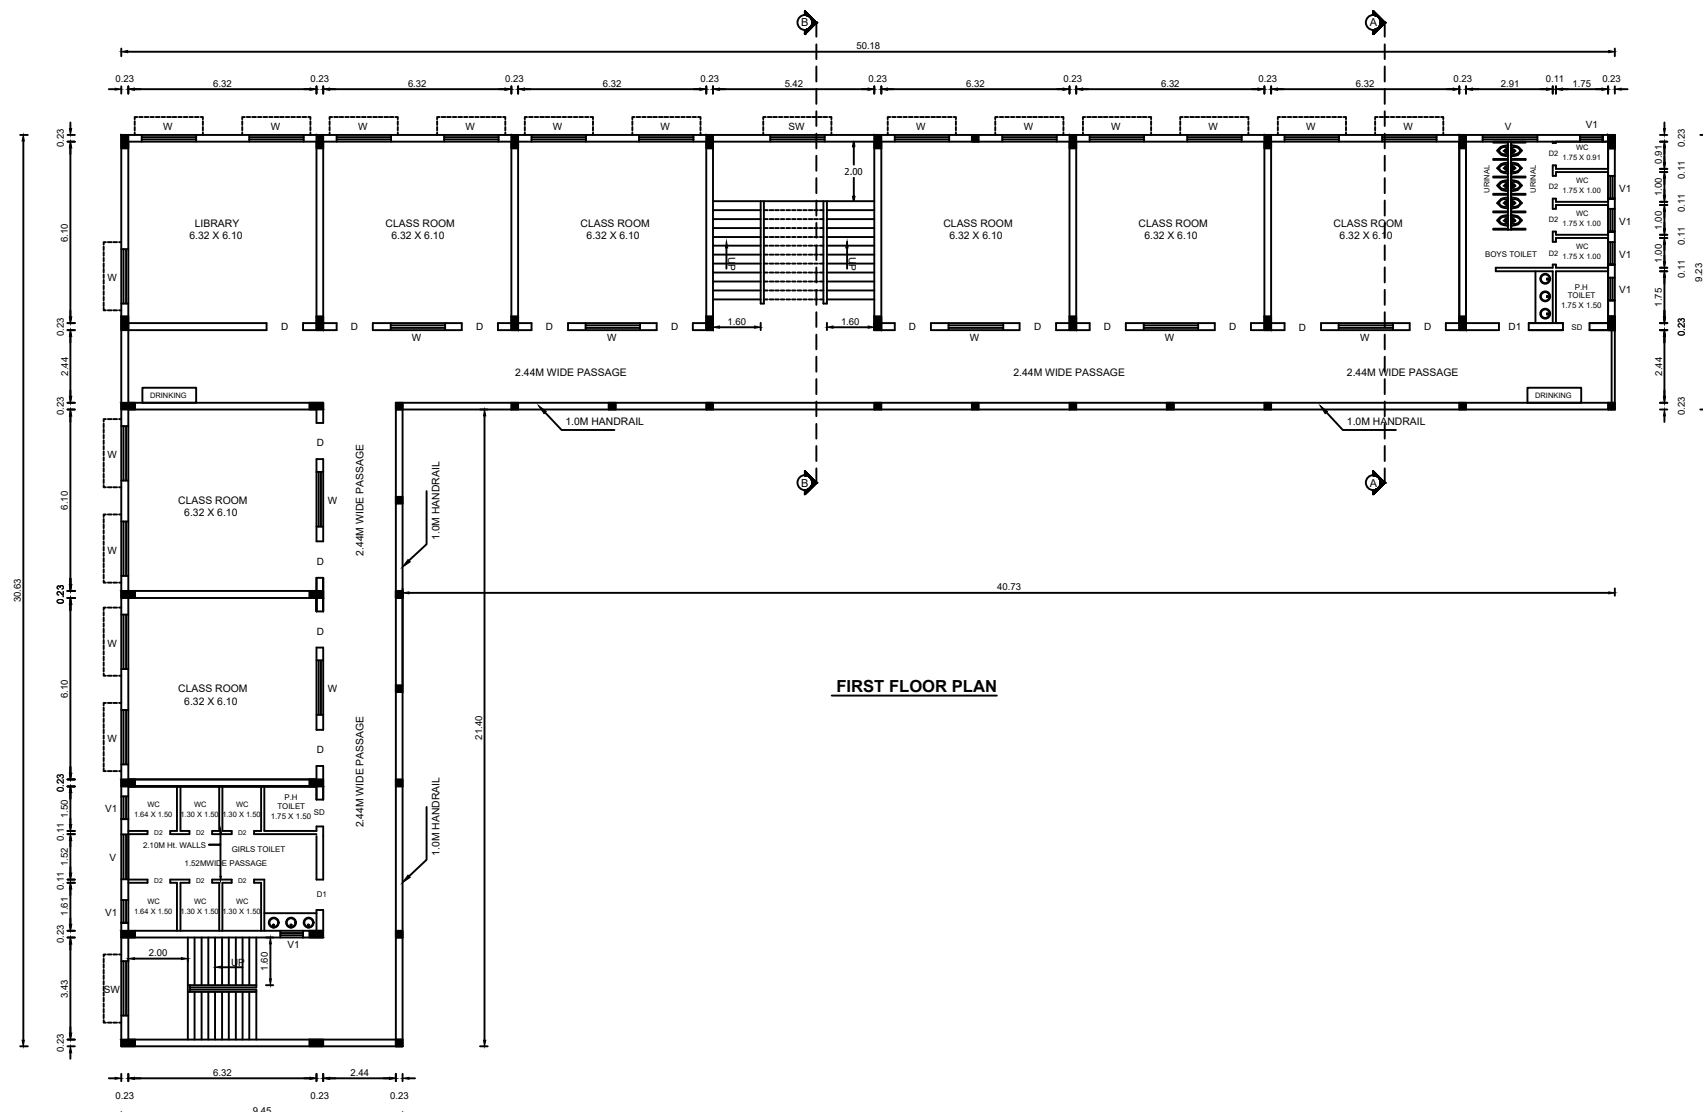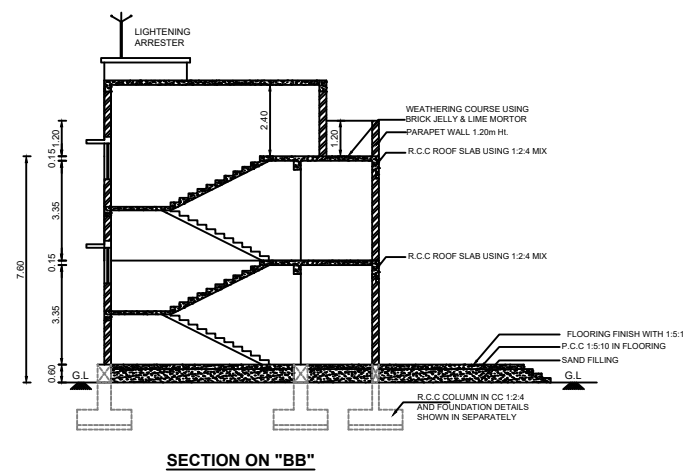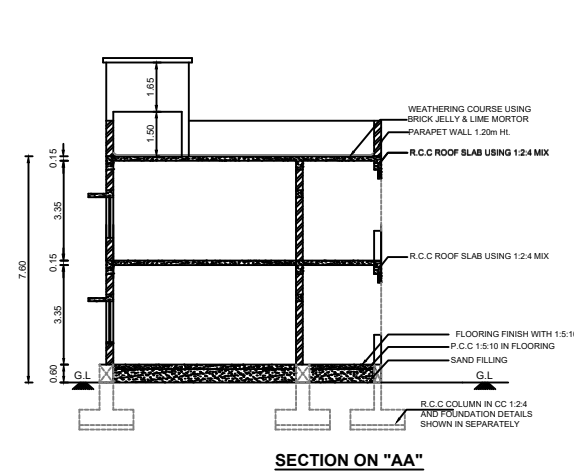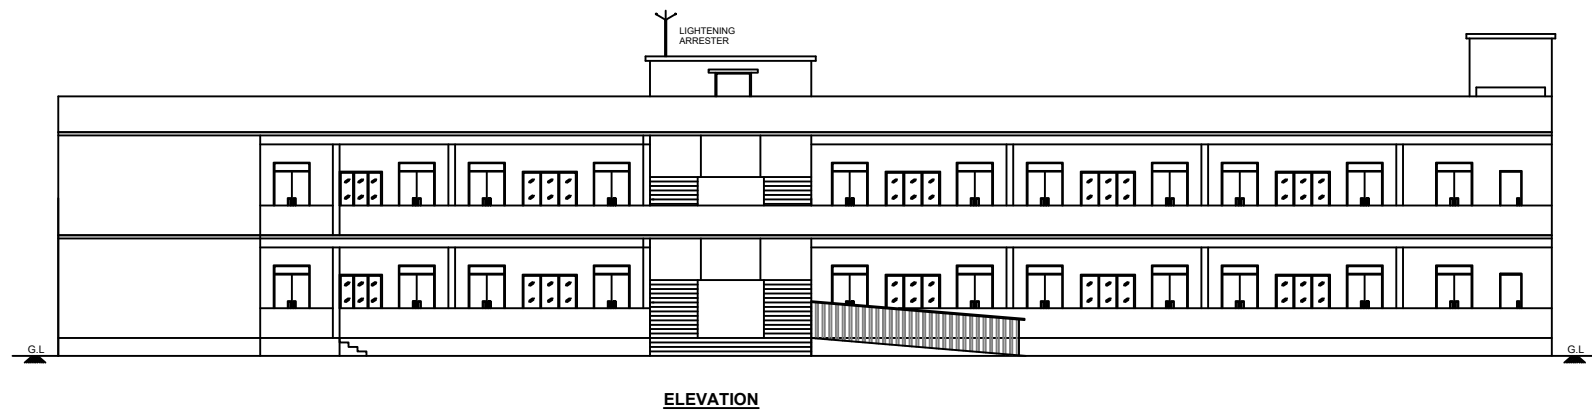


TECHNICAL CONCURRENCE
SWP / DTCP / SALEM / BP. No. :42/2025

e-signed /-
Assistant Director,
District Town and Country Planning Office,
Salem District.



SITE PLAN SHOWING THE ADDITIONAL CONSTRUCTION OF OF R.C.C TERRACE ROOF SCHOOL BUILDING FOR "ELITE TECHNO NURSERY AND PRIMARY SCHOOL",IN R.S.F.No. 208/2,208/3,208/4, AT ARANGANOOR VILLAGE AND PANCHAYAT, MECHERI PANCHAYAT UNION, METTUR TALUK, SALEM DISTRICT.

**APPLICANT : Mr. R.JEEVA,
S/o. S.M.RAVICHANDRAN.**

 

SCALE 1 : 100 ALL DIMENSIONS ARE IN "METER"

AREA STATEMENT		
SITE AREA DETAILS (In Sq.m)		
AS PER DOCUMENT (2.36 ACRES)	9550.00	
AS PER PATTA	9550.00	
SUPERIMPOSED PLOT AREA	9550.00	

BUILDING AREA DETAILS (In Sq.m)		
EXISTING BUILDING AREA		
FLOOR NAME	BUILT-UP AREA	FSI AREA
GROUND FLOOR AREA	630.80	630.80
HEAD ROOM AREA	46.63	----
TOTAL	677.43	630.80

PROPOSED BUILDING AREA		
FLOOR NAME	BUILT-UP AREA	FSI AREA
GROUND FLOOR AREA	34.59	34.59
FIRST FLOOR AREA	665.39	665.39
HEAD ROOM AREA	26.37	----
TOTAL	726.35	699.98

FLOOR SPACE INDEX (FSI) :	PLOT COVERAGE (PC) :
$F.S.I = \frac{1330.78}{9550.00} = 0.13$	$P.C = \frac{665.39}{9550.00} \times 100 = 6.96\%$

OPEN SPACE RESERVATION (O.S.R)	REQUIRED	PROVIDED
	955.00 Sq.m (10.00 %)	1161.62 Sq.m (12.16 %)

PARKING DETAILS

CLASS ROOM AREA : 580.00 Sq.M

PARKING TYPE	REQUIRED	PROVIDED
CAR PARKING	04 Nos.	04 Nos.
P.H CAR PARKING	01 Nos.	02 Nos.
TWO WHEELERS PARKING	12 Nos.	12 Nos.
P.H TWO WHEELERS PARKING	01 Nos.	02 Nos.
CYCLE PARKING	116 Nos.	130 Nos.

PREVIOUS DTCP APPROVED DETAILS:

Online Application No. : SWP / BPA / 398645 / 2024
SWP / DTCP / SALEM / Site Approval No. : 35 / 2025
TECHICAL APPROVAL No.: 07/2025.
DATED: 07.02.2025

APPLICANT :

R. Jeeva

STRUCTURAL ENGINEER :

Er.A.SREENIVASAN, B.E.,
Registered Structural Engineer Grade-II
Salem DTCP Regn.No. 01/2022/SE-GR-II
5/318-B, State Bank Colony-II
Junction Main Road, SALEM-4.
Contact No. 98427-12227


REGISTERED ENGINEER :

Er.A.SREENIVASAN, B.E.,
Registered Engineer Grade-I
Salem DTCP Regn.No. : 014/RE-I/2024
5/318-B, State Bank Colony-II
Junction Main Road, SALEM- 4.
Contact No. 98247-12227

TECHNICAL CONCURRENCE




Online Application No. : SWP / BPA / 646189 / 2025
SWP / DTCP / SALEM / BP. No. : 42 / 2025

e-signed /-
Assistant Director,
District Town and Country Planning Office,
Salem District.

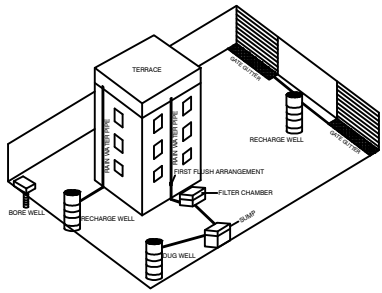

Proposed Rain Water Harvesting System
Provided as per CBR Norms Drawing No.3A
Not To Scale

- FIRE ALARM
- FIRE EXTINGUISHER

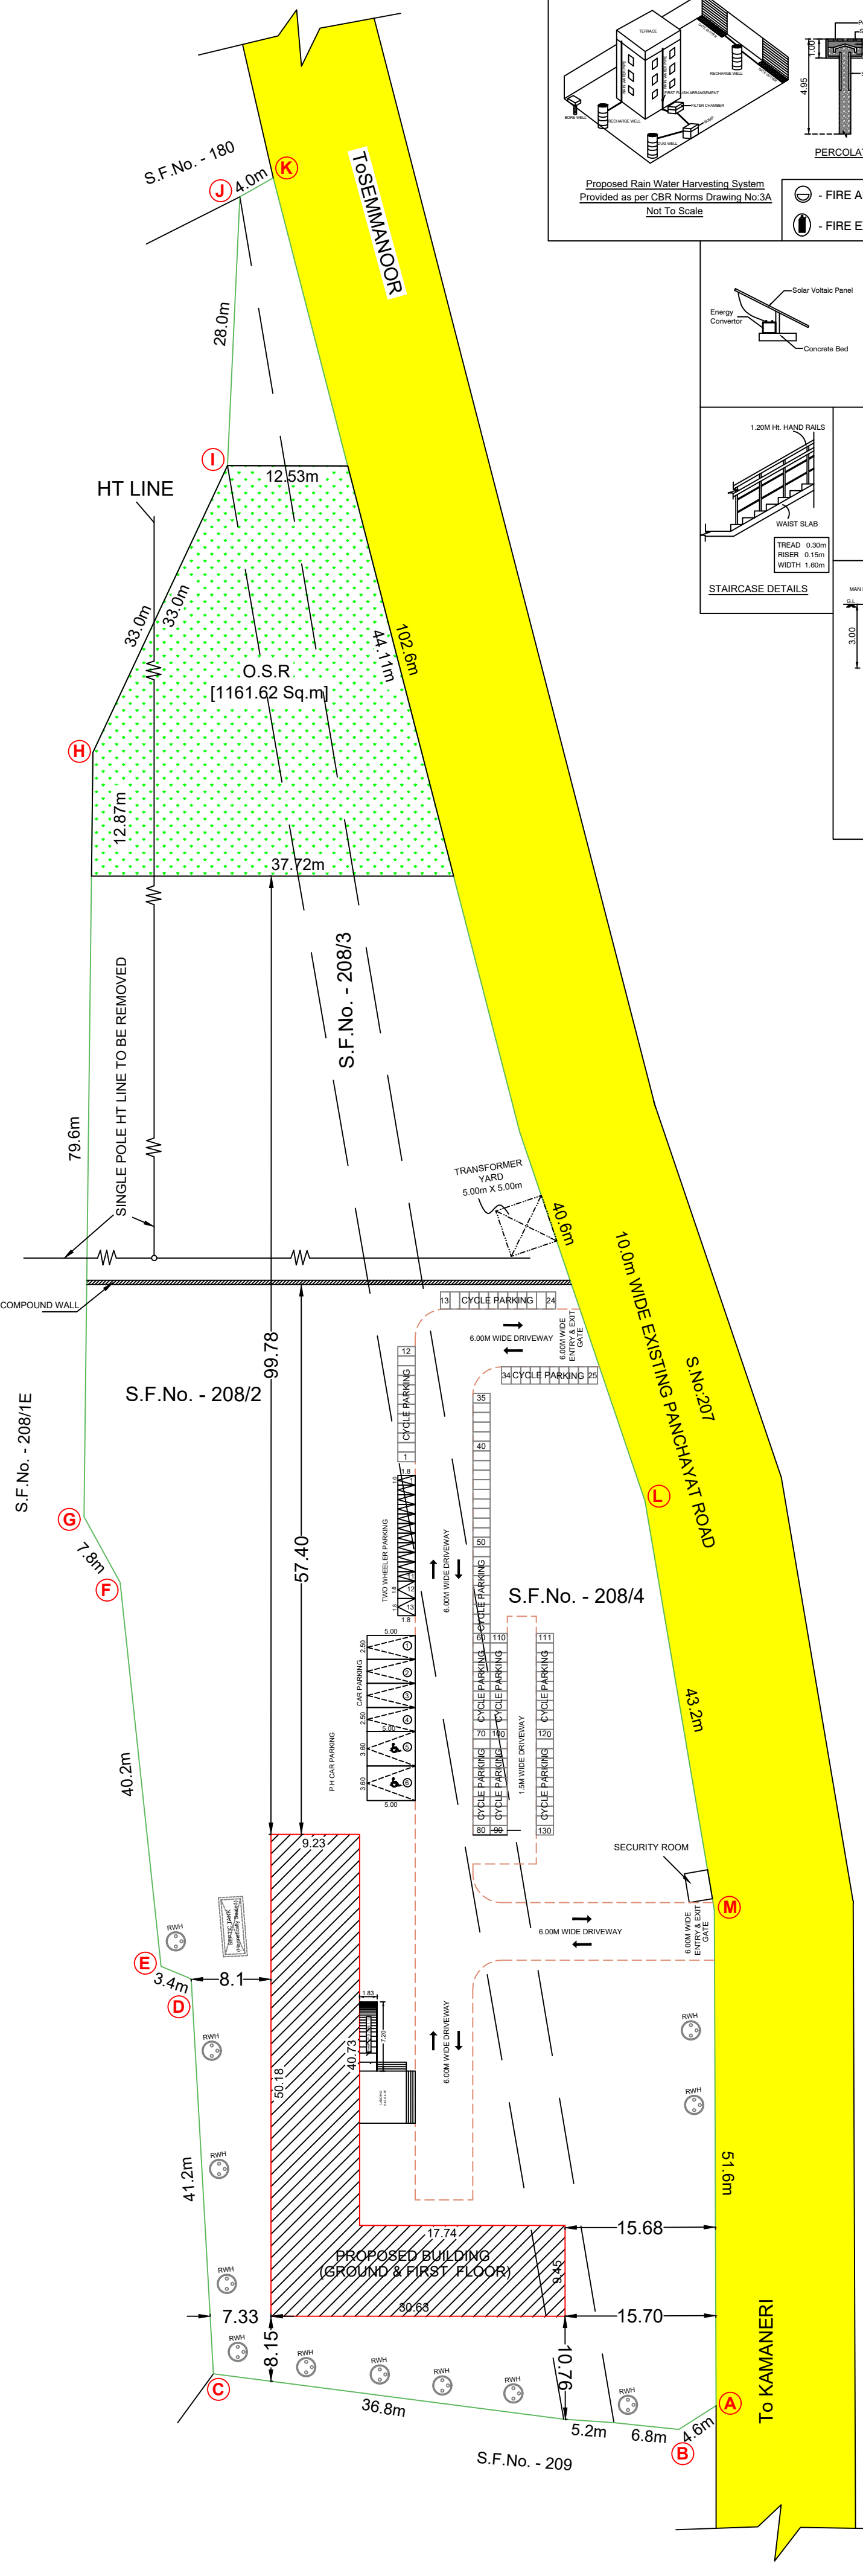  

Eight ways to know a piece of land before you pay for it.

This report covers one part of the picture. These cover the rest, drawn from the same government records, for any property in Tamil Nadu.

LandLens One

Ask anything about a property and get an answer grounded in live government records, with the sources shown.

[/landlens/one](#)



Verify My Land

Every record check run on one property and returned as a single report.

[/landlens/verify-my-land](#)



Legal Opinion

An advocate's written opinion on the title, built on the records we pull for it.

[/landlens](#)



One Map

Every layer on one map: the parcel, its boundary, zoning, water bodies and what sits around it.

[/landlens/one/map](#)



PriceMap

What land actually changed hands for around this plot, taken from the registered deeds.

[/landlens/pricemap](#)



Build Scope

What you are allowed to build here: floor space, height, coverage and setbacks.

[/landlens/build-scope](#)



Property Tracker

Watch a property and hear about it when something new is registered against it.

[/landlens/property-tracker](#)



Deal Room

Run the transaction in one place: documents, stamping, signatures and the parties.

[/landlens/deal-room](#)



Twenty-four checks you can run yourself, at no cost.

Records and verification

The registers themselves, read for you.

Encumbrance Certificate

Patta and Chitta

Field Measurement Sketch

EC Analyzer

Bank charge check

Court case search

Seller background check

Approval check by survey

Zoning and land use

What the plan says can happen on this land.

Land use zone finder

CMDA land use check

Coastal regulation zone

Master plan check

Water bodies finder

Airport height clearance

Value and duty

What it is worth and what it costs to register.

Guideline value by street

Guideline value by survey

Stamp duty and registration fees

Capital gains

Floor space index

Area unit converter

Registers and directories

Who holds it, and which office keeps the record.

Find your registering office

Temple property check

Waqf property check

RERA register



Every free tool
/tools



Services we run
for you
/services



The LandLens
suite
/landlens/one



Every claim in this document traces back to a government record.

Legal opinions, due diligence and title verification

Building plan, layout and sub-division approvals

Completion and occupancy certificates, regularisation

Escrow, negotiation and NRI property management

Land survey, soil testing, architecture and construction

Verified RealEstate
3/350/2 Mettukuppam,
OMR Thoraipakkam,
Chennai 600 097, India
hello@verified.realestate
+91 9996 12 9996

Prepared from the registers named on the page each finding sits on. Where a register could not be read, this document says so in its place rather than leaving the gap to be read as a clean result.

