

PP

APPROVAL RECORD

Planning Permission

Salem district, Tamil Nadu

APPROVAL TYPE
Building Plan

ISSUING AUTHORITY
Rural Panchayat

The approval as the planning authority issued it, reproduced in full behind this page.

An approval speaks to what was sanctioned, not to what was built. Completion is a separate record.

PLAN SHOWING THE PROPOSED CONSTRUCTION OF RCC ROOF AND GI SHEET COMMERCIAL MARRIAGE HALL BUILDING (NAMED AS SK SWAMY MAHAL) IN GROUND FLOOR AT S.F.NO:119/1B, PATTA:8708, WARD.NO:02, SATHAPADI VILLAGE, THALAIVASAL TALUK, SALEM DISTRICT.

SCALE (1:100)

APPLICANT:
Mr.K.GOBI,
S/o.M.KANNAN.

AREA DETAILS :-			
PARTICULARS		SQ.MT	
TOTAL AREA OF SITE (AS PER DEED) (1.00 Acre) =43560.00 SQ.FT)		4046.82	
TOTAL AREA OF SITE (AS PER PATTA) - 0.40.50 Hec.		4050.00	
AREA OF THE SITE (AS PER SUPER IMPOSED PLOT AREA)		4046.82	
AREA OF THE BUILDING		TOTAL BUILT UP AREA	FSI Area Non FSI Area
GROUND FLOOR (RCC ROOF)		49.76	49.76
GROUND FLOOR (GI SHEET ROOF)		1202.36	1202.36
TOTAL		1252.12	1252.12
TOTAL BUILT UP AREA OF THE BUILDING		1252.12	

FLOOR SPACE INDEX (FSI) =	1252.12 / 4046.82 = 0.309 < 2
PLOT COVERAGE (PC) =	1252.12 / 4046.82 X 100 = 30.94%

REQUIRED CAR PARKING : 9 Nos X 2.50 X 5.00
PROVIDED CAR PARKING : 18 Nos X 2.50 X 5.00+2 Nos X 3.60 X 5.00 (DA PARKING)
REQUIRED TWO WHEELER PARKING : 9 Nos X 1.00 X 1.80
PROVIDED TWO WHEELER PARKING : 13 Nos X 1.00 X 1.80

JOINERY DETAILS		JOINERY DETAILS	
M.DOOR (MD)	= 1.83 X 2.44	S.DOOR (SD)	= 1.00 X 2.44
DOOR (D)	= 1.37 X 2.44	K.WINDOW (KW)	= 1.80 X 1.52
DOOR (D1)	= 1.22 X 2.44	WINDOW (W)	= 2.10 X 1.80
DOOR (D2)	= 1.00 X 2.44	WINDOW (W1)	= 1.22 X 1.52
DOOR (D3)	= 0.76 X 2.44	VENTILATOR (V)	= 0.76 X 0.95
(FE) FIRE EXTINGUISHER	=	NOTE:- ALL DIMENSIONS ARE IN M UNLESS OTHERWISE SPECIFIED	
(FA) FIRE ALARM	=		
CENTRALISED AIR CONDITION PROVIDED	=		

UG SUMP IS PROVIED - As Per Fire NOC
Footing Details are Provied - As Per Soil Report

NOTE:-
1. ALL DIMENSIONS ARE IN METER.
2. MECHANICAL VENTILATION TO BE PROVIDED WHEREVER NECESSARY.
3. ALL SUNSHADE PROJECTIONS ARE LESS THEN OR EQUAL TO 0.60m.

BOUNDARY SHOWN	=	
PROPOSED SHOWN	=	
ROAD SHOWN	=	

APPLICANT:-


REGISTERED ENGINEER:-

Er.V.RAVI SANKAR,M.E (Struct.),
Registered Engineer Grade-I(RE)
Registration No:01/2021 RE-GR-1 on 10/01/2022
MADHUMITHA CONSTRUCTION
124/175,Angalamman Kovil Street,
Sivadhapuram,Salem-636307 Cell:7904181485
Mail id:mnc_revisankar@yahoo.co.in


REGISTERED STRUCTURAL ENGINEER:-

Er.V.RAVI SANKAR,M.E (Struct.),
Regd Structural Engineer GR-I
Registration No:SDTCP/SALEM/RSE- 01/01/2022
MADHUMITHA CONSTRUCTION
124/175,Angalamman Kovil Street,
Sivadhapuram,Salem-636307 Cell:7904181485
Mail id:mnc_revisankar@yahoo.co.in
WWW.madhumithaconstruction.com


FOR OFFICE USE ONLY

SITE APPROVAL
Online Application No: SWP/BPA/717553/2025
Site Boundary shown as " A " to " D " and Numbered as SWP/DTCP/SALEM/Site Approval No:68/2026


TECHNICAL CONCURRENCE
SWP/DTCP/SALEM/BP.No:05/2026

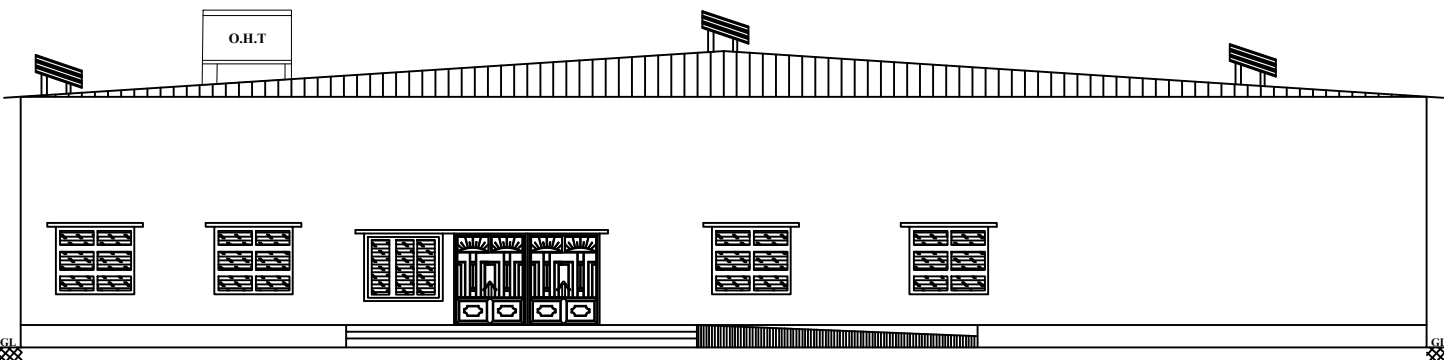


FRONT ELEVATION

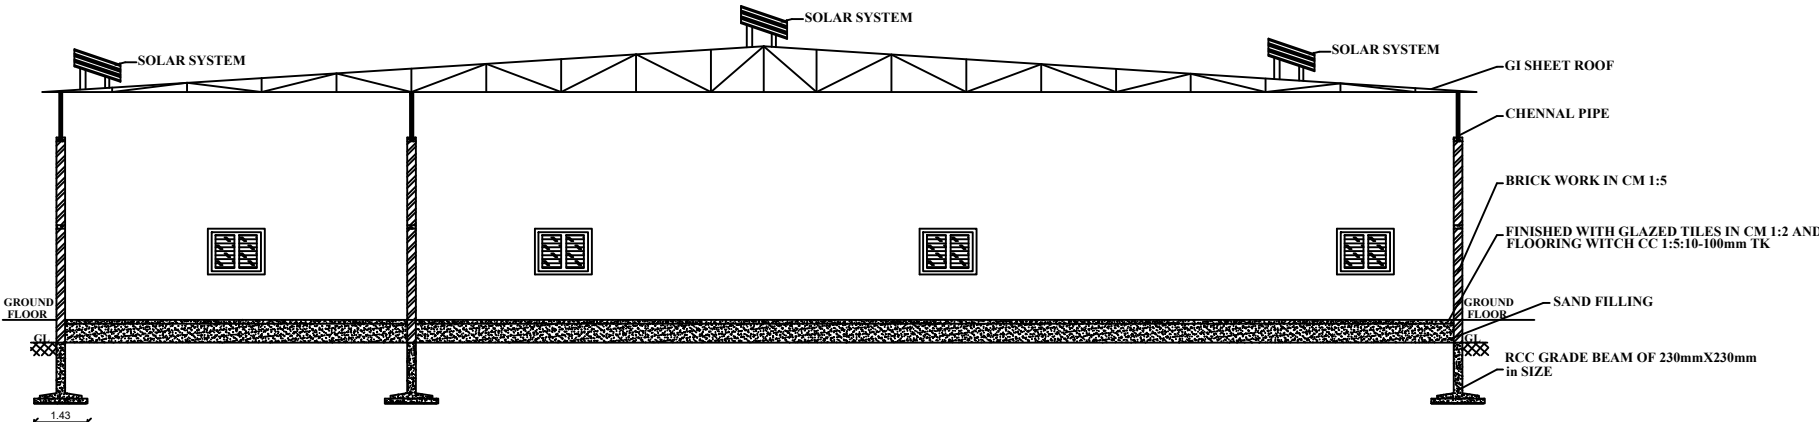


SECTION ON "BB"

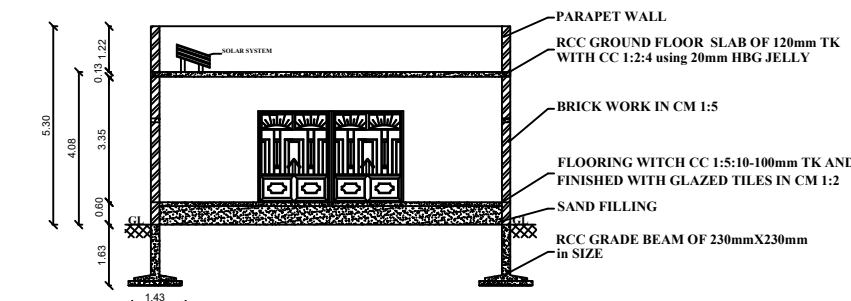


SECTION ON "AA"

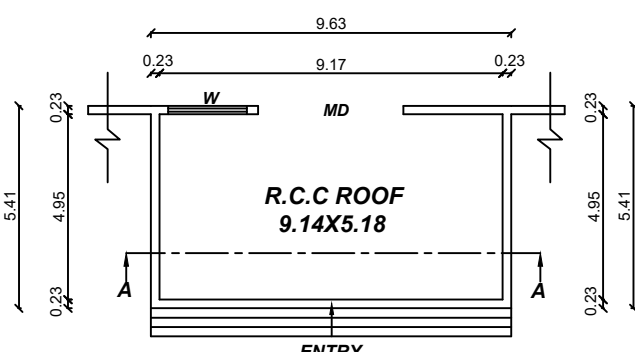


PLAN

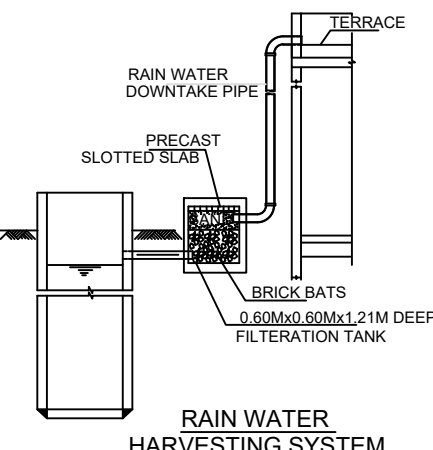


RAIN WATER HARVESTING SYSTEM

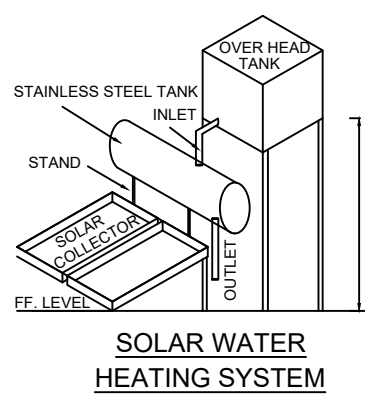


SOLAR WATER HEATING SYSTEM

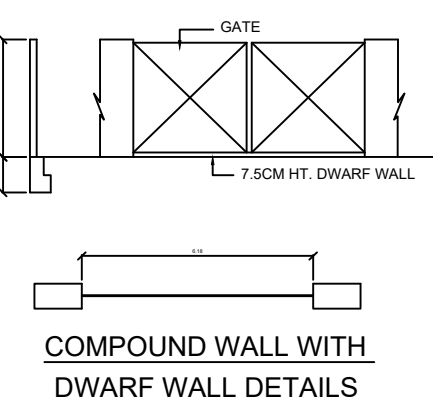

COMPOUND WALL WITH DWARF WALL DETAILS


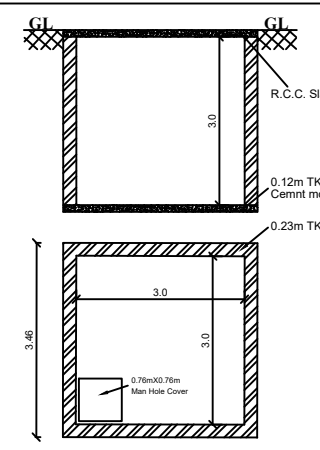


PLAN SUMP DETAIL

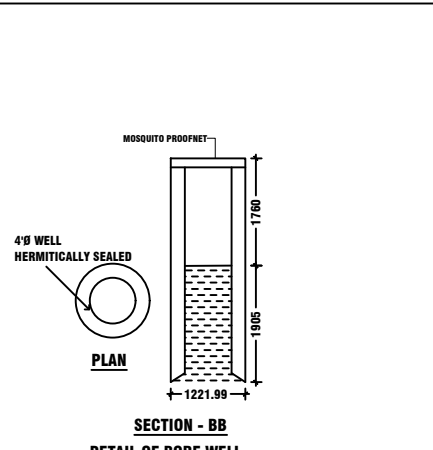


SECTION - BB DETAIL OF BORE WELL


LOCATION PLAN
(NOT TO SCALE)

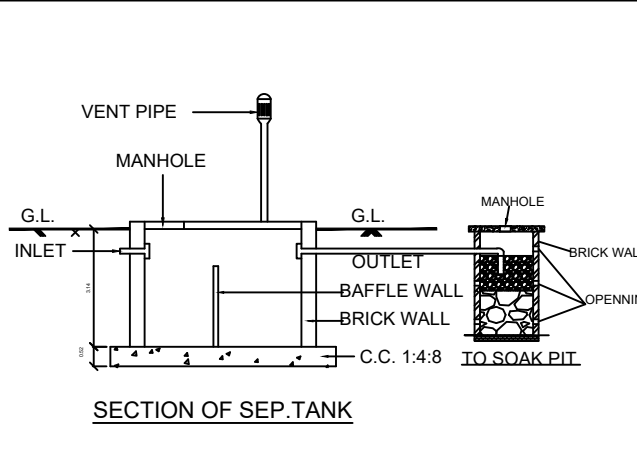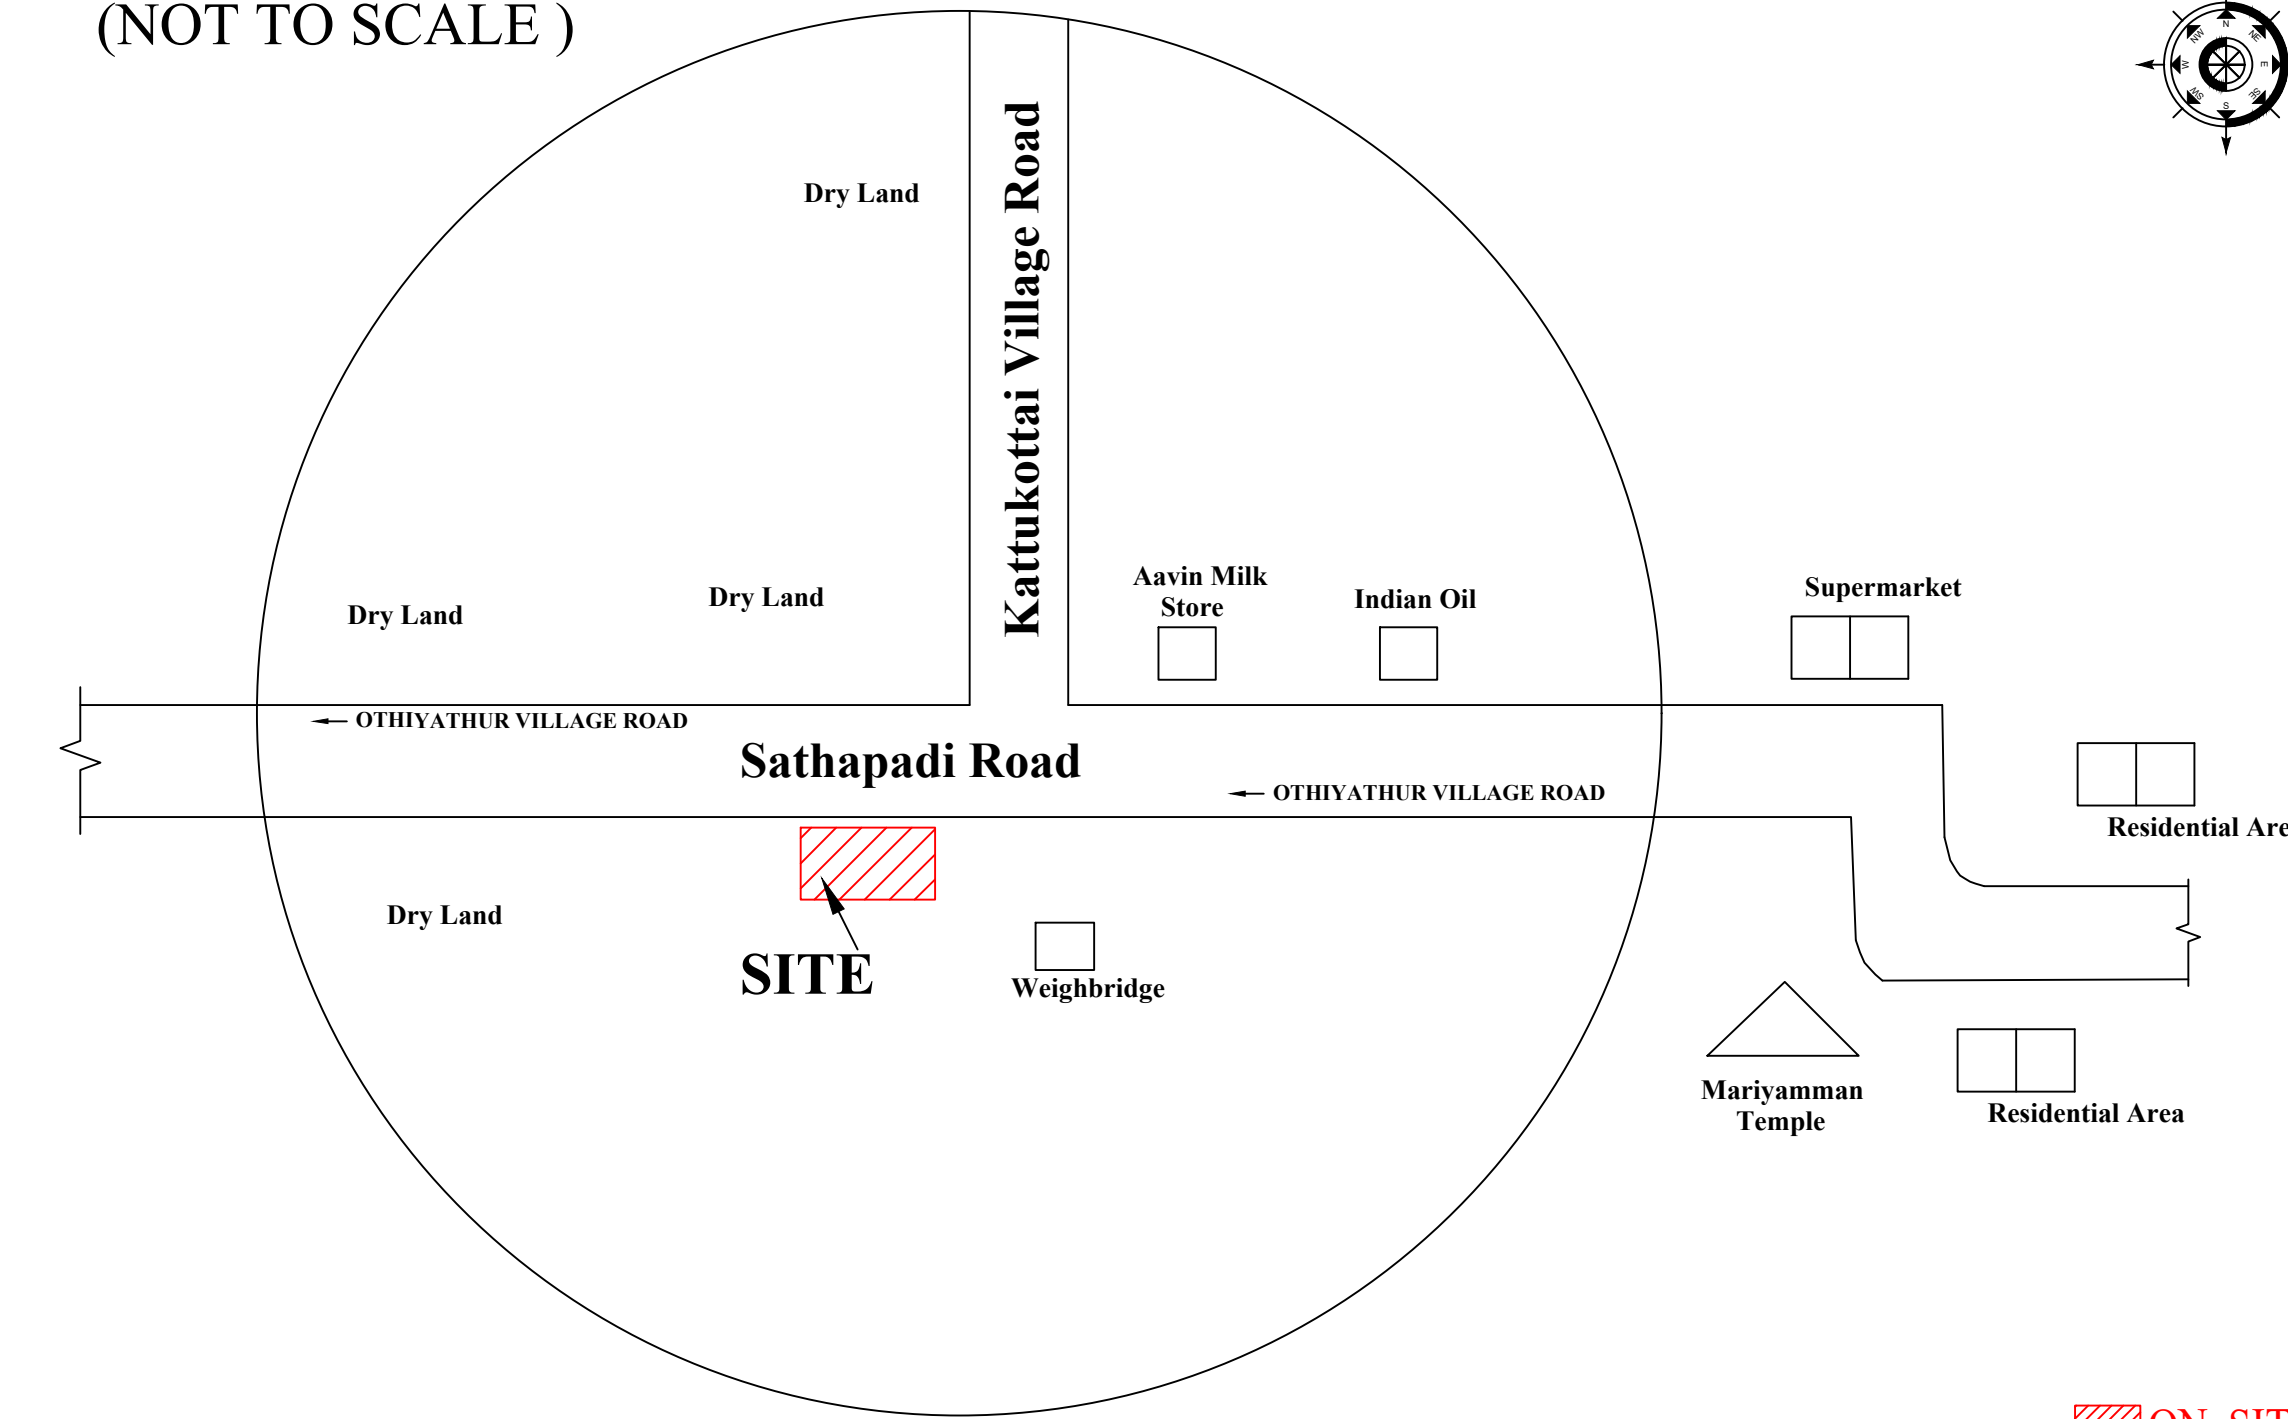


SECTION OF SEP.TANK

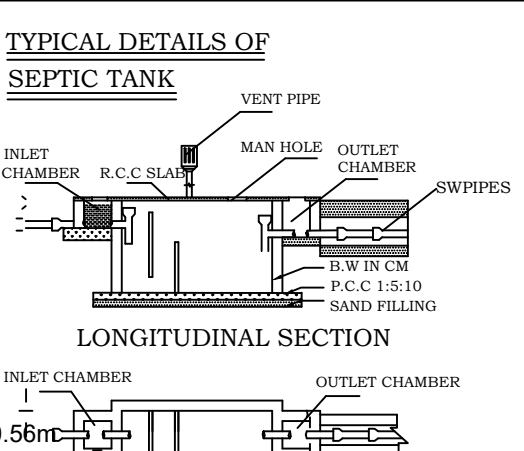


LONGITUDINAL SECTION

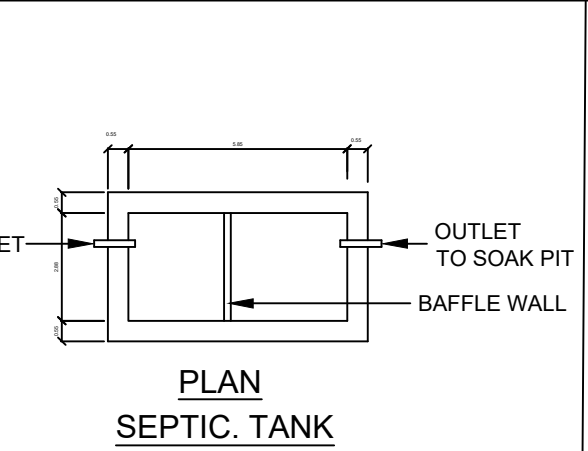

PLAN SEPTIC TANK

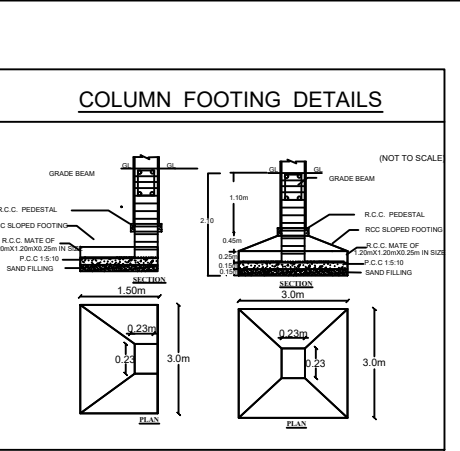

COLUMN FOOTING DETAILS

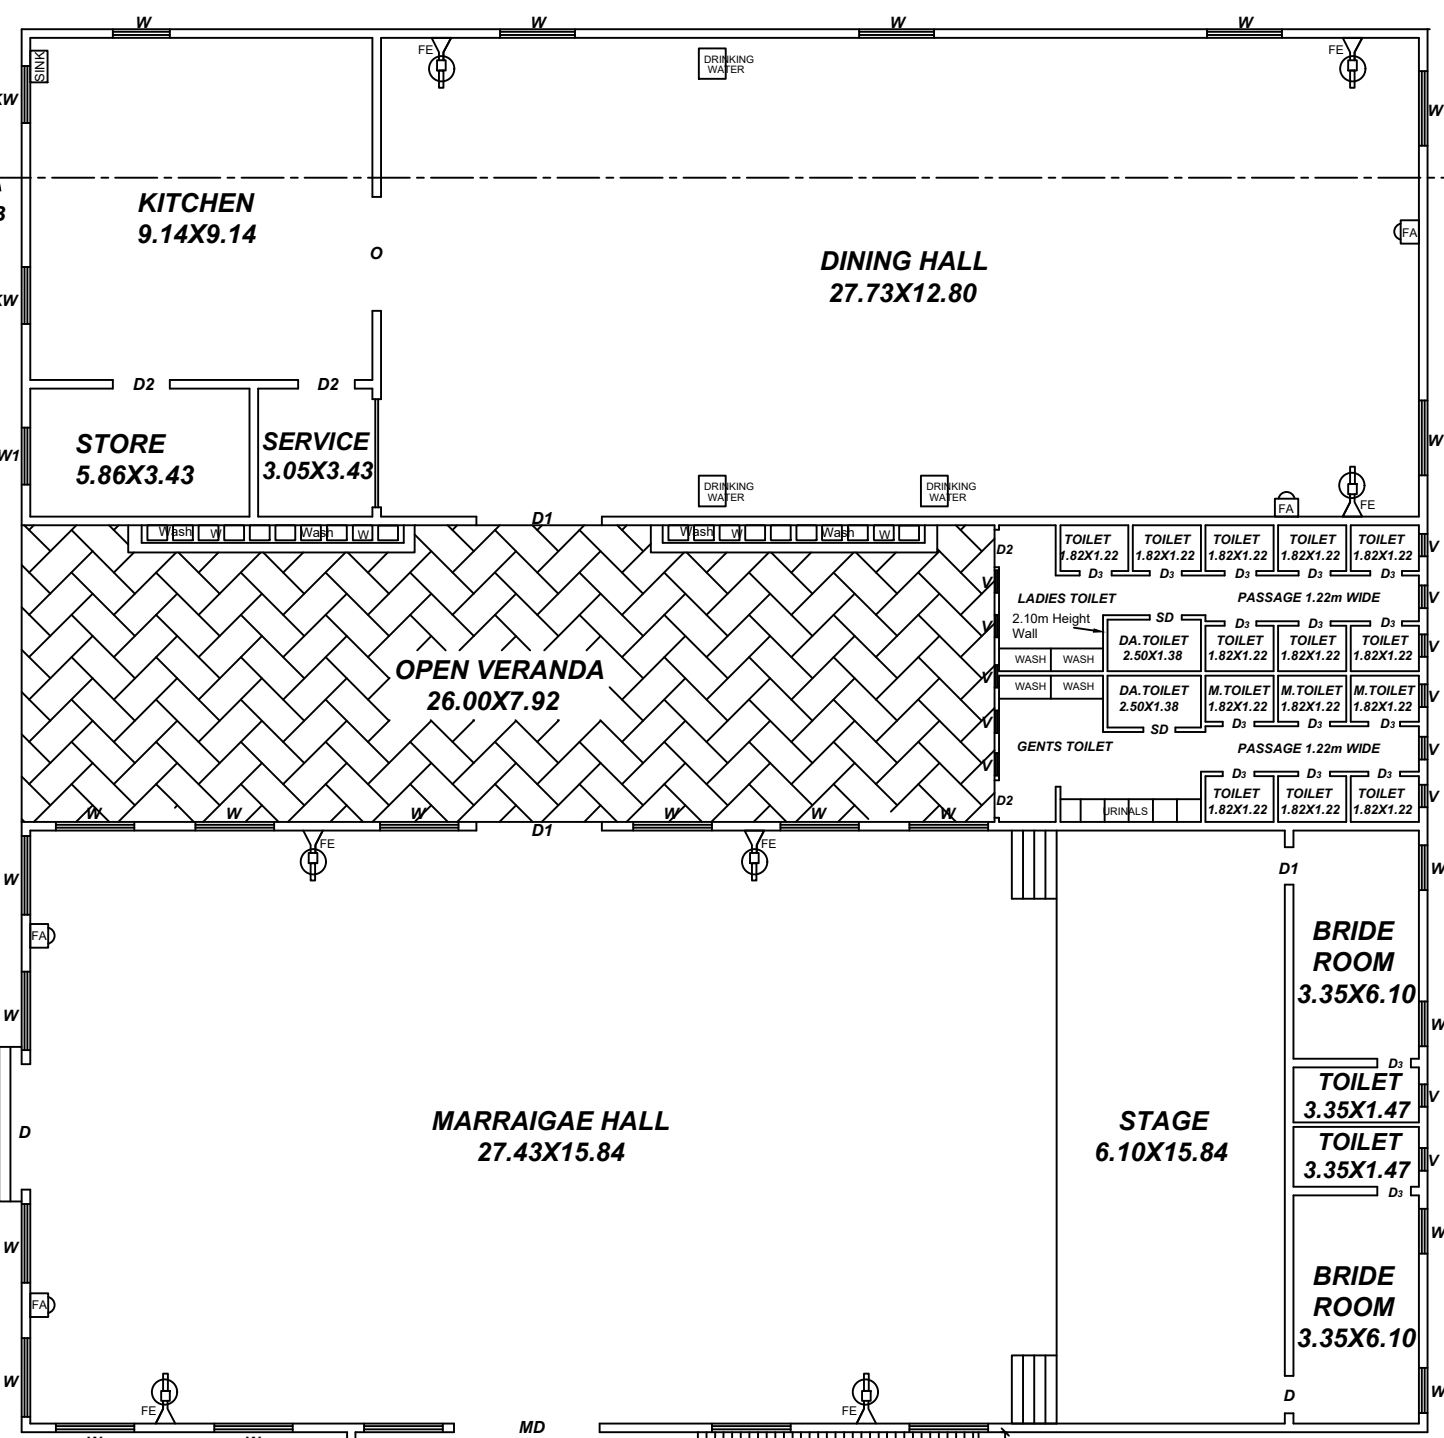


PROPOSED GROUND FLOOR PLAN

North Facing

SITE PLAN SHOWING THE PROPOSED CONSTRUCTION OF RCC ROOF AND GI SHEET COMMERCIAL MARRIAGE HALL BUILDING (NAMED AS SK SWAMY MAHAL) IN GROUND FLOOR AT S.F.NO:119/1B, PATTA:8708, WARD.NO:02, SATHAPADI VILLAGE, THALAIVASAL TALUK, SALEM DISTRICT.

APPLICANT:
Mr.K.GOBI,
S/o.M.KANNAN.

SITE PLAN :-
(SCALE 1:400)

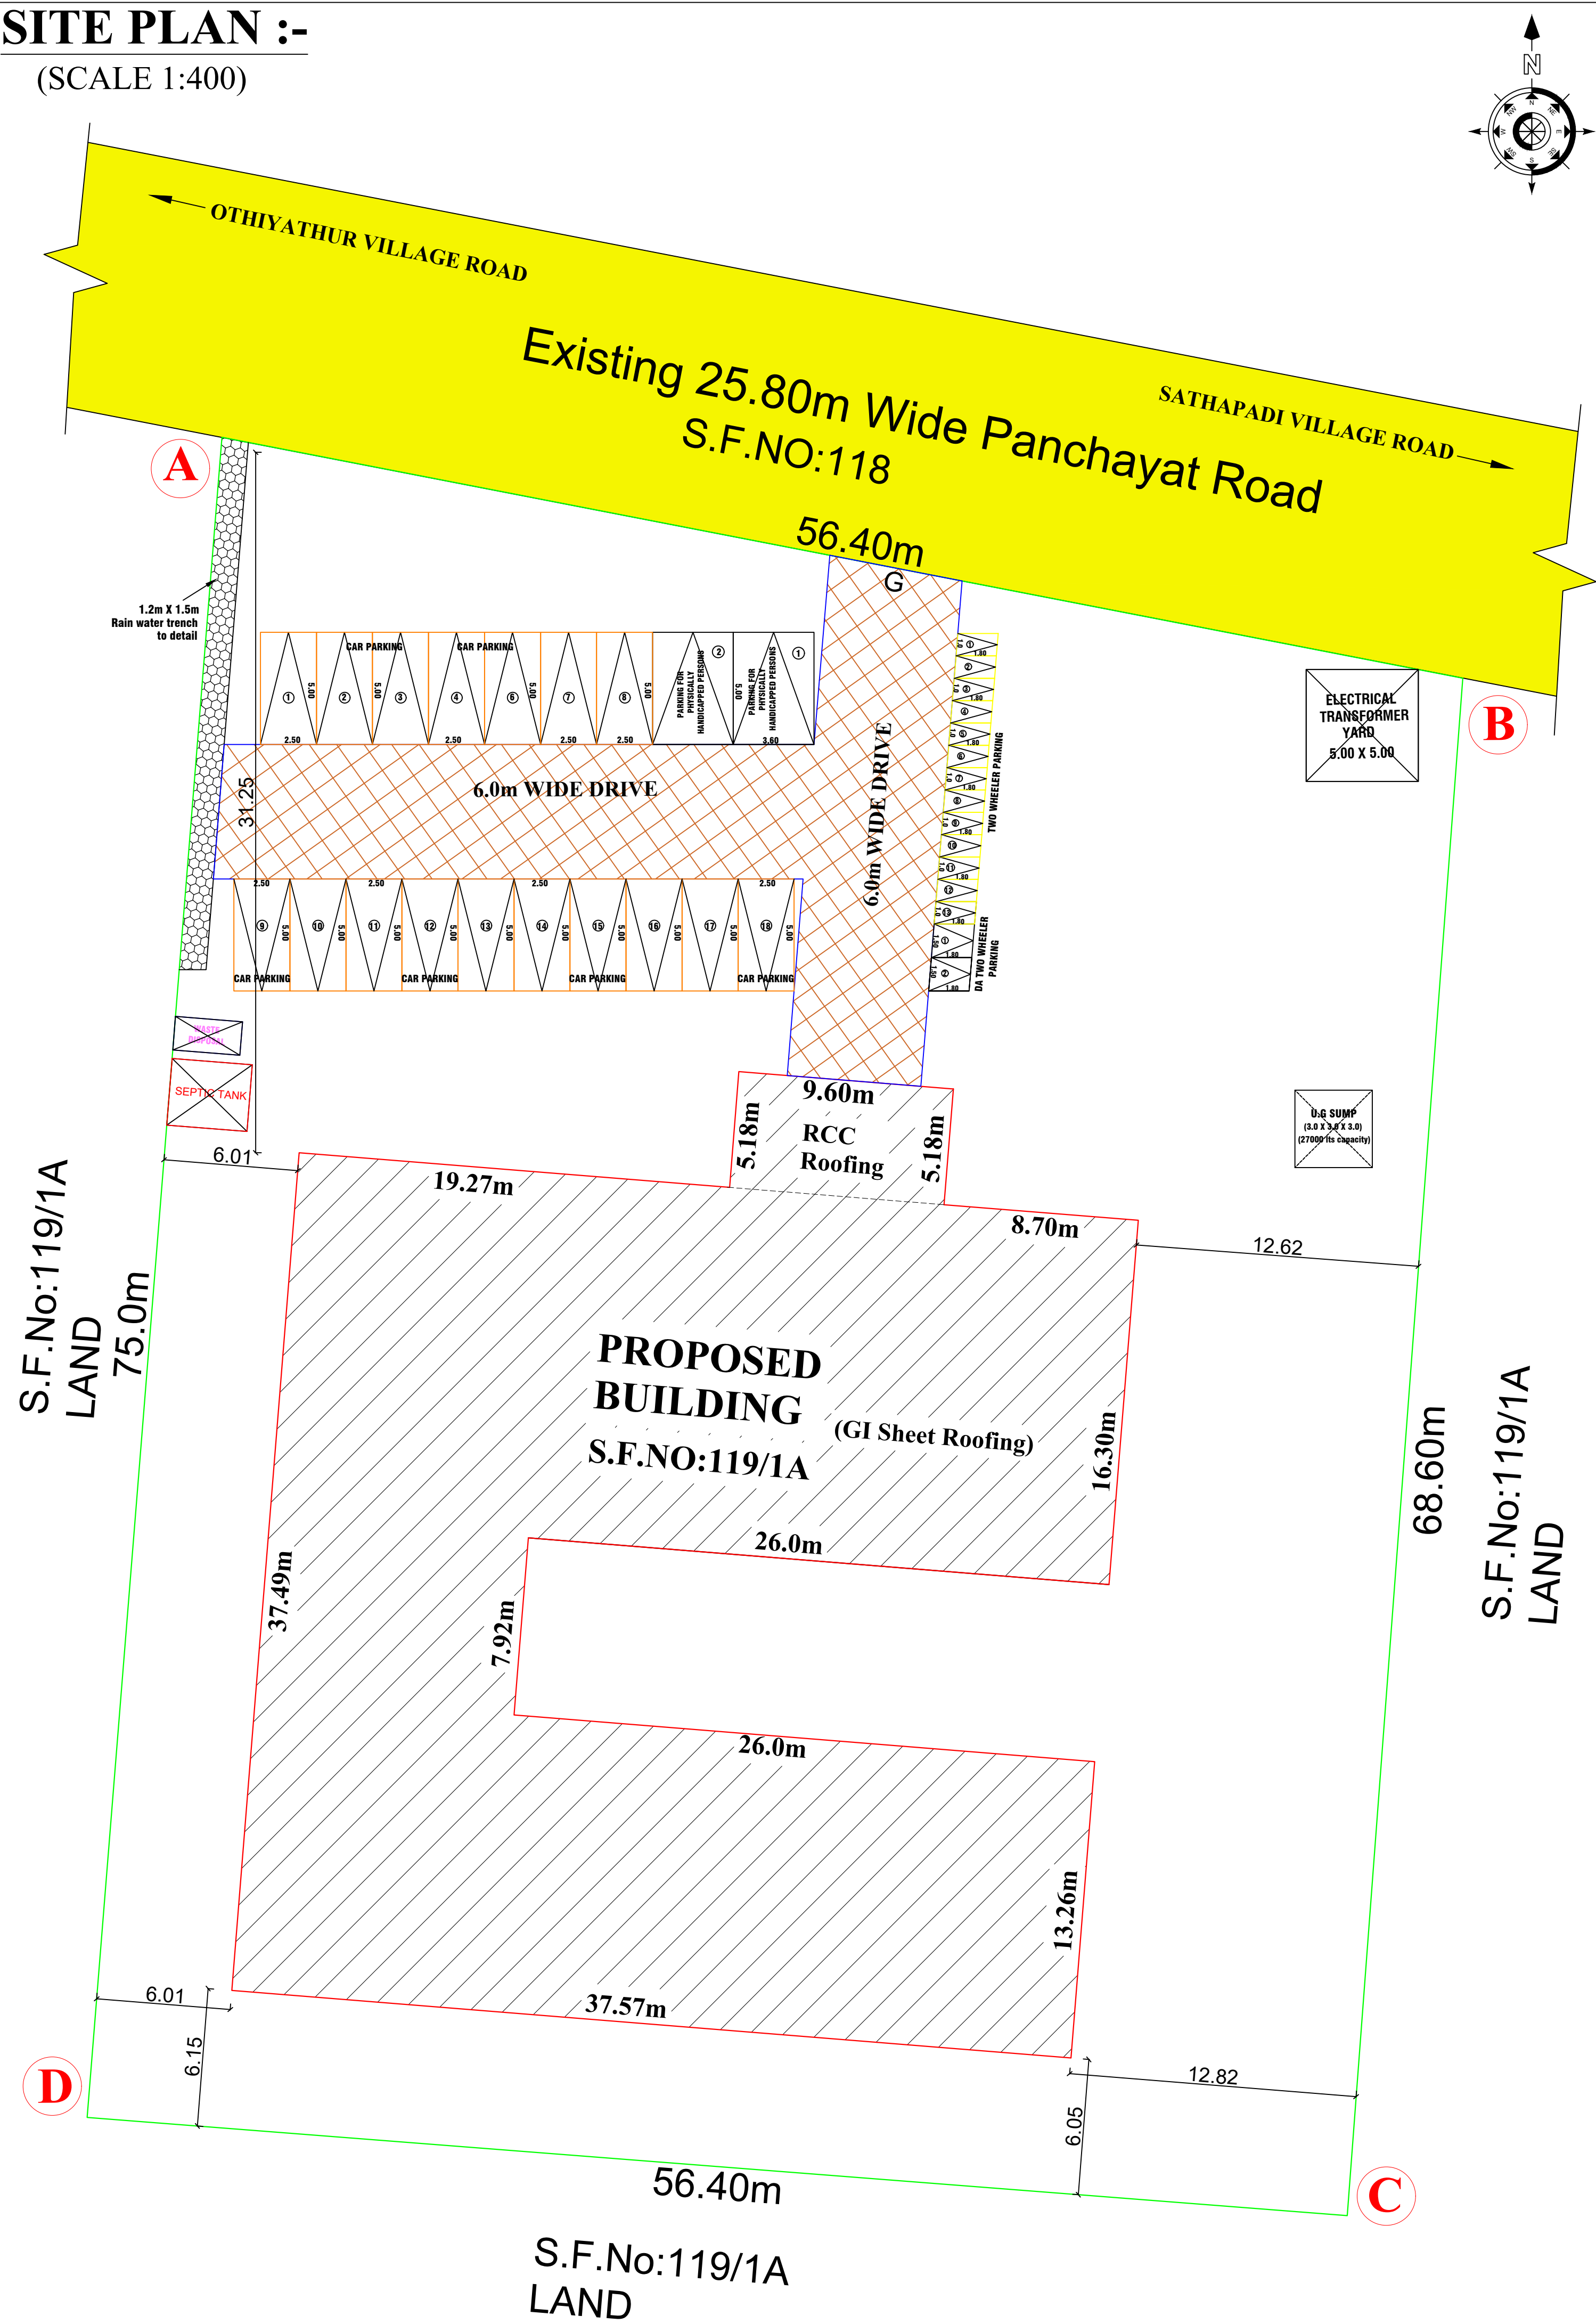

AREA DETAILS :-			
PARTICULARS			SQ.MT
TOTAL AREA OF SITE (AS PER DEED) (1.00 Acre) = 43560.00 SQ.FT)			4046.82
TOTAL AREA OF SITE (AS PER PATTA) - 0.40.50 Hec.			4050.00
AREA OF THE SITE (AS PER SUPER IMPOSED PLOT AREA)			4046.82
AREA OF THE BUILDING	TOTAL BUILT UP AREA	FSI Area	Non- FSI Area
GROUND FLOOR (RCC ROOF)	49.76	49.76	-
GROUND FLOOR (GI SHEET ROOF)	1202.36	1202.36	-
TOTAL	1252.12	1252.12	-
TOTAL BUILT UP AREA OF THE BUILDING			1252.12
FLOOR SPACE INDEX (FSI) = $\frac{1252.12}{4046.82} = 0.309 < 2$			
PLOT COVERAGE (PC) = $\frac{1252.12}{4046.82} \times 100 = 30.94\%$			
PLOT COVERAGE (PC) = $\times 100 = 30.94\%$			

REQUIRED CAR PARKING : 9 Nos X 2.50 X 5.00 PROVIDED CAR PARKING : 18 Nos X 2.50 X 5.00 + 2 Nos X 3.60 X 5.00 (DA PARKING) REQUIRED TWO WHEELER PARKING : 9 Nos X 1.00 X 1.80 PROVIDED TWO WHEELER PARKING : 13 Nos X 1.00 X 1.80			
JOINERY DETAILS		JOINERY DETAILS	
M.DOOR (MD)	= 1.83 X 2.44	S.DOOR (SD)	= 1.00 X 2.44
DOOR (D)	= 1.37 X 2.44	K.WINDOW (KW)	= 1.83 X 1.52
DOOR (D1)	= 1.22 X 2.44	WINDOW (W)	= 2.10 X 1.80
DOOR (D2)	= 1.00 X 2.44	WINDOW (W1)	= 1.22 X 1.52
DOOR (D3)	= 0.76 X 2.44	VENTILATOR (V)	= 0.76 X 0.95
GATE (G)	= 6.02 X 2.54		
(FE) FIRE EXTINGUISHER	=	NOTE:- ALL DIMENSIONS ARE IN M UNLESS OTHERWISE SPECIFIED	
(FA) FIRE ALARM	=		
CENTRALISED AIR CONDITION PROVIDED	=		

- NOTE:-
1. ALL DIMENSIONS ARE IN METER.
 2. MECHANICAL VENTILATION TO BE PROVIDED WHEREVER NECESSARY.
 3. ALL SUNSHADE PROJECTIONS ARE LESS THEN OR EQUAL TO 0.60m.

BOUNDARY SHOWN	=	
PROPOSED SHOWN	=	
ROAD SHOWN	=	

APPLICANT:-

REGISTERED ENGINEER:-

Er.V.RAVI SANKAR, M.E (Struct).,
Registered Engineer Grade-I (RE)
Registration No:01/2021, RE-GR-1 on 10/01/2022
MADHUMITHA CONSTRUCTION
124/178, Angalamman Kovil Street,
Sivadhapuram, Salem-636307, Cell:7904181485.
Mail: id.mmc_revisankar@yahoo.co.in

REGISTERED STRUCTURAL ENGINEER:-

Er.V.RAVI SANKAR, M.E (Struct).,
Regd Structural Engineer GR-I
Registration No:SDTCP/SALEM/RSE- 01/01/2022
MADHUMITHA CONSTRUCTION
124/178, Angalamman Kovil Street,
Sivadhapuram, Salem-636307, Cell:7904181485.
Mail: id.mmc_revisankar@yahoo.co.in
WWW.madhumithaconstruction.com

FOR OFFICE USE ONLY

SITE APPROVAL
Online Application No: SWP/BPA/717553/2025
Site Boundary shown as " A " to " D " and Numbered as
SWP/DTCP/SALEM/Site Approval No:68/2026

TECHNICAL CONCURRENCE
SWP/DTCP/SALEM/BP.No:05/2026

Eight ways to know a piece of land before you pay for it.

This report covers one part of the picture. These cover the rest, drawn from the same government records, for any property in Tamil Nadu.

LandLens One

Ask anything about a property and get an answer grounded in live government records, with the sources shown.

[/landlens/one](#)



Verify My Land

Every record check run on one property and returned as a single report.

[/landlens/verify-my-land](#)



Legal Opinion

An advocate's written opinion on the title, built on the records we pull for it.

[/landlens](#)



One Map

Every layer on one map: the parcel, its boundary, zoning, water bodies and what sits around it.

[/landlens/one/map](#)



PriceMap

What land actually changed hands for around this plot, taken from the registered deeds.

[/landlens/pricemap](#)



Build Scope

What you are allowed to build here: floor space, height, coverage and setbacks.

[/landlens/build-scope](#)



Property Tracker

Watch a property and hear about it when something new is registered against it.

[/landlens/property-tracker](#)



Deal Room

Run the transaction in one place: documents, stamping, signatures and the parties.

[/landlens/deal-room](#)



Twenty-four checks you can run yourself, at no cost.

Records and verification

The registers themselves, read for you.

Encumbrance Certificate

Patta and Chitta

Field Measurement Sketch

EC Analyzer

Bank charge check

Court case search

Seller background check

Approval check by survey

Value and duty

What it is worth and what it costs to register.

Guideline value by street

Guideline value by survey

Stamp duty and registration fees

Capital gains

Floor space index

Area unit converter

Zoning and land use

What the plan says can happen on this land.

Land use zone finder

CMDA land use check

Coastal regulation zone

Master plan check

Water bodies finder

Airport height clearance

Registers and directories

Who holds it, and which office keeps the record.

Find your registering office

Temple property check

Waqf property check

RERA register



Every free tool
/tools



Services we run
for you
/services



The LandLens
suite
/landlens/one



Every claim in this document traces back to a government record.

Legal opinions, due diligence and title verification

Building plan, layout and sub-division approvals

Completion and occupancy certificates, regularisation

Escrow, negotiation and NRI property management

Land survey, soil testing, architecture and construction

Verified RealEstate
3/350/2 Mettukuppam,
OMR Thoraipakkam,
Chennai 600 097, India
hello@verified.realestate
+91 9996 12 9996

Prepared from the registers named on the page each finding sits on. Where a register could not be read, this document says so in its place rather than leaving the gap to be read as a clean result.

