

PP

APPROVAL RECORD

Planning Permission

Salem district, Tamil Nadu

APPROVAL TYPE

Building Plan

ISSUING AUTHORITY


Rural Panchayat

The approval as the planning authority issued it, reproduced in full behind this page.



An approval speaks to what was sanctioned, not to what was built. Completion is a separate record.




ELEVATION

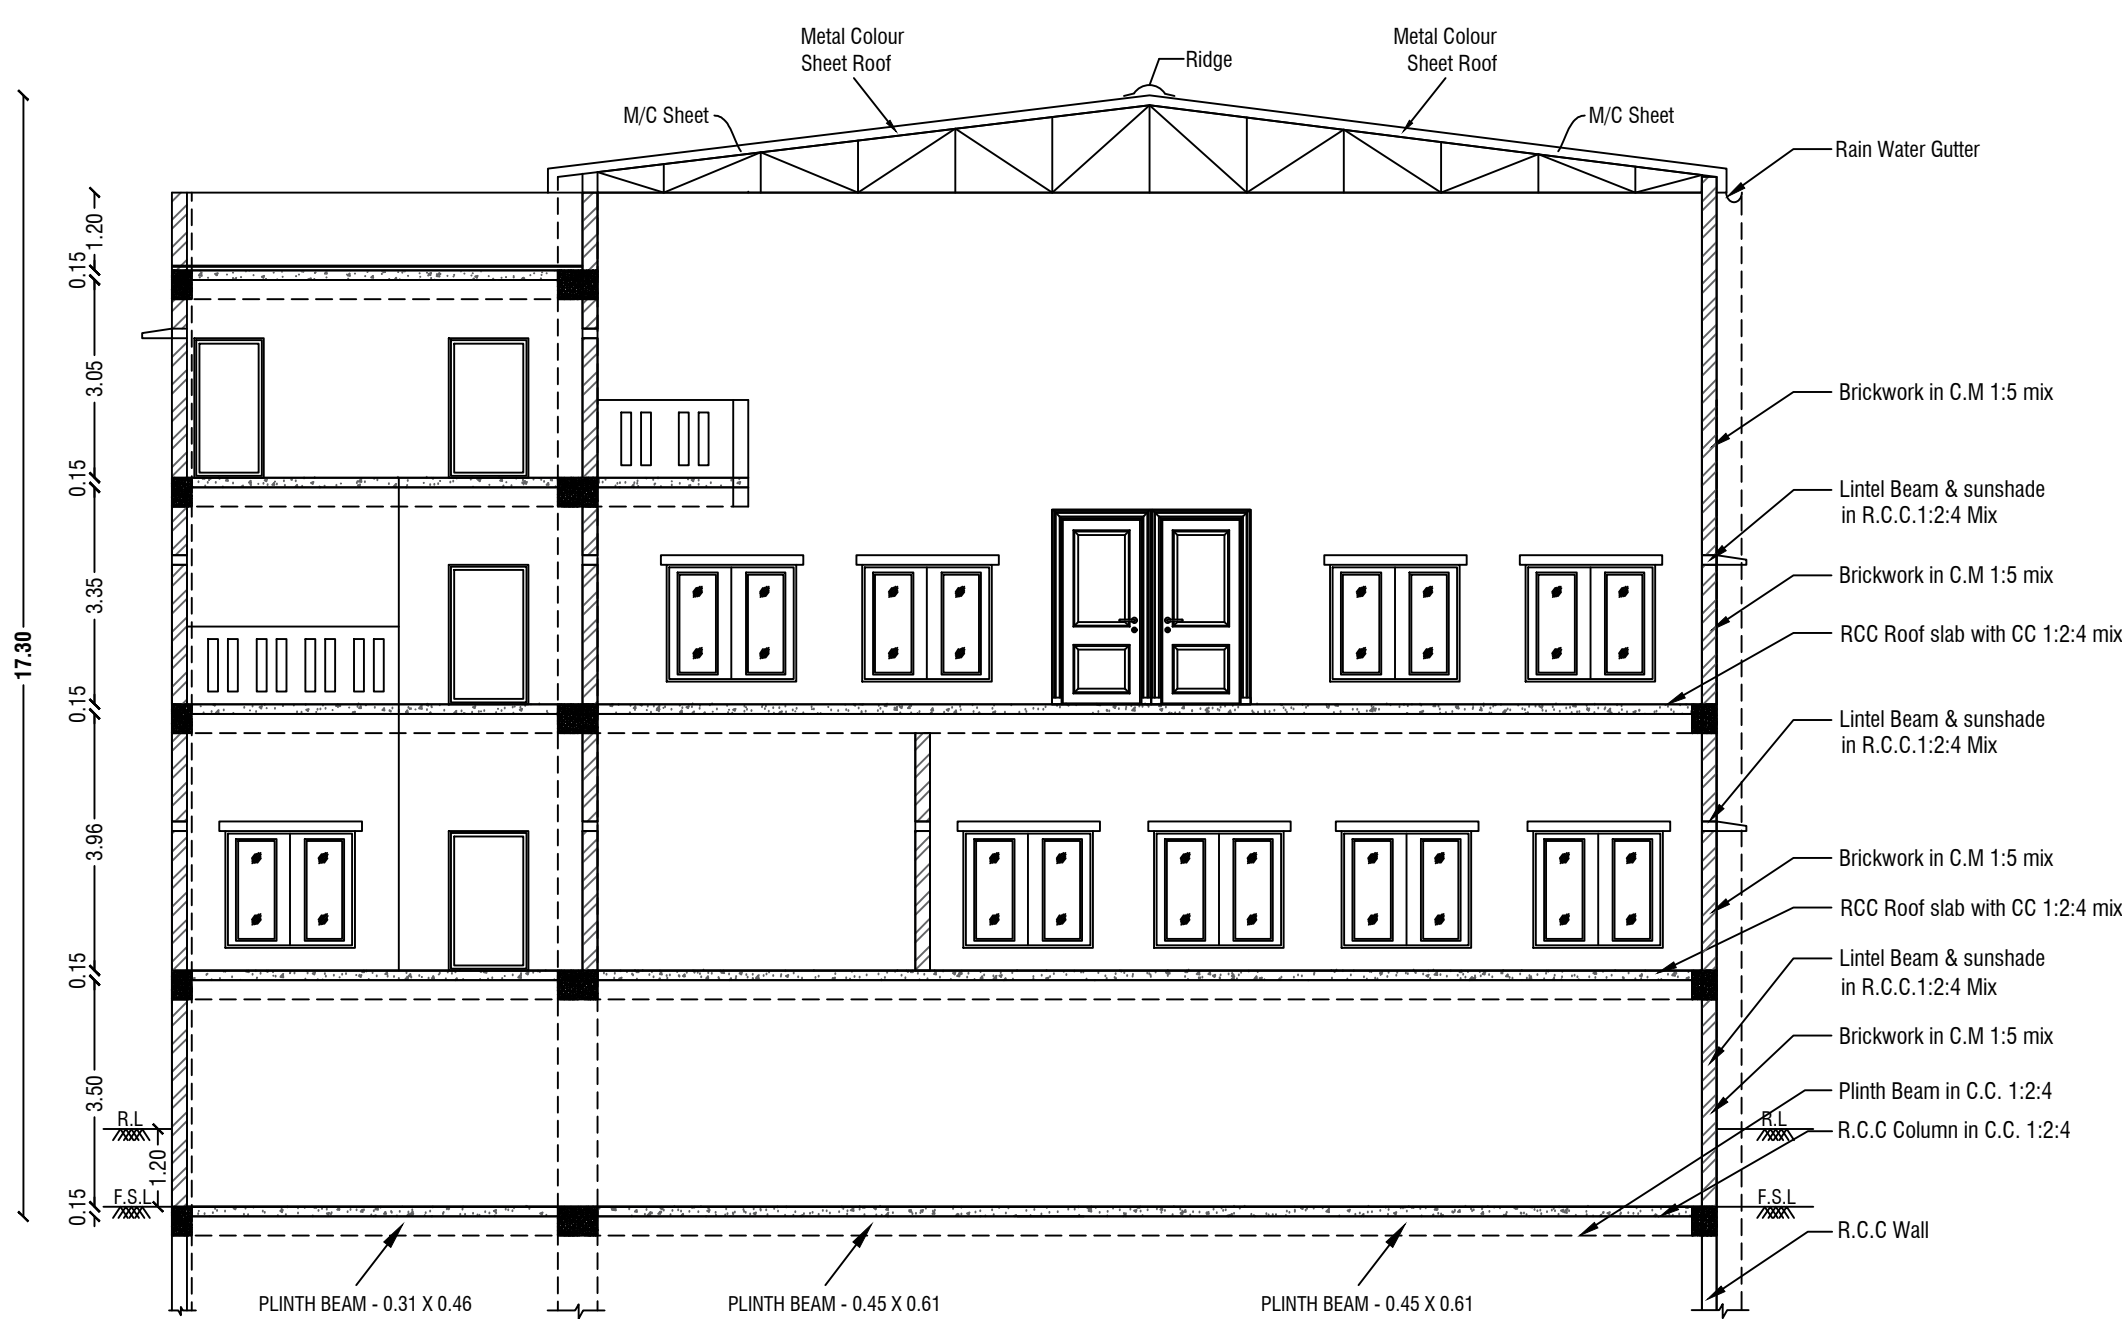


SECTION ON - AA'

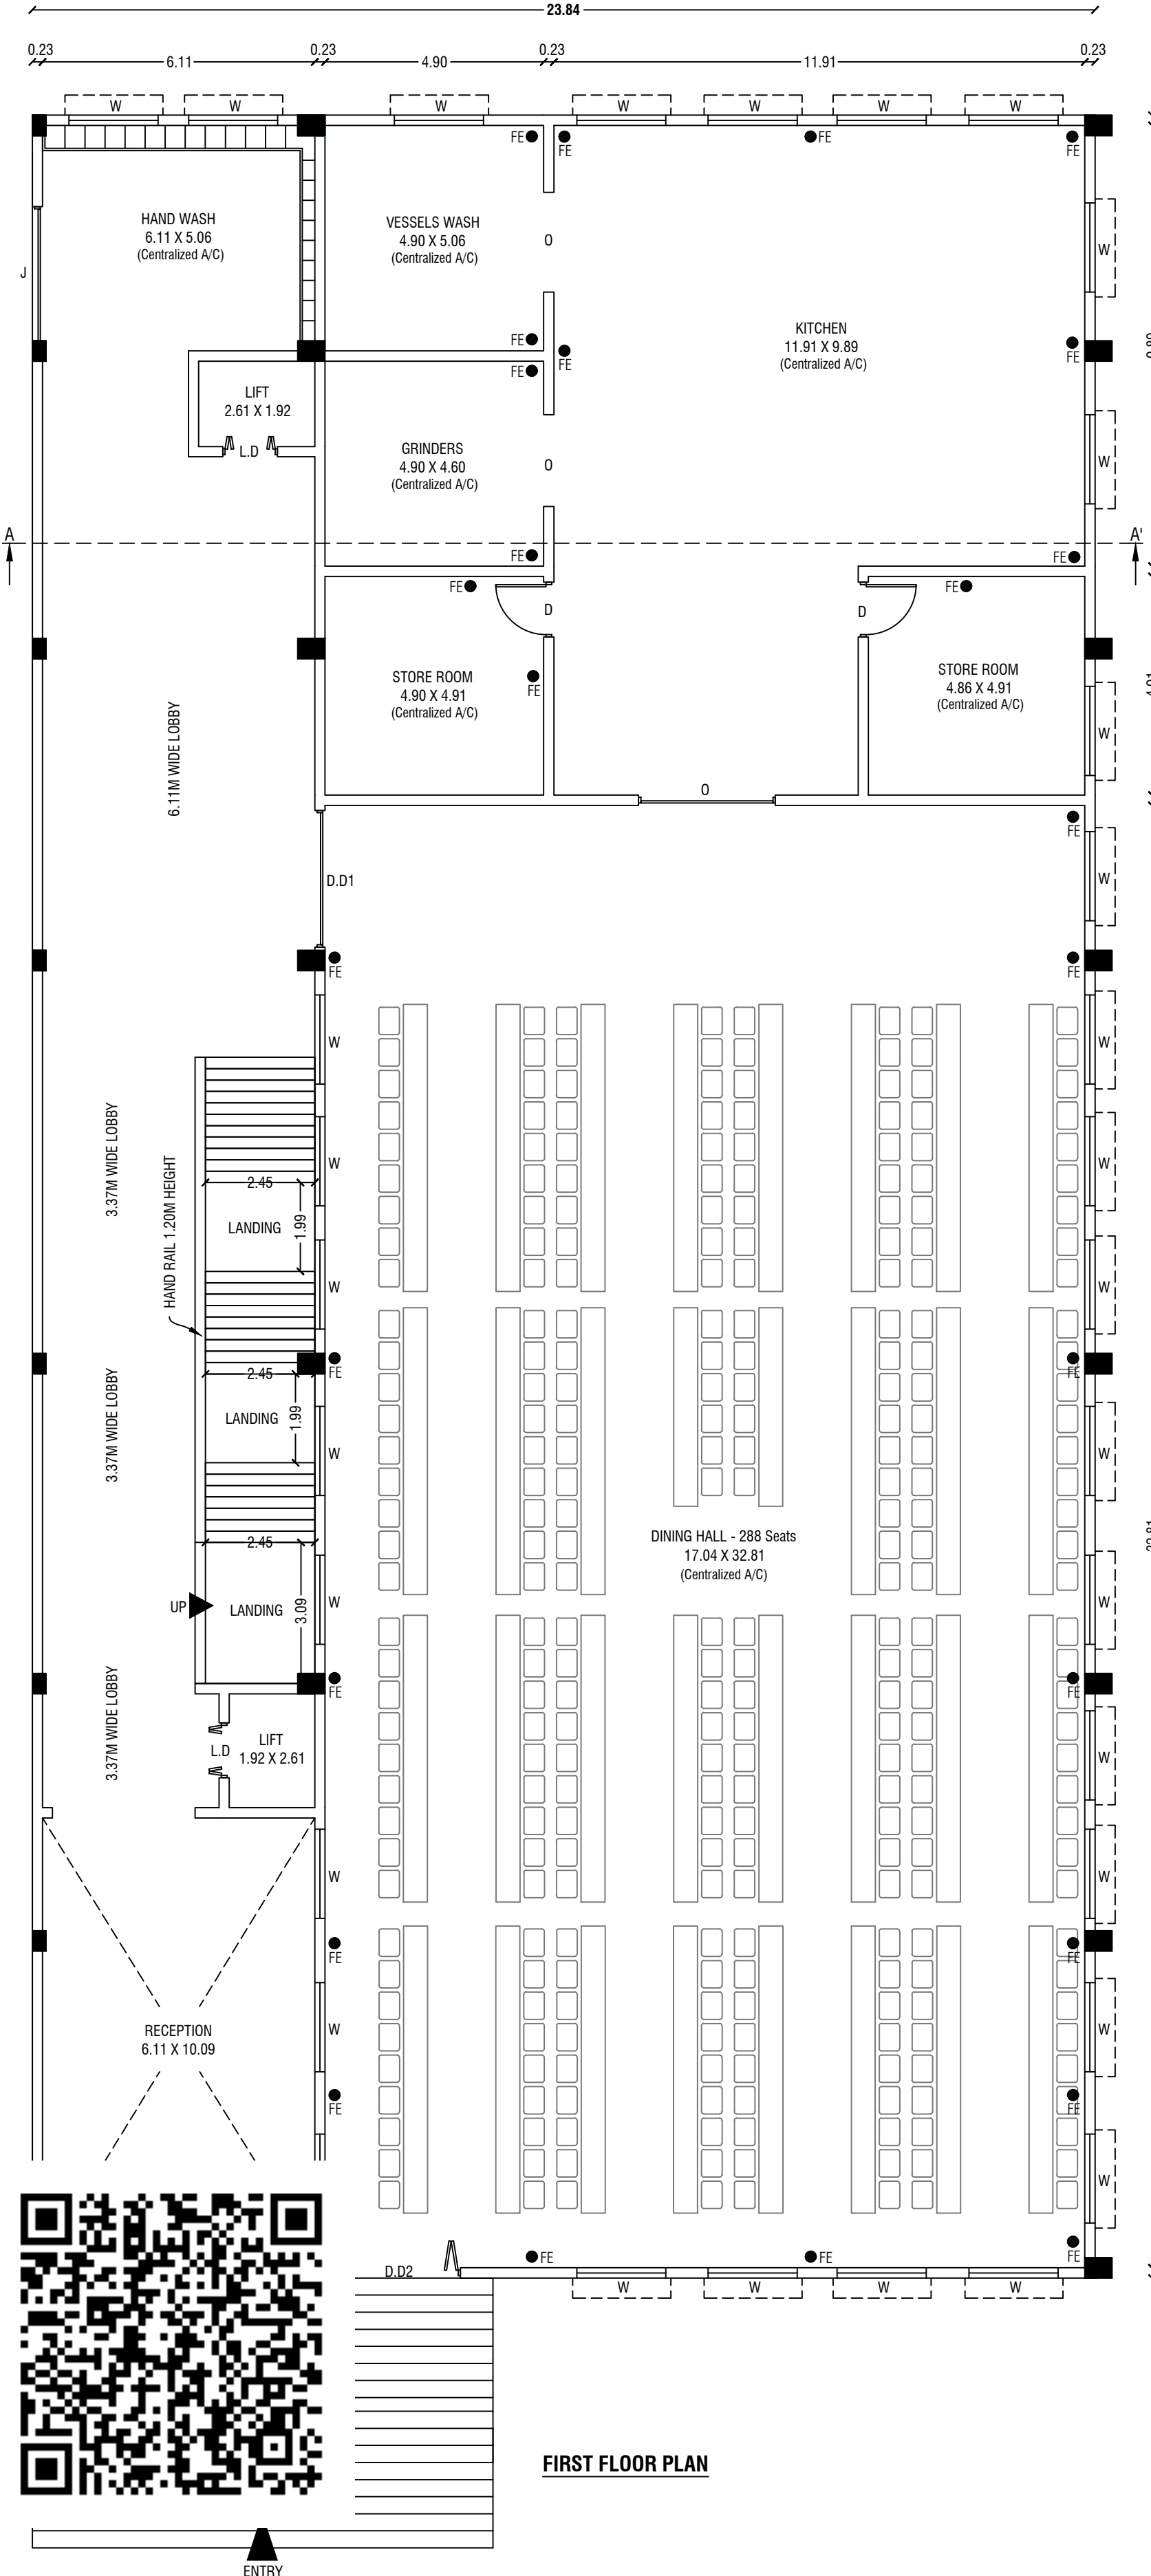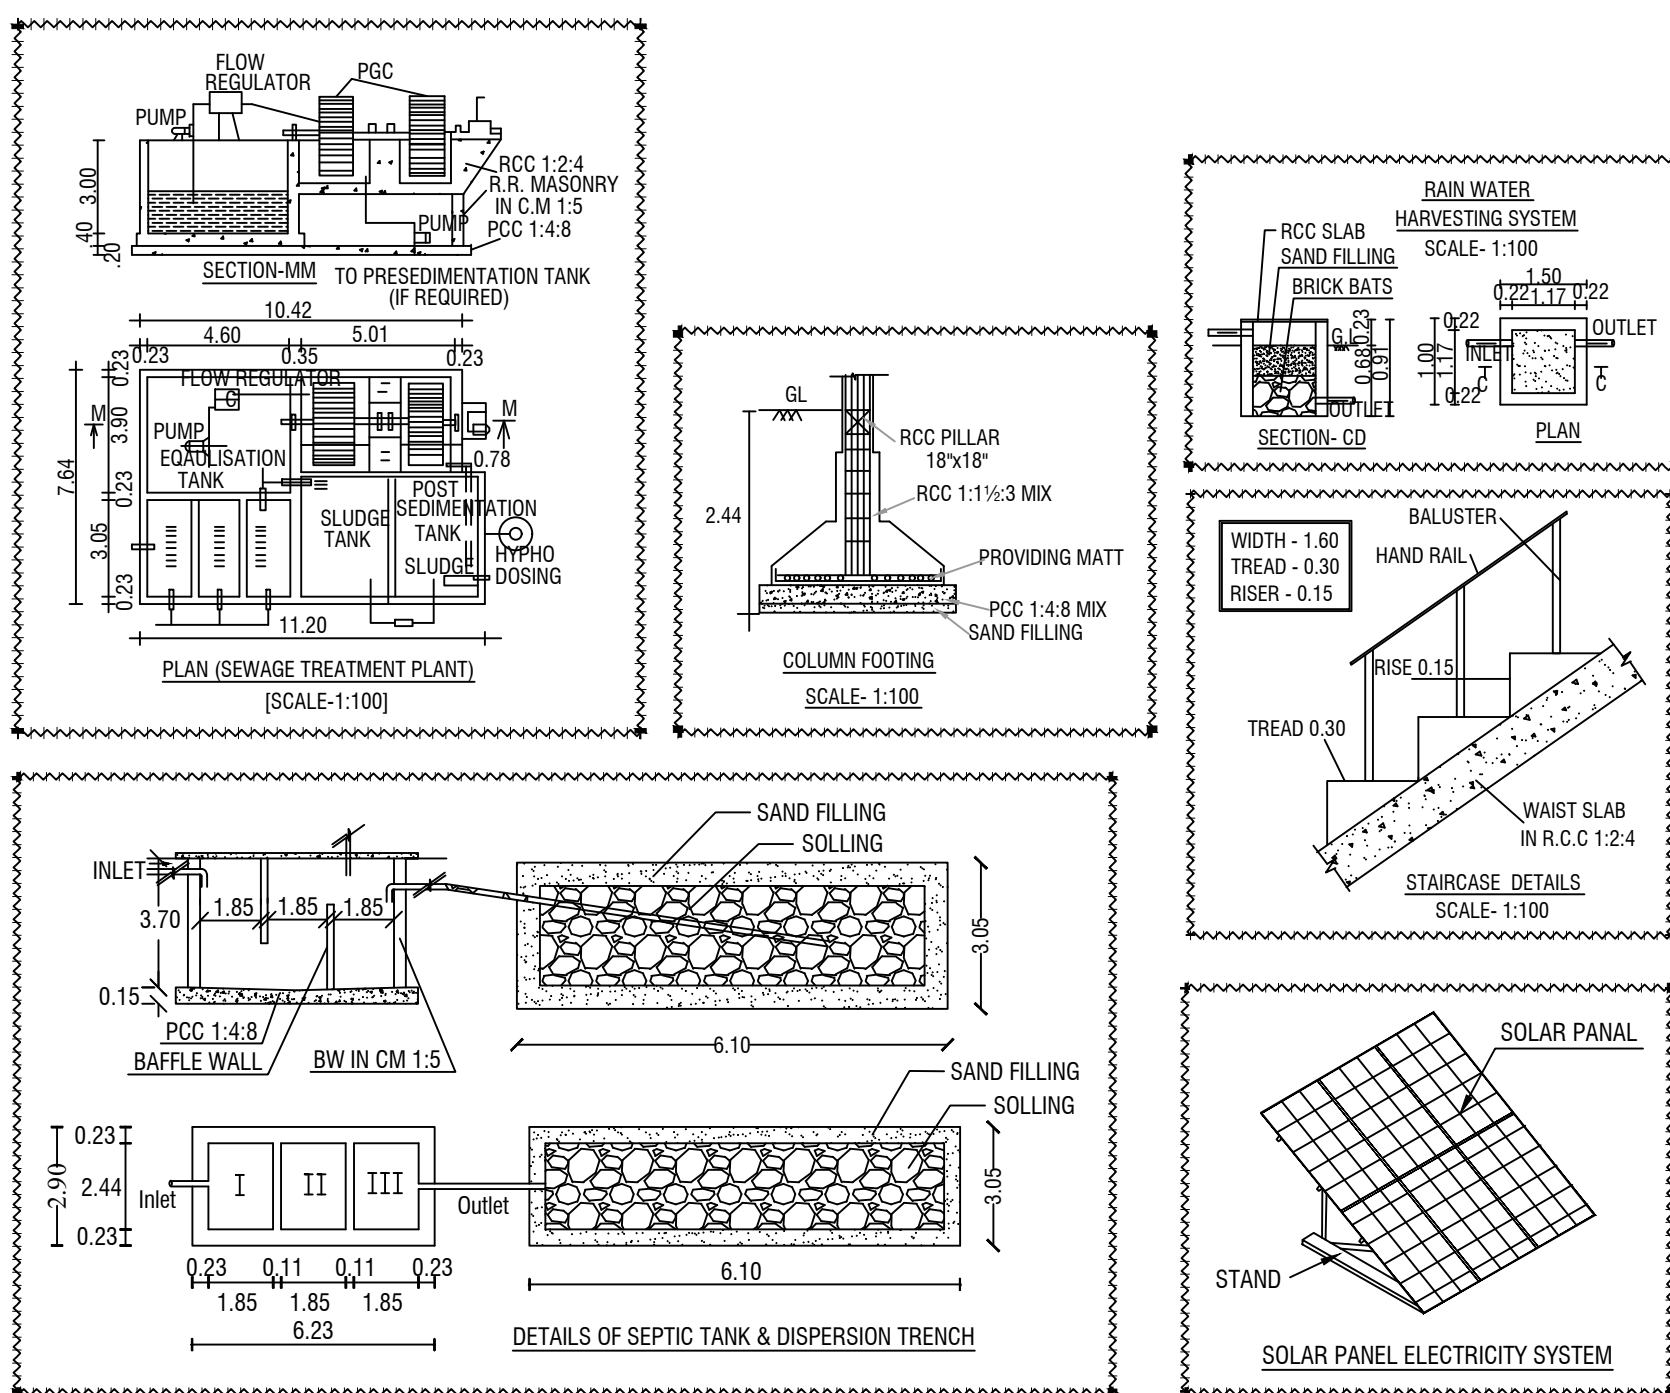


FIRST FLOOR PLAN

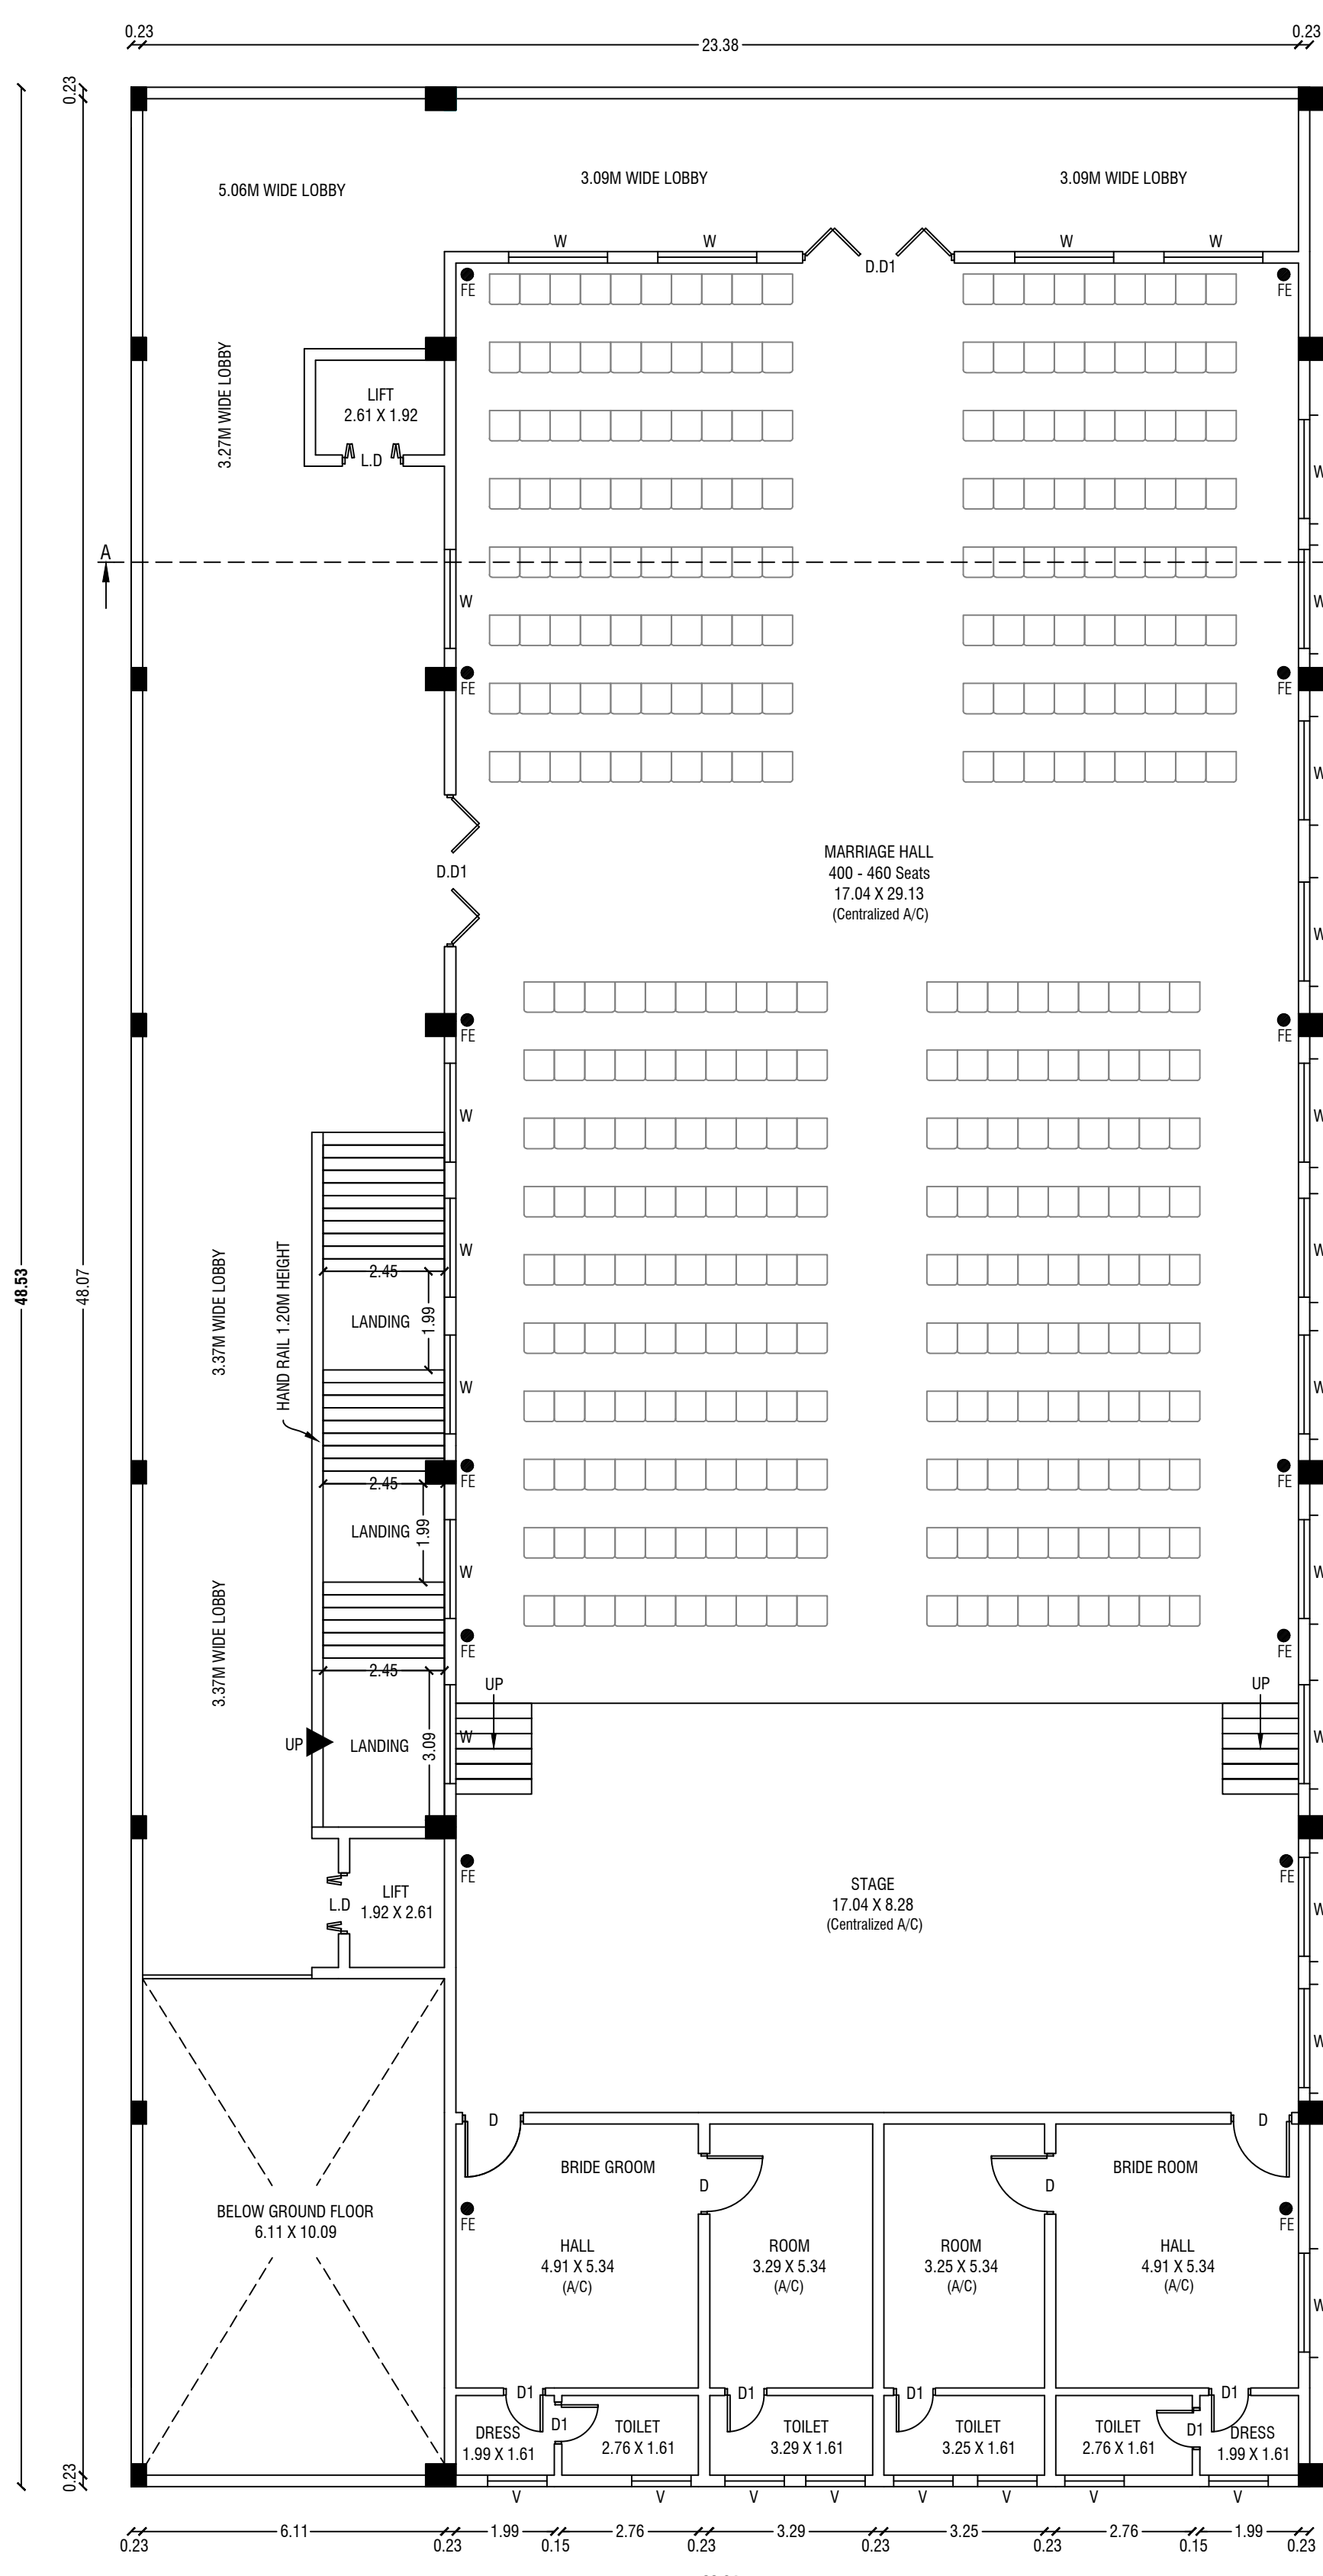

SECOND FLOOR PLAN

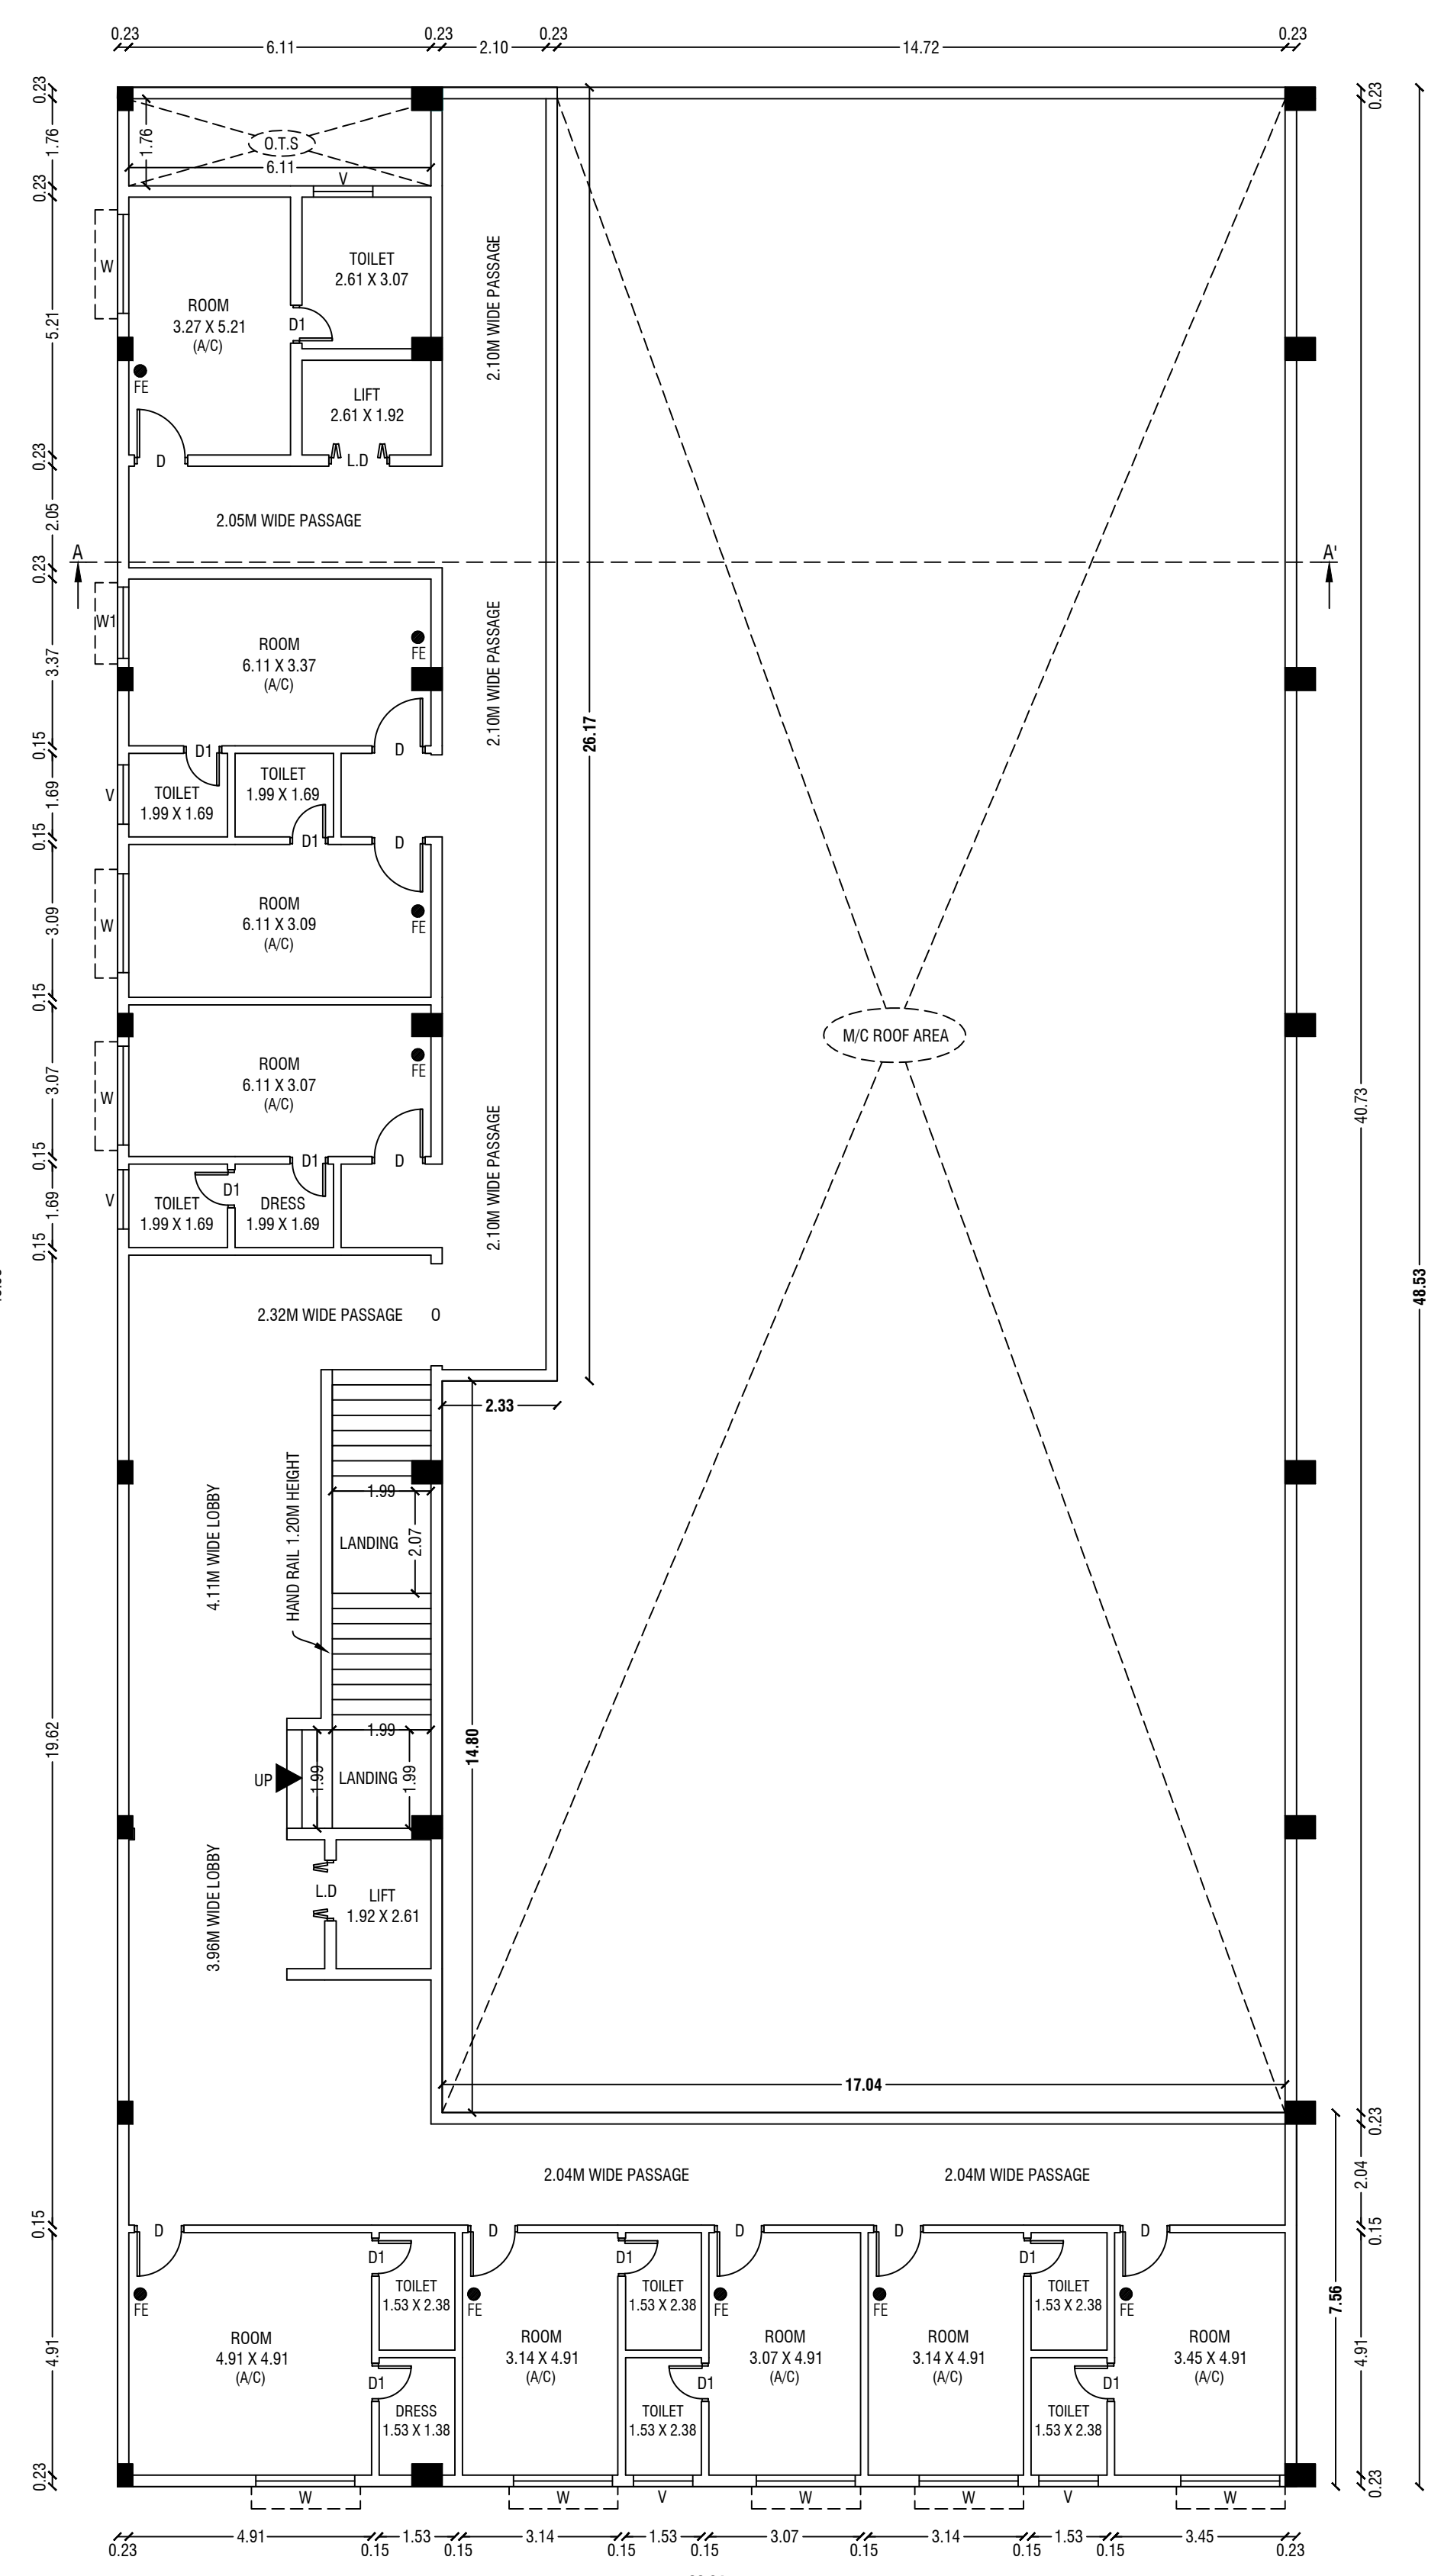

THIRD FLOOR PLAN

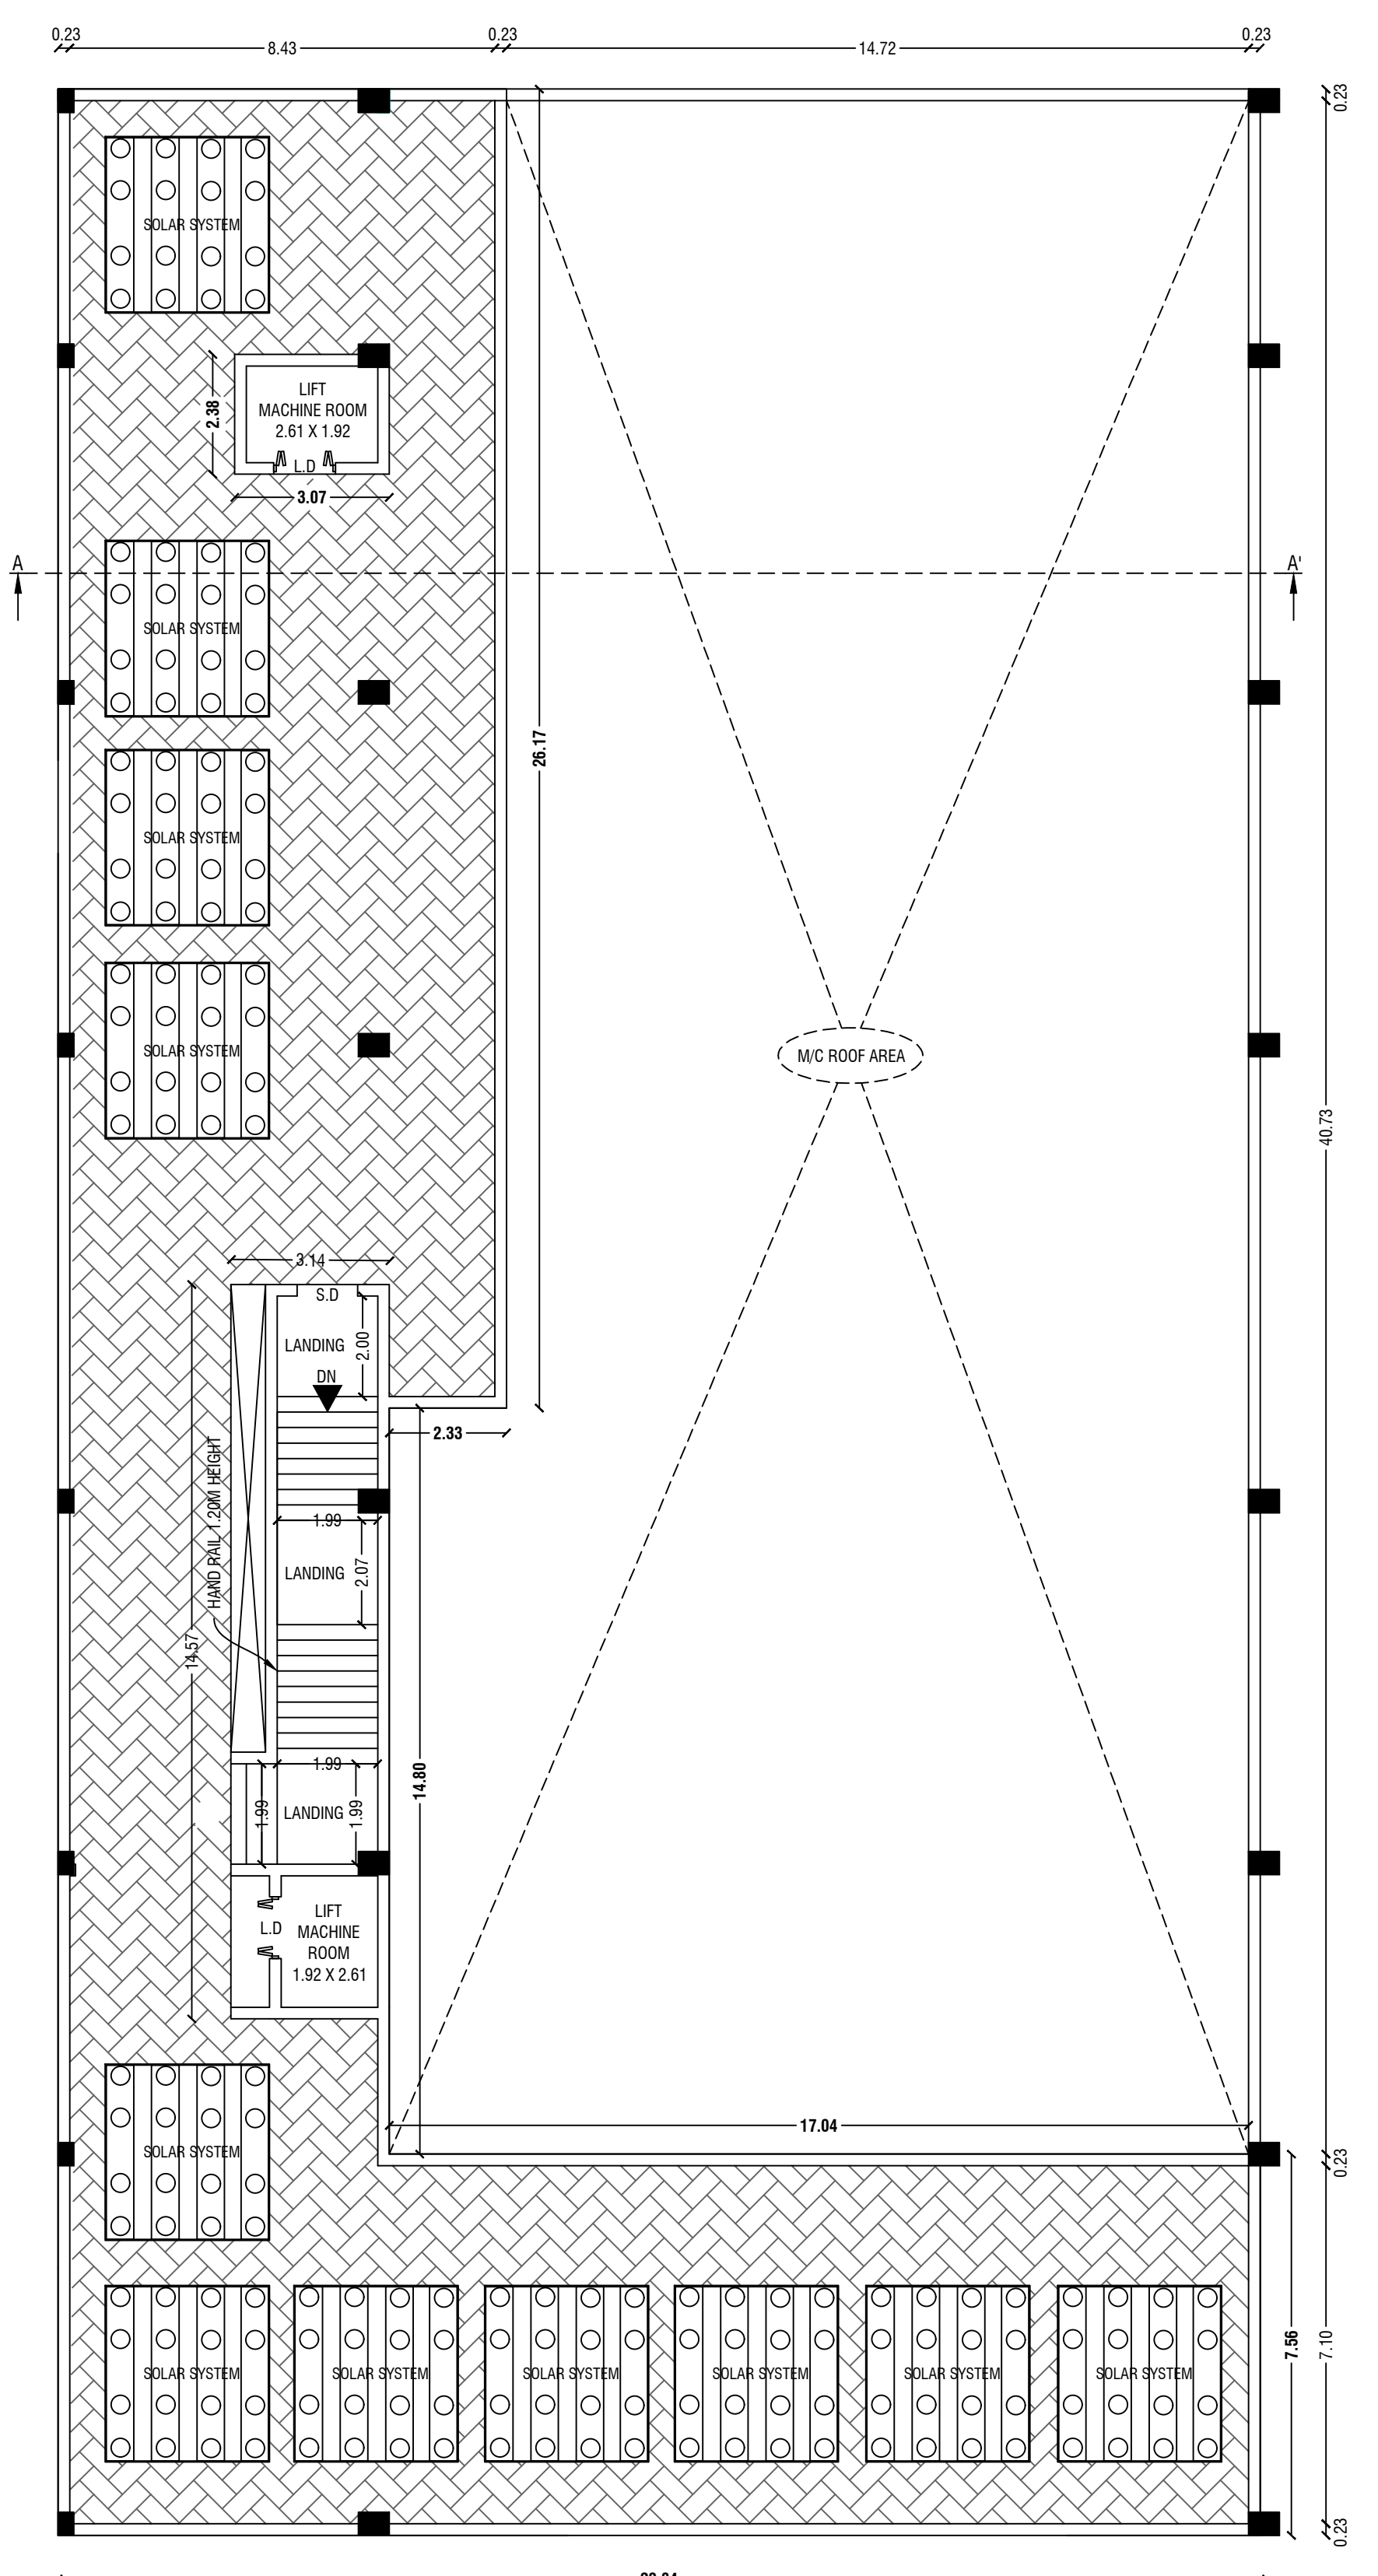

OPEN TERRACE FLOOR PLAN
(HEAD ROOM & LIFT MACHINE ROOM)

SHEET No:1/2

PLAN SHOWING THE PROPOSED CONSTRUCTION OF RCC ROOF AND M/C SHEET ROOF (KALYANA MANDAPAM) BUILDING

AT S.F.Nos:70/1C2A, 70/1C2B2, 70/3 OF AMARAM VILLAGE, AMARAM PANCHAYAT, MECHERI PANCHAYAT UNION, METTUR TALUK, SALEM DISTRICT.

FOR M/s. " MK KALYANA MAHAL "

ALL DIMENSIONS ARE IN "METER"

SCALE 1:100

Area Details

PLR / FMB Area	2586.00 Sq.Mt
Document Area	2496.89 Sq.Mt
Super Imposed Area	2496.89 Sq.Mt

Particulars	Total Buildup Area Sq.mt	Deduction Area Sq.mt	Non FSI Area Sq.mt	Total FSI Area Sq.mt
Area of Silt Floor	1156.96	-	995.48	161.48
Area of First Floor	1156.96	-	-	1156.96
Area of Second Floor	1156.96	-	-	1156.96
Area of Third Floor	510.25	-	-	510.25
Area of Lift Room	10.02	-	10.02	-
Area of Head Room	53.06	-	53.06	-
Total Area	4044.21	-	1058.56	2985.65

Schedule of Joineries

D.D	Double Door	4.83 X 4.00
D.D1	Double Door	3.07 X 3.00
D.D2	Double Door	2.76 X 3.00
D	Door	1.23 X 2.10
D1	Door	0.80 X 2.10
L.D	Lift Door	1.20 X 2.10
O	Open	3.07 X 2.10
S.D	Steel Door	1.20 X 2.10
S.D1	Sliding Door	1.20 X 2.10
W	Window	2.00 X 1.80
V	Ventilator	1.00 X 0.60

Open Space Reservation Details

Particulars	Required	Provided
Open Space Reservation Area (O.S.R)	249.69 Sq.Mt (10.00%)	Paid to DTCP

KEY

FE	FIRE EXTINGUISHER	EL	EMERGENCY LIGHT
LB	LONG BELL	FA	FIRE ALARM
DW	DRINKING WATER	FH	FIRE HYDRANT

OFFICE USE:-

SITE APPROVAL
Online Application No: SWP/BPA/0727354/2025
Site Boundary shown as " A " to " D " and Numbered as
SWP/DTCP/SALEM/Site Approval No:13/2026

TECHNICAL CONCURRENCE
SWP/DTCP/SALEM/BP.No:01/2026

A. V. Madivel

APPLICANT

K. Prakash
Er. K.PRAKASH, M.E. (Geo-Technical Engrg.), MGS.
Registered Geo-Technical Engineer (GTE).
Regn. No: Coimbatore LPA/GTE/004/2024
prakash.civil1157@gmail.com
Contact: 9864743235 98476 27705

REGISTERED GEO-TECH ENGINEER

Vadivel
Er.M.VADIVEL, ME(Struct.), AME, C-Engrg., MSTE, AMI, MCL, MISSE, MICA
Consulting Civil Engineer, Chartered Engineer,
TN Govt. Registered Professional of DTCP,
R.E-II-01/2023, R.S.E-II-21/2020, R.C.E-27/2020, R.D-06/2020,
R.E.(G-3), DMC No.037/LS/2019/00004, CCMC No.004/2021,
DMV CONSTRUCTION,
#19/17, 1st Floor, Annamalai Street, Near Municipality Office,
Dharmapuri - 636701, Cell: 8122 101 282, 9443 101 282.
E-Mail : dmconstruction.dp@gmail.com

REGISTERED STRUCTURAL ENGINEER & REGISTERED ENGINEER

Er.M.Vadivel, ME(Struct.), AME, C-Engrg., MSTE, AMI, MCL, MISSE, DMV Construction - 8122 101 282, 9443 101 282

Eight ways to know a piece of land before you pay for it.

This report covers one part of the picture. These cover the rest, drawn from the same government records, for any property in Tamil Nadu.

LandLens One

Ask anything about a property and get an answer grounded in live government records, with the sources shown.

[/landlens/one](#)



Verify My Land

Every record check run on one property and returned as a single report.

[/landlens/verify-my-land](#)



Legal Opinion

An advocate's written opinion on the title, built on the records we pull for it.

[/landlens](#)



One Map

Every layer on one map: the parcel, its boundary, zoning, water bodies and what sits around it.

[/landlens/one/map](#)



PriceMap

What land actually changed hands for around this plot, taken from the registered deeds.

[/landlens/pricemap](#)



Build Scope

What you are allowed to build here: floor space, height, coverage and setbacks.

[/landlens/build-scope](#)



Property Tracker

Watch a property and hear about it when something new is registered against it.

[/landlens/property-tracker](#)



Deal Room

Run the transaction in one place: documents, stamping, signatures and the parties.

[/landlens/deal-room](#)



Twenty-four checks you can run yourself, at no cost.

Records and verification

The registers themselves, read for you.

Encumbrance Certificate

Patta and Chitta

Field Measurement Sketch

EC Analyzer

Bank charge check

Court case search

Seller background check

Approval check by survey

Value and duty

What it is worth and what it costs to register.

Guideline value by street

Guideline value by survey

Stamp duty and registration fees

Capital gains

Floor space index

Area unit converter

Zoning and land use

What the plan says can happen on this land.

Land use zone finder

CMDA land use check

Coastal regulation zone

Master plan check

Water bodies finder

Airport height clearance

Registers and directories

Who holds it, and which office keeps the record.

Find your registering office

Temple property check

Waqf property check

RERA register



Every free tool
/tools



Services we run
for you
/services



The LandLens
suite
/landlens/one



Every claim in this document traces back to a government record.

Legal opinions, due diligence and title verification

Building plan, layout and sub-division approvals

Completion and occupancy certificates, regularisation

Escrow, negotiation and NRI property management

Land survey, soil testing, architecture and construction

Verified RealEstate
3/350/2 Mettukuppam,
OMR Thoraipakkam,
Chennai 600 097, India
hello@verified.realestate
+91 9996 12 9996

Prepared from the registers named on the page each finding sits on. Where a register could not be read, this document says so in its place rather than leaving the gap to be read as a clean result.

