



PLAN SHOWING THE PROPOSED CONSTRUCTION OF G.I SHEET ROOF GROUND FLOOR INDUSTRIAL BUILDING, IN S.F.No. : 1 / 78 pt, PLOT No. : 91, AT "SIDCO INDUSTRIAL LAYOUT" [LAYOUT APPROVED No. : SWP / DTCP / SALEM / LAYOUT No. - 247 / 2024], OF PERIYA SEERAGAPADI VILLAGE, VEERAPANDI PANCHAYAT UNION, SALEM SOUTH TALUK, SALEM DISTRICT.

APPLICANT / OWNER : M/s. RELIER DE ENTERPRISES PRIVATE LIMITED.





SITE PLAN
(SCALE 1 : 100)

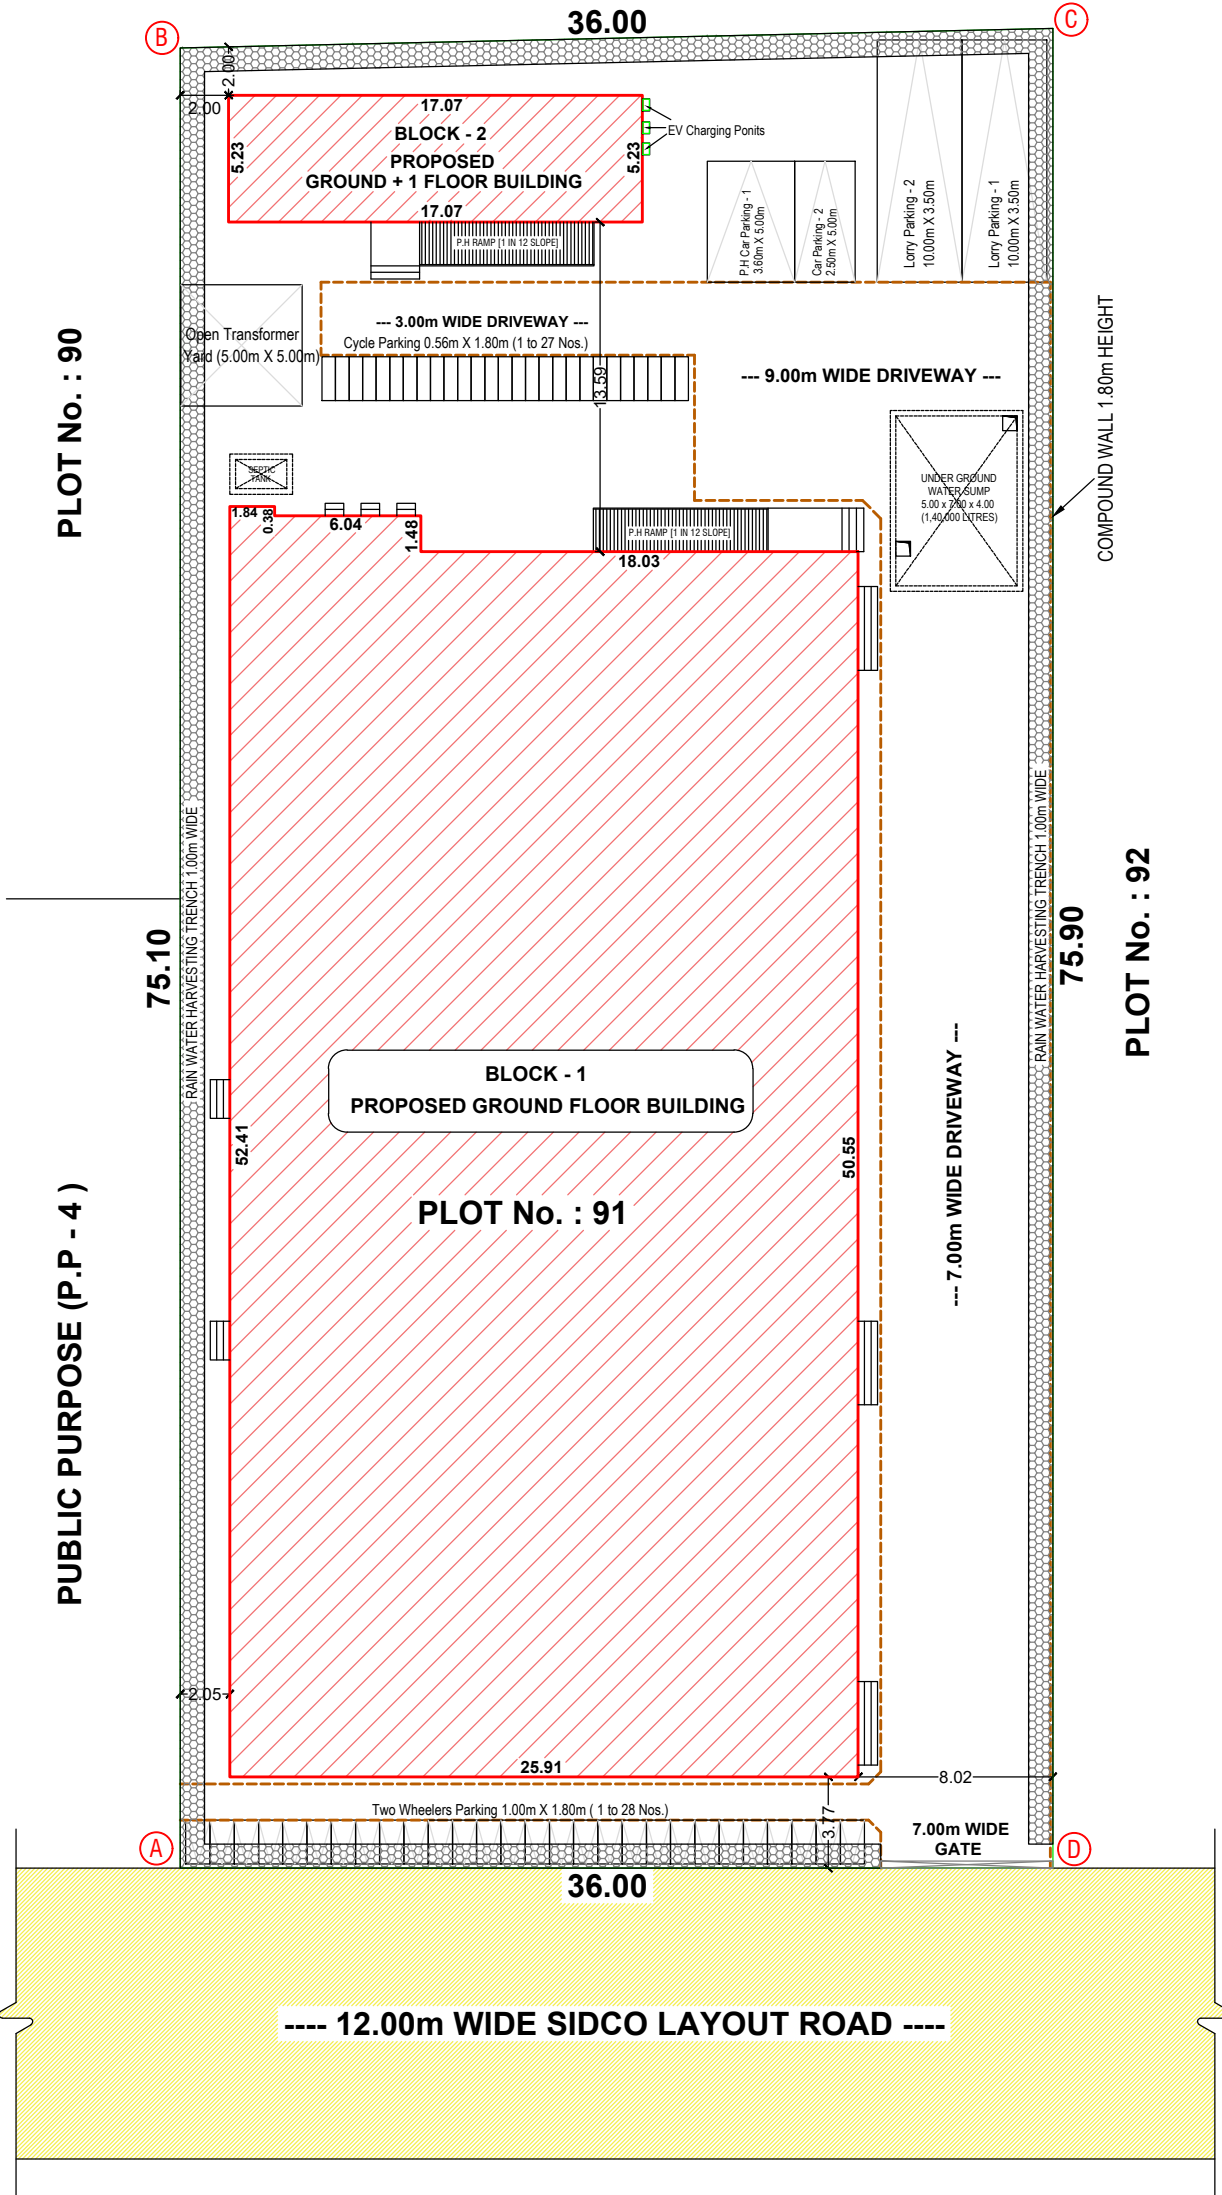

Signature Not
Verified
Signed by Village Panchayat
President
Location: Salem
Date: 2026.08.28 14:24:24

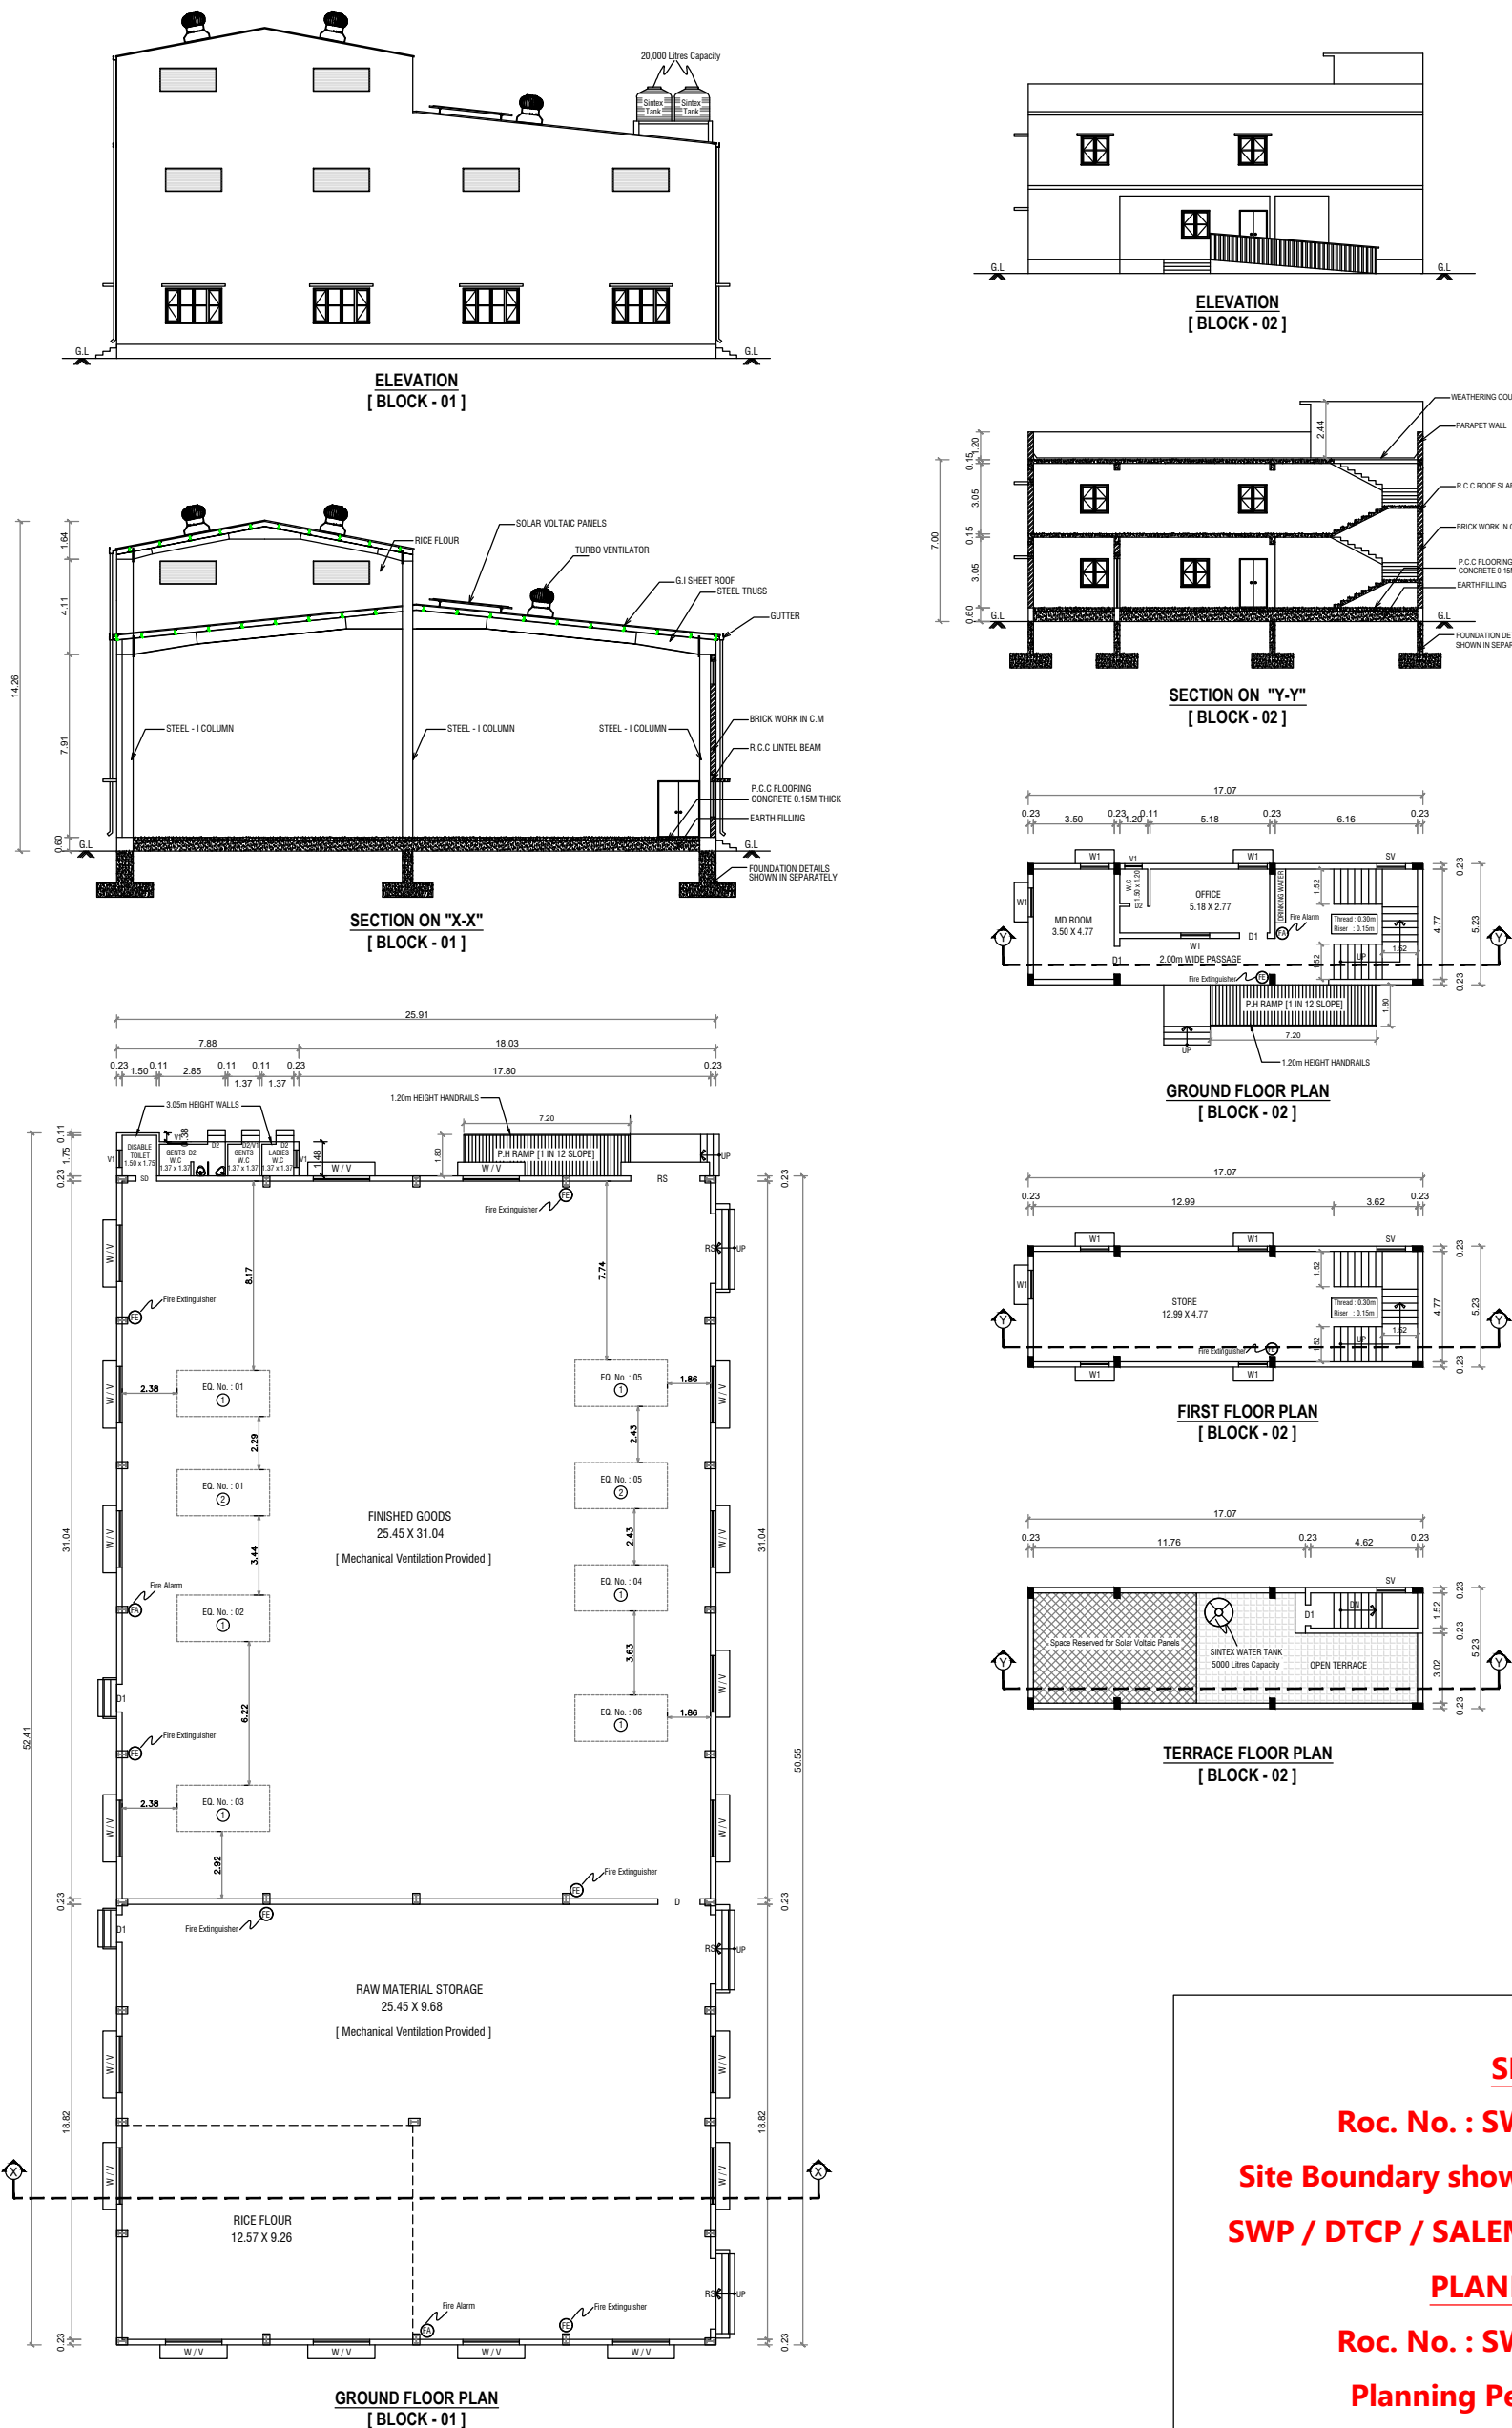

COLOUR INDEX				
PLOT BOUNDARY				
PROPOSED BUILDINGS				
DRIVEWAY				
EXISTING ROAD				

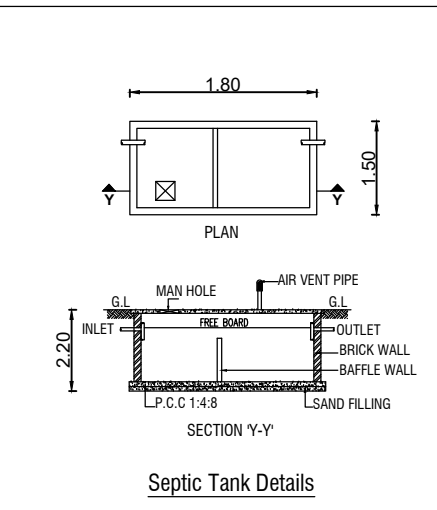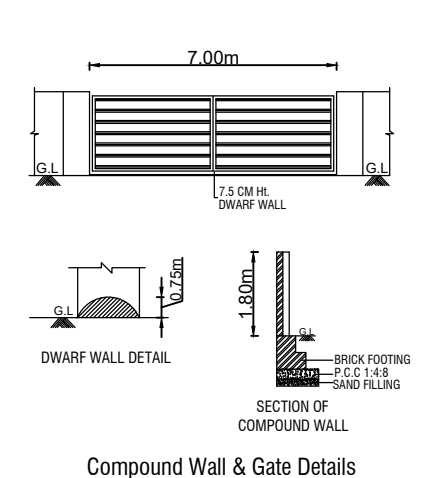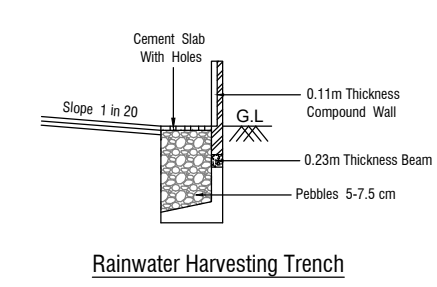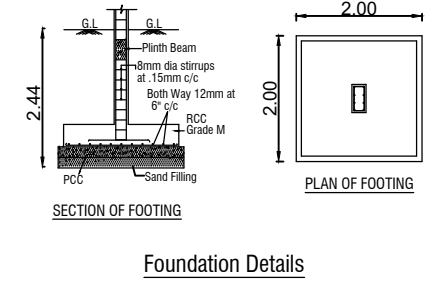

APPLICANT / OWNER :

For RELIER DE ENTERPRISES PRIVATE LIMITED
R. Subini
Director

SITE APPROVAL
Roc. No. : SWP / BPA / 000000 / 2026
Site Boundary shown as "A to D" and numbered as
SWP / DTCP / SALEM / Site Approval No. : 000/ 2026
PLANNING PERMISSION
Roc. No. : SWP / BPA / 000000 / 2026
Planning Permission No. : 00 / 2026

SCALE 1 : 100 ALL DIMENSIONS ARE IN "METRE"				
GREEN CATEGORY INDUSTRY } - Flour Mills (Dry Process)				
MACHINERY DETAILS				
S.No.	EQUIPMENT NAME	QUANTITY	HP	POWER (In HP)
1.	Powder Grinding Machine Plate Mill Model	02	10	20
2.	Automatic Pouch Packing Machine	01	01	01
3.	Truck Loading Conveyor	01	03	03
4.	Simplex Bagging Machine	01	01	01
5.	Grain Feeder	02	02	04
6.	Compressor	01	05	05
WORKERS (MALE) : 07 Nos. WORKERS (FEMALE) : 03 Nos. TOTAL : 10 Nos.		TOTAL		34
NOTES :				
1. FIRE SAFETY ARRANGEMENTS TO BE PROVIDED				
2. EMERGENCY ALARMS TO BE PROVIDED				
3. RAINWATER HARVESTING FACILITIES TO BE PROVIDED				
4. MECHANICAL VENTILATION TO BE PROVIDED				
AREA DETAILS				
PLOT AREA DETAILS		- 0.673 Acres (or) 2723.62 Sq.m		
SUPERIMPOSED PLOT AREA		- 2718.00 Sq.m		
BUILDING AREA DETAILS (In Sq.M)				
FLOOR AREA DETAILS		FSI AREA	TOTAL BUILT-UP AREA	
BLOCK - 01 [INDUSTRY] : GROUND FLOOR AREA		1321.91	1321.91	
BLOCK - 02 [OFFICE] : GROUND FLOOR AREA		89.31	89.31	
FIRST FLOOR AREA		89.31	89.31	
HEAD ROOM AREA		----	10.06	
TOTAL AREA		1500.53	1510.59	
FLOOR SPACE INDEX		F.S.I = $\frac{1500.53}{2718.00}$ = 0.55		
PLOT COVERAGE		P.C = $\frac{1411.22}{2718.00} \times 100$ = 51.92 %		
SCHEDULE OF OPENINGS				
REFERENCE	DESCRIPTIONS		DIMENSIONS	
RS	ROLLING SHUTTER		3.00 X 3.00	
D	DOOR		1.83 X 2.44	
D1	DOOR		1.22 X 2.13	
D2	TOILET DOOR		0.76 X 2.13	
SD	SWING DOOR		0.91 X 2.13	
W	WINDOW		2.44 X 1.52	
W1	WINDOW		1.22 X 1.22	
V	VENTILATOR		2.44 X 1.00	
V1	VENTILATOR		0.91 X 0.61	
PARKING CALCULATIONS :				
Manufacturing Industries : 1 Car Space for every 100 Sq.m of office floor area, 1 Two wheeler and 1 cycle space for every 50 Sq.m of workshop floor area and 1 Lorry space for every 750 Sq.m of workshop floor area				
PARKING TYPE		REQUIRED	PROVIDED	
No. OF CAR PARKING		02	01 + 01 (P.H)	
No. OF TWO WHEELERS PARKING		23	28	
No. OF CYCLE PARKING		23	27	
No. OF LORRY PARKING		02	02	
REGISTERED STRUCTURAL ENGINEER :				
U. R. S. Er. V. RAVI SANKAR, M.E. (Struct.), Ph.D. Regd Structural Engineer GR-I Registration No: SDTCP/SALEM/RSE-1/01/2022 MADHUMITHA CONSTRUCTION 124/178, Angalamman Kovil Street, Sivadhapuram, Salem-636 307. Cell: 79041 81485, Mail id : mmc_ravisankar@yahoo.co.in www.madhumithaconstruction.com				
REGISTERED ENGINEER :				
U. R. S. Er. V. RAVI SANKAR, M.E. (Struct.), Registered Engineer Grade-1 (RE) Registration No. 01/2021 RE-GR-1 on 10/01/2022 MADHUMITHA CONSTRUCTION 124/178, Angalamman Kovil Street, Sivadhapuram, Salem-636 307. Cell: 79041 81485.				